



SPECIAL MEETING OF THE MILPITAS CITY COUNCIL



AGENDA

TUESDAY, AUGUST 12, 2025

CITY COUNCIL CHAMBER, 455 E. CALAVERAS BLVD, MILPITAS, CA
5:30 PM (PUBLIC BUSINESS)

For assistance in the following languages, you may call:

Đối với Việt Nam, gọi 408-586-2400

Para sa Tagalog, tumawag sa 408-586-3051

Para español, llame 408-586-3072

** To access written translation during the meeting, scan the QR Code.*

The City Council meeting is held in the City Council Chamber at City Hall, 455 E. Calaveras Blvd.,
Milpitas and via teleconference/Zoom webinar.

You may watch the Council meeting without providing public comment by accessing it via links here.

Meeting shall be livestreamed - Go to:

Facebook: <https://www.facebook.com/CityofMilpitas/>

YouTube: <https://www.milpitas.gov/youtube>

Web Streaming: <https://www.milpitas.gov/webstreaming>

PUBLIC COMMENT INSTRUCTIONS

Oral public comments may only be provided live during the City Council meeting in person, unless the City Council approves remote public comment. All comments provided shall be limited to three minutes or less as determined by the Mayor. All members of the public will be limited to one comment per agenda item, and one comment for non-agenda items. Members of the public may submit written comments by email to CityClerk@milpitas.gov

The meeting will be streamed via Zoom for viewing purposes only unless the City Council approves remote public comment. To watch via Zoom, please register at:

https://ci-milpitas-ca-gov.zoom.us/webinar/register/WN_9i0ngVEASMqvc3UdbwiHcA

NOTE: If a member of the public wishes to share any presentation materials for Council consideration, they must be submitted to the Clerk's Office by email to CityClerk@milpitas.gov by 12:00 p.m. on the day of the meeting. No presentations will be accepted in person in the Council Chambers.

MILPITAS CITY COUNCIL CODE OF CONDUCT

- Be respectful and courteous (words, tone, and body language).
- Model civility.
- Avoid surprises.
- Praise publicly and criticize privately.
- Focus on the issue, not the person.
- Refrain from using electronic devices while on the Council dais.
- Disclose conflicts of interest and affiliations related to agenda items.
- Separate governing from campaigning.
- The Council speaks with one voice after making policy on issues.
- Respect the line between policy and administration.
- Council will hold one another accountable to comply with this Code of Conduct.

CALL MEETING TO ORDER by Mayor and ROLL CALL by City Clerk (5:30 PM)

ADJOURN TO CLOSED SESSION

(a) CONFERENCE WITH LEGAL COUNSEL - ANTICIPATED LITIGATION

Significant Exposure to Litigation Pursuant to Government Code Section 54956.9(d)(2)
Facts and circumstances related to a Public Records Act request.
City as Defendant.

CLOSED SESSION ANNOUNCEMENT:

Report on action taken in Closed Session, if required per Government Code Section 54957.1, including the vote or abstention of each member present.

PLEDGE OF ALLEGIANCE

INVOCATION (Councilmember William Lam)

PRESENTATIONS

PUBLIC FORUM (6:00 PM)

Members of the public are invited to speak on any item that does not appear on today's agenda. Comments will be limited to three minutes or less at the Mayor's discretion. When called to speak, you are encouraged to state your name for the record. As an item not listed on the agenda, no action can be taken, however the City Council may instruct the City Manager to place the item on a future meeting agenda.

ANNOUNCEMENT OF CONFLICT OF INTEREST AND CAMPAIGN CONTRIBUTIONS

READING OF THE CITY COUNCIL CODE OF CONDUCT

APPROVAL OF AGENDA

CONSENT CALENDAR (6:15 PM)

Consent calendar items are considered to be routine and will be considered for adoption by one motion. There will be no separate discussion of these items unless a City Councilmember, member of the audience or staff requests the Council to remove an item from (or be added to) the consent calendar. Any person desiring to speak on any item on the consent calendar should ask to have that item removed from the consent calendar.

C1. Receive City Council Calendar of Meetings (Staff Contact: Suzanne Guzzetta, City Clerk, 408-586-3001)

Recommendation: Receive City Council Calendar of Meetings for August 2025.

C2. Approve City Council Meeting Minutes (Staff Contact: Suzanne Guzzetta, City Clerk, 408-586-3001)

Recommendation: Approve City Council Meeting minutes of June 17, 2025.

C3. Receive the Preview List of Anticipated Items for the Next Regular City Council Meeting (Staff Contact: Suzanne Guzzetta, City Clerk, 408-586-3001)

Recommendation: Receive the list of anticipated agenda items for the next regular City Council meeting.

C4. Receive and Review the List of Agenda Items Requested by City Councilmembers (Staff Contact: Suzanne Guzzetta, City Clerk, 408-586-3001)

Recommendation: Receive the list of items that have been requested by City Councilmembers and received consensus in previous meetings to date.

C5. Report Back on City Manager Activity During Summer Recess (Staff Contact: Matt Cano, Assistant City Manager, 408-586-3012)

Recommendation: (1) Accept the report on City Manager Activity during the City Council Summer Recess and confirm continuing authority to complete ongoing work, and; (2) Authorize the City Manager, or designee, to continue to negotiate and execute under City Manager Summer Recess Authority: (a) a Professional Services Agreement with The Lew Edwards Group for business license tax reform ballot measure communications services in an amount not-to-exceed \$113,500; and (b) Professional Services Agreements with professional services firms for organizational assessment services, and adjust the scope(s) of services, not-to-exceed amount(s) and term(s) of performance between individual firms as required in amounts that may exceed \$100,000, subject to budgetary appropriations.

C6. Award a Bid and Authorize the City Manager to Negotiate and Execute an Agreement with Technology, Engineering & Construction, Inc., dba TEC Accutite, for Aboveground/Underground Storage Tank Maintenance, Repair, and Related Services (Staff Contact: Luz Cofresí-Howe, Finance Director, 408-586-3111; and Christian Di Renzo, Public Works Director, 408-586-2602)

Recommendation: Award a bid and authorize the City Manager, or designee, to (1) Negotiate and execute a Maintenance Services Agreement with Technology, Engineering & Construction, Inc., dba TEC Accutite, for aboveground/underground storage tank maintenance, repair, and related services for an initial one-year term and a maximum compensation of \$200,000; and (2) Exercise up to four additional one-year options with annual increases, if requested by vendor, limited to 3% or Consumer Price Index (CPI), whichever is less, for a total five-year contract not-to-exceed amount of \$1,061,827, subject to the appropriation of funds.

C7. Award a Bid to Holiday Lights, Inc. and Authorize the City Manager to Negotiate and Execute an Agreement for the Annual Install/Removal of City-Owned Holiday Lights (Staff Contact: Luz Cofresí-Howe, Finance Director, 408-586-3111; and Christian Di Renzo, Public Works Director, 408-586-2602)

Recommendation: Award a bid and authorize the City Manager, or designee, to negotiate and execute a Professional Services Agreement with Holiday Lights, Inc. for the annual install/removal of city-owned holiday lights for a five-year term at \$75,000 per year, and at maximum compensation of \$375,000, subject to the appropriation of funds.

C8. Adopt a Resolution to Approve Project Plans and Specifications, Award Bid to Square Signs LLC, and Authorize the City Manager to Negotiate and Execute an Agreement for Scoreboard Replacement Services (Staff Contact: Luz Cofresí-Howe, Finance Director, 408-586-3111; and Christian DiRenzo, Public Works Director, 408-586-2602)

Recommendation: Adopt a resolution to (1) Approve project plans and specifications; (2) Award Bid to Square Signs LLC; and (3) Authorize the City Manager, or designee, to negotiate and execute a Construction Agreement with the lowest responsive and responsible bidder, Square Signs LLC, for scoreboard replacement services in an amount not to exceed \$250,000, subject to the appropriation of funds.

- C9. Adopt a Resolution to Increase Appropriation for the Annual Wholesale Water Purchase from Santa Clara Valley Water District (Staff Contact: Luz Cofresí-Howe, Finance Director, 408-586-3111; and Christian Di Renzo, Public Works Director, 408-586-2602)**

Recommendation: Adopt a resolution to increase appropriation for the Annual Wholesale Water Purchase from the Santa Clara Valley Water District for FY 2025/26 by \$446,073.32, from \$7,105,901 to \$7,551,974.29.

- C10. Receive Report on Workforce Housing Rental Assistance, Approve Programmatic Updates, and Approve Additional Appropriation from the Affordable Housing Community Benefit Fund for the Workforce Housing Rental Assistance Program Round Two (Staff Contact: Matt Cano, Assistant City Manager, 408-586-3012; and Sarah Balcha, Senior Administrative Analyst, 408-586-3268)**

Recommendation: (1) Receive report and approve Workforce Housing Rental Assistance Program programmatic updates; and (2) Approve and authorize the City Manager, or designee, to allocate an additional appropriation of \$20,000 from the Affordable Housing Community Benefit Fund to FORWARD for administration of round two of the Workforce Housing Rental Assistance Program.

- C11. Adopt a Resolution Authorizing the City Manager to Accept the California Highway Patrol Cannabis Tax Fund Grant Program Award, Approve the Purchase of the Grant-Approved Specialty Vehicle, Enter into the Resultant Grant Agreement and other Ancillary Documents as Needed, and Approve the Related Budget Appropriation (Staff Contact: Jared Hernandez, Chief of Police, 408-586-2406)**

Recommendation: (1) Adopt a resolution authorizing the City Manager, or designee, to accept the California Highway Patrol Cannabis Tax Fund Grant Program Award in the amount of \$248,547, (2) Approve the purchase of the grant-approved specialty vehicle, (3) Enter into the resultant grant agreement and other ancillary documents as needed; and (4) Approve the related budget appropriation in the amount of \$248,547 to the State Grants Police Department Fund.

- C12. Approve and Authorize the City Manager to Execute an Improvement Agreement between the City of Milpitas and Mission Peak Homes, Inc. for a Residential Project at 470-500 Wool Drive (Staff Contact: Christian Di Renzo, Public Works Director, 408-586-2602; and Michael Silveira, City Engineer, 408-586-3303)**

Recommendation: Approve and authorize the City Manager, or designee, to execute an Improvement Agreement between the City of Milpitas and Mission Peak Homes, Inc., for a residential project at 470-500 Wool Drive in the amount of \$820,500.

- C13. Adopt a Resolution Authorizing the City Manager to Negotiate and Execute a Purchase and Sale Agreement with Santa Clara Valley Water District for Property Acquisition for South Milpitas Boulevard Road Extension, Project No. 2016 (Staff Contact: Christian Di Renzo, Public Works, 408-586-2602; and Michael Silveira, City Engineer, 408-586-3303)**

Recommendation: Adopt a resolution to authorize the City Manager to (1) Negotiate and execute the Purchase and Sale Agreement with Santa Clara Valley Water District for the acquisition of approximately 18,920 square foot of Assessor's Parcel Number 086-37-018 in the amount of \$270,000, (2) Negotiate and grant a Watershed Easement Agreement on said Purchase and Easement Agreement on 1841 Tarob Court to Santa Clara Valley Water District, (3) Negotiate and accept Easement Agreement from Anton Milpitas, LLC (1828 South Milpitas Boulevard) and The Harlowe, LLC (1821 South Milpitas Boulevard); and (4) Find that the purchase is in conformance with the Milpitas General Plan for South Milpitas Boulevard Road Extension, CIP No. 2016.

PUBLIC HEARINGS (6:30 PM)

Members of the public may be allotted up to three (3) minutes or less at the Mayor's discretion, to comment on any public hearing item. Applicants/Appellants and their representatives may be allotted up to a total of ten (10) minutes for opening statements and up to a total of five (5) minutes maximum for closing statements. Items requested/recommended for continuance are subject to Council's consent at the meeting.

14. Conduct a Public Hearing, Adopt a Resolution Approving General Plan Amendment GP25-0001, and Introduce an Ordinance Approving Zoning Text Amendment and Zoning Map Amendment ZA25-0001 to Comprehensively Update the Zoning Ordinance (Staff Contact: Jay Lee, Planning Director, 408-586-3077)

Recommendation: (1) Conduct a public hearing and determine that the Environment Impact Report (EIR) Addendum adequately analyzes the potential environmental impacts associated with the proposed General Plan and Zoning Amendments and is in compliance pursuant to CEQA Guidelines §15162 and §15164; (2) Adopt a resolution approving General Plan Amendment No. GP25-0001; and (3) Waive the first reading beyond the title and Introduce Ordinance No. 38.858 approving Zoning Text and Zoning Map Amendment No. ZA25-0001 to comprehensively update the Zoning Ordinance and to achieve consistency between the General Plan Land Use Element, Zoning Ordinance, and Zoning Map.

ANNOUNCEMENTS AND FUTURE AGENDA ITEMS (7:30 PM)

Members of the City Council or City Manager may make brief announcements at this time. Members of the City Council may also suggest future agenda items. For future agenda items, the City Council shall not debate the topic or engage in discussion but shall simply state a "yes" or "no" as whether to move the item forward. If a majority of the City Council agrees to move the item forward, the City Manager shall place the item on a future agenda.

ADJOURNMENT (7:35 PM)

KNOW YOUR RIGHTS UNDER THE OPEN GOVERNMENT ORDINANCE

Government's duty is to serve the public, reaching its decisions in full view of the public. Commissions and other City agencies exist to conduct the people's business. This ordinance assures that deliberations are conducted before the people and City operations are open to the people's review. For more information on your rights under the Open Government Ordinance or to report a violation, contact the City Attorney's office at Milpitas City Hall, 455 E. Calaveras Blvd., Milpitas, CA 95035
e-mail: ccreech@milpitas.gov / Phone: 408-586-3040

The Open Government Ordinance is codified in the Milpitas Municipal Code as Title I Chapter 310 and is available online at the City's website www.milpitas.gov by selecting the Milpitas Municipal Code link.

Materials related to an item on this agenda submitted to the City Council after initial distribution of the agenda packet are available for public inspection at the City Clerk's office at Milpitas City Hall, 3rd floor 455 E. Calaveras Blvd., Milpitas and on City website. City Council agendas and related materials can be viewed online: www.milpitas.gov/government/council/agenda_minutes.asp (select meeting date)

APPLY TO SERVE ON A CITY COMMISSION

Commission application forms are available online at www.milpitas.gov or at Milpitas City Hall. Contact the City Clerk's Office at 408-586-3001 for more information.

If you need assistance, per the Americans with Disabilities Act, for any City of Milpitas public meeting, please call the City Clerk at 408-586-3001 or send an e-mail to CityClerk@milpitas.gov prior to the meeting. You may request a larger font agenda.

July 2025						
S	M	T	W	T	F	S
6	7	8	9	10	11	12
13	14	15	16	17	18	19
20	21	22	23	24	25	26
27	28	29	30	31		

Milpitas City Council Calendar

August 2025

September 2025						
S	M	T	W	T	F	S
	1	2	3	4	5	6
7	8	9	10	11	12	13
14	15	16	17	18	19	20
21	22	23	24	25	26	27
28	29	30				

Sunday	Monday	Tuesday	Wednesday	Thursday	Friday	Saturday
					1	2
3	4 7:00 PM -Parks, Recreation & Cultural Resources Commission (EC)	5	6 2:00 PM -Santa Clara VTA Monthly Briefing - Northeast Group (CM) (Santa Clara) 5:30 PM -Veterans Commission (GB) 7:00 PM -Community Housing Commission (EC)	7 5:30 PM -Milpitas Chamber of Commerce Board (GB) 5:30 PM -Santa Clara VTA Board of Directors (CM)	8	9
10	11 4:30 PM -Economic Development and Trade Commission (WL)	12 5:30 PM -City Council Special Meeting	13 4:30 PM -City Council Finance Subcommittee (CM/EC) 7:00 PM -Silicon Valley Clean Energy Board of Directors (GB) (Cupertino) 7:00 PM -Planning Commission CANCELLED	14 4:00 PM -Treatment Plant Advisory Committee (CM) (San Jose) 4:00 PM -Santa Clara VTA Policy Advisory Committee (EC) 6:00 PM -Youth Advisory Commission (HL) 7:00 PM -Cities Assoc of SCC (CM)	15	16
17	18 3:00 PM - Main Street Subcommittee 7:00 PM -Science, Technology, and Innovation Commission (WL)	19 6:30 PM -Closed Session 7:00 PM -City Council	20 12:00 PM -Santa Clara Valley Water District - Water Commission (CM) 6:00 PM -Energy and Environmental Sustainability Commission (EC)	21	22	23
24	25	26 1:30 PM -Senior Advisory Commission (HL)	27 5:30 PM -Cities Assoc. of SCC - Recycling and Waste Reduction Commission (CM) 7:00 PM -Planning Commission	28 1:30 PM -Santa Clara County Emergency Operational Area Council (CM)	29	30
31						



JOINT MEETING OF THE MILPITAS CITY COUNCIL, HOUSING AUTHORITY, AND PUBLIC FINANCING AUTHORITY

MINUTES

TUESDAY, JUNE 17, 2025

The City Council of the City of Milpitas convened on the regular City Council meeting day in a Joint Meeting of the Milpitas City Council, Housing Authority, and Successor Agency on June 17, 2025, in the City Council Chamber, 455 E. Calaveras Blvd, Milpitas, CA, and via teleconference/Zoom webinar.

CALL MEETING TO ORDER by Mayor and ROLL CALL by City Clerk

Mayor Montano called the Regular City Council meeting to order at 4:30 PM. Roll Call was taken by City Clerk Guzzetta.

PRESENT: Mayor Montano, Vice Mayor Barbadillo (4:43 PM), Councilmember Chua, Councilmember Lam, Councilmember Lien

ABSENT: None.

AB 2449

Consider Councilmember William Lam's Request to Appear Remotely Pursuant to AB 2449 and Authorize the Council to Accept Public Comments Remotely at the June 17, 2025, Meeting of the Milpitas City Council (Staff Contact: Christopher Creech, Acting City Attorney, 408-586-3040; and Suzanne Guzzetta, City Clerk, 408-586-3001)

Acting City Attorney Creech introduced the item, noting that Councilmember Lam was requesting to appear under AB 2449 due to illness.

After discussion, motion: to receive disclosure from Councilmember Lam regarding the nature of the emergency or just cause circumstances and approve remote appearance for Councilmember Lam pursuant to AB 2449.

Motion/Second: Councilmember Chua / Mayor Montano

Motion carried by the following:

AYES: Mayor Montano, Councilmember Chua, Councilmember Lam, Councilmember Lien

NOES: None

ABSENT: Vice Mayor Barbadillo

ADJOURN TO CLOSED SESSION

Acting City Attorney Creech briefed the City Council on the items on the Closed Session agenda.

Mayor Montano opened the floor for public comment on the closed session items. There were no public speakers. The City Council adjourned to Closed Session at 4:34 PM.

(a) CONFERENCE WITH LEGAL COUNSEL

Pursuant to Government Code Section 54956.9(d)(1)

Existing Litigation: *Christina Hem vs. City of Milpitas*, WCAB Case Nos. ADJ17876634 and ADJ17876637

(b) CONFERENCE WITH LEGAL COUNSEL

Pursuant to Government Code Section 54956.9(d)(1)

Existing Litigation: *McHarris vs. City of Milpitas*, Santa Clara County Superior Court Docket No. 23-CV-427505

(c) CONFERENCE WITH LABOR NEGOTIATOR

Pursuant to Government Code Section 54957.6

Agency's Designated Representative(s): Rick Bolanos, Liebert Cassidy Whitmore

Employee Organization(s): Professional and Technical Employees, Mid-Management and Confidential Employees, Milpitas Employees Association, Unrepresented Employees

(d) PUBLIC EMPLOYEE PERFORMANCE EVALUATION

Pursuant to Government Code Section 54957(b)(1)

Employee Position: City Manager

CLOSED SESSION ANNOUNCEMENT:

The City Council reconvened in open session at 7:00 PM. Acting City Attorney Creech reported there was nothing to announce from the closed session.

PLEDGE OF ALLEGIANCE

Vice Mayor Barbadillo led the Pledge of Allegiance.

INVOCATION

Mayor Montano delivered the invocation.

PRESENTATIONS

Mayor Montano, joined by the City Council, presented a proclamation in recognition of National Parks and Recreation Month and Certificates of Recognition to performers from the City's Black April event.

PUBLIC FORUM

There were the following public speakers:

1. Bhupendra Kumal
2. Krunal Shah
3. Ranya Zhang
4. Hanyi Yuan
5. Voltaire Montemayor
6. Annie Yu

ANNOUNCEMENT OF CONFLICT OF INTEREST AND CAMPAIGN CONTRIBUTIONS

Acting City Attorney Creech asked the Mayor and City Councilmembers if they had any personal conflicts of interest. By roll call, there were no conflicts of interest. Acting City Attorney Creech asked the Mayor and City Councilmembers if they had any reportable campaign contributions. By roll call, there were no reportable campaign contributions.

READING OF THE CITY COUNCIL CODE OF CONDUCT

Councilmember Lam read the City Council Code of Conduct.

APPROVAL OF AGENDA

After discussion, motion: to approve the agenda.

Motion/Second: Councilmember Chua / Vice Mayor Barbadillo

Motion carried by the following:

AYES: Mayor Montano, Vice Mayor Barbadillo, Councilmember Chua, Councilmember Lam,
Councilmember Lien

NOES: None

CONSENT CALENDAR

Vice Mayor Barbadillo asked to pull Item C7, and Mayor Montano pulled Items C17 and C28.

There were the following public speakers:

1. Voltaire Montemayor

After discussion, motion: to approve the Consent Calendar with Items C7, C17 and C28 to be heard separately.

Motion/Second: Councilmember Chua / Vice Mayor Barbadillo

Motion carried by the following:

AYES: Mayor Montano, Vice Mayor Barbadillo, Councilmember Chua, Councilmember Lam,
Councilmember Lien

NOES: None

1. Receive City Council Calendar of Meetings (Staff Contact: Suzanne Guzzetta, City Clerk, 408-586-3001)

Received City Council Calendar of Meetings for June, July and August 2025.

2. Approve City Council Meeting Minutes (Staff Contact: Suzanne Guzzetta, City Clerk, 408-586-3001)

Approved City Council Meeting minutes of June 3, 2025.

3. Receive the Preview List of Anticipated Items for the Next Regular City Council Meeting (Staff Contact: Suzanne Guzzetta, City Clerk, 408-586-3001)

Receive the list of anticipated agenda items for the next regular City Council meeting.

4. Receive and Review the List of Agenda Items Requested by City Councilmembers (Staff Contact: Suzanne Guzzetta, City Clerk, 408-586-3001)

Receive the list of items that have been requested by City Councilmembers and received consensus in previous meetings to date.

5. Setting a Salary Range for the Position of City Attorney (Staff Contact: Matt Cano, Assistant City Manager, 408-586-3012)

Adopted **Resolution No. 9430** amending Resolution No. 1626, the Classification Plan, to adjust the Salary Schedule for the classification of City Attorney.

6. Consider Recommendations from Mayor Montano for Appointments to City Commissions (Contact: Mayor Montano, 408-586-3024)

Receive Mayor Montano's recommendations and approve and confirmed the following recommendations for appointments to City Commissions:

Arts Commission:

1. Appoint Sujata Tibrewala as Alternate No. 1 with an unexpired term ending October 2027.

Community Housing Commission:

1. Appoint Tristan Sanders to a full voting seat with an unexpired term ending January 2026.
2. Appoint Vianca Urquico to a full voting seat with an unexpired term ending January 2027.

Library and Education Advisory Commission:

1. Reappoint Nonie McDonald to a full voting seat with a term ending June 2028.
2. Appoint Jared Mohammed as Alternate No. 1 with a term ending June 2028.
3. Appoint Anaya Gandhi as Non-Voting Student Member with a term ending June 2028.

Parks, Recreation and Cultural Resources Commission:

1. Reappoint Rondi Jackson to a full voting seat with a term ending June 2028.
2. Reappoint Olania Castillo to a full voting seat with a term ending June 2028.
3. Appoint Prashanth Kumar to a full voting seat with a term ending June 2028.
4. Appoint Nasir Lalani as Alternate No. 1 with a term ending June 2028.

Public Safety and Emergency Preparedness Commission:

1. Reappoint Don Clendenin to a full voting seat with a term ending June 2028.
2. Reappoint Jonathan Nakapalau to a full voting seat with a term ending June 2028.
3. Reappoint Michael Berryhill to a full voting seat with a term ending June 2028.
4. Reappoint Evan Gan to a full voting seat with a term ending June 2028.
5. Reappoint Andrew Luu as Alternate No. 1 with a term ending June 2028.
6. Appoint Art Bajaj as Alternate No. 2 with an unexpired term ending June 2026.

Science, Technology & Innovation Commission:

1. Appoint Tarun Baja as Alternate No. 2 to an unexpired term ending January 2026.

7. Authorize and Approve Travel Requests for Mayor Montano, Councilmember Chua, Councilmember Lien and Councilmember Lam to Long Beach, CA for the League of California Cities 2025 Annual Conference and Expo (Staff Contact: Matt Cano, Assistant City Manager, 408-586-3012)

Item pulled from Consent Calendar.

8. Adopt a Resolution Delegating Authority to the City Manager, or Designee, to Approve and Execute Project-Related Documents and Urgent Administrative Items During the City Council Summer Recess (Staff Contact: Matt Cano, Assistant City Manager, 408-586-3012)

Adopted **Resolution No. 9431/HA 34** delegating authority to the City Manager, or designee, to approve and execute project-related documents, including contract documents and urgent administrative items during the City Council and City of Milpitas Housing Authority summer recess from June 18, 2025 through August 12, 2025.

9. **Authorize a Commercial Lease Agreement for Carstar Espana's at 1488 South Main Street (Staff Contact: Alex Andrade, Economic Development & Strategic Initiatives Director, 408-586-3046)**

Authorized the City Manager, or their designee, to negotiate and execute a Commercial Lease Agreement with Carstar Espana's on City-owned property located at 1488 South Main Street in the amount of \$269,280 for a 3-year term.

10. **Adopt Resolutions to Approve the Continued Investment of Monies in the Local Agency Investment Fund and Designation of Officers Authorized to Sign on the Account (Staff Contact: Luz Cofresí-Howe, Finance Director, 408-586-3111)**

(1) Adopted **Resolution No. 9432** of the Milpitas City Council to authorize the continued investment of monies in the Local Agency Investment Fund and designation of officers authorized to sign on the respective accounts; and (2) Adopted **Resolution No. PFA 30** of the Board of Directors of the Milpitas Public Financing Authority to approve continued investment of monies in the Local Agency Investment Fund and designation of officers authorized to sign on the respective accounts.

11. **FY 2024-25 3rd Quarter Financial Status Report for the Quarter Ended March 31, 2025 (Staff Contact: Luz Cofresí-Howe, Finance Director, 408-586-3111)**

Reviewed the FY 2024-25 Quarterly Financial Status Report for the quarter ended March 31, 2025.

12. **Adopt a Resolution Designating Authorized Agents for Certain Federal or State Financial Assistance (Staff Contact: Luz Cofresí-Howe, Finance Director, 408-586-3111)**

Adopted **Resolution No. 9433** in the form specified by the California Governor's Office of Emergency Services (Cal OES) Form 130, designating the City Manager, Assistant City Manager and Finance Director as Authorized Agents to receive federal or state financial assistance under the Stafford Act and/or the California Disaster Assistance Act.

13. **Authorize the City Manager to Negotiate and Execute an Amendment to the Agreement with WeHOPE for Homeless Outreach, Assessment, and Case Management Services (Staff Contact: Luz Cofresí-Howe, Finance Director, 408-586-3111; and Matt Cano, Assistant City Manager, 408-586-3012)**

(1) Authorized the City Manager, or designee, to amend the Professional Services Agreement with WeHOPE for additional funding in the amount of \$203,033 for homeless outreach, assessment, and case management services, (2) Authorized the appropriation of \$203,033 from the Homelessness Prevention and Unhoused Services Grant; and (3) Authorized the City Manager, or designee, to execute the contract with WeHOPE.

14. **Approve a Budget Appropriation from the Housing Authority Fund and Negotiate and Execute an Amendment to the Agreement with HouseKeys for the Administration of the City's Below Market Rate Homeownership Program (Staff Contact: Matt Cano, Assistant City Manager, 408-586-3012)**

(1) Authorized the City Manager, or designee, to negotiate and execute an amendment to the Professional Services Agreement (Agreement) with HouseKeys Inc. to exercise the remaining options of the Agreement, extending the term for three (3) additional years through June 30, 2028, in an amount not to exceed \$600,000 for the additional years of service, for a revised total compensation not to exceed amount of \$1,000,000 for the full five-year term of the Agreement; and (2) Approved and appropriated \$200,000 from the Housing Authority Fund for the FY 2025-26 period of the agreement, with funding for the remaining term of the agreement subject to appropriation.

15. **Authorize the Executive Director of the Milpitas Housing Authority to Exercise the Option to Purchase the Below Market Rate Unit at 1377 Coyote Creek Way and Execute the Necessary Documents (Staff Contact: Matt Cano, Assistant City Manager, 408-586-3012)**

Authorized the Executive Director of the Milpitas Housing Authority, or designee, to exercise the option to purchase the Below Market Rate (BMR) Unit at 1377 Coyote Creek Way and execute the necessary documents to repurchase this property.

16. **Adopt a Resolution to Accept the Improvements, Authorize the City Engineer to file a Notice of Completion, and issue a Notice of Final Acceptance after the One-Year Warranty of Council Chamber Audio-Visual System Replacement, CIP No. 3498 (Staff Contact: Daniel Nam, Information Technology Director, 408-586-2712)**

Adopted **Resolution No. 9434** to accept the improvements, authorize the City Engineer to file a Notice of Completion, and issue a Notice of Final Acceptance after the one-year warranty of Council Chamber Audio-Visual System Replacement, CIP No. 3498.

17. **Authorize the City Manager to Negotiate and Execute an Amendment to the Agreement with Ascent Environmental for Consultant Services Related to Preparation of the Gateway-Main Street Specific Plan (Staff Contact: Jay Lee, Planning Director, 408-586-3077)**

Item pulled from Consent Calendar

18. **Approve a Waiver to the Competitive Procurement Process for Crossing Guard Services and Authorize the City Manager to Negotiate and Execute an Amendment to the Master Services Agreement for Crossing Guard Services with All-City Management Services, Inc. (Staff Contact: Luz Cofresí-Howe, Finance Director, 408-586-3111; and Jared Hernandez, Chief of Police, 408-586-2406)**

(1) Approved a waiver to the competitive procurement process for Crossing Guard Services; and (2) Authorized the City Manager, or designee, to negotiate and execute an amendment to the Master Services Agreement for Crossing Guard Services with All-City Management Services, Inc. to extend the term of the Agreement for one additional year through July 31, 2026 in an amount not to exceed \$873,464 for the additional year of services for a revised total not-to-exceed amount of \$2,482,913 for the full three-year term.

19. **Adopt a Resolution to Accept the Improvements, Authorize the City Engineer to File a Notice of Completion and Issue a Notice of Final Acceptance After the One-Year Warranty for ARPA Parks Rehabilitation, CIP Nos. 3500, 3501, 5110 (Staff Contact: Christian Di Renzo, Public Works Director, 408-586-2602; and Michael Silveira, City Engineer, 408-586-3303)**

Adopted **Resolution No. 9435** to accept the improvements and authorize the City Engineer to file a Notice of Completion and issue a Notice of Final Acceptance after the one-year warranty for ARPA Parks Rehabilitation, CIP Nos. 3500, 3501, 5110.

20. **Authorize the City Manager to Execute an Improvement Agreement with Stratford School, Inc. at 1323 Great Mall Drive (Staff Contact: Christian Di Renzo, Public Works Director, 408-586-2602; and Michael Silveira, City Engineer, 408-586-3303)**

Authorized the City Manager, or designee, to execute an improvement agreement with Stratford School, Inc. for the construction of public improvements at 1323 Great Mall Drive.

21. **Authorize the City Manager to Amend the Purchase Order for On-Call Repairs, and Negotiate and Execute an Amendment to the Agreement with Environmental Systems, Inc. for the City**

Heating, Ventilation, and Air Conditioning Systems (Staff Contact: Luz Cofresí-Howe, Finance Director, 408-586-3111; and Christian Di Renzo, Public Works Director, 408-586-2602)

Authorized the City Manager, or designee, to (1) Amend the Purchase Order with Environmental Systems, Inc. for as-required repairs of the City heating, ventilation, and air conditioning systems to add \$150,000 for a revised not-to-exceed amount of \$250,000 and extend the term through September 30, 2027, subject to the appropriation of funds; and (2) Negotiate and execute an amendment to the Maintenance Services Agreement for the City heating, ventilation, and air conditioning systems to extend the term of the Agreement through September 30, 2027, subject to the appropriation of funds.

22. Adopt a Resolution Approving an Amendment to the Water Supply Agreement Between the City and County of San Francisco and Wholesale Customers in Alameda County, San Mateo County, and Santa Clara County (Staff Contact: Christian Di Renzo, Public Works Director, 408-586-2602)

(1) Adopted **Resolution No. 9436** authorizing the City Manager, or designee, to execute an amendment to the Water Supply Agreement between the City and County of San Francisco and wholesale customers in Alameda County, San Mateo County, and Santa Clara County; and (2) Adopted **Resolution No. 9437** to approve the updated Tier 2 Drought Response Implementation Plan.

23. Adopt a Resolution to Authorize Continued Utilization of Leased Vehicles Under the Master Equity Lease Agreement with Enterprise Fleet Management, Inc. (Staff Contact: Luz Cofresí-Howe, Finance Director, 408-586-3111; and Christian Di Renzo, Public Works Director, 408-586-2602)

Adopted **Resolution No. 9438** to (1) Authorize continued utilization of leased vehicles under the Master Equity Lease Agreement with Enterprise Fleet Management, Inc., subject to appropriation of funds; and (2) Authorize the Purchasing Agent, or designee, to sign lease ordering documents and update the applicable Lease Schedule as required.

24. Accept Grants from Silicon Valley Clean Energy Member Agency Grant Program and Authorize the Purchase of Ford F-150 Lightning Vehicles (Staff Contact: Christian Di Renzo, Public Works Director, 408-586-2602)

(1) Accepted grant funding from Silicon Valley Clean Energy Member Agency Grants program in the amount of \$372,233 for the non-competitive grant and \$502,000 for the competitive grant for a total of \$874,233; (2) Authorized the City Manager to execute two grant agreements with Silicon Valley Clean Energy; and (3) Approved the purchase of up to five (5) Ford F-150 Lightning Vehicles, and authorize the City Manager to negotiate and execute any documents necessary to effectuate the purchase.

25. Receive an Update on Emergency Water Main Repairs at Curtis Avenue and Yosemite Avenue and Determine that the Condition No Longer Constitutes an Emergency (Staff Contact: Christian Di Renzo, Public Works Director, 408-586-2602)

(1) Received an update on the emergency water main repairs at 330 Curtis Avenue (Recycled Water Main) and 878 Yosemite Avenue (Potable Water Main); and (2) Determined by a four-fifths vote that the condition no longer constitutes an emergency and, therefore, terminate the emergency declaration.

26. Authorize the City Manager to Negotiate and Execute a Public Art Agreement with Vickie Jo Sowell for Historical Park Markers (Staff Contact: Renee Lorentzen, Recreation and Community Services Director, 408-586-3409)

Authorized the City Manager, or designee, to negotiate and execute a Professional Services Agreement with Vickie Jo Sowell for a term of one year in an amount not to exceed \$100,000, for

historical park markers to be fabricated and installed in Bob McGuire Park, Fredrick Creighton Park, Delano Manongs Park, Peter Gill Park, Jose Higuera Adobe Park, Murphy Park, and Sunnyhills Albert Augustine Jr. Memorial Park.

27. **Authorize the City Manager to Negotiate and Execute an Agreement with RecTrac, LLC dba Vermont Systems for Recreation Management Software (Staff Contact: Luz Cofresí-Howe, Finance Director, 408-586-3111; and Renee Lorentzen, Recreation and Community Services Director, 408-586-3409)**

Authorized the City Manager, or designee, to negotiate and execute a Software License and Professional Services Agreement with RecTrac, LLC dba Vermont Systems for Recreation Management Software, including related professional services and as-required hardware, for an initial three-year term and a maximum compensation of \$140,000, subject to the appropriation of funds.

28. **Authorize the City Manager to Negotiate and Execute an Amendment to the Agreement for Asian-Inspired Congregate Nutritious Meals Services with Moonchef, LLC (Staff Contact: Luz Cofresí-Howe, Finance Director, 408-586-3111; and Renee Lorentzen, Director of Recreation and Community Services, 408-586-3409)**

Item pulled from Consent Calendar.

PUBLIC HEARINGS

29. **Adopt a Resolution to Confirm the 2025 Weed Abatement Assessment Report (Staff Contact: Arthur Belton, Deputy Fire Chief / Fire Marshal, 408-586-3384)**

Deputy Fire Chief Belton presented the report.

Mayor Montano opened the public hearing.

There were the following public speakers:

1. Voltaire Montemayor

Mayor Montano closed the public hearing.

Vice Mayor Barbadillo asked for clarification on the costs associated with abatement.

After discussion, motion: to Conduct a public hearing and adopted **Resolution No. 9439** confirming the 2025 Weed Abatement Assessment Report and Assessment List to be entered into the tax assessment rolls..

Motion/Second: Councilmember Chua / Councilmember Lien

Motion carried by the following:

AYES: Mayor Montano, Vice Mayor Barbadillo, Councilmember Chua, Councilmember Lam, Councilmember Lien

NOES: None

30. **Adopt a Resolution Certifying the City of Milpitas Sewer System Management Plan (Staff Contact: Christian Di Renzo, Public Works Director, 408-586-2602)**

Interim City Manager Santana introduced the item. Public Works Director Di Renzo presented the report.

Mayor Montano opened the public hearing.

There were the following public speakers:

1. Voltaire Montemayor

Mayor Montano closed the public hearing.

Councilmember Chua inquired whether there were statistics available on how many sewer spills had occurred. Public Works Director Di Renzo responded that they do have such statistics, noting that the city is trending much better than the state average and that there had not been a Category 1 spill recently.

Mayor Montano asked about common causes of sewer spills and public education efforts. Public Works Director Di Renzo explained that FOG buildup and root intrusions were primary causes, and the department conducts outreach through various channels to educate residents on proper disposal practices.

After discussion, motion: to adopt **Resolution No. 9440** certifying the City of Milpitas' Sewer System Management Plan.

Motion/Second: Mayor Montano / Vice Mayor Barbadillo

Motion carried by the following:

AYES: Mayor Montano, Vice Mayor Barbadillo, Councilmember Chua, Councilmember Lam, Councilmember Lien

NOES: None

COMMUNITY DEVELOPMENT

31. Adopt a Resolution Accepting Metropolitan Transportation Commission's Transit-Oriented Communities Planning and Implementation Projects Grants (Staff Contact: Jay Lee, Planning Director, 408-586-3077)

Planning Director Lee presented the report.

There were the following public speakers:

1. Anil Babbar
2. Voltaire Montemayor

Councilmembers elaborated on various concerns regarding the Metropolitan Transportation Commission's (MTC) Transit-Oriented Communities (TOC) policy. Vice Mayor Barbadillo raised specific issues, inquiring about a project in San Jose that reportedly received significant funding under TOC guidelines. He questioned whether accepting smaller grants might inadvertently bind Milpitas to unexpected future commitments or obligations that could arise from the TOC policy. Councilmember Chua expressed concern about committing to a resolution amid ambiguity surrounding the policy and the fear of relinquishing local control over land use decisions. Councilmember Lam voiced his uncertainty regarding why individual cities were tasked with undertaking the study instead of MTC commissioning their own consultant to execute it, suggesting that the indirect process might complicate rather than simplify grant facilitation.

Planning Director Lee responded to these concerns by detailing recent communications with MTC. He reiterated that the resolution under consideration only affirms the city's intent to complete the specific scope of work outlined in the grant, such as studying increased commercial density in the BART station

area and developing transportation demand management strategies. He assured the council that accepting the grant would not equate to a commitment to the entire suite of TOC policies. Planning Director Lee emphasized that MTC had provided written confirmation that the grant funding is not contingent on the adoption of any specific deliverables developed through the grant's work, allowing Milpitas to retain full local control over land use decisions.

Council Member Chua made a motion: to deny adoption of the resolution accepting the MTC grant. Councilmember Lien seconded the motion.

Upon a call for the question, the motion failed by the following vote:

AYES: Councilmember Chua, Mayor Montano.

NOES: Councilmember Lam, Councilmember Lien, Vice Mayor Barbadillo

Mayor Montano made a motion: to table the item for further discussion and information gathering. Vice Mayor Barbadillo seconded the motion.

Motion/Second: Mayor Montano / Vice Mayor Barbadillo

The motion passed by the following vote:

AYES: Mayor Montano, Vice Mayor Barbadillo, Councilmember Chua, Councilmember Lam, Councilmember Lien

NOES: None

32. Receive an Update on the Milpitas SMART Program and Consider Approving Bridge Funding (Staff Contact: Jay Lee, Planning Director, 408-586-3077)

Interim City Manager Santana introduced the item. Planning Director Lee presented the report.

There were the following public speakers:

1. Voltiare Montemayor

Councilmembers discussed long-term sustainability options for the program. Mayor Montano suggested potential fare increases and exploring corporate sponsorships as funding strategies. Councilmember Chua emphasized the importance of keeping the program going and looking for high-tech solutions, such as the integration of autonomous vehicles. Vice Mayor Barbadillo encouraged finding a long-term solution beyond reliance on external grants. Assistant City Manager Cano noted that VTA is evaluating the feasibility of a regional micro-transit program, acknowledging the need for long-term strategies across jurisdictions.

After discussion, motion: to (1) Receive a staff update on the Milpitas SMART Program; (2) Approve bridge funds to continue SMART services until the Santa Clara Valley Transportation Authority announces 2016 Measure B grant awards in fall 2025; (3) Appropriate \$300,000 from the Contingency Reserve Fund or another City resource to support the bridge funding; and (4) Authorize the City Manager, or designee, to negotiate and execute amendments and agreements necessary to effectuate this bridge funding.

Motion/Second: Councilmember Chua / Councilmember Lien

Motion carried by the following:

AYES: Mayor Montano, Vice Mayor Barbadillo, Councilmember Chua, Councilmember Lam, Councilmember Lien

NOES: None

COMMUNITY SERVICES AND SUSTAINABLE INFRASTRUCTURE

33. Approve Conceptual Design for Metro Tango Subdistrict Park (Staff Contact: Christian Di Renzo, Public Works, 408-586-2602; and Michael Silveira, City Engineer, 408-586-3303)

Interim City Manager Santana introduced the item. City Engineer Silveira presented the report, joined by Consultant Marie Mai from Callander Associates.

There were the following public speakers:

1. Voltaire Montemayor

The City Council expressed support for the design and inquired about amenities such as restrooms, water fountains, and lighting. City Engineer Silveira confirmed these would be included, similar to other city parks.

After discussion, motion: to approve the conceptual design for Metro Tango Subdistrict Park, Project No. 2023..

Motion/Second: Vice Mayor Barbadillo / Councilmember Lien

Motion carried by the following:

AYES: Mayor Montano, Vice Mayor Barbadillo, Councilmember Chua, Councilmember Lam, Councilmember Lien

NOES: None

ITEMS PULLED FROM CONSENT CALENDAR

7. Authorize and Approve Travel Requests for Mayor Montano, Councilmember Chua, Councilmember Lien and Councilmember Lam to Long Beach, CA for the League of California Cities 2025 Annual Conference and Expo (Staff Contact: Matt Cano, Assistant City Manager, 408-586-3012)

Vice Mayor Barbadillo expressed interest in attending the conference, noting that he initially had not provided his availability.

After discussion, motion: to (1) Authorize and approve travel to Long Beach, CA, for Mayor Carmen Montano, Vice Mayor Barbadillo, Councilmember Evelyn Chua, Councilmember Hon Lien and Councilmember William Lam to attend the League of California Cities 2025 Annual Conference and Expo to be held on October 8-10, 2025, for a combined estimated total amount of \$8,736 budgeted under the Individual Elected Official allocation for Conferences/Meetings/Trainings; and (2) Appoint Mayor Carmen Montano as the City's primary voting delegate and Councilmembers Evelyn Chua and Hon Lien as the alternate voting delegates for the 2025 Annual California League of Cities Conference and Expo.

Motion/Second: Vice Mayor Barbadillo / Mayor Montano

Motion carried by the following:

AYES: Mayor Montano, Vice Mayor Barbadillo, Councilmember Chua, Councilmember Lam, Councilmember Lien

NOES: None

17. Authorize the City Manager to Negotiate and Execute an Amendment to the Agreement with Ascent Environmental for Consultant Services Related to Preparation of the Gateway-Main Street Specific Plan (Staff Contact: Jay Lee, Planning Director, 408-586-3077)

Mayor Montano requested to ensure the inclusion of an entertainment district in the scope of the plan.

Planning Director Lee noted that the public review draft of the Gateway Main Street Specific Plan already calls out the area as an entertainment district in the vision chapter.

There were the following public speakers:

1. Voltaire Montemayor

After discussion, motion: to (1) Authorize the City Manager, or designee, to negotiate and execute an amendment to the Professional Services Agreement with Ascent Environmental for consulting services related to preparation of the Gateway-Main Street Specific Plan, extending the Agreement end date to June 30, 2026 with a maximum compensation amount for the amendment of \$85,000 and a maximum compensation amount for the entire Agreement of \$1,144,708; and (2) Approve a budget appropriation of \$75,004 from Capital Improvement Program Project, No. 3460 to 3437.

Motion/Second: Mayor Montano / Councilmember Chua

Motion carried by the following:

AYES: Mayor Montano, Vice Mayor Barbadillo, Councilmember Chua, Councilmember Lam, Councilmember Lien

NOES: None

28. Authorize the City Manager to Negotiate and Execute an Amendment to the Agreement for Asian-Inspired Congregate Nutritious Meals Services with Moonchef, LLC (Staff Contact: Luz Cofresí-Howe, Finance Director, 408-586-3111; and Renee Lorentzen, Director of Recreation and Community Services, 408-586-3409)

Mayor Montano asked whether vegetarian and vegan meal options are included. Recreation and Community Services Director Lorentzen noted that those options are offered every day.

There were the following public speakers:

1. Voltaire Montemayor

Councilmember Lien asked after the number of seniors served. Recreation and Community Services Director Lorentzen stated that the program serves about 260 days per year with between 80 to over 100 meals served each day to individual, non-repeating seniors.

After discussion, motion: to Authorize the City Manager, or designee, to negotiate and execute an amendment to the Agreement for Asian-Inspired Congregate Nutritious Meals Services with Moonchef, LLC to extend the term for one additional year through June 30, 2026, and add \$68,217 to the Agreement for a revised not-to-exceed compensation of \$167,587 for the full three-year term.

Motion/Second: Councilmember Lien / Councilmember Chua

Motion carried by the following:

AYES: Mayor Montano, Vice Mayor Barbadillo, Councilmember Chua, Councilmember Lam, Councilmember Lien

NOES: None

ANNOUNCEMENTS AND FUTURE AGENDA ITEMS

Interim City Manager Deanna Santana wished the council a good recess and reminded them of the July 1st workshop.

Councilmember Lien thanked staff for assistance during an emergency.

Mayor Montano requested a policy review regarding eligibility for youth sports grants, specifically to address

the exclusion of homeschooled children. The council reached consensus to add this item to the future agenda prioritization list.

ADJOURNMENT

Mayor Montano adjourned the meeting at 9:28 PM.

Draft meeting minutes submitted by City Clerk, Suzanne Guzzetta

TENTATIVE CITY COUNCIL AGENDA ITEM LIST

as of 8/8/2025

August 19, 2025 – Regular Meeting (7:00 PM)

CLOSED SESSION

- Labor Update

INVOCATION (Councilmember Lam)

PRESENTATION

- Women's Equality Day (Proclamation)

CONSENT CALENDAR

1. Receive City Council calendar for August and September 2025 (City Clerk)
2. Approve City Council meeting minutes of June 26 and July 1, 2025 (City Clerk)
3. Preview list of items for September 2, 2025 (City Clerk)
4. Councilmember Request List (City Clerk)
5. Commission Appointments (City Clerk)
6. On Call Maintenance and Repair Services Award (Finance / Public Works)
7. Land Management System Report on Bids (Information Technology)
8. 1905 Tarob Court, Parkside West II – Approve Final Map and Improvement Agreement (Public Works / Engineering)
9. Street Resurfacing Project 2026, CIP No. 4307 Design Services Agreement (Public Works / Engineering)

PUBLIC HEARINGS

10. 2025 Building Code Ordinance – 1st Reading (Building)
11. 2025 Fire Code Ordinance – 1st Reading (Fire)
12. FY 25-26 User and Regulatory Fee Schedule (Finance)

LEADERSHIP AND SUPPORT SERVICES

13. MEA and ProTech Agreements (Human Resources)
14. Electronic Device Use (City Clerk / City Manager)

PUBLIC SAFETY

15. Red Light Camera Presentation (Police)

**MILPITAS CITY COUNCIL
AGENDA ITEM REQUESTS**

OPEN ITEMS				
Request No.	Topic	Submitted by:	Date Requested	STATUS and/or DATE scheduled on City Council meeting agenda:
1	Policy review on youth sport grant eligibility to address excluding homeschooled children	Mayor	6/17/2025	An update on this item will be included in the next quarterly prioritization update.

ACTIVE ITEMS				
Request No.	Topic	Submitted by:	Date Requested	STATUS and/or DATE scheduled on City Council meeting agenda:
2	Reinstate the posting of the colors by Boy Scouts at City Council Meetings	Chua	4/15/2025	An update on this item will be included in the next quarterly prioritization update.
3	Revise City Council Code of Conduct language regarding the use of electronic devices.	Lam	4/1/2025	An update on this item will be included in the next quarterly prioritization update.
4	Develop a project management informational memo.	Barbadillo	4/1/2025	An update on this item will be included in the next quarterly prioritization update.
5	Create a Milpitas Community Concert Choir with city support for marketing and rehearsal space.	Chua	4/1/2025	An update on this item will be included in the next quarterly prioritization update.
6	Look into adding an entertainment zone to Main Street.	Montano	3/4/2025	An update on this item will be included in the next quarterly prioritization update.
7	Staff provide a detailed analysis of overtime expenditures by department.	Barbadillo	3/4/2025	An update on this item will be included in the next quarterly prioritization update.
8	Look into a policy to require a Super Majority vote by Council for any deductions to budget reserves.	Chua	2/18/2025	An update on this item will be included in the next quarterly prioritization update.
9	Bring back a discussion regarding fentanyl-related issues	Barbadillo	2/18/2025	An update on this item will be included in the next quarterly prioritization update.
10	Feasibility study regarding a police satellite office.	Montano	2/18/2025	An update on this item will be included in the next quarterly prioritization update.
11	Staff organize a job fair for City job openings	Chua	11/19/2024	An update on this item will be included in the next quarterly prioritization update.
12	Bring back a study or analysis of the permit process	Chua	11/19/2024	An update on this item will be included in the next quarterly prioritization update.
13	Explore updating the city's business tax rate schedule	Chua	10/1/2024	An update on this item will be included in the next quarterly prioritization update.
14	Explore funding options for new signage following the decision to rename the Milpitas Library to the Milpitas Jose Esteves Library	Barbadillo	9/3/2024	An update on this item will be included in the next quarterly prioritization update.
15	Update the animal control ordinance to include other animals such as horses and cats	Chua	9/3/2024	An update on this item will be included in the next quarterly prioritization update.
16	Look into adopting an ordinance similar to San Jose allowing ADUs (Accessory Dwelling Units) to have a separate title and be sold separately.	Chua	8/13/2024	An update on this item will be included in the next quarterly prioritization update.
17	Conduct a traffic study on Escuela Parkway to address circulation concerns	Montano	5/7/2024	An update on this item will be included in the next quarterly prioritization update.
18	Explore the possibility of augmenting the Planning Commission stipend	Barbadillo	4/16/2024	An update on this item will be included in the next quarterly prioritization update.
19	Consideration of the 20% Low Income Below Market Rate Housing	Montano	12/5/2023	An update on this item will be included in the next quarterly prioritization update.
20	Referral for utility infrastructure cost on Main Street from Carlo to Corning Streets	Montano	10/17/2023	An update on this item will be included in the next quarterly prioritization update.
21	Main Street International Festival	Lien	10/3/2023	An update on this item will be included in the next quarterly prioritization update.
22	Pickleball Pilot Project	Chua	2/28/2023	An update on this item will be included in the next quarterly prioritization update.
23	Main Street Infrastructure Projects	Montano	2/28/2023	An update on this item will be included in the next quarterly prioritization update.
24	Main Street Flooding at Library	Chua	2/28/2023	An update on this item will be included in the next quarterly prioritization update.
25	Have the City look into the possibility of a Citywide Senior Discount	Barbadillo	2/7/2023	An update on this item will be included in the next quarterly prioritization update.

NOTE: Deferred and Completed Items are not listed

**MILPITAS CITY COUNCIL
AGENDA ITEM REQUESTS**

ACTIVE ITEMS				
Request No.	Topic	Submitted by:	Date Requested	STATUS and/or DATE scheduled on City Council meeting agenda:
26	City Manager look into implementing a workshop for small businesses on the bidding process for projects in the city	Chua	8/9/2022	An update on this item will be included in the next quarterly prioritization update.
27	Quarterly or Monthly crime statistics on Homekey Project	Chua	6/7/2022	An update on this item will be included in the next quarterly prioritization update.
28	Evaluate reopening the childcare center with a non-profit organization running the center	Montano	2/1/2022	An update on this item will be included in the next quarterly prioritization update.
29	Staff to look into mural Art on Great Mall Parkway on the VTA owned Light rail pillars	Montano	11/16/2021	An update on this item will be included in the next quarterly prioritization update.
30	Consider Community Museum and Park on Main St.	Phan	8/20/2019	Discussions with the property owner of this site are ongoing and staff is tracking returning to council by June 2025 with an update.

NOTE: Deferred and Completed Items are not listed



CITY OF MILPITAS AGENDA REPORT (AR)

Item Title:	Report Back on City Manager Activity During Summer Recess (Staff Contact: Matt Cano, Assistant City Manager, 408-586-3012)
Category:	Leadership and Support Services
Meeting Date:	8/12/2025
Recommendation:	(1) Accept the agenda report on City Manager Activity during the City Council Summer Recess and confirm continuing authority to complete ongoing work, and; (2) Authorize the City Manager, or designee, to continue to negotiate and execute under City Manager Summer Recess Authority: (a) a Professional Services Agreement with The Lew Edwards Group for business license tax reform ballot measure communications services in an amount not-to-exceed \$113,500; and (b) Professional Services Agreements with professional services firms for organizational assessment services, and adjust the scope(s) of services, not-to-exceed amount(s) and term(s) of performance between individual firms as required in amounts that may exceed \$100,000, subject to budgetary appropriations.

BACKGROUND:

On [June 17, 2025](#), the Milpitas City Council authorized the City Manager, or designee, to approve and execute project-related documents and urgent administrative matters during the City Council and City of Milpitas Housing Authority summer recess, from June 18 through August 12, 2025. During this period, two actions were taken under the City Manager temporary authority:

1. The City Manager approved the award of a professional services agreement with The Lew Edwards Group in the amount of \$113,250 to support business license tax reform ballot measure communications services.
2. The City Manager directed staff to negotiate and execute contracts with firms on a qualified short-list to perform organizational assessments for City departments. The total value of all contracts for all work will not exceed the City Council approved budget for organizational assessments. The contract amounts will be decided based on firms' qualifications and scope of work/departments assigned to review; some contracts may exceed \$100,000 individually.

On June 3, 2025, during the hearing for adoption of the annual operating budget, members of the City Council emphasized the need to begin work without delay for long-term fiscal sustainability measures and organizational assessment work. During the summer recess, the City Manager's Office has been diligently pursuing these objectives and now wishes to confirm continuing authorization to complete contracting work begun under this previously delegated authority.

ANALYSIS:

Fiscal Strategy and Framework

Work Stream – Ballot Measure Strategy

The Lew Edwards Group (LEG) has supported public agencies, cities, and individuals with community education and ballot measure communications since 1997. Their qualifications make them uniquely positioned to assist the City in three areas: 1) strategic communication and public engagement support, 2) research, analysis, and strategic guidance, and 3) project coordination and ballot measure consultation. LEG previously

provided the City with ballot measure communications services for the 2024 Measure J Public Services Reauthorization Measure to continue the existing voter-approved ¼-cent sales, thereby giving them valuable institutional knowledge that will inform the business license tax reform ballot measure effort. The City Manager approving the professional services agreement with LEG allows essential preparatory work to begin immediately to ensure the business license tax reform work remains on track should the City Council choose to place the measure on the November 2026 ballot.

According to the City of Milpitas Municode Section I-2-3.13-2, the City may retain a consultant without a formal bidding process when the work requires specialized skills or experience, and if there are few qualified firms available. City Council approval is required for agreements exceeding \$100,000. However, as mentioned earlier, the City Council granted the City Manager temporary authority to execute certain contracts over \$100,000 during the summer recess.

Under this temporary authority, the City Manager authorized staff to negotiate and execute a \$113,250 professional services agreement with LEG to ensure timely progress on the City's communications strategy for the potential measure.

This action would confirm the City Manager's continuing authority to award, negotiate, and execute this contract in an amount that exceeds \$100,000, subject to budgetary appropriations.

Work Stream – Organization Assessment

As one of the Work Streams of its Fiscal Strategy and Framework process, the City is evaluating its overall organizational structure, levels of service, staffing levels, job roles, and duties. The City currently faces a structural budget deficit where costs are outpacing revenues in future years. In order to solve this, the City must take a multi-pronged approach which could include expenditure reductions, efficiencies and enhanced revenue opportunities. This evaluation aims to identify thorough and actionable insights for enhanced efficiencies, the effective use of technology, training needs, and practical changes that can improve organizational effectiveness and service delivery. The evaluation will be a multi-faceted approach that incorporates analysis of positions, hierarchies, processes, and training needs, setting the foundation for an improved organizational structure that fosters growth, innovation, and quality service delivery for the community. This effort aligns with the City Council June 3, 2025 FY 2025-26 Operating Budget Adoption which allocated funding to support a comprehensive staffing and efficiency review of city departments.

To support the Organization Assessment Work Stream, the City released a Request for Qualifications (RFQ 25-1215) on June 30, 2025. The intent of this RFQ was to establish a qualified list of experienced firms to provide comprehensive professional services for the Organization Assessment Work Stream. The RFQ was publicly noticed on the City website and OpenGov, the City e-procurement website, in accordance with City Municipal Code. Upon release, 1,438 firms received notification of the RFQ, and 84 firms downloaded the RFQ documents. Sixteen (16) vendors submitted proposal responses by the published closing date and time of July 31, 2025.

Proposals were evaluated and scored in accordance with the evaluation criteria set forth in the RFQ. During the City Council recess, the City Manager directed staff to initiate the contracting process with certain proposing firms based on scope(s) of work and deliverables. These contracts are currently being negotiated and executed.

This multi-firm approach allows the City to leverage diverse expertise and ensure a thorough assessment of department operations. Updates on progress and findings will be shared with City Council and stakeholders as work advances.

This action would confirm the City Manager's continuing authority to award, negotiate, and execute these contracts in amounts that may exceed \$100,000 for certain contracts, subject to budgetary appropriations.

POLICY ALTERNATIVE(S):

None.

FISCAL IMPACT:

Funding in the amount of \$513,500 is included in the Fiscal Year 2025-2026 Adopted, Amended Budget for these services. However, it is not expected that the contracts awarded over \$100,000 in value would utilize all of this funding.

CALIFORNIA ENVIRONMENTAL QUALITY ACT (CEQA):

The action has no potential for resulting in either a direct physical change in the environment, or a reasonably foreseeable indirect physical change in the environment and is not a project pursuant to Pub. Resources Code, § 21065 and Cal. Code Regs., tit. 14, § 15378. Even if a project, the action is exempt from further CEQA review pursuant to Cal. Code Regs., tit. 14, § 15061(b)(3) as it can be seen with certainty that there is no possibility that the activity in question may have a significant effect on the environment.

ATTACHMENT(S):

N/A



CITY OF MILPITAS AGENDA REPORT (AR)

Item Title:	Award a Bid and Authorize the City Manager to Negotiate and Execute an Agreement with Technology, Engineering & Construction, Inc., dba TEC Accutite, for Aboveground/Underground Storage Tank Maintenance, Repair, and Related Services (Staff Contact: Luz Cofresí-Howe, Finance Director, 408-586-3111; and Christian Di Renzo, Public Works Director, 408-586-2602)
Category:	Consent Calendar-Community Services and Sustainable Infrastructure
Meeting Date:	8/12/2025
Recommendation:	Award a bid and authorize the City Manager, or designee to (1) Negotiate and execute a Maintenance Services Agreement with Technology, Engineering & Construction, Inc., dba TEC Accutite, for aboveground/underground storage tank maintenance, repair, and related services for an initial one-year term and a maximum compensation of \$200,000; and (2) Exercise up to four additional one-year options with annual increases, if requested by vendor, limited to 3% or Consumer Price Index (CPI), whichever is less, for a total five-year contract not-to-exceed amount of \$1,061,827, subject to the appropriation of funds.

BACKGROUND:

The City of Milpitas operates 21 Aboveground Storage Tanks (AST), six Underground Storage Tanks (UST), and 14-day tanks located at various locations throughout the City. Ongoing maintenance, repairs, and related services, such as annual sampling and testing in accordance with American Society for Testing and Materials (ASTM) approved methods, and fuel polishing as required, are needed to ensure operational efficiency and compliance with regulatory obligations. The current agreement for these services will expire September 30, 2025.

ANALYSIS:

On May 1, 2025, the City released an Invitation to Bid (IFB 25-1165) for Aboveground and Underground Storage Tank Maintenance, Repair, and Related Services. The IFB required specific certifications and licenses to ensure regulatory compliance and technical capability necessary to perform the services. The Scope of Work included annual, monthly, and quarterly monitoring, maintenance, testing, and training services for the City's ASTs and USTs.

The IFB was publicly noticed on the [City's website](#) and [OpenGov](#), the City's e-procurement website, in accordance with the City Municipal Code. Upon release, 526 companies received notification of the IFB, and 23 companies downloaded the IFB documents. Two vendors submitted proposal responses by the published closing date of June 5, 2025.

After review, one vendor was disqualified for failure to meet the minimum qualifications for licensing and certifications specified in the solicitation. Based on this, a Notice of Intended Award was issued for Technology, Engineering & Construction, Inc. dba TEC Accutite (TEC Accutite) as the sole responsive and responsible bidder.

Pursuant to Section I-4-2.01 of the Milpitas Municipal Code, the City Council must approve contracts whose value exceeds \$100,000.

POLICY ALTERNATIVE(S):

Alternative 1: Do not negotiate and execute an Agreement with TEC Accutite.

Pros: None.

Cons: Without a valid agreement in place by the time the current contract expires (September 30, 2025), the City risks interruptions in critical maintenance and inspection services for its storage and day tanks. This could lead to delayed repairs, compromised fuel quality, or failure to meet regulatory testing and documentation requirements, which may result in operational inefficiencies, environmental risks, or fines from oversight agencies.

Reason for Not Recommending: Although there was only one responsive and responsible bid, limiting the City's ability to compare pricing across multiple vendors, staff has verified that the submitted pricing is fair and reasonable and recommends proceeding due to the critical nature of the services. The City does not have the in-house personnel, certifications, or specialized equipment required to perform the mandated testing, maintenance, and certification for these tanks to ensure regulatory compliance with Title 23 of the California Code of Regulations and Title 40, Part 112 of the Code of Federal Regulations. Approval of this Agreement will enable the City to meet annual testing requirements, conduct routine maintenance, and respond to emergency repairs across 21 facility sites. Not executing this Agreement could create significant risks to public health, safety, and the environment, expose the City to potential regulatory penalties, and jeopardize the operational reliability of critical infrastructure.

FISCAL IMPACT:

Sufficient funding is available for the current fiscal year in the Public Works Department operating budget in the General Fund, Water Fund, and Sewer Fund to support this agreement. Option year costs will be subject to approval and appropriation of funding by City Council through its annual budgeting process.

CALIFORNIA ENVIRONMENTAL QUALITY ACT (CEQA):

The action is continuing administrative or maintenance activity and is not a project pursuant to Cal. Code Regs., tit. 14, § 15378. The action also entails the operation, repair, maintenance, permitting, leasing, licensing, or minor alteration of existing public or private structures, facilities, mechanical equipment, or topographical features, involving negligible or no expansion of existing or former use and is exempt from CEQA pursuant to Cal. Code Regs., tit. 14, § 15301.

ATTACHMENT(S):

N/A



CITY OF MILPITAS AGENDA REPORT (AR)

Item Title:	Award a Bid to Holiday Lights, Inc. and Authorize the City Manager to Negotiate and Execute an Agreement for the Annual Install/Removal of City-Owned Holiday Lights (Staff Contact: Luz Cofresí-Howe, Finance Director, 408-586-3111; and Christian Di Renzo, Public Works Director, 408-586-2602)
Category:	Consent Calendar-Community Services and Sustainable Infrastructure
Meeting Date:	8/12/2025
Recommendation:	Award a bid and authorize the City Manager, or designee, to negotiate and execute a Professional Services Agreement with Holiday Lights, Inc. for the annual install/removal of city-owned holiday lights for a five-year term and a maximum compensation of \$375,000, subject to the appropriation of funds.

BACKGROUND:

As part of the City annual Tree Lighting Ceremony, five (5) Redwood trees at City Hall are decorated with festive lights and lit for the holiday season. The trees are prominently located along Calaveras Boulevard and Milpitas Boulevard and, when adorned with lights, they highlight the sense of joy and celebration of the holiday season. Due to the specialized equipment and extensive work required to install the holiday lights, the City historically has engaged a contractor to perform the installation and removal of holiday lights. During the April 2, 2025 Operating budget study session, the City Council provided feedback that holiday lighting of the trees in front of City Hall was a priority project.

ANALYSIS:

On May 22, 2025, the City released an Invitation For Bid (IFB 25-1170) for Holiday Lights for City Hall Trees services. The scope of work required installation and removal of holiday lights on five (5) redwood trees in the front of City Hall and set-up of the City-owned and provided GFCI/cables/splitters/timers. Additionally, the installation of the City-owned lights is to be completed on the second week of November, and removed and carefully boxed no earlier than January 3rd and no later than the second week of January of the following year.

The IFB was publicly noticed on the [City website](#) and [OpenGov](#), the City e-procurement website, in accordance with City Municipal Code. Upon release, 428 firms received notification of the IFB, and 33 firms downloaded the IFB documents. One vendor submitted proposal responses by the published closing date of May 22, 2025. The vendor proposal was deemed responsive to the IFB. Based on these results, staff recommends the bid be awarded to Holiday Lights Inc. as the sole responsive, responsible bidder to the IFB.

Pursuant to Section I-4-2.01 of the Milpitas Municipal Code, the City Council must approve contracts whose value exceeds \$100,000.

POLICY ALTERNATIVE(S):

Alternative 1: Do not award IFB 25-1170 to Holiday Lights, Inc. for Holiday Lights for City Hall Trees services.

Pros: Elimination of this service will save the City \$75,000 annually and a total of \$375,000 for the 5-year agreement.

Cons: The City would no longer be able to have lights on City Hall to celebrate the holiday season.

Reason for Not Recommending: By not approving staff's recommendation, the holiday lights would not be installed and would counter City Council feedback.

FISCAL IMPACT:

Funding for this agreement for the current fiscal year is available in the FY 2025-26 Adopted, Amended Operating Budget in Public Works Facility maintenance. Funding for future fiscal years is subject to appropriation, so the City Council is not committing to spending the entire \$375,000 by awarding this contract.

CALIFORNIA ENVIRONMENTAL QUALITY ACT (CEQA):

The action has no potential for resulting in either a direct physical change in the environment, or a reasonably foreseeable indirect physical change in the environment and is not a project pursuant to Pub. Resources Code, § 21065 and Cal. Code Regs., tit. 14, § 15378. Even if a project, the action is exempt from further CEQA review pursuant to Cal. Code Regs., tit. 14, § 15061(b)(3) as it can be seen with certainty that there is no possibility that the activity in question may have a significant effect on the environment.

ATTACHMENT(S):

None.



CITY OF MILPITAS AGENDA REPORT (AR)

Item Title:	Adopt a Resolution to Approve Project Plans and Specifications, Award Bid to Square Signs LLC, and Authorize the City Manager to Negotiate and Execute an Agreement for Scoreboard Replacement Services (Staff Contact: Luz Cofresí-Howe, Finance Director, 408-586-3111; and Christian DiRenzo, Public Works Director, 408-586-2602)
Category:	Consent Calendar-Community Services and Sustainable Infrastructure
Meeting Date:	8/12/2025
Recommendation:	Adopt a resolution to (1) Approve project plans and specifications; (2) Award Bid to Square Signs LLC; and (3) Authorize the City Manager, or designee, to negotiate and execute a Construction Agreement with the lowest responsive and responsible bidder, Square Signs, LLC, for scoreboard replacement services in an amount not to exceed \$250,000, subject to the appropriation of funds.

BACKGROUND:

In Fiscal Year 2023-2024 under Capital Improvement Program (CIP) 5113 Minor Courts Rehab, the City identified and budgeted the replacement of seven (7) baseball and softball field scoreboards at the Milpitas Sports Center, Cardoza Park, and Dixon Landing. The existing scoreboards have deteriorated and reached the end of useful life.

ANALYSIS:

On May 9, 2025, the City released an Invitation to Bid (IFB 25-1038) for the Scoreboard Replacement Project (Project). The IFB required specific certifications and licenses to ensure regulatory compliance and technical capability necessary to perform the services. The scope of work requires the vendor to demolish seven (7) existing scoreboards and install seven (7) new scoreboards (provided by the City) at Milpitas Sports Center, Cardoza Park, and Dixon Landing.

The IFB was publicly noticed on the [City's website](#) and [OpenGov](#), the City's e-procurement website, in accordance with City Municipal Code and 38 companies downloaded the IFB documents. One vendor submitted a bid response by the published closing date of June 17, 2025.

After review of the bid response, the City entered negotiations with the sole responding vendor, Square Signs LLC, to better align pricing with the estimated Project budget. As a result of the negotiations, the vendor agreed to reduce their original bid from \$298,400 to \$250,000, a cost reduction of \$48,400 or approximately 16%. Based on this, the City issued a Notice of Intended Award to Square Signs LLC.

Pursuant to Section I-2-3.20 of the Milpitas Municipal Code, staff recommends that the City Council award the Project to the lowest responsive and responsible bidder, Square Signs LLC. Pursuant to Section I-4-2.01 of the Milpitas Municipal Code, staff recommends that the City Council authorize the City Manager, or designee, to negotiate and execute a contract with Square Signs LLC, not to exceed \$250,000. Pursuant to Section I-2-3.20 of the Milpitas Municipal Code, the City Engineer has approved the plans and designs, and all amendments and addenda thereto, for the Project and recommends that the City Council approve the same.

POLICY ALTERNATIVE(S):

Alternative 1: Do not negotiate and execute an Agreement with Square Signs LLC.

Pros: There would be a savings of \$250,000 for CIP 5113.

Cons: The existing scoreboards would be unusable for games conducted on the baseball and softball fields at these locations.

FISCAL IMPACT:

This Project will be funded through the CIP 5113 – Minor Courts Rehab, and there is adequate funding for this Project.

CALIFORNIA ENVIRONMENTAL QUALITY ACT (CEQA):

The Project entails replacement or reconstruction of existing structures and facilities, where the new structure will be located on the same site as the structure replaced and will have substantially the same purpose and capacity as the structure replaced and is exempt from CEQA pursuant to Cal. Code Regs., tit. 14, § 15302.

ATTACHMENT(S):

- (a) Resolution
- (b) Project Plans

RESOLUTION No. _____

**A RESOLUTION OF THE CITY COUNCIL OF THE CITY OF MILPITAS
APPROVING PROJECT PLANS AND SPECIFICATIONS; AND AUTHORIZING THE CITY
MANAGER OR DESIGNEE TO NEGOTIATE AND EXECUTE A CONSTRUCTION
AGREEMENT WITH THE LOWEST RESPONSIVE AND RESPONSIBLE BIDDER, SQUARE
SIGNS LLC, FOR SCOREBOARD REPLACEMENT SERVICES IN AN AMOUNT NOT TO
EXCEED \$250,000, SUBJECT TO THE APPROPRIATION OF FUNDS**

WHEREAS, City Milpitas Municipal Code Section I-2-3.08 (“Formal Bid Procedures”) authorizes the City Council to award construction contracts to the responsible bidder, whose proposal is determined in writing to be the most advantageous to the City, taking into consideration, price, value, and the evaluation factors set forth in the request for proposals; and

WHEREAS, Capital Improvement Program Project No. 5113 – Minor Sports Courts Rehabilitation Program is an approved project which provides for minor improvements and rehabilitation of the City’s tennis, basketball, and sport courts in the adopted 2026-2030 Capital Improvement Program (CIP) budget; and

WHEREAS, the baseball and softball fields at Cardoza Park, Dixon Landing Park, and Milpitas Sports Center, are all equipped with electronic scoreboards that have deteriorated and reached the end of their useful life; and

WHEREAS, the Public Works Department identified the need for a qualified contractor to install the scoreboards and related infrastructure; and

WHEREAS, in accordance with the bidding requirements in the City’s Municipal Code, the Project was advertised for bid on May 9, 2025, in accordance with the bidding requirements; and

WHEREAS, one vendor, Square Signs LLC, submitted a responsive bid and subsequent negotiations led to a \$48,400 price reduction, resulting in a revised total project bid in the amount of \$250,000; and

NOW, THEREFORE, the City Council of the City of Milpitas hereby finds, determines, and resolves as follows:

1. The City Council has considered the full record before it, which may include but is not limited to such things as the staff report, testimony by staff and the public, and other materials and evidence submitted or provided to it. Furthermore, the recitals set forth above are found to be true and correct and are incorporated herein by reference.
2. The City Council hereby approves the projects plans and specifications.
3. The City Council hereby awards the construction contract to and authorizes the City Manager or designee to execute the contract and related documents with the lowest responsible bidder submitting a responsive bid, Square Signs LLC, in the amount of \$250,000 for the Project. The City Manager or their designee is authorized to execute a contract with Square Signs LLC not to exceed this amount and take all necessary actions to effectuate this award.

PASSED AND ADOPTED this 12th day of August, 2025, by the following vote:

AYES:

NOES:

ABSENT:

ABSTAIN:

ATTEST:

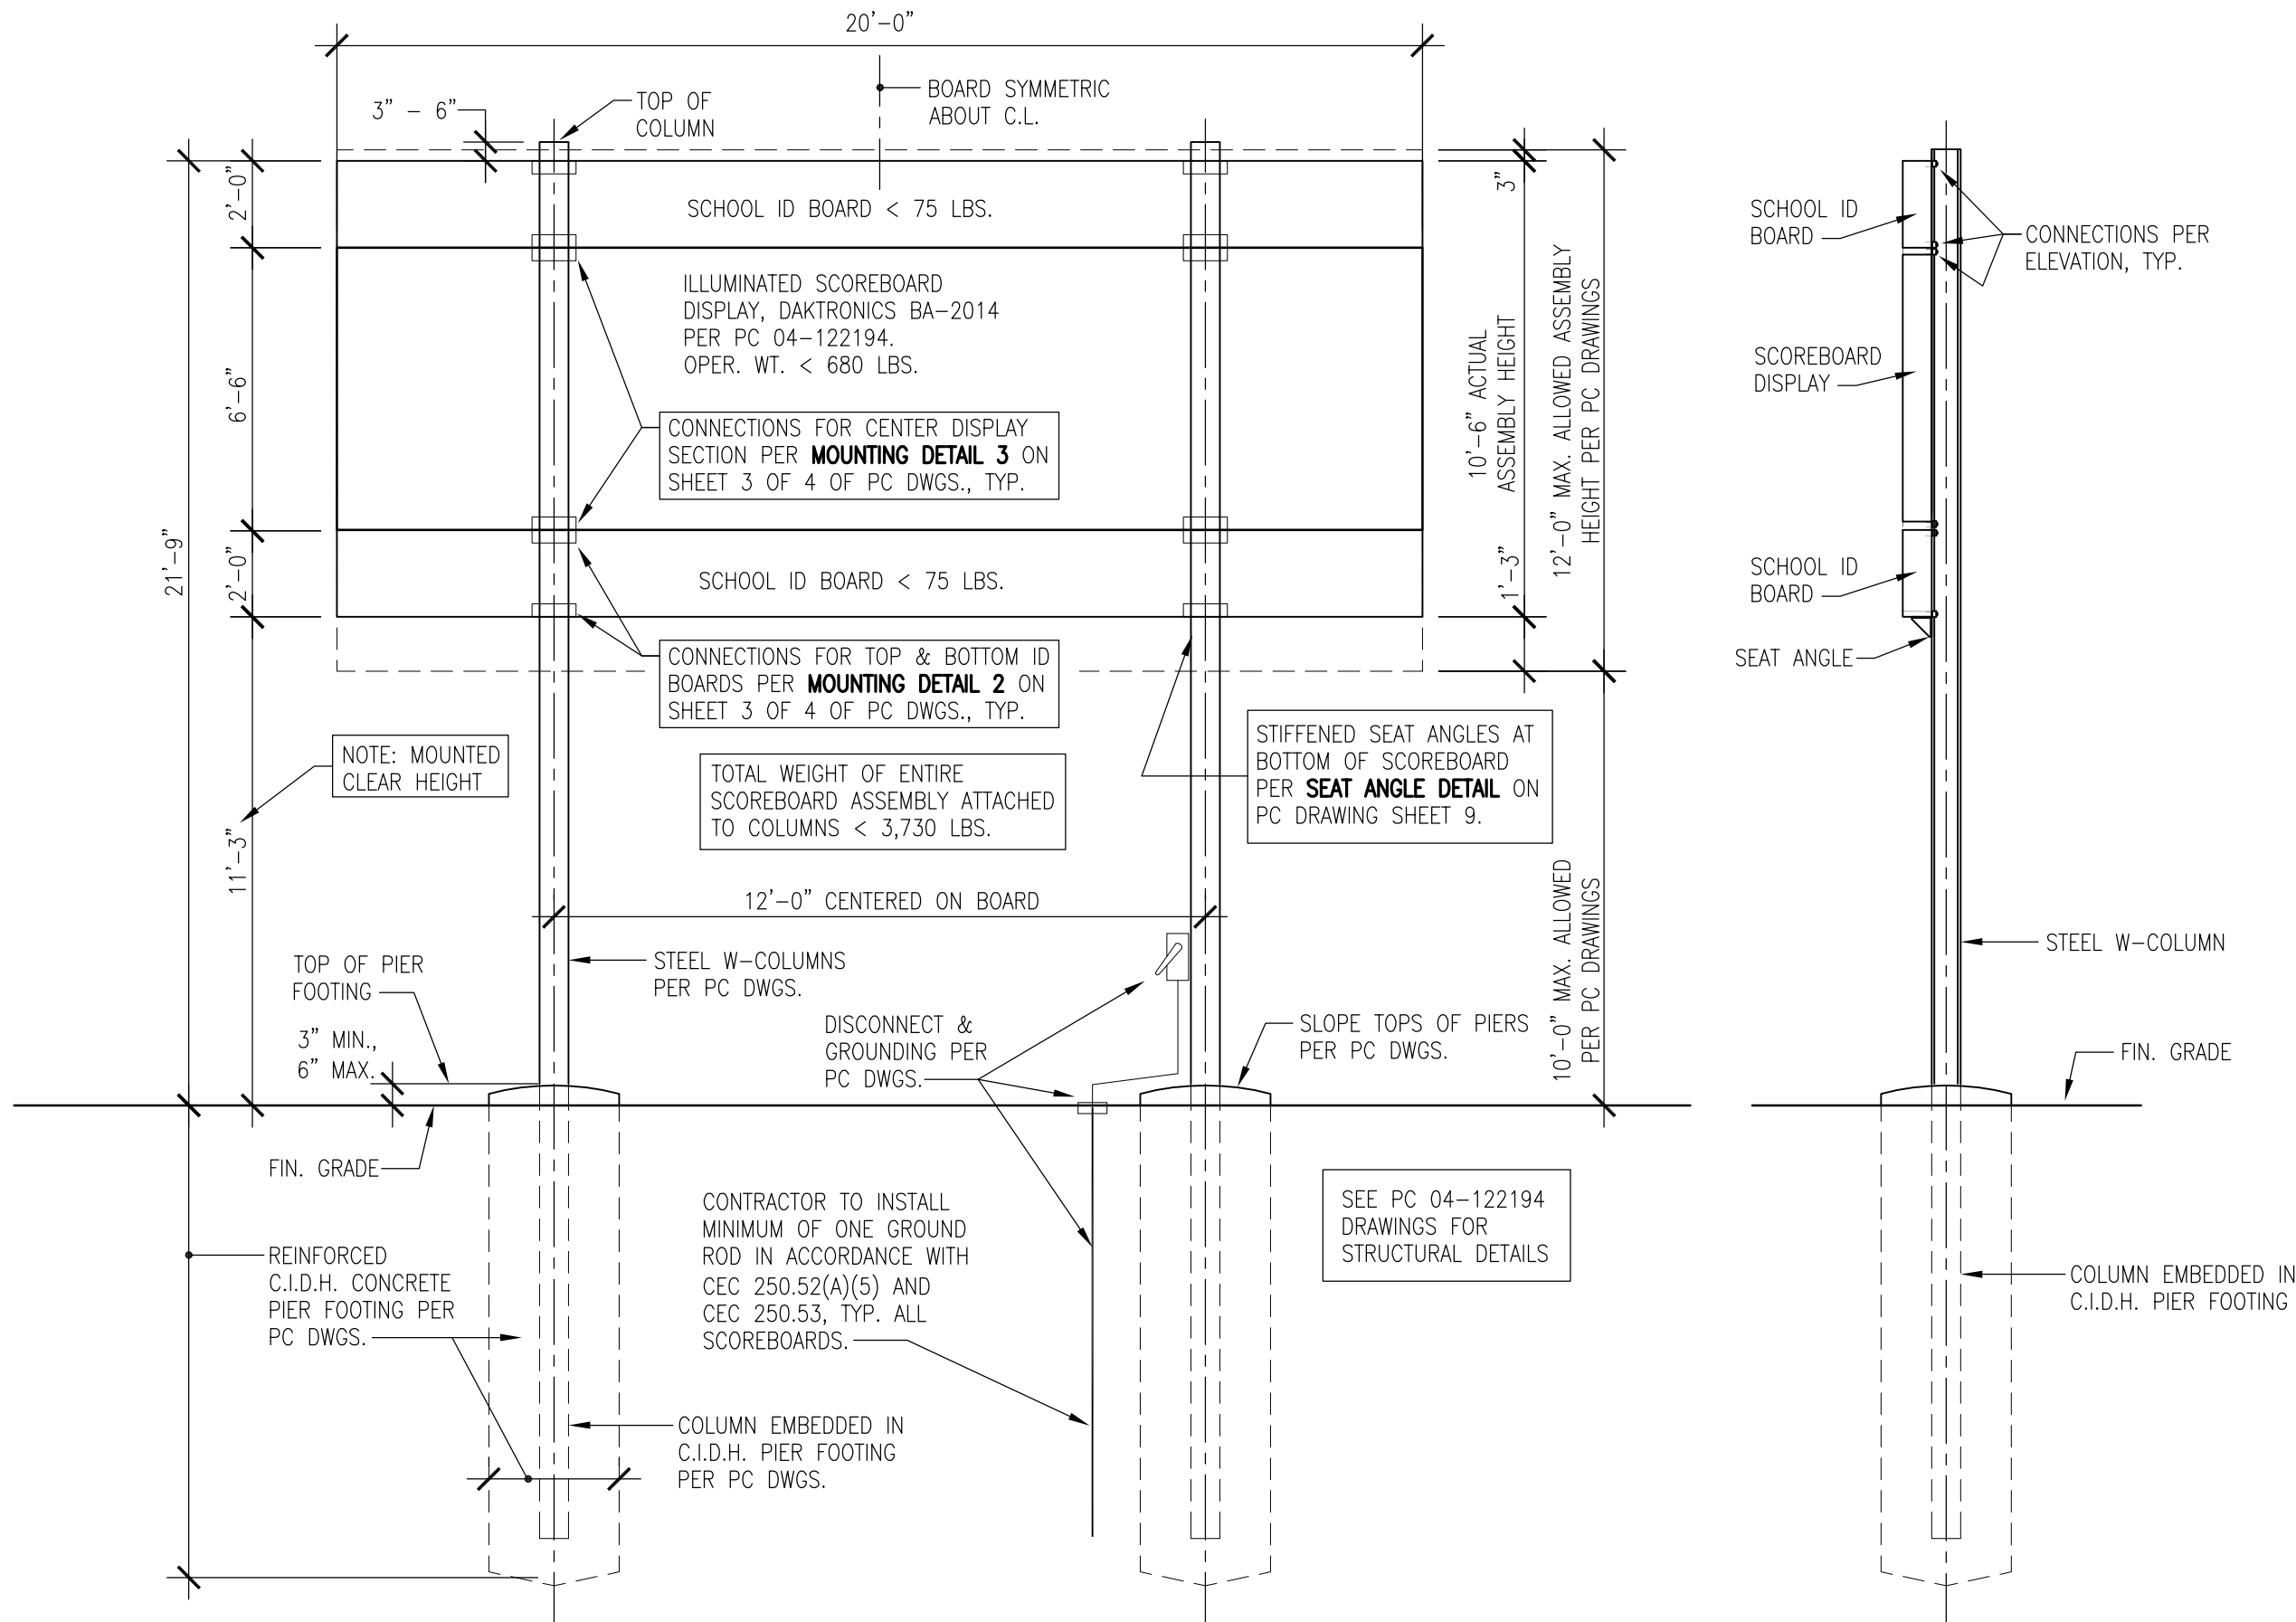
APPROVED:

Suzanne Guzzetta, City Clerk


Carmen Montano, Mayor

APPROVED AS TO FORM:

Christopher Creech, Acting City Attorney



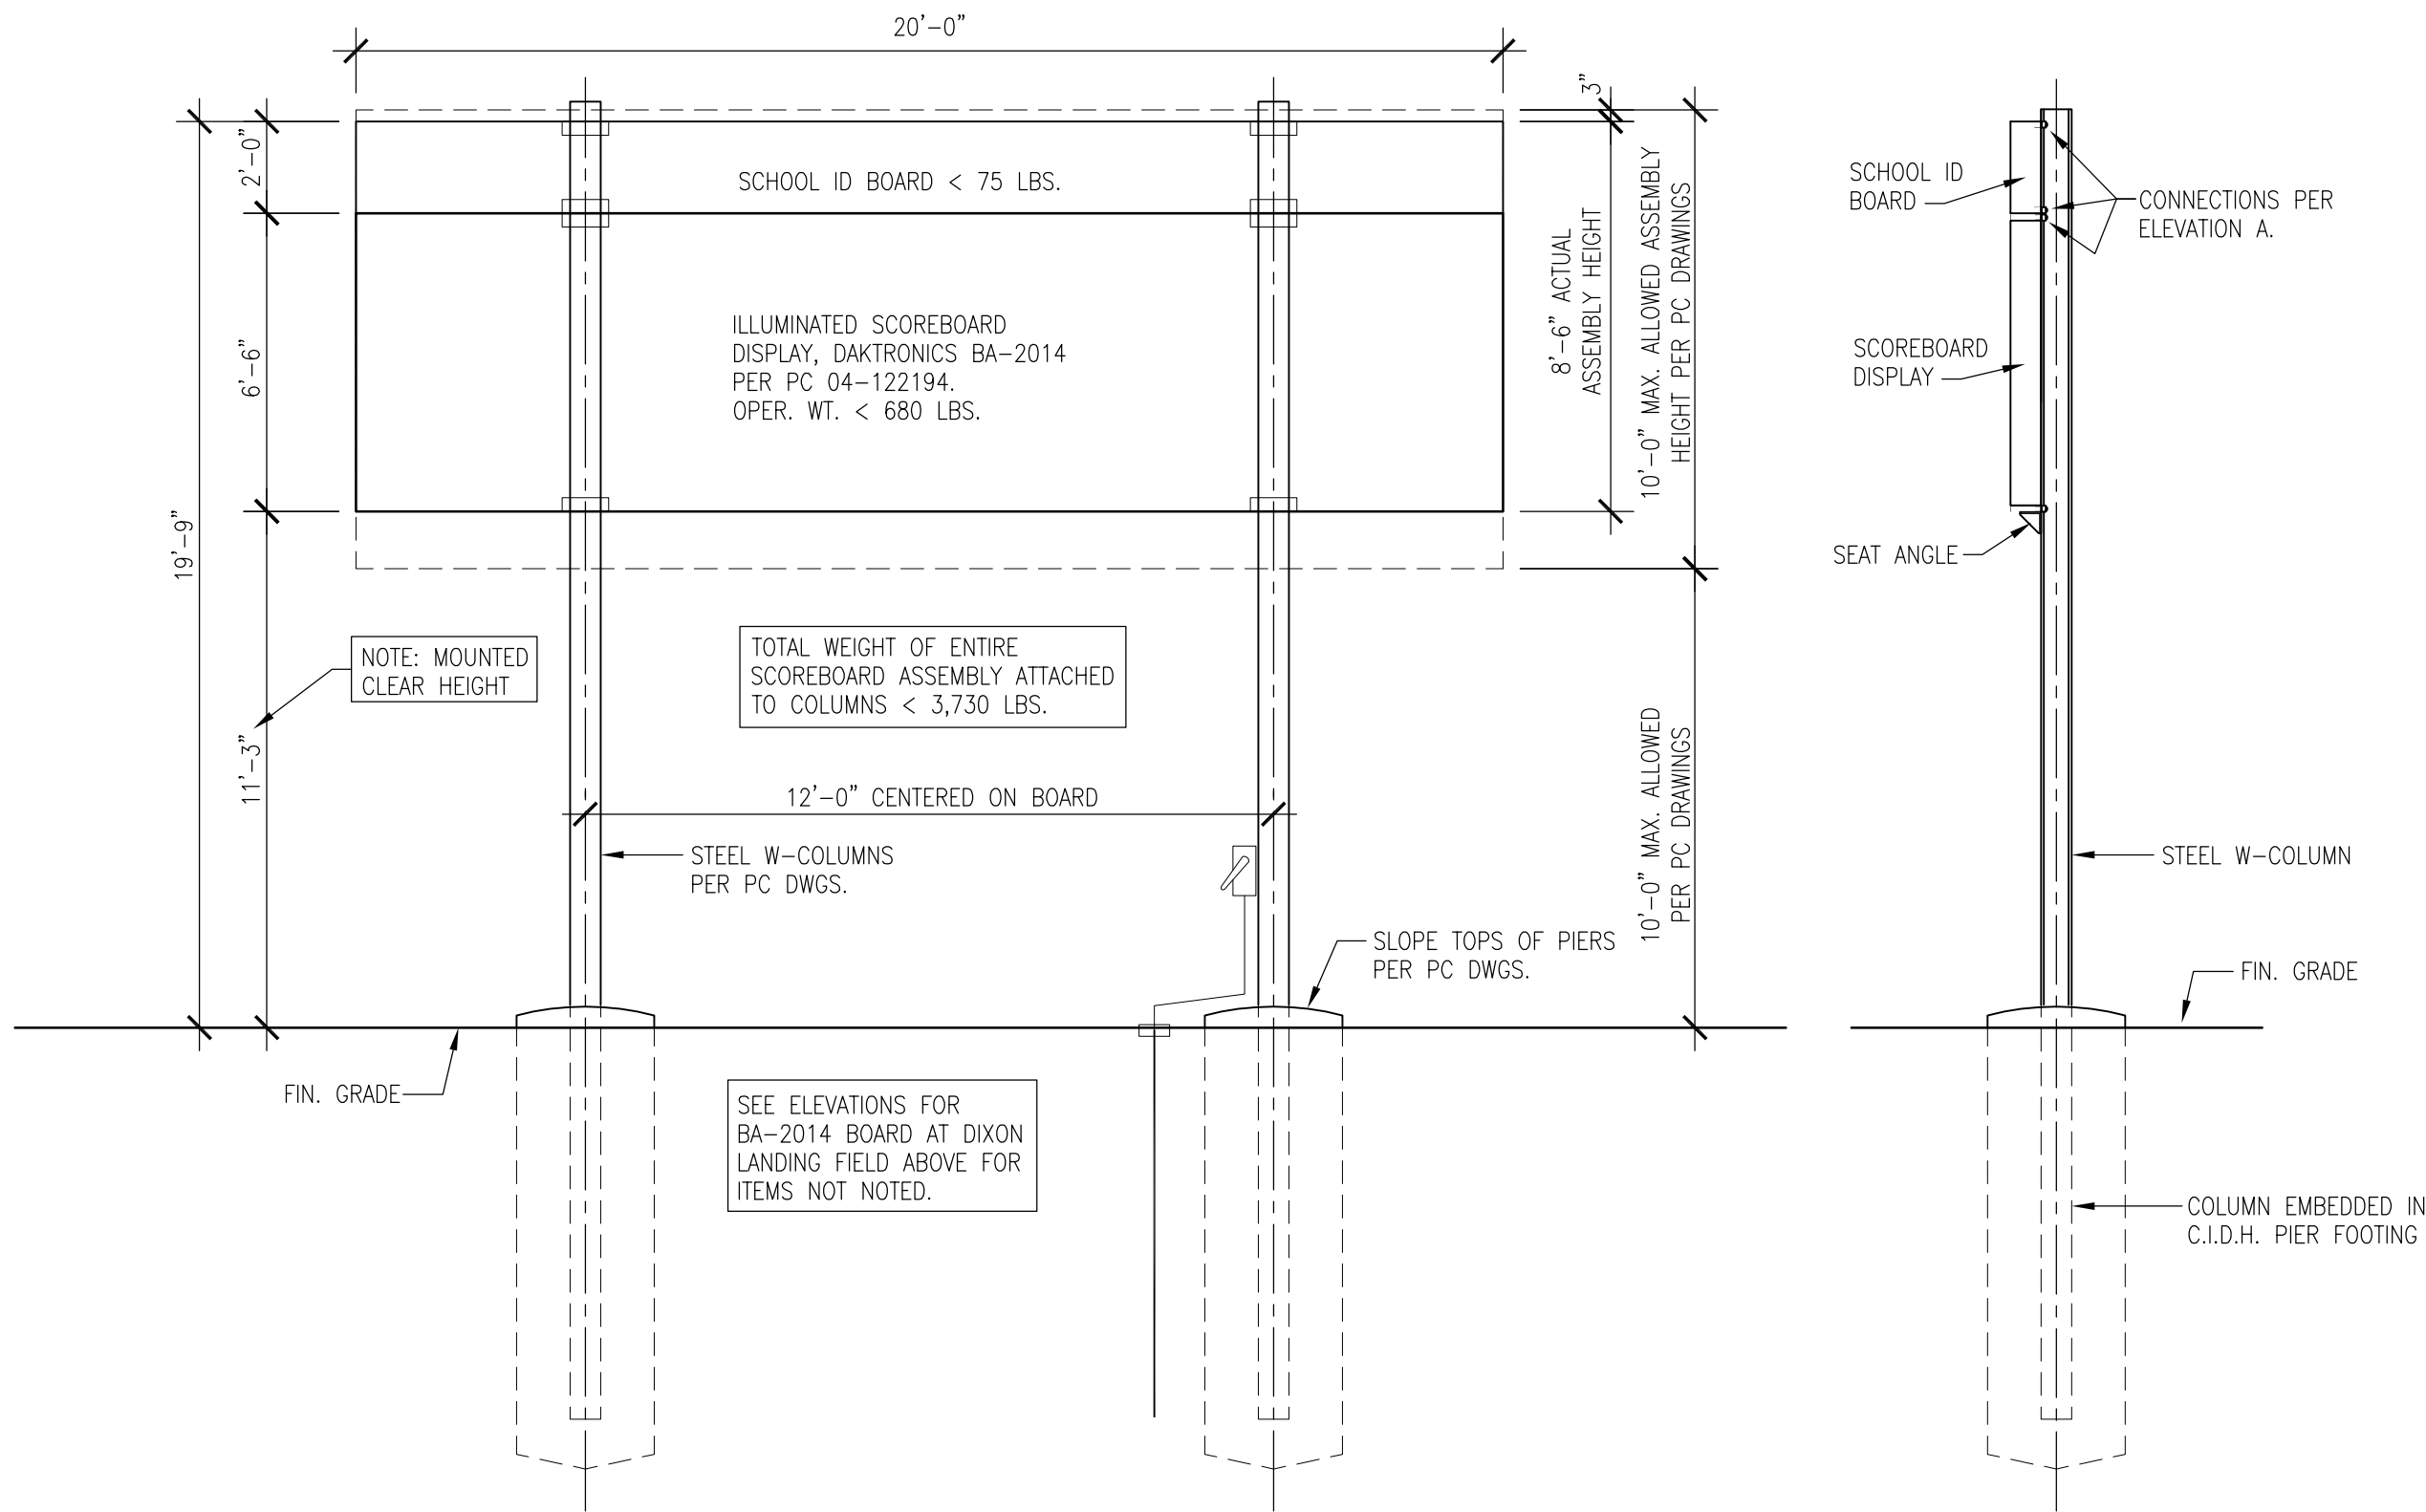A STRUCTURAL ELEVATION - LARGE SCOREBOARD
DAKTRONICS MODEL 2014 - DIXON LANDING FIELD, MILPITAS SPORTS CENTER
SCALE: 1/4"=1' 0"



B STRUCTURAL ELEVATION - LARGE SCOREBOARD
DAKTRONICS MODEL 2014 - CARDOZA PARK
SCALE: 1/4"=1' 0"

GENERAL

- ALL CONSTRUCTION SHALL COMPLY WITH THE PROVISIONS OF THE 2022 CALIFORNIA BUILDING CODE (CBC), TITLE 24, PART 2, VOLUMES 1-2 (2021 INTERNATIONAL BUILDING CODE (IBC) WITH 2022 CALIFORNIA AMENDMENTS).
- SHORING, TEMPORARY BRACING AND OTHER METHODS AND MEANS OF CONSTRUCTION IS THE RESPONSIBILITY OF THE CONTRACTOR, AND IS NOT INCLUDED IN THE SCOPE OF THE STRUCTURAL DRAWINGS.
- REFER TO INCLUDED THREE DRAWINGS BY SCOREBOARD MANUFACTURER, "PC DRAWINGS," FOR MEMBER SIZES, MATERIAL GRADES, HARDWARE AND FASTENERS. HARDWARE AND FASTENERS SPECIFIED ARE GENERALLY PROPRIETARY AND SHALL BE INSTALLED PER PC DRAWINGS.
- PC DRAWINGS ARE DRAWINGS BY CALIFORNIA DIVISION OF THE STATE ARCHITECT (DSA), PRE-APPROVED FOR USE ON CALIFORNIA PUBLIC SCHOOL SITES.
- LOADING:
 - WIND: (GOVERNS ALL LATERAL DESIGN)
EXPOSURE C, 90 MPH BASIC WIND SPEED
DIRECTIONAL PROCEDURE
 - SEISMIC:
BUILDING RISK CATEGORY II
EQUIVALENT LATERAL FORCE PROCEDURE (ASCE 7-16 SECTION 12.8)
LATITUDE: 37.4418, LONGITUDE: -121.8863
SEISMIC DESIGN CATEGORY (SDC) D
SITE CLASS D
 $S_s=2.287$, $S_1=0.887$; $F_a=1.200$, $F_v=1.500$;
 $S_{M2}=2.745$, $S_{M1}=0.887$; $S_{M3}=1.830$, $S_{M1}=0.887$

TESTING AND SPECIAL INSPECTIONS

- ALL TESTING & QUALITY CONTROL SHALL BE AS SPECIFIED ON PC DRAWINGS SHEET 1, SHEET 2 OR 4 OF TOTAL DRAWING SET, AND PER MILPITAS SPECIAL INSPECTION & TESTING AGREEMENT SUBMITTED SEPARATELY.

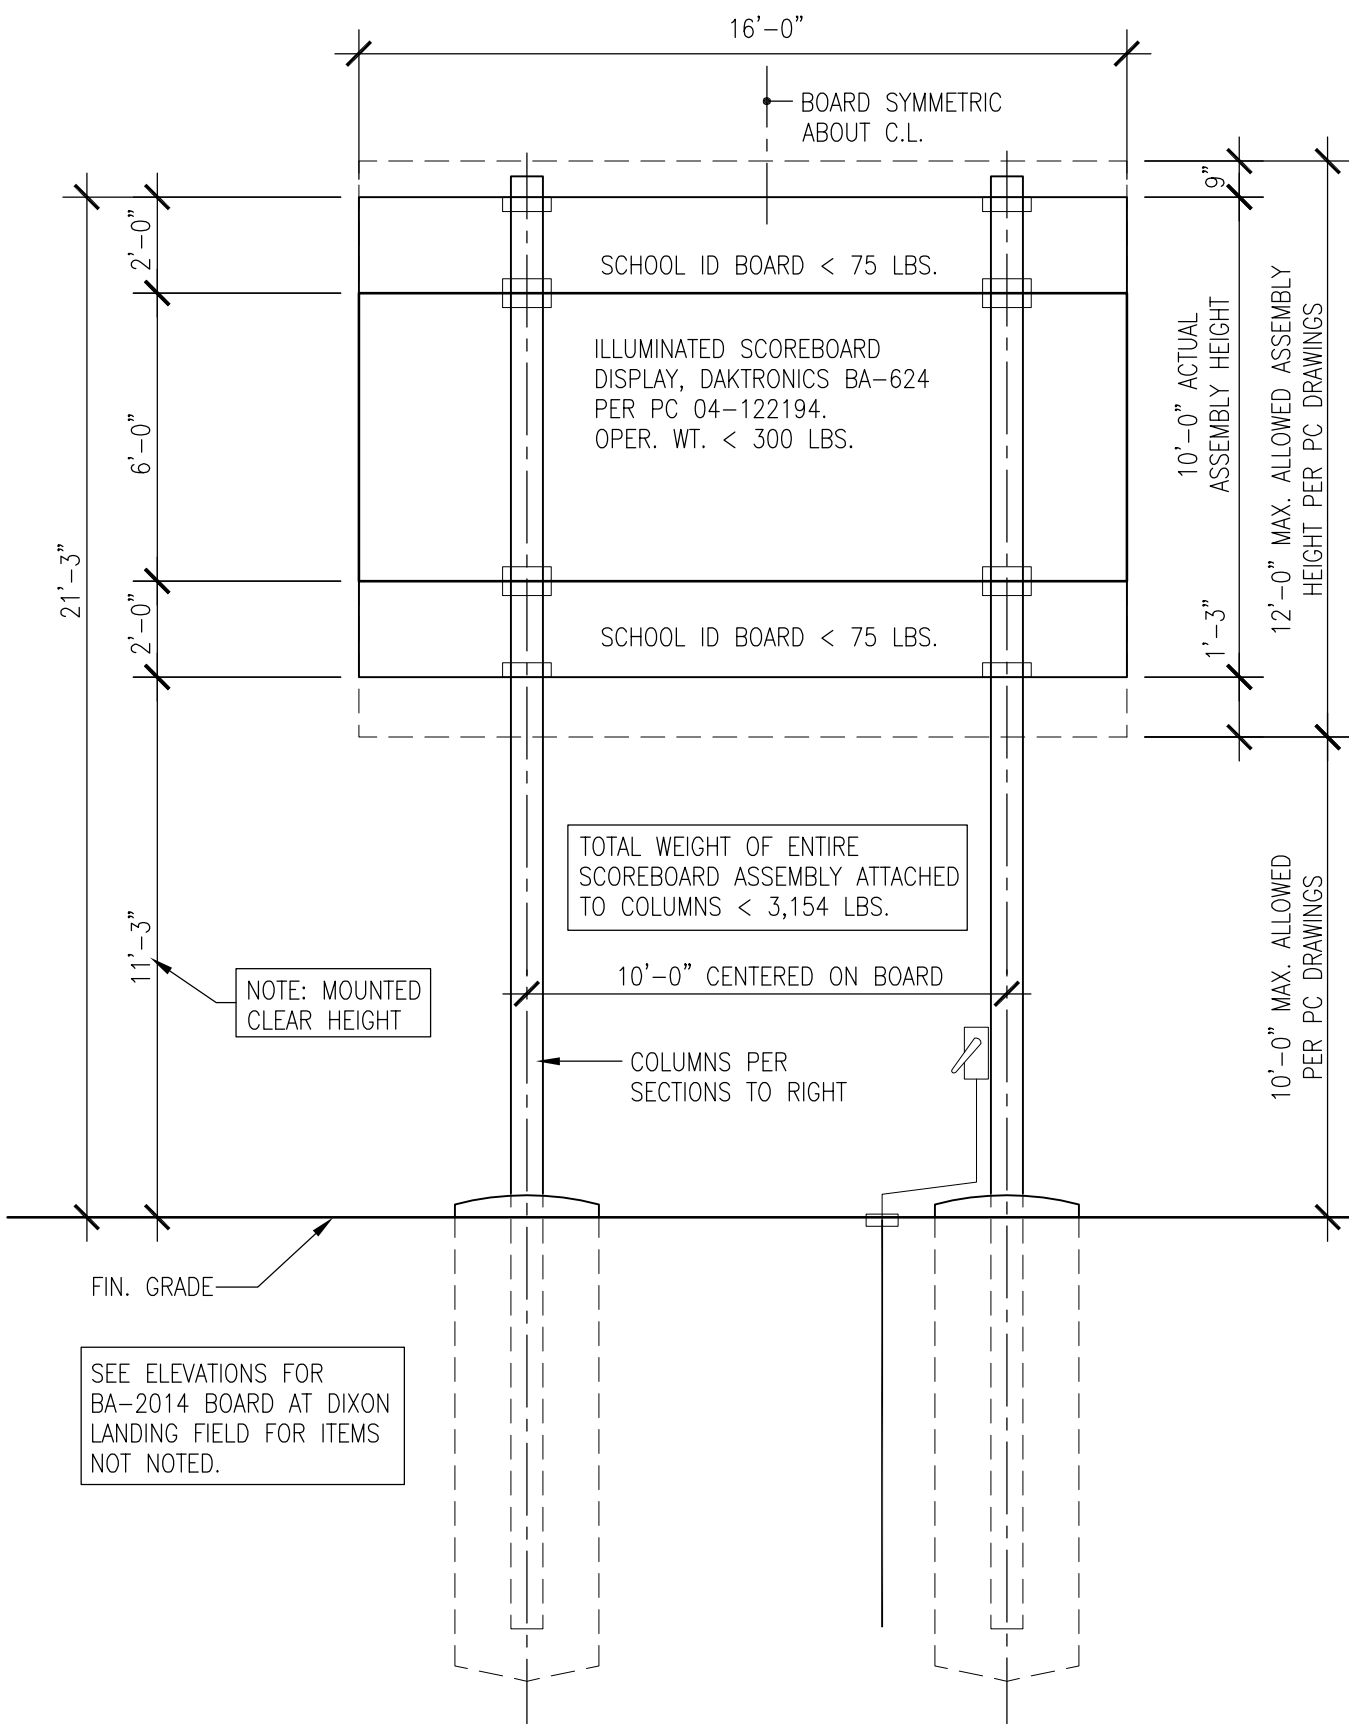
SHOP DRAWING SUBMITTALS

- PROVIDE SHOP DRAWINGS FOR THE FOLLOWING MATERIALS/PRODUCTS:
 - CONCRETE MIX DESIGNS (SUBMIT TO TESTING/INSPECTION AGENCY)
 - CONCRETE REINFORCING
 - STRUCTURAL STEEL AND MISC. METALS


NOTE: SCOREBOARDS ARE PREFABRICATED UNITS DELIVERED TO THE SITE (NOT A SITE-BUILT ELEMENT).

1 GENERAL STRUCTURAL NOTES
DAKTRONICS MODELS BA624 & BA2014 AT
CARDOZA PARK, DIXON LANDING FIELD, MILPITAS SPORTS CENTER

NOTE: CALL 811 BEFORE YOU DIG.



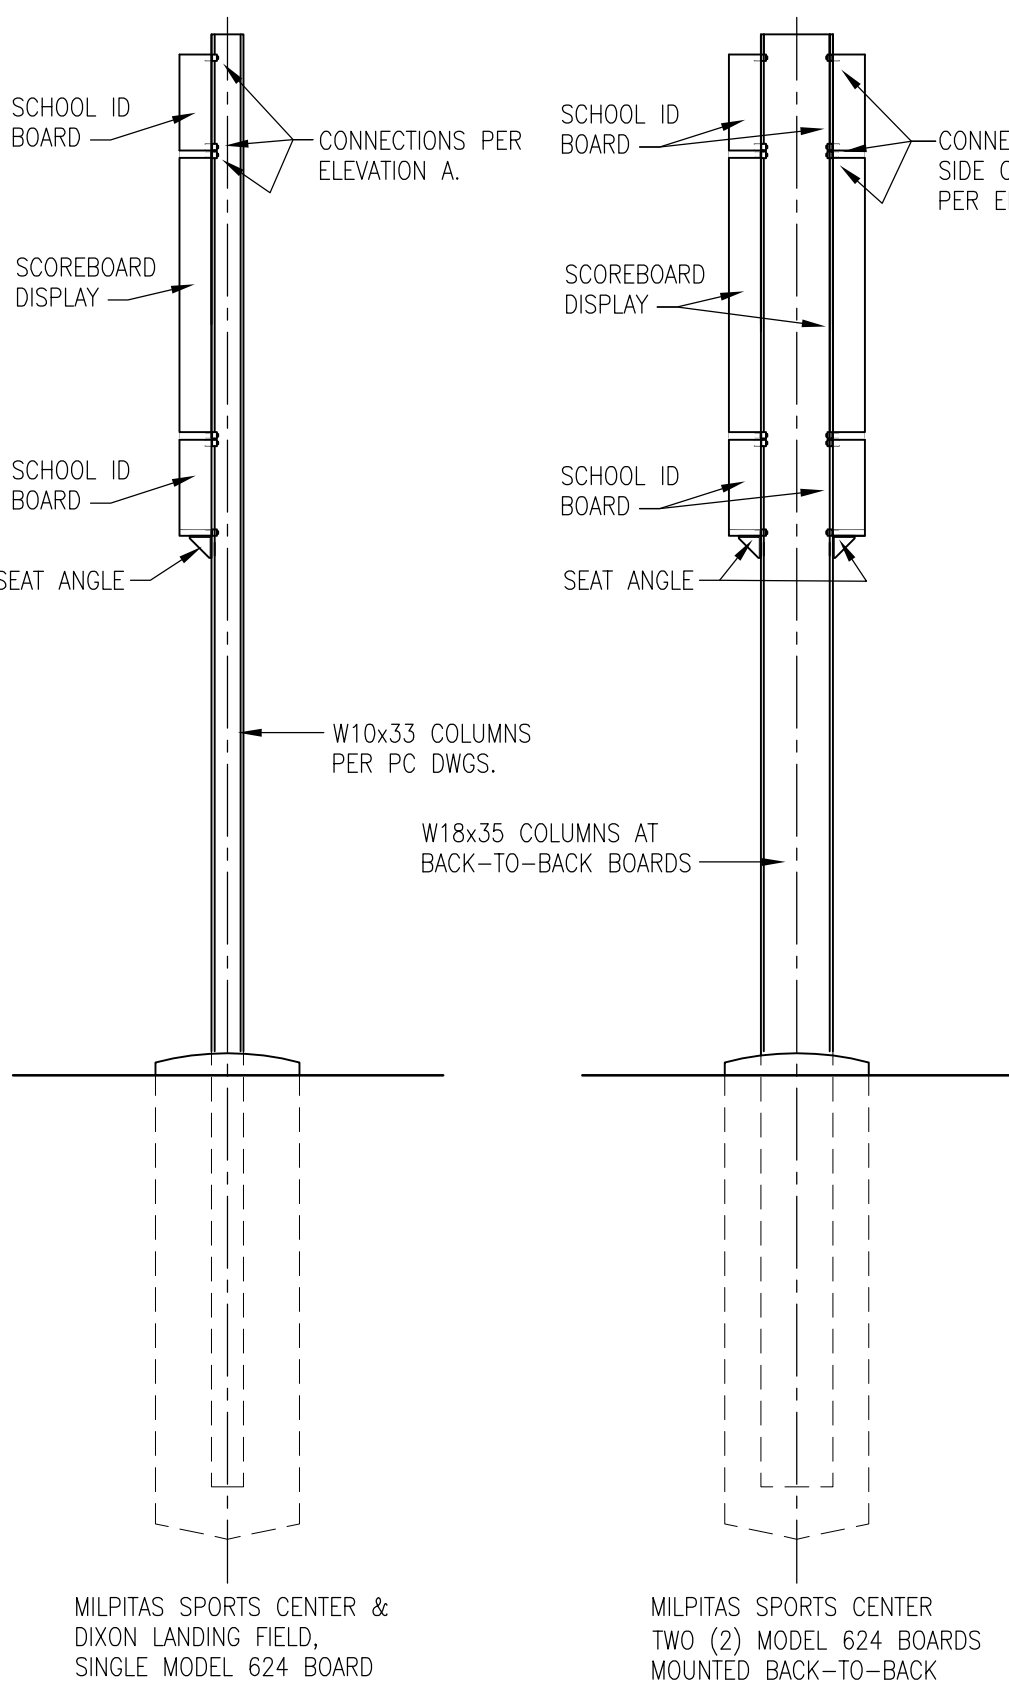C STRUCTURAL ELEVATION - SMALL SCOREBOARD
DAKTRONICS MODEL 624 - DIXON LANDING FIELD, MILPITAS SPORTS CENTER
SCALE: 1/4"=1' 0"



AKH
Structural Engineers, Inc
275 Tennant Avenue, Ste. 204 ph: 408.978.1970
Morgan Hill, CA 95037 AKHSE.com Job M23-030

Record Drawings			Revisions				CITY OF MILPITAS ENGINEERING DIVISION	PROJECT NO. 3491 & 5113	
Designer: _____	Date: _____	Drawn By: <u>TDH</u> Date: <u>3/15/24</u>	Num.	Description	Engr. Aprv.	Date		Rec. Dwg No. 2-####	
Public Works Inspector: _____	Date: _____	Checked By: <u>JJQ</u> Date: <u>3/15/24</u>					CARDOZA PARK, DIXON LANDING FIELDS, MILPITAS SPORTS CENTER SCOREBOARDS PROJECT NO. 3491 & 5113		
Utility/Facility Dept. Head: _____	Date: _____	Designed By: <u>TDH</u> Date: <u>3/15/24</u>					SCOREBOARD STRUCTURAL FRAMING ELEVATIONS		
Project Engineer: _____	Date: _____						RECOMMENDED FOR BIDDING BY: _____ DATE: _____ Christian Di Renzo - Director of Public Works	RECOMMENDED FOR APPROVAL FOR BIDDING BY: _____ DATE: _____ Roger Lee - Senior Special Projects Associate	SCALE: AS NOTED
Public Improvements Initially Accepted by the City Council on: _____ Res. No. _____									SHEET <u>1</u> OF <u>4</u>

AKH

Structural Engineers, Inc

275 Tennant Avenue, Ste. 204 ph: 408.978.1970
Morgan Hill, CA 95037 AKHSE.com Job M23-030

No. 53260

EXP. 3/31/25

REGISTERED PROFESSIONAL ENGINEER

STRUCTURAL

CALIFORNIA

Chm

04/14

Designer Stamp:

No. 53260

EXP. 3/31/25

REGISTERED PROFESSIONAL ENGINEER

STRUCTURAL

CALIFORNIA

Chm

04/14

Record Drawings

Designer: _____ Date: _____

Public Works Inspector: _____ Date: _____

Utility/Facility Dept. Head: _____ Date: _____

Project Engineer: _____ Date: _____

Public Improvements Initially Accepted by
the City Council on: _____ Res. No. _____

Drawn By: TDH Date: 3/15/24

Checked By: JJQ Date: 3/15/24

Designed By: TDH Date: 3/15/24

Revisions

Num.	Description	Engr. Aprv.	Date
			DATE

CITY OF MILPITAS

JANUARY 26, 1954

CITY OF MILPITAS
ENGINEERING DIVISION

CARDOZA PARK, DIXON LANDING FIELDS, MILPITAS SPORTS CENTER SCOREBOARDS
PROJECT NO. 3491 & 5113

DAKTRONICS PC DRAWINGS - SHEET 1

RECOMMENDED FOR BIDDING BY: _____ DATE: _____
Christian Di Renzo – Director of Public Works

PROJECT NO.
3491 & 5113

Rec. Dwg No.

SCALE:
AS NOTED

SHEET 2 OF 4

DSA 103-22 LISTING OF STRUCTURAL TESTS & SPECIAL INSPECTIONS, 2022 CBC

Application Number:
04-122194
DSA File Number:

School Name:
Pre Check
Increment Number:

School District:
Daktronics, Inc.
Date Created:
2023-04-20 22:42:50

2022 CBC

IMPORTANT: This form is only a summary list of structural tests and some of the special inspections required for the project. Generally, the structural tests and special inspections noted on this form are those that will be performed by the Geotechnical Engineer of Record, Laboratory of Record, or Special Inspector. The actual complete test and inspection program must be performed as detailed on the DSA approved documents. The appendix at the bottom of this form identifies work NOT subject to DSA requirements for special inspection or structural testing. The project inspector is responsible for providing inspection of all facets of construction, including but not limited to, special inspections not listed on this form such as structural wood framing, high-load wood diaphragms, cold-formed steel framing, anchorage of non-structural components, etc., per Title 24, Part 2, Chapter 17A (2022 CBC).

*NOTE: Undefined section and table references found in this document are from the CBC, or California Building Code.

KEY TO COLUMNS

1. TYPE	2. PERFORMED BY
Continuous Indicates that a continuous special inspection is required	GE (Geotechnical Engineer) Indicates that the special inspection shall be performed by a registered geotechnical engineer or his or her authorized representative. LOR (Laboratory of Record) Indicates that the test or special inspection shall be performed by a testing laboratory accepted in the DSA Laboratory Evaluation and Acceptance (LEA) Program. See CAC Section 4-335.
Periodic Indicates that a periodic special inspection is required	PI (Project Inspector) Indicates that the special inspection may be performed by a project inspector when specifically approved by DSA.
Test Indicates that a test is required	SI (Special Inspection) Indicates that the special inspection shall be performed by an appropriately qualified/approved special inspector.

DIVISION OF THE STATE ARCHITECT
DSA DSA 103-22 (Revised 12/01/2022)

DEPARTMENT OF GENERAL SERVICES
Page 1 of 1

STATE OF CALIFORNIA

TESTING AND SPECIAL INSPECTIONS REQUIREMENTS FROM FORM DSA 103 THAT ARE APPLICABLE TO INSTALLATION FOR CITY OF MILPITAS ARE SPECIFIED ON COMPLETED SPECIAL INSPECTION AND TESTING AGREEMENT SCHEDULE SUBMITTED SEPARATELY.

SITE SPECIFIC WIND:
Vult = 95 mph
Risk Category II
Exposure C
Kd = 0.85
Kt = 1.00
G = 0.85

SITE SPECIFIC SEISMIC:
Ss = 2.287 S1 = 0.887g
Site Class C Sds = 1.83
Seismic Design Category E
R = 3 V = (Cs)W = 0.436W

CHECKLIST OF DESIGN PARAMETERS:

- RISK CATEGORY: II
- WIND SPEED: 100 MPH OR 130 MPH, AS SELECTED FROM TABLES ON SHEETS 8 THRU 10
- ALL CONNECTIONS AND MOUNTING DETAILS DESIGNED FOR 130MPH.
- EXPOSURE: C
- Kd = 1.0, Kt = 0.85, g = 0.85
- LATERAL FORCE-RESISTING SYSTEM: SIGNS & BILLBOARDS
- ANALYSIS PROCEDURE: EQUIVALENT LATERAL FORCE PROCEDURE
- SEISMIC DESIGN CATEGORY: E
- SEISMIC IMPORTANCE FACTOR: Ie = 1.0
- SITE CLASS: D (E & F ARE NOT ALLOWED)
- Ss: 3.00
- S1: 1.50
- Sds: 2.00
- S01: 1.70
- Fv = 1.7
- Fa = 1.0
- R = 3.0
- Cs: 0.67
- DESIGN BASE SHEAR: V = 0.67*W
- IF PROJECT IS LOCATED IN A FLOOD ZONE OTHER THAN ZONE X, A LETTER STAMPED AND SIGNED FROM A SOILS ENGINEER IS NEEDED TO VALIDATE THE ALLOWABLE SOIL VALUES SPECIFIED IN THIS PC ARE STILL APPLICABLE.
- GEHAZARD REPORTS ARE NOT REQUIRED FOR NON-BUILDING FREESTANDING SIGN AND SCOREBOARD STRUCTURES. REF. IR-4-4
- CUT SHEETS FOR MANUFACTURED EQUIPMENT ARE REQUIRED.
- THERE ARE NO APPLICABLE FIRE, LIFE SAFETY, OR ENERGY/CLIMATE DESIGN PARAMETERS.

NOTE:
ALL DISPLAYS MUST BE GROUNDED PER ARTICLE 250 AND 600 OF THE CALIFORNIA ELECTRICAL CODE WITH NO MORE THAN 10 OHMS GROUND RESISTANCE.

GROUNDING DETAIL

SHEET 1. SCOREBOARD PC COVER SHEET

SHEET 2. DSA-103 SPECIAL INSPECTION FORM

SHEET 3. DSA-103 SPECIAL INSPECTION FORM (CONT.)

SHEET 4. EQUIPMENT MOUNTING DETAILS (WITHOUT VIDEO DISPLAY)

SHEET 5. EQUIPMENT MOUNTING DETAILS (WITH VIDEO DISPLAY)

SHEET 6. DECORATIVE ACCENT TRUSS LAYOUT

SHEET 7. SPORTSOUND-500 ATTACHMENT DETAILS

SHEET 8. SPORTSOUND-1500HD MOUNTING DETAILS

SHEET 9. TWO-COLUMN STRUCTURE DETAILS WITH PIER FOUNDATIONS

SHEET 10. THREE-COLUMN STRUCTURE DETAILS WITH PIER FOUNDATIONS

SHEET 11. SPORTSOUND-1500HD SINGLE-POLE MOUNTING

DRAWING INDEX

SCOPE: CONSTRUCTION OF 2- OR 3-COLUMN STRUCTURES FOR USE WITH DAKTRONICS SIGNS.

INSPECTOR OF RECORD, CLASS 2

PRECHECK DRAWING CHANGES:
CHANGES IN THE PLANS AND SPECIFICATION SHALL BE MADE BY REVISION DOCUMENTS APPROVED BY DSA. (2022 CALIFORNIA ADMINISTRATIVE CODE SECTION 4-338)

SITE SPECIFIC ARCHITECTURAL DRAWING CHANGES:
ALL WORK SHALL CONFORM TO TITLE 24, CALIFORNIA CODE OF REGULATIONS (CCR) CHANGES TO THE APPROVED DRAWING AND SPECIFICATION SHALL BE MADE BY AN ADDENDUM OR A CONSTRUCTION CHANGE DOCUMENT (CCD) APPROVED BY THE DIVISION OF STATE ARCHITECTS, AS REQUIRED BY SECTION 4-338 PART 1 TITLE 24 CCR.

A PROJECT INSPECTOR EMPLOYED BY THE DISTRICT, OWNER AND APPROVED BY THE DIVISION OF STATE ARCHITECTS SHALL PROVIDE SPECIAL INSPECTION OF THE WORK, THE DUTIES OF THE INSPECTION ARE DEFINED IN SECTION 4-342, PART 1, TITLE 24 CODE.

TITLE 24 CODES
2022 CALIFORNIA ADMINISTRATIVE CODE (CAC)..... (PART 1, TITLE 24 CCR)
2022 CALIFORNIA BUILDING CODE (CBC), VOLUMES 1 AND 2..... (PART 2, TITLE 24 CCR)
2022 CALIFORNIA ELECTRICAL CODE..... (PART 3, TITLE 24 CCR)
2022 CALIFORNIA MECHANICAL CODE (CMC)..... (PART 4, TITLE 24 CCR)
2022 CALIFORNIA PLUMBING CODE..... (PART 5, TITLE 24 CCR)
2022 CALIFORNIA ENERGY CODE..... (PART 6, TITLE 24 CCR)
2022 CALIFORNIA FIRE CODE (CFC)..... (PART 9, TITLE 24 CCR)
2022 CALIFORNIA GREEN BUILDING STANDARDS CODE..... (PART 11, TITLE 24 CCR)
2022 CALIFORNIA REFERENCED STANDARDS CODE..... (PART 12, TITLE 24 CCR)
2022 MILPITAS MUNICIPAL CODE..... (PART 12, TITLE 24 CCR)

REFERENCE CODE SECTIONS FOR APPLICABLE STANDARDS
2022 CBC, CHAPTER 35
2022 CFC, CHAPTER 80

GENERAL REQUIREMENTS
THE ARCHITECT OR STRUCTURAL ENGINEER IN GENERAL RESPONSIBLE CHARGE SHALL SIGN AND SEAL ALL DRAWINGS AND SPECIFICATIONS.

GENERAL / CODE INFORMATION

ALUMINUM: ALL ALUMINUM MEMBER GRADE 6061-T6 (UNLESS NOTED OTHERWISE)
CORROSION RESISTANT MATERIAL SHALL BE PROVIDED BETWEEN FERROUS METAL (STEEL) AND NON-FERROUS METAL (ALUMINUM).

STEEL: DESIGN AND FABRICATION IN ACCORDANCE WITH AISC-ASD, 15th EDITION.
WIDE FLANGE SHAPES ASTM A992 (Fy = 50 ksi)
BOLTS S5304 F593C CW1, Fu=100 KSI OR A325 WITH CORROSION-PREVENTITIVE COATING THAT DEMONSTRATED NO MORE THAN 2% RED RUST IN MINIMUM 1,000 HOURS OF EXPOSURE IN SALT SPRAY TEST PER ASTM B117.
ZINC PLATED FASTENERS DO NOT COMPLY WITH THIS REQUIREMENT AND GALVANIZED HARDWARE IS NOT COMPATIBLE WITH ALL MANUFACTURED EQUIPMENT.
REINFORCING STEEL ASTM 615, GRADE 60 (Fy = 60 ksi)
HSS SHAPES ASTM A500 GR C (Fy = 50 ksi)
STRUCTURAL STEEL SHALL BE HOT-DIP GALVANIZED (MINIMUM ASTM A123 OR A153 CLASS D, AS APPLICABLE) OR PAINTED WITH ZINC-RICH PRIMER, UNDERCOAT, AND FINISH COAT, OR EQUIVALENT PAINT SYSTEM.

WELDING: DESIGN AND FABRICATION ACCORDING TO AWS D1.1, CURRENT EDITION, AWS CERTIFICATION REQUIRED OF ALL STRUCTURAL WELDERS.
ET0XX ELECTRODES FOR SAW PROCESSES
F7X-EXXX ELECTRODES FOR SAW PROCESSES
PROVIDE PERIODIC SPECIAL INSPECTION FOR FIELD WELDING PER 2022 CBC, TABLE 1705A.2.1

CONCRETE: DESIGN AND CONSTRUCTION ACCORDING TO ACI 318-19.
TYPE V CEMENT, MAXIMUM WATER-TO-CEMENT RATIO = 0.45
COMPRESSIVE STRENGTH AT 28 DAYS (F'c) = 4500 PSI, MIN.
CONTINUOUS BATCH PLANT INSPECTION NOT REQUIRED.
PROVIDE SLOPE AWAY FROM BASE OF SUPPORTS.
CONCRETE POURED INTO CONSTRAINED EARTH EXCAVATIONS MUST CURE UNDER PROPER CONDITIONS FOR 4 DAYS PRIOR TO SIGN CABINET INSTALLATION.
EXCEPTION: IF THE OVERALL HEIGHT OF THE SIGN IS LESS THAN 20 FEET ABOVE GRADE AND THE SIGN POLE IS ADEQUATELY BRACED AGAINST WIND LOADS FOR A MINIMUM OF 4 DAYS, THE SIGN CABINET MAY BE INSTALLED THE SAME DAY THE FOOTING IS POURED.

SOILS: SOIL PASSIVE PRESSURE BASED ON 2022 CBC, TABLE 1806A.2, CLASS 5.
LATERAL BEARING PRESSURE = 100 PSF/FT (THIS VALUE IS INCREASED IN THE CALCULATIONS PER CBC SECTION 1806A.3.4 FOR POLE FOOTING DESIGN)
INSPECTOR OF RECORD (IR) SHALL PROVIDE INSPECTION OF SOILS PER TEST AND INSPECTION FORM DSA-103, (IF SOFT OR SANDY SOIL, COLLAPSING OR UNSTABLE SOIL, CORROSIVE SOIL, ORGANIC MATERIALS OR GROUNDWATER ARE ENCOUNTERED, IMMEDIATELY CONTACT THE ARCHITECT OR ENGINEER OF RECORD FOR ADDITIONAL FOUNDATION REQUIREMENTS.)

TESTING & QUALITY CONTROL:
UNLESS NOTED OTHERWISE, CONCRETE MATERIALS SHALL CONFORM TO CHAPTER 19A, SPECIAL INSPECTIONS AND TESTS SHALL BE REQUIRED PER TABLE 1705A.3, FOUNDATION INSPECTION SHALL BE REQUIRED PER 1705A.6.
STEEL SPECIAL INSPECTION AND TESTS SHALL BE REQUIRED PER TABLE 1705A.2.1.

NOTES:
SIGN CABINETRY SHALL BE FABRICATED TO PROVIDE ISOLATION OF DISSIMILAR MATERIALS.
DAKTRONICS HAS DESIGNED THE DISPLAY COMPONENTS AND THEIR MOUNTING PER CBC 2022 AND THEY ARE IN COMPLIANCE WITH THE CURRENT CODES.

CONSTRUCTION SPECIFICATIONS

PRE-CHECK (PC) DOCUMENT

CODE: 2022 CBC

A SEPARATE PROJECT APPLICATION FOR CONSTRUCTION IS REQUIRED.

VECTOR
ENGINEERS

WELLS L. HOLMES, S.E.
6511 W. GALENA PARK BLVD., STE. 101
DRAPER, UTAH 84020
(801) 990-1775
(801) 990-1776 FAX

REGISTERED PROFESSIONAL ENGINEER

WELLS L. HOLMES, S.E.

8203

STRUCTURAL

STATE OF CALIFORNIA

08/07/2023

STRUCTURAL ENGINEER OF RECORD

APPROVED
DIV. OF THE STATE ARCHITECT
APP: 04-122194 PC
REVIEWED FOR
SS ☒ FLS ☒ ACS ☒ CG ☐
DATE: 09/18/2023

PROJECT-SPECIFIC APPROVALS

PRE-CHECK (PC) DOCUMENT
Code: 2022 CBC
A separate project application for construction is required.

MODEL BA-2014 - 20' W x 6.5' H
with 24" H AD-BOARD AT TOP
ON (2) COLUMNS EMBEDDED
IN CIDH PIER FOOTINGS
2022 CBC

MODEL BA-624 - 16' W x 6' H
with 24" H AD-BOARD AT TOP &
BOTTOM BACK-TO-BACK
ON (2) COLUMNS EMBEDDED
IN CIDH PIER FOOTINGS
2022 CBC

THE CONCEPTS COVERED AND DETAILS SHOWN ON THIS DRAWING ARE THE PROPERTY OF THE ENGINEER AND ARE NOT TO BE REPRODUCED OR TRANSMITTED IN ANY FORM OR BY ANY MEANS, ELECTRONIC OR MECHANICAL, INCLUDING PHOTOCOPYING, RECORDING, OR BY ANY INFORMATION STORAGE AND RETRIEVAL SYSTEM, WITHOUT THE WRITTEN PERMISSION OF THE ENGINEER.

REVISIONS

NO.	DATE	BY	REVISION
1	8 MAR 23	AKH	DO NOT SCALE DRAWING

SCALE: 1/4" = 1'-0"
SHEET: 2 OF 4
DRAWN: SEASTMA
CHECKED: P2236
F: 10 - D: 1

5224617

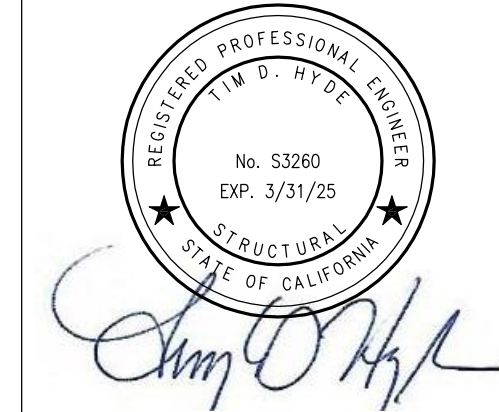
Page 35 of 766

AKH

Structural Engineers, Inc

275 Tennant Avenue, Ste. 204 ph: 408.978.1970
Morgan Hill, CA 95037 AKHSE.com Job M23-030

Designer Stamp:



Record Drawings

Designer: _____ Date: _____

Public Works Inspector: _____ Date: _____

Utility/Facility Dept. Head: _____ Date: _____

Project Engineer: _____ Date: _____

Public Improvements Initially Accepted by
the City Council on: _____ Res. No. _____

Drawn By: TDH Date: 3/15/24

Checked By: JJQ Date: 3/15/24

Designed By: TDH Date: 3/15/24

Revisions

Num.	Description	Engr. Aprv.	Date
			DATE



CITY OF MILPITAS
ENGINEERING DIVISION

CARDOZA PARK, DIXON LANDING FIELDS, MILPITAS SPORTS CENTER SCOREBOARDS
PROJECT NO. 3491 & 5113

DAKTRONICS PC DRAWINGS - SHEET 4

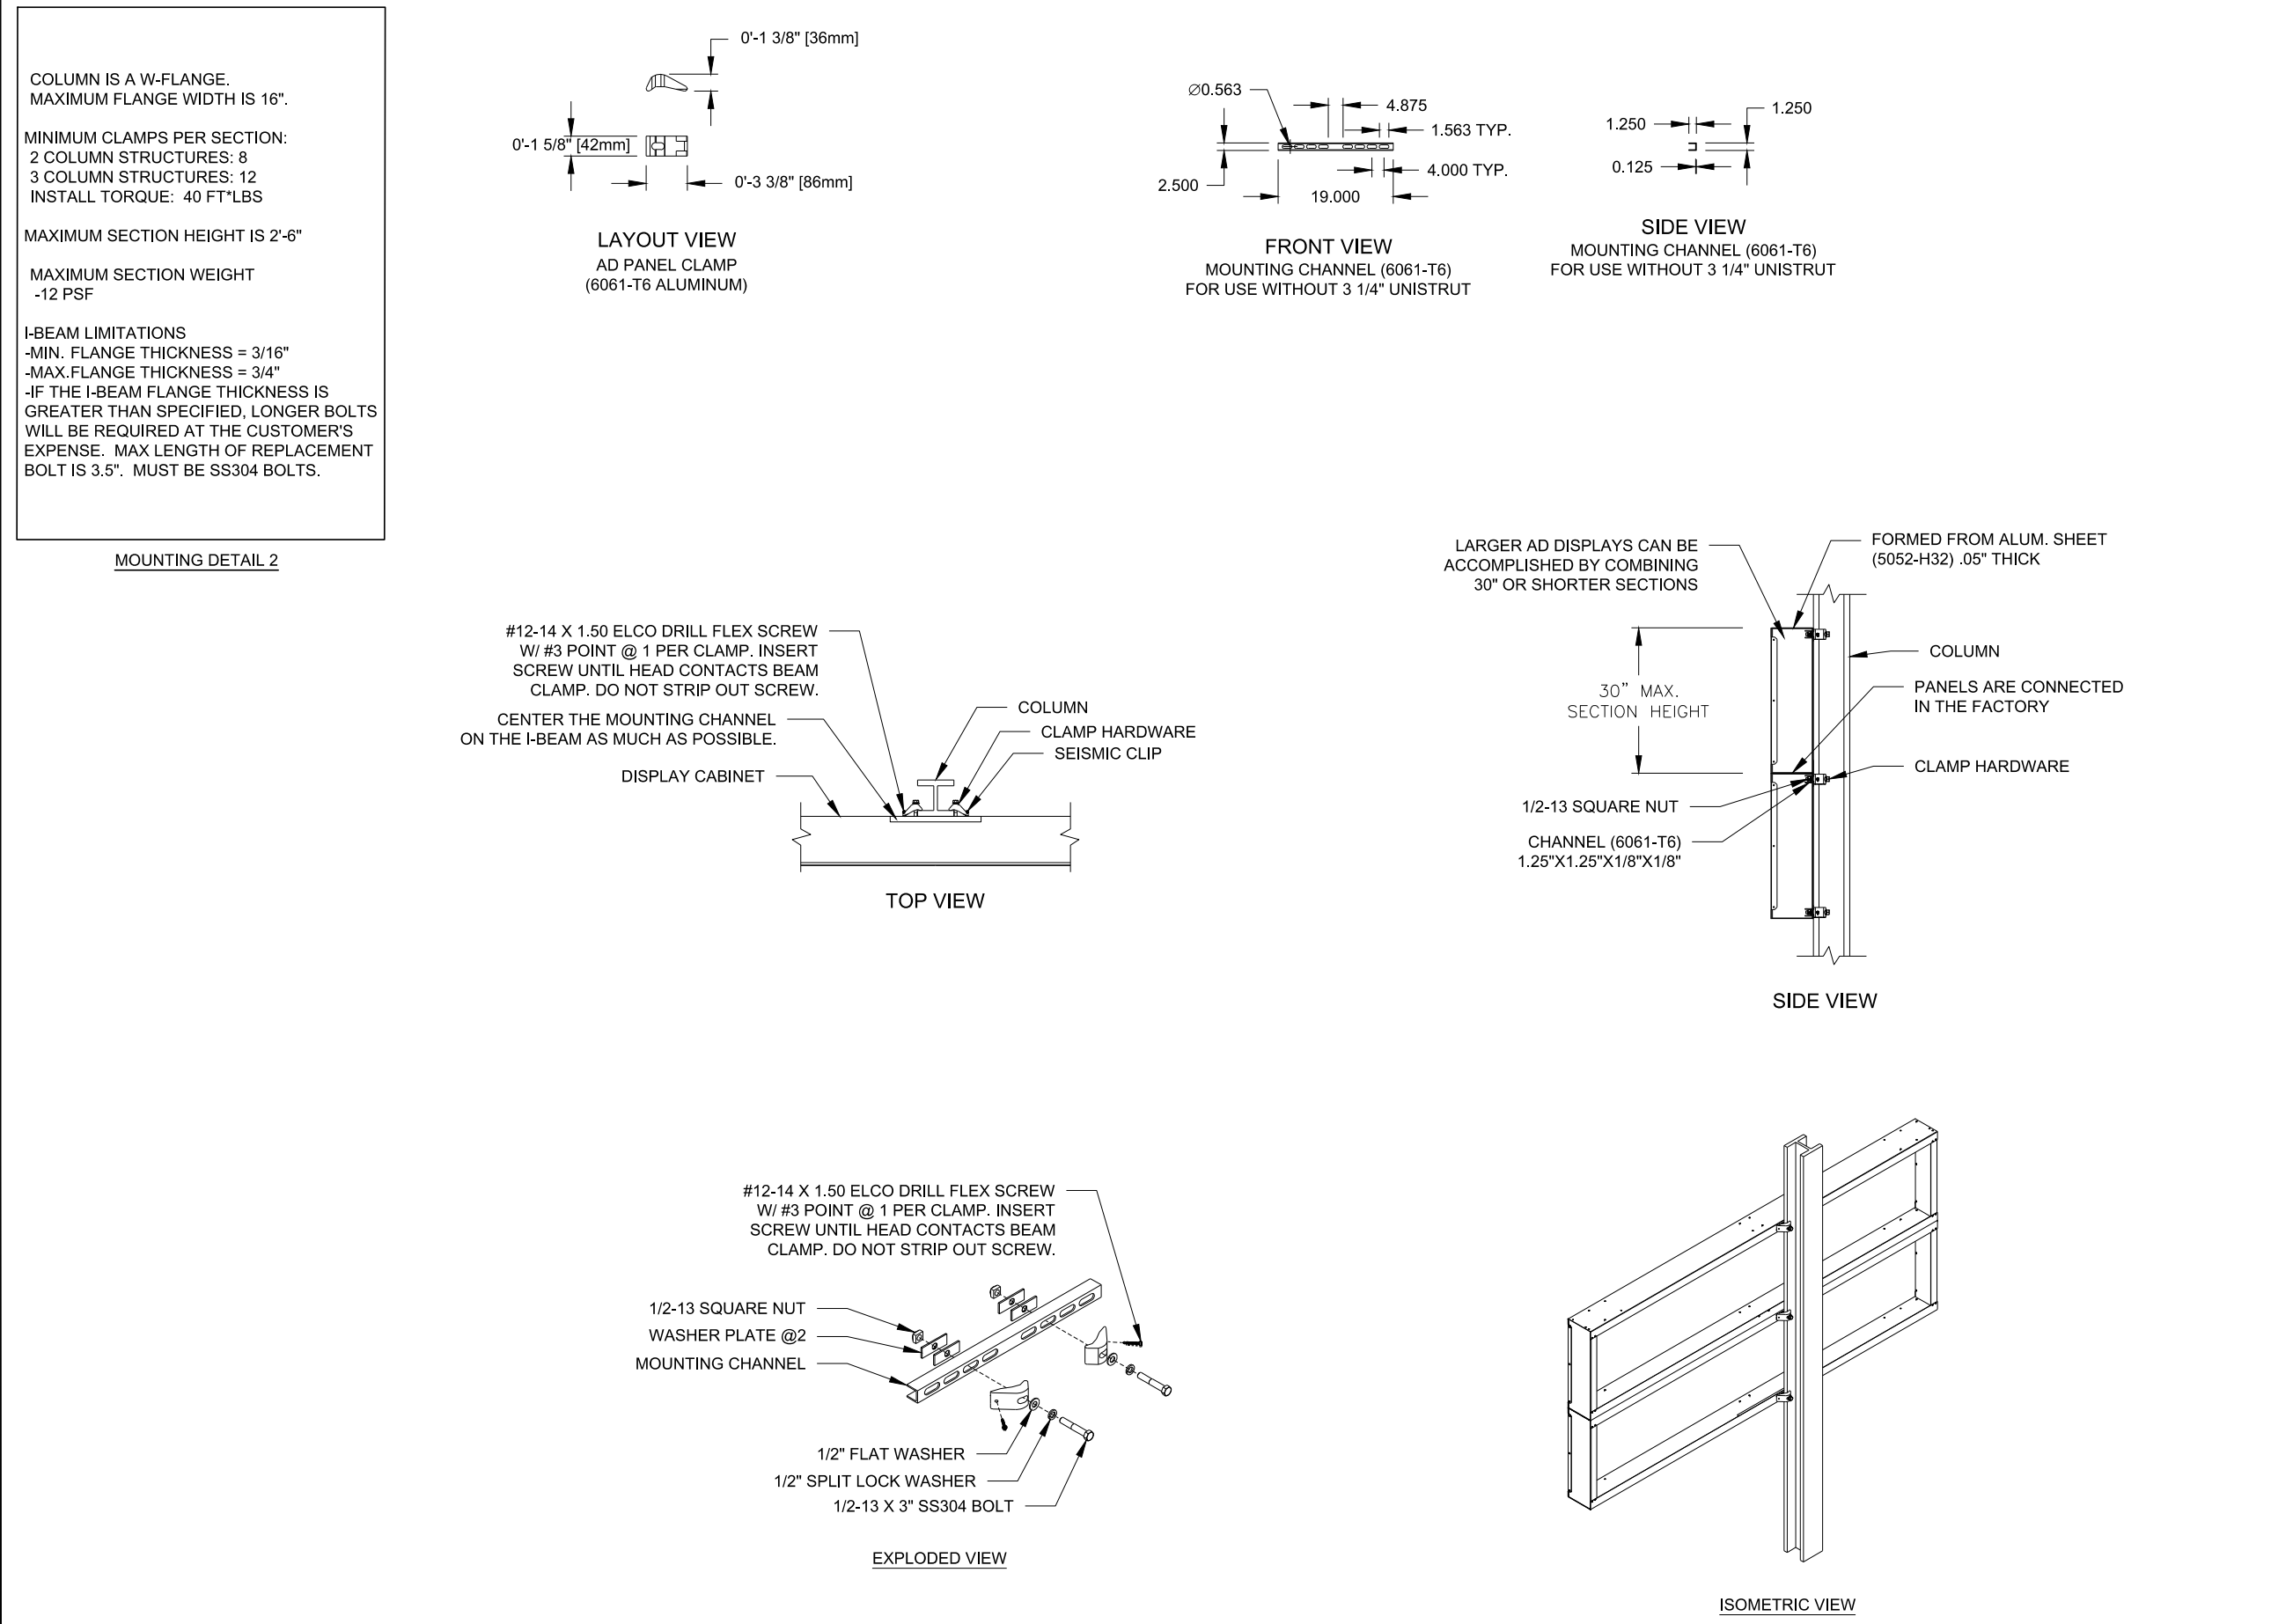
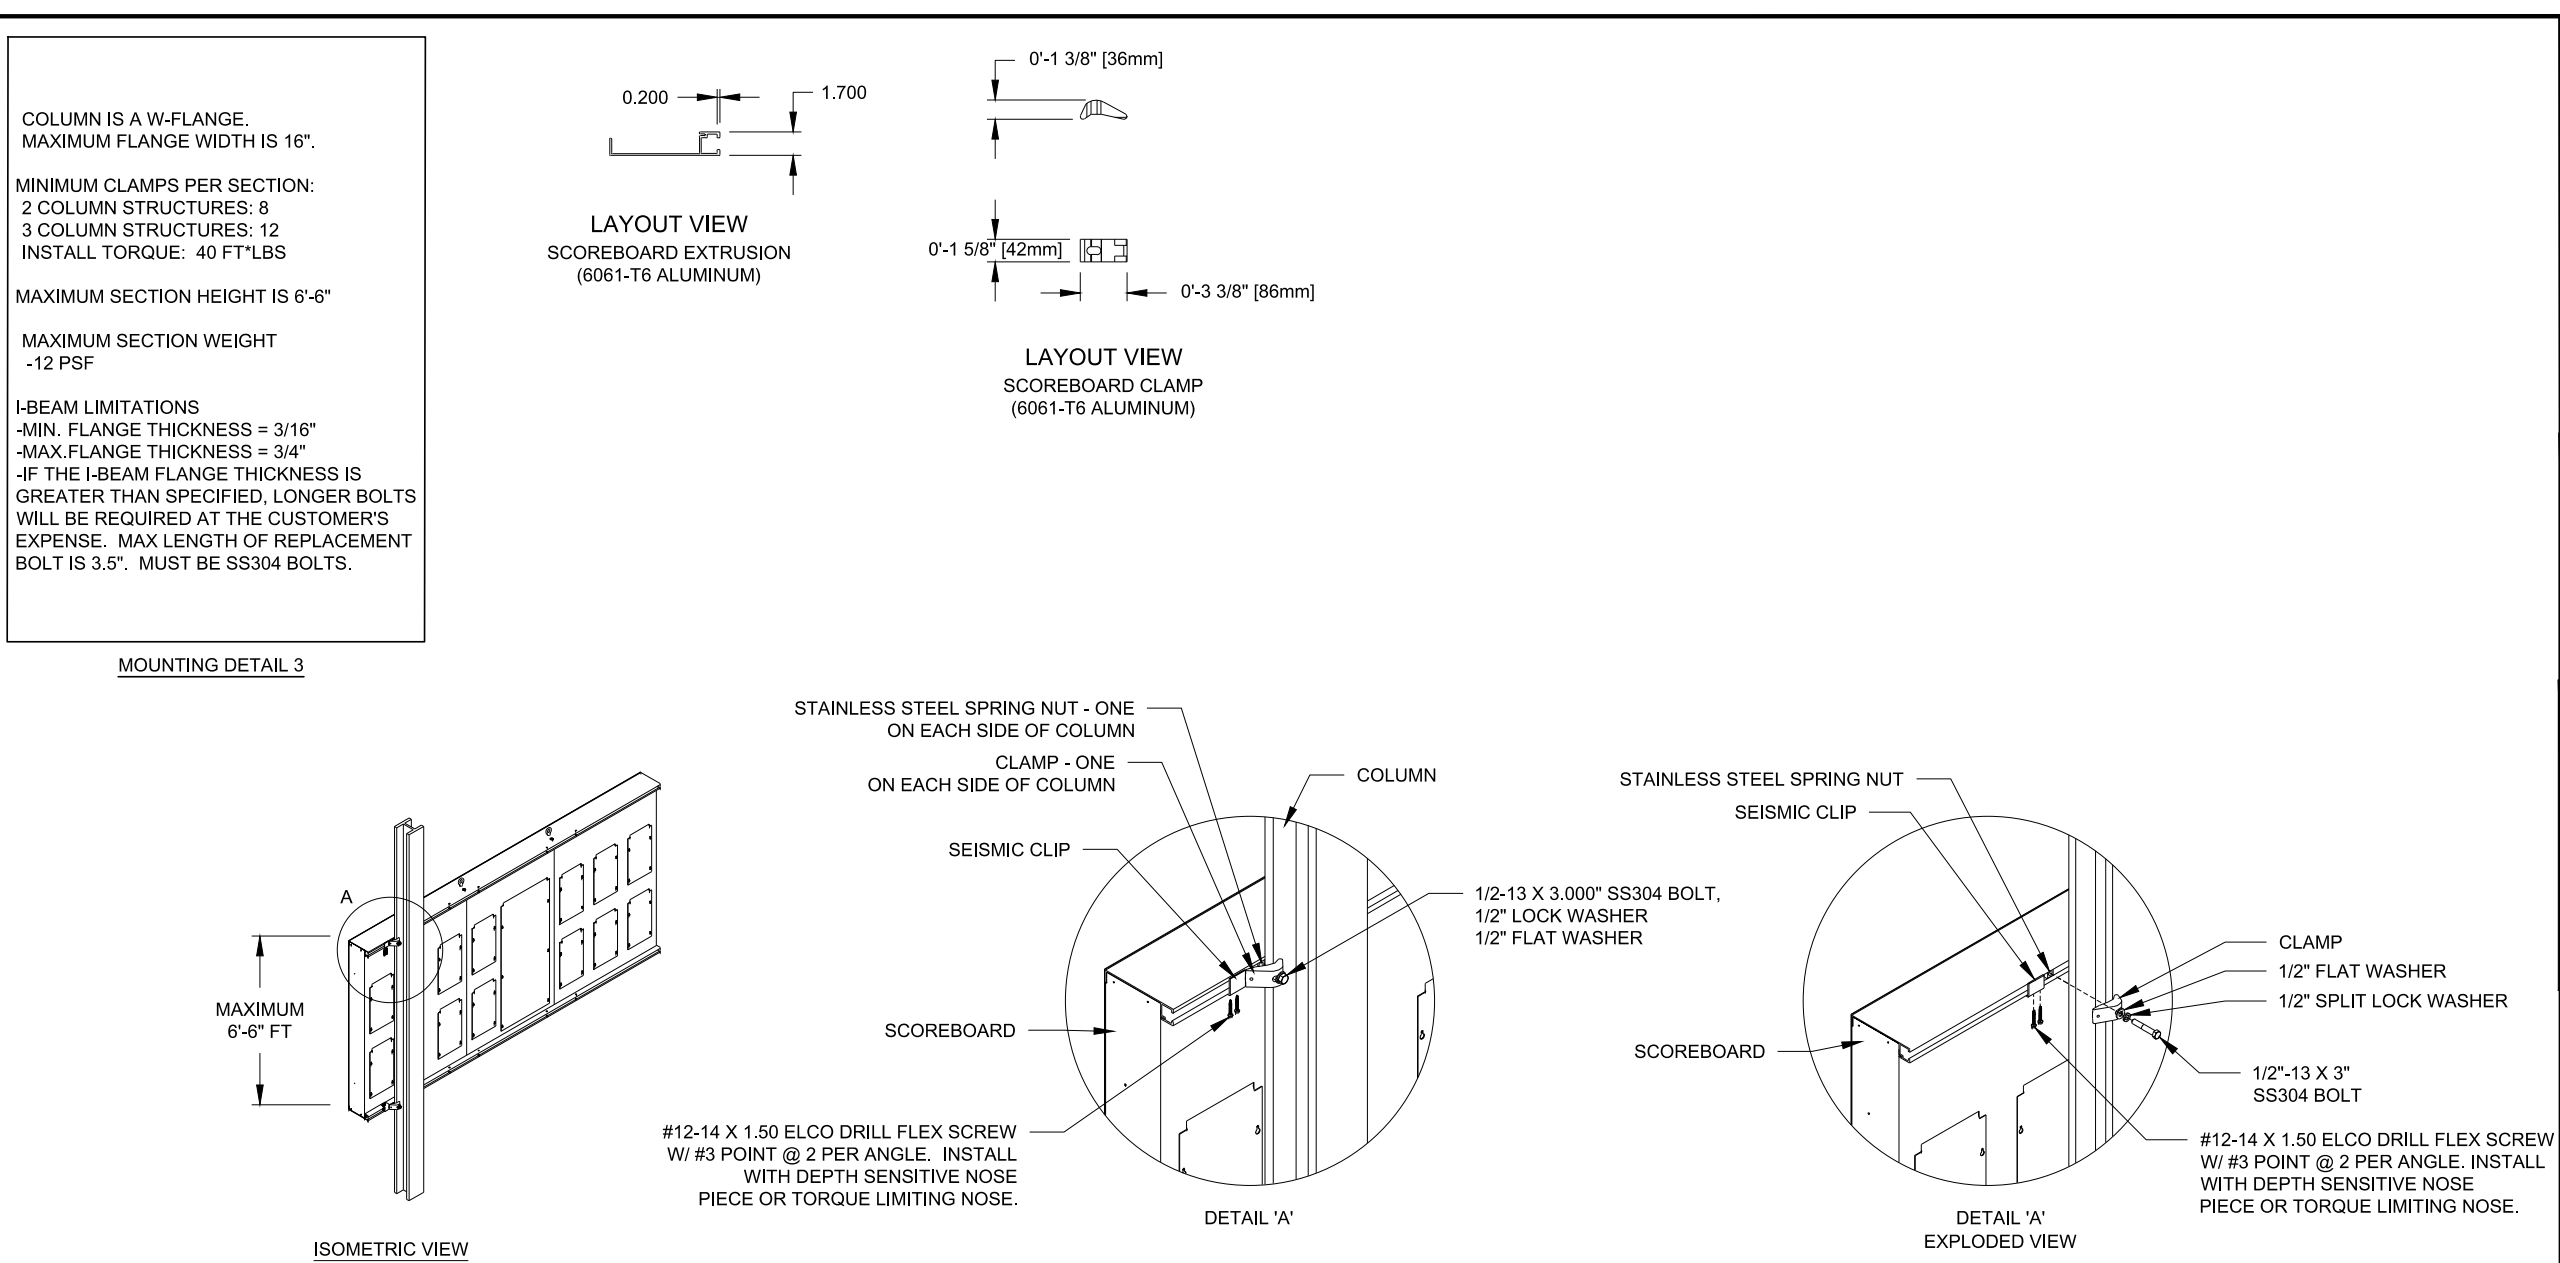
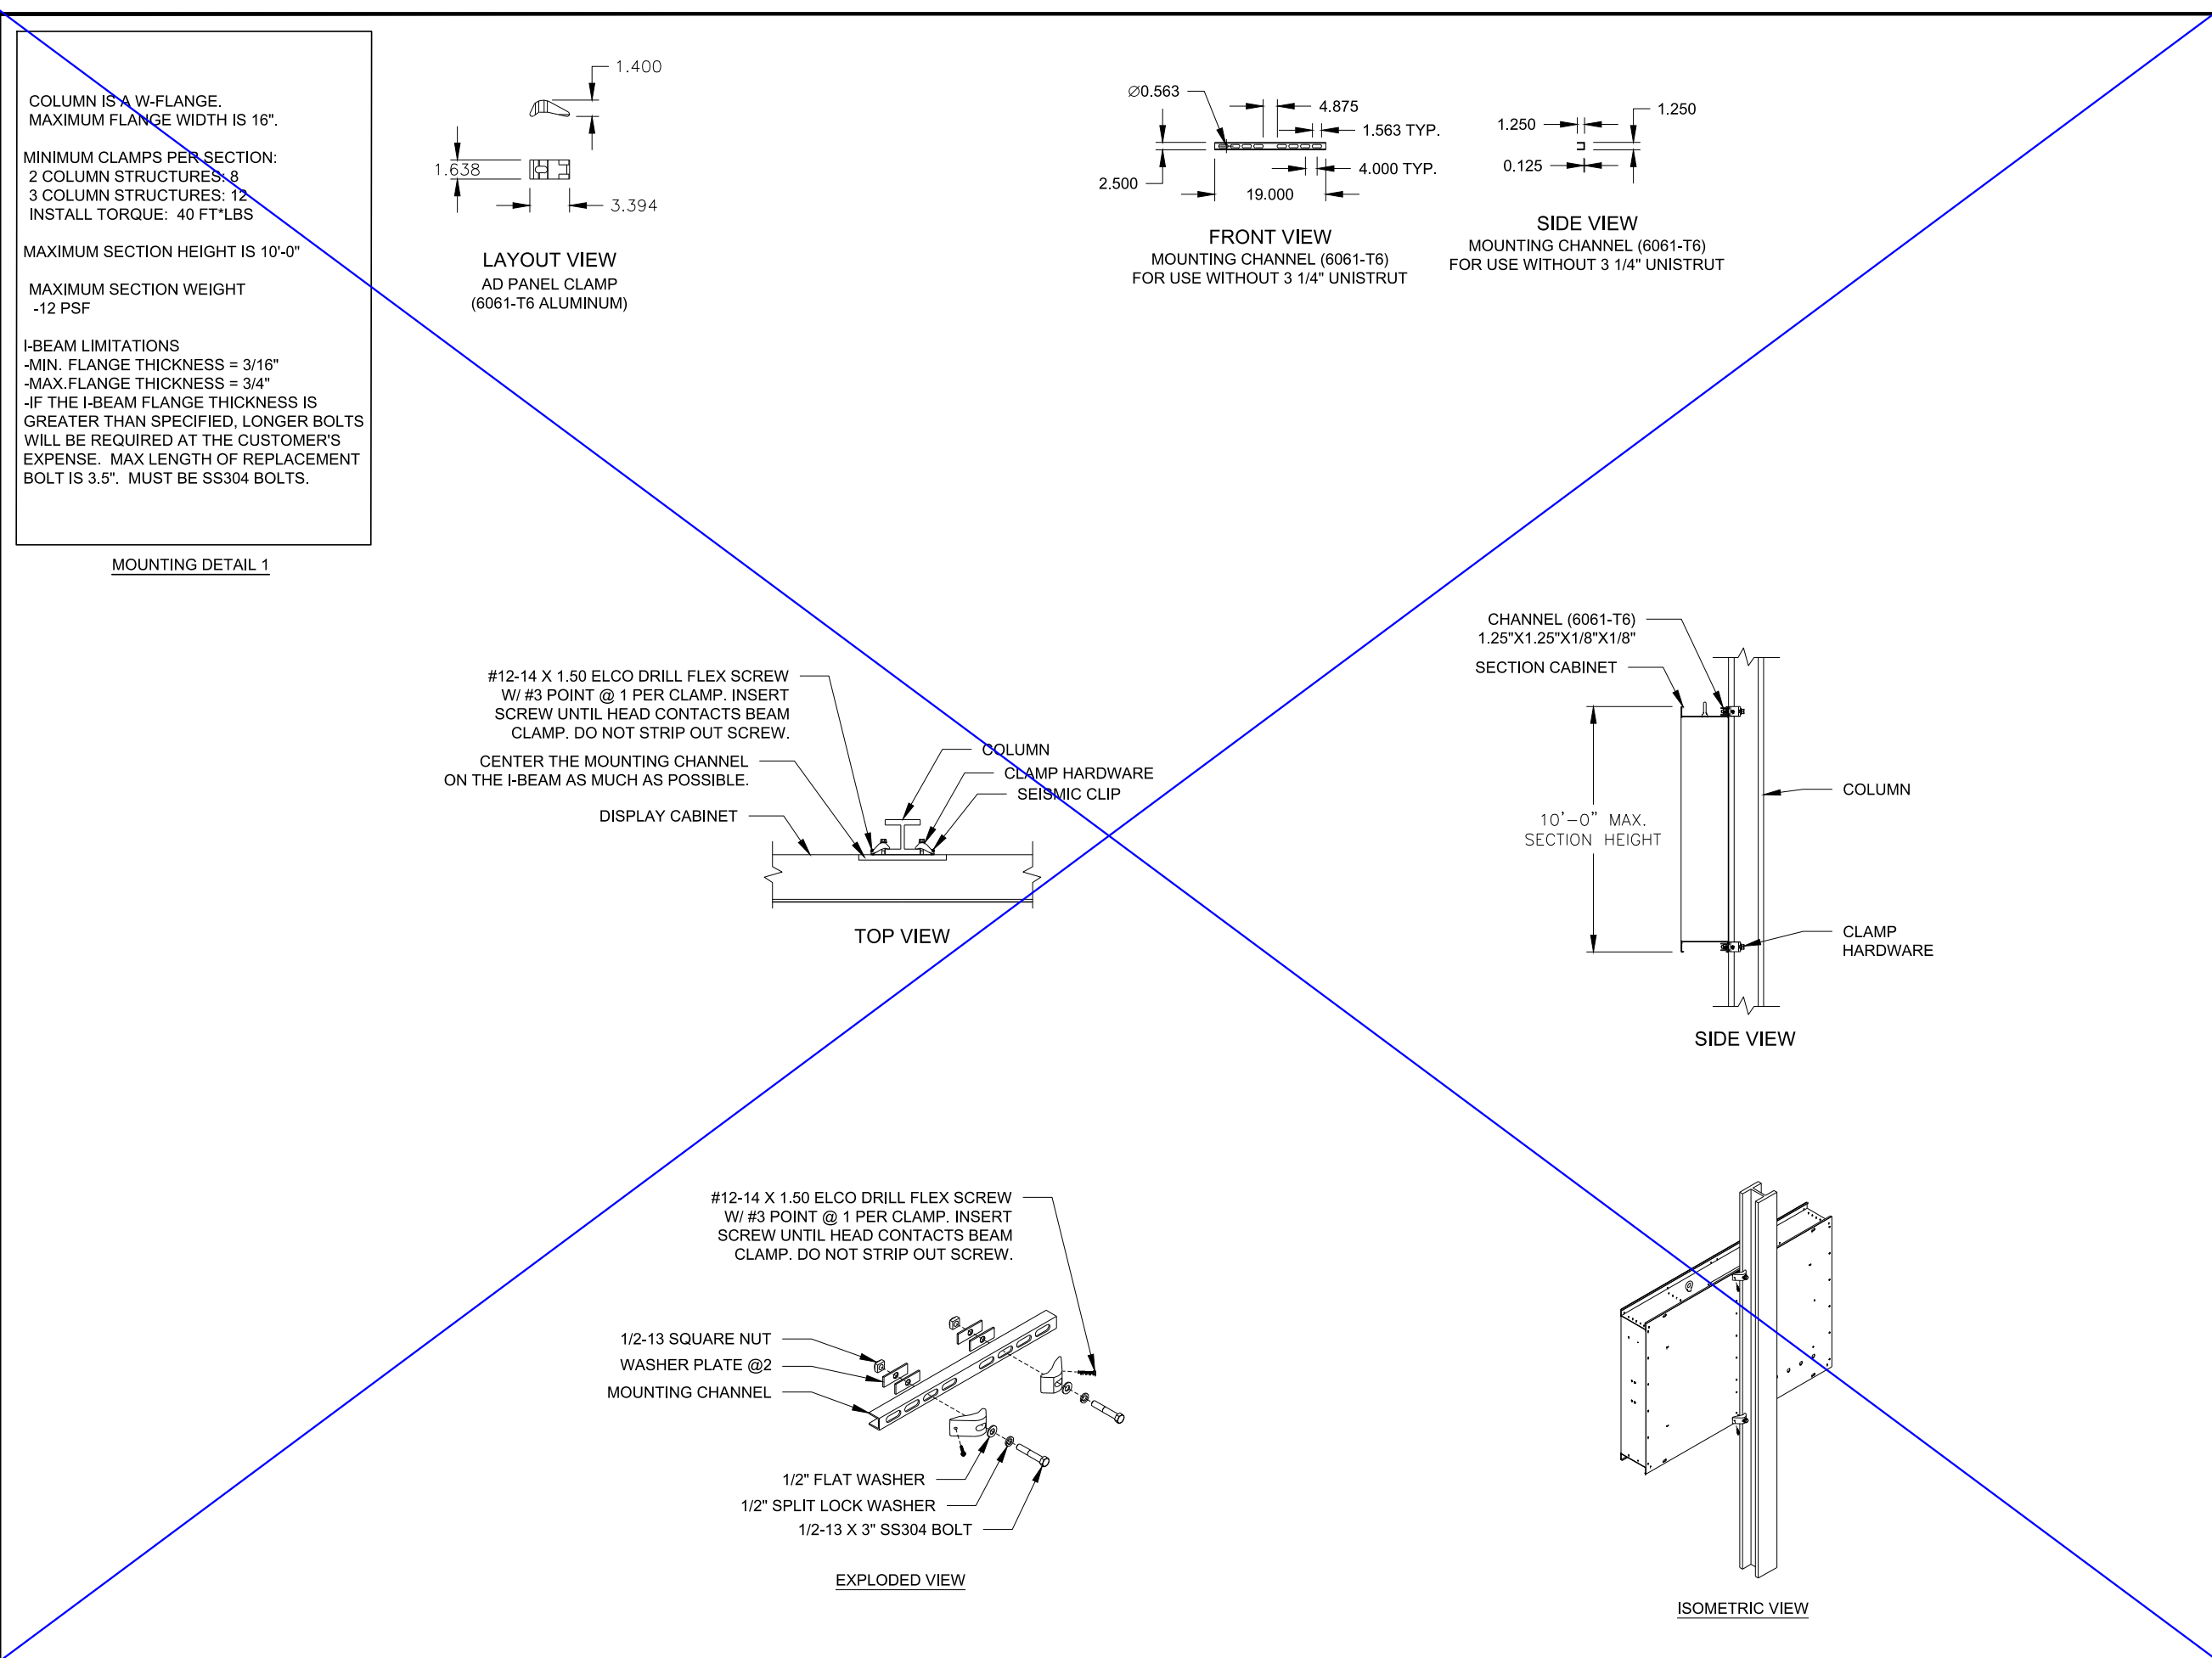
RECOMMENDED FOR BIDDING BY: _____ DATE: _____
Christian Di Renzo – Director of Public Works

PROJECT NO.
3491 & 5113

Rec. Dwg No.

SCALE:
AS NOTED

SHEET 3 OF 4



PRE-CHECK (PC) DOCUMENT

CODE: 2022 CBC

A SEPARATE PROJECT APPLICATION FOR CONSTRUCTION IS REQUIRED.

VECTOR

ENGINEERS

WELLS L. HOLMES, B.E.
6511 W. EDALENA PARK BLVD. STE. 101
DRAPER, UTAH 84020
(801) 990-1775
(801) 990-1776 FAX



08/07/2023

STRUCTURAL ENGINEER OF RECORD

APPROVED
DIV. OF THE STATE ARCHITECT
APP: 04-122194 PC
REVIEWED FOR
SS ☒ FLS ☒ ACS ☒ CG ☐
DATE: 09/18/2023

PROJECT-SPECIFIC APPROVALS

PRE-CHECK (PC) DOCUMENT
Code: 2022 CBC
A separate project application for construction is required.

MODEL BA-2014 - 20' W x 6.5' H
with 24" H AD-BOARD AT TOP
ON (2) COLUMNS EMBEDDED
IN CIDH PIER FOOTINGS
2022 CBC

MODEL BA-624 - 16' W x 6' H
with 24" H AD-BOARD AT TOP &
BOTTOM BACK-TO-BACK
ON (2) COLUMNS EMBEDDED
IN CIDH PIER FOOTINGS
2022 CBC

DAKTRONICS				PROJECT INFORMATION	
THE CONCEPT DRAWINGS AND DETAILS SHOWN ON THIS DRAWING ARE UNLESS OTHERWISE SPECIFIED, UNLESS OTHERWISE NOTED, AND SHALL BE THE PROPERTY OF DAKTRONICS, INC. (DRI) AND SHALL REMAIN THE PROPERTY OF DAKTRONICS, INC. (DRI) AND SHALL NOT BE REPRODUCED OR TRANSMITTED IN ANY FORM OR BY ANY MEANS, ELECTRONIC OR MECHANICAL, INCLUDING PHOTOCOPYING, RECORDING, OR BY ANY INFORMATION STORAGE AND RETRIEVAL SYSTEM, WITHOUT THE WRITTEN PERMISSION OF DAKTRONICS, INC. (DRI).					
PROJECT:	2022 CBC DSA PRE-CHECK DRAWINGS				
TITLE:	SHEET 4 - MOUNTING DETAILS W/O VIDEO DISPLAY				
DATE:	8 MAR 23	BY:	TDH	INCHES (MILLIMETERS)	SHEET 4
SCALE:	1/4" = 1'-0"	DO NOT SCALE DRAWING			
DESIGN:	KKURTEN	JOB NO.	1000-1-100-001	DATE:	3/15/24
DRAWN:	SEASTMA	P2236	F - 10 - D	5224620	

AKH

Structural Engineers, Inc

275 Tennant Avenue, Ste. 204 ph: 408.978.1970
Morgan Hill, CA 95037 AKHSE.com Job M23-030

Designer Stamp:

REGISTERED PROFESSIONAL ENGINEER
No. 53260
EXP. 3/31/25
STRUCTURAL
STATE OF CALIFORNIA

Record Drawings

Designer: _____ Date: _____

Public Works Inspector: _____ Date: _____

Utility/Facility Dept. Head: _____ Date: _____

Project Engineer: _____ Date: _____

Public Improvements Initially Accepted by
the City Council on: _____ Res. No. _____

Drawn By: TDH Date: 3/15/24

Checked By: JJQ Date: 3/15/24

Designed By: TDH Date: 3/15/24

Revisions

Num.	Description	Engr. Appr.	Date
			DATE

CITY OF MILPITAS
ENGINEERING DIVISION

CARDOZA PARK, DIXON LANDING FIELDS, MILPITAS SPORTS CENTER SCOREBOARDS
PROJECT NO. 3491 & 5113

DAKTRONICS PC DRAWINGS - SHEET 8

RECOMMENDED FOR BIDDING BY: _____ DATE: _____
Christian Di Renzo – Director of Public Works

PROJECT NO.
3491 & 5113

Rec. Dwg No.

SCALE:
AS NOTED

SHEET 4 OF 4

SEE TABLE "W"

SEE TABLE "H"

JOINT(S) BETWEEN DISPLAY COMPONENTS, TYPICAL.

IF WALKING SURFACE BELOW 80" MIN OR PROTECT FOR OVERHEAD HAZARD. (11B-307.4)

12'-0" MAX.

SEE TABLE "S"

DOWN-SLOPE STEEPER THAN 12:1 (H:V) NOT PERMITTED WITHIN A DISTANCE OF 1.5 TIMES THE FOOTING DEPTH "D" FROM THE FOOTING IN ANY HORIZONTAL DIRECTION, TYPICAL.

SEE TABLE "D"

SEE TABLE "V"

FRONT ELEVATION VIEW

DISPLAY COMPOSED OF ANY COMBINATION OF VIDEO DISPLAYS, SCOREBOARDS, BACKLIT AD PANELS, NON-BACKLIT AD PANELS, TRUSSES, AND SPEAKER CABINET. EQUIPMENT CAN BE IN ANY ORDER, WITH THE EXCEPTION OF THE SPEAKER CABINET WHICH WILL ALWAYS BE LOCATED AT THE TOP OF DISPLAY.

DISPLAY CABINETS, SCOREBOARDS, SPEAKER CABINETS, AND SIGNS ARE NOT IN THE SCOPE OF DSA REVIEW.

CLAMPS PLACED AT BOTTOM AND TOP OF EACH SECTION. REFER TO SHEET 4 OR 5 FOR EQUIPMENT MOUNTING DETAILS.

CLAMPS AND FASTENERS WILL BE DESIGNED AND PROVIDED BY MANUFACTURER.

SEE SEAT ANGLE DETAIL.

NOTE: L BRACKETS TO OCCUR AT BOTH SIDES OF COLUMNS FOR BACK-TO-BACK SCOREBOARDS W/ AD-BOARDS FOR MODEL BA-624 - 16' W X 6' H WITH 24" H AD-BOARD AT TOP.

SCOREBOARD SIDE ELEVATION VIEW SEE SHEET 4 FOR MOUNTING DETAILS

VIDEO DISPLAY SIDE ELEVATION VIEW SEE SHEET 5 FOR MOUNTING DETAILS

STEEL COLUMN

CONCRETE SLOPED AT 2% AWAY FROM COLUMN TO AVOID WATER PONDING.

FINISH GRADE

3 X DIAMETER SEE TABLE "V"

#4 TIES @ 6" L-4 FOR TOP 3 X DIAMETER (SEE TABLE "V")

#4 TIES @ 12" L-4 TO BOTTOM

REFER TO TABLE FOR FOUNDATION SIZE, REINFORCEMENT SIZE AND QUANTITY.

LONGITUDINAL REINFORCEMENT.

TRANSVERSE REINFORCEMENT. ROTATE EACH TIE OUT OF PHASE 90°. PROVIDE MIN. 6" OVERLAP AND 135° BEND AT EACH END.

MIN. 6" OVERLAP

CONCRETE DRILLED PIER

6" CLEAR B.O. COLUMN

CONCRETE DRILLED PIER - SIDE PLAN VIEW N.T.S.

135° BEND DETAIL FOR #4 REBAR TIE

NOTE: TOTAL WEIGHT OF DISPLAYS & AD-BOARDS OF BACK-TO-BACK BA624 SCOREBOARDS (775 LBS.) IS LESS THAN THE MAX. WEIGHT OF ASSEMBLY LISTED ON TABLE ABOVE (3154 LBS.)

BA624

BA2014

FOUNDATION PLAN VIEW

SIDE VIEW - SEAT ANGLE WELD DETAIL

SEAT ANGLE DETAIL
MAXIMUM CAPACITY = 5,750 LBS. PER SEAT
SEAT ANGLE IS REQUIRED AT BOTTOM OF DISPLAY STACKS
TYPICAL AT EACH COLUMN

TABLE A - STANDARD WIND REGIONS (100 MPH)

CHECK OPTION	"MAX. HEIGHT 'H' (FT)"	"MAX. WIDTH 'W' (FT)"	MAX. DISPLAY WEIGHT (LBS)	"SPACING 'S' (FT)"	COLUMNS SIZE	"DIAMETER Ø' (FT)"	PIER FOOTINGS "DEPTH 'D' (FT)"	"LONG. REINF. (QTY - SIZE)"	Kz	Cf	"DESIGN WIND PRESSURE (LBS/SQFT)"	SEISMIC "BASE SHEAR (LBS)"
✓	8-00	16-00	2386-00	10-00	W6X24	3	8-25	(7) #8	0.88	1.73	28.19	1680
	12-00	16-00	3154-00	10-00	W10X33	3	10	(7) #8	0.92	1.71	29.11	2380
	16-00	16-00	3922-00	10-00	W10X45	3	11.5	(7) #8	0.95	1.69	29.83	3080
	20-00	16-00	4690-00	10-00	W12X50	3	13.5	(7) #8	0.98	1.68	30.58	4060
✓	8-00	20-00	2770-00	12-00	W12X26	3	9	(7) #8	0.88	1.73	28.19	1960
	12-00	20-00	3730-00	12-00	W10X39	3	10.75	(7) #8	0.92	1.69	28.83	2800
	16-00	20-00	4690-00	12-00	W10X49	3	12.75	(7) #8	0.95	1.68	29.81	3500
	20-00	20-00	5650-00	12-00	W12X65	3	15.5	(7) #8	0.98	1.67	30.28	4620
	24-00	20-00	6610-00	12-00	W12X79	3	18.25	(7) #8	1.01	1.66	31.03	5740
	12-00	25-50	4522-00	15-00	W16X45	3	11.75	(7) #8	0.92	1.60	26.55	3080
	16-00	25-50	5746-00	15-00	W12X53	3	14.75	(7) #8	0.95	1.60	29.31	4200
	20-00	25-50	7670-00	15-00	W14X74	3	17.75	(7) #8	0.98	1.65	30.03	5600
	24-00	25-50	8894-00	15-00	W14X90	3	21	(7) #8	1.01	1.64	30.66	7000
	28-00	25-50	10118-00	15-00	W14X109	4	26.25	(12) #8	1.03	1.64	31.33	8540
	32-00	25-50	11342-00	15-00	W18X143	4	22.75	(12) #8	1.05	1.64	31.97	10780
	36-00	25-50	12566-00	15-00	W27X161	4	25.5	(12) #8	1.07	1.64	32.56	12740

TABLE B - SPECIAL WIND REGIONS (130 MPH)

CHECK OPTION	"MAX. HEIGHT 'H' (FT)"	"MAX. WIDTH 'W' (FT)"	MAX. DISPLAY WEIGHT (LBS)	"SPACING 'S' (FT)"	COLUMNS SIZE	"DIAMETER Ø' (FT)"	PIER FOOTINGS "DEPTH 'D' (FT)"	"LONG. REINF. (QTY - SIZE)"	Kz	Cf	"DESIGN WIND PRESSURE (LBS/SQFT)"	SEISMIC "BASE SHEAR (LBS)"
	8-00	16-00	2386-00	10-00	W12X30	3	10	(7) #8	0.88	1.73	47.64	1820
	12-00	16-00	3154-00	10-00	W12X40	3	12.25	(7) #8	0.92	1.71	49.20	2520
	16-00	16-00	3922-00	10-00	W12X53	3	15.25	(7) #8	0.95	1.69	50.41	3360
	20-00	16-00	4690-00	10-00	W12X72	3	18.75	(7) #8	0.98	1.68	51.68	4400
	8-00	20-00	2770-00	12-00	W10X33	3	11	(7) #8	0.88	1.73	47.64	2100
	12-00	20-00	3730-00	12-00	W14X48	3	13.75	(7) #8	0.92	1.69	48.72	2940
	16-00	20-00	4690-00	12-00	W14X61	3	17.5	(7) #8	0.95	1.68	50.94	3920
	20-00	20-00	5650-00	12-00	W14X82	3	21.25	(7) #8	0.98	1.67	51.17	5180
	24-00	20-00	6610-00	12-00	W14X99	4	21	(12) #8	1.01	1.66	52.44	6440
	12-00	25-50	4522-00	15-00	W14X53	3	16	(7) #8	0.92	1.68	48.25	3360
	16-00	25-50	5746-00	15-00	W16X67	3	20.25	(7) #8	0.95	1.66	49.53	4480
	20-00	25-50	7670-00	15-00	W14X90	4	20.5	(12) #8	0.98	1.65	50.75	6020
	24-00	25-50	8894-00	15-00	W24X117	4	24.25	(12) #8	1.01	1.64	51.82	7840
	28-00	25-50	10118-00	15-00	W14X145	4	28	(12) #8	1.03	1.64	52.95	9800
	32-00	25-50	11342-00	15-00	W30X173	5	27.50	(19) #8	1.05	1.64	54.03	12040
	36-00	25-50	12566-00	15-00	W33X201	5	30.75	(19) #8	1.07	1.64	55.02	14560

(1) PER ASCE7 CASE B LOADING, CASE B LOADING = (CASE A LOADING) X (1.67). THE PRESSURES HAVE BEEN MULTIPLIED BY 0.6 (ASD LOAD FACTOR).

(2) 0.7V PER ASCE7-16 ASD EQUATIONS.

(3) COLUMN MAY BE SPLICED WITH A PREQUALIFIED CJP WELD.

(4) MAY NEED LONGER BOLTS FOR CLAMP ATTACHMENTS.

PRE-CHECK (PC) DOCUMENT

CODE: 2022 CBC

A SEPARATE PROJECT APPLICATION FOR CONSTRUCTION IS REQUIRED.

VECTOR
ENGINEERS

WELLS L. HOLMES, S.E.
2511 W. GALENA PARK BLVD. STE. 101
DANVER, UTAH 84020
(801) 990-1775
(801) 990-1776 FAX

REGISTERED PROFESSIONAL ENGINEER
No. 53203
STRUCTURAL
STATE OF CALIFORNIA

08/07/2023

STRUCTURAL ENGINEER
OF RECORD

APPROVED
DIV. OF THE STATE ARCHITECT
APP: 04-122194 PC
REVIEWED FOR
SS ☒ FLS ☒ ACS ☒ CG ☐
DATE: 09/18/2023

PROJECT-SPECIFIC APPROVALS

MODEL BA-2014 - 20' W X 6.5' H
WITH 24" H AD-BOARD AT TOP
ON (2) COLUMNS EMBEDDED
IN CIDH PIER FOOTINGS
2022 CBC

MODEL BA-624 - 16' W X 6' H
WITH 24" H AD-BOARD AT TOP &
BOTTOM BACK-TO-BACK
ON (2) COLUMNS EMBEDDED
IN CIDH PIER FOOTINGS
2022 CBC

PRE-CHECK (PC) DOCUMENT
Code: 2022 CBC
A separate project application for
construction is required.

PROJECT: 2022 CBC DSA PRE-CHECK DRAWINGS

TITLE: SHEET 8 - 2-COLUMN STRUCTURE W/ PIER FOUNDATIONS

DATE: 8 MAR 23

DRAWN: KOURTEN

CHECKED: SEASTMA

SCALE: 1/8" = 1'-0"

DO NOT SCALE DRAWING

SHEET: 8

REV: A

PROJECT NO: 3491 & 5113

DATE: 03-15-24

PROJECT NO: 3491 & 5113

PROJECT NO: 3491 & 5113

Page 37 of 766

Fresh Concrete and Mortar Application

Who should use this information?

- Masons and Bricklayers
- Sidewalk Construction Crews
- Patio Construction Workers
- Construction Inspectors
- General Contractors
- Home Builders
- Developers
- Concrete Delivery/Pumping Workers



Storm Drain Pollution from Fresh Concrete And Mortar Applications

Fresh concrete and cement-related mortars that wash into lakes, streams, or estuaries are toxic to fish and the aquatic environment. Disposing of these materials to the storm drains or creeks can block storm drains, causes serious problems, and is prohibited by law.

Doing the Job Right General Business Practices

- ☐ Wash out concrete mixers only in designated wash-out areas in your yard, away from storm drains and waterways, where the water will flow into a temporary waste pit in a dirt area. Let water percolate through soil and dispose of settled, hardened concrete as garbage. Whenever possible, recycle washout by pumping back into mixers for reuse.
- ☐ Wash out chutes onto dirt areas at site that do not flow to streets or drains.
- ☐ Always store both dry and wet materials under cover, protected from rainfall and runoff and away from storm drains or waterways. Protect dry materials from wind.
- ☐ Secure bags of cement after they are open. Be sure to keep wind-blown cement powder away from streets, gutters, storm drains, rainfall, and runoff.
- ☐ Do not use diesel fuel as a lubricant on concrete forms, tools, or trailers.

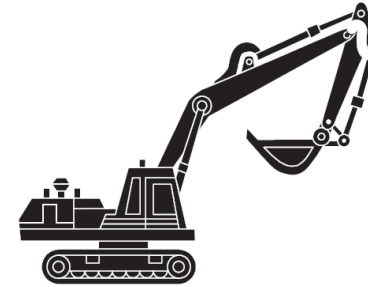
During Construction

- ☐ Don't mix up more fresh concrete or cement than you will use in a two-hour period.
- ☐ Set up and operate small mixers on tarps or heavy plastic drop cloths.
- ☐ When cleaning up after driveway or sidewalk construction, wash fines onto dirt areas, not down the driveway or into the street or storm drain.
- ☐ Protect applications of fresh concrete and mortar from rainfall and runoff until the material has dried.
- ☐ Wash down exposed aggregate concrete only when the wash water can (1) flow onto a dirt area; (2) drain onto a bermed surface from which it can be pumped and disposed of properly; or (3) be vacuumed from a catchment created by blocking a storm drain inlet. If necessary, divert runoff with temporary berms. Make sure runoff does not reach gutters or storm drains.
- ☐ When breaking up pavement, be sure to pick up all the pieces and dispose of properly. Recycle large chunks of broken concrete at a local recycling facility.
- ☐ Never bury waste material. Dispose of small amounts of excess dry concrete, grout, and mortar in the trash.
- ☐ Never dispose of washout into the street, storm drains, drainage ditches, or streams.

Heavy Equipment Operation

Who should use this information?

- Vehicle and Equipment Operators
- Site Supervisors
- General Contractors
- Home Builders
- Developers



Stormwater Pollution from Heavy Equipment on Construction Sites

Poorly maintained vehicles and heavy equipment that leak fuel, oil, antifreeze or other fluids on the construction site are common sources of storm drain pollution. Prevent spills and leaks by isolating equipment from runoff channels, and by watching for leaks and other maintenance problems. Remove construction equipment from the site as soon as possible.

Doing the Job Right Site Planning and Preventive Vehicle Maintenance

- ☐ Designate one area of the construction site, well away from streams or storm drain inlets, for auto and equipment parking, refueling, and routine vehicle and equipment maintenance. Contain the area with berms, sand bags, or other barriers.
- ☐ Maintain all vehicles and heavy equipment. Inspect frequently for and repair leaks.
- ☐ Perform major maintenance, repair jobs, and vehicle and equipment washing off site where cleanup is easier.
- ☐ If you must drain and replace motor oil, radiator coolant, or other fluids on site, use drip pans or drop cloths to catch drips and spills. Collect all spent fluids, store in separate containers. Recycle them wherever possible, otherwise, dispose of them as hazardous wastes.
- ☐ Do not use diesel oil to lubricate equipment parts, or clean equipment. Use only water for any onsite cleaning.
- ☐ Cover exposed fifth wheel hitches and other oily or greasy equipment during rain events.
- ☐ Use as little water as possible for dust control. Ensure water used doesn't leave silt or discharge to storm drains.

Spill Cleanup

- ☐ Clean up spills immediately when they happen.
- ☐ Never hose down "dirty" pavement or impermeable surfaces where fluids have spilled. Use dry cleanup methods (absorbent materials, cat litter, and/or rags) whenever possible and properly dispose of absorbent materials.
- ☐ Sweep up spilled dry materials immediately. Never attempt to "wash them away" with water, or bury them.
- ☐ Clean up spills on dirt areas by digging up and properly disposing of contaminated soil.
- ☐ Report significant spills to the appropriate local spill response agencies immediately. In Milpitas, dial 9-1-1 if hazardous materials might enter the storm drain.

Earth-Moving and Dewatering Activities

Who should use this information?



- Bulldozer, Back Hoe, and Grading Machine Operators
- Dump Truck Drivers
- Site Supervisors
- General Contractors
- Home Builders
- Developers

Storm Drain Pollution from Earth-Moving Activities

Soil excavation and grading operations loosen large amounts of soil that can flow or blow into storm drains when handled improperly. Sediments in runoff can clog storm drains, smother aquatic life, and destroy habitats in creeks and the Bay. Effective erosion control practices reduce the amount of runoff crossing a site and slow the flow with check dams or roughened ground surfaces.

Contaminated groundwater is a common problem in the Santa Clara Valley. Depending on soil types and site history, groundwater pumped from construction sites may be contaminated with toxics (such as oil or solvents) or laden with sediments. Any of these pollutants can harm wildlife in creeks or the Bay, or interfere with wastewater treatment plant operation. Discharging sediment-laden water from a dewatering site into any water of the state without treatment is prohibited.

Doing the Job Right General Business Practices

- ☐ Schedule excavation and grading work during dry weather.
- ☐ Perform major equipment repairs away from the job site.
- ☐ When refueling or vehicle/equipment maintenance must be done on site, designate a location away from storm drains.
- ☐ Do not use diesel oil to lubricate equipment parts, or clean equipment.

Practices During Construction

- ☐ Remove existing vegetation only when absolutely necessary. Plant temporary vegetation for erosion control on slopes or where construction is not immediately planned.
- ☐ Protect downslope drainage courses, streams, and storm drains with wattles, or temporary drainage swales. Use check dams or ditches to divert runoff around excavations. Refer to the Regional Water Quality Control Board's Erosion and Sediment Control

Field Manual for proper erosion and sediment control measures, and California Stormwater Quality Association Stormwater Best Management Practice Handbook (construction, 2003)

Dewatering Operations Check for Toxic Pollutants

- ☐ Check for odors, discoloration, or an oily sheen on groundwater.
- ☐ Call your local wastewater treatment agency and ask whether the groundwater must be tested.
- ☐ If contamination is suspected, have the water tested by a certified laboratory.
- ☐ Depending on the test results, you may be allowed to discharge pumped groundwater to the storm drain (if no sediments present) or sanitary sewer. OR, you may be required to collect and haul pumped groundwater offsite for treatment and disposal at an appropriate treatment facility.

Detecting Contaminated Soil or Groundwater

Contaminated groundwater is a common problem in the Santa Clara Valley. It is essential that all contractors and subcontractors involved know what to look for in detecting contaminated soil or groundwater, and testing ponded groundwater before pumping. Watch for any of these conditions:

1. Unusual soil conditions, discoloration or odor.
2. Abandoned underground tanks.
3. Abandoned wells.
4. Buried barrels, debris or trash.

If any of these are found follow the procedures below.

Roadwork and Paving

Who should use this information?

- Road Crews
- Driveway/Sidewalk/Parking Lot Construction Crews
- Seal Coat Contractors
- Operators of Grading Equipment, Paving Machines, Dump Trucks, Concrete Mixers
- Construction Inspectors
- General Contractors
- Developers
- Home Builders



Storm Drain Pollution from Roadwork

Road paving, surfacing, and pavement removal happen right in the street, where there are numerous opportunities for asphalt, saw-cut slurry, or excavated material to illegally enter storm drains. Extra planning is required to store and dispose of materials properly and guard against pollution of storm drains, creeks, and the Bay.

Doing the Job Right General Business Practices

- ☐ Develop and implement erosion/sediment control plans for roadway embankments.
- ☐ Schedule excavation and grading work during dry weather.
- ☐ Check for and repair leaking equipment.
- ☐ Perform major equipment repairs at designated areas in your maintenance yard, where cleanup is easier. Avoid performing equipment repairs at construction sites.
- ☐ When refueling or when vehicle/equipment maintenance must be done on site, designate a location away from storm drains and creeks.
- ☐ Do not use diesel oil to lubricate equipment parts or clean equipment.
- ☐ Recycle used oil, concrete, broken asphalt, etc. whenever possible, or dispose of properly.

During Construction

- ☐ Avoid paving and seal coating in wet weather, or when rain is forecast, to prevent fresh materials from contacting stormwater runoff.
- ☐ Cover and seal catch basins and manholes when applying seal coat, slurry seal, fog seal, or similar materials.
- ☐ Protect drainage ways by using earth dikes, sand bags, or other controls to divert or trap and filter runoff.
- ☐ Never wash excess material from exposed aggregate concrete or similar treatments into a street or storm drain. Collect and recycle, or dispose to dirt area.
- ☐ Cover stockpiles (asphalt, sand, etc.) and other construction materials with plastic tarps. Protect from rainfall and prevent runoff with temporary roofs or plastic sheets and berms.
- ☐ Park paving machines over drip pans or absorbent material (cloth, rags, etc.) to catch drips when not in use.
- ☐ Clean up all spills and leaks using "dry" methods (with absorbent materials and/or rags). Dig up, remove, and properly dispose of contaminated soil.

- ☐ Collect and recycle or appropriately dispose of excess abrasive gravel or sand.
- ☐ Avoid over-application by water trucks for dust control.

Asphalt/Concrete Removal

- ☐ Avoid creating excess dust when breaking asphalt or concrete.
- ☐ After breaking up old pavement, be sure to remove all chunks and pieces. Make sure broken pavement does not come in contact with rainfall or runoff.
- ☐ When making saw cuts, use as little water as possible. Shovel or vacuum saw-cut slurry and remove from the site. Cover or protect storm drain inlets during saw-cutting. Sweep up, and properly dispose of, all residues.
- ☐ Sweep, never hose down streets to clean up tracked dirt. Use a street sweeper or vacuum truck. Do not dump vacuumed liquor in storm drains.

Painting and Application of Solvents and Adhesives

Who should use this information?

- Painters
- Paperhangers
- Plasterers
- Graphic Artists
- Dry Wall Crews
- Floor Covering Installers
- General Contractors
- Home Builders
- Developers
- Homeowners



Storm Drain Pollution from Paints, Solvents, and Adhesives

All paints, solvents, and adhesives contain chemicals that are harmful to wildlife in local creeks, San Francisco Bay, and the Pacific Ocean. Toxic chemicals may come from liquid or solid products or from cleaning residues or rags. Paint material and wastes, adhesives and cleaning fluids should be recycled when possible, or disposed of properly to prevent these materials from flowing into storm drains and watercourses.

Doing the Job Right Handling Paint Products

- ☐ Keep all liquid paint products and wastes away from the gutter, street, and storm drains. Liquid residues from paints, thinners, solvents, glues, and cleaning fluids are hazardous wastes and must be disposed of as hazardous.
- ☐ Wash water from painted buildings constructed before 1978 can contain high amounts of lead, even if paint chips are not present. Before you begin stripping paint or cleaning pre-1978 building exteriors with water under high pressure, test paint for lead by taking paint scrapings to a local laboratory. See Yellow Pages for a state-certified laboratory.
- ☐ If there is loose paint on the building, or if the paint tests positive for lead, block storm drains. Check with the wastewater treatment plant to determine whether you may discharge water to the sanitary sewer, or if you must send it offsite for disposal as hazardous waste.

Paint Removal

- ☐ Paint chips and dust from non-hazardous dry stripping and sand blasting may be swept up or collected in plastic drop cloths and disposed of as trash.
- ☐ Chemical paint stripping residue and chips and dust from marine paints or paints containing lead, mercury or tributyl tin must be disposed of as hazardous waste. Lead based paint removal requires a state-certified contractor.
- ☐ When stripping or cleaning building exteriors with high-pressure water, block storm drains. Direct wash water onto a dirt area to find out if you can collect (mop or vacuum) building cleaning water and dispose to the sanitary sewer. Sampling of the water may be required to assist the wastewater treatment authority in making its decision.

sewer. Never pour paint down a storm drain. Dispose of excess liquids and residue as hazardous waste.

- ☐ For oil-based paints, paint out brushes to the extent possible and clean with thinner or solvent in a proper container. Filter and reuse thinners and solvents. Dispose of excess liquids and residue as hazardous waste.
- ☐ When thoroughly dry, empty paint cans, used brushes, rags, and drop cloths may be disposed of as garbage in a sanitary landfill. Leave lids off paint cans so the refuse collector can see that they are empty. Empty, dry paint cans also may be recycled as metal.
- ☐ Dispose of empty aerosol paint cans as hazardous waste or at household hazardous waste collection events.

Recycle/Reuse Leftover Paints Whenever Possible

- ☐ Donate excess water-based (latex) paint for reuse.

Painting Cleanup

- ☐ Never clean brushes or rinse paint containers into a street, gutter, storm drain, French drain, or stream.
- ☐ For water-based paints, paint out brushes to the extent possible, and rinse into a drain that goes to the sanitary



BLUEPRINT FOR A CLEAN BAY

Best Management Practices for the Construction Industry

Remember: The property owner and the contractor share ultimate responsibility for the activities that occur on a construction site. You may be held responsible for any environmental damage caused by your subcontractors or employees.

Preventing Pollution: It's Up to Us

In the Santa Clara Valley, storm drains transport water directly to local creeks and San Francisco Bay without treatment. Stormwater pollution is a serious problem for wildlife dependent on our creeks and bays and for the people who live near polluted streams or baylands. Common sources of this pollution include spilled oil, fuel, and fluids from vehicles and heavy equipment; construction debris; sediment created by erosion; landscaping runoff containing pesticides or weed killers; and materials such as used motor oil, antifreeze, and paint products that people pour or spill into a street or storm drain.



Santa Clara Valley Urban Runoff Pollution Prevention Program

Thirteen valley municipalities have joined together with Santa Clara County and the Santa Clara Valley Water District to educate local residents and businesses and fight stormwater pollution. This "blueprint" summarizes "Best Management Practices" (BMPs) for stormwater pollution prevention.

General Construction and Site Supervision

Who should use this information?

- General Contractors
- Site Supervisors
- Inspectors
- Home Builders
- Developers
- Homeowners



Storm Drain Pollution from Construction Activities

Construction sites are common sources of storm water pollution. Materials and wastes that blow or wash into a storm drain, gutter, or street have a direct impact on local creeks and the Bay.

As a contractor, or site supervisor, owner or operator of a site, you may be responsible for any environmental damage caused by your subcontractors or employees.

Doing the Job Right General Principles

- ☐ Keep an orderly site and ensure good housekeeping practices are used.
- ☐ Maintain equipment properly.
- ☐ Cover materials when they are not in use.
- ☐ Keep materials away from streets, storm drains and drainage channels.
- ☐ Ensure dust control water doesn't leave site or discharge to storm drains.

Advance Planning To Prevent Pollution

- ☐ Schedule excavation and grading activities for dry weather periods. To reduce soil erosion, plant temporary vegetation or place other erosion controls before rain begins. Use the Erosion and Sediment Control Field Manual, available from the Regional Water Quality Control Board San Francisco Bay Region, as a reference.
- ☐ Control the amount of runoff crossing your site (especially during excavation) by using berms or temporary or permanent drainage ditches to divert water flow around the site. Reduce stormwater runoff velocities by constructing temporary check dams or berms where appropriate.
- ☐ Train your employees and subcontractors. Make these brochures available to everyone who works on the construction site. Inform subcontractors about the stormwater requirements and their own responsibilities.

Landscaping, Gardening, And Pool Maintenance

Who should use this information?

- Landscapers
- Gardeners
- Swimming Pool/Spa Service and Repair Workers
- General Contractors
- Home Builders
- Developers
- Homeowners



Storm Drain Pollution from Landscaping and Swimming Pool Maintenance

Many landscaping activities expose soils and increase the likelihood that earth and garden chemicals will run off into the storm drains during irrigation or when it rains. Swimming pool water containing chlorine and copper-based algaecides should never be discharged to storm drains. These chemicals are toxic to aquatic life.

Doing the Job Right General Business Practices

- ☐ Protect stockpiles (e.g. asphalt, sand, or soil) and landscaping materials from wind and rain by storing them under tarps or secured plastic sheeting.
- ☐ Store pesticides, fertilizers, and other chemicals indoors or in a shed or storage cabinet.
- ☐ Schedule grading and excavation projects during dry weather.
- ☐ Use temporary check dams or ditches to divert runoff away from storm drains.
- ☐ Protect storm drains with sandbags or other sediment controls.
- ☐ Revegetation is an excellent form of erosion control for any site. Replant as soon as possible with temporary vegetation such as grass seed.
- ☐ Consider using Integrated Pest Management Techniques. Use pesticides sparingly, according to instructions on the label. Rinse empty containers, and use rinsewater as product. Dispose of rinsed, empty containers in the trash.
- ☐ Dispose of unused pesticides as hazardous waste.

Landscaping/Garden Maintenance

- ☐ Collect lawn and garden clippings, pruning waste, and tree trimmings. Chip if necessary, and compost if possible.
- ☐ Do not blow or rake leaves, etc. into the street, or place yard waste in gutters or on dirt shoulders. Sweep up any leaves, litter or residue in gutters or on street.

Pool/Fountain/Spa Maintenance Draining pools or spas

- ☐ When it's time to drain a pool, spa, or fountain, please be sure to call your local wastewater treatment plant before you start for further guidance on flow rate restrictions, backflow prevention, and handling special cleaning waste (such as acid wash). Discharge flows should be kept to the low levels typically possible through a garden hose. Higher flow rates may be prohibited by local ordinance.
- ☐ Never discharge pool or spa water to a street or storm drain; discharge to a sanitary sewer cleanout.
- ☐ If possible, when emptying a pool or spa, let chlorine dissipate for a few days and then recycle/reuse water by draining it gradually onto a landscaped area. OR

- ☐ San Jose/Santa Clara Water Pollution Control Plant (408) 945-5300. You may be able to discharge to the sanitary sewer by running the hose to a utility sink or sewer pipe clean-out.
- ☐ Do not use copper-based algaecides. Control algae with chlorine or other alternatives, such as sodium bromide.

Filter Cleaning

- ☐ Never clean a filter in the street or near a storm drain. Rinse cartridge and diatomaceous earth filters onto a dirt area, and spade filter residue into soil. Dispose of spent diatomaceous earth in the garbage.
- ☐ If there is no suitable dirt call San Jose/Santa Clara Water Pollution Control Plant (408) 945-5300 for instructions on discharging filter backwash or rinse water to the sanitary sewer.

Spill Response Agencies:

1. Dial 911
2. Santa Clara County Environmental Health Services (408) 299-6930
3. Governor's Office of Emergency Services Warning Center (800) 852-7550 (24 hours).

Local Pollution Control Agencies

- Santa Clara County Office of Toxics and Solid Waste Management (408) 441-1195
- Santa Clara Valley Water District (408) 265-2600
- San Jose/Santa Clara Water Pollution Control Plant (408) 945-5300
- Serving Milpitas, Cupertino, Los Gatos, Milpitas, Monte Sereno, San Jose, Santa Clara and Saratoga

Small Business Hazardous Waste Disposal Program

Santa Clara County businesses that generate less than 27 gallons or 220 pounds of hazardous waste per month are eligible to use Santa Clara County's Small Business Hazardous Waste Disposal Program. Call (408) 299-7300 for a quote, more information or guidance on disposal.

- ☐ Place portable toilets away from storm drains. Make sure portable toilets are in good working order. Check frequently for leaks.

Materials/Waste Handling

- ☐ Practice Source Reduction – minimize waste when you order materials. Order only the amount you need to finish the job.
- ☐ Use recyclable materials whenever possible. Arrange for pick-up of recyclable materials such as concrete, asphalt, scrap metal, solvents, degreasers, cleared vegetation, paper, rock, and vehicle maintenance materials such as used oil, antifreeze, batteries, and tires.
- ☐ Dispose of all wastes properly. Many construction materials and wastes, including solvents, water-based paints, vehicle fluids, broken asphalt and concrete, wood, and cleared vegetation can be recycled. Materials that cannot be recycled must be taken to an appropriate landfill or disposed of as hazardous waste. Never bury waste materials or leave them in the street or near a creek or stream bed.

Permits

- ☐ In addition to local grading and building permits, you will need to obtain coverage under the State's General Construction Activity Stormwater Permit if your construction site's disturbed area totals 1 acre or more. Information on the General Permit can be obtained from the Regional Water Quality Control Board.

Milpitas Municipal Code (MMC) 2017

XI-16-11 Accidental Discharge - Notification of Discharge

(a) All persons shall notify the City by telephone immediately by dialing 911 upon accidentally discharging any material other than an acceptable discharge into a storm drain or watercourse to enable countermeasures to be taken by the City to minimize damage to storm drains and the receiving waters. Prohibited discharges include but are not limited to:

- (1) Sewage;
- (2) Discharges of wash water resulting from the cleaning of exterior surfaces and pavement, or the equipment and other facilities of any commercial business, or any other public or private facility;
- (3) Discharges of runoff from material storage areas, including containing chemicals, fuels, or other potentially polluting or hazardous materials;

(4) Discharges of pool or fountain water containing chlorine, biocides, or other chemicals; discharges of pool or fountain filter backwash water;

(5) Discharges of sediment, pet waste, vegetation clippings, or other landscape or construction-related wastes; and

(6) Discharges of food-related wastes (e.g., grease, fish processing, and restaurant kitchen mat and trash bin wash water, etc.).

The City, at its sole option, may direct the person or persons responsible for the discharge to perform cleanup activities when it is deemed by the City that the person or persons have the capability to perform such activities. All violations shall be corrected in a timely manner before the next rain event, but no longer than ten (10) business days after the violations are discovered.

(b) The person deemed by the City responsible for the discharge shall, within five (5) days of the date of occurrence, provide a detailed written statement to the City Manager or his or her designee describing the causes of the accidental discharge and the measures being taken to prevent future occurrences.

Such notification will not relieve persons of liability for violations of this Chapter or for any fines imposed on the City on account thereof under Section 13350 of the California Water Code, or for violation of Section 5650 of the California Fish and Wildlife Code, or any other applicable provisions of State or federal law.

(c) Persons deemed by the City responsible for the discharge are responsible for all expenses resulting from the discharge, including, but not limited to, damages, fines, and costs of clean-up, whether performed by their own efforts, City efforts, or the efforts of a third party. Reimbursement of City efforts shall be determined by the number of personnel required and amount of time necessary for the coordination of City efforts and actual clean-up. All personnel costs shall be charged at their current fully-burdened rate, including overtime, plus any and all other direct costs.

XI-16-14 Enforcement and Penalties

(a) Criminal Penalties. Violations of the provisions of this Chapter shall be subject to criminal penalties as provided in Section I-1-4.09-1 of this Code.

(b) Judicial Civil Penalties. Any person who intentionally or negligently violates any provision of this Chapter or any provision of any permit or certificate issued pursuant to this Chapter shall be civilly liable to the city in a sum not to exceed twenty-five thousand dollars per day for each day in which such violation occurs.

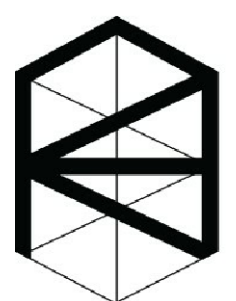
(c) Administrative Citations. When the City Manager and/or his or her designee determines that one or more violations of this Chapter have occurred an administrative citation may be issued pursuant to the procedures set forth in Sections V-500-8.00 through V-500-8.06. The schedule of fines for administrative citations issued for violations of this Chapter shall be set forth in the schedule of fines established by resolution of the City Council.

(d) Notice of Noncompliance. If the severity of the violation warrants immediate action, a Notice of Noncompliance or Stop Work Notice shall be issued, permits may be suspended or revoked. Stormwater Pollution Prevention Plans may be found in noncompliance, and corrective actions may be implemented in accordance with Section 11 of this Chapter. For all other cases, including those sites or projects where a stormwater pollution prevention plan is not required, the City Manager or his or her designee shall issue a Notice of Noncompliance that shall enumerate the violations found. The City Manager or his or her designee shall order compliance by a date or hour certain at his or her discretion. If the violations are not abated in the time period identified in the Notice of Noncompliance, the site shall be deemed to be in noncompliance with federal, State and local laws and the City Manager or his or her designee shall have the authority to issue a Stop Work Notice and/or deem the Stormwater Pollution Prevention Plan inadequate. If a Stop Work Notice is issued, corrective actions must be performed until the site has achieved compliance. Corrective actions may include revision and resubmission of any Plan, including, but not limited to, Stormwater Pollution Prevention Plan, Erosion Control Plan or Grading Plan. The City Manager or his or her designee may also require a discharge that has violated any discharge limits contained in this Chapter to install a temporary system for the capture, testing, and release of stormwater.

(e) Suspension of Utility Service. The City may, without prior notice, suspend water service, sanitary sewer service, and/or storm drain discharge access to a person discharging to the storm drain system when such suspension is necessary to stop an actual or threatened discharge which presents, or may present, imminent and substantial danger to the environment or to the health or welfare of persons; or presents, or may present, imminent and substantial danger to the storm drain system.

(f) For construction projects where a total of three or more Stop Work Notices and Notices of Noncompliance for urban runoff violations have been issued, the City Manager or his or her designee may require the contractor to hire a Qualified SWPPP Developer (QSD), Qualified SWPPP Practitioner (QSP) within three business days. The QSD/QSP shall establish effective BMPs, provide guidance for improvement for the duration of the project, and certify compliance. A Stop Work Notice shall be issued for failure to comply.

(g) Remedies Cumulative. The remedies provided in this section are cumulative and not exclusive, and shall be in addition to any other penalty provided for in this Chapter and shall be in addition to all other remedies available to the City under State and federal law.



AKH

Structural Engineers, Inc

275 Tennant Avenue, Ste. 204 ph: 408.978.1970
Morgan Hill, CA 95037 AKHSE.com Job M23--030

PROJECT ADDRESS:

PROJECT NAME:
CAROCCA PARK, DOWNTOWN MILPITAS
PROJECT NO. 3401-15113

BLUEPRINT FOR A CLEAN BAY
BUILDING & SAFETY DEPARTMENT

SHEET

CB-1



CITY OF MILPITAS AGENDA REPORT (AR)

Item Title:	Adopt a Resolution to Increase Appropriation for the Annual Wholesale Water Purchase from Santa Clara Valley Water District (Staff Contact: Luz Cofresí-Howe, Finance Director, 408-586-3111; and Christian Di Renzo, Public Works Director, 408-586-2602)
Category:	Consent Calendar-Community Development
Meeting Date:	8/12/2025
Recommendation:	Adopt a resolution to increase appropriation in the Water Fund for the Annual Wholesale Water Purchase from the Santa Clara Valley Water District by \$446,073.32.

BACKGROUND:

The City of Milpitas owns, operates, and maintains an extensive network of water system infrastructure (Water System). The Water System consists of 206 miles of pipeline, four pumping stations, five storage reservoirs and pressure valves regulating seven pressure zones delivering an average of 11 million gallons of drinking water per day to approximately 16,750 customer accounts. The City purchases wholesale drinking water from the San Francisco Public Utilities Commission (SFPUC) and Valley Water (VW). SFPUC water is delivered through the Hetch Hetchy Aqueduct originating in the Sierra Nevada Mountain Range. VW treats raw water from the Sacramento-San Joaquin River Delta, through the State Water and Federal San Felipe Projects. The City drinking water is an aggregate of approximately two-thirds from SFPUC and the remaining one-third from Valley Water.

On [June 4, 2024](#), the City Council approved and adopted the Fiscal Year 2024-2025 Operating Budget, which included funding for the City's projected wholesale water purchase from SFPUC and VW. In developing the preliminary budget, the City based its water purchase projections on the five-year water rate study approved by the City Council on [March 21, 2023](#). This study recommended rate increases sufficient to recover projected costs, including annual escalations in wholesale water prices for FY 2023-24 to FY 2027-28 to account for potential increases from suppliers.

ANALYSIS:

During the Fiscal Year 2024-2025 budget process, the City based its projections for wholesale water purchases from VW on estimates from the adopted rate study. However, actual water consumption exceeded those estimates, leading to higher-than-expected invoiced amounts. This additional cost for is directly recovered through customer billing.

	City of Milpitas FY2024-2025 Budget	Valley Water FY2024-2025 Invoiced Actuals	Difference (Amount Due to Valley Water)
TOTAL	\$7,105,901.00	\$7,549,749.28 + \$2,225.04 (interest for late payment)	(\$446,073.32)

	City of Milpitas Estimated Consumption in Rate Model	Valley Water FY2024-2025 Invoiced Actual Consumption	Difference (Overage)
TOTAL	1,209,746 HCF	1,403,010.97 HCF	193,264.97 HCF

Staff recommends that the City Council appropriate an additional \$446,073.32 in the FY 2024-25 Adopted, Amended Operating Budget to cover the additional purchase costs from VW. Sufficient funding is available in the FY 2024-25 Water Fund balance to cover the difference.

POLICY ALTERNATIVE(S):

Alternative 1: Do not approve an increase in appropriation for annual wholesale water purchase from Valley Water.

Pros: None.

Cons: It would be alleged that the City violated the terms set forth in the 1984 master agreement between the City of Milpitas and Santa Clara Valley Water District.

Reason for Not Recommending: Per the 1984 master agreement between the City of Milpitas and Santa Clara Valley Water District for the supply of treated water, the City is required to pay its monthly wholesale water costs to Valley Water within 20 days of invoice receipt or be subject to interest charges on any late or unpaid amounts. Per VW, the estimated interest for the last remaining invoice payment for Fiscal Year 2024-25 would be \$2,225.04, assuming payment is received by August 22, 2025.

FISCAL IMPACT:

Staff recommends the City Council approve a funding appropriation in the amount of \$446,073.32 in the FY 2024-25 Adopted, Amended Operating budget for annual wholesale water purchase from VW for FY 24-25. Sufficient funding is available in Water Fund balance for this recommended action.

CALIFORNIA ENVIRONMENTAL QUALITY ACT (CEQA):

This action is exempt pursuant to CEQA Guideline 15378(b)(4) as a governmental fiscal activity which does involve any commitment to any specific project.

ATTACHMENT(S):

(a) Resolution

RESOLUTION NO. _____

**A RESOLUTION OF THE CITY COUNCIL OF THE CITY OF MILPITAS AUTHORIZING AN
INCREASE TO THE APPROPRIATION OF FUNDS FOR THE ANNUAL WHOLESALE
WATER PURCHASE FROM VALLEY WATER**

WHEREAS, The City of Milpitas owns, operates, and maintains an extensive network of water system infrastructure (Waster System). The Water System consists of 206 miles of pipeline, four pumping stations, five storage reservoirs and pressure valves regulating seven pressure zones delivering an average of 11 million gallons of drinking water per day to approximately 16,750 customer accounts; and

WHEREAS, the City purchases wholesale drinking water from the San Francisco Public Utilities Commission (SFPUC) and Valley Water (VW). SFPUC water is delivered through the Hetch Hetchy Aqueduct originating in the Sierra Nevada Mountain Range. VW treats raw water from the Sacramento-San Joaquin River Delta, through the State Water and Federal San Felipe Projects; and

WHEREAS, the City drinking water is an aggregate of approximately two-thirds from SFPUC and the remaining one-third from Valley Water; and

WHEREAS, on June 4, 2024, the City Council approved and adopted the Fiscal Year 2024-2025 Operating Budget, which included funding for the City's projected wholesale water purchase from SFPUC and VW. In developing the preliminary budget, the City based its water purchase projections on the five-year water rate study approved by the City Council on March 21, 2023. This study recommended rate increases sufficient to recover projected costs, including annual escalations in wholesale water prices to account for potential increases from suppliers; and

WHEREAS, during the Fiscal Year 2024-2025 budget process, the City based its projections for the amount of wholesale water purchases from Valley Water on estimates from the adopted rate study. However, actual water consumption exceeded those estimates, leading to higher-than-expected invoiced amounts. This additional cost for is directly recovered through customer billing; and

NOW, THEREFORE, the City Council of the City of Milpitas hereby finds, determines, and resolves as follows:

1. The City Council has duly considered the full record before it, which may include but is not limited to such things as the City staff report, testimony by staff and the public, and other materials and evidence submitted or provided to it. Furthermore, the recitals set forth above are found to be true and correct and are incorporated herein by reference.
2. The City Council hereby authorizes a budget increase of \$446,073.32 to cover the full payment due to Valley Water for Fiscal Year 2024-2025.

PASSED AND ADOPTED this day of , 2025, by the following vote:

AYES:

NOES:

ABSENT:

ABSTAIN:

ATTEST:

Suzanne Guzzetta, City Clerk

APPROVED:

Carmen Montano, Mayor

APPROVED AS TO FORM:

Christopher Creech, Acting City Attorney



CITY OF MILPITAS AGENDA REPORT (AR)

Item Title:	Receive Report on Workforce Housing Rental Assistance and Approve Programmatic Updates, and Approve an Additional Appropriation from the Affordable Housing Community Benefit Fund for Workforce Housing Rental Assistance Program Round Two (Staff Contact: Matt Cano, Assistant City Manager, 408-586-3275; and Sarah Balcha, Senior Administrative Analyst, 408-586-3268)
Category:	Community Development
Meeting Date:	8/12/2025
Recommendation:	(1) Receive report and approve Workforce Housing Rental Assistance Program programmatic updates; and (2) Approve and Authorize City Manager, or designee, to allocate an additional appropriation of \$20,000 from the Affordable Housing Community Benefit Fund to FORWARD for the administration of round two of the Workforce Housing Rental Assistance Program.

BACKGROUND:

In 2017, Governor Brown signed a 15-bill housing package aimed at addressing the state's housing shortage and high housing costs. This included Senate Bill 2 Building Homes and Jobs Act (SB-2), which created a recording fee on real estate documents to increase the supply of affordable homes in California. SB-2 established that 70% of the revenue collected, beginning in calendar year 2019, will go to locally administered affordable housing, otherwise known as the Permanent Local Housing Allocation (PLHA) program.

The California Department of Housing and Community Development (HCD) released the 2022 Notice of Funding Availability (NOFA) on August 17, 2022. The allocation spans five years, 2019-2023. HCD requirements state that applicants must submit a five-year plan for the period of 2019-2023 and cannot apply for more than three years of allocation in one year. On [November 1, 2022](#), the City Council adopted a Resolution authorizing the 2019, 2020, and 2021 funding application and approving a five-year (2019-2023) plan.

In February 2023, the City received its award letter from HCD (Attachment 1). In July 2023, the City received its executed Standard Agreement for PLHA from HCD. The City was approved to designate 5% to program administration. The remaining balance will be split with approximately 20% of the remaining funding allocated to fund the City homeless outreach and assessment services for an additional three fiscal years, and the final 80% for a Workforce Housing Rental Assistance Program (WHRAP). Preliminary information regarding WHRAP was presented to the City Council on November 1, 2022, and [April 4, 2023](#).

On [October 3, 2023](#), City Council approved the creation of WHRAP and allocated \$645 in funding to 50 households for 24 months. During the first round of outreach only 22 households were deemed eligible, and staff is requesting a modification to the WHRAP eligibility criteria before re-opening the applications for WHRAP round two which will fund the remaining 28 households.

ANALYSIS:

The WHRAP application period was open from March 27, 2024, until June 7, 2024. Of the 108 applications received, 22 were determined eligible. Staff have developed a detailed explanation of the current WHRAP program and provided some programmatic updates to ensure all funds are expended.

Current Workforce Housing Rental Assistance Program (WHRAP)

In accordance with the PLHA funding requirements, the current WHRAP program provides a rental subsidy to Milpitas residents and members of the local workforce whose income is at or less than 30% AMI, defined by HCD as extremely low income. WHRAP functions similarly to a Section 8 voucher system as funds are provided directly to the landlord and used to offset a specific amount of rent paid by the tenant, but not the entire rent.

Originally, the program was created to assist the City in addressing unmet housing needs locally by offering the program to individuals who either live and/or work in Milpitas. The program was tiered, as seen below, to give highest priority to Milpitas residents.

1. A household where at least one adult both lives and works in Milpitas.
2. A household where at least one adult lives in Milpitas and does not work in Milpitas.
3. A household where at least one adult works in Milpitas but does not live in Milpitas.

To be eligible for WHRAP, households must have met the following requirements:

- At least one adult must live and/or work in Milpitas
- Household income is 30% AMI or less
- Must be renting
- Tenant in good standing
- Must be an adult aged 18 or over
- Must have lease agreement
- Cannot live in Section 8 housing
- Must occupy the entire unit, no shared living arrangements
- At least one adult in the household must be employed in Milpitas (to initially qualify)

Proposed Changes

In October 2023, City Council approved funding 50 households with \$645 a month for 24 months. As only 22 households were deemed eligible, funding remains for an additional 28 households. It is important to note state regulations require PLHA rental assistance to be for households at 30% AMI or below and for a period greater than 6 months, so any modifications to the program must still meet the minimum regulations. For reference, the table below provides the 30% area median income limits by household size.

Household Size	1	2	3	4	5	6
30% AMI	\$42,200	\$48,200	\$54,250	\$60,250	\$65,100	\$69,900

Staff believe several barriers could explain the difference between the interest in the program and the overall eligibility. Some factors include the restrictive 30% AMI requirements which is a State requirement, and the large amount of media coverage for the program which may have caused an increase in non-Milpitas based households applying for 24 months of rental assistance. Two requirements staff are proposing to change include individuals needing to occupy the entire unit and the requirement of one adult in the household being employed upon qualification.

Per Zillow, the average cost for a one-bedroom rental in Milpitas is \$2,923. The United States Department of Housing and Urban Development defines a household rent-burdened when they spend 30% or more of their gross income on housing. For households that spend 50% or more of their gross income on housing, they are considered severely rent-burdened. The table below shows the average rent of varying unit sizes and demonstrates that regardless of size a household at 30% AMI would be severely rent-burdened in Milpitas. The data demonstrates it would be extremely unlikely for a household with a 30% AMI to afford the average rent in Milpitas. For this reason, staff are recommending eliminating the restriction of households renting an entire unit as many households that fall in the 30% AMI range may be obtaining housing through shared living arrangements.

Unit Size	Average Cost	Rent Burdened Income Range	Severely Rent Burdened Income Range
1BR	\$2,923	\$116,920 or less	\$70,152 or less
2BR	\$3,450	\$138,000 or less	\$82,800 or less
3BR	\$4,200	\$168,000 or less	\$100,800 or less

Source: <https://www.zillow.com/rental-manager/market-trends/milpitas-ca/?bedrooms=0>

The second requirement staff recommend eliminating is the requirement of one adult in the household being employed upon qualification. Staff engaged in discussions with HCD about the removal of the workforce requirement, and was informed the City is unable to target and/or prioritize certain populations. The City would need to expand its PLHA rental assistance program to all Milpitas households with an income of 30% AMI or lower. Staff feel this would be extremely beneficial as one of the City's most vulnerable populations are its low-income seniors. Many households comprised solely of adults aged 50 and older find themselves unable to work and without the means to afford the ever-increasing rent prices of the Bay Area. Housing staff often connect with seniors and use the Office of Housing's network of resources to find the most affordable housing. Eliminating the work requirement for Milpitas residents and the requirement to occupy an entire unit allows this population to receive 24 months of relief. To increase the number of potential applicants, staff also recommends allowing households where at least one adult works in Milpitas the opportunity to apply. However, the priority will be given to Milpitas residents.

Round Two

Staff is bringing the proposed changes to City Council due to the unused funds and the PLHA expenditure timeline set by HCD. While the City five-year (2019-2023) plan was approved by City Council and HCD, only 2019, 2020, and 2021 funds have been awarded. This is due to the PLHA program having a cap on jurisdictions being able to apply for a maximum of three years of funding per application. Staff do anticipate submitting a second PLHA application for the 2022 and 2023 funds in late 2025/early 2026. Below is a table of the expenditure deadline for the years the City has already been awarded.

Allocation Years	Amount Awarded	Expenditure Deadline
Year 1 (2019)	\$ 238,595	4/30/2024
Year 2 (2020)	\$ 370,850	4/30/2025
Year 3 (2021)	\$ 408,109	4/30/2026
Total	\$1,017,554	

Please note the City of Milpitas has met the 2019 and 2020 expenditure deadline. Additionally, approximately \$200,000 of the 2021 funds have been allocated for homeless outreach. HCD considers the expenditure deadline met if it has been distributed to a third-party administrator even if all the funds have not yet been received by the public. Per staff calculation, there are \$113,894.75 of 2020 funds and \$194,368.29 of 2021 funds available for round two.

Due to the expenditure deadline, and the WHRAP program being approved, staff is seeking City Council approval of some programmatic changes to spend the funds available for WHRAP round two. Staff recommend continuing with the current third-party administrator, FORWARD, who assists with initial tenant selection, and monthly rental assistance distribution as re-opening the application and beginning to issue the round two funds would be a quick turnaround.

In October 2023, the City Council approved FORWARD as the fiscal administrator with \$50,877.70 coming from the PLHA grant as that was the maximum program administration cost allowed by the grant and an additional \$28,389.76 coming from the City's Affordable Housing Community Benefit Fund. FORWARD has confirmed that due to less than 50 households being deemed eligible during round one, there will be \$13,309.28 un-invoiced for program administration which would have come out of the City's Affordable Housing Community Benefit Fund. To reopen WHRAP round two for 24 months of rental assistance,

FORWARD is requesting \$20,000 in program administration fee which staff is proposing coming from the Affordable Housing Community Benefit fund as the 5% PLHA program administration maximum has already been met.

In summary, staff is seeking City Council approval on initiating a round two of WHRAP that amends the current program by removing the requirement of individuals needing to occupy the entire unit and the requirement of one adult in the household being employed upon qualification. This would result in the WHRAP round two requirements which can be seen in the table below.

New Requirements	Old Requirements
• At least one adult must live and/or work in Milpitas, with the priority going first to those that live in Milpitas (*note: the ability to prioritize Milpitas residents is pending confirmation with the State per the grant requirements. If this is not allowed by the State, then equal priority will be given to those living and/or working in Milpitas) • Household income is 30% AMI or less • Must be renting • Tenant in good standing • Must be an adult aged 18 or over • Must have lease agreement • Cannot live in Section 8 housing	• At least one adult must live and/or work in Milpitas • Household income is 30% AMI or less • Must be renting • Tenant in good standing • Must be an adult aged 18 or over • Must have lease agreement • Cannot live in Section 8 housing • Must occupy the entire unit, no shared living arrangements • At least one adult in the household must be employed in Milpitas (to initially qualify)

As with the previous program, staff recommend funding households at \$645/month for 24 months. All payments will be made directly to the landlords. Staff will continue to work with the City's Code Enforcement team to ensure that any approved units are free from outstanding code enforcement issues. The available funds allow for an additional 28 households to be a part of the WHRAP program. Staff will open the application period for a set amount of time. If there are more eligible applicants than 28, the City will do a lottery to determine who will be receiving the WHRAP benefit with priority being given to Milpitas residents. If there are less than 28 eligible households, staff recommend increasing the monthly amount by whatever amount would allow all funds to be expended.

FISCAL IMPACT

The City's receipt of the 2019, 2020, and 2021 PLHA grant would be in an amount not to exceed \$1,017,554, in accordance with all applicable rules and laws. Any subsequent HCD entitled allocations will be incorporated into the annual budget development or separately for City Council consideration. As WHRAP round one only found 22 eligible households, the program administration reduction will account for an unbilled portion of \$13,309.28 which would have come from the City Affordable Housing Community Benefit Fund. Should City Council approve the programmatic changes staff recommends, approve a WHRAP round two, and approve FORWARD as the third-party administrator, there would be a \$20,000 cost to the City's Affordable Housing Community Benefit Fund.

ATTACHMENTS:

(a) PLHA Award Letter

**DEPARTMENT OF HOUSING AND COMMUNITY DEVELOPMENT
DIVISION OF STATE FINANCIAL ASSISTANCE**

2020 W. El Camino Avenue, Suite 670, 95833
P. O. Box 952054
Sacramento, CA 94252-2054
(916) 263-2771
www.hcd.ca.gov



February 15, 2023

Steven G. McHarris, Interim City manager
City of Milpitas
455 East Calaveras Boulevard
Milpitas, CA 95035

Dear Steven G. McHarris:

**RE: Award Announcement – Permanent Local Housing Allocation Program
Round 3, Notice of Funding Availability, Fiscal Year 2022/2023
City of Milpitas
Contract No. 22-PLHA-17661**

The California Department of Housing and Community Development (Department) is pleased to announce that the City of Milpitas has been awarded a Permanent Local Housing Allocation (PLHA) program award in the amount of \$1,017,554. This letter constitutes notice of the designation of PLHA program funds for use in Santa Clara County for the following activities:

- Rental Assistance
- Supportive/Case Management Services

The City of Milpitas will be required to enter into a Standard Agreement that will set forth conditions for funding and milestones that are required to be met. Reimbursement of eligible expenses are subject to the terms outlined in Section 304(d) of the PLHA adopted program guidelines.

Congratulations on your successful application. For further information, please contact Doniell Cummings, PLHA Program Manager, Program Design and Implementation Branch, at (916) 695-9006 or Doniell.Cummings@hcd.ca.gov.

Sincerely,

A handwritten signature in blue ink that reads "Jennifer Seeger".

Jennifer Seeger
Deputy Director
Division of State Financial Assistance



CITY OF MILPITAS AGENDA REPORT (AR)

Item Title:	Adopt a Resolution Authorizing the City Manager to Accept the California Highway Patrol Cannabis Tax Fund Grant Program Award, Approve the Purchase of the Grant-Approved Specialty Vehicle, Enter into the Resultant Grant Agreement and other Ancillary Documents as Needed, and Approve the Related Budget Appropriation (Staff Contact: Jared Hernandez, Chief of Police, 408-586-2406)
Category:	Consent Calendar-Leadership and Support Services
Meeting Date:	8/12/2025
Recommendation:	(1) Adopt a resolution authorizing the City Manager, or designee, to accept the California Highway Patrol Cannabis Tax Fund Grant Program Award in the amount of \$248,547, (2) Approve the purchase of the grant-approved specialty vehicle, (3) Enter into the resultant grant agreement and other ancillary documents as needed; and (4) Approve the related budget appropriation in the amount of \$248,547 to the State Grants Police Department Fund.

BACKGROUND:

With the passage of Proposition 64 in 2016, and in accordance with [Revenue and Taxation Code Section 34019](#), the California Highway Patrol (CHP) established a grant administration program to disburse grant funds to local government agencies and qualified nonprofit organizations for the education, prevention, and the enforcement of laws related to driving under the influence of alcohol and other drugs, including cannabis and cannabis products.

Regulations within [Title 13 of the California Code of Regulations, Division 2, Chapter 13](#) govern the CHP Cannabis Tax Fund Grant Program (CTFGP). The intent of this grant program is to educate the public regarding the dangers of impaired driving, enforce impaired driving laws on the roadway, and improve the agency's effectiveness through training and development of new strategies.

On February 20, 2025, the Milpitas Police Department, on behalf of the City of Milpitas, applied for the CHP CTFGP and was subsequently awarded \$248,547 in funding on June 24, 2025.

ANALYSIS:

There is no match requirement and/or leveraging of funds required for the CHP CTFGP grant funding. The grant, which will be appropriated to the Police Department's FY2025-26 operating budget, will fund the following during the grant period:

1. Personnel: Overtime for Enforcement Events.....	\$ 31,232
2. Equipment: Controlled Substance Analyzer.....	36,700
3. Equipment: Specialty Vehicle.....	171,750
4. Other Direct Costs: Vehicle Outfitting and In-Field Test Device	8,865
Total	\$248,574

The specialty vehicle will allow the Police Department to have a single mobile processing center used for DUI (Driving Under the Influence) checkpoints. The vehicle, a Ford Transit 350 HD Extended cabin van, will be upfitted with all of the equipment necessary to evaluate and process suspected DUI drivers, and includes storage space for traffic control devices necessary to implement a DUI checkpoint. Currently the Police Department uses a trailer that is over 20 years old, lacks modern equipment, and has exceeded its useful life. The Controlled Substance Analyzer is a handheld device capable of analyzing the chemical composition of

substances using spectrometry. This allows officers to identify substances through its packaging and replaces existing presumptive test kits that require officers to open packaging risking exposure to potentially dangerous substances such as Fentanyl. The device holds a comprehensive library of more than 12,000 chemicals, narcotics, and other substances allowing officers to identify multiple substances and a mixture of substances based on its chemical composition. This includes all common illegal narcotics and prescription medications commonly encountered during DUI arrests. The funded equipment and enforcement events will enhance public safety by reducing and mitigating the impacts of impaired driving in Milpitas. This grant award will result in ongoing annual vehicle maintenance costs for the specialty vehicle, not covered by the grant funding, which will be subject to annual appropriations.

Pursuant to Section I-4-2.01 of the Milpitas Municipal Code, purchases of materials and equipment over \$100,000 must be approved by the City Council. Staff recommends the purchase of the DUI/DUID specialty vehicle as this purchase will be entirely grant funded and substantially improve law enforcement efforts to combat impaired driving in the community for years to come.

Pursuant to Section I-2-3.01 of the Milpitas Municipal Code, purchases under \$10,000 do not require competitive procurement. Pursuant to Sections I-2-3.03 and I-2-3.05 of the Milpitas Municipal Code, the City may enter into purchases without further competitive procurement where the purchases leverage agreements or cooperative purchase programs competitively procured by other public entities. The DUI/DUID specialty vehicle would be purchased by leveraging the buying power of the United States Federal Government through competitively procured contracts and pricing from the General Services Administration (GSA), MAS Consolidated Contract #GS-30F-010GA. The Purchasing Agent has reviewed all the documentation for the MAS Consolidated Contract #GS-30F-010GA and has determined the underlying agreement or program was made utilizing competitive negotiation or procurement procedures at least as restrictive as the City's, and the price quoted is the same as offered in the original contract.

POLICY ALTERNATIVE(S):

Alternative 1: Do not adopt a resolution authorizing the City Manager to accept the CHP CTFGP grant and thus refuse the grant award

Pros: The City would not incur costs for future annual vehicle maintenance for the specialty vehicle purchased with this grant funding.

Cons: The City would not be able to purchase the needed equipment nor be able to fund the additional enforcement activities, which enhance roadway safety in Milpitas.

Reason for Not Recommending: The grant does not require matching funds. In addition, the equipment and enforcement activities funded with the grant will enhance public safety in Milpitas.

BUDGET REFERENCE:

The table below identifies the fund and appropriations accounts to fund the actions recommended in this Agenda Report.

Fund #	Function #	Appropriations Account	FY 2025-26 Adopted, Amended Budget	Recommendation Amount	Appropriation Account Type
268 - State Grant Police	722 - Traffic	State Contributions- Police	\$ 0	\$ 248,547	Revenue
		Overtime for Enforcement Events	\$ 0	\$ 31,232	Expense
		Equipment, Vehicle + Outfitting	\$ 0	\$ 217,315	Expense

FISCAL IMPACT:

The City would receive \$248,547 in grant funding, to be applied to the State Grants Police Department Fund. There is no match requirement or leveraging of funds required. Future vehicle maintenance costs will be subject to the annual appropriation of funds.

CALIFORNIA ENVIRONMENTAL QUALITY ACT (CEQA):

The action is a fiscal or administrative activity of the City government that does not involve any commitment to any specific project which may result in a potentially significant physical impact on the environment and is not a project pursuant to Cal. Code of Regs., tit. 14, § 15378.

ATTACHMENT(S):

- (a) Resolution
- (b) Grant Agreement

RESOLUTION NO. _____

A RESOLUTION OF THE CITY COUNCIL OF THE CITY OF MILPITAS TO ACCEPT THE CALIFORNIA HIGHWAY PATROL CANNABIS TAX FUND GRANT PROGRAM AWARD

WHEREAS, With the passage of Proposition 64 in 2016 and in accordance with Revenue and Taxation Code Section 34019, the California Highway Patrol (CHP) established a grant administration program to disburse grant funds to local government agencies and qualified nonprofit organizations for the education, prevention, and the enforcement of laws related to driving under the influence of alcohol and other drugs, including cannabis and cannabis products; and

WHEREAS, Regulations within Title 13 of the California Code of Regulations, Division 2, Chapter 13 govern the CHP Cannabis Tax Fund Grant Program (CTFGP). The intent of this grant program is to educate the public regarding the dangers of impaired driving, enforce impaired driving laws on the roadway, and improve the agency's effectiveness through training and development of new strategies; and

WHEREAS, said procedures established by the California Highway Patrol require the Applicant to certify by resolution the approval of the application to the state; and

WHEREAS, successful applicants will enter into an agreement with the California Highway Patrol (CHP) to complete the grant scope; and

WHEREAS, the City of Milpitas Police Department submitted an application for funding from the CHP Cannabis Tax Fund Grant Program FY2025-26, for the following items:

- Personnel: Overtime for Enforcement Events
- Equipment: Controlled Substance Analyzer
- Equipment: Specialty Vehicle
- Other Direct Costs: Vehicle Outfitting and In-Field Test Device; and

WHEREAS, the City of Milpitas Police Department has received notice of approval for grant funding, Attachment A, in the amount of \$248,574; and

NOW, THEREFORE, the City Council of the City of Milpitas hereby finds, determines, and resolves as follows:

1. The City manager, or designee, is hereby authorized to execute the agreement, and any follow-up amendments with the California Highway Patrol for the FY2025-26 CHP Cannabis Tax Fund Grant Program in an amount of \$248,574 for the term of July 1, 2025 through June 30, 2026.

//

PASSED AND ADOPTED this _____ day of _____, 2025, by the following vote:

AYES:

NOES:

ABSENT:

ABSTAIN:

ATTEST:

Suzanne Guzzetta, City Clerk

APPROVED AS TO FORM:

Christopher Creech, Acting City Attorney

APPROVED:

Carmen Montano, Mayor

1. GRANT TITLE FY25/26 CTFGP Law Enforcement - City of Milpitas Police Department	
2. NAME OF ORGANIZATION/AGENCY City of Milpitas	
3. ORGANIZATION/AGENCY SECTION TO ADMINISTER GRANT	
4. PROJECT PERFORMANCE PERIOD From: 07/01/2025 To: 06/30/2026	5. PURCHASE ORDER NUMBER
6. GRANT OPPORTUNITY INFORMATION DESCRIPTION Law Enforcement grants provide financial assistance to allied agencies for the education, prevention, and the enforcement of laws related to driving under the influence of alcohol and other drugs, including cannabis and cannabis products. The intent of the program is to educate the public regarding the dangers of impaired driving, enforce impaired driving laws on the roadway, and improve the Organization/Agency's effectiveness through training and development of new strategies.	
7. FUNDS ALLOCATED UNDER THIS GRANT AGREEMENT SHALL NOT EXCEED \$248,547.00	
8. TERMS AND CONDITIONS The Grantee agrees to complete the Project, as described in the Project Description. The Grantee's Grant Application, and the California Code of Regulations, Title 13, Division 2, Chapter 13, Sections 1890.00-1890.27, are hereby incorporated into this Grant Agreement by reference. The parties hereto agree to comply with the Terms and Conditions of the following attachments: • Schedule A – Project Description, Problem Statement, Goals and Objectives, and Method of Procedure • Schedule B – Detailed Budget Estimate • Schedule B-1 – Budget Narrative We, the officials named below, hereby swear, under penalty of perjury under the laws of the State of California, that we are duly authorized to legally bind the Grant recipient to the above-described Grant Terms and Conditions. IN WITNESS WHEREOF, this Grant Agreement is executed by the parties hereto.	
9. APPROVAL SIGNATURES A. AUTHORIZED OFFICIAL OF ORGANIZATION/AGENCY Name: Matt Cano on behalf of Deanna Santana Title: Assistant City Manager Phone: (408) 586-3012 Address: 455 E Calaveras Blvd Milpitas, CA 95035 E-Mail: mcano@milpitas.gov Digitally signed by Matt Cano Date: 2025.07.01 17:22:12 -07'00' Matt Cano <i>(Signature)</i> 7/1/2025 <i>(Date)</i>	B. AUTHORIZED OFFICIAL OF CHP Name: Andrew Beasley Phone: (916) 843-4360 Title: Captain Fax: (916) 322-3169 Address: 601 North 7th Street Sacramento, CA 95811 E-Mail: ABeasley@chp.ca.gov <i>(Signature)</i> <i>(Date)</i>
C. ACCOUNTING OFFICER OF CHP Name: M. V. Fojas Phone: (916) 843-3531 Title: Commander Fax: (916) 322-3159 Address: 601 North 7th Street Sacramento, CA 95811 E-Mail: Michelle.Fojas@chp.ca.gov <i>(Signature)</i> <i>(Date)</i>	10. AUTHORIZED FINANCIAL CONTACT TO RECEIVE REIMBURSEMENT PAYMENTS Name: Luz Cofresi-Howe Title: Director of Finance Phone: (408) 586-2406 Address: 455 E Calaveras Blvd Milpitas, CA 95035

TERMS AND CONDITIONS

Grantee shall comply with the California Code of Regulations, Title 13, Division 2, Chapter 13 Section 1890, et seq. and all other Terms and Conditions noted in this Grant Agreement. Failure by the Grantee to comply may result in the termination of this Grant Agreement by the California Highway Patrol (hereafter referred to as State). The State will have no obligation to reimburse the Grantee for any additional costs once the Grant Agreement has been terminated.

A. EXECUTION

1. The State (the California Highway Patrol) hereby awards, to the Grantee, the sum of money stated on page one of this Grant Agreement. This funding is awarded to the Grantee to carry out the Project set forth in the Project Description and the terms and conditions set forth in this Grant Agreement.
2. The funding for this Grant Agreement is allocated pursuant to California Revenue and Taxation Code Section 34019(f)(3)(B). The Grantee agrees that the State's obligation to pay any sum under this Grant Agreement is contingent upon availability of funds disbursed from the California Cannabis Tax Fund to the State. If there is insufficient funding, the State shall have the option to either: 1) terminate this Grant Agreement; whereby, no party shall have any further obligations or liabilities under this Grant Agreement, or 2) negotiate a Grant Agreement Amendment to reduce the grant award and scope of work to be provided under this Grant Agreement.
3. The Grantee is not to commence or proceed with any work in advance of receiving notice that the Grant Agreement is approved. Any work performed by the Grantee in advance of the date of approval by the State shall be deemed volunteer work and will not be reimbursed by the State.
4. The Grantee agrees to provide any additional funding, beyond what the State has agreed to provide, pursuant to this Grant Agreement, and necessary to complete or carry out the Project, as described in this Grant Agreement. Any modification or alteration of this Grant Agreement, as set forth in the Grant Application submitted by the Grantee and on file with the State, must be submitted in writing thirty (30) calendar days in advance to the State for approval.
5. The Grantee agrees to complete the Project within the timeframe indicated in the Project Performance Period, which is on page one of this Grant Agreement.

B. PROJECT ADMINISTRATION

1. The Grantee shall submit all reimbursements, progress, performance, and/or other required reports concerning the status of work performed in furtherance of this Grant Agreement on a quarterly basis, or as requested by the State.
2. The Grantee shall provide the State with a final report showing all Project expenditures, which includes all State and any other Project funding expended, within sixty (60) calendar days after completion of this Grant Agreement.
3. The Grantee shall ensure all equipment which is purchased, maintained, operated, and/or developed is available for inspection by the State.
4. Equipment purchased through this Grant Agreement shall be used for the education, prevention, and enforcement of impaired driving laws, unless the Grantee is funding a portion of the purchased price not dedicated to impaired driving and that portion is not part of the Project costs. Equipment purchased under this Grant Agreement must only be used for approved Project-related purposes, unless otherwise approved by the State in writing.
5. Prior to disposition of equipment acquired under this Grant Agreement, the Grantee shall notify the State via e-mail, and by telephone, by calling the California Highway Patrol, Impaired Driving Section, Cannabis Grants Unit at (916) 843-4360.

TERMS AND CONDITIONS

C. PROJECT TERMINATION

1. Grantee or the State may terminate this Grant Agreement at any time prior to the commencement of the Project. Once the Project has commenced, this Grant Agreement may only be terminated if the party withdrawing provides thirty (30) calendar days written notice of their intent to withdraw.
 - a. If by reason of force majeure the performance hereunder is delayed or prevented, then the term end date may be extended by mutual consent for the same amount of time of such delay or prevention. The term "force majeure" shall mean any fire, flood, earthquake, or public disaster, strike, labor dispute or unrest, embargo, riot, war, insurrection or civil unrest, any act of God, any act of legally constituted authority, or any other cause beyond the Grantee's control which would excuse the Grantee's performance as a matter of law.
 - b. Grantee agrees to provide written notice of an event of force majeure under this Grant Agreement within ten (10) calendar days of the commencement of such event, and within ten (10) calendar days after the termination of such event, unless the force majeure prohibits Grantee from reasonably giving notice within this period. Grantee will give such notice at the earliest possible time following the event of force majeure.
2. Any violations of law committed by the Grantee, misrepresentations of Project information by the Grantee to the State, submission of falsified documents by the Grantee to the State, or failure to provide records by the Grantee to the State when requested for audit or site visit purposes may be cause for termination. If the Project is terminated for the reasons described in this paragraph, the State will have no obligation to reimburse the Grantee for any additional costs once the Grant Agreement has been terminated.
3. The State may terminate this Grant Agreement and be relieved of any payments should the Grantee fail to perform the requirements of this Grant Agreement at the time and in the manner herein provided. Furthermore, the Grantee, upon termination, shall return grant funds not expended by the Grantee as of the date of termination.
4. If this Grant Agreement is terminated, the State may choose to exclude the Grantee from future Grant Opportunities.

D. FINANCIAL RECORDS

1. The Grantee agrees the State, or their designated representative, shall have the right to review and to copy all records and supporting documentation pertaining to the performance of this Grant Agreement. Grantee agrees to maintain such records for possible audit for a minimum of five (5) years after final payment, unless a longer period of records retention is stipulated or required by law. Grantee agrees to allow the auditor(s) access to such records during normal business hours and to allow interviews of any employees who might reasonably have information related to such records. Furthermore, the Grantee agrees to include a similar right for the State to audit all records and interview staff in any subcontract related to performance of this Grant Agreement.

E. HOLD HARMLESS

1. The Grantee agrees to indemnify, defend, and save harmless the State, its officials, agents and employees from any and all claims and losses accruing or resulting to any and all Grantee's staff, contractors, subcontractors, suppliers, and other person, firm or corporation furnishing or supplying work services, materials, or supplies in connection with the performance of this Grant Agreement, and from any and all claims and losses accruing or resulting to any person, agency, firm, corporation who may be injured or damaged by the Grantee in performance of this Grant Agreement.

TERMS AND CONDITIONS

F. NONDISCRIMINATION

1. The Grantee agrees to comply with State and federal laws outlawing discrimination, including, but not limited to, those prohibiting discrimination because of sex, race, color, ancestry, religion, creed, national origin, physical disability (including HIV and AIDS), mental disability, medical condition (including cancer or genetic characteristics), sexual orientation, political affiliation, position in a labor dispute, age, marital status, and denial of statutorily-required employment-related leave. (GC 12990 [a-f] and CCR, Title 2, Section 8103.)

G. AMERICANS WITH DISABILITIES ACT

1. The Grantee assures the State it complies with the Americans with Disabilities Act (ADA) of 1990, which prohibits discrimination on the basis of disability, as well as all applicable regulations and guidelines issued pursuant to the ADA. (42 U.S.C. 12101 et seq.)

H. DRUG-FREE WORKPLACE

1. The Grantee shall comply with the requirements of the Drug-Free Workplace Act of 1990 and will provide a drug-free workplace by taking the following actions:
 - a. Publish a statement notifying employees that unlawful manufacture, distribution, dispensation, possession, or use of a controlled substance is prohibited and specifying actions to be taken against employees for violations.
 - b. Establish a Drug-Free Awareness Program to inform employees about:
 - i. The dangers of drug abuse in the workplace.
 - ii. The person's or Organization/Agency's policy of maintaining a drug-free workplace.
 - iii. Any available counseling, rehabilitation, and employee assistance programs.
 - iv. Penalties that may be imposed upon employees for drug abuse violations.
 - c. Every employee who works on the Project will:
 - i. Receive a copy of the company's drug-free workplace policy statement.
 - ii. Agree to abide by the terms of the company's statement as a condition of employment on the Grant Agreement.
2. Failure to comply with these requirements may result in suspension of payments under this Grant Agreement, or termination of this Grant Agreement, or both, and Grantee may be ineligible for award of any future Grant Agreements if the department determines that any of the following has occurred:
 - a. The Grantee has made false certification or violated the certification by failing to carry out the requirements, as noted above. (GC 8350 et seq.)

I. LAW ENFORCEMENT AGENCIES

1. All law enforcement Organization/Agency/Agency Grantees shall comply with California law regarding racial profiling. Specifically, law enforcement Organization/Agency/Agency Grantees shall not engage in the act of racial profiling, as defined in California Penal Code Section 13519.4.

TERMS AND CONDITIONS

J. LABOR CODE/WORKERS' COMPENSATION

1. The Grantee is advised and made aware of the provisions which require every employer to be insured against liability for Worker's Compensation or to undertake self-insurance in accordance with the provisions, and Grantee affirms to comply with such provisions before commencing the performance of the work of this Grant Agreement, (refer to Labor Code Section 3700).

K. GRANT APPLICATION INCORPORATION

1. The Grantee agrees the Grant Application and any subsequent changes or additions approved or required by the State is hereby incorporated into this Grant Agreement.

L. STATE LOBBYING

1. The Grantee is advised that none of the funds provided under this Grant Agreement may be used for any activity specifically designed to urge or influence a state or local legislator to favor or oppose the adoption of any specific legislative proposal pending before any state or local legislative body. Such activities include both direct and indirect (e.g., "grassroots") lobbying activities, with one exception. This does not preclude a state official, whose salary is supported by this Grant Agreement, from engaging in direct communications with the state or local legislative officials, in accordance with customary state and/or local practice.

M. REPRESENTATION AND WARRANTIES

1. The Grantee represents and warrants that:
 - a. It is validly existing and in good standing under the laws of the State of California, has, or will have the requisite power, authority, licenses, permits, and the like necessary to carry on its business as it is now being conducted and as contemplated in this Grant Agreement, and will, at all times, lawfully conduct its business in compliance with all applicable federal, state, and local laws, regulations, and rules.
 - b. It is not a party to any Grant Agreement, written or oral, creating obligations that would prevent it from entering into this Grant Agreement or satisfying the terms herein.
 - c. If the Grantee is a Nonprofit Organization/Agency, it will maintain its "Active" status with the California Secretary of State, maintain its "Current" status with the California Attorney General's Registry of Charitable Trusts, and maintain its federal and State of California tax-exempt status. If the Grantee subcontracts with a Nonprofit as part of this Grant Agreement, the Grantee shall ensure the Nonprofit will maintain its "Active" status with the California Secretary of State, maintain its "Current" status with the California Attorney General's Registry of Charitable Trusts, and maintain its federal and State of California tax-exempt status.
 - d. All of the information in its Grant Application and all materials submitted are true and accurate.

N. AIR OR WATER POLLUTION VIOLATION

1. Under the state laws, the Grantee shall not be: (1) in violation of any order or resolution not subject to review promulgated by the State Air Resources Board or an air pollution control district; (2) subject to cease and desist order not subject to review issued pursuant to Section 13301 of the Water Code for violation of waste discharge requirements or discharge prohibitions; or (3) finally determined to be in violation of provisions of federal law relating to air or water pollution.

TERMS AND CONDITIONS

O. GRANTEE NAME CHANGE

1. Grantee agrees to immediately inform the State, in writing, of any changes to the name of the person within the Organization/Agency/Agency with delegated signing authority.
2. An Amendment is required to change the Grantee's name, as listed on this Grant Agreement. Upon receipt of legal documentation of the name change, the State will process the Amendment. Payment of invoices presented with a new name cannot be paid prior to approval of said Amendment.

P. RESOLUTION

1. A county, city, district, or other local public body shall provide the State with a copy of a resolution, order, motion, or ordinance of the local governing body, which by law, has authority to enter into a Grant Agreement, authorizing execution of the Grant Agreement.

Q. PAYEE DATA RECORD FORM STD. 204

1. This form shall be completed by all non-governmental Grantees.

R. FINANCIAL INFORMATION SYSTEM FOR CALIFORNIA GOVERNMENT AGENCY TAXPAYER ID FORM

1. This form shall be completed by all Grantees.

S. CONFLICT OF INTEREST

1. This section serves to make the Grantee aware of specific provisions related to current or former state employees. If Grantee has any questions regarding the status of any person rendering services or involved with the Grant Agreement, the Grantee shall contact the State (California Highway Patrol, Impaired Driving Section, Cannabis Grants Unit) immediately for clarification.
2. Current State Employees:
 - a. No officer or employee shall engage in any employment, activity, or enterprise, from which the officer or employee receives compensation or has a financial interest, and which is sponsored or funded by any state agency, unless the employment, activity, or enterprise is required, as a condition of regular state employment.
 - b. No officer or employee shall contract on their own behalf, as an independent Grantee, with any state agency to provide goods or services.
3. Former State Employees:
 - a. For the two-year period from the date they left state employment, no former state officer or employee may enter into a contract in which they engaged in any of the negotiations, transactions, planning, arrangements, or any part of the decision-making process relevant to this Grant Agreement while employed in any capacity by any state agency.
 - b. For the 12-month period from the date they left state employment, no former state officer or employee may enter into a contract with any state agency if they were employed by that state agency in a policy-making position in the same general subject area as the proposed Grant Agreement within the 12-month period prior to their leaving state service.
4. The authorized representative of the Grantee Organization/Agency, named within this Grant Agreement, warrants their Organization/Agency and its employees have no personal or financial interest and no present or past employment or activity, which would be incompatible with

TERMS AND CONDITIONS

participating in any activity related to this Grant Agreement. For the duration of this Grant Agreement, the Organization/Agency and its employees will not accept any gift, benefit, gratuity or consideration, or begin a personal or financial interest in a party who is associated with this Grant Agreement.

5. The Grantee Organization/Agency and its employees shall not disclose any financial, statistical, personal, technical, media-related, and/or other information or data derived from this Grant Agreement, made available for use by the State, for the purposes of providing services to the State, in conjunction with this Grant Agreement, except as otherwise required by law or explicitly permitted by the State in writing. The Grantee shall immediately advise the State of any person(s) who has access to confidential Project information and intends to disclose that information in violation of this Grant Agreement.
6. The Grantee will not enter into any Grant Agreement or discussions with third parties concerning materials described in paragraph five (5) prior to receiving written confirmation from the State that such third party has a Grant Agreement with the State, similar in nature to this one.
7. The Grantee warrants that only those employees who are authorized and required to use the materials described in paragraph 5 will have access to them.
8. If the Grantee violates any provisions in the above paragraphs, such action by the Grantee shall render this Grant Agreement void.

T. EQUIPMENT-USE TERMS

1. The Grantee agrees any equipment purchased under this Grant Agreement shall be used for impaired driving efforts.
2. Law Enforcement Projects:
 - a. Oral Fluid Drug Screening Devices and Cannabis/Marijuana Breath Testing Equipment - The Grantee agrees to ensure all personnel using road-side drug testing equipment, including oral fluid drug testing devices and/or cannabis/marijuana breath testing devices, purchased with grant funds from this Grant Agreement, are trained to recognize alcohol and drug impairment. At a minimum, personnel using these devices should receive Standardized Field Sobriety Testing training. These personnel are also encouraged to attend Advanced Roadside Impaired Driving Enforcement and Drug Recognition Evaluator training. Prior to using these devices, the Grantee agrees to obtain permission from their local prosecutor's office, establish a policy ensuring appropriate use, and require the staff using these devices to receive appropriate training, which may include training from the manufacturer. This will help ensure the equipment is used appropriately. The Grantee shall advise the State (California Highway Patrol, Impaired Driving Section, Cannabis Grants Unit) of any legal challenges or other items of significance that may affect the use or legal acceptance of these devices. Additionally, the State may request additional information about the performance of these devices, including information about their use, accuracy, and feedback from personnel using the devices.
 - b. Law Enforcement Vehicles – The Grantee agrees any law enforcement vehicles purchased with Grant funds, from this Grant Agreement, will be primarily used for the enforcement of driving under the influence laws and/or providing public education, related to the dangers of driving under the influence. Additionally, any vehicle purchased using funds from this Grant Agreement shall comply with all California Vehicle Code and California Code of Regulation requirements. The State may require the Grantee to mark these vehicles with a decal and/or emblem, indicating the vehicle is used for driving under the influence enforcement.

Schedule A

City of Milpitas

All grant awards, including any adjustments to requested funding, were made by the Cannabis Grants Unit based on the merits of the Grant Application, scale of operation, and in accordance with the Request for Application (RFA) requirements and associated regulations. As a result, not all Project activities and items detailed in Schedule A are applicable. Refer to Schedule B - Detailed Budget Estimate for approved Budget line items and Project activities. Project activities and items that are not clearly identified/specified in the Grant Agreement must be submitted to and approved by CGU prior to purchase.

Project Description

The proposed project will provide necessary equipment and increased enforcement activities to help combat rising DUI/DUID incidents in Milpitas. Enforcement activities will include checkpoints and directed enforcement activities that will increase police presence and enforcement in Milpitas meant to reduce impaired driving injuries and deaths.

Problem Statement & Proposed Solution

The City of Milpitas is located in northern Santa Clara County and is bordered by Interstate 680 to the east, Interstate 880 to the west, and state route 237 running the center of Milpitas and intersecting the two freeways. Milpitas is considered the “Crossroads of Silicon Valley,” and serves as the primary hub that links several jurisdictions in Santa Clara County to Alameda County. Milpitas is the primary commuter connection between Silicon Valley and communities in the Central Valley. Milpitas is 13.63 square miles and home to numerous high-tech companies, and borders San Jose and Santa Clara—homes of the Avaya and Levi stadiums, respectively. As such, while the residential population is 80,273, the daily population and vehicular traffic on weekdays and game/event days increases significantly. Although the Milpitas Police Department’s dedicated Traffic Safety Unit has been reduced in size in recent years due to police officer staffing shortages, the number of calls for service and the number of DUI arrests have increased. In 2022, 2023, and 2024, DUI arrests (alcohol and drug) were 155, 159, and 169, respectively. The number of DUI related (alcohol and drug) traffic collisions for those years were 33, 81, and 67, respectively. Traffic safety remains a top priority for the Milpitas Police Department. Funding through the Cannabis Tax Grant would fund a new breathalyzer, a TactiClD-N Plus controlled substance analyzer (note: chemical warfare agents and explosives library will not be included), a DUI/DUID Vehicle (Van), and directed enforcement activities aimed at improving roadway safety in Milpitas by reducing the number of DUI accidents and DUI drivers.

Proposed enforcement activities to be funded by the grant are DUI saturation patrols and a DUI checkpoint. DUI checkpoints conducted in the City of Milpitas have proven to be quite successful. On average, a checkpoint produces one DUI arrest and several dozen citations for unlicensed or suspended drivers. However, the success of these checkpoints is not just measured by the number of arrests produced. Each checkpoint averages 1,191 vehicles that pass through, and approximately 466 drivers contacted, creating opportunities to educate the public of the dangers of driving impaired.

Proposed equipment to be funded by the grant is a DUI/DUID Vehicle (Van), breathalyzer, and a TactiClD-N Plus controlled substance analyzer. In order to operate a DUI checkpoint, the department utilizes a specialized DUI trailer. This piece of equipment is used for storage of traffic cones, inflatable light towers and other signage for every checkpoint to clearly and safely close down traffic lanes and lawfully indicate to drivers they are about to enter a DUI Checkpoint. The trailer is then used throughout the operation to process any DUI drivers that are arrested. The department’s existing trailer, purchased in 1997, is aging, and the generators are inoperable and in need of replacement; therefore, grant funding is requested for a DUI/DUID Vehicle (Van), to be utilized for the same purpose and to replace the existing trailer. The requested DUI/DUID van is a Ford Transit 350 HD Extended, high roof van with 3.5L EcoBoost engine and will be used for the following: 1) to house PAS devices/other related equipment; 2) provide a space for processing DUI/DUID related paperwork; 3) store necessary equipment for DUI checkpoint set-up, including cones, lighting, and soft signs; and 4) will include built-in scene lighting to illuminate DUI checkpoint activity. Based on prior experience, this large purchase of the van would be a 25+ year investment for the department. The analyzers would be utilized at future checkpoints and while officers conduct DUI Saturation Patrols.

Schedule A

Performance Measures/Scope of Work

- 12 DUI Saturation Patrols (Q1 = 3, Q2 = 3, Q3 = 3, Q4 = 3) will be conducted aimed at reducing DUI/DUID crashes by 10 percent and increasing DUI/DUID arrests by 10 percent to improve roadway safety in Milpitas.
- 1 DUI Checkpoint (Q3 = 1) will be conducted aimed at increasing DUI/DUID arrests by 10 percent, which will improve roadway safety in Milpitas by reducing the number of impaired drivers in the community.
- 1 DUI/DUID Vehicle (Van) (Q1 = Purchase, Q2 = Receive, Q3 = Use to complete DUI/DUID Checkpoint) to enhance operational efficiencies at the above DUI/DUID Checkpoint, aimed at increasing DUI/DUID arrests by 10 percent.
- 1 Breathalyzer Device (Q1 = Purchase & Receive, Q2-Q4 = Use to complete DUID Saturation Patrols) to utilize during the above DUI saturation patrols and DUI Checkpoints, aimed at reducing DUI/DUID crashes by 10 percent by increasing DUI/DUID arrests by 10 percent.
- 1 TacticID-N Plus Controlled Substance Analyzer (Q1 = Purchase & Receive, Q2-Q4 = Use to complete DUID Saturation Patrols) to identify unknown controlled substances collected during the above DUI saturation patrols and DUI Checkpoints, aimed at reducing DUI/DUID crashes by 10 percent by increasing DUI/DUID arrests by 10 percent.

Project Performance Evaluation

Data collection, monitoring of grant activities, and project performance evaluation will be conducted quarterly utilizing data from the Department's records management system (RMS). The data will be collected and sorted, allowing Department staff to analyze trends and patterns of events to concentrate resources on highly affected areas. The information collected will be shared with internal and external stakeholders, such as City staff and neighboring police agencies, via the Department's website, transparency portal, and/or social media accounts, as appropriate and in accordance with relevant laws and regulations.

Program Sustainability

The project aims to reduce DUI/DUID crashes and related incidents to improve roadway safety in Milpitas. The quantitative analysis conducted throughout the grant performance period will provide the City and stakeholders with the information needed to determine additional funding and/or future ongoing funding sources, to reduce reliance on grant funding.

Positive results in reducing DUI/DUID incidents in Milpitas will serve as justification for future ongoing operational budget requests, which the department can request through the City's budget process annually.

As mentioned earlier in the problem statement, our DUI checkpoint trailer was purchased by MPD in 1997. The trailer has surpassed its useful life; several key components of the trailer, such as the generators, are no longer operable and would not be cost effective to repair. If awarded funding for the requested DUI/DUID Vehicle (Van), MPD would burden the cost for any reoccurring future maintenance and outfitting the van with all required equipment needed to effectively manage DUI checkpoints. MPD would maintain the van on our premises and anticipates the van would be utilized for the next twenty-five years.

Administrative Support

The department has adequate staff to complete the grant activities within the grant period. The department's Traffic Safety Sergeant will coordinate, monitor, and assess grant activities; track checkpoint and saturation patrol data/statistics; and track the deployment of the grant funded equipment during the grant period.

The department's Traffic Safety Sergeant and/or Command Staff will communicate results of grant activities to internal and external stakeholders, as needed. In addition, the Traffic Safety Sergeant will submit quarterly reports to CHP, to fulfill grant reporting requirements.

The department's Business Manager will submit quarterly grant claims and assist with the purchase of grant funded equipment.

Schedule B

Detailed Budget Estimate

Award Number	Organization/Agency	Total Amount
23409	City of Milpitas	\$248,547.00

Cost Category	Line Item Name	Total Cost to Grant
Other Direct Costs	DUI/DUID Vehicle (Van) - Outfitting	\$8,300.00
	PAS Device	\$565.00
	Category Sub-Total	\$8,865.00
Personnel	DUI Checkpoint	\$17,984.00
	DUI Saturation Patrol	\$13,248.00
	Category Sub-Total	\$31,232.00
Equipment	TacticID-N Plus Controlled Substance Analyzer	\$36,700.00
	DUI/DUID Vehicle (Van)	\$171,750.00
	Category Sub-Total	\$208,450.00

Grant Total	\$248,547.00
--------------------	---------------------

Schedule B-1 Budget Narrative

City of Milpitas

Prior to engaging in grant-funded Saturation Patrols, DUI Checkpoints, or other enforcement activities in areas where the grantee does not have primary traffic jurisdiction, the grantee should consult with the agency having primary traffic jurisdiction.

Other Direct Costs

DUI/DUID Vehicle (Van) - Outfitting

\$8,300.00

DUI/DUID Vehicle (Van) - Outfitting = \$8,300.00 total. Itemized below:

\$2,098 for Perimeter leds (windshield, grill, fenders, rear); \$141 for speaker; \$1,050 for siren control system; \$1,396 for low pro scene lighting (side-rear); and \$3,615 for partial installation cost. Department will absorb installation cost that exceeds this amount.

Note: \$600 reallocated from previously submitted unallowable cost for vehicle licensing fees to DUI/DUID Vehicle (Van) - Outfitting due to higher cost of installation than grant requested amount.

PAS Device

\$565.00

One (1) PAS device (brand: Intoximeters) will be purchased to utilize during DUI saturation patrols and DUI checkpoint = \$565.

Personnel

DUI Checkpoint

\$17,984.00

One (1) DUI Checkpoint = \$17,984. This enforcement activity will occur one time in the grant period. The pay rates listed below are overtime rates and include benefits (benefit rate: 1.45%).

- o 1 Police Sergeant at \$176/hour for 10 hours of overtime each = \$1,760
- o 2 Police Sergeants at \$176/hour for 8 hours of overtime each = \$2,816
- o 2 Police Officers at \$138/hour for 10 hours of overtime each = \$2,760
- o 6 Police Officers at \$138/hour for 8 hours of overtime each = \$6,624
- o 2 Police Officers at \$138/hour for 3 hours of overtime each = \$828
- o 1 Dispatcher at \$103/hour for 4 hours of overtime = \$412
- o 4 Community Service Officers at \$87/hour for 8 hours of overtime each = \$2,784

DUI Saturation Patrol

\$13,248.00

This enforcement activity will occur twelve (12) times in the grant period (3 occurrences per quarter). One (1) Police Officer at \$138/hour for 8 hours of overtime for each occurrence = \$13,248. The pay rate listed above is the overtime rate and includes benefits (benefit rate: 1.45%).

Equipment

DUI/DUID Vehicle (Van)

\$171,750.00

One (1) DUI/DUID Vehicle (Van) will be purchased to enhance operational efficiencies at the DUI Checkpoint = 171,750. The requested DUI/DUID Vehicle (Van) is a Ford Transit 350 HD Extended, high roof van with 3.5L EcoBoost engine and will be used for the following: 1) to house PAS devices/other related equipment; 2) provide a space for processing DUI/DUID related paperwork; 3) to store necessary equipment for DUI checkpoint set-up including cones, lighting, and soft signs; and 4) will include built-in scene lighting to illuminate DUI checkpoint activity.

Schedule B-1 Budget Narrative

City of Milpitas

Prior to engaging in grant-funded Saturation Patrols, DUI Checkpoints, or other enforcement activities in areas where the grantee does not have primary traffic jurisdiction, the grantee should consult with the agency having primary traffic jurisdiction.

TacticID-N Plus Controlled Substance Analyzer

\$36,700.00

One (1) TacticID-N Plus Controlled Substance Analyzer will be purchased to identify unknown controlled substances collected during the grant enforcement activities DUI saturation patrols and DUI Checkpoint = \$36,700 (note: chemical warfare agents and explosives library will not be included).



CITY OF MILPITAS AGENDA REPORT (AR)

Item Title:	Approve and Authorize the City Manager to Execute an Improvement Agreement between the City of Milpitas and Mission Peak Homes, Inc. for a Residential Project at 470-500 Wool Drive (Staff Contact: Christian Di Renzo, Public Works Director, 408-586-2602; and Michael Silveira, City Engineer, 408-586-3303)
Category:	Consent Calendar-Community Development
Meeting Date:	8/12/2025
Recommendation:	Approve and authorize the City Manager, or designee, to execute an Improvement Agreement between the City of Milpitas and Mission Peak Homes, Inc. for a residential project at 470-500 Wool Drive.

BACKGROUND:

Consistent with Title X, Chapter 1, Section 8 of the Milpitas Municipal Code, Mission Peak Homes, Inc. ("Developer") requests that in lieu of depositing the cost of constructing the improvements required by the terms and conditions of its development approvals that it be permitted to enter into an Improvement Agreement to construct those improvements at Developer's cost during the course of construction of four single-family residences on individual 0.2-acre lots in the R2 District Zone (One and Two-Family Residential) located at 470, 480, 490, and 500 Wool Drive ("Project").

On April 4, 1969, "Tract No. 4549," known as the "Victoria Park" subdivision, was filed for recordation in the Office of the Recorder of Santa Clara County, which comprise these four lots designated as Lots 177-180. The Planning Commission approved Use Permit No. 245 on January 9, 1973, for the Church of Christ to develop these four lots into religious place of assembly with associated site improvements, including surface parking. The Church of Christ owned and operated the site until December 2021, when all four lots were purchased by the Developer. Ordinarily, the joint use of these four parcels coupled with shared ownership and structures that straddle property lines would have required the merger of these parcels.

The California Legislature in 1983 amended the Subdivision Map Act repealing the provisions that might otherwise allow for the merger of contiguous parcels held by a single owner. (E.g., former Gov. Code, § 66424.2.) and created a new procedure for the merger of parcels that it declared to be "the sole and exclusive authority for local agency-initiated merger of contiguous parcels." (Gov. Code, § 66451.10(b).) Moreover, the Legislature declared that unless a notice of merger was recorded on the property before January 1, 1984, all parcels would be deemed not to have merged unless certain criteria were met. (Gov. Code, § 66451.30.) On January 18, 2024, the City issued a notice of determination that the criteria set by Government Code section 66451.30 were met and that therefore these parcels were deemed not to have merged, thereby facilitating the development of these parcels individually, consistent with the original subdivision approval.

On January 25, 2024, the Zoning Administrator approved four Site Development Permits P-SD23-0006, -07, -08, and -09 to allow the development of this Project. As a condition for that approval, the Developer is required to construct certain public improvements.

The Developer now requests to be permitted to enter into an Improvement Agreement with the City to construct the improvements required by their conditions of approval throughout the course of Project construction.

ANALYSIS:

The Developer has agreed to enter into an Improvement Agreement with the City for the construction of off-site public improvements associated with the Project, which will be completed concurrently with the on-site work. The public improvements will be accepted by the City after completion of construction. Off-site public improvements to be constructed include concrete driveway approaches, curb and gutter and sidewalk; half-

road width asphalt micro-surfacing along the frontage of Wool Drive; 3 feet wide of 2-inch thick asphalt concrete grind and overlay along Wool and Kennedy Drives; landscaping and irrigation, new domestic water and sewer lateral services, and new street trees. The improvements will be completed within one year from the date of the Improvement Agreement, and the work is guaranteed by bonds or similar securities to be posted by the Developer in the amount of \$820,500.

The City Engineer has reviewed the public improvement plans (2-1468) and is recommending the City Council approve the Improvement Agreement to allow for the construction of public improvements after approval.

POLICY ALTERNATIVE(S):

Alternative: Deny approval of Improvement Agreement.

Pros: None

Cons: The denial of approval of the Improvement Agreement will cause the parcels to remain vacant and undeveloped.

Reason for Not Recommending: Staff recommends approval of Improvement Agreement to allow the Development to move forward.

FISCAL IMPACT:

The Developer reimbursed the City for costs associated with plan review, permitting and construction inspection of off-site public improvements to be constructed by the Developer. The City will have perpetual ownership and maintenance responsibilities of the improvements following construction and acceptance after the one-year warranty period of the Project.

CALIFORNIA ENVIRONMENTAL QUALITY ACT (CEQA):

On January 25, 2024, the Zoning Administrator found the Project is categorically exempt from environmental review under the California Environmental Quality Act (CEQA) pursuant to CEQA Guidelines Section 15303 (New construction or conversion of small structures), Section 15332 (In-Fill Development Projects) and, as a separate and independent basis, Section 15183 (Projects Consistent with a Community Plan, General Plan, or Zoning).

ATTACHMENT(S):

(a) Improvement Agreement

RECORDING REQUESTED BY:
WHEN RECORDED RETURN TO:

CITY OF MILPITAS
455 E. Calaveras Blvd
MILPITAS, CA 95035
ATTN: Engineering Department

SPACE ABOVE THIS LINE FOR RECORDER'S USE

Exempt from recording fee, per Government Code
Section 6103

CITY OF MILPITAS, CALIFORNIA

By: _____
City Clerk

AGREEMENT FOR COMPLETION OF PUBLIC IMPROVEMENTS

470-500 WOOL DRIVE

between

CITY OF MILPITAS

a California municipal corporation

and

MISSION PEAK HOMES, INC.

a California Corporation

**AGREEMENT FOR COMPLETION OF PUBLIC IMPROVEMENTS
MISSION PEAK HOMES, INC., 470-500 WOOL DRIVE**

I. PARTIES AND DATE.

This Agreement for the Completion of Public Improvements (“Agreement”) is entered into as of this 12th day of August, 2025 by and between the City of MILPITAS, a California municipal corporation (“City”) and Mission Peak Homes, Inc. a California corporation with its principal office located at 39488 Stevenson Place Suite 107, Fremont, CA 94539 (“Developer”). City and Developer are sometimes hereinafter individually referred to as “Party” and hereinafter collectively referred to as the “Parties.”

II. RECITALS.

A. On June 7, 2023, Developer submitted to City an application for approval of a Site Development Permit (P-SD23-0006, -07, -08, -09) for the development of four new two-story detached single-family residences for Mission Peak Homes, Inc. (“the Project”)

B. On January 25, 2024, the MILPITAS **PLANNING COMMISSION** conditionally approved Developer’s application for a Site Development Permit (P-SD23-0006, -07, -08, -09) for the Project.

C. Developer has not completed all of the work or made all of the public improvements required by Title X, Chapter 1, Section 8 of the City’s Municipal Code, the conditions of approval for the Project, or other ordinances, resolutions, or policies of City requiring construction of public improvements in conjunction with the subdivision of land.

D. Pursuant to Section Title X, Chapter 1, Section 8 of the City’s Municipal Code, Developer and City enter into this Agreement for the timely construction and completion of the public improvements and the furnishing of the security therefor, acceptable to the City Engineer and City Attorney, for the Project.

E. Developer’s execution of this Agreement and the provision of the security are made in consideration of City’s approval of the Project.

III. TERMS.

1.0 Effectiveness. This Agreement shall not be effective unless and until all three of the following conditions are satisfied: (a) Developer provides City with security of the type and in the amounts required by this Agreement; (b) Developer executes and records this Agreement in the Recorder's Office of the County of SANTA CLARA. If the above described conditions are not satisfied within 60 days after the entry date of this Agreement, this Agreement shall automatically terminate without need of further action by either City or Developer.

2.0 Public Improvements. Developer shall construct or have constructed at its own cost, expense, and liability all improvements required by City as part of the approval of the Project, including, but not limited to, all grading, roads, paving, curbs and gutters, pathways, storm drains, sanitary sewers, utilities, drainage facilities, traffic controls, landscaping, street lights, and all other required facilities as shown in detail on the plans, profiles, and specifications which have been prepared by or on behalf of Developer for the Project ("Public Improvements"). The Public Improvements are more specifically described in Exhibit "B," which is attached hereto and incorporated herein by this reference. Construction of the Public Improvements shall include any transitions and/or other incidental work deemed necessary for drainage or public safety. The Developer shall be responsible for the replacement, relocation, or removal of any component of any irrigation water system in conflict with the construction or installation of the Public Improvements. Such replacement, relocation, or removal shall be performed to the complete satisfaction of the City Engineer and the owner of such water system. Developer further promises and agrees to provide all equipment, tools, materials, labor, tests, design work, and engineering services necessary or required by City to fully and adequately complete the Public Improvements.

2.1 Prior Partial Construction of Public Improvements. Where construction of any Public Improvements has been partially completed prior to this Agreement, Developer agrees to complete such Public Improvements or assure their completion in accordance with this Agreement.

2.2 Permits; Notices; Utility Statements. Prior to commencing any work, Developer shall, at its sole cost, expense, and liability, obtain all necessary permits and licenses and give all necessary and incidental notices required for the lawful construction of the Public Improvements and performance of Developer's obligations under this Agreement. Developer shall conduct the work in full compliance with the regulations, rules, and other requirements contained in any permit or license issued to Developer. Prior to commencing any work, Developer shall file a written statement with the City Clerk and the City Engineer, signed by Developer and each utility which will provide utility service to the Property, attesting that Developer has made all deposits legally required by each utility for the extension and provision of utility service to the Property.

2.3 Pre-approval of Plans and Specifications. Developer is prohibited from commencing work on any Public Improvement until all plans and specifications for such Public Improvement have been submitted to and approved by the City Engineer, or his or her designee. Approval by the City Engineer shall not relieve Developer from ensuring that all Public Improvements conform with all other requirements and standards set forth in this Agreement.

2.4 Quality of Work; Compliance with Laws and Codes. The construction plans and specifications for the Public Improvements shall be prepared in accordance with all applicable federal, state and local laws, ordinances, regulations, codes, standards, and other requirements. The Public Improvements shall be completed in accordance with all approved maps, plans, specifications, standard drawings, and special amendments thereto on file with City, as well as all applicable federal, state, and local laws, ordinances, regulations, codes, standards, and other requirements applicable at the time work is actually commenced.

2.5 Standard of Performance. Developer and its contractors, if any, shall perform all work required to construct the Public Improvements under this Agreement in a skillful and workmanlike manner, and consistent with the standards generally recognized as being employed by professionals in the same discipline in the State of California. Developer represents and maintains that it or its contractors shall be skilled in the professional calling necessary to perform the work. Developer warrants that all of its employees and contractors shall have sufficient skill and experience to perform the work assigned to them, and that they shall have all licenses, permits, qualifications and approvals of whatever nature that are legally required to perform the work, and that such licenses, permits, qualifications and approvals shall be maintained throughout the term of this Agreement.

2.6 Alterations to Improvements. The Public Improvements in Exhibit "B" and as shown on the City-approved Public Improvement Plan No. 2-1468 on file with the City, are understood to be only a general designation of the work and improvements to be done, and not a binding description thereof. All work shall be done, and improvements made and completed as shown on approved plans and specifications, and any subsequent alterations thereto. If during the course of construction and installation of the Public Improvements it is determined that the public interest requires alterations in the Public Improvements, Developer shall undertake such design and construction changes as may be reasonably required by City. Any and all alterations in the plans and specifications and the Public Improvements to be completed may be accomplished without giving prior notice thereof to Developer's surety for this Agreement.

3.0 Maintenance of Public Improvements and Landscaping. City shall not be responsible or liable for the maintenance or care of the Public Improvements until City approves and accepts them. City shall exercise no control over the Public Improvements until accepted by City pursuant to Section 11.0. Any use by any person of the Public Improvements, or any portion thereof, shall be at the sole and exclusive risk of the Developer at all times prior to City's acceptance of the Public Improvements. Developer shall maintain all the Public Improvements in a state of good repair until they are completed by Developer and approved and accepted by City, and until the security for the performance of this Agreement is released. Maintenance shall include, but shall not be limited to, repair of pavement, curbs, gutters, sidewalks, signals, parkways, water mains, and sewers; maintaining all landscaping in a vigorous and thriving condition reasonably acceptable to City; removal of debris from sewers and storm drains; and sweeping, repairing, and maintaining in good and safe condition all streets and street improvements. It shall be Developer's responsibility to initiate all maintenance work, but if it shall fail to do so, it shall promptly perform such maintenance work when notified to do so by City. If Developer fails to properly prosecute its maintenance obligation under this section, City may do all work necessary for such maintenance and the cost thereof shall be the responsibility of Developer and its surety under this Agreement. City shall not be responsible or liable for any

damages or injury of any nature in any way related to or caused by the Public Improvements or their condition prior to acceptance.

4.0 Construction Schedule. Unless extended pursuant to this Section 4.1 of this Agreement, Developer shall fully and adequately complete or have completed the Public Improvements within one (1) year of the effective date of this Agreement, unless extended pursuant to Section 4.1.

4.1 Extensions. City may, in its sole and absolute discretion, provide Developer with additional time within which to complete the Public Improvements. It is understood that by providing the security required under Section 13.0 et seq. of this Agreement, Developer and its surety consent in advance to any extension of time as may be given by City to Developer and waives any and all right to notice of such extension(s). Developer's acceptance of an extension of time granted by City shall constitute a waiver by Developer and its surety of all defenses of laches, estoppel, statutes of limitations, and other limitations of action in any action or proceeding filed by City following the date on which the Public Improvements were to have been completed hereunder. In addition, as consideration for granting such extension to Developer, City reserves the right to review the provisions of this Agreement, including, but not limited to, the construction standards, the cost estimates established by City, and the sufficiency of the improvement security provided by Developer, and to require adjustments thereto when warranted according to City's reasonable discretion.

4.2 Accrual of Limitations Period. Any limitations period provided by law related to breach of this Agreement or the terms thereof shall not accrue until Developer has provided the City Engineer with written notice of Developer's intent to abandon or otherwise not complete required or agreed upon Public Improvements.

5.0 Grading. Developer agrees that any and all grading done or to be done in conjunction with construction of the Public Improvements shall conform to all federal, state, and local laws, ordinances, regulations, and other requirements, including City's grading regulations. In order to prevent damage to the Public Improvements by improper drainage or other hazards, the grading shall be completed in accordance with the time schedule for completion of the Public Improvements established by this Agreement, and prior to City's approval and acceptance of the Public Improvements and release of the Security as set forth in Sections 11.0 and 13.0 et seq. of this Agreement.

6.0 Utilities. Developer shall provide utility services, including water, power, gas, and telephone service to serve each parcel, lot, or unit of land within the Project in accordance with all applicable federal, state, and local laws, rules, and regulations, including, but not limited to, the regulations, schedules and fees of the utilities or agencies providing such services. Except for commercial or industrial properties, Developer shall also provide cable television facilities to serve each parcel, lot, or unit of land in accordance with all applicable federal, state, and local laws, rules, and regulations, including, but not limited to, the requirements of the cable company possessing a valid franchise with City to provide such service within City's jurisdictional limits. All utilities shall be installed underground.

7.0 Fees and Charges. Developer shall, at its sole cost, expense, and liability, pay all fees, charges, and taxes arising out of construction of the Public Improvements, including, but not limited to, all plan check, design review, engineering, inspection, and other service fees, and any impact or connection fees established by City ordinance, resolution, regulation, or policy, or as established by City relative to the Project.

8.0 City Inspection of Public Improvements. Developer shall, at its sole cost, expense, and liability, and at all times during construction of the Public Improvements, maintain reasonable and safe facilities and provide safe access for inspection by City of the Public Improvements and areas where construction of the Public Improvements is occurring or will occur.

9.0 Default; Notice; Remedies.

9.1 Notice. If Developer neglects, refuses, or fails to fulfill or timely complete any obligation, term, or condition of this Agreement, or if City determines there is a violation of any federal, state, or local law, ordinance, regulation, code, standard, or other requirement, City may at any time thereafter declare Developer to be in default or violation of this Agreement and make written demand upon Developer or its surety, or both, to immediately remedy the default or violation ("Notice"). Developer shall substantially commence the work required to remedy the default or violation within ten (10) days of the Notice. If the default or violation constitutes an immediate threat to the public health, safety, or welfare, City may provide the Notice verbally, and Developer shall substantially commence the required work within twenty-four (24) hours thereof. Immediately upon City's issuance of the Notice, Developer and its surety shall be liable to City for all costs of construction and installation of the Public Improvements and all other administrative costs expenses as provided for in Section 10.0 of this Agreement.

9.2 Failure to Remedy; City Action. If the work required to remedy the noticed default or violation is not diligently prosecuted to a completion acceptable to City within the time frame contained in the Notice, City may complete all remaining work, arrange for the completion of all remaining work, and/or conduct such remedial activity as in its sole and absolute discretion it believes is required to remedy the default or violation. All such work or remedial activity shall be at the sole and absolute cost, expense, and liability of Developer and its surety, without the necessity of giving any further notice to Developer or surety. City's right to take such actions shall in no way be limited by the fact that Developer or its surety may have constructed any, or none of the required or agreed upon Public Improvements at the time of City's demand for performance. In the event City elects to complete or arrange for completion of the remaining work and improvements, City may require all work by Developer or its surety to cease in order to allow adequate coordination by City. Notwithstanding the foregoing, if conditions precedent for reversion to acreage can be met and if the interests of City will not be prejudiced thereby, City may also process a reversion to acreage and thereafter recover from Developer or its surety the full cost and expense incurred.

9.3 Other Remedies. No action by City pursuant to Section 9.0 et seq. of this Agreement shall prohibit City from exercising any other right or pursuing any other legal or equitable remedy available under this Agreement or any federal, state, or local law. City may exercise its rights and remedies independently or cumulatively, and City may pursue inconsistent remedies. City may institute an action for damages, injunctive relief, or specific performance.

10.0 Administrative Costs. If Developer fails to construct and install all or any part of the Public Improvements within the time required by this Agreement, or if Developer fails to comply with any other obligation contained herein, Developer and its surety shall be jointly and severally liable to City for all administrative expenses, fees, and costs, including reasonable attorney's fees and costs, incurred in obtaining compliance with this Agreement or in processing any legal action or for any other remedies permitted by law.

11.0 Acceptance of Improvements by City Council; As-Built or Record Drawings. If the Public Improvements are properly completed by Developer and approved by the City Engineer, and if they comply with all applicable federal, state and local laws, ordinances, regulations, codes, standards, and other requirements, the City Council shall be authorized to accept the Public Improvements. The City Council may, in its sole and absolute discretion, accept fully completed portions of the Public Improvements prior to such time as all of the Public Improvements are complete and reduce the requirement Security amount pursuant to Section 13.0 et seq., which shall not release or modify Developer's obligation to complete the remainder of the Public Improvements within the time required by this Agreement. Upon the total or partial acceptance of the Public Improvements by City, Developer shall file with the Recorder's Office of the County of SANTA CLARA a notice of completion for the accepted Public Improvements in accordance with California Civil Code section 9204, at which time the accepted Public Improvements shall become the sole and exclusive property of City without payment therefor. Issuance by City of occupancy permits for any buildings or structures located on the Property shall not be construed in any manner to constitute City's acceptance or approval of any Public Improvements. Notwithstanding the foregoing, City may not accept any Public Improvements unless and until Developer provides one (1) set of "as-built" or record drawings or plans to the City Engineer for all such Public Improvements. The drawings shall be certified and shall reflect the condition of the Public Improvements as constructed, with all changes incorporated therein.

12.0 Warranty and Guarantee. Developer hereby warrants and guarantees all Public Improvements against any defective work or labor done, or defective materials furnished in the performance of this Agreement, including the maintenance of all landscaping within the Property in a vigorous and thriving condition reasonably acceptable to City, for a period of one (1) year following completion of the Public Improvements and acceptance of them by the City Council ("Warranty"). During the Warranty, Developer shall repair, replace, or reconstruct any defective or otherwise unsatisfactory portion of the Public Improvements, in accordance with the current ordinances, resolutions, regulations, codes, standards, or other requirements of City, and subject to the approval of the City Engineer. All repairs, replacements, or reconstruction during the Warranty shall be at the sole cost, expense, and liability of Developer and its surety. As to any Public Improvements which have been repaired, replaced, or reconstructed during the Warranty, Developer and its surety hereby agree to extend the Warranty for an additional one (1) year period following the City's acceptance of the repaired, replaced, or reconstructed Public Improvements. Nothing herein shall relieve Developer from any other liability it may have under federal, state, or local law to repair, replace, or reconstruct any Public Improvement following expiration of the Warranty or any extension thereof. Developer's warranty obligation under this section shall survive the expiration or termination of this Agreement.

13.0 Improvement Security; Surety Bonds. Prior to this Agreement taking effect as set forth in Section 1.0 above, Developer shall provide City with surety bonds in the amounts and

under the terms set forth below (“Security”). The amount of the Security shall be based on the City Engineer’s approximation of the actual cost to construct the Public Improvements, including the replacement cost for all landscaping (“Estimated Costs”). If City determines, in its sole and absolute discretion, that the Estimated Costs have changed, Developer shall adjust the Security in the amount requested by City. Developer’s compliance with this provision (Section 13.0 et seq.) shall in no way limit or modify Developer’s indemnification obligation provided in Section 16.0 of this Agreement.

13.1 Performance Bond. To guarantee the faithful performance of the Public Improvements and all the provisions of this Agreement, to protect City if Developer is in default as set forth in Section 9.0 et seq. of this Agreement, and to secure Developer’s one-year guarantee and warranty of the Public Improvements, including the maintenance of all landscaping in a vigorous and thriving condition, Developer shall provide City a faithful performance bond in the amount of Eight Hundred Twenty Thousand Five Hundred Dollars (\$820,500), which sum shall be not less than one hundred percent (100%) of the Estimated Costs. The City Council may, in its sole and absolute discretion and upon recommendation of the City Engineer, partially release a portion or portions of the security provided under this section as portions of the Public Improvements are completed and accepted by the City Council, provided that Developer is not in default on any provision of this Agreement or condition of approval for the Project, and the total remaining security is not less than twenty-five percent (25%) of the Estimated Costs. All security provided under this section shall be released at the end of the Warranty period, or any extension thereof as provided in Section 12.0 of this Agreement, provided that Developer is not in default on any provision of this Agreement or condition of approval for the Project.

13.2 Labor & Material Bond. To secure payment to the contractors, subcontractors, laborers, material men, and other persons furnishing labor, materials, or equipment for performance of the Public Improvements and this Agreement, Developer shall provide City a labor and materials bond in the amount of Eight Hundred Twenty Thousand Five Hundred Dollars (\$820,500), which sum shall not be less than one hundred percent (100%) of the Estimated Costs. The security provided under this section may be released by written authorization of the City Engineer after six (6) months from the date City accepts the final Public Improvements. The amount of such security shall be reduced by the total of all stop notice or mechanic’s lien claims of which City is aware, plus an amount equal to twenty percent (20%) of such claims for reimbursement of City’s anticipated administrative and legal expenses arising out of such claims.

13.3 Additional Requirements. The surety for any surety bonds provided as Security shall have a current A.M. Best’s rating of no less than A: VIII, shall be licensed to do business in California, and shall be satisfactory to City. As part of the obligation secured by the Security and in addition to the face amount of the Security, the Developer or its surety shall secure the costs and reasonable expenses and fees, including reasonable attorney’s fees and costs, incurred by City in enforcing the obligations of this Agreement. The Developer and its surety stipulate and agree that no change, extension of time, alteration, or addition to the terms of this Agreement, the Public Improvements, or the plans and specifications for the Public Improvements shall in any way affect its obligation on the Security.

13.4 Evidence and Incorporation of Security. Evidence of the Security shall be provided on the forms set forth in Exhibit “C,” unless other forms are deemed acceptable by

the City Engineer and the City Attorney, and when such forms are completed to the satisfaction of City, the forms and evidence of the Security shall be attached hereto as Exhibit "C" and incorporated herein by this reference.

14.0 RESERVED.

15.0 Lien. To secure the timely performance of Developer's obligations under this Agreement, including those obligations for which security has been provided pursuant to Sections 13 et seq. and 14 of this Agreement, Developer hereby creates in favor of City a lien against all portions of the Property not dedicated to City or some other governmental agency for a public purpose. As to Developer's default on those obligations for which security has been provided pursuant to Sections 13 et seq. and 14 of this Agreement, City shall first attempt to collect against such security prior to exercising its rights as a contract lienholder under this section.

16.0 Indemnification. Developer shall defend, indemnify, and hold harmless City, its elected officials, officers, employees, and agents from any and all actual or alleged claims, demands, causes of action, liability, loss, damage, or injury, to property or persons, including wrongful death, whether imposed by a court of law or by administrative action of any federal, state, or local governmental body or agency, arising out of or incident to any acts, omissions, negligence, or willful misconduct of Developer, its personnel, employees, agents, or contractors in connection with or arising out of construction or maintenance of the Public Improvements, or performance of this Agreement. This indemnification includes, without limitation, the payment of all penalties, fines, judgments, awards, decrees, attorneys' fees, and related costs or expenses, and the reimbursement of City, its elected officials, officers, employees, and/or agents for all legal expenses and costs incurred by each of them. This indemnification excludes only such portion of any claim, demand, cause of action, liability, loss, damage, penalty, fine, or injury, to property or persons, including wrongful death, which is caused solely and exclusively by the negligence or willful misconduct of Agency as determined by a court or administrative body of competent jurisdiction. Developer's obligation to indemnify shall survive the expiration or termination of this Agreement, and shall not be restricted to insurance proceeds, if any, received by City, its elected officials, officers, employees, or agents.

16.1 Public Works Determination. Developer has been alerted to the requirements of California Labor Code section 1770 et seq., including, without limitation S.B. 975, which require the payment of prevailing wage rates and the performance of other requirements if it is determined that this Agreement constitutes a public works contract. It shall be the sole responsibility of Developer to determine whether to pay prevailing wages for any or all work required by this Agreement. As a material part of this Agreement, Developer agrees to assume all risk of liability arising from any decision not to pay prevailing wages for work required by this Agreement.

17.0 Insurance.

17.1 Types; Amounts. Developer shall procure and maintain, and shall require its contractors to procure and maintain, during construction of any Public Improvement pursuant to this Agreement, insurance of the types and in the amounts described below ("Required Insurance"). If any of the Required Insurance contains a general aggregate limit, such insurance

shall apply separately to this Agreement or be no less than two times the specified occurrence limit.

17.1.1 General Liability. Developer and its contractors shall procure and maintain occurrence version general liability insurance, or equivalent form, with a combined single limit of not less than \$1,000,000 per occurrence for bodily injury, personal injury, and property damage.

17.1.2 Business Automobile Liability. Developer and its contractors shall procure and maintain business automobile liability insurance, or equivalent form, with a combined single limit of not less than \$1,000,000 per occurrence. Such insurance shall include coverage for the ownership, operation, maintenance, use, loading, or unloading of any vehicle owned, leased, hired, or borrowed by the insured or for which the insured is responsible.

17.1.3 Workers' Compensation. Developer and its contractors shall procure and maintain workers' compensation insurance with limits as required by the Labor Code of the State of California and employers' liability insurance with limits of not less than \$1,000,000 per occurrence, at all times during which insured retains employees.

17.1.4 Professional Liability. For any consultant or other professional who will engineer or design the Public Improvements, liability insurance for errors and omissions with limits not less than \$1,000,000 per occurrence, shall be procured and maintained for a period of five (5) years following completion of the Public Improvements. Such insurance shall be endorsed to include contractual liability.

17.2 Deductibles. Any deductibles or self-insured retentions must be declared to and approved by City. At the option of City, either: (a) the insurer shall reduce or eliminate such deductibles or self-insured retentions as respects City, its elected officials, officers, employees, agents, and volunteers; or (b) Developer and its contractors shall provide a financial guarantee satisfactory to City guaranteeing payment of losses and related investigation costs, claims, and administrative and defense expenses.

17.3 Additional Insured; Separation of Insureds. The Required Insurance shall name City, its elected officials, officers, employees, agents, and volunteers as additional insureds with respect to work performed by or on behalf of Developer or its contractors, including materials, parts, or equipment furnished in connection therewith. The Required Insurance shall contain standard separation of insureds provisions and shall contain no special limitations on the scope of its protection to City, its elected officials, officers, employees, agents, and volunteers.

17.4 Primary Insurance; Waiver of Subrogation. The Required Insurance shall be primary with respect to any insurance or self-insurance programs covering City, its elected officials, officers, employees, agents, and volunteers. All policies for the Required Insurance shall provide that the insurance company waives all right of recovery by way of subrogation against City in connection with any damage or harm covered by such policy.

17.5 Certificates; Verification. Developer and its contractors shall furnish City with original certificates of insurance and endorsements effecting coverage for the Required Insurance. The certificates and endorsements for each insurance policy shall be signed by a person

authorized by that insurer to bind coverage on its behalf. All certificates and endorsements must be received and approved by City before work pursuant to this Agreement can begin. City reserves the right to require complete, certified copies of all required insurance policies, at any time.

17.6 Term; Cancellation Notice. Developer and its contractors shall maintain the Required Insurance for the term of this Agreement and shall replace any certificate, policy, or endorsement which will expire prior to that date. All policies shall be endorsed to provide that the Required Insurance shall not be suspended, voided, reduced, canceled, or allowed to expire except on 30 days prior written notice to City.

17.7 Insurer Rating. Unless approved in writing by City, all Required Insurance shall be placed with insurers licensed to do business in the State of California and with a current A.M. Best rating of at least A: VIII.

17.8 Completed Operations Coverage. For Construction contracts, Developer and its contractors shall maintain insurance as required by this contract to the fullest amount allowed by law and shall maintain insurance for a minimum of five (5) years following the completion of this project. In the event Developer and its contractors fail to obtain or maintain completed operations coverage as required by this contract, the City, at its sole discretion, may purchase the coverage required, and the Developer and its contractors shall pay the cost.

18.0 Signs and Advertising. Developer understands and agrees to City's ordinances, regulations, and requirements governing signs and advertising structures. Developer hereby agrees with and consents to the removal by City of all signs or other advertising structures erected, placed, or situated in violation of any City ordinance, regulation, or other requirement. Removal shall be at the expense of Developer and its surety. Developer and its surety shall indemnify and hold City free and harmless from any claim or demand arising out of or incident to signs, advertising structures, or their removal.

19.0 Relationship Between the Parties. The Parties hereby mutually agree that neither this Agreement, nor any other related entitlement, permit, or approval issued by City for the Property shall operate to create the relationship of partnership, joint venture, or agency between City and Developer. Developer's contractors and subcontractors are exclusively and solely under the control and dominion of Developer. Nothing herein shall be deemed to make Developer or its contractors an agent or contractor of City.

20.0 General Provisions.

20.1 Authority to Enter Agreement. Each Party warrants that the individuals who have signed this Agreement have the legal power, right, and authority make this Agreement and bind each respective Party.

20.2 Cooperation; Further Acts. The Parties shall fully cooperate with one another and shall take any additional acts or sign any additional documents as may be necessary, appropriate, or convenient to attain the purposes of this Agreement.

20.3 Construction; References; Captions. It being agreed the Parties, or their agents have participated in the preparation of this Agreement, the language of this Agreement shall

be construed simply, according to its fair meaning, and not strictly for or against any Party. Any term referencing time, days, or period for performance shall be deemed calendar days and not workdays. All references to Developer include all personnel, employees, agents, and subcontractors of Developer, except as otherwise specified in this Agreement. All references to City include its elected officials, officers, employees, agents, and volunteers except as otherwise specified in this Agreement. The captions of the various articles and paragraphs are for convenience and ease of reference only, and do not define, limit, augment, or describe the scope, content, or intent of this Agreement.

20.4 Notices. All notices, demands, invoices, and written communications shall be in writing and delivered to the following addresses or such other addresses as the Parties may designate by written notice:

CITY OF MILPITAS
455 E. Calaveras Blvd
MILPITAS, CA 95035
Attn: Michael Silveira
City Engineer

MISSION PEAK HOMES, INC.
39488 Stevenson Place, Suite 107
Fremont, CA 94539
Attn: John S. Wong
President

Depending upon the method of transmittal, notice shall be deemed received as follows: by facsimile, as of the date and time sent; by messenger, as of the date delivered; and by U.S. Mail first class postage prepaid, as of 72 hours after deposit in the U.S. Mail.

20.5 Amendment; Modification. No supplement, modification, or amendment of this Agreement shall be binding unless executed in writing and signed by both Parties.

20.6 Waiver. City's failure to insist upon strict compliance with any provision of this Agreement or to exercise any right or privilege provided herein, or City's waiver of any breach of this Agreement, shall not relieve Developer of any of its obligations under this Agreement, whether of the same or similar type. The foregoing shall be true whether City's actions are intentional or unintentional. Developer agrees to waive, as a defense, counterclaim or set off, any and all defects, irregularities or deficiencies in the authorization, execution or performance of the Public Improvements or this Agreement, as well as the laws, rules, regulations, ordinances or resolutions of City with regards to the authorization, execution or performance of the Public Improvements or this Agreement.

20.7 Assignment or Transfer of Agreement. Developer shall not assign, hypothecate, or transfer, either directly or by operation of law, this Agreement or any interest herein without prior written consent of City. Any attempt to do so shall be null and void, and any assignee, hypothecate, or transferee shall acquire no right or interest by reason of such attempted assignment, hypothecation, or transfer. Unless specifically stated to the contrary in City's written consent, any assignment, hypothecation, or transfer shall not release or discharge Developer from any duty or responsibility under this Agreement.

20.8 Binding Effect. Each and all of the covenants and conditions shall be binding on and shall inure to the benefit of the Parties, and their successors, heirs, personal

representatives, or assigns. This section shall not be construed as an authorization for any Party to assign any right or obligation.

20.9 No Third-Party Beneficiaries. There are no intended third-party beneficiaries of any right or obligation assumed by the Parties.

20.10 Invalidity; Severability. If any portion of this Agreement is declared invalid, illegal, or otherwise unenforceable by a court of competent jurisdiction, the remaining provisions shall continue in full force and effect.

20.11 Consent to Jurisdiction and Venue. This Agreement shall be construed in accordance with and governed by the laws of the State of California. Any legal action or proceeding brought to interpret or enforce this Agreement, or which in any way arises out of the Parties' activities undertaken pursuant to this Agreement, shall be filed and prosecuted in the appropriate California State Court in the County of SANTA CLARA, California. Each Party waives the benefit of any provision of state or federal law providing for a change of venue to any other court or jurisdiction including, without limitation, a change of venue based on the fact that a governmental entity is a party to the action or proceeding, or that a federal right or question is involved or alleged to be involved in the action or proceeding. Without limiting the generality of the foregoing waiver, Developer expressly waives any right to have venue transferred pursuant to California Code of Civil Procedure Section 394.

20.12 Counterparts. This Agreement may be executed in counterpart originals, which taken together, shall constitute one and the same instrument.

IN WITNESS WHEREOF, the parties hereto have executed this Agreement, the day and year first above written.

CITY OF MILPITAS

By: _____
(signature)
Deanna J. Santana
(print name)
Interim City Manager
City of MILPITAS

MISSION PEAK HOMES, INC.

By: _____
(signature)
JOHN S. WONG
(print name)
PRESIDENT
(title)

APPROVED AS TO FORM:

By: _____
(signature)
Christopher Creech
(print name)
Acting City Attorney
City of MILPITAS

APPROVED AS TO CONTENT:

By: _____
(signature)
Luz Cofresi-Howe
(print name)
Finance Director/Risk Manager
City of MILPITAS

APPROVED AS TO SUFFICIENCY:

By: _____
(signature)
Christian Di Renzo
(print name)
Public Works Director
City of MILPITAS

NOTE: DEVELOPER'S SIGNATURES SHALL BE DULY NOTARIZED, AND APPROPRIATE ATTESTATIONS SHALL BE INCLUDED AS MAY BE REQUIRED BY THE BYLAWS, ARTICLES OF INCORPORATION, OR OTHER RULES OR REGULATIONS APPLICABLE TO DEVELOPER'S BUSINESS ENTITY.

ACKNOWLEDGMENT

A notary public or other officer completing this certificate verifies only the identity of the individual who signed the document to which this certificate is attached, and not the truthfulness, accuracy, or validity of that document.

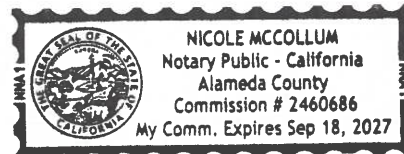
State of California
County of ALAMEDA)

On JUNE 4, 2025 before me, NICOLE MCCOLLUM, Notary Public
(insert name and title of the officer)

personally appeared JOHN S. WONG,
who proved to me on the basis of satisfactory evidence to be the person(s) whose name(s) is/are
subscribed to the within instrument and acknowledged to me that he/she/they executed the same in
his/her/their authorized capacity(ies), and that by his/her/their signature(s) on the instrument the
person(s), or the entity upon behalf of which the person(s) acted, executed the instrument.

I certify under PENALTY OF PERJURY under the laws of the State of California that the foregoing
paragraph is true and correct.

WITNESS my hand and official seal.



Signature Nicole McCollum (Seal)

All Capacity Acknowledgment

A notary public or other officer completing this certificate verifies only the identity of the individual who signed the document to which this certificate is attached, and not the truthfulness, accuracy, or validity of that document.

STATE OF CALIFORNIA

COUNTY OF _____

On _____, 20____, before me, _____, Notary Public, personally appeared _____, who proved to me on the basis of satisfactory

evidence to be the person(s) whose name(s) is/are subscribed to the within instrument and acknowledged to me that he/she/they executed the same in his/her/their authorized capacity(ies), and that by his/her/their signature(s) on the instrument the person(s), or the entity upon behalf of which the person(s) acted, executed the instrument.

I certify under PENALTY OF PERJURY under the laws of the State of California that the foregoing paragraph is true and correct.

WITNESS my hand and official seal.

Signature of Notary Public

OPTIONAL

Though the information below is not required by law, it may prove valuable to persons relying on the document and could prevent fraudulent removal and reattachment of this form to another document.

CAPACITY CLAIMED BY SIGNER

- ☐ Individual
☐ Corporate Officer

Title(s)
- ☐ Partner ☐ Limited
(s) ☐ General
- ☐ Attorney-In-Fact
☐ Trustee(s)
☐ Guardian/Conservator
☐ Other:

Signer is representing:
Name Of Person(s) Or Entity(ies)

DESCRIPTION OF ATTACHED DOCUMENT

Title or Type of Document

Number of Pages

Date of Document

Signer(s) Other Than Named Above

All Capacity Acknowledgment

A notary public or other officer completing this certificate verifies only the identity of the individual who signed the document to which this certificate is attached, and not the truthfulness, accuracy, or validity of that document.

STATE OF CALIFORNIA

COUNTY OF _____

On _____, 20____, before me, _____, Notary Public, personally appeared _____, who proved to me on the basis of satisfactory

evidence to be the person(s) whose name(s) is/are subscribed to the within instrument and acknowledged to me that he/she/they executed the same in his/her/their authorized capacity(ies), and that by his/her/their signature(s) on the instrument the person(s), or the entity upon behalf of which the person(s) acted, executed the instrument.

I certify under PENALTY OF PERJURY under the laws of the State of California that the foregoing paragraph is true and correct.

WITNESS my hand and official seal.

Signature of Notary Public

OPTIONAL

Though the information below is not required by law, it may prove valuable to persons relying on the document and could prevent fraudulent removal and reattachment of this form to another document.

CAPACITY CLAIMED BY SIGNER

- ☐ Individual
☐ Corporate Officer

Title(s)
- ☐ Partner ☐ Limited
(s)
☐ General
- ☐ Attorney-In-Fact
☐ Trustee(s)
☐ Guardian/Conservator
☐ Other:

Signer is representing:
Name Of Person(s) Or Entity(ies)

DESCRIPTION OF ATTACHED DOCUMENT

Title or Type of Document

Number of Pages

Date of Document

Signer(s) Other Than Named Above

EXHIBIT "A"

LEGAL DESCRIPTION OF PROPERTY

470-500 WOOL DRIVE

LEGAL DESCRIPTION

Real property in the City of Milpitas, County of Santa Clara, State of California, described as follows:

ALL OF LOT 177, 178, 179, 180 AS SHOWN ON THAT CERTAIN MAP ENTITLED, TRACT NO. 4549, WHICH MAP WAS FILED FOR RECORD IN THE OFFICE OF THE RECORDER OF THE COUNTY OF SANTA CLARA, STATE OF CALIFORNIA, ON APRIL 4, 1969, IN BOOK 251 OF MAPS, PAGES 17 AND 18.

APN: 029-10-081, 029-10-082, 029-10-083, 029-10-084

EXHIBIT "B"
LIST OF PUBLIC IMPROVEMENTS
470-500 WOOL DRIVE

Kier + Wright Civil Engineer & Surveyors, Inc.

Engineer's Opinion of Probable Construction Cost - 470 & 472 Wool Drive Offsite Improvements

Date: May 13, 2025

Prepared By: Paul Boumann

Project No.: A21201

I	Offsite Demolition and Preparation	QUANTITY	UNITS	UNIT COST	TOTAL COST
1	Mobilization	1	LS	\$10,650	\$10,650
2	Existing Sidewalk Demo	1770	SF	\$3	\$5,310
3	Existing Curb & Gutter Demo	440	LF	\$15	\$6,600
4	Existing Driveway Demo	1000	SF	\$5	\$5,000
5	Remove existing SS lateral & plug at main	5	EA	\$9,600	\$48,000
6	Remove existing water service & tap at main	4	EA	\$5,600	\$22,400
7	Clear & grub existing landscape areas	1180	SF	\$0.50	\$590
	Subtotal Offsite Demolition and Preparation				\$98,550

II	Offsite Improvements	QUANTITY	UNITS	UNIT COST	TOTAL COST
1	Joint Trench (Includes all boxes)	440	LF	\$279	\$122,760
2	Water service and Meter	8	EA	\$17,200	\$137,600
3	Back Flow Prevention Device	8	EA	\$7,000	\$56,000
4	Sewer Service	8	EA	\$15,900	\$127,200
5	Sidewalk	1,770	SF	\$12	\$21,240
6	Curb and Gutter	440	LF	\$40	\$17,600
7	Driveway	4	EA	\$2,000	\$8,000
8	12" AC Plug	440	LF	\$9	\$3,960
9	Microsurfacing of AC pavement	1,200	SF	\$1.50	\$1,800
10	2" Grind and Overlay	5,000	SF	\$3	\$15,000
	Subtotal Surface Offsite Improvements				\$511,160

II	Offsite Miscellaneous	QUANTITY	UNITS	UNIT COST	TOTAL COST
1	Traffic Control (Assume 20 days of use)	20	Days	\$2,000	\$40,000
2	Landscape within public right of way (Includes shrubs)	1,180	SF	\$25	\$29,500
3	Irrigation main	440	LF	\$20	\$8,800
4	Irrigation Meter & service	1	EA	\$17,200	\$17,200
5	Irrigation BFPD	1	EA	\$7,000	\$7,000
6	Street Trees	4	EA	\$300	\$1,200
	Subtotal Surface Offsite Improvements				\$103,700

Total
\$713,410
15% Contingency
\$107,012
Grand Total (Rounded to the Nearest \$100):
\$820,500
Notes

- The above estimate is based on Offsite Improvement Plans 470 & 472 Wool Drive, 4th submittal to the city dated 4/21/2025
- The above estimate is for bonding purposes only.



Paul Boumann, PE
Date: 5/13/2025



EXHIBIT "C"

SURETY BONDS AND OTHER SECURITY

470-500 WOOL DRIVE

As evidence of understanding the provisions contained in this Agreement, and of the Developer's intent to comply with same, the Developer has submitted the below described security in the amounts required by this Agreement, and has affixed the appropriate signatures thereto:

PERFORMANCE BOND PRINCIPAL AMOUNT: \$ 820,500

Surety: HARCO NATIONAL INSURANCE COMPANY

Attorney-in-fact: JON RICHARD SULLIVAN

Address: 4200 SIX FORKS ROAD, SUITE 1400

RALEIGH, NORTH CAROLINA 27609

MATERIAL AND LABOR BOND PRINCIPAL AMOUNT: \$ 820,500

Surety: HARCO NATIONAL INSURANCE COMPANY

Attorney-in-fact: JON RICHARD SULLIVAN

Address: 4200 SIX FORKS ROAD, SUITE 1400

RALEIGH, NORTH CAROLINA 27609

BOND NO. 0869571
INITIAL PREMIUM: Included in Performance Bond
SUBJECT TO RENEWAL

CITY OF MILPITAS
470-500 WOOL DRIVE IMPROVEMENTS
LABOR AND MATERIAL BOND

KNOW ALL PERSONS BY THESE PRESENTS:

WHEREAS the City of MILPITAS, California ("City") and Mission Peak Homes, Inc., a California corporation ("Principal"), have executed an agreement for work consisting of, but not limited to, the furnishing all labor, materials, tools, equipment, services, and incidentals for all grading, roads, paving, curbs and gutters, pathways, storm drains, sanitary sewers, utilities, drainage facilities, traffic controls, landscaping, street lights, and all other required facilities for the Project ("Public Improvements");

WHEREAS, the Public Improvements to be performed by Principal are more particularly set forth in that certain Agreement for Completion of Pubic Improvements dated August 12, 2025 ("Improvement Agreement");

WHEREAS, the Improvement Agreement is hereby referred to and incorporated herein by reference; and

WHEREAS, Principal is required to furnish a bond in connection with the Improvement Agreement providing that if Principal or any of its subcontractors shall fail to pay for any materials, provisions, or other supplies, or terms used in, upon, for, or about the performance of the Public Improvements, or for any work or labor done thereon of any kind, or for amounts due under the provisions of Title 3 (commencing with section 9000) of Part 6 of Division 4 of the California Civil Code, with respect to such work or labor, that the Surety on this bond will pay the same together with a reasonable attorney's fee in case suit is brought on the bond.

NOW, THEREFORE, Principal and Harco National Insurance Company ("Surety"), a corporation organized and existing under the laws of the State of Illinois, and duly authorized to transact business under the laws of the State of California, are held and firmly bound unto City and to any and all contractors, subcontractors, material suppliers, persons, companies or corporations furnishing materials, provisions, and other supplies used in, upon, for or about the performance of the Public Improvements, and all persons, companies or corporations renting or hiring teams, or implements or machinery, for or contributing to the Public Improvements to be done, and all persons performing work or labor upon the same and all persons supplying both work and materials as aforesaid excepting the Principal, the sum of Eight Hundred Twenty Thousand Five Hundred dollars (\$820,500), said sum being not less than 100% of the total cost of the Public Improvements under the terms of the Improvement Agreement, we bind

ourselves, our heirs, executors and administrators, successors and assigns jointly and severally, firmly by these presents.

THE CONDITION OF THIS OBLIGATION IS SUCH that if the Principal, his or its subcontractors, heirs, executors, administrators, successors, or assigns, shall fail to pay for any materials, provisions, or other supplies or machinery used in, upon, for or about the performance of the Public Improvements, or for work or labor thereon of any kind, or fail to pay any of the persons named herein, or amounts due under the Unemployment Insurance Code with respect to work or labor performed by any such claimant, or for any amounts required to be deducted, withheld, and paid over to the Employment Development Department from the wages of employees of the contractor and his subcontractors pursuant to Section 13020 of the Unemployment Insurance Code with respect to such work and labor, and all other applicable laws of the State of California and rules and regulations of its agencies, then said Surety will pay the same in or to an amount not exceeding the sum specified herein.

As part of the obligation secured hereby, and in addition to the face amount specified therefor, there shall be included costs and reasonable expenses and fees, including reasonable attorney's fees, incurred by City in successfully enforcing such obligation, all to be taxed as costs and included in any judgment rendered.

This bond is executed and filed to comply with Section 66499 et seq. of the California Government Code as security for payment to contractors, subcontractors, and persons furnishing labor, materials, or equipment for construction of the Public Improvements or performance of the Improvement Agreement. It is hereby expressly stipulated and agreed that this bond shall inure to the benefit of any and all persons, companies, and corporations entitled to file claims under Title 3 (commencing with Section 9000) of Part 6 of Division 4 of the California Civil Code, so as to give a right of action to them or their assigns in any suit brought upon this bond.

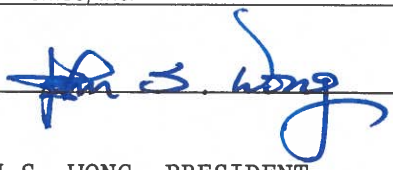
Surety, for value received, hereby stipulates and agrees that no change, extension of time, alteration, or addition to the terms of the Improvement Agreement, or to any plans, profiles, and specifications related thereto, or to the Public Improvements to be constructed thereunder, shall in any way affect its obligations on this bond, and it does hereby waive notice of any such change, extension of time, alteration, or addition.

IN WITNESS WHEREOF, the seal and signature of the Principal is hereto affixed, and the corporate seal and the name of the Surety is hereto affixed and attested by its duly authorized Attorney-in-Fact at 9:00 a.m., this 3rd day of June, 2025.

(Corporate Seal)

Mission Peak Homes, Inc.

Principal


By 

Title JOHN S. WONG, PRESIDENT

(Corporate Seal)

Harco National Insurance Company

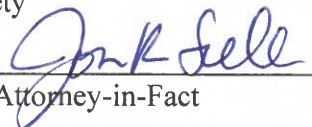Surety

By 

Attorney-in-Fact

(Attach Attorney-in-Fact Certificate)

Title Jon Richard Sullivan, Attorney-in-fact

The rate of premium on this bond is \$18.24 per thousand. The total amount of premium charges is \$14,966.

(The above must be filled in by corporate attorney.)

THIS IS A REQUIRED FORM

Any claims under this bond may be addressed to:

(Name and Address of Surety)

Harco National Insurance Company

4200 Six Forks Road, Suite 1400

Raleigh, North Carolina, 27609

(Name and Address of Agent or Representative for service of process in California, if different from above)

Mitch Petrak

3003 Oak Road, Suite 200

Walnut Creek, CA 94597

(Telephone number of Surety and Agent or Representative for service of process in California)

Surety: 925-457-0251 Agent: 707-815-5867

ACKNOWLEDGMENT

A notary public or other officer completing this certificate verifies only the identity of the individual who signed the document to which this certificate is attached, and not the truthfulness, accuracy, or validity of that document.

State of California
County of Orange

On June 3, 2025 before me, Emma Nichols, Notary Public
(insert name and title of the officer)

personally appeared Jon Richard Sullivan,
who proved to me on the basis of satisfactory evidence to be the person(s) whose name(s) is/are
subscribed to the within instrument and acknowledged to me that he/she/they executed the same in
his/her/their authorized capacity(ies), and that by his/her/their signature(s) on the instrument the
person(s), or the entity upon behalf of which the person(s) acted, executed the instrument.

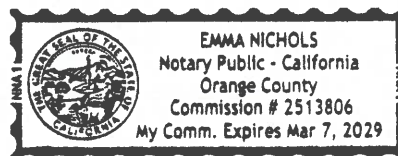
I certify under PENALTY OF PERJURY under the laws of the State of California that the foregoing
paragraph is true and correct.

WITNESS my hand and official seal.

Signature



(Seal)



ACKNOWLEDGMENT

A notary public or other officer completing this certificate verifies only the identity of the individual who signed the document to which this certificate is attached, and not the truthfulness, accuracy, or validity of that document.

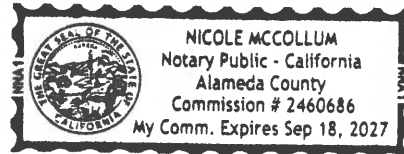
State of California
County of ALAMEDA)

On JUNE 4, 2025 before me, NICOLE MCCOLLUM, Notary Public
(insert name and title of the officer)

personally appeared JOHN S. WONG,
who proved to me on the basis of satisfactory evidence to be the person(s) whose name(s) is/are
subscribed to the within instrument and acknowledged to me that he/she/they executed the same in
his/her/their authorized capacity(ies), and that by his/her/their signature(s) on the instrument the
person(s), or the entity upon behalf of which the person(s) acted, executed the instrument.

I certify under PENALTY OF PERJURY under the laws of the State of California that the foregoing
paragraph is true and correct.

WITNESS my hand and official seal.



Signature *Nicole McCollum* (Seal)

POWER OF ATTORNEY

Bond # 0869571

HARCO NATIONAL INSURANCE COMPANY

INTERNATIONAL FIDELITY INSURANCE COMPANY

Member companies of IAT Insurance Group, Headquartered: 4200 Six Forks Rd, Suite 1400, Raleigh, NC 27609

KNOW ALL MEN BY THESE PRESENTS: That **HARCO NATIONAL INSURANCE COMPANY**, a corporation organized and existing under the laws of the State of Illinois, and **INTERNATIONAL FIDELITY INSURANCE COMPANY**, a corporation organized and existing under the laws of the State of New Jersey, and having their principal offices located respectively in the cities of Rolling Meadows, Illinois and Newark, New Jersey, do hereby constitute and appoint

JON RICHARD SULLIVAN, EMMALYN NICHOLS, MATT LOCKIE

Woodland Hills, CA

their true and lawful attorney(s)-in-fact to execute, seal and deliver for and on its behalf as surety, any and all bonds and undertakings, contracts of indemnity and other writings obligatory in the nature thereof, which are or may be allowed, required or permitted by law, statute, rule, regulation, contract or otherwise, and the execution of such instrument(s) in pursuance of these presents, shall be as binding upon the said **HARCO NATIONAL INSURANCE COMPANY** and **INTERNATIONAL FIDELITY INSURANCE COMPANY**, as fully and amply, to all intents and purposes, as if the same had been duly executed and acknowledged by their regularly elected officers at their principal offices.

This Power of Attorney is executed, and may be revoked, pursuant to and by authority of the By-Laws of **HARCO NATIONAL INSURANCE COMPANY** and **INTERNATIONAL FIDELITY INSURANCE COMPANY** and is granted under and by authority of the following resolution adopted by the Board of Directors of **INTERNATIONAL FIDELITY INSURANCE COMPANY** at a meeting duly held on the 13th day of December, 2018 and by the Board of Directors of **HARCO NATIONAL INSURANCE COMPANY** at a meeting held on the 13th day of December, 2018.

"RESOLVED, that (1) the Chief Executive Officer, President, Executive Vice President, Senior Vice President, Vice President, or Secretary of the Corporation shall have the power to appoint, and to revoke the appointments of, Attorneys-in-Fact or agents with power and authority as defined or limited in their respective powers of attorney, and to execute on behalf of the Corporation and affix the Corporation's seal thereto, bonds, undertakings, recognizances, contracts of indemnity and other written obligations in the nature thereof or related thereto; and (2) any such Officers of the Corporation may appoint and revoke the appointments of joint-control custodians, agents for acceptance of process, and Attorneys-in-fact with authority to execute waivers and consents on behalf of the Corporation; and (3) the signature of any such Officer of the Corporation and the Corporation's seal may be affixed by facsimile to any power of attorney or certification given for the execution of any bond, undertaking, recognizance, contract of indemnity or other written obligation in the nature thereof or related thereto, such signature and seals when so used whether heretofore or hereafter, being hereby adopted by the Corporation as the original signature of such officer and the original seal of the Corporation, to be valid and binding upon the Corporation with the same force and effect as though manually affixed."

IN WITNESS WHEREOF, **HARCO NATIONAL INSURANCE COMPANY** and **INTERNATIONAL FIDELITY INSURANCE COMPANY** have each executed and attested these presents on this 31st day of December, 2024



STATE OF NEW JERSEY
County of Essex

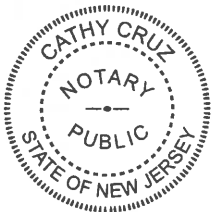
STATE OF ILLINOIS
County of Cook



Michael F. Zurcher

Executive Vice President, Harco National Insurance Company
and International Fidelity Insurance Company

On this 31st day of December, 2024, before me came the individual who executed the preceding instrument, to me personally known, and, being by me duly sworn, said he is the therein described and authorized officer of **HARCO NATIONAL INSURANCE COMPANY** and **INTERNATIONAL FIDELITY INSURANCE COMPANY**; that the seals affixed to said instrument are the Corporate Seals of said Companies; that the said Corporate Seals and his signature were duly affixed by order of the Boards of Directors of said Companies.



IN TESTIMONY WHEREOF, I have hereunto set my hand affixed my Official Seal, at the City of Newark, New Jersey the day and year first above written.

Cathy Cruz
a Notary Public of New Jersey
My Commission Expires April 16, 2029

CERTIFICATION

I, the undersigned officer of **HARCO NATIONAL INSURANCE COMPANY** and **INTERNATIONAL FIDELITY INSURANCE COMPANY** do hereby certify that I have compared the foregoing copy of the Power of Attorney and affidavit, and the copy of the Sections of the By-Laws of said Companies as set forth in said Power of Attorney, with the originals on file in the home office of said companies, and that the same are correct transcripts thereof, and of the whole of the said originals, and that the said Power of Attorney has not been revoked and is now in full force and effect.

IN TESTIMONY WHEREOF, I have hereunto set my hand on this day, June 03, 2025

A02260

Irene Martins, Assistant Secretary

BOND NO. 0869571
INITIAL PREMIUM: \$14,966
SUBJECT TO RENEWAL

CITY OF MILPITAS
470-500 WOOL DRIVE IMPROVEMENTS
PERFORMANCE BOND

KNOW ALL PERSONS BY THESE PRESENTS:

WHEREAS the City of MILPITAS, California ("City") and Mission Peak Homes, Inc., a California corporation ("Principal"), have executed an agreement for work consisting of, but not limited to, the furnishing all labor, materials, tools, equipment, services, and incidentals for all grading, roads, paving, curbs and gutters, pathways, storm drains, sanitary sewers, utilities, drainage facilities, traffic controls, landscaping, street lights, and all other required facilities for the Project ("Public Improvements");

WHEREAS, the Public Improvements to be performed by Principal are more particularly set forth in that certain Agreement for Completion of Pubic Improvements dated August 12, 2025 ("Improvement Agreement");

WHEREAS, the Improvement Agreement is hereby referred to and incorporated herein by reference; and

WHEREAS, Principal is required by the Improvement Agreement to provide a good and sufficient bond for performance of the Improvement Agreement, and to guarantee and warranty the Public Improvements constructed thereunder.

NOW, THEREFORE, Principal and Harco National Insurance Company ("Surety"), a corporation organized and existing under the laws of the State of Illinois, and duly authorized to transact business under the laws of the State of California, are held and firmly bound unto City in the sum of Eight Hundred Twenty Thousand Five Hundred dollars (\$820,500), said sum being not less than one hundred percent (100%) of the total cost of the Public Improvements as set forth in the Improvement Agreement, we bind ourselves, our heirs, executors and administrators, successors and assigns, jointly and severally, firmly by these presents.

THE CONDITION OF THIS OBLIGATION is such, that if Principal, his or its heirs, executors, administrators, successors or assigns, shall in all things stand to and abide by, and well and truly keep and perform the covenants, conditions, agreements, guarantees, and warranties in the Improvement Agreement and any alteration thereof made as therein provided, to be kept and performed at the time and in the manner therein specified and in all respects according to their intent and meaning, and to indemnify and save harmless City, its officers, employees, and agents, as stipulated in the Improvement Agreement, then this obligation shall become null and void; otherwise it shall be and remain in full force and effect.

As part of the obligation secured hereby, and in addition to the face amount specified therefor, there shall be included costs and reasonable expenses and fees, including reasonable attorney's fees, incurred by City in successfully enforcing such obligation, all to be taxed as costs and included in any judgment rendered.

Surety, for value received, hereby stipulates and agrees that no change, extension of time, alteration, or addition to the terms of the Improvement Agreement, or to any plans, profiles, and specifications related thereto, or to the Public Improvements to be constructed thereunder, shall in any way affect its obligations on this bond, and it does hereby waive notice of any such change, extension of time, alteration, or addition.

This bond is executed and filed to comply with Section 66499 et seq. of the Government Code of California as security for performance of the Improvement Agreement and security for the one-year guarantee and warranty of the Public Improvements.

IN WITNESS WHEREOF, the seal and signature of the Principal is hereto affixed, and the corporate seal and the name of the Surety is hereto affixed and attested by its duly authorized Attorney-in-Fact at 9:00 a.m., this 3rd day of June, 2025.

(Corporate Seal)

Mission Peak Homes, Inc.

Principal

By

Title JOHN S. WONG, PRESIDENT

(Corporate Seal)

Harco National Insurance Company

Surety

By

Attorney-in-Fact

Title Jon Richard Sullivan, Attorney-in-fact

The rate of premium on this bond is \$18.24 per thousand. The total amount of premium charges is \$ 14,966.

(The above must be filled in by corporate attorney.)

THIS IS A REQUIRED FORM

Any claims under this bond may be addressed to:

(Name and Address of Surety)

Harco National Insurance Company

4200 Six Forks Road, Suite 1400

Raleigh, North Carolina, 27609

(Name and Address of Agent or Representative for service of process in California, if different from above)

Mitch Petrak

3003 Oak Road, Suite 200

Walnut Creek, CA 94597

(Telephone number of Surety and Agent or Representative for service of process in California)

Surety: 925-457-0251 Agent: 707-815-5867

ACKNOWLEDGMENT

A notary public or other officer completing this certificate verifies only the identity of the individual who signed the document to which this certificate is attached, and not the truthfulness, accuracy, or validity of that document.

State of California
County of Orange

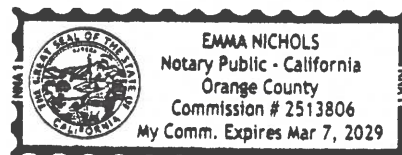
On June 3, 2025 before me, Emma Nichols, Notary Public
(insert name and title of the officer)

personally appeared Jon Richard Sullivan,
who proved to me on the basis of satisfactory evidence to be the person(s) whose name(s) is/are
subscribed to the within instrument and acknowledged to me that he/she/they executed the same in
his/her/their authorized capacity(ies), and that by his/her/their signature(s) on the instrument the
person(s), or the entity upon behalf of which the person(s) acted, executed the instrument.

I certify under PENALTY OF PERJURY under the laws of the State of California that the foregoing
paragraph is true and correct.

WITNESS my hand and official seal.

Signature  (Seal)



ACKNOWLEDGMENT

A notary public or other officer completing this certificate verifies only the identity of the individual who signed the document to which this certificate is attached, and not the truthfulness, accuracy, or validity of that document.

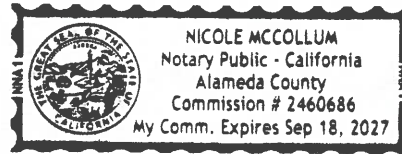
State of California
County of ALAMEDA)

On JUNE 4, 2025 before me, NICOLE MCCOLLUM, Notary Public
(insert name and title of the officer)

personally appeared JOHN S. WONG,
who proved to me on the basis of satisfactory evidence to be the person(s) whose name(s) is/are
subscribed to the within instrument and acknowledged to me that he/she/they executed the same in
his/her/their authorized capacity(ies), and that by his/her/their signature(s) on the instrument the
person(s), or the entity upon behalf of which the person(s) acted, executed the instrument.

I certify under PENALTY OF PERJURY under the laws of the State of California that the foregoing
paragraph is true and correct.

WITNESS my hand and official seal.



Signature Nicole McCollum (Seal)

POWER OF ATTORNEY

Bond # 0869571

HARCO NATIONAL INSURANCE COMPANY

INTERNATIONAL FIDELITY INSURANCE COMPANY

Member companies of IAT Insurance Group, Headquartered: 4200 Six Forks Rd, Suite 1400, Raleigh, NC 27609

KNOW ALL MEN BY THESE PRESENTS: That **HARCO NATIONAL INSURANCE COMPANY**, a corporation organized and existing under the laws of the State of Illinois, and **INTERNATIONAL FIDELITY INSURANCE COMPANY**, a corporation organized and existing under the laws of the State of New Jersey, and having their principal offices located respectively in the cities of Rolling Meadows, Illinois and Newark, New Jersey, do hereby constitute and appoint

JON RICHARD SULLIVAN, EMMALYN NICHOLS, MATT LOCKIE

Woodland Hills, CA

their true and lawful attorney(s)-in-fact to execute, seal and deliver for and on its behalf as surety, any and all bonds and undertakings, contracts of indemnity and other writings obligatory in the nature thereof, which are or may be allowed, required or permitted by law, statute, rule, regulation, contract or otherwise, and the execution of such instrument(s) in pursuance of these presents, shall be as binding upon the said **HARCO NATIONAL INSURANCE COMPANY** and **INTERNATIONAL FIDELITY INSURANCE COMPANY**, as fully and amply, to all intents and purposes, as if the same had been duly executed and acknowledged by their regularly elected officers at their principal offices.

This Power of Attorney is executed, and may be revoked, pursuant to and by authority of the By-Laws of **HARCO NATIONAL INSURANCE COMPANY** and **INTERNATIONAL FIDELITY INSURANCE COMPANY** and is granted under and by authority of the following resolution adopted by the Board of Directors of **INTERNATIONAL FIDELITY INSURANCE COMPANY** at a meeting duly held on the 13th day of December, 2018 and by the Board of Directors of **HARCO NATIONAL INSURANCE COMPANY** at a meeting held on the 13th day of December, 2018.

"RESOLVED, that (1) the Chief Executive Officer, President, Executive Vice President, Senior Vice President, Vice President, or Secretary of the Corporation shall have the power to appoint, and to revoke the appointments of, Attorneys-in-Fact or agents with power and authority as defined or limited in their respective powers of attorney, and to execute on behalf of the Corporation and affix the Corporation's seal thereto, bonds, undertakings, recognizances, contracts of indemnity and other written obligations in the nature thereof or related thereto; and (2) any such Officers of the Corporation may appoint and revoke the appointments of joint-control custodians, agents for acceptance of process, and Attorneys-in-fact with authority to execute waivers and consents on behalf of the Corporation; and (3) the signature of any such Officer of the Corporation and the Corporation's seal may be affixed by facsimile to any power of attorney or certification given for the execution of any bond, undertaking, recognizance, contract of indemnity or other written obligation in the nature thereof or related thereto, such signature and seals when so used whether heretofore or hereafter, being hereby adopted by the Corporation as the original signature of such officer and the original seal of the Corporation, to be valid and binding upon the Corporation with the same force and effect as though manually affixed."

IN WITNESS WHEREOF, **HARCO NATIONAL INSURANCE COMPANY** and **INTERNATIONAL FIDELITY INSURANCE COMPANY** have each executed and attested these presents on this 31st day of December, 2024



STATE OF NEW JERSEY
County of Essex

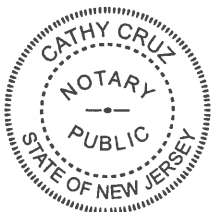
STATE OF ILLINOIS
County of Cook



Michael F. Zurcher

Executive Vice President, Harco National Insurance Company
and International Fidelity Insurance Company

On this 31st day of December, 2024, before me came the individual who executed the preceding instrument, to me personally known, and, being by me duly sworn, said he is the therein described and authorized officer of **HARCO NATIONAL INSURANCE COMPANY** and **INTERNATIONAL FIDELITY INSURANCE COMPANY**; that the seals affixed to said instrument are the Corporate Seals of said Companies; that the said Corporate Seals and his signature were duly affixed by order of the Boards of Directors of said Companies.



IN TESTIMONY WHEREOF, I have hereunto set my hand affixed my Official Seal, at the City of Newark, New Jersey the day and year first above written.

Cathy Cruz a Notary Public of New Jersey
My Commission Expires April 16, 2029

CERTIFICATION

I, the undersigned officer of **HARCO NATIONAL INSURANCE COMPANY** and **INTERNATIONAL FIDELITY INSURANCE COMPANY** do hereby certify that I have compared the foregoing copy of the Power of Attorney and affidavit, and the copy of the Sections of the By-Laws of said Companies as set forth in said Power of Attorney, with the originals on file in the home office of said companies, and that the same are correct transcripts thereof, and of the whole of the said originals, and that the said Power of Attorney has not been revoked and is now in full force and effect.

IN TESTIMONY WHEREOF, I have hereunto set my hand on this day, June 03, 2025

A02260

Irene Martins, Assistant Secretary



CITY OF MILPITAS AGENDA REPORT (AR)

Item Title:	Adopt a Resolution to Authorize the City Manager to Negotiate and Execute a Purchase and Sale Agreement with Santa Clara Valley Water District for Property Acquisition for South Milpitas Boulevard Road Extension, Project No. 2016 (Staff Contact: Christian Di Renzo, Public Works, 408-586-2602; and Michael Silveira, City Engineer, 408-586-3303)
Category:	Consent Calendar-Community Services and Sustainable Infrastructure
Meeting Date:	8/12/2025
Recommendation:	Adopt a resolution to authorize the City Manager to (1) Negotiate and execute the Purchase and Sale Agreement with Santa Clara Valley Water District for the acquisition of approximately 18,920 square foot of Assessor's Parcel Number 086-37-018 in the amount of \$270,000, (2) Negotiate and grant a Watershed Easement Agreement on said Purchase and Easement Agreement on 1841 Tarob Court to Santa Clara Valley Water District, (3) Negotiate and accept Easement Agreement from Anton Milpitas, LLC (1828 South Milpitas Boulevard) and The Harlowe, LLC (1821 South Milpitas Boulevard); and (4) Find that the purchase is in conformance with the Milpitas General Plan for South Milpitas Boulevard Road Extension, CIP No. 2016.

BACKGROUND:

In June 2008, the City Council adopted the Transit Area Specific Plan (TASP) to support the Milpitas Transit Center, including Bay Area Rapid Transit and Valley Transportation Authority light rail and bus services. In February 2023, the City Council adopted the Milpitas Metro Specific Plan (MMSP), an update to the TASP, to further the transit-oriented development of this area. The TASP/MMSP was developed to accommodate substantial new development, minimize traffic impacts on local roadways, and reduce urban sprawl which transformed the industrial area into a high-density mixed-use, transit-oriented district.

To support the anticipated increasing growth of residents and workforce within the district, the TASP/MMSP developed a Basic Infrastructure Program (BIP) to meet the infrastructure needs of the area, including related to community, park, transportation, and utility facilities, and associated land acquisition. To ensure new development in the TASP pays its fair share of public improvement costs, the City enacted the Transit Area Development Impact Fee (TADIF) in 2008.

As part of these needed infrastructure improvements, South Milpitas Boulevard (SMB) was identified to extend through the Innovation Subdistrict from Montague Expressway and connect to the Sango Court road extension in the Tango Subdistrict. The SMB Project is listed in the BIP as item DB#9. A portion of the extension was completed up to E. Penitencia Channel (Creek) by the BART/MTA Project and Anton Multi-Family Residential Development (730/750 Capital Expressway) project. In September 2020, the City Council approved the purchase of 1831-1841 Tarob Ct. to accommodate the planned Metro Tango Park and the remaining portion of SMB extension.

The South Milpitas Boulevard Road Extension, Project No. 2016 (SMB Project), is included in the adopted FY 2026-2030 Capital Improvement Program and provides for the design and construction of the remaining portion of the road extension between the Creek and Sango Court road extension including the bridge crossing over the Creek. The estimated cost of SMB Project is \$15.7 million; \$12.7 million will be funded by TADIF, with the remainder anticipated to be funded by a \$3.0 million federal earmark selected through the Community Project Funding/Congressionally Directed Spending bill in March 2022 (Federal Earmark).

The City is required to purchase a portion of Assessor's Parcel Number 086-37-018 from and provide various easements to the Santa Clara Valley Water District (Valley Water) for the bridge crossing over the Creek (Attachment A). At the [March 18, 2025 City Council Closed Session](#), staff presented and discussed the purchase of the property from Valley Water to the City Council and was directed to return with a final price and terms of the agreement at a future City Council meeting.

ANALYSIS:

The SMB Project is a critical transportation infrastructure improvement that will provide direct pedestrian and bicycle access from nearby commercial areas, neighborhoods, parks, schools, and transit centers to the planned Metro Tango Park and residential developments in the Tango District. The road will also function as an emergency vehicle access route, further enhancing the safety of the community.

The City is required to purchase approximately 18,920 square foot of Assessor's Parcel Number 086-37-018 (Subject Property), which comprises 3.82 acres, from Valley Water for the bridge crossing over the Creek. This parcel is designated as permanent open space and functions as a flood control channel. As a condition of the purchase and sale agreement (Attachment C), the City will be responsible for all maintenance associated with bridge and access ramp improvements, including any retaining walls, gate, fences, or other structures, and the removal of non-native species, debris, and vegetation within the channel; and will grant Valley Water a Watershed Easement (Attachment E) for water management and storm water drainage purposes.

The existing maintenance roads must be realigned partially onto adjacent private properties due to location of the bridge abutments. Along the northernly road, the private property owners, Anton Milpitas, LLC (1828 S. Milpitas Blvd.) and The Harlowe, LLC (1821 S. Milpitas Blvd), have agreed to enter into an easement agreement with City and Valley Water for ingress and egress over and across a designated area, pending negotiation of the final terms of the agreement. Similarly, the City will enter into an easement agreement with Valley Water over and across a designated area on City-owned property (1841 Tarob Court) for the ingress and egress of the southernly maintenance road (Attachment F).

On July 24, 2025, the City presented Valley Water with a statutory offer of \$19,000 to purchase the Subject Property with a Watershed Easement reservation. Valley Water disagreed with the valuation method used by the City appraiser that their land should be nominally valued based on the land's current zoning designation of "open space." They believe the property should be valued on comparable land sales of adjacent multi-family residential development based on "Across the Fence Methodology." Valley Water understands the Subject Property corridor generally cannot be developed independently for any marketable purpose, but the "Across the Fence Methodology" values the corridor land as a component of the land through which it passes. Valley Water's Real Estate Services researched comparable multi-family land sales and found sales ranging between \$100 to \$150 per square foot for fee simple, which would equate to approximately \$1,900,000 to \$2,850,000 for the Subject Property.

The City maintains its position the Subject Property corridor should be considered "open space" as determined by the City's appraiser and the "Across the Fence Methodology" method raised by Valley Water is hypothetical and speculative. Valley Water acknowledged a community benefit and the City pursuit of the Federal Earmark is critical to building the SMB Project. In the spirit of good stewardship, they proposed the sale of the Subject Property on a cost-share approach based on the lower value. The City and Valley Water have agreed in principle on a purchase price of \$270,000.

There are certain terms of the purchase and sale agreement and easement agreements yet to be finalized between the City, Valley Water, and/or private owners and require additional time to resolve. Staff requests City Council to authorize the City Manager to negotiate and execute the purchase and sale agreement with Valley Water and easement agreements with Valley Water, Anton Milpitas, LLC and The Harlowe, LLC to meet Caltrans' right-of-way certification approval deadline of August 30, 2025.

Specific Plans

The TASP/MMSP provided policies for circulation, mobility, and transportation to guide street development to establish connectivity between neighborhoods, parks, schools, trails, and transit centers. The framework of the street system consisting of public roadways are illustrated in Figure 3-2 of the TASP. However, the MMSP

redefined the portion of SMB from the Creek to the Sango Court road extension to be a route for bicyclist and pedestrian with emergency vehicle access and restrict it from through traffic per policy SD-4.1 and as illustrated in Figure 4-6.

SMB is identified to extend through the Innovation Subdistrict from Montague Expressway and connect to the Sango Court road extension in the Tango Subdistrict to relieve the congestion at Montague/Great Mall Parkway intersection, provide access to the BART station, and provide direct connection between the Tango subdistrict neighborhoods and transit centers. A portion of the extension was completed up to the Creek by the BART/VTa project and Anton Multi-Family Residential Development (730/750 Capital Expressway) project. In September 2020, the City Council approved the purchase of 1831-1841 Tarob Ct. to build the planned Metro Tango Park and the remaining portion of SMB extension. The City is nearing completion of the construction plans and now needs to acquire the Subject Property for the bridge crossing over the Creek to connect to Sango Court road extension.

Section 3.3 (Transportation) of the Environmental Impact Report (EIR) prepared for the TASP included a detailed traffic impact analysis of the existing conditions and transportation-related impacts based on traffic modeling of the overall street network of the Land Use Plan (Figure 3-1) and Street System diagram (Figure 3-2). The road extensions of SMB and Sango Court were specifically analyzed in Table 3.3-10 (Project Intersection Levels of Service), Figure 3.3-12 (Trip Assignment), and Figure 3.3-13 (Peak-hour Volumes). The EIR also addresses other aspects of circulation in the TASP area including pedestrian and bike routes (Figure 3.3-15).

Section 3.7 (Transportation) of the Subsequent Environmental Impact Report (SEIR) prepared for the MMSP addressed the plan changes of policy 3.15, 3.28, and 3.29 in the TASP. Under section 3.7.3.3 – Impact TR-1, the MMSP provides site access and enhanced connectivity between existing streets in the Tango subdistrict and would not be reflected in the countywide Travel Demand Model as they are only local access and have no substantial change.

Legislative Body Delegation

Pursuant to Government Code section 65402, prior to acquiring land for a public purpose, the City must first determine that the acquisition is consistent with the pertinent portions of the City's General Plan. This determination has not been delegated by ordinance, and so pursuant to Government Code section 65100, the City Council must make this determination.

Staff recommends the City Council find that the property acquisition is in conformance with the General Plan Action LU-2a, LU-3c, LU-4a, CIR-1f, CIR-1g, CIR-1h, CIR-1k, CIR-4a, CIR-4i, CIR-4w, CIR-7e, CIR-7f, PROS-1g, PROS-1h, and UCS-2j and aligns with the implementation of the TASP/MMSP. The acquisition and development of this bridge has long been a critical component of the TASP/MMSP and will directly connect redeveloping properties with trails, parkland, and transportation resources in fulfillment of General Plan objectives in this area.

Surplus Land Act:

The Surplus Land Act (Act) requires a local agency to prioritize affordable housing, parks, and open space when disposal of surplus land. Valley Water has determined the transferring of the Subject Property in simple fee to the City is exempt from the Act pursuant California Government Code Section 54221(F)(1)(D) and is responsible to obtaining approval from Department of Housing and Community Development.

Subdivision Map Act

Pursuant sections 66426.5 and 66428(a)(2) of the Subdivision Map Act, the preparation of the parcel map is not required for the division of land in computing the number of parcels as long as the conveyance of land is to or from a public entity (to the City from Valley Water) including for right-of-way purposes. For this purpose, the conveyance of land shall be a fee interest and can be granted by a deed (Attachment D).

Right of Way Clearance

First American Title Insurance Company prepared a preliminary title report for the Subject Property and the title is a fee simple estate vested by Santa Clara Valley Water District. There are no liens recorded against the estate. There is an Pacific Gas & Electric easement for a Gas Transmission Line covering approximately 600 square feet of the northwest corner of the purchase area which will not be affected by the new improvements. All other easements identified in the report were not found to be within the acquisition area. In addition, as part of the requirements of the Federal Earmark, Caltrans and Federal Highway Administration must certify the SMB Project has obtained all the necessary property rights including, but not limited to, title, easements, and permits prior to the start of construction. These approvals are anticipated to be completed by the end of the month.

Environmental Clearance

As part of the National Environmental Policy Act (NEPA) process, an Archaeological Survey was required and four 10' deep soil bores were inspected on the Subject Property for evidence of any archeological findings. The soil samples from this survey were analyzed for hazardous materials that included asbestos; polychlorinated biphenyl; priority pollutant metals; semi-volatile organic compounds; total petroleum hydrocarbon as diesel and volatile organic compounds. Based on various test methods established by the EPA, the soil contaminant concentrations were either non-detected or below the regulatory limits. Therefore, the soils of the Subject Property are not considered hazardous or pose significant toxic liability.

California Relocation Assistance Law

The Relocation Assistance Act Policy for Real Estate Acquisitions and Leases applies to situations where persons or businesses are required to vacate occupancy of property as a result of lease or acquisition. Section 7260 et seq. of the California Government Code (California Relocation Assistance Law) requires that all public entities adopt rules and regulations to administer relocation assistance and to implement the payments under the provision of the Code. The Parcel is designated as permanent open space and functions as a flood control channel, and there are no persons or businesses occupying the Subject Property.

POLICY ALTERNATIVE(S):

Alternative 1: Do not authorize the City Manager to negotiate and execute the Purchase and Sale Agreement with Santa Clara Valley Water District for Subject Property; negotiate and grant a Watershed Easement Agreement on said Purchase and Easement Agreement on 1841 Tarob Court to Santa Clara Valley Water District; and negotiate and accept Easement Agreement from Anton Milpitas, LLC (1828 South Milpitas Boulevard) and The Harlowe, LLC (1821 South Milpitas Boulevard).

Pros: None.

Cons: To secure the Federal Earmark by the obligation deadline of September 30, 2025, Caltrans must provide right-of-way certification by August 30, 2025. Staff needs adequate time to process the administration of documents while finalizing agreements. Not authorizing to negotiate the terms of the agreements during this time will jeopardize meeting Caltrans' deadline to certify the right-of-way and require bringing the finalized agreements at a later City Council meeting after the deadline.

Reason for not recommending: Timely approval of all agreements is critical for completing the transaction and securing right-of-way certification from Caltrans. As the deadline fast approaches, any delays will disrupt the sequence of processing documentation and jeopardize securing the Federal Earmark. Not securing the Federal Earmark may require staff to reevaluate the design to ensure the construction will not exceed the approved project budget of \$12.3 million.

Alternative 2: Do not find that the said purchase is in conformance with Milpitas General Plan.

Pros: None.

Cons: Not making this finding would delay the property purchase.

Reason for not recommending: Time is of the essence. To secure the Federal Earmark by the obligation deadline of September 30, 2025, City Council will need to authorize the purchase of the Subject Property and make a finding that said purchase is in conformance with Milpitas General Plan at this meeting. Timely approval of all agreements is critical for completing the transaction and securing right-of-way certification from Caltrans. As the deadline fast approaches, any delays will disrupt the sequence of processing documentation and jeopardize securing the Federal Earmark. Not securing the Federal Earmark may require staff to reevaluate the design to ensure the construction will not exceed the approved project budget of \$12.3 million.

FISCAL IMPACT:

As of July 31, 2025, the available funding in South Milpitas Boulevard Road Extension, CIP No. 2016, is \$8,983,632, which is funded by TADIF. There is sufficient funding available to execute the Purchase and Sale Agreement with Santa Clara Valley Water District for the acquisition of approximately 18,920 square foot of Assessor's Parcel Number 086-37-018 in the amount of \$270,000.

CALIFORNIA ENVIRONMENTAL QUALITY ACT (CEQA):

The City of Milpitas, as the Lead Agency, prepared an Initial Study/Mitigated Negative Declaration (IS/MND), Mitigation Monitoring and Reporting Program (MMRP), and the Notice of Determination for the SMB Project pursuant to the California Environmental Quality Act (CEQA) requirement. On [May 21, 2024](#), the City Council adopted the IS/MND in its entirety for the SMB Project.

There are no substantial changes to the project, the project's circumstances, or new information that could not have been known at the time of the City's prior environmental determination and/or any changes or circumstances do not present new significant environmental effects or a substantial increase in the severity of previously identified significant environmental effects requiring further environmental study and review. The City's prior environmental determinations adequately support the City's current action, and as such, no further CEQA review is required pursuant to Pub. Res. Code § 21166 and CEQA Guidelines § 15162(a).

As part of the Federal Earmark requirements, extensive environment studies were conducted in accordance with NEPA guidelines. Caltrans certified it has carried out the responsibility to make the determination pursuant to 23 USC 326 and the Memorandum of Understanding dated April 18, 2022, executed between FHWA and Caltrans. Caltrans has determined that the project qualifies for a Categorical exclusion under 23 CFR 771.117(c).

ATTACHMENT(S):

- (a) Location Map
- (b) Resolution
- (c) Purchase and Sale Agreement
- (d) Grant Deed
- (e) Watershed Easement Agreement
- (f) Tarob Court Easement Agreement

ATTACHMENT A

MAP LEGEND

- 1 - SMB ROAD EXTENSION
- 2 - CITY PARK SITE 1
- 3 - CITY PARK SITE 2
- 4 - SANGO ROAD EXTENSION
- 5 - 355 SANGO COURT DEVELOPMENT
- 6 - PARKSIDE WEST 2 DEVELOPMENT
- 7 - AUGUSTUS RATHBONE PARK

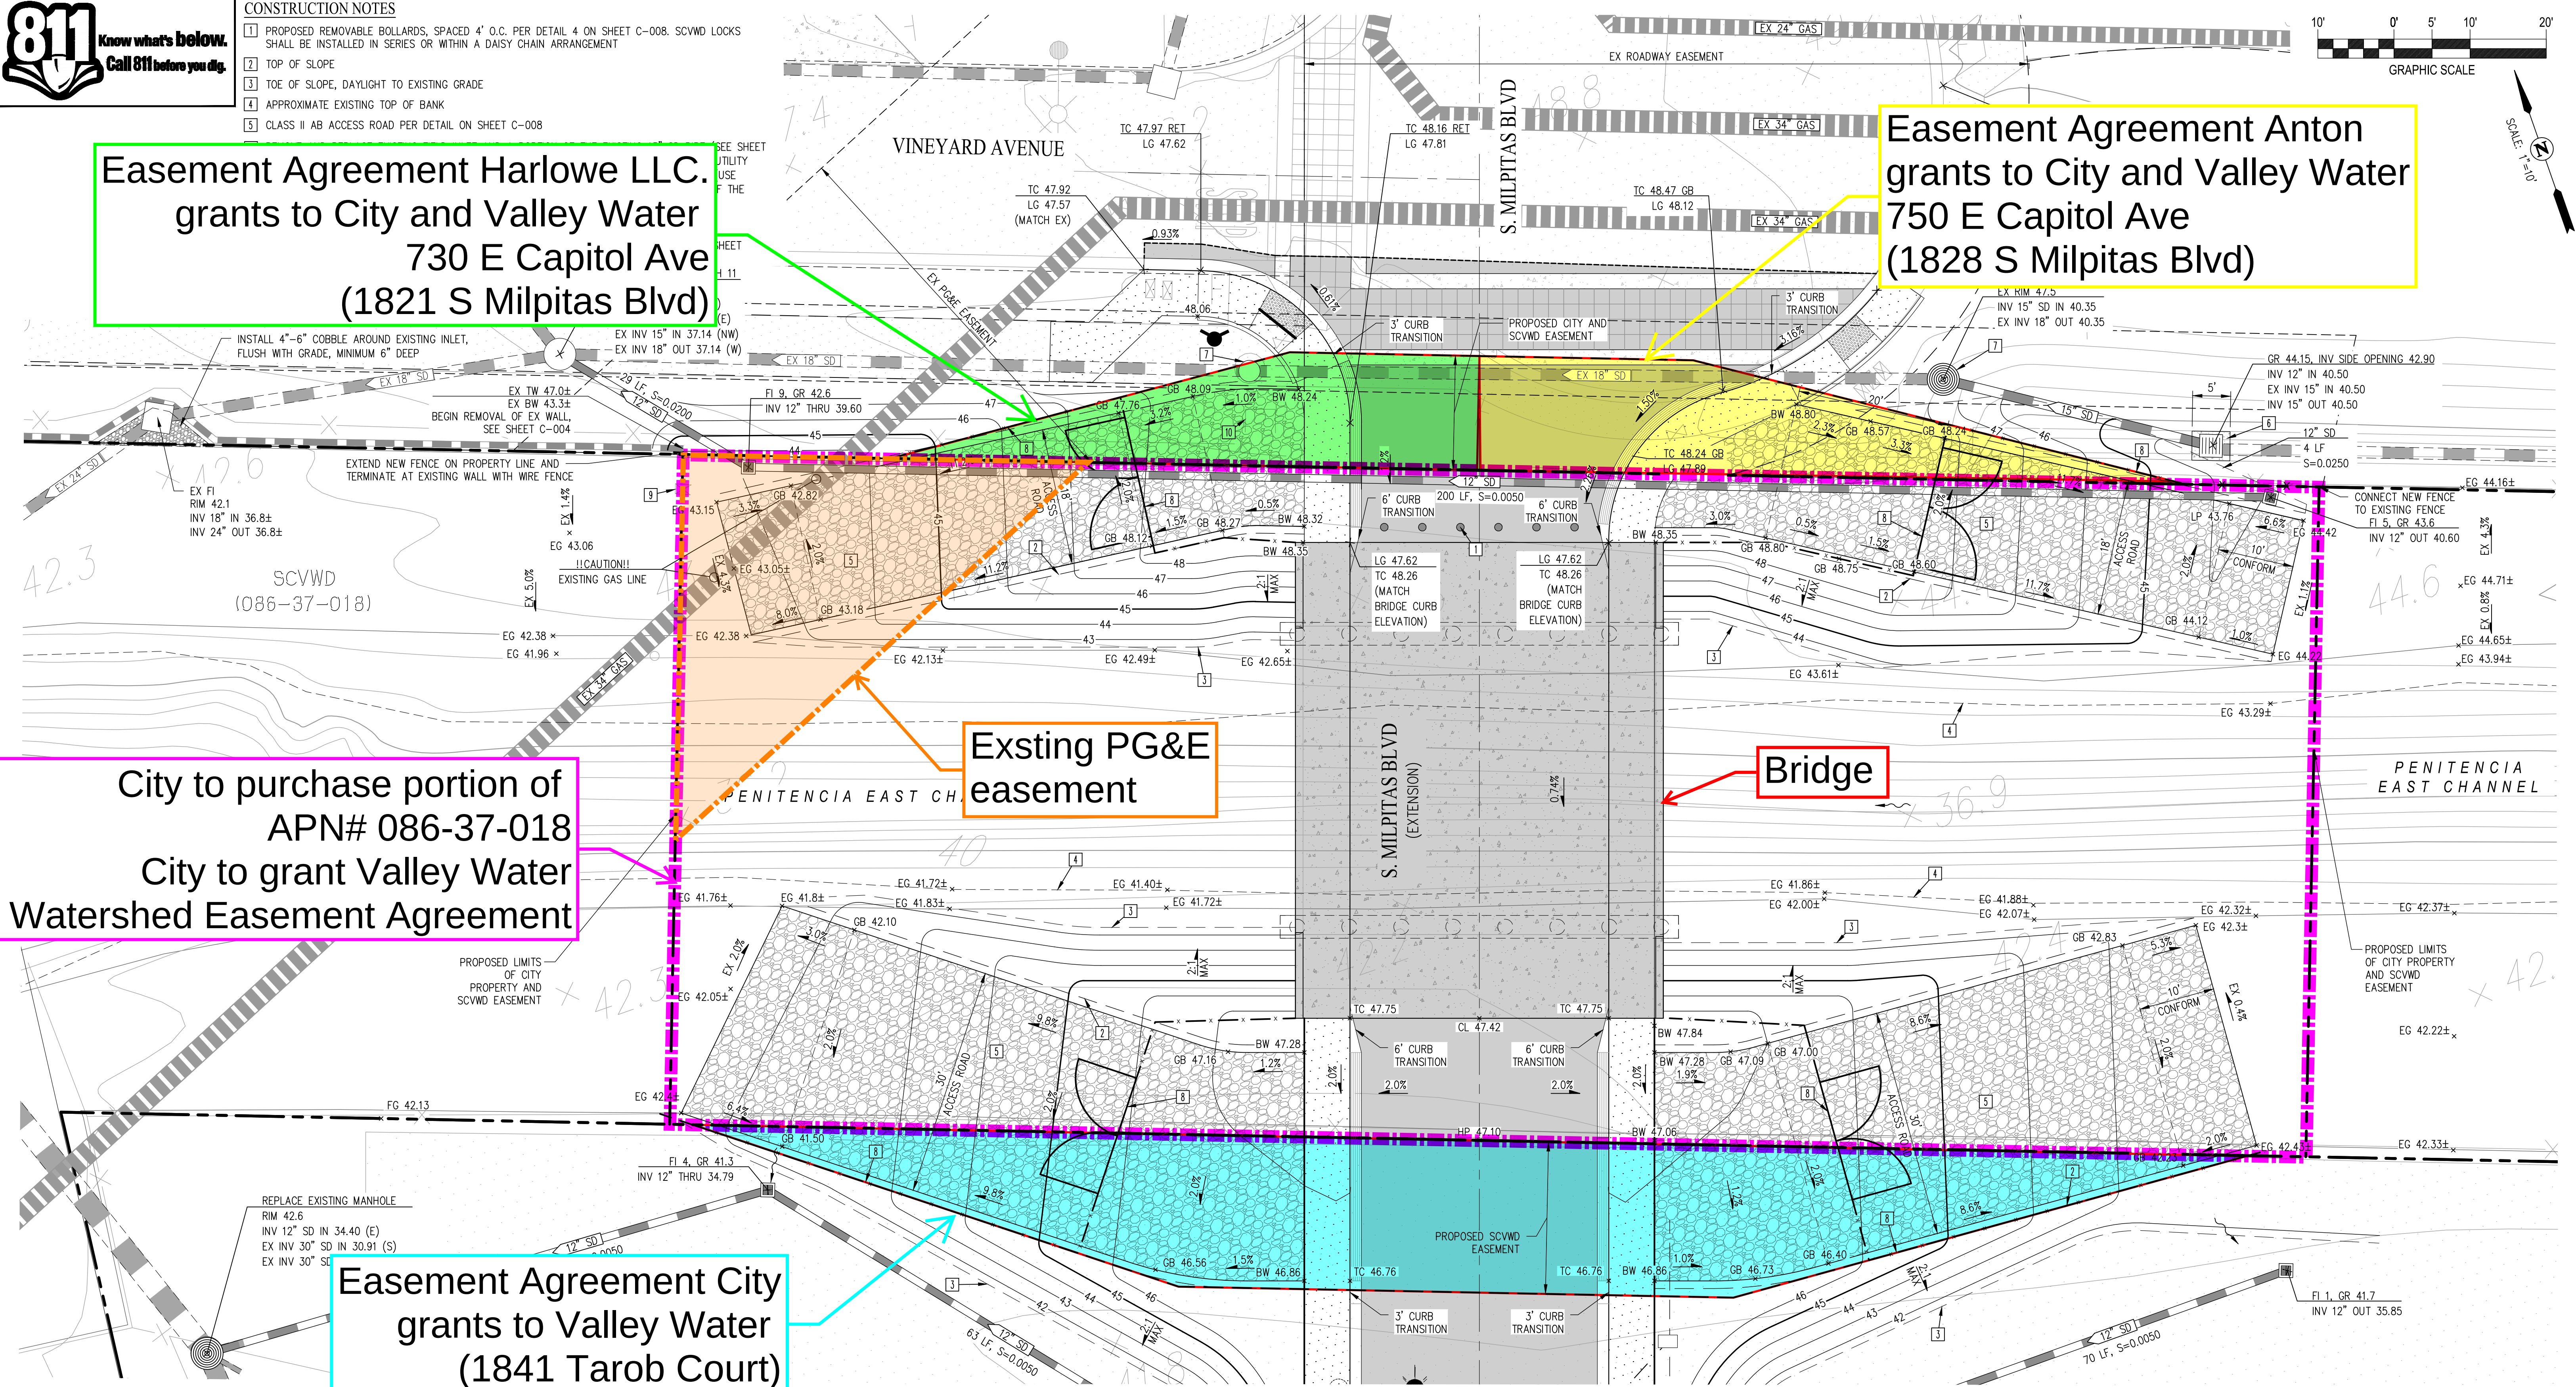




- CONSTRUCTION NOTES
- 1 PROPOSED REMOVABLE BOLLARDS, SPACED 4' O.C. PER DETAIL 4 ON SHEET C-008. SCVWD LOCKS SHALL BE INSTALLED IN SERIES OR WITHIN A DAISY CHAIN ARRANGEMENT
 - 2 TOP OF SLOPE
 - 3 TOE OF SLOPE, DAYLIGHT TO EXISTING GRADE
 - 4 APPROXIMATE EXISTING TOP OF BANK
 - 5 CLASS II AB ACCESS ROAD PER DETAIL ON SHEET C-008

Easement Agreement Harlowe LLC.
grants to City and Valley Water
730 E Capitol Ave
(1821 S Milpitas Blvd)

Easement Agreement Anton
grants to City and Valley Water
750 E Capitol Ave
(1828 S Milpitas Blvd)



City to purchase portion of
APN# 086-37-018
City to grant Valley Water
Watershed Easement Agreement

Easement Agreement City
grants to Valley Water
(1841 Tarob Court)

FINE GRADING AND LAYOUT PLAN

SCALE: 1" = 10'

101% SUBMITTAL / NOT FOR CONSTRUCTION

 CIVIL ENGINEERS • SURVEYORS • PLANNERS		Record Drawings		Drawn By: PQM Date: 6/20/2025 Checked By: EMD Date: 5/20/2025 Designed By: EMD Date: 5/20/2025	<table><tr><th colspan="3">Revisions</th></tr><tr><th>Num.</th><th>Description</th><th>Engr. Aprv.</th><th>Date</th></tr><tr><td> </td><td> </td><td> </td><td> </td></tr><tr><td> </td><td> </td><td> </td><td> </td></tr><tr><td> </td><td> </td><td> </td><td> </td></tr></table>	Revisions			Num.	Description	Engr. Aprv.	Date													CITY OF MILPITAS ENGINEERING DIVISION		PROJECT NO. 2016
		Revisions																									
		Num.	Description			Engr. Aprv.	Date																				
SAN RAMON (925) 866-0322 ROSEVILLE (916) 788-4456 WWW.CBANDG.COM		SOUTH MILPITAS BOULEVARD ROAD EXTENSION		Rec. Dwg No.																							
RECOMMENDED FOR BIDDING BY: _____ DATE: _____ Lyhak Eam, P.E., PW Division Manager, Engineering		FINE GRADING AND LAYOUT PLAN (BRIDGE & ACCESS ROADS)		DATE: 6/20/2025																							
				SCALE: 1" = 20'																							
				SHEET C-007																							

RESOLUTION NO. _____

RESOLUTION TO AUTHORIZE THE CITY MANAGER TO NEGOTIATE AND EXECUTE THE PURCHASE AND SALE AGREEMENT WITH SANTA CLARA VALLEY WATER DISTRICT FOR THE ACQUISITION OF APPROXIMATELY 18,920 SQUARE FOOT OF ASSESSOR'S PARCEL NUMBER 086-37-018 IN THE AMOUNT OF \$270,000; TO NEGOTIATE AND GRANT A WATERSHED EASEMENT AGREEMENT ON SAID PURCHASE AND EASEMENT AGREEMENT ON 1841 TAROB COURT TO SANTA CLARA VALLEY WATER DISTRICT; AND TO NEGOTIATE AND ACCEPT EASEMENT AGREEMENT FROM ANTON MILPITAS, LLC (1828 SOUTH MILPITAS BOULEVARD) AND THE HARLOWE, LLC (1821 SOUTH MILPITAS BOULEVARD); AND DELEGATE LEGAL AUTHORITY TO CITY COUNCIL TO AUTHORIZE THE PURCHASE OF THE SUBJECT PROPERTY AND FIND THAT THE SAID PURCHASE IS IN CONFORMANCE WITH MILPITAS GENERAL PLAN FOR SOUTH MILPITAS BOULEVARD ROAD EXTENSION, CIP NO. 2016.

WHEREAS, Section I-2-12.01 of the Milpitas Municipal Code exempts the purchase or lease of real property from the procedures set forth in the Purchasing Ordinance (Chapter 2 of Title I) and authorizes the City Council to otherwise proceed in accordance with law; and

WHEREAS, pursuant to Government Code Section 37350 the City of Milpitas (the "City") has full authority to purchase real property for the common benefit; and

WHEREAS, the City adopted the Transit Area Specific Plan (TASP) in June 2008 and Metro Milpitas Specific Plan (MMSP), an update to TASP,—in February 2023 to support the Milpitas Transit Center including Bay Area Rapid Transit service as well as existing Valley Transportation Authority light rail and bus services.—The TASP/MMSP was developed to accommodate substantial new development, minimize traffic impacts on local roadways, and reduce urban sprawl which transformed the industrial area into a high-density mixed-use, transit-oriented district; and

WHEREAS, on September 1, 2020, the City Council adopted Resolution No. 9000, authorizing the City Manager to execute a Purchase and Sale Agreement to acquire certain real property and interests in real property at 1831-1841 Tarob Court, a 2.48-acre site with a vacant 40,474 square foot industrial building, to accommodate extensions of South Milpitas Boulevard, Sango Court and Tarob Court, and Metro Tango Park; and

WHEREAS, the City [desires](#) to purchase approximately 18,920 square foot of Assessor's Parcel Number 086-37-018 (subject property), which comprises of 3.82 acres, from Santa Clara Valley Water District (Valley Water) to construct a bridge and roadway improvements across the E. Penitencia Channel (Creek) for the extension South Milpitas ~~Boulevard~~[Boulevard](#); and

WHEREAS, the subject property is bounded by multi-family residential buildings owned by Anton Milpitas, LLC (1828 South Milpitas ~~Boulevard~~[Boulevard](#).) and The Harlowe, LLC (1821 South Milpitas ~~Boulevard~~[Boulevard](#)) to the north, and City owned property 1831-1841 Tarob Court which is designed for the planned Metro Tango Park.—The subject property is within the TASP/MMSP with a land use designation of Permanent Open Space which serves as a flood control channel; and

WHEREAS, the proposed property acquisition is in conformance with Policy Action LU-2a, LU-3c, LU-4a, CIR-1f, CIR-1g, CIR-1h, CIR-1k, CIR-4a, CIR-4i, CIR-4w, CIR-7e, CIR-7f, PROS-1g, PROS-1h, and UCS-2j of the Milpitas General Plan 2040 in that purchase of the property will further allow for development of the Tango Subdistrict, as shown on the MMSP, into attractive, high density, urban neighborhoods with a mix of land uses around the Milpitas Transit Center. Purchase of the property will also allow for the creation of pedestrian connections so that residents, visitors, and workers can walk, bike, and take transit. The extension of South Milpitas Boulevard and Sango Court—~~are~~ designed to create a lively and attractive street character and a distinctive character for the Tango Subdistrict; and

WHEREAS, public improvements and services are needed to serve the TASP/MMSP area's existing and future residents and workers, including community, parks, transportation, and utility facilities, and associated land acquisition. Transit Area Development Impact Fee Program (TADIF) financing ensures that the TASP/MMSP is fiscally responsible with fees paid by development occurring exclusively within the area and is applied to construction of said infrastructure, and such funds are available for the purchase of this property; and

WHEREAS, the proposed property acquisition is required to extend South Milpitas Boulevard, as well as extend Sango Court to connect to Tarob Court as envisioned in the TASP/~~MMSP, and~~ MMSP and is included in the Basic Infrastructure Program (BIP) as listed as DB#9. The property acquisition cost has been programmed into the adopted TADIF, paid for entirely by private development occurring within the TASP/MMSP. The TADIF is a development impact fee adopted by the City of Milpitas pursuant to the provisions of Government Code Section 66000 (the Mitigation Fee Act) and per the Milpitas Municipal Code, Title VIII, Section 4.2.01; and

WHEREAS, the City prepared and certified a programmatic Environmental Impact Report (EIR) in conjunction with adoption of the TASP and Subsequent Environmental Impact Report (SEIR) in conjunction with adoption of the MMSP and in accordance with the requirements ~~of the~~ of the California Environmental Quality Act (CEQA). The purchase of the subject property is consistent with the adopted TASP EIR and MMSP SEIR and subsequent development will implement the vision, goals, and policies of the TASP and MMSP, as more particularly set forth in the Agenda Report; and

WHEREAS, the TASP/MMSP identified the extension of South Milpitas Boulevard (SMB) through the Innovation Subdistrict from Montague Expressway and connect to the Sango Court road extension in the Tango Subdistrict as a critical infrastructure project to support circulation, emergency access, and connectivity in the plan area.—In compliance with the BIP program, portion of the SMB extension was completed up to E. Penitencia Channel (Creek) by the BART/MTA Project and Anton Multi-Family Residential Development (730/750 Capital Expressway) project. The City is near completion of construction plans and now needs to acquire the subject property for the bridge crossing over the Creek to connect to Sango Court road extension, as identified in TASP/MMSP and BIP; and

WHEREAS, the South Milpitas Boulevard Road Extension, Project No. 2016 (SMB Project) is included in the adopted FY 2026–2030 Capital Improvement Program and provides for the design and construction of the remaining portion of the road extension between the Creek and Sango Court road extension including the bridge crossing over the Creek and purchase of the subject property.—The estimated SMB Project cost is \$15.7 million; \$12.7 million will be funded by TADIF, with the remainder anticipated to be funded by a \$3.0 million federal earmark selected through the Community Project Funding/Congressionally Directed Spending bill in March 2022 (Federal Earmark); and

WHEREAS, the City, as the Lead Agency, prepared an Initial Study/Mitigated Negative Declaration (IS/MND), Mitigation Monitoring and Reporting Program (MMRP), and the Notice of Determination for the SMB Project pursuant to the California Environmental Quality Act (CEQA)

requirement. On May 21, 2024, the City Council adopted the IS/MND in its entirety for the SMB Project; and

WHEREAS, On March 18, 2025, during City Council Closed Session, staff presented and discussed the purchase of the subject property from Valley Water to the City Council and was directed to return with a final price and terms of the agreement at a future City Council meeting; and

WHEREAS, On July 24, 2025, the City presented Valley Water with a statutory offer of \$19,000 to purchase the subject property.—Valley Water disagreed with the valuation method used by City’s appraiser that their land should be nominally valued based on the land’s current zoning designation of “Permanent Open Space.”—Valley Water believes the subject property should be valued on comparable land sales of adjacent multifamily residential developments based on “Across the Fence Methodology”; and

WHEREAS, the City and Valley Water have agreed to enter into a Purchase and Sale Agreement for the negotiated purchase price of \$270,000 of the subject property and the City will be responsible for maintenance of the bridge and access ramp improvements, including any retaining walls, gate, fences, or other structures, and the removal of non-native species, debris, and vegetation within the Creek.—The City will grant Valley Water a Watershed Easement for water management and storm water drainage purposes; and

WHEREAS, the existing maintenance roads will be realigned partially onto the private properties due to bridge abutments location. Along the northernly road, the private property owners, Anton Milpitas, LLC (1828 South Milpitas ~~Boulevard~~Boulevard.) and The Harlowe, LLC (1821 South Milpitas ~~Boulevard~~Boulevard), have agreed to enter into an easement agreement to allow vehicular ingress and egress over and across that designated area to the City and Valley Water, pending final terms of the agreement. Similarly, the City will enter into an easement agreement with Valley Water over and across a designated area on City-owned property (1841 Tarob Court) for the ingress and egress of southernly maintenance road; and

WHEREAS, implementation of the proposed Purchase and Sale Agreement and purchase of the subject property will benefit the public by enabling further implementation of the TASP/MMSP land use and circulation plans for this area. Purchase of the subject property will provide precise locations for street extensions of South Milpitas Boulevard; and

WHEREAS, the proposed Purchase and Sale Agreement in the Agenda Report includes the legal description of the property and property interests to be acquired as Exhibit A to the Purchase and Sale Agreement, and a map depicting the area to be acquired which shows the general location and extent of the property to be acquired is contained in the Agenda Report; and

WHEREAS, Government Code Section 65100 requires the legislative body, by ordinance, assign the functions of the planning agency to carry out purposes such as land acquisitions. The Milpitas Municipal Code does not explicitly delegate the responsibility.—Therefore, it is reasonable to assume that the responsibility remains with the City Council as the legislative body and hence the City Council can approve the purchase of the land acquisition of the subject property; and

WHEREAS, Government Code Section 65402(a) requires a finding of General Plan conformance prior to acquiring land for a public purpose. The City Council is the decision-making authority responsible for making this determination pursuant to Government Code Section 65100 as this authority has not been delegated by ordinance by a Planning Agency, but the Milpitas Municipal Code does not explicitly delegate responsibility to the Planning Commission to make findings under section 65402(a). Therefore, it is

~~reasonable to assume that the responsibility remains with the City Council as the legislative body, and hence the City Council can make the findings of General Plan conformance; and~~

WHEREAS, the Surplus Land Act (“Act”) requires a local agency to prioritize affordable housing, parks, and open space when disposal of surplus land. ~~Valley Water has determined that the transfer of the subject property in simple fee to the City is exempt from the Surplus Land Act pursuant to Government Code Section 54221(F)(1)(D) and is responsible to obtaining approval from Department of Housing and Community Development; and~~

WHEREAS, pursuant of section 66426~~(.5)~~ and 66428(a)(2) of the Subdivision Map Act, the preparation of the parcel map is not required for ~~the this~~ division of land as the transfer is among public entities and for right-of-way purposes in computing the number of parcels as long as the conveyance of land is to or from a public entity (to the City from Valley Water) for the rights-of-way of public utility (City Water and South Bay Recycle Water facilities). ~~For this purpose, t~~The conveyance of land shall be in fee interest and granted by a deed; and

WHEREAS, a preliminary title report for the subject property and the title is a fee simple estate vested by Santa Clara Valley Water District. ~~There are no liens recorded against the estate and there is an PG&E easement for Gas Transmission Line covering approximately 600 square feet of the northwest corner of the purchase area which will not be affected by the new improvements. All other easements identified in the report were not found to be within acquisition area; and~~

WHEREAS, the soil samples of the archaeological survey were ~~analysis~~ analyzed for hazardous materials on the subject property. Testing methods established by United States Environmental Protection Agency confirmed that soil contaminant concentrations were either non detected or below the regulatory limits. Therefore, the soil of the subject property is not considered hazardous or poses no significant toxic liability; and

WHEREAS, the Relocation Assistance Act Policy for Real Estate Acquisitions and Leases applies to situations where persons or businesses are required to vacate occupancy of property as a result of lease or acquisition. Section 7260 et seq. of the California Government Code (California Relocation Assistance Law) requires that all public entities adopt rules and regulations to administer relocation assistance and to implement the payments under the provision of the Code. ~~Since t~~The Parcel is designated as “Permanent Open Space” and functions as a flood control channel, and there are no persons or businesses occupying the subject property; and

WHEREAS, as part of the Federal Earmark requirements, extensive environment studies were conducted in accordance with National Environmental Policy Act (NEPA) guidelines. ~~Caltrans certified that it has carried out the responsibility to make the determination pursuant to 23 USC 326 and the Memorandum of Understanding dated April 18, 2022, executed between Federal Highway Administration and Caltrans. Caltrans has determined that the project qualifies a Categorical exclusion under 23 CFR 771.117(c); and~~

WHEREAS, pursuant to CEQA, when taking subsequent discretionary actions in furtherance of a project for which an EIR and IS/MND has been certified, the lead agency is required to review any changed circumstances to determine whether any of the circumstances under Public Resources Code section 21166 and State CEQA Guidelines section 15162 require additional environmental review; and

WHEREAS, staff evaluated the purchase in light of the standards for subsequent environmental review outlined in Public Resources Code section 21166 and State CEQA Guidelines section 15162; and

WHEREAS, based on that evaluation, staff concluded there are no substantial changes to the project, the project's circumstances, or new information that could not have been known at the time of the City's prior environmental determination and/or any changes or circumstances do not present new significant environmental effects or a substantial increase in the severity of previously identified significant environmental effects requiring further environmental study and review. The City's prior environmental determinations adequately support the City's current action, and as such, no further CEQA review is required pursuant to Pub. Res. Code § 21166 and CEQA Guidelines § 15162(a).

NOW, THEREFORE, the City Council of the City of Milpitas hereby finds, determines, and resolves as follows:

1. The City Council has considered the full record before it, which may include, but is not limited to, such things as the staff report, testimony by staff and the public, and other materials and evidence submitted or provided to it. Furthermore, the recitals set forth above are found to be true and correct and are incorporated herein by reference.
2. ~~Compliance with CEQA.~~ The City Council has reviewed and considered the EIR and IS/MND and the record and finds that those documents, taken together, contain a complete and accurate reporting of all of the environmental impacts associated with the purchase.
3. ~~Findings Regarding Environmental Impacts.~~ Based on the substantial evidence set forth in the record, including but not limited to the EIR and IS/MND, the Council finds that, based on the whole record before it, none of the conditions under State CEQA Guidelines section 15162 requiring subsequent environmental review have occurred because the purchase:
 - a. will not result in substantial changes that would require major revisions of the EIR and IS/MND due to the involvement of new significant environmental effects or a substantial increase in the severity of previously identified significant effects; and
 - b. will not result in substantial changes with respect to the circumstances under which the purchase is developed that would require major revisions of the EIR and IS/MND due to the involvement of new significant environmental effects or a substantial increase in the severity of the previously identified significant effects; and
 - c. does not present new information of substantial importance that was not known and could not have been known with the exercise of reasonable diligence at the time the EIR and IS/MND documents were certified or adopted, as applicable, showing any of the following: (i) that the modifications would have one or more significant effects not discussed in the earlier environmental documentation; (ii) that significant effects previously examined would be substantially more severe than shown in the earlier environmental documentation; (iii) that mitigation measures or alternatives previously found not to be feasible would in fact be feasible and would substantially reduce one or more significant effects, but the applicant declined to adopt such measures; or (iv) that mitigation measures or alternatives considerably different from those analyzed previously would substantially reduce one or more significant effects on the environment, but which the applicant declined to adopt.

Further, based on the substantial evidence set forth in the record, including but not limited to the EIR and IS/MND the Council finds that the applicable mitigation measures identified in the EIR and IS/MND have been incorporated into a specific mitigation monitoring program for the purchase

and would ensure that any potential environmental impacts would be reduced to less than significant levels.

4. ~~Custodian of Record:~~ The documents and materials that constitute the record of proceedings on which this Resolution has been based are located at Milpitas City Hall, 455 East Calaveras Street, Milpitas, CA. The custodian for these records is the Milpitas Planning Director. This information is provided in compliance with Public Resources Code section 21081.6.
- ~~5. The City Council has considered the full record before it, which may include, but is not limited to, such things as the staff report, testimony by staff and the public, and other materials and evidence submitted or provided to it. Furthermore, the recitals set forth above are found to be true and correct and are incorporated herein by reference.~~
6. The City Council finds that the ~~Purchase~~ Purchase of the subject property and its use as contemplated is in conformance with the Milpitas General Plan, including Policy Actions LU-2a, LU-3c, LU-4a, CIR-1f, CIR-1g, CIR-1h, CIR-1k, CIR-4a, CIR-4i, CIR-4w, CIR-7e, CIR-7f, PROS-1g, PROS-1h, and UCS-2j of the Milpitas General Plan 2040.
7. The City Council hereby authorizes the City Manager to negotiate ~~and~~, execute, and accept the Purchase and Sale Agreement with Santa Clara Valley Water District for the acquisition of approximately 18,920 square foot of Assessor's Parcel Number 086-37-018 in the amount of \$270,000.
8. The City Council hereby authorizes the City Manager to negotiate, execute, and grant a Watershed Easement Agreement on said Purchase and Easement Agreement on 1841 Tarob Court to Santa Clara Valley Water District.
9. The City Council hereby authorizes the City Manager to negotiate, execute and accept Easement Agreements from Anton Milpitas, LLC (1828 South Milpitas Boulevard) and The Harlowe, LLC (1821 South Milpitas Boulevard).
- ~~9.10. The City Council hereby authorizes the City Manager to take such other action as is necessary to finalize the acquisition of the property and all rights necessary to complete this transaction and obtain legal right to construct the Project.~~
- ~~10. Delegate legal authority to city council to authorize the purchase of the subject property.~~

PASSED AND ADOPTED this 12th day of August 2025 by the following vote:

AYES:

NOES:

ABSENT:

ABSTAIN:

ATTEST:

APPROVED:

Suzanne Guzzetta, City Clerk

Carmen Montano, Mayor

APPROVED AS TO FORM:

Christopher Creech, Acting City Attorney

**PURCHASE AND SALE AGREEMENT
BETWEEN
THE CITY OF MILPITAS AND
SANTA CLARA VALLEY WATER DISTRICT**

Project: South Milpitas Boulevard Road Project

Real Estate File No.: 4049-17 & 4049-6.1

THIS PURCHASE AND SALE AGREEMENT ("Agreement") is made and entered into by and between the City of Milpitas, a municipal corporation (the "City"), and Santa Clara Valley Water District, a California special district ("Valley Water") effective the date fully executed ("Effective Date"). The City and Valley Water are collectively referred to as "Parties" and individually as "Party".

RECITALS

WHEREAS, Valley Water is the owner of that certain real property located in the City of Milpitas, County of Santa Clara, State of California, more particularly described in the legal description attached hereto as Exhibit A (the "Property") and incorporated herein; and

WHEREAS, the City requires the Property to construct its project to extend S. Milpitas Boulevard and construct a bridgeway on and across the Property; and

WHEREAS, Valley Water desires to sell the Property to the City with a reservation of a water management and storm water drainage easement and the City desires to purchase the Property from Valley Water subject to terms and conditions of this Agreement.

NOW, THEREFORE, in consideration of their mutual promises, covenants and conditions hereinafter set forth the Parties agree as follows:

1. PURCHASE AND SALE

Subject to the provisions of this Agreement, Valley Water shall sell and convey to the City and the City shall purchase and take from Valley Water all of Valley Water's right, title and interest in and to the Property, except that certain reserved water management and storm water drainage easement described in Exhibit C (the "Watershed Easement Agreement").

Both Valley Water and the City recognize the expense, time, effort, and risk to both parties in determining the compensation for the Property by eminent domain litigation. The compensations set forth herein for the Property is in compromise and settlement, in lieu of initiating such litigation.

2. DELIVERY OF DOCUMENT

Valley Water shall convey to City its interests in the Property by Grant Deed (Deed Document No. 4049-17) in the form attached hereto as Exhibit B (the "Grant Deed"). The City shall then reciprocally convey to Valley Water the aforementioned water management and storm water drainage easement by the Watershed Easement Agreement in the form attached hereto as Exhibit C.

3. PURCHASE PRICE

The City shall pay Valley Water the sum of \$270,000.00 for the Property (the "Purchase Price") when title thereto vests in the City at Closing. Subject to the provisions of this Agreement, Valley Water shall convey title to City free and clear of all liens, encumbrances, taxes, assessments and leases except:

- A. Covenants, conditions, restrictions, easements, and reservations of record, or contained in the Watershed Easement Agreement.
- B. Easements or rights of way over said land for public or quasi public utility or public street purposes, if any.
- C. All exceptions described in the preliminary title report issued by Escrow Holder.

By its execution of this Agreement, Valley Water accepts the Purchase Price as full and fair compensation for the Property.

4. PRORATION OF TAXES

In the event that City acquires fee title under the terms of this Agreement, taxes shall be prorated in accordance with the California Revenue and Taxation Code Section 5086 as of the date of recordation of the Grant Deed.

City shall have the authority to deduct and pay from the amount shown in clause 3, above, any amount necessary to satisfy any bond demands and delinquent taxes due in any year except the year in which this escrow closes together with penalties and interest thereon, and/or delinquent and unpaid nondelinquent assessments which have become a lien at the Close of Escrow.

5. PAYMENT OF MORTGAGE OR DEED OF TRUST

Any and all moneys due under this Agreement shall, upon demand, be made payable to the beneficiary or mortgagee entitled thereto under any trust deed or mortgage upon the Property up to and including the total amount of any unpaid indebtedness secured by such trust deed or mortgage.

6. LEASE WARRANTY

Valley Water warrants that there are no oral or written leases on all or any portion of the Property exceeding a period of one month, and Valley Water further agrees to hold City harmless and reimburse City for any and all losses and expenses occasioned to City by reason of any tenancy of the Property held by any tenant of Valley Water for any period exceeding one month.

7. POSSESSION

Valley Water shall have the right to retain possession of the Property up to and including the date of recording of the Grant Deed upon compliance by Valley Water with the conditions of this Agreement.

8. PERMISSION TO ENTER

As of the date of this Agreement, while Valley Water remains in possession of the Property, Valley Water grants to the City, including its employees, officials, agents and contractors, permission to enter upon the Property for the purpose of inspection and study and/or for the purpose of preparation for and construction of the Milpitas Boulevard Extension Project pursuant to the Valley Water Encroachment Permit, dated on or around the Effective Date.

Notwithstanding any other provisions in this agreement, the right of possession and use of the Property by the City, including the right to remove and dispose of improvements, shall commence when City deposits the Purchase Price with the Escrow Holder, and the Purchase Price includes, but is not limited to, full payment for such possession and use from said date.

To the fullest extent permitted by law, the City shall indemnify and hold Valley Water free and harmless from third party claims, demands, causes of action, costs, expenses, liability, loss, damage or injury of any kind, in law or equity, to property or persons, including wrongful death, arising out of any negligent acts or willful misconduct of the City, its officials, officers, employees, contractors, consultants or agents in connection with the negligent performance of the City's entry or use of the Property under this Agreement prior to the Close of Escrow.

9. ESCROW; CONDITIONS TO CLOSING

The purchase and sale of the Property (the "Closing" or "Close of Escrow") shall be handled through an escrow with First American Title Company, 333 W. Santa Clara Street, San Jose, CA 95113 (the "Escrow Holder"). Unless Valley Water and the City both agree in writing to an extension, Close of Escrow will occur on or before ninety (90) calendar days from the Effective Date. No later than thirty (30) calendar days from the Effective Date (i) the City shall deposit the Purchase Price with Escrow Holder and (ii) Valley Water shall deposit the executed Grant Deed, notarized for recording in the official records of Santa Clara County, California. The Parties shall provide Escrow Holder with their separate instructions for the Closing consistent with the terms of this Agreement. The Parties shall deliver any such additional documents and instruments as Escrow Holder may reasonably require for Close of Escrow.

In addition to all other conditions to the completion of the transaction described in this Agreement, the Parties agree that the Closing is subject to satisfaction, approval or waiver by Valley Water of the following conditions: (i) the City and Valley Water shall have executed and deposited with Escrow Holder the Watershed Easement Agreement in the form attached hereto as Exhibit C; (ii) the City and Valley Water shall have executed and deposited with Escrow Holder the Easement Agreement (1841 Tarob Ct.) in the form attached hereto as Exhibit D ("Tarob Ct. Easement"); (iii) Anton Milpitas, LLC and Valley Water shall have executed and deposited with Escrow Holder the Easement Agreement (750 E. Capitol Ave.) in the form attached hereto as Exhibit E ("750 E. Capitol Ave. Easement"); and (iv) The Harlowe LLC and Valley Water shall have executed and deposited with Escrow Holder the Easement Agreement (730 E. Capitol Ave.) in the form attached hereto as Exhibit E ("730 E. Capitol Ave. Easement").

At the Close of Escrow, Escrow Holder shall (i) cause the Grant Deed, the Watershed Easement Agreement, the Tarob Ct. Easement, the 750 E. Capitol Ave. Easement, and the

730 E. Capitol Ave. Easement to be recorded in the Official Records of Santa Clara County, California, and (ii) deliver the Purchase Price to Valley Water.

City shall pay all costs of escrow and recording fees incurred in this transaction including documentary stamp tax, if required by law, and title insurance policy expenses if applicable.

10. SOLE REMEDY FOR FAILURE TO CONVEY

In the event that Valley Water's Grant Deed shall, for any reason, be insufficient to convey fee title to the Property in condition acceptable to City on or before the Closing, City shall have the right to terminate this Agreement, but shall have no other right of action against Valley Water and shall not be entitled to recover any damages from Valley Water, and all Parties hereby shall return to status quo ante. The Close of Escrow shall constitute City's waiver of its right to terminate this Agreement pursuant to this Section 10 or other right of action against Valley Water in regards to failure to convey fee title or other condition of title.

11. AS-IS, ENVIRONMENTAL MATTERS/RELEASE

Except as otherwise set forth in this agreement, City acknowledges and agrees that it is purchasing the Property on an "as-is" basis solely in reliance on: (i) City's inspection of the Property; (ii) City's independent verification of the truth of any documents delivered by Valley Water to City; (iii) City's independent verification of the truth of any statements made by Valley Water to City concerning the Property and its development; (iv) City's due diligence review and inspection of the Property, and (v) the opinions and advice concerning the Property and its further development of consultants engaged by City. City acknowledges that it will undertake a complete and thorough inspection and study of the Property, as City deems necessary and appropriate. Valley Water makes no representations or warranties of any kind whatsoever, express or implied, regarding the Property or the legal or physical condition thereof, including without limitation any zoning regulations or other governmental requirements, the existence of "Hazardous Materials" (as defined in Exhibit F) or other site conditions, or any other matters affecting the use, value or condition of the Property. To the extent that Valley Water has provided to City information or reports regarding the Property, Valley Water makes no representations or warranties with respect to the accuracy or completeness thereof.

12. WAIVER

The City, for itself, its legal representatives and assigns, releases Valley Water, its officers, agents or employees from any and all claims, response costs, losses, demands, debts, liens, liabilities, causes of action, suits, legal or administrative proceedings, interest, fines charges, penalties and expenses (collectively, "Claims") that City had, now has, or claims to have from the existence of "Hazardous Materials" (as defined in Exhibit F) on the Property before the Effective Date.

City acknowledges that it has read and understood the following statutory language of Civil Code Section 1542:

A general release does not extend to claims that the creditor or releasing party does not know or suspect to exist in his or her favor at the time of

executing the release and that, if known by him or her, would have materially affected his or her settlement with the debtor or released party.

Having been so apprised, to the fullest extent permitted by law, City, elects to assume all risk for claims heretofore or hereafter, known or unknown, arising from the subject of this release. The provision of this Section shall survive the Close of Escrow.

13. NON-DISCRIMINATION

The parties to this Agreement shall, pursuant to Section 21.7(a) of Title 49, Code of Federal Regulations, comply with all elements of Title VI of the Civil Rights Act of 1964. This requirement under Title VI and the Code of Federal Regulations is to complete the USDOT-Non-Discrimination Assurance requiring compliance with Title VI of the Civil Rights Act of 1964, 49 C.F.R Part 21, and 28 C.F.R. Section 50.3.

Further, no person in the United States shall, on the grounds of race, color, or national origin, be excluded from participation in, be denied the benefits of, or be otherwise subjected to discrimination under any program or activity that is the subject of this Agreement.

14. GOVERNING LAW

This Agreement shall be construed and interpreted according to the laws of the State of California, excluding its conflict of law principles. Proper venue for legal actions will be exclusively vested in a state court in the County of Santa Clara. The parties agree that subject matter and personal jurisdiction are proper in state court in the County of Santa Clara and waive all venue objections.

15. ENTIRE AGREEMENT

This Agreement supersedes any prior agreements, negotiations and communications, oral or written, and contains the entire agreement between Valley Water and the City relating to the subject matter hereof. No subsequent agreement, representation, or promise made by either Party hereto, or by or to any employee, officer, agent or representative of either Party shall be of any effect unless it is in writing and executed by the Party to be bound thereby. The terms of this Agreement shall not be modified or amended except by an instrument in writing executed by each of the Parties hereto.

16. EXHIBITS

All exhibits and addenda referred to herein are by such reference incorporated herein and shall be deemed a part of this Agreement as if set forth fully herein. The exhibits attached to this Agreement are:

Exhibit A	Property Legal Description
Exhibit B	Grant Deed
Exhibit C	Watershed Easement Agreement
Exhibit D	Tarob Ct. Easement
Exhibit E	750 E. Capitol Ave. Easement
Exhibit F	730 E. Capitol Ave. Easement
Exhibit G	Hazardous Materials

**SIGNATURE PAGE FOR RIGHT OF WAY PURCHASE AGREEMENT
BETWEEN THE CITY OF MILPITAS
AND SANTA CLARA VALLEY WATER DISTRICT**

IN WITNESS WHEREOF, the Parties have executed this Agreement as of the Effective Date.

CITY OF MILPITAS

Approved By:

Ned Thomas, City Manager

Date

Approved As To Form:

Christopher Creech, Acting City Attorney

Approved:

Luz Cofresí-Howe
Finance Director/Risk Manager

Approved As To Content:

Christian Di Renzo,
Public Works Director

Santa Clara Valley Water District

Melanie Richardson, P.E.
Interim Chief Executive Officer

Date

Approved As To Form:

E. Ray Ruiz
Assistant District Counsel

Exhibit G
Hazardous Materials

For the purpose of this Agreement, "**Hazardous Materials**" shall mean any and all: (a) substances, products, by-products, waste, or other materials of any nature or kind whatsoever which is or becomes listed, regulated or addressed under any Environmental Laws; (b) materials, substances, products, by-products, waste, or other materials of any nature or kind whatsoever whose presence in and of itself or in combination with other materials, substances, products, by-products, or waste may give rise to liability under any Environmental Law or any statutory or common law theory based on negligence, trespass, intentional tort, nuisance, strict or absolute liability or under any reported decisions of any state or federal court; and, (c) substances, products, by-products, wastes or other materials which may be hazardous or harmful to the air, water, soil, environment or affect industrial hygiene, occupational, health, safety and/or general welfare conditions, including without limitation, petroleum and/or asbestos materials, products, by-products, or waste.

For the purposes of this Agreement, "**Environmental Laws**" shall mean and include all federal, state, and local laws, statutes, ordinances, regulations, resolutions, decrees, and/or rules now or hereinafter in effect, as may be amended from time to time, and all implementing regulations, directives, orders, guidelines, and federal or state court decisions, interpreting, relating to, regulating or imposing liability (including, but not limited to, response, removal, remediation and damage costs) or standards of conduct or performance relating to industrial hygiene, occupational, health, and/or safety conditions, environmental conditions, or exposure to, contamination by, or clean-up of, any and all Hazardous Materials, including without limitation, all federal or state superlien or environmental clean-up.

RECORD WITHOUT FEE UNDER CALIFORNIA
GOVERNMENT CODE SECTION 6103

AFTER RECORDING RETURN TO:
REAL ESTATE SERVICES UNIT
SANTA CLARA VALLEY WATER DISTRICT
5750 ALMADEN EXPRESSWAY
SAN JOSE, CALIFORNIA 95118

SPACE ABOVE THIS LINE FOR RECORDER'S USE

APN: 086-37-018 (portion of)

DOCUMENT NO.: 4049-6.1

GRANT DEED

FOR VALUABLE CONSIDERATION, receipt of which is hereby acknowledged, **SANTA CLARA VALLEY WATER DISTRICT**, a Special District, created by the California Legislature, hereinafter "Grantor," does hereby grant the City of Milpitas, a municipal corporation, hereinafter "Grantee", all that real property in the City of Milpitas, County of Santa Clara, State of California, described on Exhibit "A" and shown on Exhibit "A1", both of which are attached hereto (the "Real Property").

Dated this _____ day of _____, 20____

SANTA CLARA VALLEY WATER
DISTRICT

By: _____
Chief Executive Officer

Attest: Michele L. King

By: _____
Clerk/Board of Directors

ALL-PURPOSE ACKNOWLEDGMENT

CIVIL CODE §1189

A notary public or other officer completing this certificate verifies only the identity of the individual who signed the document to which this certificate is attached, and not the truthfulness, accuracy, or validity of that document.

STATE OF CALIFORNIA }
 COUNTY OF SANTA CLARA } SS

On this ____ day of _____, in the year 20____, before me _____,

Notary Public, personally appeared _____
 Name(s) of Signer(s)

who proved to me on the basis of satisfactory evidence to be the person(s) whose name(s) is/are subscribed to the within instrument and acknowledged to me that he/she/they executed the same in his/her/their authorized capacity(ies), and that by his/her/their signature(s) on the instrument the person(s), or the entity upon behalf of which the person(s) acted, executed the instrument.

I certify under PENALTY OF PERJURY under the laws of the State of California that the foregoing paragraph is true and correct.

WITNESS my hand and official seal.

 Notary Public in and for said County and State

CAPACITY CLAIMED BY SIGNER

Though statute does not require the Notary to fill in the data below, doing so may prove invaluable to persons relying on the document.

☐ Individual

☐ Trustee(s)

☐ Corporate Officer(s): _____

☐ Guardian/Conservator

☐ Partner(s) ☐ Limited ☐ General

☐ Other: _____

☐ Attorney-In-Fact _____

Signer is Representing (Name of Person(s) or Entity (ies))

**RECORDING REQUESTED BY:
AND WHEN RECORDED MAIL
TO:**

City of Milpitas
455 E. Calaveras Boulevard
Milpitas, CA 95035-5479
Attn: City Clerk

THE AREA ABOVE IS RESERVED FOR RECORDER'S USE

APN: 086-37-018 (portion of)

No recording fee pursuant to Government Code Section 27383 and 6103
No Documentary Transfer Tax, pursuant to Revenue & Taxation Code Section 11922

Document No.

WATERSHED EASEMENT AGREEMENT

THIS GRANT OF EASEMENT AGREEMENT ("**Agreement**") is made and entered into as of _____, 2025, by and between the City of Milpitas a municipal Corporation ("**Grantor**"), and Santa Clara Valley Water District, a Special District, created by the California Legislature ("**Grantee**"). The City and Valley Water are collectively referred to as "Parties" and individually as "Party".

RECITALS

A. Grantor is the owner of real property situated in the City of Milpitas, County of Santa Clara, State of California, as more particularly described on **Exhibit A** and depicted on **Exhibit B**, attached hereto and incorporated by reference herein (the "**Easement Area**").

B. Grantee desires an easement for water management and/or stormwater drainage purposes in, upon, over, and across the Easement Area.

COVENANTS, TERMS, CONDITIONS AND RESTRICTIONS

NOW, THEREFORE, for good and valuable consideration, the receipt and sufficiency of which is hereby acknowledged, Grantor and Grantee covenant and agree as follows:

1. **Grant of Easement.** Grantor hereby grants to Grantee a perpetual, non-exclusive easement for water management and stormwater drainage purposes on, over, under, and across the Easement Area. Subject to the terms and conditions of this Agreement. Grantee, its officers, agents and employees, and persons under control with it

shall have the right whenever and wherever to enter upon the described property with personnel and equipment to construct, reconstruct, inspect, maintain, and repair a channel, protection works, and appurtenant structures, together with the right to trim or remove trees or vegetation within the easement area that may constitute a hazard to persons or property or may interfere with the use of the easement for the purposes granted. It also shall include the right to enter upon the property with vehicles, tools, or other methods necessary for the transport of earth, rock, sand, and gravel for construction, maintenance, and/or repair of for the protection of the channel, and appurtenant structures by Grantee, its officers, agents, and employees, and any persons under Grantee's contract and their employees whenever and wherever necessary for flood risk reduction and storm drainage purposes.

2. **Prohibited Activities.** Any activity on or use of the Easement Area inconsistent with the purposes of this Agreement or the law is prohibited.

3. **Right of Access.** In exercising its rights hereunder, Grantee shall not unreasonably interfere with the business or operations of Grantor, and Grantee shall exercise reasonable care in its entry on and use of the Easement Area, and shall be liable for, and shall pay to repair or replace, any damage or destruction of the Easement Area caused by its sole negligence or intentional misconduct.

4. **Permanent Structures.** Buildings, fences, pavement, or trees may not be installed within the Easement Area unless prior written approval is obtained from the other Party. Parties will not grade, construct, install, or remove any above-ground or underground improvements within the Easement Area without written permission from the other Party. To the extent that a Party's improvement does not interfere with the other Party's rights and use of the Easement Area provided under this Easement Agreement, permission will not be unreasonably withheld. Grantor will not be required to obtain permission from Grantee for road maintenance, such as resurfacing or restriping, or other maintenance required for normal operation of the bridge and road.

5. **Maintenance of Facilities and Improvements.** The Grantor is constructing certain improvements as part of the Milpitas Boulevard Extension Project ramps and slopes depicted on Exhibit B to facilitate ingress and egress from the roadway to an existing Valley Water access road running bilaterally adjacent to the creek channel ("Access Improvements"). Grantor, its successors and assigns shall maintain the Access Improvements and maintain the servient property in the condition required to realize the rights and benefits granted to Grantee and described in this Agreement. If Grantee constructs or has constructed improvements on, over, under and across the Easement Area, Grantee shall at its sole cost and expense, maintain and keep such improvements in good order and conditions and will not hinder or block Grantor's access to and across the bridge or other use of its property.

6. **Reservation of Rights.** Grantor reserves the right to grant easements over the Easement Area, provided those grants do not interfere with the rights granted to Grantee herein and easement grantees will be subject to restrictions and covenants provided herein.

7. **Indemnification.** Grantee shall indemnify, defend, and hold harmless Grantor, its City Council, Council members, officers, employees, agents, representatives, and invitees, from and against any action, cause of action, suit, expense, demand, loss, damage, claim, cost, judgment, injury or liability whatsoever, including reasonable attorney's fees (collectively, "Liability"), relating to or resulting from Grantee's improvement of the Easement Area, Grantee's access to and ingress and egress on the Easement Area, and all Grantee's construction, maintenance, and repair activities in the Easement Area. Notwithstanding the foregoing, Grantee shall not be required to indemnify any such parties from Liability caused by the negligence or intentional misconduct of Grantor, its City Council, Council members, employees, agents, representatives, and invitees.

8. **Recordation.** Upon full execution, this Agreement shall be recorded in the Official Records of Santa Clara County, State of California.

9. **Non-Discrimination.** The parties to this Agreement shall, pursuant to Section 21.7(a) of Title 49, Code of Federal Regulations, comply with all elements of Title VI of the Civil Rights Act of 1964. This requirement under Title VI and the Code of Federal Regulations is to complete the USDOT-Non-Discrimination Assurance requiring compliance with Title VI of the Civil Rights Act of 1964, 49 C.F.R Part 21, and 28 C.F.R. Section 50.3. Further, no person in the United States shall, on the grounds of race, color, or national origin, be excluded from participation in, be denied the benefits of, or be otherwise subjected to discrimination under any program or activity that is the subject of this Agreement.

10. **Governing Law.** This Agreement shall be construed and governed in accordance with the laws of the State of California, without regard to principles of conflicts of law.

11. **Counterparts.** This Agreement may be executed on one of more counterpart versions, which, when taken together shall constitute one original version of the Agreement. Photocopies of this Agreement or of execution signatures on this Agreement, or copies made by comparable means (including copies made by facsimile), shall be equivalent to originals.

12. **Amendment.** No amendment, supplement or modification of this Agreement shall be binding unless executed in writing by the parties and recorded in the Official Records of Santa Clara County.

13. **Warrant of Authority.** Each person warrants and guarantees that s/he is legally authorized to execute this Agreement on behalf of the designated entity and that such execution shall bind the designated entity to the terms of this Agreement.

14. **Successors.** This Agreement will inure to the benefit of and be binding on the successors and assigns of both parties.

DRAFT

IN WITNESS WHEREOF, Grantor and Grantee have executed this Agreement as of the date first above written.

GRANTOR:

City of Milpitas,
a Municipal Corporation

GRANTEE:

Santa Clara Valley Water District,
a Special District

By: _____
Name: _____
Title: _____

By: _____
Name: _____
Title: _____

DRAFT

NOTARY ACKNOWLEDGEMENT

A notary public or other officer completing this certificate verifies only the identity of the individual who signed the document to which this certificate is attached, and not the truthfulness, accuracy, or validity of that document.

STATE OF CALIFORNIA

)

)

COUNTY OF _____

)

On _____, 2022, before me, _____, Notary Public, personally appeared _____, who proved to me on the basis of satisfactory evidence to be the person whose name is subscribed to the within instrument and acknowledged to me that he/she/they executed the same in his/her/their authorized capacity, and that by his/her/their signature on the instrument the person, or the entity upon behalf of which the person acted, executed the instrument.

I certify under PENALTY OF PERJURY under the laws of the State of California that the foregoing paragraph is true and correct.

WITNESS my hand and official seal.

Signature: _____ (Seal)

CITY OF MILPITAS
CERTIFICATE OF ACCEPTANCE

This is to certify that the interest in real property conveyed by the Agreement to which this Certificate of Acceptance is attached,

from: **CITY OF MILPITAS, a municipal corporation (“Grantor”)**

to: **SANTA CLARA VALLEY WATER DISTRICT, a special district (“Grantee”)**

is accepted by the undersigned office on behalf of Grantee pursuant to authority granted by Grantee’s governing board, and Grantee hereby consents to recordation of said Grant of Easement.

Dated: _____ **SANTA CLARA VALLEY WATER DISTRICT,**
a special district

By: _____

Name: _____

Title: _____

NOTARY ACKNOWLEDGEMENT

A notary public or other officer completing this certificate verifies only the identity of the individual who signed the document to which this certificate is attached, and not the truthfulness, accuracy, or validity of that document.

STATE OF CALIFORNIA

)

)

COUNTY OF _____

)

On _____, 2025, before me, _____, Notary Public, personally appeared _____, who proved to me on the basis of satisfactory evidence to be the person whose name is subscribed to the within instrument and acknowledged to me that he/she/they executed the same in his/her/their authorized capacity, and that by his/her/their signature on the instrument the person, or the entity upon behalf of which the person acted, executed the instrument.

I certify under PENALTY OF PERJURY under the laws of the State of California that the foregoing paragraph is true and correct.

WITNESS my hand and official seal.

Signature: _____ (Seal)

EXHIBIT A

Description of Easement Area

DRAFT

EXHIBIT B

Depiction of Easement Area

DRAFT

**RECORDING REQUESTED BY:
AND WHEN RECORDED MAIL
TO:**

City of Milpitas
455 E. Calaveras Boulevard
Milpitas, CA 95035-5479
Attn: City Clerk

THE AREA ABOVE IS RESERVED FOR RECORDER'S USE

APN: 086-36-030

No recording fee pursuant to Government Code Section 27383 and 6103
No Documentary Transfer Tax, pursuant to Revenue & Taxation Code Section 11922

Document No.

**EASEMENT AGREEMENT
1841 TAROB CT**

THIS GRANT OF EASEMENT AGREEMENT (“**Agreement**”) is made and entered into as of _____, 2025, by and between the City of Milpitas a municipal Corporation (“**Grantor**”), and Santa Clara Valley Water District, a Special District, created by the California Legislature (“**Grantee**”). The City and Valley Water are collectively referred to as “Parties” and individually as “Party”.

RECITALS

A. Grantor is the owner of real property situated in the City of Milpitas, County of Santa Clara, State of California, as more particularly described on **Exhibit A** and **Exhibit B** and depicted on **Exhibit A-1** and **Exhibit B-1**, attached hereto and incorporated by reference herein (the “**Easement Area**”).

B. Grantee desires an easement for water management and/or stormwater drainage purposes in, upon, over, and across the Easement Area.

COVENANTS, TERMS, CONDITIONS AND RESTRICTIONS

NOW, THEREFORE, for good and valuable consideration, the receipt and sufficiency of which is hereby acknowledged, Grantor and Grantee covenant and agree as follows:

1. **Grant of Easement.** Grantor hereby grants to Grantee a perpetual, non-exclusive easement for water management and stormwater drainage purposes on, over, under, and across the Easement Area. Subject to the terms and conditions of this Agreement. Grantee, its officers, agents and employees, and persons under control with it shall have the right whenever and wherever to enter upon the described property with

personnel and equipment to construct, reconstruct, inspect, maintain, and repair a channel, protection works, and appurtenant structures, together with the right to trim or remove trees or vegetation within the easement area that may constitute a hazard to persons or property or may interfere with the use of the easement for the purposes granted. It also shall include the right to enter upon the property with vehicles, tools, or other methods necessary for the transport of earth, rock, sand, and gravel for construction, maintenance, and/or repair of for the protection of the channel, and appurtenant structures by Grantee, its officers, agents, and employees, and any persons under Grantee's contract and their employees whenever and wherever necessary for flood risk reduction and storm drainage purposes.

2. **Prohibited Activities.** Any activity on or use of the Easement Area inconsistent with the purposes of this Agreement or the law is prohibited.

3. **Right of Access.** In exercising its rights hereunder, Grantee shall not unreasonably interfere with the business or operations of Grantor, and Grantee shall exercise reasonable care in its entry on and use of the Easement Area, and shall be liable for, and shall pay to repair or replace, any damage or destruction of the Easement Area caused by its sole negligence or intentional misconduct.

4. **Permanent Structures.** Buildings, fences, pavement, or trees may not be installed within the Easement Area unless prior written approval is obtained from the other Party. Parties will not grade, construct, install, or remove any above-ground or underground improvements within the Easement Area without written permission from the other Party. To the extent that a Party's improvement does not interfere with the other Party's rights and use of the Easement Area provided under this Easement Agreement, permission will not be unreasonably withheld. Grantor will not be required to obtain permission from Grantee for road maintenance, such as resurfacing or restriping, or other maintenance required for normal operation of the bridge and road.

5. **Maintenance of Facilities and Improvements.** Grantor shall, at its sole cost and expense, maintain and keep any improvements or facilities it constructs within the Easement Area in good order and condition. In particular, the Grantor is constructing certain improvements as part of the Milpitas Boulevard Extension Project, including the ramps and slopes depicted on Exhibit B ("Access Improvements"). Grantor, its successors and assigns shall maintain the Access Improvements and maintain the servient property in the condition required to realize the rights and benefits granted to Grantee and described in this Agreement. If Grantor intends to transfer fee ownership of the servient property after execution and recordation of this Easement Agreement, Grantor agrees to grant Grantee a perpetual, non-exclusive easement for water management and stormwater drainage purposes on, over, under, and across the area adjacent to this Easement Area as depicted on Exhibit B.

If Grantee constructs or has constructed improvements on, over, under and across the Easement Area, Grantee shall at its sole cost and expense, maintain and keep such improvements in good order and conditions and will not hinder or block Grantor's access to and across the bridge or other use of its property.

6. **Reservation of Rights.** Grantor reserves the right to grant easements over the Easement Area, provided those grants do not interfere with the rights granted to Grantee herein and easement grantees will be subject to restrictions and covenants provided herein.

7. **Restrictions on Development and Use.** The property situated at 1841 Tarob Court ("Burdened Property") is subject to a Covenant and Environmental Restriction on Property, for the benefit of the California Regional Water Quality Control Board ("Water Board") filed for record on November 2, 2020 in the Office of the Recorder, Santa Clara County ("Environmental Restriction"). Notwithstanding anything to the contrary contained in this Agreement, Grantee's use of the Burdened Property shall be limited to use as roadway right-of-way, unless authorized in writing by the Water Board as provided in the Environmental Restriction. All of Grantee's use and development of the Burdened Property shall be in compliance with the terms of the Environmental Restriction, including, as identified therein, the Risk Management Plan for 1841 Tarob Court dated April 10, 2020.

8. **Indemnification.** Grantee shall indemnify, defend, and hold harmless Grantor, its City Council, Council members, officers, employees, agents, representatives, and invitees, from and against any action, cause of action, suit, expense, demand, loss, damage, claim, cost, judgment, injury or liability whatsoever, including reasonable attorney's fees (collectively, "Liability"), relating to or resulting from Grantee's use of the Access Improvements, improvement of the Easement Area, Grantee's access to and ingress and egress on the Easement Area, and all Grantee's construction, maintenance, and repair activities in the Easement Area. Notwithstanding the foregoing, Grantee shall not be required to indemnify any such parties from Liability caused by the negligence or intentional misconduct of Grantor, its City Council, Council members, employees, agents, representatives, and invitees.

9. **Recordation.** Upon full execution, this Agreement shall be recorded in the Official Records of Santa Clara County, State of California.

10. **Non-Discrimination.** The parties to this Agreement shall, pursuant to Section 21.7(a) of Title 49, Code of Federal Regulations, comply with all elements of Title VI of the Civil Rights Act of 1964. This requirement under Title VI and the Code of Federal Regulations is to complete the USDOT-Non-Discrimination Assurance requiring compliance with Title VI of the Civil Rights Act of 1964, 49 C.F.R Part 21, and 28 C.F.R. Section 50.3. Further, no person in the United States shall, on the grounds of race, color, or national origin, be excluded from participation in, be denied the benefits of, or be otherwise subjected to discrimination under any program or activity that is the subject of this Agreement.

11. **Governing Law.** This Agreement shall be construed and governed in accordance with the laws of the State of California, without regard to principles of conflicts of law.

12. **Counterparts.** This Agreement may be executed on one of more counterpart versions, which, when taken together shall constitute one original version of the Agreement. Photocopies of this Agreement or of execution signatures on this Agreement, or copies made by comparable means (including copies made by facsimile), shall be equivalent to originals.

13. **Amendment.** No amendment, supplement or modification of this Agreement shall be binding unless executed in writing by the parties and recorded in the Official Records of Santa Clara County.

14. **Warrant of Authority.** Each person warrants and guarantees that s/he is legally authorized to execute this Agreement on behalf of the designated entity and that such execution shall bind the designated entity to the terms of this Agreement.

15. **Successors.** This Agreement will inure to the benefit of and be binding on the successors and assigns of both parties.

IN WITNESS WHEREOF, Grantor and Grantee have executed this Agreement as of the date first above written.

GRANTOR:

City of Milpitas,
a Municipal Corporation

GRANTEE:

Santa Clara Valley Water District,
a Special District

By: _____
Name: _____
Title: _____

By: _____
Name: _____
Title: _____

DRAFT

NOTARY ACKNOWLEDGEMENT

A notary public or other officer completing this certificate verifies only the identity of the individual who signed the document to which this certificate is attached, and not the truthfulness, accuracy, or validity of that document.

STATE OF CALIFORNIA

)

)

COUNTY OF _____

)

On _____, 2022, before me, _____, Notary Public, personally appeared _____, who proved to me on the basis of satisfactory evidence to be the person whose name is subscribed to the within instrument and acknowledged to me that he/she/they executed the same in his/her/their authorized capacity, and that by his/her/their signature on the instrument the person, or the entity upon behalf of which the person acted, executed the instrument.

I certify under PENALTY OF PERJURY under the laws of the State of California that the foregoing paragraph is true and correct.

WITNESS my hand and official seal.

Signature: _____ (Seal)

CITY OF MILPITAS
CERTIFICATE OF ACCEPTANCE

This is to certify that the interest in real property conveyed by the Agreement to which this Certificate of Acceptance is attached,

from: **CITY OF MILPITAS, a municipal corporation (“Grantor”)**

to: **SANTA CLARA VALLEY WATER DISTRICT, a special district (“Grantee”)**

is accepted by the undersigned office on behalf of Grantee pursuant to authority granted by Grantee’s governing board, and Grantee hereby consents to recordation of said Grant of Easement.

Dated: _____ **SANTA CLARA VALLEY WATER DISTRICT,**
a special district

By: _____

Name: _____

Title: _____

NOTARY ACKNOWLEDGEMENT

A notary public or other officer completing this certificate verifies only the identity of the individual who signed the document to which this certificate is attached, and not the truthfulness, accuracy, or validity of that document.

STATE OF CALIFORNIA

)

)

COUNTY OF _____

)

On _____, 2025, before me, _____, Notary Public, personally appeared _____, who proved to me on the basis of satisfactory evidence to be the person whose name is subscribed to the within instrument and acknowledged to me that he/she/they executed the same in his/her/their authorized capacity, and that by his/her/their signature on the instrument the person, or the entity upon behalf of which the person acted, executed the instrument.

I certify under PENALTY OF PERJURY under the laws of the State of California that the foregoing paragraph is true and correct.

WITNESS my hand and official seal.

Signature: _____ (Seal)

EXHIBIT A

Description of Easement Area

DRAFT

EXHIBIT B

Depiction of Easement Area

DRAFT



CITY OF MILPITAS AGENDA REPORT (AR)

Item Title:	Conduct a Public Hearing, Adopt a Resolution Approving General Plan Amendment GP25-0001, and Introduce an Ordinance Approving Zoning Text Amendment and Zoning Map Amendment ZA25-0001 to Comprehensively Update the Zoning Ordinance (Staff Contact: Jay Lee, Planning Director, 408-586-3077)
Category:	Community Development
Meeting Date:	8/12/2025
Recommendation:	(1) Conduct a public hearing and determine that the Environment Impact Report (EIR) Addendum adequately analyzes the potential environmental impacts associated with the proposed General Plan and Zoning Amendments and is in compliance pursuant to CEQA Guidelines §15162 and §15164; (2) Adopt a resolution approving General Plan Amendment No. GP25-0001; and (3) Waive the first reading beyond the title and Introduce Ordinance No. 38.858 approving Zoning Text and Zoning Map Amendment No. ZA25-0001 to comprehensively update the Zoning Ordinance and to achieve consistency between the General Plan Land Use Element, Zoning Ordinance, and Zoning Map.

BACKGROUND:

This report presents work completed during the second of two phases of the Comprehensive Zoning Ordinance Update project, which consists of a broad and complete reorganization, clarification, restructuring, consolidation, and modernization of the City's Zoning Ordinance (currently Title XI, Chapter 10 of the Milpitas Municipal Code). The Zoning Ordinance, also referred to as the zoning code, is the set of local laws and regulations that determine the form and appearance of new development and expansions or other modifications to existing buildings, as well as what types of land uses (retail, offices, residential units, industry, etc.) may be located where.

In early 2023, the City launched an effort to comprehensively update the Zoning Ordinance, which was originally written and adopted in 1955. The most recent significant update took place in 2008. Although there have been multiple ad hoc amendments in recent years in response to changes in state law, zoning practice, and technology, overall the Zoning Ordinance has not kept pace with changing trends in land use and economics and does not reflect current best practices in planning and development regulations.

Lisa Wise Consulting, Inc., a California-based firm with extensive experience in zoning code updates for local jurisdictions across the state, was retained to work with the Planning Department on the project. The first phase of the zoning update work, including the creation of the new Business Park Research and Development (BPRD) Zone and Metro Area Zones, was adopted by City Council on [June 18, 2024](#). The second phase of the Comprehensive Zoning Ordinance Update project consists of detailed update work on the entire code.

The Zoning Ordinance is proposed to be moved to its own new title (Title XIII) of the Milpitas Municipal Code (MMC). It has a new structure and numbering convention to facilitate ease of use, navigation, and future amendments. The draft updated Zoning Ordinance includes several new code sections focused on topics not addressed in the existing code, several sections that have been carried over from the existing code with minor edits, and many other sections that have been entirely rewritten. This proposed new Zoning Ordinance represents a thorough reorganization and modernization of the existing zoning code. It also incorporates changes that implement policies from various City documents adopted or updated in recent years, such as the Climate Action Plan and the 2023-2031 Housing Element.

Minor amendments to various other MMC sections are proposed concurrently with the Zoning Ordinance update. These minor revisions mostly relate to updating references to the Zoning Ordinance and/or zoning regulations, either in general or specific code sections, in other titles and chapters of the MMC. A small number of other non-substantive edits to other sections of the MMC, which are necessitated by revisions to the Zoning Ordinance, are also proposed.

In addition, concurrent minor updates to the City Zoning Map and the Land Use Element of the General Plan are proposed. The Zoning Map changes consist of the mapping of the proposed new Mobile Home Park base zone, which replaces the existing Mobile Home Park overlay zone, and the removal of other obsolete overlay zones that are proposed to be eliminated from the Zoning Ordinance. The General Plan text amendments are limited to minor edits to *Table 1: General Plan Designations and Implementing Zoning Districts* in the Land Use Element, for consistency with the updated Zoning Ordinance.

Project Summary

The following is a summary of all proposed Phase 2 amendments:

General Plan Amendment

- Amend **Table 1 in the Land Use Element** to (1) remove R5 as an implementing zone for the Very High Density Mixed Use (VHDMU) designation, since the R5 zone will be replaced with other zones through the Zoning Ordinance update and will be eliminated from the code; and (2) change the implementing zone for the Mobile Home Park (MHP) land use designation to MHP – Mobile Home Park Zone, since the existing Mobile Home Park Combining District Overlay will be replaced with a new Mobile Home Park (MHP) base zone.

Zoning Text Amendments

- Adopt **Title XIII–Zoning**, a new MMC title.
- Remove the existing **Chapter 10–Zoning of Title XI–Zoning, Planning and Annexation**. This chapter will be replaced with the new Title XIII. Rename **Title XI** as **Planning and Annexation**.
- Move the existing Section XI-10-14–Public Art Requirements for Private Development to a new location in the MMC (Title XI, Chapter 14). This section will no longer be part of the Zoning Ordinance but will become a new chapter in Title XI–Planning and Annexation.
- Amend various MMC sections to maintain internal consistency with the new Zoning Ordinance in Title XIII. These changes include updating references throughout the MMC to the Zoning Ordinance (in general as well as citations to specific sections).
- Add new language to the existing **Section V-210-7.02–Exceptions to Animals in Residential Areas** to address the process for permitting chickens kept outdoors in residential zones.

Zoning Map Amendments

- Remove the Gateway Office (OO), High Rise (HR), Recreation and Entertainment (RE), and Transit Oriented Development (TOD) overlay zones from the zoning map. These overlays are outdated or obsolete and are proposed to be eliminated from the Zoning Ordinance. They are no longer needed because either the purpose they were created to serve no longer exists, or new base zones have been adopted, or are recommended to be adopted in this update, such that the applicable development standards and requirements in the base zone now fulfill the purpose that was previously intended by the overlay.
- Remove the Site and Architectural (S) overlay from all parcels where it currently applies. This overlay is no longer necessary because the requirements for site and architectural review will be replaced with the Citywide Site Development Permit process in the updated code (*note: the S overlay still appears in the Zoning Ordinance because Subsection XI-10-54.04–Zoning of Annexed Areas [section B.2.040 in the*

draft updated code], which may not be modified without voter approval pursuant to Measure J, sets a default rule that the S overlay is automatically applied to any non-hillside property that is newly annexed into Milpitas).

- Remove the Mobile Home Park Combining District overlay (MHP) and replace it with a new MHP base zone for mobile home parks.
- Add the existing Freeway Corridor (FC) overlay to the applicable parcels on the zoning map. This overlay zone and its applicability are described in the existing Zoning Ordinance, but it does not currently appear on the zoning map.

ANALYSIS:

The proposed changes to the Zoning Ordinance, General Plan, and zoning map are described in further detail below.

Zoning Ordinance Amendments

The new, updated Zoning Ordinance is the central focus of the Phase 2 work. The draft Zoning Ordinance is now before the City Council (Section 4 of the draft ordinance, included as Attachment B) is substantially the same as the version presented to the City Council [on March 4, 2025](#), following the release of the public review draft of the updated ordinance in mid-December. Minor corrections and refinements have been made to the public review draft to produce the current version of the Zoning Ordinance, including minor administrative edits and other changes in response to feedback from the Planning Commission on [February 12, 2025](#), and with the City Council on March 4, 2025.

The land use regulations and development standards for most of the zoning districts in the City will remain largely the same as in the existing Zoning Ordinance. However, there are a few changes to standards such as maximum building heights, minimum building setbacks, allowable density, and allowable uses. The minor changes in allowable height, density, setbacks, and other development standards proposed are necessary for the Zoning Ordinance to implement and be consistent with the City General Plan, including the 2023-2031 Housing Element, as required by state law. No changes are proposed to the existing, voter-approved hillside development regulations in the “H” Hillside Combining District.

In addition, the current version of the draft Zoning Ordinance includes regulations and standards for the Housing Opportunity Districts (HODs), which were approved by the City Council on May 6, 2025 and became effective on June 5, 2025. The zoning amendments for the HODs (creation of the Neighborhood Center Mixed Use [NCMU] zoning districts and changes to the Town Center [TC] zoning district) were originally drafted and adopted as part of the existing zoning code. Integration of the HOD zoning into the draft updated Zoning Ordinance has required minor, non-substantive adjustments and modifications, since the updated code includes substantial changes in format and structure, new land use classifications that do not exist in the current code, and changes to certain citywide standards such as off-street parking requirements. The zoning standards and regulations for the HODs have been carried over in the exact form that they were approved to the greatest extent possible. Where minor administrative and technical adjustments to the HOD zoning regulations were necessary due to the updated structure of the proposed new Zoning Ordinance, staff has worked carefully to preserve the original intent and policy basis of the NCMU and TC zones, while also ensuring consistency between the recently adopted HOD zoning and the proposed overall amendments to the Zoning Ordinance. Staff has also made clerical corrections to the HOD zoning regulations to address inconsistencies or unintended consequences in the previously adopted text and ensure greater consistency within the Zoning Code as a whole.

Attachment C to this report provides a detailed summary of the changes that have been made to the draft updated Zoning Ordinance during Phase 2 of the Comprehensive Zoning Ordinance update (as compared to the existing code).

General Plan Amendment

As explained in the Project Description section above, the proposed minor text amendment to the General

Plan Land Use Element is needed to ensure consistency between the General Plan and the updated Zoning Ordinance. The exact proposed text edits are shown in Section 3 of the draft resolution (Attachment A).

Zoning Map Changes

As explained in the Project Description section above, the proposed changes to the Zoning Map are needed to ensure that the map is consistent with the updated Zoning Ordinance.

Public Outreach

The public comment period for the draft updated Zoning Ordinance took place from December 18, 2024, to March 7, 2025. Following the release of the draft Zoning Ordinance on December 18, the City issued a press release and published posts on its social media channels about the status of the Comprehensive Zoning Ordinance Update work.

During the public comment period, the Planning Department conducted various outreach efforts for the updated Zoning Ordinance. Staff held weekly virtual office hours for the zoning update project between January 6 and March 7, 2025, during which interested parties could sign up for one-on-one online appointments with Planning staff to ask questions and/or provide feedback about the draft updated Zoning Ordinance. Throughout the public comment period, staff invited public comments on the draft code via email and through the comment form on the Zoning Update website.

A community workshop was held on January 9, 2025, at the Milpitas Community Center. The workshop was simultaneously broadcast online via Zoom, and community members had the choice of attending virtually or in person. Despite widespread announcements and outreach about this workshop, only five members of the community attended in person, and none attended online. Comments from attendees were documented and considered when the draft updated Zoning Ordinance was revised in preparation for adoption hearings.

The Zoning Advisory Group (ZAG), comprised of members of several City boards and commissions, held its fifth and final meeting on January 16, 2025. An overview of the draft Zoning Ordinance was provided, along with a detailed summary of how comments from ZAG members throughout the zoning update project have been incorporated into the draft ordinance.

Study sessions focused on the draft updated Zoning Ordinance were held with the Planning Commission on February 12, 2025, and with the City Council on March 4, 2025. These sessions were open to the general public for information and comment. Feedback received from the public, Planning Commissioners, and City Councilmembers was incorporated into edits made to the draft Zoning Ordinance, resulting in the version of the draft now before the City Council for consideration.

As required under California Government Code §65352, notices of the proposed General Plan amendments were sent to various public agencies, including Santa Clara County, the adjacent Cities of San José and Fremont, the Milpitas Unified School District, regional planning entities (Association of Bay Area Governments and Metropolitan Transportation Commission), the Santa Clara County Local Agency Formation Commission, the State Water Resources Control Board, and others. No comments have been received in response to these interagency notices.

In addition, staff conducted consultation with local Native American tribes regarding the proposed General Plan amendment, pursuant to California Government Code § 65352.3. Consultation letters describing the proposed General Plan amendment were mailed on May 5, 2025, to designated representatives from 10 tribes whose historical territory coincides with the present-day boundaries of Milpitas. One tribe, the Tamien Nation, responded requesting consultation. Planning staff held a brief consultation meeting with a representative from the Tamien Nation on June 25, 2025. Following that meeting, the tribe did not provide further comments or make specific requests to the City regarding tribal cultural resources.

Findings for Approval

General Plan Amendment

The Introduction section of the Milpitas 2040 General Plan (*page IN-8*) states the following four standard findings that must be made for a proposed General Plan amendment. These four findings fully encompass, include, and expand upon the findings required for General Plan amendment under Subsection XI-10-57.02(G)(1) of the Milpitas Municipal Code:

1. The amendment is deemed to be in the public interest.

The proposed amendment to the text of the Land Use Element of the City's General Plan is necessary in order for Table 1 of the Land Use Element to accurately reflect the implementing zones for each General Plan Land Use Designation. This minor update to Table 1 in the Land Use Element is needed because certain implementing zones listed in the table, specifically R5-Urban Residential and MHP-Mobile Home Park Combining District Overlay, are proposed to be eliminated from the Zoning Ordinance and Zoning Map as part of the comprehensive zoning update work. These changes are in the public interest because an up-to-date and accurate General Plan Land Use Element, as well as overall consistency between the General Plan and the zoning ordinance and zoning map, is good public policy, helping to promote orderly development and certainty for property owners and neighbors in terms of land uses, development potential, and protection of open space areas.

2. The amendment is consistent and/or compatible with the rest of the General Plan.

The introduction to the General Plan notes that the document "is not static, but rather is a dynamic and multi-faceted document that defines and addresses the changing needs of the City. It is based on an on-going assessment and understanding of existing and projected community needs" (page IN-8, Milpitas 2040 General Plan). This language reflects the understanding that the General Plan will occasionally require amendments to keep pace with changing circumstances and issues that affect growth, conservation, and quality of life in Milpitas.

The proposed amendment to the language in the Land Use Element updates the roster of implementing zones for two Land Use Designations in the General Plan to ensure consistency between the General Plan, Zoning Ordinance, and Zoning Map. This is a minor amendment that affects the Land Use Element only and does not affect any other portion of the General Plan. The amendment is consistent with the General Plan as a whole and does not create any internal inconsistencies.

3. The potential impacts of the amendment have been assessed and have been determined not to be detrimental to the public health, safety, or welfare.

The proposed amendment involves only minor changes to the language of the Land Use Element. This amendment would not be detrimental to public health, safety, or welfare because it would simply bring the General Plan's land use designations into consistency with the corresponding implementing zoning districts, resulting in clearer and more effective land use policies and regulations. No changes to allowable land uses, development densities, or other development standards are proposed as part of this General Plan amendment.

4. The amendment has been processed in accordance with the applicable provisions of the California Government Code, the California Environmental Quality Act (CEQA), and the City's Municipal Code.

California Government Code Section 65358 provides guidance for a local jurisdiction to follow in amending its general plan, stating that such an amendment may be initiated if deemed "to be in the public interest" and "shall be initiated in the manner specified by the legislative body" (in this case, the Milpitas City Council). The City's procedure for amending the General Plan is outlined in MMC [Section XI-10-57.02 in the existing zoning code; Chapter XIII-D.8 in the draft updated Zoning Ordinance]. That procedure includes requirements for a General Plan amendment to be reviewed at a public hearing before the Planning Commission, which shall make a recommendation to the City Council; and then for the City Council to hold a public hearing and make a decision on the proposed amendment. These procedures are being followed for the General Plan amendments in question and are consistent with and fulfill the procedure specified

in the Government Code.

The City has also fulfilled all procedural prerequisites of the Government Code and Milpitas Municipal Code. This includes public involvement (Gov. Code, § 65351), referral to other agencies (Gov. Code, § 65352), tribal consultation (Gov. Code, § 65352.3), and all public notices and hearings required.

In conformity with Government Code section 65350.5 and Water Code sections 10910 et seq., the amendments do not substantially change the City's prior analysis and conclusions regarding water systems, water rights, and groundwater sustainability and management or otherwise require amendment of the City's prior determinations in this regard with respect to its General Plan.

The California Government Code also states that a municipality may amend a mandatory element of its general plan (including a land use element) no more than four times per calendar year. This is the City's second proposed amendment to the Milpitas 2040 General Plan in 2025.

The proposed amendments are being processed in accordance with CEQA. As noted above, an EIR Addendum to the previously certified FEIR for the General Plan was prepared and concluded that impacts are consistent with those previously analyzed in these environmental documents and no further analysis pursuant to CEQA is required.

Zoning Amendment (Milpitas Municipal Code Section XI-10-57.02(G)(3))

1. The proposed amendment is consistent with the General Plan.

The proposed updated Zoning Ordinance includes many changes to ensure consistency with the General Plan. These include code revisions related to policies in the 2023-2031 Housing Element to address topics such as emergency shelters, low barrier navigation centers, supportive housing, single-room occupancy housing, and employee and farmworker housing. In addition, density standards for some zones (R2, R3, MHP, and MXD3) and FAR standards for some zones (C1, M1, M2, and MP) have been modified and increased to be consistent with the policies in the General Plan Land Use Element. Transportation Demand Management provisions for larger development projects have been added to the Zoning Ordinance, consistent with policies in the General Plan Circulation Element.

2. The proposed amendment will not adversely affect the public health, safety and welfare.

The proposed zoning changes will not adversely affect public health, safety and welfare – in fact, the updated zoning regulations will promote safety, community health, and well-being in Milpitas because they provide clear and specific requirements for new development and modifications/expansions of existing buildings and sites that will improve the quality, appearance, and livability of new development. By improving development outcomes for property owners and adjacent residents and businesses, the proposed zoning amendments would advance numerous City goals related to community design, sustainable transportation, environment, and economic development.

Public Comment

A public notice about the proposed General Plan and Zoning amendments and the August 12 City Council hearing was published in the Milpitas Post on July 18, 2025. Notices were also posted at City Hall and on the City website, and an email notice was sent to the Comprehensive Zoning Ordinance Update project email list.

Planning Commission Action

At its regular meeting on [June 11, 2025](#), the Planning Commission voted 4-0 (4 ayes, 0 noes, 0 abstentions, 3 absent) to recommend the City Council adopt the proposed General Plan Amendment and Zoning Text and Zoning Map Amendments. Planning Commission Resolution No. 25-007 is included as Attachment E.

POLICY ALTERNATIVES:

Alternative 1: Do not adopt the proposed General Plan Amendment and Zoning Ordinance and Zoning Map Amendments.

Pros: None.

Cons: The existing Zoning Ordinance and zoning map would remain in effect. The current Zoning Ordinance is outdated and has not been comprehensively updated since 2008.

Reason Not Recommended: The existing Zoning Ordinance does not reflect important recent changes in state and federal law and is therefore not fully legally compliant. It also does not reflect modern land uses/business types or current best practices in land use planning that are commonly used in the Bay Area region and throughout California.

Alternative 2: Adopt the proposed General Plan Amendment and Zoning Ordinance and Zoning Map Amendments with modifications.

Pros: The City Council has the authority to make changes, at its discretion, to the proposed General Plan Amendment, updated Zoning Ordinance, and/or updated zoning map.

Cons: Depending on the nature of such changes, the legal compliance and/or internal consistency of the General Plan, Zoning Ordinance, and zoning map may be negatively affected. Major changes may also require City staff and the consultant to evaluate the changes and potentially revise the Zoning Ordinance and CEQA analysis, if necessary, thereby delaying the project and the requiring additional staff resources and funding to complete the project.

Reason Not Recommended: Staff and the consultant team have worked hard over the past two and a half years to prepare a draft updated Zoning Ordinance (with related General Plan and zoning map amendments) that are consistent with adopted City policies, state and federal law, and modern planning practice. The end result is a proposed Zoning Ordinance that has been thoroughly reviewed and vetted to ensure it will facilitate high-quality new development, support economic development in Milpitas, and preserve the quality and character of existing residential and commercial areas in the city. The draft Zoning Ordinance has not been controversial, and staff has not received complaints or oppositional comments from stakeholders or members of the public. Therefore, staff does not believe that changes to the draft are necessary.

FISCAL IMPACT:

The updated Zoning Ordinance is expected to have a positive long-term fiscal impact for the City. Because the amendments would support incremental improvements to, and investments in, existing residential, commercial, and industrial properties, as well as supporting high-quality new development, the updated Zoning Ordinance would tend to increase property values over time and to encourage new and expanded commercial and industrial businesses. In the future, this would likely result in increased property, business, and sales tax revenue for the City.

CALIFORNIA ENVIRONMENTAL QUALITY ACT (CEQA):

An EIR Addendum to the Final Environmental Impact Report (FEIR) for the Milpitas 2040 General Plan was prepared and published on June 5, 2025 (see Attachment D). This "Phase 2 Addendum" is in addition to the previous EIR Addendum prepared and approved in April 2024 for Phase 1 of the Comprehensive Zoning Ordinance Update. The Phase 2 Addendum finds the impacts of the proposed project remain consistent with the impacts previously analyzed in the certified General Plan FEIR. The Phase 2 Addendum further concludes that proposed General Plan amendment and zoning ordinance and zoning map amendments do not require any substantial revisions to the General Plan FEIR, and that no new significant information or changes in circumstances surrounding the proposed project have occurred since the certification of the General Plan FEIR. The Addendum demonstrates that the previous analysis completed for the General Plan Update FEIR remains adequate under CEQA; therefore, no further environmental review is required.

ATTACHMENTS:

(a) Resolution

- (b) Ordinance No. 38.858
 - a. *Exhibit 1: Zoning Map Amendment*
- (c) Summary of Changes to Zoning Ordinance – Phase 2
- (d) Phase 2 EIR Addendum
- (e) Planning Commission Resolution No. 25-007

RESOLUTION NO. _____

A RESOLUTION OF THE CITY COUNCIL OF THE CITY OF MILPITAS ADOPTING FINDINGS PURSUANT TO THE CALIFORNIA ENVIRONMENTAL QUALITY ACT (CEQA) AND ADOPTING GENERAL PLAN AMENDMENT NO. GP25-0001 TO AMEND THE LAND USE ELEMENT TEXT TO ACHIEVE CONSISTENCY BETWEEN THE MILPITAS 2040 GENERAL PLAN, THE ZONING ORDINANCE, AND THE ZONING MAP.

WHEREAS, the City of Milpitas, California (the “City”) is a municipal corporation, duly organized under the constitution and laws of the State of California; and

WHEREAS, California Government Code Section 65300 et seq. requires each city to prepare and adopt, and amend as necessary, a comprehensive, long-term general plan for the physical development of the county or city; and

WHEREAS, California Government Code Section 65800 et seq. authorizes the adoption and administration of zoning laws, ordinances, rules, and regulations by cities as a means of implementing the General Plan; and

WHEREAS, on March 9, 2021, the Milpitas City Council adopted the Milpitas 2040 General Plan, updating and revising the land use policies, goals, and objectives contained in the City’s previous General Plan; and

WHEREAS, California Government Code Section 65860 requires a city’s zoning ordinance to be consistent with its adopted general plan, including any specific plan that has been adopted to establish planning policies for a defined geographic area of the city; and

WHEREAS, the City has prepared a General Plan Amendment and Zoning Text and Zoning Map Amendment (“Amendments”) to comprehensively update the Zoning Ordinance (Title XI, Chapter 10 of the Milpitas Municipal Code) and to ensure overall consistency between the City’s General Plan, Zoning Ordinance, and Zoning Map; and

WHEREAS, on March 9, 2021, a Final Environmental Impact Report (FEIR) was certified for the Milpitas 2040 General Plan in accordance with the California Environmental Quality Act (CEQA), and whereas the proposed Amendments are consistent with the updated General Plan and the environmental analysis conducted for the same; and

WHEREAS, an Addendum to the certified Milpitas 2040 General Plan FEIR (SCH # 2020070348) was published on June 5, 2025, which concluded that the impacts of the proposed General Plan Amendments and Zoning Text and Zoning Map Amendments remain consistent with the impacts previously analyzed in the Environmental Impact Report, and therefore no further environmental analysis pursuant to CEQA is required; and

WHEREAS, the City Council is the final authority on General Plan and Zoning amendments, including amendments to the General Plan text, Zoning Ordinance text, and Zoning Map; and

WHEREAS, on June 11, 2025, the Planning Commission held a duly noticed public hearing on the subject application, considered evidence presented by City staff and other interested parties, and adopted Resolution 25-007 recommending, among other things, that the City Council approve the General Plan Amendment GP25-0001 and adopt the Comprehensive Zoning Ordinance Update Phase 2 Addendum to the General Plan FEIR (SCH # 2020070348) related thereto; and

WHEREAS, on August 12, 2025, the City of Milpitas City Council held a duly noticed public hearing on the proposed General Plan Amendment, considered all written and oral reports of staff and public testimony on the matter, and such other matters as are reflected in the record of this matter; and

WHEREAS, all legal prerequisites to the adoption of this resolution and approval of the actions herein have been met.

NOW THEREFORE, the City Council of the City of Milpitas hereby finds, determines and resolves as follows:

SECTION 1. RECITALS

The City Council has considered the full record before it, which includes, but is not limited to, all published staff reports, oral and written testimony by staff, the Planning Commission, City Council, and the public, and all other relevant materials and evidence submitted or provided to it. Furthermore, the recitals set forth above are found to be true and correct and are incorporated herein by reference.

SECTION 2. GENERAL PLAN AMENDMENT FINDINGS (SECTION XI-10-57.02)

The City Council finds based upon the full record before it that all findings and prerequisites required for the General Plan amendments proposed have been met, including those set forth in the Government Code, including Sections 65350 et seq., the Milpitas Municipal Code, including Section XI-10-57.02, and page IN-8 of the Milpitas 2040 General Plan itself. The City Council makes the following further and specific findings based on the evidence in the administrative record in support of General Plan Amendment No. GP25-0001:

1. The amendment is deemed to be in the public interest.

The proposed amendment to the text of the Land Use Element of the City's General Plan is necessary in order for Table 1 of the Land Use Element to accurately reflect the implementing zones for each General Plan Land Use Designation. This minor update to Table 1 in the Land Use Element is needed because certain implementing zones listed in the table, specifically R5-Urban Residential and MHP-Mobile Home Park Combining District Overlay, are proposed to be eliminated from the Zoning Ordinance and Zoning Map as part of the comprehensive zoning update work. These changes are in the public interest because an up-to-date and accurate General Plan Land Use Element, as well as overall consistency between the General Plan and the zoning ordinance and zoning map, is good public policy, helping to promote orderly development and certainty for property owners and neighbors in terms of land uses, development potential, and protection of open space areas.

2. The amendment is consistent and/or compatible with the rest of the General Plan.

The introduction to the General Plan notes that the document "is not static, but rather is a dynamic and

multi-faceted document that defines and addresses the changing needs of the City. It is based on an on-going assessment and understanding of existing and projected community needs” (page IN-8, Milpitas 2040 General Plan). This language reflects the understanding that the General Plan will occasionally require amendments to keep pace with changing circumstances and issues that affect growth, conservation, and quality of life in Milpitas.

The proposed amendment to the language in the Land Use Element updates the roster of implementing zones for two Land Use Designations in the General Plan to ensure consistency between the General Plan, Zoning Ordinance, and Zoning Map. This is a minor amendment that affects the Land Use Element only and does not affect any other portion of the General Plan. The amendment is consistent with the General Plan as a whole and does not create any internal inconsistencies.

3. *The potential impacts of the amendment have been assessed and have been determined not to be detrimental to the public health, safety, or welfare.*

The proposed amendment involves only minor changes to the language of the Land Use Element. This amendment would not be detrimental to public health, safety, or welfare because it would simply bring the General Plan’s land use designations into consistency with the corresponding implementing zoning districts, resulting in clearer and more effective land use policies and regulations. No changes to allowable land uses, development densities, or other development standards are proposed as part of this General Plan amendment.

4. *The amendment has been processed in accordance with the applicable provisions of the California Government Code, the California Environmental Quality Act (CEQA), and the City’s Municipal Code.*

California Government Code Section 65358 provides guidance for a local jurisdiction to follow in amending its general plan, stating that such an amendment may be initiated if deemed “to be in the public interest” and “shall be initiated in the manner specified by the legislative body” (in this case, the Milpitas City Council). The City’s procedure for amending the General Plan is outlined in Milpitas Municipal Code (MMC) [Section XI-10-57.02 in the existing zoning code; Chapter XIII-D.8 in the draft updated Zoning Ordinance]. That procedure includes requirements for a General Plan amendment to be reviewed at a public hearing before the Planning Commission, which shall make a recommendation to the City Council; and then for the City Council to hold a public hearing and make a decision on the proposed amendment. These procedures are being followed for the General Plan amendments in question and are consistent with and fulfill the procedure specified in the Government Code.

The City has also fulfilled all procedural prerequisites of the Government Code and Milpitas Municipal Code. This includes public involvement (Gov. Code, § 65351), referral to other agencies (Gov. Code, § 65352), tribal consultation (Gov. Code, § 65352.3), and all public notices and hearings required.

In conformity with Government Code section 65350.5 and Water Code sections 10910 et seq., the amendments do not substantially change the City’s prior analysis and conclusions regarding water systems, water rights, and groundwater sustainability and management or otherwise require amendment of the City’s prior determinations in this regard with respect to its General Plan.

The California Government Code also states that a municipality may amend a mandatory element of its general plan (including a land use element) no more than four times per calendar year. This is the City’s second proposed amendment to the Milpitas 2040 General Plan in 2025.

The proposed amendments are being processed in accordance with CEQA. As noted above, an EIR

Addendum to the previously certified FEIR for the General Plan was prepared and concluded that impacts are consistent with those previously analyzed in these environmental documents and no further analysis pursuant to CEQA is required.

SECTION 3. AMENDMENT OF MILPITAS GENERAL PLAN 2040 LAND USE ELEMENT TABLE 1: GENERAL PLAN DESIGNATIONS AND IMPLEMENTING ZONING DISTRICTS

Table 1: General Plan Designations and Implementing Zoning Districts on page LU-14 of the adopted Milpitas 2040 General Plan is hereby amended to read as follows:

General Plan Land Use Designation	Zoning District	Zone Map Symbol
Residential Uses		
MHP – Mobile Home Park	“R1” Single Family District “MHP” Mobile Home Park Combining District Overlay <u>“MHP” Mobile Home Park District</u>	R1-MHP <u>MHP</u>
Mixed-Use Land Uses		
VHDMU – Very High Density Mixed Use	“MXD3” Very High Density Mixed Use District “R5” Urban Residential	MXD3, R5

SECTION 4. CALIFORNIA ENVIRONMENTAL QUALITY ACT

In accordance with the California Environmental Quality Act (CEQA), an Environmental Impact Report (EIR) was prepared for the Milpitas 2040 General Plan. The Final EIR was adopted, along with the updated General Plan, by Resolution No. 9047 on March 9, 2021 (State Clearinghouse No. 2020070348). An Addendum to the Final Environmental Impact Report (FEIR) for the Milpitas 2040 General Plan was published on June 5, 2025. The Addendum finds that the impacts of the proposed project remain consistent with the impacts previously analyzed in the certified General Plan FEIR. The Addendum further concludes that proposed project does not require any substantial revisions to the General Plan FEIR, that no new significant information or changes in circumstances surrounding the proposed project have occurred since the certification of the General Plan FEIR, and that the previous analysis completed for the General Plan Update FEIR remains adequate under CEQA. The City Council therefore finds that its actions are consistent with CEQA and State CEQA guidelines and that no additional environmental review is required. The City Council approves and adopts this Addendum as if fully set forth herein.

SECTION 5. SEVERABILITY

If any section, subsection, sentence, clause, phrase, or portion of this Resolution is for any reason held incorrect, invalid, illegal, or unenforceable, such decision shall not affect the validity of the remaining portions of this Resolution. The City Council hereby declares that it would have passed each section, subsection, phrase, or clause thereof irrespective of the fact that any one or more sections, subsections, phrases or clauses be declared incorrect, invalid, illegal, or unenforceable.

SECTION 6. CITY COUNCIL APPROVAL

The City Council hereby approves General Plan Amendment No. GP25-0001, based on the above findings.

PASSED AND ADOPTED this _____ day of _____, 2025, by the following vote:

AYES:

NOES:

ABSENT:

ABSTAIN:

ATTEST:

APPROVED:

Suzanne Guzzetta, City Clerk

Carmen Montano, Mayor

APPROVED AS TO FORM:

Christopher Creech, Acting City Attorney

REGULAR

NUMBER: XX.XXX

TITLE: AN ORDINANCE OF THE CITY COUNCIL OF THE CITY OF MILPITAS ADOPTING A COMPREHENSIVE UPDATE TO THE ZONING ORDINANCE, INCLUDING THE ADDITION OF A NEW TITLE XIII- ZONING TO THE MILPITAS MUNICIPAL CODE, REPEAL OF THE EXISTING ZONING ORDINANCE (TITLE XI, CHAPTER 10) AND AMENDMENTS TO VARIOUS OTHER SECTIONS OF THE MUNICIPAL CODE FOR CONSISTENCY WITH THE UPDATED ZONING ORDINANCE; AND AMENDING THE ZONING MAP OF THE CITY OF MILPITAS TO ACHIEVE CONSISTENCY BETWEEN THE UPDATED ZONING ORDINANCE AND ZONING MAP.

HISTORY: This Ordinance was introduced (first reading) by the City Council at its meeting of _____, upon motion by _____ and was adopted (second reading) by the City Council at its meeting of _____, upon motion by _____. The Ordinance was duly passed and ordered published in accordance with law by the following vote:

AYES:

NOES:

ABSENT:

ABSTAIN:

ATTEST:

APPROVED:

Suzanne Guzzetta, City Clerk

Carmen Montano, Mayor

APPROVED AS TO FORM:

Christopher Creech, Acting City Attorney

RECITALS AND FINDINGS:

WHEREAS, the City of Milpitas, California (the “City”) is a municipal corporation, duly organized under the constitution and laws of the State of California; and

WHEREAS, California Government Code Section 65800 et seq. authorizes the adoption and administration of zoning laws, ordinances, rules, and regulations by cities as a means of implementing the General Plan; and

WHEREAS, the City Council is the final authority on General Plan, Specific Plan, and Zoning amendments, including amendments to the Zoning Ordinance and Zoning Map; and

WHEREAS, on March 9, 2021, the Milpitas City Council adopted the Milpitas 2040 General Plan, updating and revising the land use policies, goals, and objectives contained in the City’s previous General Plan; and

WHEREAS, the City’s Zoning Ordinance was originally adopted in 1955 and has not been comprehensively updated since 2008; and

WHEREAS, the City wishes to adopt a comprehensive update to the Zoning Ordinance in order to modernize the code, improve its clarity, and make it more user friendly; to incorporate changes to implement various City policy documents, including the Climate Action Plan and the 2023-2031 Housing Element; to update regulations and standards for consistency with changes in state and federal law; and to promote more compact, mixed-use and transit-oriented development in appropriate areas of Milpitas; and

WHEREAS, the City has prepared a Zoning Text and Zoning Map Amendment (“Amendments”) to comprehensively update the Zoning Ordinance and to make corresponding changes to the Zoning Map and other sections of the Milpitas Municipal Code; and

WHEREAS, pursuant to Milpitas Municipal Code §§ XI-10-57.02(G)(3), the City Council finds the Zoning Amendments set forth herein to be consistent with the General Plan, and

WHEREAS, per Milpitas Municipal Code § XI-10-57.02(G)(3), the City Council likewise finds that the Zoning Amendments set forth herein will not adversely affect the public health, safety and welfare, because the amendments will provide clear, modern, and legally compliant requirements for new development and for modifications and expansions of existing buildings and sites, thereby improving the quality, appearance, and livability of the built environment and advancing numerous City goals related to community design, sustainable transportation, environmental quality, and economic development; and

WHEREAS, on March 9, 2021, a Final Environmental Impact Report (FEIR) (SCH # 2020070348) was certified for the Milpitas 2040 General Plan in accordance with the California Environmental Quality Act (CEQA); and

WHEREAS, an Addendum to the certified Milpitas 2040 General Plan FEIR was published on June 5, 2025, which concluded that the impacts of the proposed Zoning Text and Map Amendments remain consistent with the impacts previously analyzed in the Environmental Impact Reports, and therefore no further environmental analysis pursuant to CEQA is required; and

WHEREAS, on June 11, 2025, the Planning Commission held a duly noticed public hearing on the subject application, considered evidence presented by City staff and other interested parties, and adopted Resolution 25-007 recommending that the City Council approve Zoning Amendment ZA25-0001 and adopt the Comprehensive Zoning Ordinance Update Phase 2 Addendum to the General Plan FEIR (SCH # 2020070348) related thereto; and

WHEREAS, all legal prerequisites to the adoption of this ordinance and the City Council's review and approval of the Zoning amendments and CEQA review contained herein have been met.

NOW, THEREFORE, the City Council of the City of Milpitas does ordain as follows:

SECTION 1. RECORD AND BASIS FOR ACTION

The City Council has duly considered the full record before it, which may include but is not limited to such things as the City staff report, testimony by staff and the public, and other materials and evidence submitted or provided to the City Council. Furthermore, the recitals set forth above are found to be true and correct and are incorporated herein by reference.

SECTION 2. CALIFORNIA ENVIRONMENTAL QUALITY ACT

Based on its review of the entire record, including the staff report, public comments and testimony presented to the Planning Commission and City Council, and the facts outlined below, the City Council hereby finds and determines that the potential environmental effects of the proposed Amendments have been adequately reviewed and analyzed. An Addendum to the Final Environmental Impact Report (FEIR) for the Milpitas 2040 General Plan (State Clearinghouse No: 2020070348) was published on June 5, 2025. The Addendum finds that the impacts of the proposed project remain consistent with the impacts previously analyzed in the certified General Plan FEIR. The Addendum further concludes that proposed project does not require any substantial revisions to the General Plan FEIR or Metro Specific Plan SFEIR, that no new significant information or changes in circumstances surrounding the proposed project have occurred since the certification of the General Plan FEIR or Metro Specific Plan SFEIR, and that the previous analysis completed for the General Plan Update FEIR and Metro Specific Plan SFEIR remains adequate under CEQA. The City Council therefore finds that its actions are consistent with CEQA and State CEQA guidelines and that no additional environmental review is required. The City Council approves and adopts this Addendum as if fully set forth herein.

SECTION 3. ZONING TEXT AND MAP AMENDMENT FINDINGS (XI-10-57.02)

The City Council finds based upon the full record before it that all findings and prerequisites required for the Zoning Text and Zoning Map amendments proposed have been met, including those set forth in the Government Code, including Sections 65850 et seq., and Milpitas Municipal Code, including Section XI-10-57.02. The City Council makes the following further and specific findings based on the evidence in the public record in support of Zoning Amendment No. ZA25-0001:

A. The proposed amendment is consistent with the General Plan.

The proposed updated Zoning Ordinance includes many changes to ensure consistency with

the General Plan. These include code revisions related to policies in the 2023-2031 Housing Element to address topics such as emergency shelters, low barrier navigation centers, supportive housing, single-room occupancy housing, and employee and farmworker housing. In addition, density standards for some zones (R2, R3, MHP, and MXD3) and FAR standards for some zones (C1, M1, M2, and MP) have been modified and increased to be consistent with the policies in the General Plan Land Use Element. Transportation Demand Management provisions for larger development projects have been added to the Zoning Ordinance, consistent with policies in the General Plan Circulation Element.

B. The proposed amendment will not adversely affect the public health, safety and welfare.

The proposed zoning changes will not adversely affect public health, safety and welfare – in fact, the updated zoning regulations will promote safety, community health, and well-being in Milpitas because they provide clear and specific requirements for new development and modifications/expansions of existing buildings and sites that will improve the quality, appearance, and livability of new development. By improving development outcomes for property owners and adjacent residents and businesses, the proposed zoning amendments would advance numerous City goals related to community design, sustainable transportation, environment, and economic development.

SECTION 4. ADOPTION OF MILPITAS MUNICIPAL CODE TITLE XIII

Title XIII – Zoning of the Milpitas Municipal Code is hereby added to read as follows:

Chapter A.2 Title and Purpose

Sections:

- A.2.010 Title
- A.2.020 Authority
- A.2.030 Purpose
- A.2.040 Applicability
- A.2.050 Relationship to the General Plan
- A.2.060 Zoning Map
- A.2.070 Severability

A.2.010 Title

Title XIII of the City of Milpitas Municipal Code shall be known and cited as the “Milpitas Zoning Ordinance” and shall be referred to herein as this “Title.”

A.2.020 Authority

This Title is adopted in accordance with the authority vested in the City of Milpitas, including by the California Constitution and the City’s zoning and police powers, and consistent with the authority established in the Planning and Zoning Law (California Government Code section 65000 et seq.), California Environmental Quality Act (California Public Resources Code section 2100 et seq.), and California Health and Safety Code.

A.2.030 Purpose

This Title is enacted in order to promote the public health, safety, comfort, and general welfare, to enable appropriate and orderly development, and to ensure social and economic stability within the various zones established by the provisions of this Title. More specifically, this Title is adopted to achieve the following objectives:

- A. Provide standards for the orderly growth and development of the city, and guide and control the use of land to provide a safe, harmonious, attractive, and sustainable community;
- B. Achieve the arrangement of land uses depicted in the Milpitas General Plan, consistent with the goals and policies of the General Plan;
- C. Enhance the appearance of the city and promote high-quality design;
- D. Preserve and enhance the quality of life and character of residential neighborhoods;
- E. Stabilize and conserve the value of property;
- F. Provide adequate light, air, and reasonable access;
- G. Incorporate sustainability practices and ensure climate resiliency;

- H. Promote economic growth and the creation of jobs;
- I. Facilitate the appropriate location of community facilities, institutions, transportation, and parks and recreation areas;
- J. Allow for public participation in government decision-making regarding land use and development in a manner consistent with state law; and
- K. Define the duties and power of administrative bodies and officers responsible for administering and implementing this Title.

A.2.040 Applicability

- A. **Applicability to Property.** This Title shall apply, to the extent permitted by law, to all property within the corporate limits of the City, including all uses, structures, and land owned by any private person, firm, corporation or organization, or local, state, or federal agency, unless exempted consistent with Subsection A.2.040.I (Exemptions).
- B. **Minimum Requirements.** The provisions of this Title shall be minimum requirements for the promotion of public health, safety, and general welfare. Where this Title provides for more discretion on the part of a City official or body (i.e., a Review Authority), that discretion may be exercised to impose more stringent requirements than set forth in this Title as may be necessary to promote orderly land use development and the purposes of this Title.
- C. **Compliance with Regulations.** No land shall be used, and no structure shall be constructed, reconstructed, maintained, occupied, enlarged, altered, demolished, or moved in any zone, except in compliance with all the provisions, including development and performance standards, of this Title, and any permits issued, unless exempted consistent with Subsection A.2.040.I (Exemptions). The temporary or transitory nature of a use does not exempt it from this requirement.
- D. **Conflicting Regulations.** The regulations of this Title and requirements or conditions imposed in accordance with this Title shall not supersede any other regulations or requirements adopted or imposed by the City Council (Council), the State of California, or any federal agency that has jurisdiction by law over uses and development authorized by this Title. All uses and development authorized by this Title shall comply with all other such regulations and requirements. Where conflict occurs between the provisions of this Title and any other regulation or requirement, the more restrictive provision shall control.
- E. **Private Agreements.** This Title shall not interfere with or annul any recorded easement, covenant, or other agreement now in effect, provided that where this Title imposes greater restriction than imposed by an easement, covenant, or agreement, this Title shall control. The City shall not be responsible for monitoring or enforcing private agreements.
- F. **Prior Zoning Ordinance.** The provisions of this Title supersede all prior ordinances codified in Milpitas Municipal Code Chapter XI-10 (Zoning) and any amendments. No provisions of this Title shall validate any land use or structure established, constructed, or maintained in violation of the prior Zoning Ordinance, unless such validation is specifically authorized by this Title and is in compliance with all other regulations.

G. **Effect on Previously Approved Projects and Projects in Progress.**

1. ***Previously Approved Land Use Authorization.*** This Title shall not interfere with, repeal, or annul any previously granted land use authorization. All allowances, requirements, and conditions of approval of previous land use authorizations shall apply unless the applicable Review Authority specifically repeals the allowance, requirement, or condition consistent with this Title.
2. ***Land Use Authorization in Process.*** An application for a discretionary land use authorization that has been accepted by the Department as complete for processing prior to the adoption of this Title may be processed according to the requirements of this Title or the prior Zoning Ordinance (Chapter XI-10) upon written request from the project applicant. The written request shall be made no later than 30 days after the effective date of the adoption of this Title. If the request is to apply the prior Zoning Ordinance (Chapter XI-10), at least one action must be taken by the Review Authority within 210 days of the effective date of the adoption of this Title. The same process shall be followed for amendments to this Title.

H. **Application During Local Emergency.** The Council may authorize a deviation from any provision of this Title during a local emergency declared and ratified consistent with California Government Code section 8630 et seq. The Council may authorize a deviation by resolution without notice or public hearing.

I. **Exemptions.**

1. This Title shall not apply to the City, including any buildings, improvements, lots, or premises owned, leased, operated, or controlled by the City, any development project by the City, or any business or service performed or offered by the City. This exemption does not apply other than to the City, including those leasing premises from the City.
2. Any governmental agency other than the City shall be exempt from the provisions of this Title only to the extent that such property may not be lawfully regulated by the City according to applicable law.

A.2.050 Relationship to the General Plan

This Title implements the goals and policies of the Milpitas General Plan by regulating the use of land and structures within the city. This Title and the General Plan shall be consistent with one another. Any permit, license, or approval issued in accordance with this Title must be consistent with the General Plan and all applicable specific plans. In any case where there is a conflict between this Title and the General Plan, the General Plan shall control.

A.2.060 Zoning Map

- A. **Zoning Map and this Title.** The designations, locations, and boundaries of the base zones and overlays established in this Title shall be shown on the Zoning Map of the City. The Zoning Map as amended or changed from time to time, together with all notations, references, data, and other information, is adopted and made a part of this Title. Any amendment or rezoning of a property or properties from one zone to another zone shall constitute an amendment to this Title and shall be so referenced in the Zoning Map amendment.

- B. **Time Limit.** If in accordance with the provisions of this Title, changes are made to zone boundaries, zone classifications, or other matters set forth on the Zoning Map, such changes shall be entered on the Zoning Map within 30 days following the effective date of the change.
- C. **Uncertainty of Boundaries.** Refer to Section A.4.020.C (Interpretation of Zone Boundaries) if the boundaries of any zone(s) shown on the Zoning Map are uncertain.
- D. **Maintenance of Zoning Map.** The Zoning Map shall be kept on file in the office of the Planning Director and shall be maintained in electronic format by the City, as authorized by the Director.

A.2.070 Severability

If any Section, sentence, clause, phrase, word, portion, or provision of this Title is held invalid or unconstitutional by any court of competent jurisdiction, such decision shall not affect, impair, or invalidate any other Section, sentence, clause, phrase, word, portion, or provision of this Title which can be given effect without the invalid provision. The invalidation of the application of any Section, sentence, clause, phrase, word, portion, or provision of this Title to a particular property or structure, or any particular properties or structures, by any court of competent jurisdiction shall not affect the application of such Section, sentence, clause, phrase, word, portion or provision to any other property or structure not specifically included in said invalidation.

Chapter A.4 Rules of Interpretation

Sections:

- A.4.010 Purpose
- A.4.020 General Interpretation
- A.4.030 Interpreting Language and Numbers

A.4.010 Purpose

This Chapter provides the specific rules that explain how to interpret this Title and how to perform calculations and measurements that are required to implement this Title.

A.4.020 General Interpretation

A. Interpretation of this Title.

1. **Intent.** No matter how carefully constructed, this Title will require interpretation in its day-to-day administration. In adopting this Title, it is the intent of the City to interpret and administer this Title in a reasonable fashion consistent with the public interest of the residents of the city.
2. **Director Interpretation.** Where there is uncertainty regarding the interpretation of any provision of this Title or its application to a specific site, the Director shall determine the interpretation of the provision consistent with this Subsection.
 - a. An interpretation may be initiated by the Director, by an applicant consistent with Subsection D.2.040.B.1 (Applicant), or by any interested party.
 - b. An interpretation initiated by an applicant shall be processed in compliance with Chapter D.2 (Procedures) as applicable.
 - c. The Director's determination shall be issued in writing.
 - d. The determination of the Director may be appealed in accordance with the provisions of Section D.2.040.N (Appeals).
 - e. Nothing shall limit the authority of the Director to revise, reconsider, or otherwise modify or rescind any interpretation previously made.
3. **Controlling Provisions.** In their interpretation and application, the provisions of this Title shall be held to be the minimum requirements guided by the following:
 - a. Where this Title imposes a greater restriction than is imposed or required by other rules, regulations, or ordinances or easements, covenants, agreements, or entitlements, the provisions of this Title shall control.
 - b. Where other rules, regulations, or ordinances or easements, covenants, agreements, or entitlements impose greater restrictions or more specific standards than those of this Title, the greater restriction or more specific standard shall control.

- c. Where provisions of this Title are in conflict, the more specific regulations shall apply over the more general; where provisions of this Title remain in conflict, the more restrictive provisions shall apply.
- B. **Conflict between Text and Figure.** In the event of a difference or conflict between the text and a figure, illustration, heading, caption, diagram, or graphic, the text shall control.
- C. **Interpretation of Zone Boundaries.** Where there is uncertainty regarding the location of a zone boundary or other feature shown on the Zoning Map, the following rules shall be used to resolve the uncertainty:
 - 1. Review of the legal description of the lot or lots referenced by the assessor's parcel number of any prior rezoning and/or the existing Zoning Map.
 - 2. Unless otherwise clearly indicated on the Zoning Map, zone boundaries shall coincide with property lines and centerlines of alleys, lanes, streets, highways, streams, and/or railroads.
 - 3. Where a public street is officially vacated or abandoned, the property that was formerly in the street shall be included within the zone of the adjoining property on either side of the centerline of the vacated or abandoned street.
 - 4. For parcels containing two or more zones, the location of the zone boundary shall be determined by the Director, and the applicable regulations for each zone shall apply based on the zone boundary.
 - 5. Where the location of the zone boundaries cannot be determined by the above rules, the boundaries shall be located by using the scale on the Zoning Map.
- D. **References to Other Laws.**
 - 1. Where this Title references applicable provisions of other laws (e.g., the California Government Code, Subdivision Map Act, Public Resources Code, etc.), the reference shall be construed to be to the applicable law provisions as they may be amended from time to time.
 - 2. Unless otherwise indicated, all references are to California and local laws (e.g., the California Government Code, California Subdivision Map Act, California Public Resources Code).
- E. **Calendar Days.** All references to days are to calendar days, unless otherwise indicated. If a deadline falls on a weekend or holiday, or a day when the City offices are closed, the deadline shall be extended to the close of business on the next working day.
- F. **Calendar Year.** All references to years are to calendar years, unless otherwise indicated.
- G. **Determination of Similar Use.**
 - 1. Each zone establishes a list of primary uses and accessory uses which are permitted, permitted with a Minor Conditional Use Permit or permitted with a Conditional Use Permit, see Section D.4.030 (Use Permits), or not allowed. Occasionally, uses may be proposed which are not specifically listed in the use tables in Part XIII-B (Zone Regulations).
 - 2. The Director may administratively determine when an unlisted use is proposed in a zone that the proposed use is similar to an appropriate use category where the uses are clearly

similar in character to those uses listed, consistent with the purposes of the zone and General Plan, and not detrimental to the public health, safety, or welfare. A use determined to be similar shall apply to the zone uniformly regardless of location.

3. When a proposed, but unlisted, use is determined to be similar to a listed use, the proposed use will be treated in the same manner as the listed use in determining what approvals are required and what standards and requirements of this Title apply.

A.4.030 Interpreting Language and Numbers

- A. **Interpretation of Words and Conjunctions.** Unless the context clearly indicates the contrary, the following conjunctions shall be interpreted as follows:
 1. “And” indicates that all connected words or provisions shall apply.
 2. “And/or” indicates that the connected words or provisions may apply singularly or in any combination.
 3. “Including” or “includes” indicates “including, but not limited to.” Any listing or examples that follow the word “including” or “includes” connotes an illustrative list or set of examples, one purposefully capable of enlargement, and does not imply that the list or examples are exhaustive or otherwise limit any preceding or subsequent words or phrases.
 4. “Or” indicates that compliance with any of the series of connected words or provisions is sufficient.
 5. “Either...or” indicates that the connected words or provisions shall apply singularly, but not in combination.
 6. The words “shall,” “should,” “will,” “must,” “is to,” and “are to” are always mandatory and not discretionary, except when applied to the City, including its officers, officials, employees, or agents, in which case these words are directory only and not mandatory.
 7. “May” is permissive and discretionary.
 8. Unless the context clearly indicates otherwise, words in the present and future tense are interchangeable.
 9. Unless the context clearly indicates otherwise, words in the singular and plural are interchangeable.
- B. **Undefined Terms.** The Director shall make an interpretation for any definition not expressly identified in this Title.
- C. **Fractions.** Whenever this Title requires consideration of distances, parking spaces, dwelling units, or other aspects of development or the physical environment expressed in numerical quantities, and the result of a calculation contains a fraction of a whole number, the results will be rounded as follows:
 1. **General Rounding.** Fractions of one-half or greater shall be rounded up to the nearest whole number, and fractions of less than one-half shall be rounded down to the nearest whole number, except as otherwise provided.

2. ***Exception for State Affordable Housing Density Bonus.*** For projects eligible for bonus density in accordance with California Government Code section 65915 or any successor statute, any fractional number of permitted bonus density units shall be rounded up to the next whole number.

Chapter A.6 Rules of Measurement

Sections:

- A.6.010 Purpose
- A.6.020 General Provisions
- A.6.030 Measuring Lot Width and Depth
- A.6.040 Measuring Average Slope and Natural Land Slope
- A.6.050 Measuring Distances
- A.6.060 Measuring Setbacks
- A.6.070 Measuring Floor Area
- A.6.080 Determining Floor Area Ratio
- A.6.090 Measuring Height and Number of Stories
- A.6.100 Measuring Signs

A.6.010 Purpose

The purpose of this Chapter is to explain how various measurements referred to in this Title are determined.


A.6.020 General Provisions

For all calculations, the applicant shall be responsible for supplying drawings illustrating the measurements that apply to a project. These drawings shall be drawn to scale and of sufficient detail to allow easy verification upon inspection by the Director.

A.6.030 Measuring Lot Width and Depth

- A. **Lot Width.** Lot width is the horizontal distance between the side lot lines, measured at right angles to the lot depth at a point midway between the front and rear lot lines. The Director shall determine lot width for irregular lots.
- B. **Lot Depth.** Lot depth is measured along a straight line drawn from the midpoint of the front property line of the lot to the midpoint of the rear property line or to the most distant point on any other lot line where there is no rear lot line.

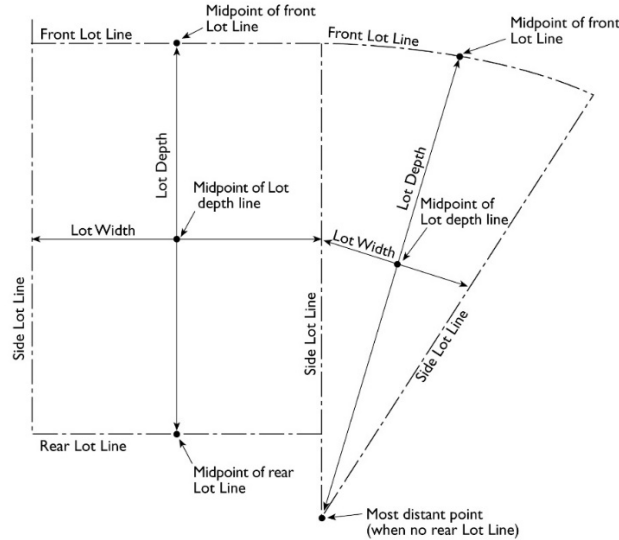FIGURE A.6.030-1: MEASURING LOT WIDTH AND DEPTH



A.6.040 Measuring Average Slope and Natural Land Slope

Measuring average slope and natural land slope apply within the “H” Hillside Combining District and is determined as described in Section B.22.030 (Maximum Allowable Densities and Minimum Lot Sizes).

A.6.050 Measuring Distances

- A. **Measurements are Shortest Distance.** When measuring a required distance, such as the minimum distance between a structure and a lot line, the measurement is made at the closest or shortest distance between the two objects.
- B. **Distances are Measured Horizontally.** When determining the dimensions for setbacks and structures, all distances are measured along a horizontal plane from the appropriate line, edge of building, structure, storage area, parking area, or other object. These dimensions are not measured by following the topography or slope of the land.
- C. **Measurements Involving a Structure.** Measurements involving a structure are made to the closest structural support element (e.g., a building support pillar, a building support column, etc.) of the structure. Structures or portions of structures that are entirely underground are excluded from the measured dimension.
- D. **Measurements of Minimum Distance.** When a specified land use is required to be located a minimum distance from another land use, the minimum distance is measured in a straight line from all points along the lot line of the subject property, in all directions.
- E. **Measurement of Vehicle Queuing or Travel Areas.** Measurement of the minimum dimensions for stacking lanes or the setback to a garage entrance are measured on the center of the vehicle travel area. For example, curving driveways and travel lanes are measured along the center arc of the driveway or travel lane.

A.6.060 Measuring Setbacks

- A. **General Setback Measurement.** A line defining a required setback is parallel to and at the specified distance from the corresponding front, side, or rear lot line as defined in Chapter E.2 (Definitions of Terms). If not otherwise described in this Title, the Director shall determine setback measurements for irregular lots.
- B. **Setbacks Abutting Planned Street Expansions.** If a property abuts an existing or proposed street for which the existing right-of-way is narrower than the right-of-way ultimately required for the street, the required setback shall be established from the future right-of-way rather than the property line.

A.6.070 Measuring Floor Area

The floor area of a building is measured as the sum of the gross horizontal areas of all floors of a building or other enclosed structure, measured from the exterior face of exterior walls or from the centerline of a shared wall separating two buildings.


- A. **Included in Floor Area.**
 - 1. All habitable space (as defined in the Building Code) including, but not limited to, all living space (bedrooms, bathrooms, kitchens, hallways, interior walkways, corridors, common space, etc.) that is below the roof and within the outer surface of the main walls of principal or accessory buildings or the centerlines of party walls separating such buildings or portions of buildings.
 - 2. If no walls exist, the area covered by the roof excluding two feet on each side of the structure to allow for a standard roof projection.
 - 3. In the case of a multi-story building that has covered or enclosed stairways, stairwells, or elevator shafts, the horizontal area of such features shall be counted only once at the floor level of their greatest area of horizontal extent.
- B. **Excluded from Floor Area.** Floor area does not include the following:
 - 1. Mechanical, electrical, and communication equipment rooms that do not exceed two percent of the building's gross floor area;
 - 2. Bay windows or other architectural projections where the vertical distance between the lowest surface of the projection and the finished floor is 30 inches or greater;
 - 3. Porches where at least one of the longest dimensions is unenclosed;
 - 4. Accessory structures (e.g., shed) with a gross floor area of up to 120 square feet;
 - 5. Areas that qualify as usable open space;
 - 6. Areas used for off-street parking spaces or loading spaces, driveways, ramps between floors of a multi-level parking garage, and maneuvering aisles that are located below the finished grade of the property;
 - 7. Parking areas located beneath the finished floor of habitable space where the vertical distance between the finished floor of habitable space and finished grade is less than six feet; and

8. Nonresidential gross floor area excludes arcades, porticoes, and similar open areas that are located at or near street level and are accessible to the general public, but are not designed or used as sales, display, storage, service, or production areas.

A.6.080 Determining Floor Area Ratio

To calculate the Floor Area Ratio (FAR), gross building floor area is divided by the total site area, and FAR is typically expressed as a decimal. For example, if the gross floor area of all buildings on a site is 20,000 square feet, and the site area is 10,000 square feet, the FAR is expressed as 2.0.

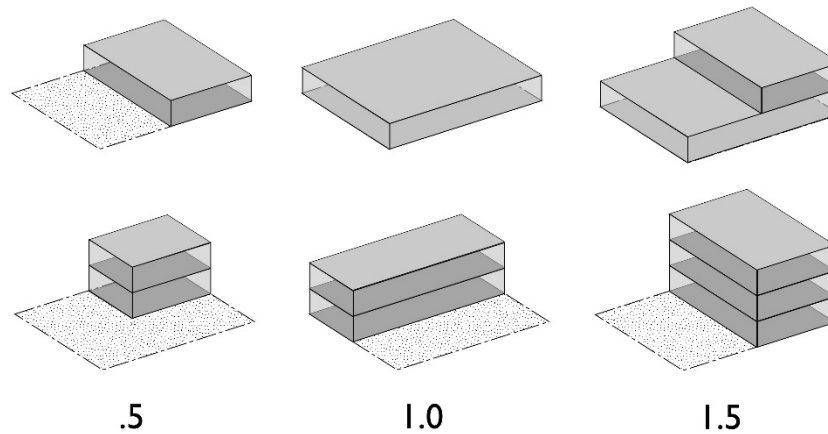FIGURE A.6.080-1: DETERMINING FLOOR AREA RATIO




A.6.090 Measuring Height and Number of Stories

A. Measuring Building Height.

1. **General Measurement.** The height of a building is measured as the vertical distance from finished grade adjacent to the building to the highest point on the roof above. For a sloped, gable, hipped, or gambrel roof, height is measured to the midpoint between the highest point on the ridge and where the eave meets the building wall.

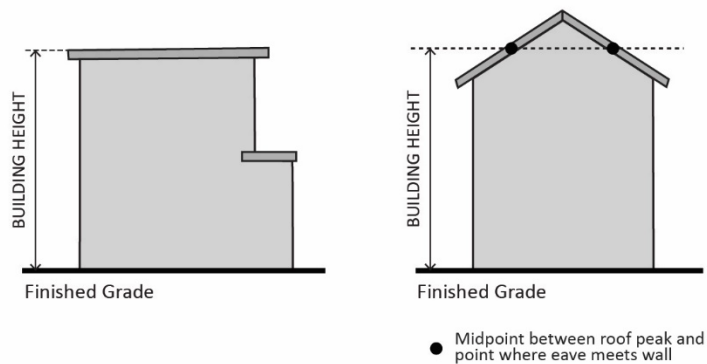FIGURE A.6.090-1: MEASURING BUILDING HEIGHT



2. **Measuring Building Height in the “H” Hillside Combining District.** Measuring building height within the “H” Hillside Combining District is determined as described in Section B.22.040 (Height Regulations).


B. **Measuring the Number of Stories.** In measuring the height of a building in stories the following measurement rules shall apply:

1. A basement shall be counted as a full story where more than 50 percent of its height is above the average level of the adjoining ground.
2. An interior balcony or mezzanine shall be counted as a full story if its floor area exceeds one-third of the total area of the nearest full floor directly below it or if it is enclosed on more than two sides.
3. An attic is not considered a story provided it is unconditioned, unfinished, and less than seven feet at its highest point with an average height not exceeding four feet.

C. **Measuring Other Structures.**


1. **Measuring Height of Fences and Walls.** The height of a fence or wall is measured from the finished grade to the top of fence or wall at any point (including barbed-wire tops). Where the finished grade is a different elevation on either side of the fence or wall, the height may be measured from the side having the highest elevation.

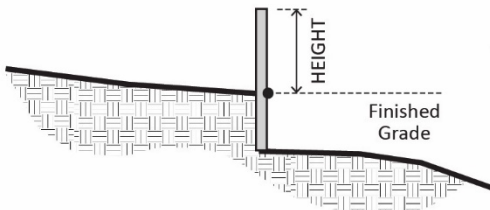FIGURE A.6.090-2: MEASURING HEIGHT OF FENCES AND WALLS



2. **Measuring Height of Decks.** Deck height is measured from finished grade to the top of the floor of the deck directly above finished grade below.

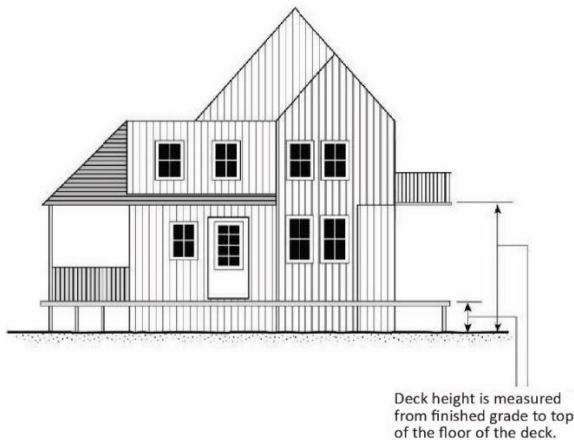FIGURE A.6.090-3: MEASURING HEIGHT OF DECKS



A.6.100 Measuring Signs

The methods for measuring signs (e.g., height, area, etc.) are described in Subsection C.8.040.D (Rules of Measurement).

Chapter B.2 Zones

Sections:

- B.2.010 Purpose
- B.2.020 Zones Established
- B.2.030 Category Includes All Aspects of the Zone
- B.2.040 Zoning of Annexed Areas

B.2.010 Purpose

This Chapter establishes the zones applied to property within Milpitas.

B.2.020 Zones Established

The following zones are established and shall be shown on the official Zoning Map.

Table B.2.020-A: Zones Established		
Abbreviation	Zone Name	General Plan Land Use Designation
Residential Zones		
R1	Single-Family Zone	Low Density Residential (LDR), Medium Density Residential (MDR)
R2	One and Two-Family Zone	Medium Density Residential (MDR)
R3	Multi-Family Zone	High Density Residential (HDR)
R4	Multi-Family Very High Density Zone	Very High Density Residential (VHDR)
MHP	Mobile Home Park Zone	Mobile Home Park (MHP)
Commercial Zones		
CO	Administrative and Professional Office Zone	General Commercial (GNC), Neighborhood Commercial (NC)
C1	Neighborhood Commercial Zone	Neighborhood Commercial (NC)
C2	General Commercial Zone	General Commercial (GNC), Neighborhood Commercial (NC), Neighborhood Commercial Mixed Use (NCMU)
HS	Highway Service Zone	General Commercial (GNC), Neighborhood Commercial (NC)
Mixed Use Zones		
MXD	Mixed Use Zone	Neighborhood Commercial Mixed Use (NCMU)
MXD3	Very High Density Mixed Use Zone	Very High Density Mixed Use (VHDMU)
TC	Town Center Zone	Town Center (TC)
Industrial Zones		
M1	Light Industrial Zone	Manufacturing (MFG)

Table B.2.020-A: Zones Established

Abbreviation	Zone Name	General Plan Land Use Designation
M2	Heavy Industrial Zone	Manufacturing (MFG)
MP	Industrial Park Zone	Industrial Park (INP)
BPRD	Business Park Research and Development Zone	Business Park/Research & Development (BPRD)
Metro Specific Plan Zones		
R3-Metro	Metro Multi-Family High Density Residential Zone	Milpitas Metro Specific Plan
R4-Metro	Metro Multi-Family Very High Density Residential Zone	Milpitas Metro Specific Plan
R5-Metro	Metro Urban Residential Zone	Milpitas Metro Specific Plan
MXD2-Metro	Metro High Density Mixed Use Zone	Milpitas Metro Specific Plan
MXD3-Metro	Metro Very High Density Mixed Use Zone	Milpitas Metro Specific Plan
BPRD-R-Metro	Metro Business Park Research and Development, Limited Residential Zone	Milpitas Metro Specific Plan
BPRD-Metro	Metro Business Park Research and Development Zone	Milpitas Metro Specific Plan
Milpitas Commercial Specific Plan Area		
See Chapter B.16 (Milpitas Commercial Specific Plan Area)		
Other Zones		
A	Agricultural Zone	All
I	Institutional Zone	Public Facilities (PF)
POS	Park and Open Space Zone	Permanent Open Space (POS)
Overlay Zones		
FC	Freeway Corridor Overlay Zone	n/a
S	Site and Architectural Overlay Zone	n/a
"H"	"H" Hillside Combining District	Hillside Very Low Density (HVL), Hillside Low Density (HLD), Hillside Medium Density (HMD)

B.2.030 Category Includes All Aspects of the Zone

Whenever the terms "residential zones," "commercial zones," "mixed use zones," "industrial zones," "Metro zones," "other zones," or "overlay zones" are used in this Title, they shall be deemed to refer to all and only the zones of that category, as found in Section B.2.020 (Zones Established), (e.g., the term "commercial zones" shall refer to the CO, C1, C2, and HS zones).

B.2.040 Zoning of Annexed Areas

Any area annexed to the City after the effective date of this amendment shall immediately upon such annexation be automatically classified as an Agricultural District with the "S" Overlay District ("A-S" Zone), unless said area is located east of the alignment of Piedmont Road, Evans Road, North Park Victoria Drive

and Interstate 680 Freeway as shown on the adopted General Plan and more specifically defined as the westerly boundary of the "Hillside Area" as defined in the General Plan, in which case said area shall be classified as Single-Family District—Hillside with the "H" Combining District (specifically "R1-H").

Chapter B.4 Residential Zones and Standards

Sections:

- B.4.010 Purpose
- B.4.020 Residential Zones Use Regulations
- B.4.030 Residential Zones Development Standards
- B.4.040 Residential Zones Supplemental Standards

B.4.010 Purpose

- A. **Single-Family (R1) Zone.** The Single-Family (R1) Zone is intended for single-family residential development, including clustered residences, and to stabilize and protect the residential character of these neighborhoods within the community.
- B. **One and Two-Family (R2) Zone.** The One and Two-Family (R2) Zone is intended for a mix of residential development types, and to stabilize and protect the residential character of these neighborhoods within the community.
- C. **Multi-Family (R3) Zone.** The Multi-Family (R3) Zone is intended for multi-family residential development, and to stabilize and protect the residential character of these neighborhoods within the community.
- D. **Multi-Family Very High Density (R4) Zone.** The Multi-Family Very High Density (R4) Zone is intended for higher intensity multi-family residential development, and to stabilize and protect the residential character of these neighborhoods within the community.
- E. **Mobile Home Park (MHP) Zone.** The Mobile Home Park (MHP) Zone is intended to promote the diversification of available housing opportunities within Milpitas through the establishment of standards for planned mobile home parks. This zone is further intended to encourage stable residential environments within individual mobile home parks and provide for transitions to surrounding areas.

B.4.020 Residential Zones Use Regulations

- A. Table B.4.020-A (Residential Zones Use Regulations) sets the land use regulations for residential zones. Land uses are defined in Chapter E.4 (Definitions of Uses). In cases where a land use is not listed in the table, the Director shall make a determination regarding similar use consistent with Subsection A.4.020.G (Determination of Similar Use).
- B. Land uses not listed in the table and not substantially like the uses below are prohibited unless the Planning Commission approves a Conditional Use Permit consistent with Subsection D.4.030 (Use Permits) and finds that use will not have adverse impacts or be more detrimental to the public welfare than any other use explicitly allowed, with or without a Conditional Use Permit, in the same zone.

- C. All uses shall be conducted entirely within enclosed structures, unless specifically noted or otherwise approved by the Director or Review Authority.

Table B.4.020-A: Residential Zones Use Regulations						
“P” = Permitted Use “MC” = Minor Conditional Use Permit approved by Zoning Administrator required “MCS” = Minor Conditional Use Permit approved by Director required “C” = Conditional Use Permit required “-” = Not Allowed						
Use	R1	R2	R3	R4	MHP	Additional Regulations
Agricultural Uses						
Animal Husbandry	MCS	-	-	-	-	Section C.10.060 (Animal Husbandry) For regulations related to the keeping of chickens in residential zones, see Section V-210-7.02-2(a)
Commercial Uses						
Eating and Drinking Establishment						
Mobile Food Vending (Individual Vehicle) ¹	P	P	P	P	P	Section C.10.170 (Mobile Food Vending)
Restaurant ²						
Restaurant, Full Service	-	-	C	MC	-	Section C.10.100 (Eating and Drinking Establishments)
Restaurant, Limited Service	-	-	C	MC	-	
Restaurant with Alcohol Service	-	-	MC	MC	-	
Entertainment and Recreation, Commercial						
Outdoor Sports and Recreation	C	C	C	C	-	n/a
Financial Institution ²						
Bank and Credit Union	-	-	C	MC	-	n/a
Food and Beverage Retail Sales ²						
Grocery Store, Large	-	-	-	C	-	n/a
Grocery Store, Small	-	-	C	MC	-	n/a

Table B.4.020-A: Residential Zones Use Regulations

“P” = Permitted Use | “MC” = Minor Conditional Use Permit approved by Zoning Administrator required | “MCS” = Minor Conditional Use Permit approved by Director required | “C” = Conditional Use Permit required | “-” = Not Allowed

Use	R1	R2	R3	R4	MHP	Additional Regulations
Home Occupation	P	P	P	P	P	Section C.10.130 (Home Occupations)
Lodging						
Bed and Breakfast	P	P	P	P	-	n/a
Short-Term Rental	See C.10.190 (Short-Term Rentals)					
Offices ²						
Business and Professional Office	-	-	C	C	-	n/a
Retail ²						
Retail, Limited	-	-	C	MC	-	n/a
Retail Store, General Merchandise	-	-	C	MC	-	n/a
Services						
Personal Services ^{2, 3}	-	-	C	MC	-	n/a
Vehicle-Related Uses						
Mobile Fueling ⁴	P/-	P/-	P/-	P/-	P/-	Milpitas Municipal Code Chapter V-300 (Fire Code)
Public, Institutional, and Recreational Uses						
Child Care						
Child Care Center	MC	MC	MC	MC	MC	Section C.10.140 (Large Family Child Care and Child Care Centers)
Large Family Child Care Home	P	P	P	P	P	Section C.10.140 (Large Family Child Care and Child Care Centers)
Small Family Child Care Home	P	P	P	P	P	n/a

Table B.4.020-A: Residential Zones Use Regulations

“P” = Permitted Use | “MC” = Minor Conditional Use Permit approved by Zoning Administrator required | “MCS” = Minor Conditional Use Permit approved by Director required | “C” = Conditional Use Permit required | “-” = Not Allowed

Use	R1	R2	R3	R4	MHP	Additional Regulations
Community Assembly						
Major	C	C	C	C	C	n/a
Minor	MCS	MCS	MCS	MCS	MCS	n/a
Community Garden	P	P	P	P	P	n/a
Park/Playground	P	P	P	P	P	n/a
Wireless Telecommunications Facility	See Section C.10.230 (Wireless Telecommunications Facilities).					
Residential Uses						
Accessory Dwelling Unit and Junior Accessory Dwelling Unit	P	P	P	P	P	Section C.10.030 (Accessory Dwelling Units and Junior Accessory Dwelling Units)
Boarding House	-	C	C	C	-	n/a
Court Dwelling	-	P	P	P	-	n/a
Two-Family Dwelling	-	P	-	-	-	n/a
Elderly and Long-Term Care	-	C	C	C	-	n/a
Group Living Accommodation	-	P	P	P	-	n/a
Live-Work Unit	-	-	C	C	-	Section C.10.150 (Live-Work Units)
Low Barrier Navigation Center	-	-	P	P	-	California Government Code § 65660
Mobile Home Park	-	-	-	-	MCS	Section C.10.180 (Mobile Home Parks)
Multi-Family Dwelling	-	-	P	P	-	n/a
Residential Care Facility	P	P	P	P	P	n/a
Single-Family Dwelling	P	P	-	-	P	Section C.10.210 (Single-Family Dwelling)

Table B.4.020-A: Residential Zones Use Regulations

"P" = Permitted Use | "MC" = Minor Conditional Use Permit approved by Zoning Administrator required | "MCS" = Minor Conditional Use Permit approved by Director required | "C" = Conditional Use Permit required | "-" = Not Allowed

Use	R1	R2	R3	R4	MHP	Additional Regulations
Supportive Housing	P	P	P	P	P	California Health and Safety Code § 50675.14
Transitional Housing	P	P	P	P	P	California Government Code § 65582
Unclassified Uses						
Accessory Use	P	P	P	P	P	For regulations related to animals, see Section V-210-7.02 (Exceptions to Animals in Residential Areas)
Temporary Use	See Section C.10.230 (Temporary Uses and Structures)					

Table Notes:

¹ Mobile food vending may be permitted:

- In the public right-of-way in R1, R2, and R3 zones as part of an approved special event consistent with Section C.10.230 (Temporary Uses and Structures), and is not allowed on private property with a residential use in these zones.
- In the public right-of-way in the R4 Zone upon issuance of all required City and County permits consistent with Subsection C.10.170 (Mobile Food Vending), and may be permitted as part of an approved special event on private property with a residential use in the R4 Zone.
- In all residential zones, on private parcels with a current certificate of use and occupancy as a library/museum, hospital, educational institution, or community assembly use, provided that the mobile food vending use shall not operate more frequently than once per week and for no longer than three consecutive days.

² These uses must comply with the following:

- Activities must be conducted in ground floor spaces which are integral parts of a main buildings; however, incidental uses that serve only residents of the project are not limited to the ground floor;
- Uses must comprise less than or equal to 10,000 sf in gross floor area; and
- Uses must close no later than 10:00 P.M.

³ When located on the ground floor, retail sales of products related to the personal services provided must be offered at the front of the premises near the pedestrian entrance and must comprise at least 10% of the floor area of the business establishment.

⁴ Mobile fueling is permitted when fueling service is ordered by an individual vehicle owner and the amount of fuel dispensed as part of any individual order does not exceed 50 gallons. Mobile fueling for fleet vehicles is not permitted.

B.4.030 Residential Zones Development Standards

Table B.4.030-A (Residential Zones Development Standards) establishes the development standards for residential zones.

Table B.4.030-A: Residential Zones Development Standards										
ft = feet sf = square feet du = dwelling unit FAR = floor area ratio n/a = not applicable										
Standard	R1						R2	R3	R4	MHP
	R1-10	R1-6	R1-5	R1-4	R1-3	R1-2.5				
Lot Area, min	10,000 sf	6,000 sf	5,000 sf	4,000 sf	3,000 sf	2,500 sf	5,800 sf	8,000 sf	n/a	25 gross acres
Lot Width, min. (ft)	80 ¹	55	50	40	30	30	55	70	n/a	n/a
Density (du/gross acre) ²	Min.: 3 Max.: 4	Min.: 3 Max.: 7	Min.: 3 Max.: 9	Min.: 3 Max.: 11	Min.: 3 Max.: 15	Min.: 3 Max.: 15	Min.: 7 Max.: 15	Min.: 16 Max.: 30 ³	Min.: 31 Max.: 40	Min.: 3 Max.: 7
Setback (ft)										
Front	Min.: 25 ⁴	Min.: 20	Min.: 20	Min.: 20 ⁵	Min.: 20 ⁵	Min.: 20 ⁵	Min.: 20	Min.: 20	Min.: 8 Max.: 15 from back of sidewalk ^{6, 7}	Abuts public street, min.: 35
Interior side	One side, min.: 8 Total both sides, min.: 20 ⁸	Adjacent to garage, min.: 6 Total, min.: 13	Adjacent to garage, min.: 6 Total, min.: 10	One side, min.: 6	One side, min.: 5	One side, min.: 5	1 story, min.: One side: 4 Total both sides: 12 2+ stories, min: 6	1 story, min.: One side: 5 Total both sides: 12 2+ stories, min: 10	Min.: 10	Abuts residential zone: 25 Abuts all other zones: 15
Street side	Min.: 10	Min.: 10	Min.: 10	Min.: 10	Min.: 10	Min.: 10	Min.: 10	Min.: 10	Min.: 8 Max.: 15, from back of sidewalk ^{6, 7}	Abuts public street, min.: 35
Rear	1 story, min.: 30 ⁴	1 story, min.: 25	Min.: 20	1 story, min.: 15	1 story, min.: 15	1 story, min.: 15	Min.: 25	Min.: 30	Min.: 10	Abuts resi-

Table B.4.030-A: Residential Zones Development Standards

ft = feet | sf = square feet | du = dwelling unit | FAR = floor area ratio | n/a = not applicable

Standard	R1						R2	R3	R4	MHP
	R1-10	R1-6	R1-5	R1-4	R1-3	R1-2.5				
	2+ stories, min.: 35 ⁴	2+ stories, min.: 25		2+ stories, min.: 20	2+ stories, min.: 20	2+ stories, min.: 20				dential zone: 25 Abuts all other zones: 15
Primary Building Height, max.	30 ft	30 ft	30 ft	30 ft	30 ft	30 ft	30 ft; 2.5 stories ⁹	35 ft; 3.5 stories ^{9, 10}	60 ft; 4 stories ⁹	35 ft; 3 stories ⁹
Accessory Building Height, max.	15 ft	15 ft	15 ft	15 ft	15 ft	15 ft	15 ft; 1.5 stories ⁹	25 ft; 2.5 stories ⁹	25 ft; 2.5 stories ⁹	25 ft; 2.5 stories ⁹
Usable Open Space¹¹										
Per dwelling unit	n/a	n/a	n/a	n/a	n/a	n/a	See Milpitas Residential and Mixed-Use Objective Design Standards ¹²			200 sf patio per du
Per site ¹³	n/a	n/a	n/a	n/a	n/a	n/a	n/a	20%	25%	25%

Table Notes:

¹ For properties with slopes equal to or greater than 16%, but less than 26%, the minimum lot width shall be 200 ft. For properties with slopes equal to or greater than 26%, the minimum lot width shall be 300 ft.

² When determining the density of non-traditional housing configurations such as group living accommodations and single-room occupancy residences, three bedrooms may be counted as the equivalent of one unit.

³ The maximum density can be up to 40 dwelling units per gross acre where a Planned Unit Development has been approved, and the Council finds that sewer capacity and water availability will be sufficient to accommodate the proposed project density as well as other future Planned Unit Development downstream from the project site. Any improvements to the sewer or water system that would be required to accommodate any higher density proposals may be made conditions of project approval.

⁴ For properties with slopes equal to or greater than 16%, the minimum setback is 40 ft.

⁵ For properties, if access is provided to the side of garage via a curved driveway, the setback may be 15 ft.

⁶ The sidewalk shall be based on either existing sidewalk or an assumed 10-ft wide sidewalk, whichever is wider.

⁷ Where a public easement prevents a building from being located at its required minimum or maximum setback lines, the building shall be located as close to the back of the easement as possible.

⁸ For properties with slopes equal to or greater than 16% but less than 26%, the minimum setback shall be 20 ft on one side and a total of 45 ft for both sides. For properties with slopes equal to or greater than 26%, the minimum setback shall be 40 ft.

⁹ Height must comply with standards for both height in feet and number of stories.

¹⁰ The height restriction can be waived where a Planned Unit Development has been approved at a density above 30 du per gross acre in compliance with the provisions of Section D.12 (Planned Unit Development).

¹¹ Usable open space may be satisfied through a combination of private open space, common open space, and/or publicly accessible open space provided that all applicable minimum requirements and standards for each open space type are complied with (see Milpitas Residential and Mixed-Use Objective Design Standards).

¹² Usable open space requirements do not apply to single-family dwellings.

¹³ Per site requirements may also include areas that are landscaped consistent with Chapter C.4 (Landscaping Standards).

B.4.040 Residential Zones Supplemental Standards

- A. **R1 Zone Front Yard Coverage.** For lots in the R1 Zone, a portion of the required front yard may be paved as follows.
1. **Width of Front Yard Paved Area.** The width of paved area in the required front setback must not exceed the width of the garage, or 50 percent of the lot width measured at the front property line, whichever is greater.
 2. **Calculating Front Yard Coverage.**
 - a. Patios within the required front setback are counted towards coverage limits.
 - b. Walkways that do not exceed four feet in width do not count towards coverage limits.
 3. **Hillside Front Yard Coverage.** For “H” Hillside Combining District properties, refer to Chapter B.22 (“H” Hillside Combining District) for additional requirements.
 4. **Parking in Front Yards.** For regulations pertaining to parking in the front yard, refer to Milpitas Municipal Code Chapter V-500 (Neighborhood Beautification).
 5. **Driveways on Lots with One or Two Dwelling Units.** See Section C.6.080.A.2 (Driveways on Residential Lots with One or Two Dwelling Units) for driveway standards.
- B. **Two-Unit Projects.**
1. **Purpose.** The purpose of this Subsection is to allow and appropriately regulate two-unit projects in compliance with California Government Code section 65852.21.
 2. **Application.**
 - a. Only individual property owners may apply for a two-unit project. “Individual property owner” means a natural person holding fee title individually or jointly in the person's own name or a beneficiary of a trust that holds fee title, and does not include any corporation or corporate person of any kind (partnership, LP, LLC, C corp., S corp., etc.) except for a community land trust (as defined by California Revenue and Tax Code section 402.1(a)(11)(C)(ii)) or a qualified nonprofit corporation (as defined by Revenue and Tax Code section 214.15).
 - b. An application for a two-unit project must be submitted on the City’s approved form.
 - c. The applicant must obtain a Certificate of Compliance with the Subdivision Map Act for the lot and provide the Certificate with the application.
 - d. Only a complete application will be considered. The City will inform the applicant in writing of any incompleteness within 30 days after the application is submitted.
 - e. The City may establish a fee to recover its costs for adopting, implementing, and enforcing this Subsection, in compliance with applicable law. The Council may establish and change the fee by resolution. The fee must be paid with the application.

3. ***Approval.***

- a. An application for a two-unit project is approved or denied ministerially, by the Director, without discretionary review. The Director shall approve or deny the application within 60 days of the date the City received a complete application.
- b. The ministerial approval of a two-unit project does not take effect until the City has confirmed that the required documents, such as the deed restriction and easements, have been recorded with the Santa Clara County Clerk.
- c. The approval must require the owner and applicant to hold the City harmless from all claims and damages related to the approval and its subject matter.
- d. The approval must require the owner and applicant to reimburse the City for all costs of enforcement, including attorneys' fees and costs associated with enforcing the requirements of the Milpitas Municipal Code.

4. ***Location Requirements.*** A two-unit project must satisfy each of the following requirements:

- a. *Subdivision Map Act compliance.* The lot must have been legally subdivided in compliance with the Subdivision Map Act.
- b. *Single-family residential zone.* The two-unit project shall be located in a single-family residential zone. The R1 Zone is the only single-family residential zone where a two-unit project may be located.
- c. *Lot location.* The two-unit project shall be located on a lot that conforms with the applicable requirements of Milpitas Municipal Code Section XI-1-31.04-4 (Lot Location).
- d. *Not historic.* The two-unit project shall be located on a lot that conforms with the applicable requirements of Milpitas Municipal Code Section XI-1-31.04-5 (Historic Properties).
- e. *No impact on protected housing.* The two-unit project shall be located on a lot that conforms with the applicable requirements of Milpitas Municipal Code Section XI-1-31.04-7 (No Impact on Protected Housing).

5. ***Residential Unit Standards.***

- a. *Quantity.*
 - (i) No more than two dwelling units of any kind may be built on a lot that results from an urban lot split. For purposes of this paragraph, "unit" means a dwelling unit, including, but not limited to, a primary dwelling unit, a unit created under this Subsection, an ADU, or a JADU.
 - (ii) A lot that is not created by an urban lot split may have a two-unit project under this Subsection, plus any ADU or JADU that must be allowed in accordance with this Title and state law.

b. *Unit size.*

- (i) The total floor area of each primary dwelling that is developed on a resulting lot must be:
 - (a) Less than or equal to 800 square feet; and
 - (b) More than or equal to 500 square feet.
- (ii) A primary dwelling that was legally established prior to the urban lot split and that is larger than 800 square feet is limited to the lawful floor area at the time of the urban lot split, and it may not be expanded.
- (iii) A primary dwelling that was legally established prior to the urban lot split and that is smaller than 800 square feet may be expanded to 800 square feet after the urban lot split.

6. **Maximum Height.** The height of a two-unit project must comply with the R1 Zone building height standards.

7. **Setbacks.**

- a. *General setbacks.* All setbacks must conform to those objective setbacks that are imposed through the R1 Zone, except for the following:
 - (i) *Existing structures.* No setback is required for an existing legally established structure or for a new structure that is constructed in the same location and to the same dimensions as an existing legally established structure.
 - (ii) *Minimum unit size.* The R1 Zone setbacks must yield to the degree necessary to avoid physically precluding the construction of up to two units on the lot or either of the two units from being at least 800 square feet in floor area; but in no event may any structure be less than four feet from a side or rear property line.
- b. *Front setback area.* Dwellings constructed under this Subsection must be a minimum of 15 feet from the front property line. The front setback area must:
 - (i) Be kept free from any structure greater than three feet high;
 - (ii) Be at least 50 percent landscaped with drought-tolerant plants, as shown on a landscape plan consistent with Chapter C.4 (Landscaping Standards); and
 - (iii) Allow vehicular and fire-safety access to the front structure in compliance with Milpitas Municipal Code Title II (Building Regulations) and Title V (Public Health, Safety and Welfare).

8. **Parking.** Each new primary dwelling unit that is built on either an existing lot or a lot created through an urban lot split must have at least one off-street parking space per unit, except for the following:
 - a. *Proximity to transit.* No additional parking is required for any new primary dwelling unit located within one-half mile walking distance of:
 - (i) A corridor with fixed-route bus service or the intersection of two or more major bus routes with frequency of service intervals of 20 minutes or less during the morning and afternoon peak commute hours; or
 - (ii) A site that contains an existing rail or bus rapid transit station; or
 - b. *Proximity to car-share service.* No additional parking is required for a new primary dwelling unit located within one block of a car-share vehicle location.
9. **Design Standards.** The objective design standards applicable to a single-family dwelling consistent with Section C.10.210 (Single-Family Dwelling) and the underlying zone shall apply to two-unit projects.
10. **Landscaping.** The landscape standards applicable to a single-family dwelling and the underlying zone shall apply to two-unit projects.
11. **Nonconforming Conditions.** A two-unit project may only be approved if all nonconforming zoning conditions are corrected unless the nonconformity is allowed by this Subsection. See Subsection B.4.040.B.7 (Setbacks) above.
12. **Utilities.**
 - a. Each primary dwelling unit on an existing lot or the lots resulting from an urban lot split must have a separate direct water connection to the water service provider.
 - b. Each primary dwelling unit on the resulting lots that is or that is proposed to be connected to an onsite wastewater treatment system must first have a percolation test completed within the last five years or, if the percolation test has been recertified, within the last 10 years.
13. **Building and Safety.** All structures built on the lot must comply with all current local building standards. A project under this section is a change of use and subjects the whole of the lot and all structures to the City's current Building Code.
14. **Separate Conveyance.** Within a resulting lot, the following standards apply:
 - a. Primary dwelling units on a lot that is created by an urban lot split may not be owned or conveyed separately from each other.
 - b. Condominium airspace divisions and common interest developments are not permitted on a lot that is created by an urban lot split.
 - c. All fee interest in a lot and all dwellings on the lot must be held equally and undivided by all individual property owners.
15. **Regulation of Uses.**
 - a. *Residential only.* Nonresidential uses, except for legal home-based businesses, are not permitted on any R1 Zone lot.

- b. *No Short-Term Rentals.* No dwelling unit located on a lot created by an urban lot split may be rented for a period of less than 30 days.
- 16. **Owner Occupancy.** The individual property owner of a lot with a two-unit project must occupy one of the dwellings on the lot as the owner's principal residence and legal domicile. Urban lot splits shall comply with owner occupancy requirements in California Government Code section 66411.7(g).
- 17. **Notice of Construction.**
 - a. At least 30 business days prior to starting any construction activities related to a structure on a lot created by an urban lot split, the property owner must provide written notice to all the owners of record of each of the adjacent residential parcels, which notice must include the following information:
 - (i) Notice that construction has been authorized;
 - (ii) The estimated start and end dates for construction;
 - (iii) The hours of construction;
 - (iv) Contact information for the project manager (for construction-related issues); and
 - (v) Contact information for the City's Building Safety and Housing Department.
 - b. This notice requirement does not confer a right on the noticed persons or any others to comment on the project before permits are issued. Approval is ministerial. Under state law, the City has no discretion in approving or denying a two-unit project under this Chapter. This notice requirement is intended to foster neighborhood awareness and expectations.
- 18. **Deed Restriction.** The owner must record a deed restriction, acceptable to the City, that includes the following:
 - a. Expressly prohibits any rental of any dwelling on the property for a period of less than 30 days;
 - b. Expressly prohibits any nonresidential use of the lots created by the urban lot split;
 - c. Expressly prohibits any separate conveyance of a primary dwelling on the property, any separate fee interest, and any common interest development within the lot; and
 - d. If the property was formed by an urban lot split, states that the property is subject to the City's urban lot split regulations, including all applicable limits on dwelling size and development.
- 19. **Specific Adverse Impacts.**
 - a. Without conflicting with any other provisions in this Subsection, the City may deny an application for a two-unit project if the Building Official makes a written finding, based on a preponderance of the evidence, that the project would have a "specific, adverse impact" on public health and safety and for which there is no

feasible method to satisfactorily mitigate or avoid the specific adverse impact, as defined in California Government Code section 65589.5(d)(2).

- b. "Specific adverse impact" has the same meaning as in California Government Code section 65589.5(d)(2): "a significant, quantifiable, direct, and unavoidable impact, based on objective, identified written public health or safety standards, policies, or conditions as they existed on the date the application was deemed complete" and does not include:
 - (i) Inconsistency with the zoning ordinance or general plan land use designation; or
 - (ii) The eligibility to claim a welfare exemption under California Revenue and Taxation Code section 214(g).
- c. The Building Official may consult with and be assisted by the Department and others as necessary in making a finding of specific, adverse impact.

20. **Remedies.** If a two-unit project violates any part of this Title or any other legal requirement:

- a. The buyer, grantee, or lessee of any part of the property has an action for damages or to void the deed, sale, or contract.
- b. The City may:
 - (i) Bring an action to enjoin any attempt to sell, lease, or finance the property.
 - (ii) Bring an action for other legal, equitable, or summary remedy, such as declaratory and injunctive relief.
 - (iii) Pursue criminal prosecution punishable by imprisonment in county jail or state prison for up to one year and/or a fine of up to \$10,000.00. Criminal prosecution may also be punishable by a misdemeanor.
 - (iv) Record a notice of violation.
 - (v) Withhold any or all future permits and approvals.
 - (vi) Pursue all other administrative, legal, or equitable remedies that are allowed by law or the Milpitas Municipal Code.

Chapter B.6 Commercial Zones and Standards

Sections:

- B.6.010 Purpose
- B.6.020 Commercial Zones Use Regulations
- B.6.030 Commercial Zones Development Standards
- B.6.040 Commercial Zones Supplemental Standards

B.6.010 Purpose

- A. **Administrative and Professional Office (CO) Zone.** The Administrative and Professional Office (CO) Zone is intended to provide areas for medical, business, and professional offices, and medical and dental clinics.
- B. **Neighborhood Commercial (C1) Zone.** The Neighborhood Commercial (C1 Zone) is intended to provide for general commercial needs of neighborhood areas, primarily providing for day-to-day shopping needs, and to promote stable, attractive commercial development that complements the essential residential character of the neighborhood.
- C. **General Commercial (C2) Zone.** The General Commercial (C2 Zone) is intended to provide for general commercial needs of the community and includes areas with major commercial shopping centers and a wide range of commercial uses. The C2 Zone is also intended to promote stable, attractive commercial development, and while being primarily oriented to customers traveling via automobile, is intended to be accessible and designed to attract customers using all modes of transportation (e.g. pedestrians, bicyclists, transit users, etc.).
- D. **Highway Services (HS) Zone.** The Highway Services (HS Zone) is intended to provide for retail, commercial, service, transient residential uses, and other uses proximate to highways and major thoroughfares and primarily depended on highway travel.

B.6.020 Commercial Zones Use Regulations

- A. Table B.6.020-A (Commercial Zones Use Regulations) sets the land use regulations for commercial zones. Land uses are defined in Chapter E.4 (Definitions of Uses). In cases where a land use is not listed in the table, the Director shall make a determination regarding similar use consistent with Subsection A.4.020.G (Determination of Similar Use).
- B. Land uses not listed in the table and not substantially like the uses below are prohibited unless the Planning Commission approves a Conditional Use Permit consistent with Subsection D.4.030 (Use Permits) and finds that use will not have adverse impacts or be more detrimental to the public welfare than any other use explicitly, with or without a Conditional Use Permit, in the same zone.

- C. All uses shall be conducted entirely within enclosed structures, unless specifically noted or otherwise approved by the Director or Review Authority.

Table B.6.020-A: Commercial Zones Use Regulations					
“P” = Permitted Use “MC” = Minor Conditional Use Permit approved by Zoning Administrator required “MCS” = Minor Conditional Use Permit approved by Director required “C” = Conditional Use Permit required “-” = Not Allowed					
Use	CO	C1	C2	HS	Additional Regulations
Commercial Uses					
Adult-Oriented Business	-	-	-	MCS	C.10.040 (Adult-Oriented Businesses)
Animal Care and Services					
Kennel	-	-	C	-	Milpitas Municipal Code Section V-210-11 (Permits for Animal Facilities and Animal Adoption Organizations)
Pet Day Care and Sales	-	P	P	P	
Veterinary Clinic	C	P	P	P	
Veterinary Hospital or Services	-	C	P	P	
Commissary or Catering	P	P	P	P	n/a
Drive-Through Facility	-	C	C	C	Section C.10.090 (Drive-Through Facilities)
Eating and Drinking Establishment					
Bar or Nightclub	-	-	C	C	Section C.10.100 (Eating and Drinking Establishments)
Microbreweries	-	-	MC	MC	
Mobile Food Park	MCS	MCS	MCS	MCS	Section C.10.170 (Mobile Food Vending)
Mobile Food Vending (Individual Vehicle)	P	P	P	P	
Restaurant					
Restaurant, Full Service	C ¹	P	P	P	Section C.10.100 (Eating and Drinking Establishments)
Restaurant, Limited Service	C	P	P	P	
Restaurant with Alcohol Service	-	MC	MC	MC	
Entertainment and Recreation, Commercial					
Commercial Athletic Facility	-	C	MCS	MCS	n/a
Indoor Entertainment	-	-	P	P	n/a
Indoor Sports and Recreation	-	C	P	P	n/a
Outdoor Entertainment	-	-	C	C	n/a
Outdoor Sports and Recreation	-	C	C	C	n/a

Table B.6.020-A: Commercial Zones Use Regulations

“P” = Permitted Use | “MC” = Minor Conditional Use Permit approved by Zoning Administrator required | “MCS” = Minor Conditional Use Permit approved by Director required | “C” = Conditional Use Permit required | “-” = Not Allowed

Use	CO	C1	C2	HS	Additional Regulations
Bank and Credit Union	P	P	P	P	n/a
Check Cashing Business	-	-	MCS	MCS	n/a
Pawnbroker	-	-	MCS	MCS	n/a
Food and Beverage Retail Sales					
Alcoholic Beverage Sales	C ¹	C	C	C	n/a
Convenience Store	-	C	C	C	n/a
Grocery Store, Large	-	P	P	p	n/a
Grocery Store, Small	-	P	P	p	n/a
Home Occupation	-	-	-	P	Section C.10.130 (Home Occupations)
Hospital	C	-	C	C	n/a
Lodging					
Hotel	-	-	P	P	n/a
Motel	-	-	C	P	n/a
Medical Support Laboratory	P	C	C	C	n/a
Offices					
Business and Professional Office	P	p	p	p	n/a
Medical Office/Clinic	P	P	P	-	n/a
Retail					
Firearms Dealer	-	-	C	C	n/a
Large Format Retail	-	-	P	P	n/a
Nursery and Garden Center	-	-	P	P	n/a
Retail, Limited	MCS	P	P	P	n/a
Retail Store, General Merchandise	-	P	P	p	n/a
Smoke/Tobacco Shop	-	C	C	C	n/a
Services					
Business Support Services	-	-	P	P	n/a
Maintenance and Repair Services	-	-	P	P	n/a
Massage Establishment	-	-	MC	MC	Section C.10.160 (Massage Establishments)
Massage Establishment, Accessory	-	-	MCS	MCS	
Personal Services ²	-	P	P	P	n/a

Table B.6.020-A: Commercial Zones Use Regulations

"P" = Permitted Use | "MC" = Minor Conditional Use Permit approved by Zoning Administrator required | "MCS" = Minor Conditional Use Permit approved by Director required | "C" = Conditional Use Permit required | "-" = Not Allowed

Use	CO	C1	C2	HS	Additional Regulations
Repair/Cleaning/General Services, Small	-	P	P	P	n/a
Vehicle-Related Uses					
Auto Broker	MCS	MCS	MCS	-	Section C.10.070 (Auto Broker)
Commercial Fueling Facility	-	-	-	C	n/a
Fleet-Based Service	-	-	MCS	P	n/a
Mobile Fueling ³	P/-	P/-	P/-	P/-	Milpitas Municipal Code Chapter V-300 (Fire Code)
Service Station	C	C	P	P	Section C.10.190 (Service Stations and Car Washes)
Vehicle Rental	-	-	P	P	n/a
Vehicle Repair and Maintenance					
Major	-	-	C	MCS	n/a
Minor	-	-	MCS	P	n/a
Vehicle Sales, Limited	-	-	MCS	-	n/a
Vehicle Sales and Leasing	-	-	C	C	n/a
Vehicle Washing	-	-	C	C	Section C.10.190 (Service Stations and Car Washes)
Industrial Uses					
Custom and Artisan Manufacturing	-	-	MCS	-	n/a
Data Center	C	-	-	-	n/a
Mini-Storage or Self-Storage	-	-	C	C	n/a
Recycling Facility					
Collection Facility	-	-	MCS	P	n/a
Public, Institutional, and Recreational Uses					
Child Care					
Child Care Center	MC	MC	MC	MC	Section C.10.140 (Large Family Child Care and Child Care Centers)
Civic/Government	P	P	P	-	n/a
Community Assembly					
Major	C	C	C	C	n/a
Minor	P	P	P	p	n/a

Table B.6.020-A: Commercial Zones Use Regulations

“P” = Permitted Use | “MC” = Minor Conditional Use Permit approved by Zoning Administrator required | “MCS” = Minor Conditional Use Permit approved by Director required | “C” = Conditional Use Permit required | “-” = Not Allowed

Use	CO	C1	C2	HS	Additional Regulations
Community Garden	P	P	P	P	n/a
Educational Institution					
Trade and Vocational School	C	-	P	P	n/a
Farmers' Market	-	MCS	MCS	MCS	Section C.10.120 (Farmers' Markets)
Funeral Parlor and Mortuary	-	-	C	C	n/a
Instruction Services					
Group	MCS	MCS	MCS	MCS	n/a
Private/Small Group	P	P	P	P	n/a
Library/Museum	-	P	P	-	n/a
Park/Playground	P	P	P	P	n/a
Public Utility	-	-	-	C	n/a
Resilience Hub	P	P	P	-	See Subsection C.10.230.D.6 regarding Temporary Resilience Hubs.
Transportation Passenger Terminal/Facility	-	-	C	C	n/a
Wireless Telecommunications Facility	See Section C.10.240 (Wireless Telecommunications Facilities).				
Residential Uses					
Emergency Shelter	-	-	P	P	Section C.10.110 (Emergency Shelters)
Single-Room Occupancy Residences	-	-	-	C	Section C.10.220 (Single Room Occupancy Residences)
Unclassified Uses					
Accessory Use	P	P	P	P	n/a
Parking Lot ⁴	MCS	MCS	MCS	P	n/a
Parking Structure ⁴	C	C	MCS	P	n/a
Temporary Use	See Section C.10.230 (Temporary Uses and Structures)				

Table Notes:

¹ When intended to serve the occupants and patrons of the primary use and conducted from within the building. Entrance to the use must be provided internally or within the building, and no exterior display of advertising is allowed.

² When located on the ground floor, retail sales of products related to the personal services provided must be offered at the front of the premises near the pedestrian entrance and must comprise at least 10% of the floor area of the business establishment.

³ Mobile fueling is permitted when fueling service is ordered by an individual vehicle owner and the amount of fuel dispensed as part of any individual order does not exceed 50 gallons. Mobile fueling for fleet vehicles is not permitted.

⁴ Applies to parking lots or structures that are primary uses, as defined in Part XIII-E (Definitions).

B.6.030 Commercial Zones Development Standards

Table B.6.030-A (Commercial Zones Development Standards) establishes the development standards for commercial zones.

Table B.6.030-A: Commercial Zones Development Standards				
ft = feet sf = square feet du = dwelling unit FAR = floor area ratio n/a = not applicable				
Standard	CO	C1	C2	HS
Lot Area, min.	n/a	n/a	10,000 sf	Fronting major street: 1.5 acres Fronting all other streets: 20,000 sf
Lot Width, min.	n/a	n/a	100 ft	Fronting major street: 250 ft Fronting all other streets: 125 ft
Density (du/gross acre) ¹	n/a	n/a	n/a	n/a
Setbacks, min. (ft)				
Front	10	0	0	Major street: 50 All other streets: 0
Interior side	10	0; 15 when abutting a residential zone	0; 15 when abutting a residential zone	0; 15 when abutting a residential zone
Street side	10	0	0	0
Rear	10 ft; when abutting a residential zone, not less than the residential zone's required setback	0; 15 when abutting a residential zone	0; 15 when abutting a residential zone	0; 15 when abutting a residential zone
FAR, max.	0.5	0.75	0.5	0.5
Primary Building Height, max.	35 ft; 3 stories ²	35 ft; 3 stories ²	35 ft; 3 stories ^{2, 3, 4}	35 ft; 3 stories ^{2, 3}
Accessory Building Height, max.	25 ft; 2 stories ²	25 ft; 2 stories ²	30 ft; 2.5 stories ²	30 ft; 2.5 stories ²
Usable Open Space				

Table B.6.030-A: Commercial Zones Development Standards

ft = feet | sf = square feet | du = dwelling unit | FAR = floor area ratio | n/a = not applicable

Standard	CO	C1	C2	HS
Per dwelling unit	n/a	n/a	n/a	n/a
Per site	n/a	n/a	n/a	n/a

Table Notes:

¹ When determining the density of non-traditional housing configurations such as group living accommodations and single-room occupancy residences, three bedrooms may be counted as the equivalent of one unit.

² Height must comply with standards for both height in feet and number of stories.

³ For property within 500 ft of the R1 or R2 zones, maximum height shall be limited to 30 ft and 2.5 stories.

⁴ The Planning Commission may allow building height up to 75 ft or 6 stories with Site Development Permit approval consistent with Subsection D.4.020 (Site Development Permits) provided that the fourth floor and above are stepped-back from the ground-floor street-facing building façade by a minimum of 8 ft. In deciding whether to grant additional building height, the Planning Commission shall consider site conditions, design elements, and other factors including but not limited to: width of abutting right-of-way; proximity of the site to R1, R2, and R3 zones; building setbacks in relation to proposed building height above 35 ft; and upper story step-backs.

B.6.040 Commercial Zones Supplemental Standards

Reserved.

Chapter B.8 Mixed Use Zones and Standards

Sections:

- B.8.010 Purpose
- B.8.020 Mixed Use Zones Use Regulations
- B.8.030 Mixed Use Zones Development Standards
- B.8.040 Mixed Use Zones Supplemental Standards

B.8.010 Purpose

- A. **Mixed Use (MXD) Zone.** The Mixed Use (MXD) Zone is intended to encourage a compatible mix of residential, retail, entertainment, office, and commercial service uses within a pedestrian-oriented streetscape.
- B. **Very High Density Mixed Use (MXD3) Zone.** The Very High Density Mixed Use (MXD3) Zone is intended to provide very-high density housing, retail, and employment uses.
- C. **Neighborhood Commercial Mixed Use (NCMU) Zone.** The Neighborhood Commercial Mixed Use (NCMU) Zone is intended to encourage a compatible mix of residential, retail, entertainment, office, and commercial uses. It is intended that the neighborhood-serving active uses such as grocery stores, retail, restaurants, and personal services at key locations on the ground level will help create a pedestrian-oriented streetscape and public spaces. The NCMU Zone is divided into three subdistricts:
 - 1. NCMU1 allows commercial or mixed use development with the primary function as a commercial center to provide goods and services to the immediate neighborhood. The mix of uses may be vertical or horizontal.
 - 2. NCMU2 allows commercial or mixed use development with some active commercial storefronts along the street frontages.
 - 3. NCMU3 allows commercial, mixed use, or residential only development with no minimum commercial FAR. NCMU3 includes parcels that are less suitable for commercial use, such as those located on secondary streets, lacking street frontages, or adjacent to residential zones.
- D. **Town Center (TC) Zone.** The Town Center (TC) Zone is intended to provide for an area that supports a wide range of administrative, business, entertainment, dining, and cultural activities, along with some residential uses, in the geographic center of Milpitas to suit the varying lifestyles of residents and visitors alike. The area is easily accessible via the city's transportation network. The TC Zone is divided into three subdistricts:
 - 1. TC1 allows commercial or mixed use development with the primary function as a commercial center to provide goods and services to the immediate neighborhood and larger community. The mix of uses may be vertical or horizontal.
 - 2. TC2 allows commercial or mixed use development with active commercial storefronts along the street frontages.
 - 3. TC3 allows commercial, mixed use or residential only development with no minimum commercial FAR. TC3 includes parcels that are less suitable for retail uses, such as those located on secondary streets, lacking street frontages, or adjacent to residential zones.

B.8.020 Mixed Use Zones Use Regulations

- A. Table B.8.020-A (Mixed Use Zones Use Regulations) sets the land use regulations for mixed use zones. Land uses are defined in Chapter E.4 (Definitions of Uses). In cases where a land use is not listed in the table, the Director shall make a determination regarding similar use consistent with Subsection A.4.020.G (Determination of Similar Use).
- B. Land uses not listed in the table and not substantially like the uses below are prohibited unless the Planning Commission approves a Conditional Use Permit consistent with Subsection D.4.030 (Use Permits) and finds that use will not have adverse impacts or be more detrimental to the public welfare than any other use explicitly, with or without a Conditional Use Permit, in the same zone.
- C. All uses shall be conducted entirely within enclosed structures, unless specifically noted or otherwise approved by the Director or Review Authority.

Table B.8.020-A: Mixed Use Zones Use Regulations

"P" = Permitted Use | "MC" = Minor Conditional Use Permit approved by Zoning Administrator required | "MCS" = Minor Conditional Use Permit approved by Director required | "C" = Conditional Use Permit required | "-" = Not Allowed

Use	MXD	MXD3	NCMU 1, 2, 3	TC 1, 2, 3	Additional Regulations
Commercial Uses					
Animal Care and Services					
Pet Day Care and Sales	MCS	MCS	-	P	Milpitas Municipal Code Section V-210-11 (Permits for Animal Facilities and Animal Adoption Organizations)
Veterinary Clinic	P	P	-	P	
Commissary or Catering	MCS	MCS	-	P	n/a
Drive-Through Facility	-	-	-	C	Section C.10.090 (Drive-Through Facilities)
Eating and Drinking Establishment					
Bar or Nightclub	C	C	C	C	Section C.10.100 (Eating and Drinking Establishments)
Microbreweries	MC	MC	MC	MC	
Mobile Food Park	MCS	MCS	-	MC	Section C.10.170 (Mobile Food Vending)
Mobile Food Vending (Individual Vehicle)	P	P	P	P	
Restaurant					
Restaurant, Full Service	P	P	P	P	Section C.10.100 (Eating and Drinking Establishments)
Restaurant, Limited Service	P	P	P	P	
Restaurant with Alcohol Service	P	P	P	P	
Entertainment and Recreation, Commercial					
Commercial Athletic Facility	P	P	MCS ¹ / P	P	n/a
Indoor Entertainment	C	C	C	C	n/a

Table B.8.020-A: Mixed Use Zones Use Regulations

“P” = Permitted Use | “MC” = Minor Conditional Use Permit approved by Zoning Administrator required | “MCS” = Minor Conditional Use Permit approved by Director required | “C” = Conditional Use Permit required | “-” = Not Allowed

Use	MXD	MXD3	NCMU 1, 2, 3	TC 1, 2, 3	Additional Regulations
Indoor Sports and Recreation	C	C	C	C	n/a
Outdoor Entertainment	C	C	C	C	n/a
Outdoor Sports and Recreation	C	C	C	C	n/a
Financial Institution					
Bank and Credit Union	P	P	P	P	n/a
Check Cashing Business	MCS	MCS	-	-	n/a
Pawnbroker	C ²	C ²	-	-	n/a
Food and Beverage Retail Sales					
Alcoholic Beverage Sales	C	C	C	C	n/a
Convenience Store	MCS	MCS	MCS	MCS	n/a
Grocery Store, Large	MCS	MCS	C ³	C ³	n/a
Grocery Store, Small	P	P	P ³	P ³	n/a
Home Occupation	P	P	P	P	Section C.10.130 (Home Occupations)
Hospital	C ²	C ²	-	C	n/a
Lodging					
Bed and Breakfast	P	P	-	-	n/a
Hotel	P	P	C	P	n/a
Motel	P	P	-	-	n/a
Short-Term Rental	See C.10.190 (Short-Term Rentals)				
Medical Support Laboratory	P	P	-	C	n/a
Office					
Business and Professional Office	P ⁴	P ⁴	C	P	n/a
Medical Office/Clinic	P	P	P / MCS ⁵	P	n/a
Retail					
Large Format Retail	C	C	-	C	n/a
Retail, Limited	P ⁴	P ⁴	P	P	n/a
Retail Store, General Merchandise	P ⁴	P ⁴	P	P	n/a
Smoke/Tobacco Shop	-	-	C	C	n/a
Services					
Business Support Services	P ⁴	MCS ⁴	MCS	MC	n/a

Table B.8.020-A: Mixed Use Zones Use Regulations

“P” = Permitted Use | “MC” = Minor Conditional Use Permit approved by Zoning Administrator required | “MCS” = Minor Conditional Use Permit approved by Director required | “C” = Conditional Use Permit required | “-” = Not Allowed

Use	MXD	MXD3	NCMU 1, 2, 3	TC 1, 2, 3	Additional Regulations
Massage Establishment	MC	MC	MC	MC	Milpitas Municipal Code III-6 (Massage Establishments and Practitioners); Section C.10.160 (Massage Establishments)
Massage Establishment, Accessory	MCS	MCS	MCS	MCS	
Personal Services ⁶	P ⁴	P ⁴	P	P	n/a
Repair/Cleaning/General Services, Small	P ⁴	P ⁴	MC	P	n/a
Vehicle-Related Uses					
Auto Broker	MCS	MCS	-	MCS	Section C.10.070 (Auto Broker)
Fleet-Based Service	-	-	-	C	n/a
Mobile Fueling	P/- ⁷	P/- ⁷	P/- ⁷	P/- ⁷	Milpitas Municipal Code Chapter V-300 (Fire Code)
Service Station	C	C	-	C	Section C.10.190 (Service Stations and Car Washes)
Vehicle Rental ⁸	MCS	MCS	-	-	n/a
Vehicle Sales, Limited	MCS	MCS	-	MCS	n/a
Vehicle Sales and Leasing ⁸	C	C	-	-	n/a
Industrial & Research and Development Uses					
Custom and Artisan Manufacturing	MCS	MCS	MCS	MCS	n/a
Public, Institutional, and Recreational Uses					
Child Care					
Child Care Center	MC	MC	C	C	Section C.10.140 (Large Family Child Care and Child Care Centers)
Large Family Child Care Home	P	P	P	P	Section C.10.140 (Large Family Child Care and Child Care Centers)
Small Family Child Care Home	P	P	P	P	n/a
Community Assembly					
Major ⁹	C ²	C ²	C	C	n/a
Minor ⁹	MCS ²	MCS ²	MC	MC	n/a
Community Garden	P	P	P	P	n/a
Educational Institutions					

Table B.8.020-A: Mixed Use Zones Use Regulations

"P" = Permitted Use | "MC" = Minor Conditional Use Permit approved by Zoning Administrator required | "MCS" = Minor Conditional Use Permit approved by Director required | "C" = Conditional Use Permit required | "-" = Not Allowed

Use	MXD	MXD3	NCMU 1, 2, 3	TC 1, 2, 3	Additional Regulations
College/University, Private	C ²	C ²	-	C	n/a
School, Private	C ²	C ²	C	C	
Trade and Vocational School	C ^{2, 10}	C ^{2, 10}	-	C	n/a
Farmers’ Market	MCS	MCS	MC	MC	Section C.10.120 (Farmers’ Market)
Instruction Services					
Group	P	-	P	P	n/a
Private/Small Group	P	P	P	P	n/a
Park/Playground	P	P	P	P	n/a
Public Utility	C	C	C	C	n/a
Resilience Hub	P	P	P	P	See Subsection C.10.230.D.6 regarding Temporary Resilience Hubs.
Transportation Passenger Terminal/Facility	C	C	-	C	n/a
Wireless Telecommunications Facility	See Section C.10.240 (Wireless Telecommunications Facilities)				
Residential Uses					
Accessory Dwelling Unit and Junior Accessory Dwelling Unit	P	P	P	P	Section C.10.030 (Accessory Dwelling Units and Junior Accessory Dwelling Units)
Boarding House	C	C	C	C	n/a
Court Dwelling	P	P	-	-	n/a
Elderly and Long-Term Care	MC	MC	MC	MC	n/a
Emergency Shelter	-	P	-	-	Section C.10.110 (Emergency Shelters)
Group Living Accommodation	C	C	C	C	n/a
Live-Work Unit	MCS	MCS	MCS	MCS	Section C.10.150 (Live-Work Units)
Low Barrier Navigation Center	P	P	-	-	California Government Code § 65660
Multi-Family Dwelling	P	P	P ¹¹	P	n/a
Residential Care Facility	P	P	P	P	n/a
Single-Room Occupancy Residences	P	P	P	P	Section C.10.220 (Single Room Occupancy Residences)

Table B.8.020-A: Mixed Use Zones Use Regulations

“P” = Permitted Use | “MC” = Minor Conditional Use Permit approved by Zoning Administrator required | “MCS” = Minor Conditional Use Permit approved by Director required | “C” = Conditional Use Permit required | “-” = Not Allowed

Use	MXD	MXD3	NCMU 1, 2, 3	TC 1, 2, 3	Additional Regulations
Supportive Housing	P	P	P ¹¹	P	California Government Code § 65582
Transitional Housing	P	P	P ¹¹	P	California Government Code § 65582
Unclassified Uses					
Accessory Use	P	P	P	P	n/a
Parking Lot ¹²	MCS	MCS	-	-	n/a
Parking Structure ¹²	MCS	MCS	MCS	MCS	n/a
Temporary Use	See Section C.10.230 (Temporary Uses and Structures)				

Table Notes:

¹ Commercial athletic facilities may be permitted with approval of a Minor Conditional Use Permit (Director level) in the NCMU1 subzone, in accordance with Subsection D.4.030 (Use Permits), and are permitted in the NCMU2 and NCMU3 subzones.

² These uses shall not be located within 1,000 ft of the same use.

³ In the NCMU and TC zones only, small grocery stores up to 15,000 square feet are permitted and grocery stores exceeding 15,000 square feet may be permitted subject to approval of a Conditional Use Permit consistent with Subsection D.4.030 (Use Permits). In all other zones, small and large grocery stores are defined and permitted according to the size thresholds stated in Chapter E.4 (Definitions of Uses).

⁴ These uses may be allowed provided they are: no more than 10,000 sf in gross floor area if located on the ground floor and are not open past 10:00 p.m.

⁵ Medical offices and clinics are permitted in the NCMU Zones when located on upper floors, and may be permitted with approval of a Minor Conditional Use Permit (Director level) in accordance with Subsection D.4.030 (Use Permits) when located on the ground floor.

⁶ When located on the ground floor, retail sales of products related to the personal services provided shall be offered at the front of the premises near the pedestrian entrance and shall comprise at least 10% of the floor area of the business establishment.

⁷ Mobile fueling is permitted when fueling service is ordered by an individual vehicle owner and the amount of fuel dispensed as part of any individual order does not exceed 50 gallons. Mobile fueling for fleet vehicles is not permitted.

⁸ Excluding long-term parking and storage of vehicles for rent, sale, or lease, must be fully enclosed within a building.

⁹ Churches and religious institutions are permitted in any location within the MXD, MXD3, NCMU, and TC Zones.

¹⁰ Trade and vocational schools may be permitted subject to approval of a Conditional Use Permit consistent with Subsection D.4.030 (Use Permits), provided that they are not found objectionable due to noise, odor, vibration or other similar factors related to health, safety and welfare.

¹¹ Spaces serving upper-floor residential uses, such as common gathering space, lobby, and resident services, may be allowed as ground floor uses where residential uses would otherwise not be permitted.

¹² Applies to parking lots or structures that are primary uses, as defined in Part XIII-E (Definitions).

B.8.030 Mixed Use Zones Development Standards

Table B.8.030-A (MXD and MXD3 Zone Development Standards) establishes the development standards for the MXD zones. Table B.8.030-B (NCMU Zone Development Standards) establishes the development standards for the NCMU zones. Table B.8.030-C (TC Zone Development Standards) establishes the development standards for the TC zones.

Table B.8.030-A: MXD and MXD3 Zone Development Standards		
ft = feet sf = square feet du = dwelling unit FAR = floor area ratio n/a = not applicable		
Standard	MXD	MXD3
Lot Area, min.	n/a	n/a
Lot Width, min.	n/a	n/a
Residential Density (du/gross acre) ¹	Min.: 21 ² Max.: 30	Min.: 41 ³ Max.: 75 ³
Setbacks (ft) ^{4, 5}		
Front	Min.: 8 Max.: 15 from back of sidewalk ⁶	Min.: 12 Max.: 20
Interior side	Ground Level Commercial Area, min.: 0 All other areas, min.: 10	Min.: 10; 15 when abutting a residential zone; 20 for portions of buildings over 60 ft or four stories tall
Street side	Min.: 8 Max.: 15 from back of sidewalk ⁶	Min.: 12 Max.: 20
Rear	Min.: 10	Min.: 15; 20 when abutting a residential zone; 30 for portions of buildings over 60 ft or four stories tall
FAR, max. ⁷	0.75 for nonresidential and mixed-use projects	1.5 for nonresidential and mixed-use projects ^{8, 9}
Primary Building Height, max.	45 ft; 3 stories ¹⁰	150 ft; 12 stories ^{10, 11}
Accessory Building Height, max.	25 ft; 2 stories ¹⁰	30 ft; 2.5 stories ¹⁰
Usable Open Space ¹²		
Per dwelling unit	See Milpitas Residential and Mixed-Use Objective Design Standards	See Milpitas Residential and Mixed-Use Objective Design Standards
Per site ¹³	25%	25%

Table Notes:

¹ When determining the density of non-traditional housing configurations such as group living accommodations and single-room occupancy residences, three bedrooms may be counted as the equivalent of one unit.

² The minimum density may be reduced for parcels less than 20,000 sf if the Review Authority finds that it is impractical or infeasible to achieve the minimum density and the project is consistent with the City's Housing Element.

³ Density may be averaged over contiguous parcels. Units with four bedrooms shall be counted as 1.5 units when calculating density.

⁴ Where a public easement prevents a building from being located at its required minimum or maximum setbacks, the building shall be located as close to the back of the easement as possible.

⁵ A building's first floor may be recessed from the maximum front and/or street side setback line for the purposes of an arcade, or a small gathering/dining or special entry area. An arcade shall have a minimum height of 8 ft and a minimum width of 8 ft. Other recessed areas may have maximum depth of 10 ft and may not exceed 40% of the building's street facing elevation. An entry door area up to 9 ft wide may be recessed up to 4 ft from the back of the sidewalk.

⁶ The sidewalk shall be based on either existing sidewalk or an assumed 10-ft wide sidewalk, whichever is wider.

⁷ Retail, restaurant, childcare, or commercial services uses on the ground floor do not count toward the FAR calculation.

⁸ An FAR of up to 2.5 for nonresidential buildings may be approved by the Review Authority with a Site Development Permit, in compliance with Subsection D.4.020 (Site Development Permits).

⁹ There are no FAR or density limits for hotels.

¹⁰ Height must comply with standards for both height in feet and number of stories.

¹¹ The Planning Commission may allow building height up to 20 stories with Site Development Permit approval consistent with Subsection D.4.020 (Site Development Permits).

¹² Usable open space may be satisfied through a combination of private open space, common open space, and/or publicly accessible open space provided that all applicable minimum requirements and standards for each open space type are complied with (see Milpitas Residential and Mixed-Use Objective Design Standards).

¹³ Per site requirements may also include areas that are landscaped consistent with Chapter C.4 (Landscaping Standards).

Table B.8.030-B: NCMU Zone Development Standards			
ft = feet sf = square feet du = dwelling unit FAR = floor area ratio n/a = not applicable			
Standard	NCMU1	NCMU2	NCMU3
Lot Area, min.	n/a	n/a	n/a
Residential Density (du/gross acre) ^{1, 2}	Max.: 60	Max.: 60	Min.: 30 ³ Max.: 60 ³
Setbacks (ft) ⁴			
Front and street side, min.	Residential: 10 Commercial: 0	Residential: 10 Commercial: 0	Residential: 10 Commercial: 0
Interior side, min. ⁵	For residential only and mixed-use developments: 10 For all other non- residential developments: None required On lots abutting a single- family residential zone: 25	For residential only and mixed-use developments: 10 For all other non- residential developments: None required On lots abutting a single- family residential zone: 25	For residential only and mixed-use developments: 10 For all other non- residential developments: None required On lots abutting a single- family residential zone: 25
Rear, min. ⁵	For residential only and mixed-use developments: 10 For all other non- residential developments: None required On lots abutting a single- family residential zone: 25	For residential only and mixed-use developments: 10 For all other non- residential developments: None required On lots abutting a single- family residential zone: 25	For residential only and mixed-use developments: 10 For all other non- residential developments: None required On lots abutting a single- family residential zone: 25

Table B.8.030-B: NCMU Zone Development Standards

ft = feet | sf = square feet | du = dwelling unit | FAR = floor area ratio | n/a = not applicable

Standard	NCMU1	NCMU2	NCMU3
FAR, Non-Residential and Mixed Use Projects ⁶	No min. for commercial only projects. 0.20 min. commercial for mixed use projects. Minimum FAR may be calculated or distributed throughout a development and across multiple adjoining parcels. 0.50 max. Maximum FAR does not apply to hotels.	No min. for commercial only projects. 0.10 min. commercial for first 100 feet of parcel depth fronting a public street for mixed-use projects. <i>Note:</i> Minimum commercial FAR may be calculated or distributed throughout a development and across multiple adjoining parcels and is not required to be located within the first 100 feet of parcel depth. 0.50 max. Maximum FAR does not apply to hotels.	No min. for commercial only projects. 0.50 max. Maximum FAR does not apply to hotels.
Primary Building Height, max. ⁷	60 ft and 5 stories	60 ft or 5 stories	60 ft or 5 stories
Accessory Building Height, max. ⁷	25 ft and 2 stories	25 ft and 2 stories	25 ft and 2 stories
Usable Open Space			
Per dwelling unit	See Milpitas Residential and Mixed-Use Objective Design Standards		
Per site	See section B.8.040.G.		

Table Notes:¹ Residential units with four bedrooms shall be counted as 1.5 units when calculating density.² When determining the density of non-traditional housing configurations such as group living accommodations and single-room occupancy residences, three bedrooms may be counted as the equivalent of one unit.³ For NCMU3 properties, density may be averaged over contiguous parcels.⁴ Where a public easement prevents a building from being located at its required minimum or maximum setbacks, the building shall be located as close to the back of the easement as possible.⁵ To mitigate the effects of adjacent service commercial or light industrial uses, increased setbacks and other measures, such as a solid six-foot fence or masonry wall, shall be considered on a case by case basis by the Review Authority during the Site Development Permit process, taking into consideration the nature of adjacent uses.⁶ Redevelopment of an existing commercial property to include new residential uses shall calculate the minimum commercial FAR upon the redeveloped portion of the property only. The Review Authority shall have discretion to give credit to any retained commercial uses on the same parcel or adjacent parcels under common ownership when calculating the required minimum FAR.⁷ Height must comply with standards for both height in feet and number of stories.

Table B.8.030-C: TC Zone Development Standards

ft = feet | sf = square feet | du = dwelling unit | FAR = floor area ratio | n/a = not applicable

Standard	TC1	TC2	TC3
Lot Area, min.	n/a	n/a	n/a
Residential Density (du/gross acre) ^{1, 2}	Max.: 65	Max.: 65	Min.: 30 ³ Max: 65 ³
Setbacks (ft) ⁴			
Front and street side, min.	For ground floor non-residential use: 15 For ground floor residential use: 20 For developments along E. Calaveras Blvd: 35	For ground floor non-residential use: 15 For ground floor residential use: 20 For developments along E. Calaveras Blvd: 35	For ground floor non-residential use: 15 For ground floor residential use: 20 For developments along E. Calaveras Blvd: 35
Interior side, min. ⁵	For residential only and mixed-use developments: 10 For all other non- residential developments: None required On lots abutting a single-family residential zone: 15	For residential only and mixed-use developments: 10 For all other non- residential developments: None required For residential only and mixed-use developments: 15	For residential only and mixed-use developments: 10 For all other non- residential developments: None required For residential only and mixed-use developments: 15
Rear, min. ⁵	For residential only and mixed-use developments: 10 For all other non- residential developments: None required On lots abutting a single- family residential zone: 15	For residential only and mixed-use developments: 10 For all other non- residential developments: None required On lots abutting a single- family residential zone: 15	For residential only and mixed-use developments: 10 For all other non- residential developments: None required On lots abutting a single- family residential zone: 15
FAR, Non-Residential and Mixed Use Projects ⁶	No min. for commercial only projects. 0.35 min. commercial for mixed use projects. Minimum FAR may be calculated or distributed throughout a development and across multiple adjoining parcels. 0.85 max. Maximum FAR does not apply to hotels.	No min. for commercial only projects. 0.10 min. commercial for first 100 feet of parcel depth fronting a public street for mixed-use projects. <i>Note:</i> Minimum commercial FAR may be calculated or distributed throughout a development and across multiple adjoining parcels and is not required to be located within the first 100 feet of parcel depth. 0.85 max. Maximum FAR does not apply to hotels.	No min. for commercial only projects. 0.85 max. Maximum FAR does not apply to hotels.
Primary Building Height, max. ⁷	75 ft and 6 stories	75 ft and 6 stories	75 ft and 6 stories

Table B.8.030-C: TC Zone Development Standards

ft = feet | sf = square feet | du = dwelling unit | FAR = floor area ratio | n/a = not applicable

Standard	TC1	TC2	TC3
Accessory Building Height, max. ⁷	25 ft and 2 stories	25 ft and 2 stories	25 ft and 2 stories
Usable Open Space			
Per dwelling unit	See Milpitas Residential and Mixed-Use Objective Design Standards		
Per site	See section B.8.040.G.		

Table Notes:

¹ Residential units with four bedrooms shall be counted as 1.5 units when calculating density.

² When determining the density of non-traditional housing configurations such as group living accommodations and single-room occupancy residences, three bedrooms may be counted as the equivalent of one unit.

³ For TC3 properties, density may be averaged over contiguous parcels.

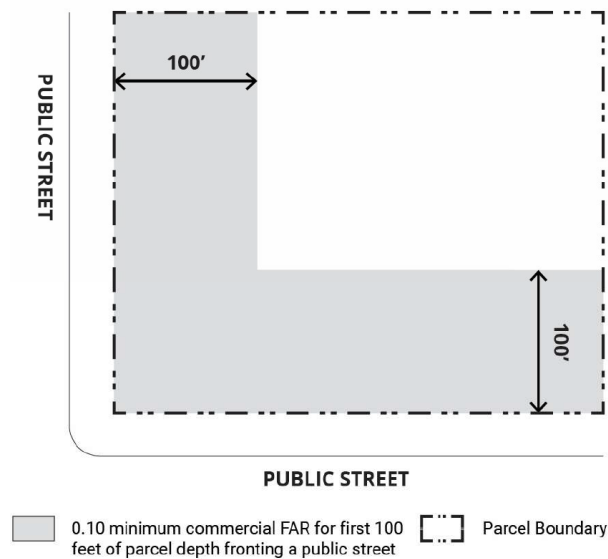
⁴ Where a public easement prevents a building from being located at its required minimum or maximum setbacks, the building shall be located as close to the back of the easement as possible.

⁵ To mitigate the effects of adjacent service commercial or light industrial uses, increased setbacks and other measures, such as a solid six-foot fence or masonry wall, shall be considered on a case by case basis by the Review Authority during the Site Development Permit process, taking into consideration the nature of adjacent uses.

⁶ Redevelopment of an existing commercial property to include new residential uses shall calculate the minimum commercial FAR upon the redeveloped portion of the property only. The Review Authority shall have discretion to give credit to any retained commercial uses on the same parcel or adjacent parcels under common ownership when calculating the required minimum FAR.

⁷ Height must comply with standards for both height in feet and number of stories.

NCMU2 and TC2 Minimum Commercial Floor Area Diagram



B.8.040 Mixed Use Zones Supplemental Standards

- A. **Building Orientation.** All buildings shall be oriented towards the street. Primary building entrances shall be oriented toward the street. For buildings located on corner lots, primary building entrances may be oriented toward either street.
- B. **Front and Street Side Setbacks.**
 - 1. Trellises, canopies, and fabric awnings may project up to five feet into minimum front and street side setback areas and public rights-of-way, provided they are not less than eight feet above the sidewalk.
 - 2. In the MXD Zone, balconies, bay windows, porches, stoops, trellises, canopies, and awnings may project into the minimum setback areas provided at least 60 percent of the required setback area is landscaping.
- C. **Landscaping.** All required front and street setback areas shall be landscaped or paved to allow for outdoor seating, display of goods, or street furniture.
- D. **Utilities.**
 - 1. Utilities shall be placed in underground or subsurface conduits consistent with Section C.2.150 (Underground Utilities).
 - 2. Utilities shall be screened consistent with Subsection C.2.140.D (Equipment Screening).
 - 3. Public utility distribution meters, vaults and similar installations shall be consolidated in a single area whenever possible and located away from highly visible areas such as street corners and public open spaces.
 - 4. Backflow preventors shall be located within landscaped setback areas and painted black or dark green to minimize visual impact. Where no landscaped setback areas exist the backflow preventors shall be incorporated into the front of the building to minimize visual obtrusiveness.
 - 5. Refuse and recycling containers shall not be visible from a public or private street. Such containers shall be stored either within the parking facility of the building or within a vehicular accessway with screening designed to meet the requirements of this Subsection.
 - 6. Trash enclosure walls shall incorporate building materials and colors that match the architecture of the building and be well landscaped.
 - 7. All telecommunications antennas shall be building facade or roof mounted and screened consistent with Subsection C.2.140.D (Equipment Screening).
 - 8. On Main Street only telecommunication facilities that are disguised to appear as a part of the building architecture (i.e., "stealth" antennas) may be used.
- E. **TC Zone Setbacks for Residential Projects.** Setbacks for residential projects in the TC Zone shall be determined through a Site Development Permit, except for the Calaveras Boulevard setback.
- F. **Mixed Use and Residential-Only Development Projects in the NCMU and TC zones.**
 - 1. Mixed use developments in the NCMU and TC zones shall provide commercial or active spaces designed to accommodate neighborhood-serving commercial uses at the ground level, and may include residential units. A proposed project in NCMU1, NCMU2, TC1, and TC2 shall include a minimum non-residential component in full compliance with the requirements of

its zoning district as defined in section 11-10-6.04 Mixed Use Zone General Development Standards.

2. 100% affordable developments in NCMU1, NCMU2, TC1, and TC2 are exempt from the minimum non-residential requirement.
 - a. 100 percent of the residential units must be affordable to low-income (earning up to 80 percent of area median income) and/or very low income (earning up to 50 percent of area median income) households, as defined by the U.S. Department of Housing and Urban Development.
 - b. Affordability requirements shall be administered through a deed restriction, such as a restrictive covenant or other legally enforceable recorded instrument, for a minimum term of 55 years.

G. Park Land and Open Space Requirements for NCMU and TC Zones.

1. Park Land. All residential projects shall provide park land at a ratio of three and one-half (3.5) acres per 1,000 population.
 - a. Park land requirements must be satisfied by either dedication of land to the City for public parks and open space, or payment of an in-lieu fee, as set forth in Section 9 (Park Dedication) of the Milpitas Subdivision Ordinance (Title XI, Chapter 1).
2. Publicly Accessible Parks and Open Spaces. All mixed use or residential only projects on sites between three and five acres shall dedicate five percent of total site area to publicly accessible parks and open space. All mixed use or residential only projects greater than five acres shall dedicate 10 percent of total site area to publicly accessible parks and open space. Publicly accessible parks, plazas, and open spaces provided to meet the requirement below may be counted towards the park land requirement above.
3. Usable Open Space. A minimum of 25 percent of the total site shall be usable open space or recreational facilities. Usable open space may be provided as Common Open Space or Private Open Space.

Chapter B.10 Industrial Zones and Standards

Sections:

- B.10.010 Purpose
- B.10.020 Industrial Zones Use Regulations
- B.10.030 Industrial Zones Development Standards
- B.10.040 Industrial Zones Supplemental Standards

B.10.010 Purpose

The purpose of the industrial zones are as follows:

- A. **Light Industrial (M1) Zone.** The Light Industrial (M1) Zone is reserved for the construction, use, and occupancy of buildings and facilities for office, research, limited and light manufacturing, and other uses compatible with the Zone.
- B. **Heavy Industrial (M2) Zone.** The Heavy Industrial (M2) Zone is reserved for the construction, use, and occupancy of buildings and facilities for office, research, general manufacturing, warehousing and distribution, and other uses compatible with the Zone.
- C. **Industrial Park (MP) Zone.** The Industrial Park (MP) Zone is intended to accommodate, in a park-like setting, a limited group of research, professional, packaging and distribution facilities and uses that are not associated with noise, odor, and similar impacts.
- D. **Business Park Research and Development (BPRD) Zone.** The purpose of the Business Park Research and Development (BPRD) Zone is to designate specific areas of the city as important employment centers, especially for jobs in the high-tech industry. The BPRD Zone is intended to accommodate business parks, high-intensity office buildings, advanced manufacturing, and other light industrial uses, and to enable the integration and growth of research and development, office, warehouse, and light manufacturing uses on consolidated sites with supportive ancillary uses such as restaurants, health/fitness centers, limited retail, and child care facilities.

B.10.020 Industrial Zones Use Regulations

- A. Table B.10.020-A (Industrial Zones Use Regulations) sets the land use regulations for industrial zones. Land uses are defined in Chapter E.4 (Definitions of Uses). In cases where a land use is not listed in the table, the Director shall make a determination regarding similar use consistent with Subsection A.4.020.G (Determination of Similar Use).
- B. Land uses not listed in the table and not substantially like the uses below are prohibited unless the Planning Commission approves a Conditional Use Permit consistent with Subsection D.4.030 (Use Permits) and finds that use will not have adverse impacts or be more detrimental to the public welfare than any other use explicitly, with or without a Conditional Use Permit, in the same zone.

- C. All uses shall be conducted entirely within enclosed structures, unless specifically noted or otherwise approved by the Director or Review Authority.

Table B.10.020-A: Industrial Zones Use Regulations					
“P” = Permitted Use “MC” = Minor Conditional Use Permit approved by Zoning Administrator required “MCS” = Minor Conditional Use Permit approved by Director required “C” = Conditional Use Permit required “-” = Not Allowed					
Use	M1	M2	MP	BPRD	Additional Regulations
Commercial Uses					
Adult-Oriented Business	MCS	-	-	-	Section C.10.040 (Adult-Oriented Businesses)
Animal Care and Services					
Kennel	P	-	-	-	Milpitas Municipal Code Section V-210-11 (Permits for Animal Facilities and Animal Adoption Organizations)
Veterinarian Clinic	P	-	P	-	
Veterinarian Hospital	P	-	P	-	
Commissary or Catering	P	-	P	MCS	n/a
Drive-Through Facility	C	-	C	-	Section C.10.090 (Drive-Through Facilities)
Eating and Drinking Establishment					
Microbreweries	MC	MC	-	-	Section C.10.100 (Eating and Drinking Establishments)
Mobile Food Vending (Individual Vehicle)	P	P	P	P	Section C.10.170 (Mobile Food Vending)
Restaurant					
Restaurant, Full Service	C	-	C	C ¹	Section C.10.100 (Eating and Drinking Establishments)
Restaurant, Limited Service	C	-	C	MC ¹	
Restaurant with Alcohol Service	C	-	C	C ¹	
Entertainment and Recreation, Commercial					
Commercial Athletic Facility	C	-	C	MCS ^{1, 2}	n/a
Indoor Entertainment	C	-	C	-	n/a
Indoor Sports and Recreation	C	-	C	MCS ^{1, 2}	n/a
Financial Institution					
Bank and Credit Union	C	-	P	-	n/a
Food and Beverage Retail Sales					
Alcoholic Beverage Sales	-	-	-	C ¹	n/a

Table B.10.020-A: Industrial Zones Use Regulations

"P" = Permitted Use | "MC" = Minor Conditional Use Permit approved by Zoning Administrator required | "MCS" = Minor Conditional Use Permit approved by Director required | "C" = Conditional Use Permit required | "-" = Not Allowed

Use	M1	M2	MP	BPRD	Additional Regulations
Convenience Store	C	-	C	-	n/a
Lodging					
Hotel	C	-	C	-	n/a
Motel	C	-	C	-	n/a
Medical Support Laboratories	P	-	P	MCS	n/a
Offices					
Medical Office/Clinic	P	-	P	MCS	n/a
Retail					
Large Format Retail	P	C	P	-	n/a
Retail, Limited	C	-	C	MCS ¹	n/a
Retail Store, General Merchandise	C	-	C	-	n/a
Services					
Business Support Services	P	-	P	MCS ²	n/a
Maintenance and Repair Services	P	-	-	-	n/a
Massage Establishment, Accessory	MCS	-	MCS ¹	MCS ¹	Milpitas Municipal Code III-6 (Massage Establishments and Practitioners); Section C.10.160 (Massage Establishments)
Personal Services	C	-	C	C	n/a
Repair/Cleaning/General Services, Small	P	-	-	-	n/a
Vehicle-Related Uses					
Auto Broker	MCS	MCS	MCS	-	Section C.10.070 (Auto Broker)
Commercial Fueling Facility	C	C	-	-	n/a
Fleet-Based Service	MCS	P	-	-	n/a
Mobile Fueling ³	P/C	P/C	P/C	P/C	Milpitas Municipal Code Chapter V-300 (Fire Code)
Service Station ⁴	C	C	C	-	Section C.10.190 (Service Stations and Car Washes)

Table B.10.020-A: Industrial Zones Use Regulations

"P" = Permitted Use | "MC" = Minor Conditional Use Permit approved by Zoning Administrator required | "MCS" = Minor Conditional Use Permit approved by Director required | "C" = Conditional Use Permit required | "-" = Not Allowed

Use	M1	M2	MP	BPRD	Additional Regulations
Vehicle Repair and Maintenance					
Major	C	C	-	-	n/a
Minor	C	P	C ⁴	-	n/a
Vehicle Sales, Limited	-	-	MCS	-	n/a
Vehicle Sales and Leasing	C	C	C ⁵	-	n/a
Vehicle Storage ⁶	-	P	-	-	n/a
Vehicle Washing	-	C	C	-	Section C.10.190 (Service Stations and Car Washes)
Industrial & Research and Development Uses					
Advanced Manufacturing	P	P	P	P	n/a
Construction Yard and Equipment Rental ⁶	-	P	-	-	n/a
Custom and Artisan Manufacturing	P	MCS	P	MCS	n/a
Data Center	P	-	P	P	n/a
Food and Beverage Processing and Preparation	P	P	-	-	n/a
Freight and Trucking Yard ⁶	-	P	-	-	n/a
Industry, General	P	P	MC	MC	n/a
Industry, Heavy	-	P	-	MC/- ⁷	n/a
Industry, Light	P	P	P	MCS	n/a
Mini-Storage or Self-Storage	C	C	-	-	n/a
Parcel Hub	P	MCS	P	C	n/a
Recycling Facility⁶					
Collection Facility	P	P	P	C	n/a
Intermediate Processing Facility	MCS	P	-	-	n/a
Primary Processing Facility	C	C	-	-	n/a
Research and Development	P	MCS	P	P	n/a
Salvage and Wrecking ⁶	-	C	-	-	n/a

Table B.10.020-A: Industrial Zones Use Regulations

“P” = Permitted Use | “MC” = Minor Conditional Use Permit approved by Zoning Administrator required | “MCS” = Minor Conditional Use Permit approved by Director required | “C” = Conditional Use Permit required | “-” = Not Allowed

Use	M1	M2	MP	BPRD	Additional Regulations
Warehousing and Distribution	P	P	P	P/C ⁸	California Government Code § 65302.02 and 65098 et seq. California Health and Safety Code § 40458.5 and 40522.7
Wholesale Sales	P	P	P	P	n/a
Public, Institutional, and Recreational Uses					
Child Care					
Child Care Center	-	-	MC ¹	MC ¹	Section C.10.140 (Large Family Child Care Centers and Child Care Centers)
Community Assembly					
Major	-	-	C	-	Section B.10.040.A (Community Assembly in Industrial Zones)
Minor	C	-	C	-	
Educational Institutions					
College/University, Private	-	-	-	C	n/a
Trade and Vocational School	C	-	C	C	n/a
Farmers’ Market	-	-	C	MCS	Section C.10.120 (Farmers’ Market)
Public Utilities	P	P	P	-	n/a
Transportation Passenger Terminal/Facility ⁶	C	C	-	-	n/a
Wireless Telecommunications Facility	See Section C.10.240 (Wireless Telecommunications Facilities)				
Residential Uses					
Caretaker’s Residence	C	C	-	-	n/a
Unclassified Uses					
Accessory Use	P	P	P	P	n/a
Parking Lot ⁹	P	P	MCS	MCS	n/a
Parking Structure ⁹	P	P	MCS	MCS	n/a
Temporary Uses	Section C.10.230 (Temporary Uses and Structures)				

Table Notes:

¹ Limited to accessory uses that support primary employment-generating uses on the same site. Accessory commercial uses such as restaurants and convenience retail shall be located on the ground floor and in an area of the development where they can be directly accessed by the public.

² Maximum 8,000 gross square feet in size.

³ Mobile fueling is permitted when fueling service is ordered by an individual vehicle owner and the amount of fuel dispensed as part of any individual order does not exceed 50 gallons. Mobile fueling for fleet vehicles may be permitted subject to approval of a Conditional Use Permit. Refer also to the California Fire Code as amended by Milpitas Municipal Code Chapter V-300 (Fire Code).

⁴ Entrances to the services bays shall not be open to the street, but shall be so designed to face the rear or interior side property line.

⁵ Dealerships shall be on a property of at least three acres. Boat and camper sales are prohibited. Vehicle rental and repair must be accessory to a dealership.

⁶ When conducted wholly within a completely enclosed building or within an area enclosed on all sides with a solid wall or fence (e.g., chain link with slats) not less than eight feet in height.

⁷ Consistent with the intent and purpose of the BPRD Zone to support emerging industries within the high-tech sector, manufacturing and assembling of electric vehicles and other zero-emission vehicles, and/or component parts for such vehicles, may be permitted in this zone through approval of a Minor Conditional Use Permit in accordance with Subsection D.4.030 (Use Permits). Heavy industrial uses, including manufacturing and assembling of conventional and hybrid vehicles with internal combustion engines, are not permitted in the BPRD Zone.

⁸ Warehousing and distribution facilities up to 200,000 square feet are permitted in the BPRD Zone. Warehousing and distribution facilities that exceed 200,000 square feet may be allowed through the approval of a Conditional Use Permit, in accordance with Subsection D.4.030 (Use Permits). In addition to the general required findings for a Conditional Use Permit, the following special finding must be made for approval to be granted for a warehousing and distribution facility greater than 200,000 square feet: That the proposed use will support the continued operations and/or growth of business in the high-tech sector, contributing to economic activity and employment opportunities in the Business Park Research and Development Zone.

⁹ Applies to parking lots or structures that are primary uses, as defined in Part XIII-E (Definitions).

B.10.030 Industrial Zones Development Standards

Table B.10.030-A (Industrial Zones Development Standards) establishes the development standards for residential zones.

Table B.10.030-A: Industrial Zones Development Standards				
ft = feet sf = square feet du = dwelling unit FAR = floor area ratio n/a = not applicable				
Standard	M1	M2	MP	BPRD
Lot Area, min. (sf)	n/a	n/a	n/a	25,000 sf
Lot Width, min. (ft)	n/a	n/a	100	100 ft
Setbacks, min. (ft)				
Front	Along major street: 35 from face of curb Along non-major street: 25 from face of curb		35	10
Interior side	n/a		10	None; 20 ft where abutting residential zone
Street side	Along major street: 35 from face of curb Along non-major street: 25 from face of curb		35	10

Table B.10.030-A: Industrial Zones Development Standards

ft = feet sf = square feet du = dwelling unit FAR = floor area ratio n/a = not applicable				
Standard	M1	M2	MP	BPRD
Rear	n/a		20	None; 20 ft where abutting residential zone
FAR	Max.: 1.0			Min.: 0.35 Max.: 2.5
Primary Building Height, max.	50 ft; 3 stories ¹			80 ft; 5 stories ¹
Accessory Building Height, max.	35 ft			
Usable Open Space				
Per site	n/a	n/a	n/a	See Section B.10.040.D.4 (Site Design for Large Projects)

Table Notes:

¹ Height must comply with standards for both height in feet and number of stories.

B.10.040 Industrial Zones Supplemental Standards


A. Community Assembly in Industrial Zones.

1. Community assembly is prohibited in the Heavy Industrial (M2) Zone and Business Park Research and Development (BPRD) Zone. When any community assembly use is established in the Light Industrial (M1) or Industrial Park (MP) zones, the community assembly use shall be subject to the following requirements:
 - a. Applicant shall submit a review of potential hazardous site conditions and potential exposure of site users to these conditions. At a minimum, a Phase I Environmental Site Assessment (ESA) shall be performed for each proposed community assembly use. Each individual project shall comply with the recommendations of the Phase I Environmental Site Assessment (which may include conducting Phase II sampling and implementing the recommendations of the Phase II ESA that may include cleanup of hazardous materials) and demonstrate that exposure of site users to hazardous materials conditions would be below established thresholds prior to approval of the Conditional Use Permit. In addition, an Accidental Release Assessment (ARA) shall be performed to determine if unacceptable safety risks may result from the proposed change in use. The ARA shall review and evaluate any and all Risk Management Plans prepared for facilities in the vicinity under the California Accidental Release Prevention (CalARP) program. The environmental professional preparing the ARA shall determine, based on Alternative Release Scenarios, whether the proposed new community assembly use would result in unacceptable safety risks due to proximity of uses handling or emitting acutely hazardous materials. If unacceptable risks are identified, the proposed use shall not be allowed.

- b. Applicant shall submit a further noise study. The noise study shall demonstrate that ambient noise conditions within the vicinity of the proposed assembly use do not exceed the City's "normally acceptable" Noise Compatibility Standard of 70 dBA Ldn. In the event that existing conditions exceed the "normally acceptable" standard the proposed community assembly use may be required to install noise insulating materials to achieve the interior noise standard. Also as a condition of approval, proposed community assembly uses shall be required to sign a disclosure of acknowledgment that they agree to operate within an existing industrial area and may be subject to noise levels that exceed the City of Milpitas's Noise Compatibility Standards for noise-sensitive uses.
 - c. No community assembly use shall install or otherwise use exterior public address systems or other noise generating equipment that exceeds the 70 dBA noise standard.
 - 2. No new structure shall be constructed within the M1 or MP zones for use as community assembly and no more than 50 percent of the square footage of any existing structure within the M1 or MP zone shall be converted to use as community assembly.
 - 3. No exterior modifications to any existing structure within the M1 or MP zone shall be permitted if such modifications would materially alter the structure's appearance or future use as an industrial building.
- B. **All Uses in the BPRD Zone.** All uses and activities in the BPRD Zone must take place within an enclosed building.
- C. **Special Development Standards in All Industrial Zones.** The following standards shall apply in all industrial zones:
 - 1. Industrial buildings and any outdoor storage shall be located at least 100 feet from the nearest property line of any residential zone.
 - 2. Outdoor storage areas shall not be within any required front or street side setback area and must be screened with a solid wall or opaque fence consistent with Section C.2.140 (Screening Standards).
- D. **Special Design Standards in the BPRD Zone.**
 - 1. ***Building Entrances.***
 - a. At least one building entrance must be provided along the primary street frontage.
 - b. The primary building entrance must incorporate a projection, recess, or combination of projection and recess at least 40 square feet in area and with a minimum depth of five feet.
 - 2. ***Façade Design and Articulation.***
 - a. Facades within 20 feet of a front or street side property line shall include windows, doors, other openings, or glazed areas for at least 40 percent of the building wall area located between 2.5 feet above the level of the sidewalk and the underside of the roof structure for portions of the façade within 75 feet of the street-facing main entry.


- b. No street-facing façade may run in a continuous plane for more than 90 feet without an opening.

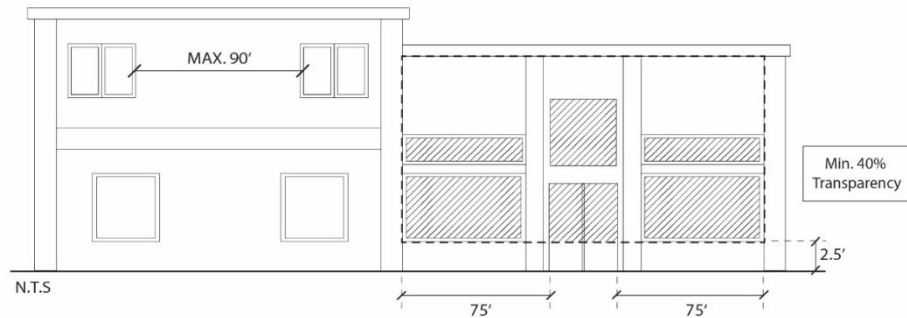FIGURE B.10.040-1: FAÇADE DESIGN AND TRANSPARENCY



- c. All building facades must incorporate window trim and/or window recesses, architectural features, changes in material, changes in texture, or similar design elements that add visual interest to the facade. This includes a varied palette of materials, textures, and colors that emphasize details and changes in plane.
3. ***Pedestrian and Bicycle Circulation.***
 - a. A system of pedestrian walkways shall connect all primary building entrances on a site to each other, to on-site vehicle and bicycle parking areas, and to any on-site usable open space areas, pedestrian amenities, and transit stops. Walkways may be located within public utility easement areas provided they are publicly accessible.
 - b. Walkways between the primary building entrance and sidewalk shall be the shortest practical distance, generally no more than 125 percent of the straight-line distance.
 - c. Walkways shall be hard-surfaced and paved with materials that are visually distinct from vehicular access areas in terms of composition, texture, and/or color.
 - d. Where a required walkway crosses a driveway, parking area, or loading area, it must be clearly identifiable through a raised crosswalk, a different paving appearance, material, or similar method.
 - e. Where a required walkway is parallel and adjacent to a vehicle travel area, it must be raised or separated from the vehicle travel lane by a raised curb at least four inches high, bollards, or other physical barrier.

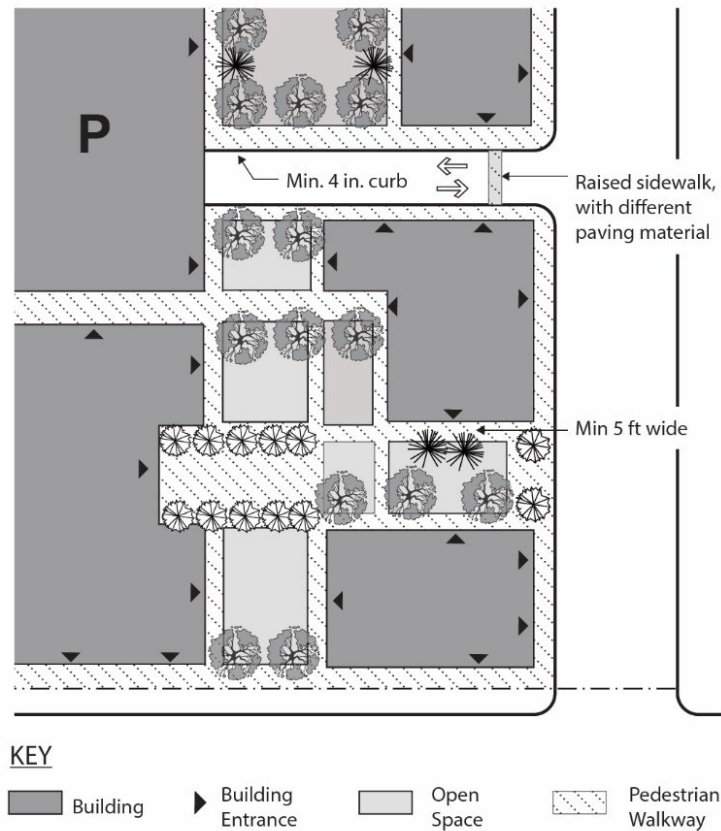FIGURE B.10.040-2: ON-SITE CIRCULATION



4. **Site Design for Large Projects.** Projects over 80,000 gross square feet must provide the following:
 - a. Landscaped areas and usable outdoor common open space equal to a cumulative 10 percent of the site area that:
 - (i) Provides gathering space or opportunities for active or passive recreation and benches or other seating.
 - (ii) Provides amenities that enhance the comfort, aesthetics, or usability of the space, including but not limited to trees and other landscaping, shade structures, drinking fountains, water features, or public art.
 - (iii) Is separated from on-site parking areas by a minimum of six feet.
 - (iv) May include on-site stormwater treatment areas and landscaped areas.

- b. A minimum of 400 square feet of outdoor eating facilities for the use of employees. Outdoor eating areas shall have a minimum dimension of 12 feet and shall include tables, seating and covering to provide protection from sun and weather conditions. Employee eating areas must be contiguous with required on-site public open space or provided in a separate area. This area may be included as part of the open space requirement.
 - (i) Stormwater detention facilities incorporated into the site landscaping. Refer also to Milpitas Municipal Code Subsection VIII-5-3 (Provisions for New and Rehabilitated Landscapes).
 - (ii) A lighting, landscaping, and signage design concept for common areas. Refer also to Section C.2.070 (Lighting and Illumination) for general lighting standards and to Chapter C.8 (Signs).

5. ***Parking and Loading.***

- a. *Parking location.*
 - (i) Required parking spaces shall be located on the same lot as the use they serve.
 - (ii) Parking areas shall be set back from adjacent buildings and streets as follows:
 - (a) *From streets.* Where parking is located between a building and street, a landscaped setback at least 10 feet wide must be provided between the parking area and adjacent right-of-way. Parking for trucks and large vehicles must be set back at least 40 feet from the street.
 - (b) *From on-site buildings.* Parking areas must be separated from the front and side exterior walls of on-site buildings by walkways at least five feet in width.
 - (iii) On-site parking shall not be located within a required setback.
- b. *Parking design.*
 - (i) *Access.* Driveways shall not exceed 35 feet in width, except that driveways providing large truck access to truck bays shall not exceed 40 feet in width. All driveways must be located a minimum of 50 feet from the boundary of an abutting residential or open space zone.
 - (ii) *Screening.* Parking and loading areas shall be screened from view from public streets and properties in abutting residential, mixed-use, or commercial zones, according to the following standards.
 - (a) *Height.* Screening of parking lots from adjacent public streets shall be a minimum of three feet in height. Screening of parking lots along interior lot lines that abut residential or open space zones shall be a minimum of six feet in height.

- (b) *Design.* Screening should generally be opaque, but may have some degree of transparency depending on method used (e.g., plant material), and must consist of one or any combination of the methods listed below:
 - (1) *Walls.* Low-profile walls consisting of brick, stone, stucco, or other quality durable material and including a decorative cap or top finish as well as edge detail at wall ends.
 - (2) *Fences.* An openwork design fence of wood wrought iron, or similar high-quality, durable material combined with plant materials. This option does not include the use of chain-link or vinyl fencing.
 - (c) *Planting.* Plant materials consisting of compact evergreen plants. Such plant materials must achieve a minimum height of two feet within 18 months after initial installation.
 - (d) *Berms.* Berms planted with grass, ground cover, or other low-growing plant materials.
- c. *Loading areas.* Truck docks, loading areas, and service areas within 100 feet of a public street shall not be visible from the public street. The outermost point of the truck docks, loading, and service areas are not permitted within 50 feet of the boundary of a residential zone.

Chapter B.12 Metro Specific Plan Zones and Standards

Sections:

- B.12.010 Purpose
- B.12.020 Metro Specific Plan Zones Use Regulations
- B.12.030 Metro Specific Plan Zones Development Standards
- B.12.040 Metro Specific Plan Zones Supplemental Standards

B.12.010 Purpose

- A. **Metro Multi-Family High Density Residential (R3-Metro) Zone.** The purpose of the R3-Metro Zone is to create and enhance high-density residential areas characterized by a mix of multi-family unit types and small-scale neighborhood businesses where appropriate. The R3-Metro Zone implements the Multi-Family High Density Residential (MFH) land use designation as described in the Metro Specific Plan.
- B. **Metro Multi-Family Very High Density Residential (R4-Metro) Zone.** The purpose of the R4-Metro Zone is to create and enhance very high-density residential areas characterized by low- and mid-rise multi-family residential buildings and compatible commercial uses where appropriate. The R4 Zone is intended to provide for higher-density residential "villages" structured around transit stations, streets, creek side open spaces, trails and parks. The R4-Metro Zone implements the Multi-Family Very High Density Residential (VHD) land use designation as described in the Metro Specific Plan.
- C. **Metro Urban Residential (R5-Metro) Zone.** The purpose of the R5-Metro Zone is to create and enhance very high-density residential areas characterized by high-rise residential buildings and compatible commercial uses structured around transit stations. The R5-Metro Zone implements the Urban Residential (URR) land use designation as described in the Metro Specific Plan.
- D. **Metro High Density Mixed Use (MXD2-Metro) Zone.** The purpose of the MXD2-Metro Zone is to create and enhance areas with a mix of retail, restaurant, entertainment, and commercial service uses on the ground floor and residential or office uses on upper stories, while maintaining a pedestrian-oriented streetscape. It is intended that the required active ground floor uses will ensure neighborhood-oriented retail and services are provided within walking distance of high-density residential development. The MXD2-Metro Zone implements the Residential Retail Mixed Use (RRMU) land use designation as described in the Metro Specific Plan.
- E. **Metro Very High Density Mixed Use (MXD3-Metro) Zone.** The purpose of the MXD3-Metro Zone is to create and enhance urban areas characterized by a mix of very-high density housing, retail and employment uses. The MXD3-Metro Zone implements the Boulevard Very High Density Mixed Use (BVMU) land use designation as described in the Metro Specific Plan.
- F. **Metro Business Park Research and Development, Limited Residential (BPRD-R-Metro) Zone.** The purpose of the BPRD-R-Metro Zone is to designate specific areas of the city as important employment centers, especially for jobs in the high-tech industry, with limited, integrated residential development. The BPRD-R-Metro Zone is intended to accommodate business parks, high-intensity office buildings, advanced manufacturing, other light industrial uses, and limited residential uses. It also enables the integration and growth of research and development, office,

and light manufacturing uses on consolidated sites with supportive ancillary uses, typically on the ground floor, such as restaurants, health/fitness centers, limited retail, and child care facilities. The BPRD-R-Metro Zone implements the Business Park Research and Development, Limited Residential (BPRD-H) land use designations as described in the Metro Specific Plan.

- G. **Metro Business Park Research and Development (BPRD-Metro) Zone.** The purpose of the BPRD-Metro Zone is to designate specific areas of the city as important employment centers, especially for jobs in the high-tech industry. The BPRD-Metro Zone is intended to accommodate business parks, high-intensity office buildings, advanced manufacturing, and other light industrial uses, and to enable the integration and growth of research and development, office, and light manufacturing uses on consolidated sites with supportive ancillary uses, typically on the ground floor, such as restaurants, health/fitness centers, limited retail, and child care facilities. The BPRD-Metro Zone implements the Business Park Research and Development (BPRD) land use designation as described in the Metro Specific Plan.

B.12.020 Metro Specific Plan Zones Use Regulations

- A. Table B.12.020-A (Metro Specific Plan Zones Use Regulations) sets the land use regulations for Metro Zones. Land uses are defined in Chapter E.4 (Definitions of Uses). In cases where a land use is not listed in the table, the Director shall make a determination regarding similar use consistent with Subsection A.4.020.G (Determination of Similar Use).
- B. Land uses not listed in the table and not substantially like the uses below are prohibited unless the Planning Commission approves a Conditional Use Permit consistent with Subsection D.4.030 (Use Permits) and finds that use will not have adverse impacts or be more detrimental to the public welfare than any other use explicitly, with or without a Conditional Use Permit, in the same zone.
- C. All uses shall be conducted entirely within enclosed structures, unless specifically noted or otherwise approved by the Director or Review Authority.

Table B.12.020-A: Metro Specific Plan Zones Use Regulations

"P" = Permitted Use | "MC" = Minor Conditional Use Permit approved by Zoning Administrator required | "MCS" = Minor Conditional Use Permit approved by Director required | "C" = Conditional Use Permit required | "-" = Not Allowed

Uses	R3 Metro	R4 Metro	R5 Metro	MXD2- Metro	MXD3- Metro	BPRD-R- Metro	BPRD- Metro	Additional Regulations
Commercial Uses								
Animal Care and Services								
Pet Day Care and Sales	-	-	-	MCS	MCS	-	-	Milpitas Municipal Code Section V-210-11
Veterinary Clinic	-	-	-	P	P	-	-	(Permits for Animal Facilities and Animal Adoption Organizations)
Commissary or Catering	-	-	-	MCS	MCS	-	-	n/a
Eating and Drinking Establishment								
Bar or Nightclub	-	-	-	C	C	-	-	Section C.10.100 (Eating and Drinking Establishments)
Microbreweries	-	-	-	MC	MC	-	-	

Table B.12.020-A: Metro Specific Plan Zones Use Regulations

“P” = Permitted Use | “MC” = Minor Conditional Use Permit approved by Zoning Administrator required | “MCS” = Minor Conditional Use Permit approved by Director required | “C” = Conditional Use Permit required | “-” = Not Allowed

Uses	R3 Metro	R4 Metro	R5 Metro	MXD2- Metro	MXD3- Metro	BPRD-R- Metro	BPRD- Metro	Additional Regulations
Mobile Food Park	-	-	-	MCS	MCS	-	-	Section C.10.170 (Mobile Food Vending)
Mobile Food Vending (Individual Vehicle)	P	P	P	P	P	P	P	
Restaurant								
Restaurant, Full Service	C ¹	C	C	P/C ²	P/C ²	C ³	C ³	Section C.10.100 (Eating and Drinking Establishments)
Restaurant, Limited Service	MCS ¹	P	P	P/C ²	P/C ²	P ³	P ³	
Restaurant with Alcohol Service	C ¹	C	C	MC/C ²	MC/C ²	C ³	C ³	
Entertainment and Recreation, Commercial								
Commercial Athletic Facility	-	-	-	MCS	MCS	MCS ³	MCS ³	n/a
Indoor Entertainment	-	-	-	C	C	-	-	n/a
Indoor Sports and Recreation	-	-	-	P	P	MCS ³	MCS ³	n/a
Outdoor Entertainment	-	-	-	C	C	-	-	n/a
Financial Institution								
Bank and Credit Union	-	MCS ⁴	MCS ⁴	P	P	MCS ³	MCS ³	n/a
Check Cashing Business	-	MCS ⁴	MCS ⁴	P	P	MCS ³	MCS ³	n/a
Pawnbroker ⁵	-	-	-	C	C	-	-	n/a
Food and Beverage Retail Sales								
Alcoholic Beverage Sales	-	-	-	P/C ²	P/C ²	C ³	C ³	n/a
Convenience Store	MCS ⁴	MCS ⁴	MCS ⁴	MCS	MCS	-	-	n/a
Grocery Store, Small	P ⁴	P ⁴	P ⁴	P	P	-	-	n/a
Home Occupation	P	P	P	P	P	P	-	Section C.10.130 (Home Occupations)
Hospital	-	-	-	C	C	-	-	n/a
Lodging								
Bed and Breakfast	P	P	P	P	P	-	-	n/a
Hotel	-	-	-	P	P	P	P	n/a
Short-Term Rental	Section C.10.200 (Short-Term Rentals)							

Table B.12.020-A: Metro Specific Plan Zones Use Regulations

“P” = Permitted Use | “MC” = Minor Conditional Use Permit approved by Zoning Administrator required | “MCS” = Minor Conditional Use Permit approved by Director required | “C” = Conditional Use Permit required | “-” = Not Allowed

Uses	R3 Metro	R4 Metro	R5 Metro	MXD2-Metro	MXD3-Metro	BPRD-R-Metro	BPRD-Metro	Additional Regulations
Medical Support Laboratory	-	-	-	P	P	MCS	MCS	n/a
Offices								
Business and Professional Office	C	C	C	P	P	P	P	n/a
Medical Office/Clinic	-	-	-	P	P	MCS	MCS	n/a
Retail								
Retail, Limited	C ^{1,4}	P ⁴	P ⁴	P	P	P ³	P ³	n/a
Retail Store, General Merchandise	C ^{1,4}	P ⁴	P ⁴	P	P	-	-	n/a
Services								
Business Support Services	-	-	-	MCS	MCS	MCS ³	MCS ³	n/a
Massage Establishment	-	-	-	MC ⁶	MC ⁶	-	-	Milpitas Municipal Code III-6 (Massage Establishments and Practitioners); Section C.10.160 (Massage Establishments)
Massage Establishment, Accessory	-	-	-	MCS	MCS	MCS ³	MCS ³	
Personal Services	MCS ^{4,7}	MCS ^{4,7}	MCS ^{4,7}	P ⁷	P ⁷	C	C	n/a
Repair/Cleaning/General Services, Small	-	-	MCS ⁴	P	P	-	-	n/a
Vehicle-Related Uses⁸								
Auto Broker	-	-	-	MCS	MCS	-	-	Section C.10.070 (Auto Broker)
Mobile Fueling ⁹	P/-	P/-	P/-	P/-	P/-	P/-	P/-	Milpitas Municipal Code Chapter V-300 (Fire Code)
Vehicle Rental	-	-	-	MCS ¹⁰	MCS ¹⁰	-	-	n/a
Vehicle Sales, Limited	-	-	-	MCS	MCS	-	-	n/a
Industrial Uses								
Advanced Manufacturing	-	-	-	-	-	P ¹¹	P ¹¹	n/a
Custom and Artisan Manufacturing ¹²	-	-	-	MCS	MCS	MCS	MCS	n/a
Industry, General ¹³	-	-	-	-	-	MCS	MCS	n/a
Industry, Light ¹³	-	-	-	-	-	MCS	MCS	n/a

Table B.12.020-A: Metro Specific Plan Zones Use Regulations

“P” = Permitted Use | “MC” = Minor Conditional Use Permit approved by Zoning Administrator required | “MCS” = Minor Conditional Use Permit approved by Director required | “C” = Conditional Use Permit required | “-” = Not Allowed

Uses	R3 Metro	R4 Metro	R5 Metro	MXD2-Metro	MXD3-Metro	BPRD-R-Metro	BPRD-Metro	Additional Regulations
Parcel Hub	-	-	-	-	-	-	MCS	n/a
Research and Development	-	-	-	-	-	p 11	p 11	n/a
Wholesale Sales	-	-	-	-	-	MCS	MCS	n/a
Public, Institutional, and Recreational Uses								
Child Care								
Child Care Center	MC	MC	MC	MC	MC	MC ³	MC ³	Section C.10.140 (Large Family Child Care and Child Care Centers)
Large Family Child Care Home	P	P	P	P	P	P	-	Section C.10.140 (Large Family Child Care and Child Care Centers)
Small Family Child Care Home	P	P	P	P	P	P	-	n/a
Community Assembly								
Major	MCS	MCS	MCS	MCS ⁵	MCS ⁵	-	-	n/a
Minor	MCS	MCS	MCS	MCS ⁵	MCS ⁵	-	-	n/a
Community Garden	P	P	P	P	P	P	P	n/a
Educational Institutions								
College/University, Private	-	-	-	C ⁵	C ⁵	P	P	n/a
Trade and Vocational School	-	-	-	C ⁵	C ⁵	C	C	n/a
Farmers’ Market	MCS	MCS	MCS	MCS	MCS	MCS	MCS	Section C.10.120 (Farmers’ Market)
Instruction Services								
Group	MCS ⁴	MCS ⁴	MCS ⁴	MCS	MCS	-	-	n/a
Private/Small Group	MCS ⁴	MCS ⁴	MCS ⁴	P	P	-	-	n/a
Park/Playground	P	P	P	P	P	P	P	n/a
Resilience Hub	-	MCS	MCS	P	P	-	-	See Subsection C.10.230.D.6 regarding Temporary Resilience Hubs.
Transportation Passenger Terminal/Facility ⁸	C	C	C	C	C	-	-	n/a

Table B.12.020-A: Metro Specific Plan Zones Use Regulations

"P" = Permitted Use | "MC" = Minor Conditional Use Permit approved by Zoning Administrator required | "MCS" = Minor Conditional Use Permit approved by Director required | "C" = Conditional Use Permit required | "-" = Not Allowed

Uses	R3 Metro	R4 Metro	R5 Metro	MXD2- Metro	MXD3- Metro	BPRD-R- Metro	BPRD- Metro	Additional Regulations
Wireless Telecommunications Facility	See Section C.10.240 (Wireless Telecommunications Facilities)							
Residential Uses ¹⁴								
Accessory Dwelling Units and Junior Accessory Dwelling Units	P	P	P	P	P	P	-	Section C.10.030 (Accessory Dwelling Units and Junior Accessory Dwelling Units)
Boarding House	C	C	C	C	C	-	-	n/a
Court Dwellings	P	P	P	P	P	-	-	n/a
Group Living Accommodations	C	C	C	C	C	C	-	n/a
Live-Work Unit	C	C	C	MCS	MCS	MCS	-	Section C.10.150 (Live- Work Units)
Low Barrier Navigation Center	-	P	P	P	P	P	-	California Government Code § 65660
Multi-Family Dwelling	P	P	P	P	P	P	-	n/a
Residential Care Facility	P	P	P	P	P	P	-	n/a
Single-Room Occupancy Residences	MCS	MCS	MCS	MCS	MCS	-	-	Section C.10.220 (Single Room Occupancy Residences)
Supportive Housing	P	P	P	P	P	P	-	California Government Code § 65582
Transitional Housing	P	P	P	P	P	P	-	California Government Code § 65582
Unclassified Uses								
Accessory Use	P	P	P	P	P	P	P	n/a
Parking Lot ¹⁵	-	-	-	C	C	C	C	n/a
Parking Structure ¹⁵	-	-	-	MCS	MCS	MCS	MCS	n/a
Temporary Use	See Section C.10.230 (Temporary Uses and Structures)							

Table Notes:

¹ All activities must be conducted in spaces which are integral parts of a main building.

² A Conditional Use Permit is required when not located on the ground floor facing a public street designated as an Activity Street by the Metro Specific Plan Figure 4-6.

³ Limited to accessory use that supports primary employment-generating uses on the same site. Accessory commercial uses such as restaurants and limited retail shall be located on the ground floor and where they can be directly accessed by the public.

⁴ These uses may be allowed provided they are no more than 10,000 sf in gross floor area and are not open past 10:00 p.m.

⁵ These uses may be allowed provided the boundary of the parcel on which they are located is not within 1,000 ft of the parcel boundary of one or more of the following uses: community assembly; school, private or public; or trade and vocational schools.

⁶ Allowed when an accessory use to any permitted or conditionally permitted medical office, medical clinic, chiropractor practice, acupuncture practice, physical therapist, fitness and athletic facility, health care facility (such as hospitals, nursing homes, and sanitariums), or an accredited school, college, or university. Massage services, limited to massage of the head, neck, shoulders, hands, and feet may be allowed when an accessory use to any permitted or conditionally permitted beauty salon, barbershop, or healing art practices. This Section shall not exempt any person or business from complying with all the provisions of Milpitas Municipal Code Chapter III-6 (Massage Establishments and Practitioners).

⁷ When located on the ground floor, retail sales of products related to the personal services provided shall be offered at the front of the premises near the pedestrian entrance and shall comprise at least 10% of the floor area of the business establishment.

⁸ These uses may be allowed provided the boundary of the parcel on which they are located is not within 1,000 ft of the parcel boundary of one or more of the following uses: any vehicle-related use; transportation passenger terminal/facility without outdoor storage of vehicles; or pawnbroker.

⁹ Mobile fueling is permitted when fueling service is ordered by an individual vehicle owner and the amount of fuel dispensed as part of any individual order does not exceed 50 gallons. Mobile fueling for fleet vehicles is not permitted.

¹⁰ The vehicle rental agency, excluding the rental vehicles, must be fully enclosed within a building.

¹¹ A Conditional Use Permit is required for storage space that exceeds 25,000 sf, and in no case may storage space exceed 300,000 sf.

¹² All operations must be conducted completely within an enclosed building.

¹³ Disinfecting and extermination businesses are not allowed in any Metro zone.

¹⁴ Residential units are not allowed on the ground floor facing any right-of-way designated as an Activity Street or Neighborhood Street by the Metro Specific Plan Figure 4-6, unless allowed by Subsection B.12.040.A (Housing Element Rezone Sites). Other residential spaces such as lobbies and common areas are permitted on the ground floor facing an Activity Street in accordance with Table B.12.020-A (Metro Specific Plan Zone Use Regulations).

¹⁵ Applies to parking lots or structures that are primary uses, as defined in Chapter XIII-E.4 (Definitions of Uses).

B.12.030 Metro Specific Plan Zones Development Standards

- A. **Standards Within The Metro Specific Plan Area.** For all sites within the Metro Specific Plan Area, the following Metro Specific Plan development standards and the supplemental standards in Section B.12.040 (Metro Specific Plan Zones Supplemental Standards) apply. When a standard is not listed within the Metro Specific Plan, the standards listed elsewhere within this Title shall apply.
- B. **General Standards.** Table B.12.030-A (Metro Zones Development Standards) establishes the development standards for Metro zones.

Table B.12.030-A: Metro Zones Development Standards

ft = feet sf = square feet du = dwelling unit FAR = floor area ratio n/a = not applicable							
Standard	R3-Metro	R4-Metro	R5-Metro	MXD2-Metro	MXD3-Metro	BPRD-R-Metro	BPRD-Metro
Lot Area, min. (sf)	8,000	n/a	n/a	n/a	n/a	n/a	n/a
Lot Width, min. (ft)	n/a	n/a	n/a	n/a	n/a	n/a	n/a
Density, min. (du/gross acre) ¹	30	40	70	40	85	n/a	n/a

Table B.12.030-A: Metro Zones Development Standards

ft = feet | sf = square feet | du = dwelling unit | FAR = floor area ratio | n/a = not applicable

Standard	R3-Metro	R4-Metro	R5-Metro	MXD2-Metro	MXD3-Metro	BPRD-R-Metro	BPRD-Metro
Density, max. (du/gross acre) ¹	40	85	120	85	250	n/a	n/a
Active Use	n/a	n/a	n/a	Ground floor retail and active uses required on 80% of frontages on any one blockface along any Activity Street as identified on the Metro Specific Plan Figure 4-6 (Circulation Network)			n/a
Setbacks (ft)							
Front	Min.: 20	Min.: 8 Max.: 20 from back of sidewalk	Min.: 12 Max.: 20 from back of sidewalk	Min.: 0 Max.: 20	Min.: 12 Max.: 20	Min.: 10 Max.: 20	Min.: 0
Interior side (min.)	1 story: Each side 5, total of 12 both sides 2-2.5 story: Each side 10, total 25 both sides 3-3.5 story: Each side 12, total 30 both sides	10	15; 20 for buildings over 3 stories abutting residential uses	0; 10 when abutting residential use and for portions of buildings over 60 ft or 4 stories tall	10; 15 when abutting residential; 20 for portions of buildings over 60 ft or 4 stories tall	10	10
Street side	Min.: 10	Min.: 8 Max.: 15 from back of sidewalk	Min.: 12 Max.: 20 from back of sidewalk	Min.: 0	Min.: 12 Max.: 20	Min.: 10 Max.: 15	Min.: 0
Rear (min.)	1 story: 30 2-2.5 story: 35 3-3.5 story: 40	10	15; 20 feet for buildings over 3 stories abutting residential uses	10; 15 when abutting a residential zone; 20 for portions of building over 60 ft or 4 stories tall	15; 20 when abutting a residential zone; 30 ft for portions of building over 60 ft or 4 stories tall	10	10
Creek/ Drainage Channel Setback	Min.: 25 from top of bank or from any maintenance road or required setback, whichever is greater						
FAR, min.	n/a	n/a	n/a	Mixed use: 1.0	Mixed use: 2.5	Mixed use: 1.0 Nonresidential use: 1.0	1.0
FAR, max.	n/a	n/a	n/a	Mixed use: 2.5	Mixed use: 5.0	Mixed use: 5.0	2.5-4.0 ²

Table B.12.030-A: Metro Zones Development Standards

ft = feet sf = square feet du = dwelling unit FAR = floor area ratio n/a = not applicable							
Standard	R3-Metro	R4-Metro	R5-Metro	MXD2-Metro	MXD3-Metro	BPRD-R-Metro	BPRD-Metro
Primary Building Height	Max.: 75 ft	Min.: 35 ft Max.: 75 ft	Max.: 75 ft and 6 stories	Max.: 85 ft ³	Max.: 275 ft ⁴	Max.: 275 ft or 18 stories	Max.: 8 stories
Accessory Building Height	Max.: 25 ft or 2.5 stories						
Usable Open Space							
Per dwelling unit	Min. 100 sf per residential unit, which may be private or common open space						
Per site	Nonresidential projects: Min. 10% of site area Residential and mixed-use projects: Min. 30% of the total open space provided on-site; min dimension 10 ft Mixed-use projects: Min. 5% of the total open space provided on-site must be publicly accessible ⁵ Nonresidential projects: Min. 25 contiguous sf of publicly accessible open space per 10,000 sf nonresidential floor area						

Table Notes:

¹ When determining the density of non-traditional housing configurations such as group living accommodations and single-room occupancy residences, three bedrooms may be counted as the equivalent of one unit.

² Maximum allowed FAR is based on the following sliding scale:

- 2.5 for properties farther than 3,000 ft from the Milpitas Transit Center;
- 3.0 for properties within 3,000 ft from the Milpitas Transit Center;
- 3.5 for properties within 2,000 ft from the Milpitas Transit Center;
- 4.0 for properties within 1,000 ft from the Milpitas Transit Center.

³ Within 60 ft of adjacent existing residentially zoned parcels, building height shall be stepped down to a maximum of 10 ft higher than the maximum allowed height of the adjacent parcel.

⁴ The base or podium of a building may reach 85 ft in height, and a tower with a maximum area of 25% of the base footprint may reach 275 ft in height.

⁵ Required publicly accessible open space may include one or more of the following types of public open spaces: park, plaza, garden, public sitting area.

B.12.040 Metro Specific Plan Zones Supplemental Standards

A. **Housing Element Rezone Sites.** Milpitas 2023-2031 Housing Element rezone sites within the Metro Specific Plan are sites R-11 to R-29, which all provide lower-income housing capacity (see Milpitas 2023-2031 Housing Element Table E-14 and Figures E-4 and E-5). Consistent with Subsection C.2.030.B (Housing Element Sites), on these rezone sites (sites R-11 to R-29), the following shall apply:

1. Owner-occupied and rental multi-family housing uses shall be allowed by right (i.e., without any discretionary review) when at least 20 percent of the units will be affordable to lower income households.

2. 100 percent residential use is allowed.
3. A minimum of 50 percent of the floor area in mixed-use projects must be occupied by residential use(s).


B. Block Length.

1. Blocks may not exceed 700 feet in length.
2. Blocks more than 500 feet in length must incorporate a mid-block pedestrian and bicycle through connection.

C. Building Articulation.

1. In the R3-Metro, R4-Metro and R5-Metro zones, the third floor and above must be stepped-back from the ground-floor street-facing building façade by a minimum of eight feet.
2. In the MXD2-Metro and MXD3-Metro zones, the fourth floor and above must be stepped-back from the ground-floor street-facing building façade by a minimum of eight feet.
3. In the BPRD-R Zone, the fifth floor and above must be stepped-back from the ground-floor street-facing building façade by a minimum of eight feet.

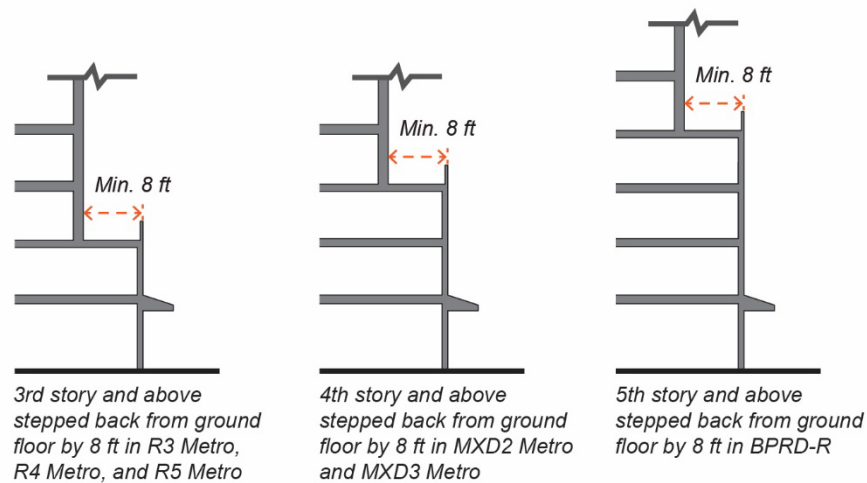FIGURE B.12.040-1: BUILDING STEP-BACK



4. Nonresidential building façades over 80 feet in length shall break up long street walls through at least two of the following features: recesses a minimum six feet in depth; awnings; colonnades; projections a minimum four feet in depth; step-backs a minimum six feet in depth; window reveals; cornice treatment; and changes in color and material.
5. Nonresidential building height must vary such that the building has at least one change in height of at least one story. This may be achieved through changes in pitch, plane, orientation, a change in the number of stories, differentiated forms, projections and recesses, and/or special architectural features such as towers.

- D. **Ground Floor Commercial Design Standards.** On retail mixed use streets, and in any other areas with ground floor retail, restaurant, and commercial service uses, the following standards apply:
1. Ground floor spaces shall be a minimum of 60 feet in depth for a minimum of 50 percent of the space, and a minimum of 40 feet in depth for any remaining space.
 2. **Floor to Ceiling Height.**
 - a. *Retail.* Minimum 18 feet floor-to-floor and a minimum 14 feet clear.
 - b. *Office.* Minimum 14 feet.
 3. **Building Entrances.** There shall be at least one entrance per 100 feet of building frontage and the main entrance may not face a parking lot.
 4. **Wall Plane Articulation.** Windows, doors, columns, and other features shall be recessed or project forward, such that there is a six-inch difference between wall and window surfaces and a total of at least eighteen inches from the window to the outermost plane of a wall or column.
 5. **Floor Elevation.** Ground floor elevation shall be no more than two feet above or below the sidewalk level.
- E. **Building Materials.**
1. **Ground Floor Materials.** All ground floor exterior materials shall be durable, quality materials, such as glass, concrete, precast concrete, aluminum and high quality metal panels, composite panels, stone, and stucco.
 2. **Nonresidential Building Materials.** Primary building materials in all nonresidential construction shall store carbon (e.g., wood, calcium carbonate-based cementitious substances, synthetic limestone).
 3. **Glass Materials.** Glass types shall be clear glass, frit glass, sandblasted glass, spandrel glass, or channel glass. Glazing should provide a high degree of light transmittance and be non-reflective.
 4. **Roofing Materials.** Roof design and materials shall include vegetated roofs, high-albedo built-up roofs, high albedo single-ply roofing, metal, terracotta tile, concrete tile, composite concrete tile, skylights, solar collectors, and photovoltaics.
 5. **Window Materials.** Vinyl-frame windows and doors are prohibited. Wood-framed windows must have metal or fiberglass cladding on the exterior. Metal-frame windows must be thermally broken.
- F. **Unit Design.**
1. A minimum of 10 percent of units in any single residential project shall be designed to be accessible to all users using the principles of Universal Design.
 2. Public plazas shall be constructed with ADA-compliant ramps and tactile warning strips at the crosswalks. Equipment and facilities such as tables, trash cans, restrooms, and drinking fountains should allow for universal access, including people of all ages and ability levels.

G. Landscaping and Site Design.

1. All development projects shall include on-site vegetated stormwater treatment and landscaping and shade trees at a rate of one tree per 5,000 square feet of the residential building footprint and one tree for every 10,000 square feet of developed lot area for nonresidential or mixed-use development.
2. Where a creek runs under a site, the applicant must coordinate with the Department to daylight the waterway as part of the site design.
3. All applicants shall also reference the Santa Clara Valley Urban Runoff Pollution Prevention Program C.3 Stormwater Handbook.

H. Refuse Enclosures and Utility Equipment. Refuse and recycling container enclosures and utility equipment (mechanical, electrical, and plumbing) may not be located within the front setback. Public utilities are excluded from this requirement. Additionally, the requirements of Section C.2.120 (Refuse and Recycling Areas) apply.

I. Parks and Publicly Accessible Open Spaces.

1. All development projects shall dedicate land for parks if a park is shown on the subject property on Figure 2-16 (Existing and Proposed Parks) of the Metro Specific Plan.
2. Privately-owned public open space must remain accessible and open to the public during business hours. Private single-access gates are prohibited.
3. The Recreational Value System as described in the Metro Specific Plan Section 2.8 (Parks and Public Spaces Framework) shall be used to ensure park improvements provide a diversity of active, contemplative, and social gathering experiences.
4. Parks must be bordered by a public right-of-way such as a street, trail or railroad, on at least three sides, and must be clearly visible and accessible from all abutting rights-of-way.
5. Small neighborhood-serving parks less than one-quarter acre must be located a minimum 500 feet from Montague Expressway, the Great Mall Parkway, or any rail line.
6. Seating shall be provided in all publicly-accessible open spaces. Seating may include both moveable and fixed seating as well as seat walls, steps, boulders, and other multi-use objects and must be placed along pathways and within or near gathering spaces.


J. Common and Private Open Spaces.

1. Private open spaces may take the form of balconies, patios, gardens, porches, decks, or roof decks.
2. Usable open space surfaces may be any combination of lawn, garden, flagstone, wood planking, concrete, or other dust-free surfacing, and may not exceed 10 percent slope.
3. Universal access shall be provided to all rooftop amenities. An accessible path to a publicly accessible restroom on an adjacent floor or at the rooftop level shall be provided for any common outdoor open space on the rooftop.
4. A minimum of 10 percent of common rooftop open spaces shall be landscaped using green roofs or planters.

K. **Parking Design.** Where parking is required or proposed, it must comply with the following:


1. **Parking Location.** Off-street parking must be located in:
 - a. Ground-floor “tuck-under” individually secured garages;
 - b. Shared garages (podium or underground); or
 - c. Above-ground structures “wrapped” with habitable uses.
2. **Tandem Parking.** Tandem parking may be provided consistent with Chapter C.6 (Parking and Loading).
3. **Ground-Level Visibility.**
 - a. *Individually secured garages.* Individually secured garages shall be accessed from a shared rear or side drive aisle where such abuts the property. Where individual garages are accessed from the right-of-way, garages shall occupy no more than 50 percent of the frontage of each unit.

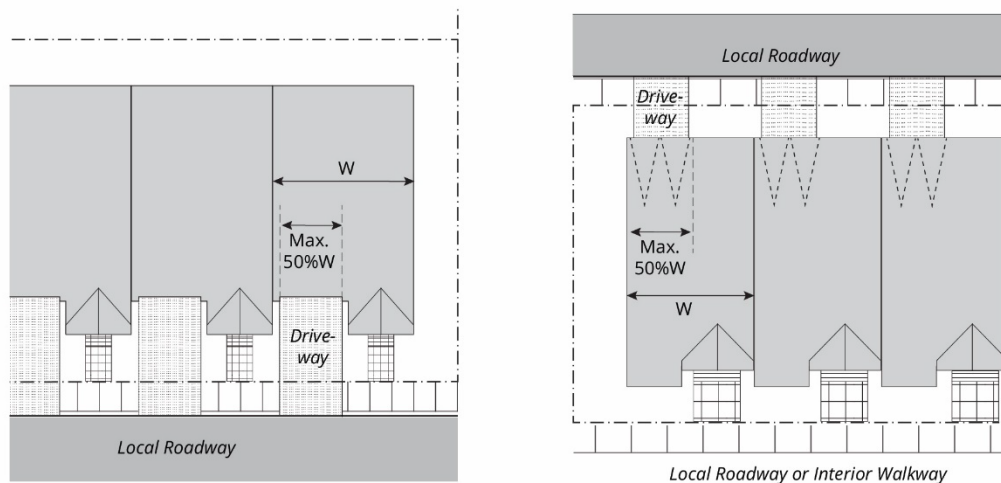FIGURE B.12.040-2: INDIVIDUAL GARAGES




- b. **Structured Parking.** Structured parking may not be located along the ground-level building frontage unless the parking is:
 - (i) Recessed a minimum of four feet from the rest of the building façade and screened with a living wall or textured or decorative screening; or
 - (ii) Designed such that the parking area is located in a basement, where the vertical distance from grade to the finished floor directly above the parking area is a maximum of 42 inches.

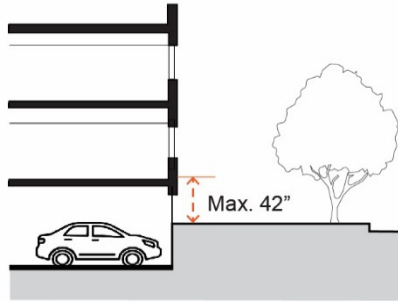FIGURE B.12.040-3: STRUCTURED PARKING GROUND LEVEL



4. **Upper-level Visibility.** All upper-level street-facing structured parking must be screened from view from the right-of-way by at least one of the following features:
 - a. Regular openings designed to resemble windows of habitable spaces that do not reflect the sloping floor lines of interior parking ramps on the facade;
 - b. A trellis or living wall; or
 - c. Textured or decorative screening.
5. **Vehicle Access.** Parking must comply with the following standards:
 - a. A maximum of one driveway to shared parking is permitted on street frontages up to 120 feet in length; a maximum of two shared driveways are permitted on street frontages exceeding 120 feet in length.
 - b. Controlled entrances to shared parking facilities (i.e., gates, doors, etc.) shall be located a minimum of 10 feet from the back of sidewalk.
 - c. Vehicular entrances to parking areas shall be a minimum of 80 horizontal feet from vehicular entrances to parking areas on adjacent properties.
 - d. Mechanical parking lifts are allowed in all structured parking configurations.

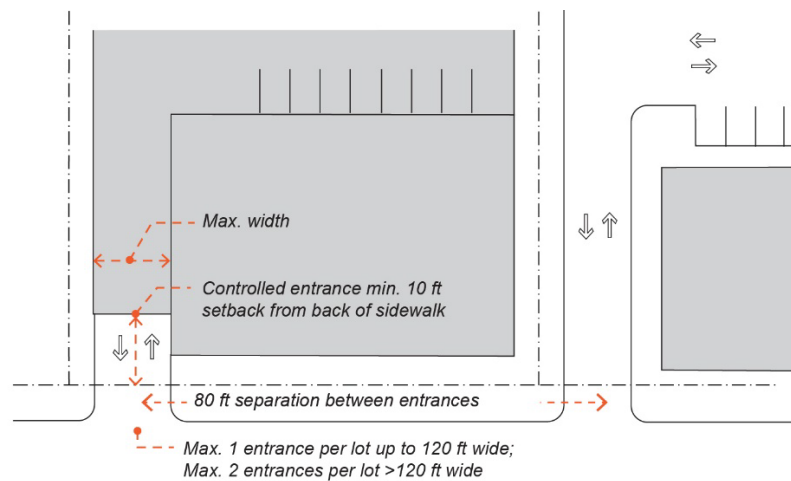FIGURE B.12.040-4: PARKING ACCESS



6. **Parking Separation.** Parking for residential units shall be physically separated from parking for nonresidential uses through a controlled fence, gate, or other barrier.

L. Pedestrian and Bicycle Circulation.

1. A system of pedestrian walkways shall connect all primary buildings entrances on a site to each other, to on-site automobile and bicycle parking areas, and to any on-site usable open space areas, pedestrian amenities, and transit stops.
2. Walkways shall be the shortest practical distance between the primary building entrance and sidewalk, generally no more than 125 percent of the straight-line distance.
3. Walkways must link the entrances with on-site usable open spaces, on-site services, and other internal facilities.

4. Walkways shall be a minimum of five feet wide, hard-surfaced, and paved with permeable materials.
5. Where a required walkway crosses a driveway, parking area, or loading area, it must be clearly identifiable through a raised crosswalk, a different paving material, or similar method.
6. Where a required walkway is parallel and adjacent to a vehicle travel area, it must be raised or separated from the vehicle travel lane by a raised curb at least four inches high, bollards, or other physical barriers.

M. Utilities.

1. Utilities shall be placed in underground or subsurface conduits consistent with Section C.2.150 (Underground Utilities).
2. Utilities shall be screened consistent with Section C.2.140.D (Equipment Screening).
3. Public utility distribution meters, vaults and similar installations shall be consolidated in a single area whenever possible and located away from highly visible areas such as street corners and public open spaces.
4. Backflow preventors shall be located within landscaped setback areas and painted black or dark green to minimize visual impact. Where no landscaped setback areas exist the backflow preventors shall be incorporated into the front of the building to minimize visual obtrusiveness.
5. Refuse and recycling containers shall not be visible from a public or private street. Such containers shall be stored either within the parking facility of the building or within a vehicular accessway with screening designed to meet the requirements of this Subsection.
6. Trash enclosure walls shall incorporate building materials and colors that match the architecture of the building and be well landscaped.
7. All telecommunications antennas shall be building facade or roof mounted and screened consistent with Section C.2.140.D (Equipment Screening).
8. On Main Street only telecommunication facilities that are disguised to appear as a part of the building architecture (i.e., "stealth" antennas) may be used.

N. BPRD-Metro and BPRD-R-Metro Zones.

1. ***BPRD Zone Supplemental Standards Apply.*** All nonresidential development in the BPRD-R-Metro and BPRD-Metro zones must additionally comply with the standards of Subsection B.10.040.D (Special Design Standards in the BPRD Zone). Where standards of this Section B.12.040 applicable to the BPRD-Metro and BPRD-R-Metro zones conflict with those of Subsection B.10.040.D, the more restrictive standard applies.
2. ***Loading Dock and Doors.*** In the BPRD-R-Metro and the BPRD-Metro zones, a maximum of two loading docks are allowed for any single project and must be located out of view from the primary abutting right-of-way.

Chapter B.14 Reserved

Chapter B.16 Milpitas Commercial Specific Plan Area

Sections:

- B.16.010 Introduction
- B.16.020 Existing Setting
- B.16.030 Land Use Plan
- B.16.040 Infrastructure, Grading and Construction
- B.16.050 Administration

B.16.010 Introduction

- A. **Specific Plan Area.** The Milpitas Commercial Specific Plan area is an approximately 14.56 acre-site located in the City of Milpitas, in Santa Clara County, California on the northernmost southeast corner of North McCarthy Boulevard and Ranch Drive (Ordinance 38-799, Figures 1 and 2). Regional access to the Specific Plan area is provided from Interstate 880 (I-880) and State Route 237 (SR-237). The Specific Plan area is bounded by Ranch Drive and the McCarthy Center office complex to the north; stores and parking areas in the McCarthy Ranch Marketplace to the south; Ranch Drive and I-880 to the east; and North McCarthy Boulevard and undeveloped land to the west. The undeveloped land to the west of the Specific Plan area is designated for Industrial Park uses by the City of Milpitas General Plan and is entitled for an office park campus (The Campus at McCarthy Ranch). Coyote Creek is located west of the undeveloped land with Coyote Creek Trail, a Class I bicycle/pedestrian trail, paralleling the east side of the creek. Single-family residences are located east of I-880 and are protected by a sound wall along the I-880 frontage.
- B. **Purpose of the Specific Plan.** A specific plan is a combination policy statement and implementation tool that can be used to address the unique needs of a particular area of a city or county. As a result, emphasis is on concrete standards and development criteria for use in the submission and review of subsequent development plans and permits. The California Government Code permits the use of specific plans to regulate site development, including permitted uses such as density, building size, and placement. Specific plans also govern the landscaping and roadways, as well as the provision of infrastructure and utilities. Since the development guidelines established in a specific plan focus on the unique needs of a specific area, specific plans allow for greater flexibility than is possible with conventional zoning.

The purpose of the Milpitas Commercial Specific Plan is to assist in the development of the site in a manner that will benefit local shoppers, the general public, and the City of Milpitas. The Specific Plan accomplishes these purposes by providing for the efficient use of land, ensuring compatibility between existing and proposed land uses, and establishing environmental and development standards and procedures to be met in development of the Specific Plan area. The customized development regulations contained in the Specific Plan address the unique characteristics of the site and surrounding properties, as well as the needs of the commercial land uses proposed for the site. These efforts are intended to foster greater economic development and design opportunities than could be achieved through the use of conventional zoning and development standards.

As used herein, the term "developer" shall mean the fee title holder of the Milpitas Commercial Specific Plan area.

- C. **Project Objectives.** The objectives of the Milpitas Commercial Specific Plan are as follows:
1. Promote economic growth and development that is consistent with the policies of the City of Milpitas General Plan.
 2. Provide development that maximizes the Specific Plan area's use potential in a manner consistent with the City of Milpitas General Plan.
 3. Ensure development within the Specific Plan area complies with appropriate conditions and environmental mitigations for the benefit of the City, its residents and taxpayers.
 4. Generate sales tax and property tax revenues to accrue to the various agencies within the Specific Plan area.
 5. Enhance the commercial retail opportunities in the City of Milpitas and surrounding communities.
- D. **Authority.** The Milpitas Commercial Specific Plan has been prepared in accordance with Government Code Sections 65450 et seq. and 66450 et seq. and will constitute the zoning for the Specific Plan area. Land use standards and regulations contained within this document shall govern future development within the boundaries of this Specific Plan.

The Milpitas Commercial Specific Plan provides a framework for development of the Specific Plan area. The Specific Plan provides guidance for the review of specific development proposals and is the City's reference document for determining permitted uses, intensity of use, and development standards and requirements. The Specific Plan defines objectives, as well as regulations and requirements for development of the Milpitas Commercial Specific Plan area.

E. **General Requirements.**

1. **General Plan Consistency.** Implementation of the Milpitas Commercial Specific Plan is intended to carry out the goals and policies contained in the City of Milpitas General Plan, as amended, in an orderly and attractive fashion. Development within the Milpitas Commercial Specific Plan area shall, therefore, be consistent with the provisions of the City of Milpitas General Plan.

The Milpitas Commercial Specific Plan implements the General Plan by:

- a. Encouraging development within the incorporated limits to fill in the urban fabric rather than providing costly expansion of urban services into outlying areas.
- b. Encouraging economic pursuits to strengthen and promote development; provide economic opportunities for all Milpitas residents within existing environmental, social, fiscal, and land use constraints; and maintain a balanced economic base that can resist downturns in any one economic sector.
- c. Providing opportunities to expand employment, participate in partnerships with local business to facilitate communication, and promote business retention.
- d. Fostering community pride and growth through beautification of existing and future development.
- e. Utilizing the City's adopted Level of Service standards in evaluating development proposals and capital improvements.
- f. Paying its share of street and other traffic improvements based on its impacts.

- g. Promoting measures that increase transit use, walking, and bicycling and that lead to improved utilization of the existing transportation system.
- h. Providing adequate circulation and off-street parking and loading facilities for trucks and restricting trucks to designated truck routes.
- i. Protecting and enhancing the quality of water resources and promoting conservation and efficiency in the use of water.
- j. Implementing the National Pollutant Discharge Elimination System (NPDES) requirements of the Regional Water Quality Control Board.
- k. Enhancing the visual impact of the gateways to Milpitas.
- l. Undertaking efforts to reduce the generation of waste, increase recycling and slow the filling of local and regional landfills.
- m. Minimizing threats to life and property from seismic hazards, geologic hazards, flooding, and dam inundation.
- n. Minimizing unnecessary, annoying, or injurious noise.
- o. Furthering the Land Use Guiding Principles by promoting a compact urban form and encouraging focused growth through infill opportunities in the incorporated City limits rather than in outlying areas.
- p. Improving the viability of transit, pedestrian and bicycle systems by promoting measures that increases use of those systems.
- q. Maintaining the architectural and landscape elements that contribute to the identity and history of the City by requiring new developments to be harmonious with older structures.
- r. Ensuring the conservation, development and use of natural resources by providing "smart growth" through infill development and promoting conservation and efficiency in energy and water use and reducing waste generation through increased recycling and less waste production.

2. ***Relationship Between Specific Plan Development Standards/Criteria and the City of Milpitas Municipal Code.*** The provisions of the Milpitas Commercial Specific Plan shall govern all development on the lands within the Specific Plan area. Any regulations or requirements not specifically covered herein shall be subject to the regulations and requirements of the City of Milpitas Municipal Code, design guidelines and engineering standards and other applicable regulations, in addition to all applicable local, state and federal ordinances, laws or regulations. Any operations on the Specific Plan area shall also be required to operate in accordance with all local, state and federal regulations. If any provision of this document conflicts with the regulations or requirements of the City of Milpitas Municipal Code, the provisions of this document shall govern.

The process for approving development under the Milpitas Commercial Specific Plan shall be set forth in Section B.16.050 (Administration).

3. Conformance with Uniform Building and Fire Codes. All construction within the Milpitas Commercial Specific Plan shall be in compliance with Title II "Building Regulations" and Title V-300 "Fire Code" of the Milpitas Municipal Code.

4. **Provision of Infrastructure.** Unless otherwise specifically approved as part of this Specific Plan, all off-site improvements under the control of the City shall be subject to the City of Milpitas regulations and requirements in effect at the time improvement plans are submitted. Other improvements not under the control of the City (e.g., electricity, natural gas, telephone) shall be subject to the regulations and requirements of the responsible agency.

Specific requirements for infrastructure improvements are set forth in Table B.16.050-A (Milpitas Commercial Specific Plan Environmental Performance Standards) of this Specific Plan. To ensure the cost-effective availability of current and adequate infrastructure and services during the development of the Specific Plan area, infrastructure plans may be modified upon approval of the City of Milpitas Chief Building Official, which pursuant to Section B.16.050 (Administration) of this Specific Plan, shall be ministerial, final and not subject to appeal and without the need to amend this Specific Plan.

5. **Severability.** If any term, provision, condition, requirement, or portion thereof of this Specific Plan is for any reason held invalid, unenforceable, or unconstitutional, the remainder of this Specific Plan or the application of such term, provision, condition, requirement, or portion thereof to circumstances other than those in which it is held to be invalid, unenforceable, or unconstitutional, shall not be affected thereby; and each other term, provision, condition, requirement, or portion thereof shall be held valid and enforceable to the fullest extent permitted by law.
6. **Costs.** The developer shall pay the costs of any code enforcement activities, including attorney's fees, resulting in the violation of any provisions of the Milpitas Municipal Code, including the Milpitas Commercial Specific Plan. The developer shall be responsible for the entire cost to implement the environmental performance standards in accordance with Section B.16.050.D.7 (Environmental Performance Standards) of this Specific Plan.
7. **Consent to Hold Harmless.** The developer shall as a requirement of any development within the Milpitas Commercial Specific Plan area, agree to indemnify, protect, defend (with counsel selected by the City), and hold harmless the City, and any agency or instrumentality thereof, and any officers, officials, employees, or agents thereof, from any and all claims, actions, suits, proceedings, or judgments against the City, or any agency or instrumentality thereof, and any officers, officials, employees, or agents thereof to attack, set aside, void or annul, any action by the City, or any agency or instrumentality thereof, advisory agency, appeal board, or legislative body related to, in furtherance of this Specific Plan.

Furthermore, developer shall indemnify, protect, defend (with counsel selected by the City), and hold harmless the City, and any agency or instrumentality thereof, against any and all claims, actions, suits, proceedings, or judgments against any governmental entity in which developer is subject to that other governmental entity's approval and a condition of such approval is that city indemnify and defend such governmental entity. City shall promptly notify the developer of any claim, action or proceeding. City shall further cooperate fully in the defense of the action. Should the City fail to either promptly notify or cooperate fully, the developer shall not thereafter be responsible to indemnify, defend, protect, or hold harmless the city, any agency, or instrumentality thereof, or any of its officers, officials, employees, or agents.

B.16.020 Existing Setting

A. Site Conditions And Existing Land Uses.

1. *Historical and Existing Land Uses.*

- a. *Existing Land Use.* The Specific Plan area is currently developed with a 131,725-square-foot retail store and associated parking.
- b. *Existing On-Site General Plan Land Use and Zoning.* The Specific Plan area is currently designated General Commercial by the City of Milpitas General Plan. The General Commercial land use designation is intended for a wide range of retail sales and personal and business services accessed primarily by the automobile. It includes commercial uses where shopping is conducted by people walking to several stores and uses of a single-purpose character served from an adjacent parked vehicle.

The Specific Plan area is currently designated General Commercial (C2) by the City of Milpitas Zoning Code. The C2 zoning district is intended to provide for a wide range of retail sales and personal and business services primarily oriented to the automobile customer and is intended to promote stable, attractive commercial development which will afford a pleasant shopping environment. This zone permits retail sales as of right. Grocery stores that are within one thousand (1,000) feet of a residential zone and Liquor Stores (Alcohol Beverage Sales) are conditionally permitted.

The Specific Plan area is also within the Site and Architectural Overlay District (S). The S zone is intended to promote orderly, attractive and harmonious development; recognize environmental limitations on development; stabilize land values and investments; and promote the general welfare by preventing the establishment of uses or erection of structures having qualities that would not meet the intent of the Zoning Code. The General Plan and Zoning designations are illustrated in Ordinance 38-799, Figures XI-10-11.07-3 and -4.

2. ***Surrounding Land Uses.*** Land uses surrounding the Milpitas Commercial Specific Plan area are characterized by office and Research and Development uses to the north, commercial uses to the south, Interstate 880 and residential uses to the east, and undeveloped but entitled land to the west. North of the Specific Plan area is the McCarthy Center office complex, a 68-acre complex with approximately one million square feet of office and Research and Development uses spread among nineteen (19) two-story buildings in a campus setting. To the south is the remainder of a commercial/retail development, McCarthy Ranch Marketplace, which includes Best Buy, Borders and PetSmart, small shops and restaurants, and small, freestanding restaurants such as Black Angus, Macaroni Grill and Applebees. To the east, east of I-880, are single-family residential uses that are protected by a sound wall located along the I-880 frontage. The undeveloped land to the west is approved for an office park campus (The Campus at McCarthy Ranch) and further west of the undeveloped land is Coyote Creek and Coyote Creek Trail, a Class I bicycle/pedestrian trail, that parallels the east side of the creek. The surrounding land uses are illustrated in Ordinance 38-799, Figure 5.

B. Existing Circulation.

1. ***Regional Circulation.*** Excellent regional access to the Specific Plan area is provided by I-880 and SR-237.

I-880 is a north-south highway known as the Nimitz Freeway that provides regional access throughout the East Bay. It stretches north to Interstate 980 in Oakland and south to San Jose where it becomes State Route 17. It generally is an eight-lane, divided freeway. In the vicinity of the Specific Plan area, I-880 provides six (6) lanes in each direction, including a High Occupancy Vehicle (HOV) lane in each direction. It accommodates approximately one hundred eighty-one thousand (181,000) vehicles per day. Access to and from the Specific Plan area is provided at the SR-237/North McCarthy Boulevard interchange.

SR-237 is an east-west regional highway located approximately three-tenths (0.3) miles south of the Specific Plan area that provides access throughout northern Santa Clara County. It connects Mountain View to the west and Milpitas to the east. It is a major arterial providing connectivity to I-880 and Interstate 680. East of I-880, SR-237 is known as Calaveras Boulevard. SR-237 is a six-lane highway with HOV lanes in both directions. In the vicinity of the Specific Plan, SR-237 accommodates approximately one hundred fifty-eight thousand (158,000) vehicles per day. Access to and from the Specific Plan area is provided at the SR-237/North McCarthy Boulevard interchange.

2. ***Local Circulation.*** Major roadways in and around the Specific Plan area are Dixon Landing Road, North McCarthy Boulevard, Ranch Drive and Tasman Drive. These roadways are defined as arterials or collectors. Arterials collect and distribute traffic from freeways and expressways to collector streets and vice versa. Collector streets, which constitute most of the roadways in and around the Specific Plan area, serve as connectors between arterial and local streets, providing direct access to the parcel. Major collectors are typically wide streets with four (4) to six (6) lanes of moving traffic. Minor collectors are smaller street with either less than four (4) lanes of moving traffic or less traffic.

Dixon Landing Road is an east-west major collector roadway connecting North McCarthy Boulevard to the west and North Milpitas Boulevard to the east. It is a major collector East of North Milpitas Boulevard where it becomes Dixon Road. It is a four-lane divided roadway, except for between Milmont Drive and Village Parkway, where it is a four-lane undivided roadway with a center two-way left-turn lane. The posted speed limit along Dixon Landing Road is forty (40) miles per hour (mph).

North McCarthy Boulevard is a major north-south collector roadway connecting Dixon Landing Road to the north and Montague Expressway to the south. South of the Montague Expressway it becomes O'Toole Avenue. It is a four-lane divided roadway primarily serving adjacent commercial uses north of SR-237 and office parks south of SR-237. The posted speed limit along North McCarthy Boulevard is thirty-five (35) mph north of Technology Drive and forty (40) mph south of Technology Drive.

Ranch Drive is an east-west minor collector roadway that intersects North McCarthy Boulevard at two (2) locations. Ranch Drive is the main access roadway to retail uses within the McCarthy Ranch Marketplace. It changes from a four-lane divided roadway, a four-lane undivided roadway, and a two-lane road with a center two-way left-turn lane between its southern and northern intersection with North McCarthy Boulevard. The posted speed limit along Ranch Drive is thirty (30) mph.

Tasman Drive is an east-west arterial roadway stretching from Sunnyvale to the west to I-880 to the east. East of I-880 it becomes Great Mall Parkway. It is a six-lane divided roadway near the Specific Plan area. Santa Clara Valley Transportation Authority operates light rail service along Tasman Drive, with tracks located in the center median of the roadway. The posted speed limit along Tasman Drive is forty (40) mph.

3. **Public Transit.** Santa Clara Valley Transportation Authority (VTA) provides bus and light rail services in Milpitas and throughout Santa Clara County. The Specific Plan area is served by Route 33 and Route 825.

Route 33 passes northbound on North McCarthy Boulevard directly adjacent to the Specific Plan area and loops clockwise around Ranch Drive, where it returns south and provides connections to many locations in Milpitas and San Jose. Route 825 is a shuttle service provided by VTA for connections to the Santa Clara Great America station. The Santa Clara Great America station serves the Altamont Commuter Express (ACE), a weekday commuter rail service between Stockton and San Jose, and the Amtrak Capitol Corridor, a daily intercity rail service between San Jose and the Sacramento Area.

Route 33 operates every thirty (30) minutes and Route 825 operates every seventy-five (75) minutes during the weekday commute peaks. Route 33 provides weekend service from 9 a.m. to 6 p.m. every thirty (30) minutes. Route 825 does not provide weekend service, as it is a limited service commuter route.

The nearest light rail station to the Specific Plan area is the I-880 station, located at the intersection of Tasman Drive and Alder Drive, approximately one and one-half (1.5) miles to the south.

4. **Bicycle Facilities.** The Specific Plan area is serviced by a bicycle lane running along North McCarthy Boulevard. The existing retail building provides bicycle racks and any future development shall upgrade and provide bike storage pursuant to Subsection B.16.040.B (Project Access) of this Specific Plan.

C. Existing Physical Conditions.

1. **Topography.** The Specific Plan area is located in the City of Milpitas, which is within the relatively flat floor of the Santa Clara Valley. The Santa Clara Valley is a broad, northwesterly trending, alluvial-filled basin between the Santa Cruz Mountains to the south and the Diablo Range to the northeast. The Specific Plan area is bounded by baylands to the west and foothills to the east, with urban development located in the plain between the two (2) features. The Mission Hills are the primary backdrop to the Milpitas area. Monument Peak at two thousand five hundred ninety-four (2,594) feet is the highest point in the Mission Hills above Milpitas.
2. **Hydrology.** The Specific Plan area is located within Coyote Creek watershed. The Coyote Creek watershed encompasses three hundred fifty (350) square miles and drains the Specific Plan area, City of Milpitas, the eastern portion of San Jose and the Coyote Valley.

Coyote Creek is approximately one-quarter (0.25) miles west of the Specific Plan area and spans the length of the Santa Clara Valley, originating at Anderson Reservoir near Morgan Hill and emptying into San Francisco Bay.

Downstream of the Specific Plan area, Coyote Creek splits into "New" and "Old" branches. New Coyote Creek is a man-made channel that skirts the south side of the Newby Island Sanitary Landfill, while Old Coyote Creek meanders around the east and north sides of the landfill.

The Specific Plan area has an existing stormwater collection system. Stormwater is collected via inlets located around the Specific Plan area and is then piped and discharged into the City of Milpitas's municipal storm drain system, which outlets into Coyote Creek. Storm drain lines are located within Ranch Drive and North McCarthy Boulevard.

The Specific Plan area is located within the Santa Clara Valley subbasin, which extends from Coyote Narrows at Metcalf Road in south San Jose to Santa Clara County's northern boundary. The subbasin is approximately twenty-two (22) miles long and fifteen (15) miles wide, with a surface area of two hundred twenty-five (225) square miles.

3. **Soils.** The Specific Plan area is a developed, urban area. The Specific Plan area was graded and engineered in the early 1990s with the development of the existing retail building. The soils were conditioned to support urban development and are considered stable soils and geologic units. The deep-surface soils beneath the Specific Plan area consist of approximately three hundred (300) feet of alluvium, which is regarded as a very stable geologic unit. The Quaternary age old alluvium consists of inter-layered, poorly sorted gravel, sand, silt and clay.
4. **Seismicity.** The Specific Plan area is located in an area with eight (8) active faults including the Hayward, Calaveras, San Andreas, San Gregorio-Seal Cove-Hosgri, Concord, Greenville, Las Positas, and Verona faults. The closest fault to the Specific Plan area is the Hayward fault, which is located approximately two and one-half (2.5) miles northeast. The Specific Plan area is also located in a moderate liquefaction susceptibility zone pursuant to the Liquefaction Susceptibility Map for the San Francisco Bay Area prepared by the United States Geologic Study (USGS) in cooperation with the California Geological Survey and William Lettis & Associates, Inc. The Specific Plan area is not located within an Alquist-Priolo zone and no faults or fault traces are located within the Specific Plan area.

The Specific Plan area may be exposed to moderate to severe ground shaking during an earthquake, particularly one that occurs on either the Hayward or Calaveras fault. To reduce the risk associated with ground shaking, development within the Specific Plan area will be required to demonstrate that structural design measures identified in a seismic hazards technical study prepared prior to construction and in accordance with the requirements of the Seismic Hazards Mapping Act have been incorporated into any design and/or building plans.

The Specific Plan area is located within a liquefaction hazard zone. To reduce the risk associated with liquefaction, development within the Specific Plan area will be required to demonstrate that abatement measures identified in a design-level geotechnical investigation prepared prior to construction have been incorporated into any design and/or building plans. Development will also be required to comply with all state and local seismic safety requirements including the California Building Standards Code and Milpitas Municipal Code, Title II.

The Specific Plan area is flat and is not located in an area identified as being susceptible to landslides.

5. **Hazardous Materials.** The Specific Plan area is a developed, active commercial area. It appears on four (4) environmental databases listing parcels with known or potentially hazardous conditions.

The first database is the Hazardous Waste Information System database which lists sites recorded on hazardous wastes manifests. This listing only indicates that hazardous materials were transported to or from the Specific Plan area; it does not indicate that contamination occurred. The second database is the Statewide Environmental Evaluation and Planning System database which lists sites with registered underground storage tanks (USTs). This database is no longer updated. The Specific Plan area did contain a 1,000 gallon waste oil underground storage tank. A Phase I Environmental Site Assessment ("Phase I")

prepared by Tait Environmental Services, dated April 25, 2009, concluded that no UST exists in the Specific Plan area today based on the site reconnaissance. The Phase I found no evidence or record of when or how the UST was removed. The third database is the California Hazardous Material Incident Report System which records reported hazardous material incidents or accidental releases or spills. An alleged incident of raw sewage bubbling up on the parking lot in the Specific Plan area was reported in 1997 by a caller to the Santa Clara County Health Department. No confirmation of this release exists. The final database is the Emergency Response Notification System which reports the release of oil and hazardous substances. No details about the listing exist, so it is unclear why the Specific Plan area is listed on this database.

Fluorescent lighting fixtures within the existing building within the Specific Plan area may contain polychlorinated biphenyls and mercury. The existing refrigeration units and rooftop HVAC units may also contain chlorofluorocarbons. The existing automobile service area utilizes several above-ground storage tanks (AST) that store petroleum hydrocarbons and a hazardous waste storage area. The existing building also has a hazardous waste storage area inside for spent absorbent material used to soak up spills of hazardous retail products and store maintenance products.

The Specific Plan area is located one and one-tenth (1.1) miles east of the San Jose/Santa Clara Water Pollution Control Plant which uses nineteen (19) percent aqueous ammonia, a hazardous material. Worst-case offsite release for aqueous ammonia is one-one hundredth (0.01) mile from the release point or only forty-five (45) feet from the plant's fence line. The Calpine Los Esteros Critical Energy Facility, a 180-megawatt natural gas power plant served by two (2) PG&E natural gas pipelines, is located six-tenths (0.6) miles southwest of the Specific Plan area. The plant began operation in 2003. Because of the localized nature of any releases of aqueous ammonia, and the recent age and clean-burning attributes of natural gas, the Specific Plan area is not susceptible to exposure of hazardous materials from surrounding land uses.

6. **Biological Resources.** Most of the Specific Plan area is covered with impervious surfaces. Mature ornamental trees and landscaping are located throughout the parking lot and along frontages with Ranch Drive and North McCarthy Boulevard. Horticultural low growing shrubs, tree rows and single planter trees are located in the parking areas and along the periphery of the existing building. The ornamental trees include species up to approximately twenty (20) feet in height and non-native shrubs of five (5) feet or less in height. There are no special-status plants or wildlife species with potential to occur within the Specific Plan area.

Based on the developed and disturbed condition of the Specific Plan area, only commonly observed wildlife species would be expected to occur in the area such as house sparrows, starlings, crows, opossums and small squirrels. Based on the lack of trees, shrubs, and aquatic resources, there is no indication of a wildlife community in the area. The area also does not contain features suitable for use as a wildlife movement corridor (e.g., open drainages). The Specific Plan area does support ornamental trees and shrubs trees that could potentially provide nesting habitat for small migratory songbirds. No open channels, natural drainage features, wetlands or waters of state or the United States exist within the Specific Plan area.

7. **Climate.** Temperatures in the Specific Plan area range from an average monthly high of 81.9 degrees Fahrenheit (°F) in July to an average monthly low of 40.8 °F in January. Average annual rainfall is 14.70 inches.

D. **Existing Utilities.**

1. **Water.** The Specific Plan area will receive water service from the City of Milpitas, which provides potable water supply and distribution to an approximately fifteen (15) square mile service area. Milpitas's water distribution systems includes two hundred three (203) miles of water main, one thousand seven hundred fifty-five (1,755) fire hydrants, five (5) water tanks totaling 15.64 million gallons of capacity, five (5) pump stations, sixteen (16) pressure regulator valves, and one (1) well. Milpitas purchases treated water from the San Francisco Public Utilities Commission and the Santa Clara Valley Water District, and receives recycled water from the San Jose/Santa Clara Water Pollution Control Plant. The City also maintains an emergency well system. The City's emergency well meets all drinking water standards and is permitted for unlimited use. A second emergency well is under design.

The San Francisco Public Utilities Commission receives approximately eighty-five percent (85%) of its water from the Hetch Hetchy Reservoir with the remaining fifteen (15%) percent coming from Alameda and Peninsula watershed. The Santa Clara Valley Water District receives its water from local groundwater aquifers, the Sierra Nevada Mountains via pumping stations in the Sacramento-San Joaquin River Delta, and a small amount from local surface water and recycled water. The annual yield from the Santa Clara Valley Water District is four hundred forty thousand eight hundred (440,800) acre-feet during a year during average weather conditions.

In 2010, the estimated water demand for Milpitas based on the City's Urban Water Management Plan was 14.06 million gallons per day. By 2030, the projected demand would be 17.10 million gallons per day with the estimated supply also at 17.10 million gallons per day. Based on these projections, demand would exceed supply under both single dry year and multiple dry year scenarios. The Urban Water Management Plan identifies various water shortage contingency strategies including voluntary and mandatory rationing and supplemental groundwater pumping. Development in the Specific Plan area will be required to install indoor water conservation measures such as low-flow or ultra-low-flow toilets and urinals, and sensor-activated faucets in restrooms prior to final certificate of occupancy issuance.

2. **Wastewater.** The San Jose/Santa Clara Water Pollution Control Plant provides wastewater treatment and disposal services to a three hundred (300) square-mile service area encompassing the cities of San Jose, Santa Clara, Milpitas, Campbell, Cupertino, Los Gatos, Saratoga, and Monte Sereno. The plant, which is located in San Jose, west of Milpitas, has capacity to treat 167 million gallons of wastewater per day. The plant receives 116.6 million gallons per day, on average.

The City of Milpitas collects wastewater from approximately six thousand (6,000) acres within the City planning area, including the Specific Plan area. Effluent is transmitted through 172.5 miles of sewer main to the San Jose/Santa Clara Water Pollution Control Plant. Wastewater treatment services are governed by an agreement between the cities of San Jose and Santa Clara (as joint owners of the plant) and the City of Milpitas. The City of Milpitas pays a capital share in proportion to the City's capacity rights and the total plant capacity. In 2009, the City of Milpitas increased its capacity allocation from 13.5 million gallons per

day to 14.25 million gallons per day. Any development in the Specific Plan area will be required to pay a Treatment Plant Fee.

Existing development in the Specific Plan area is served by a lateral tie into a wastewater trunk line located in North McCarthy Boulevard from SR-237 to the Milpitas Pump Station located at Dixon Landing Road. The trunk line ranges in diameter from thirty-six (36) to forty-eight (48) inches.

3. **Water Quality.** The existing drainage within the Specific Plan area is discussed above in Subsection B.16.020.C.2 (Hydrology).

Coyote Creek and South San Francisco Bay are listed on the United State Environmental Protection Agency (EPA) 303(d) list of impaired water bodies. During construction, all work would be required to meet the National Pollution Discharge Elimination System (NPDES) requirements for stormwater quality. The contractor would also be required to implement Best Management Practices (BMPs) for erosion control. These requirements will be implemented through the preparation and approval of a Storm Water Pollution Prevention Plan (SWPPP). The SWPPP would ensure that construction would not violate any water quality standards.

During operations, all activities must comply with a City-approved stormwater management plan. Compliance with the stormwater management plan would ensure that operational activities within the Specific Plan area would not violate any water quality standards.

4. **Stormwater.** The City of Milpitas collects and disposes its stormwater via a storm drainage network consisting of catch basins, conveyance piping, pump stations, and outfalls to creeks. Storm drainage infrastructure within the City includes one hundred twenty-three (123) miles of piping, three thousand four hundred ninety (3,490) catch basins, approximately four and one-half (4.5) miles of drainage ditches and creeks, and thirteen (13) stormwater pump stations. The Santa Clara Valley Water District has jurisdiction over creeks, including Coyote Creek.

The Specific Plan area is served by existing storm drainage infrastructure (inlets and piping) that discharges runoff into the City's municipal storm drain system. The City's storm drain system includes lines located within Ranch Drive and North McCarthy Boulevard. The storm drain main within North McCarthy Boulevard ranges from twenty-four (24) to forty-eight (48) inches in diameter and discharges stormwater into Coyote Creek northwest of the Specific Plan area.

5. **Solid Waste Disposal.** Solid waste collection and recycling services are provided by Republic Services under contract with the City of Milpitas Public Works department. Solid waste from the City of Milpitas is landfilled at the Newby Island Landfill on Dixon Landing Road in San Jose, which has approximately 10.7 million cubic yards of remaining capacity. The Newby Island Landfill operator has applied to the City of San Jose to increase disposal capacity by 15 million cubic yards. Newby Island Landfill is permitted to accept up to four thousand (4,000) tons of Municipal Solid Waste (MSW) per day. The anticipated closure date of the Newby Island Landfill is 2025. The annual waste diversion rate in the City of Milpitas is steadily increasing and was sixty (60) percent in 2006.

Development on site shall be required to retain a qualified contractor to perform construction and demolition debris recycling and developer must document to the satisfaction of the City of Milpitas, that construction and demolition debris was recycled. Development on the Specific Plan area will be required to provide on-site recycling facilities prior to obtaining certificate of occupancy permits.

6. **Natural Gas.** Natural gas service to the Specific Plan area will provided by Pacific Gas and Electric Company (PG&E).
7. **Electricity.** Electricity service to the Specific Plan area will be provided by PG&E.
8. **Telephone.** Telephone service to the Specific Plan area will be provided by American Telephone & Telegraph (AT&T).

B.16.030 Land Use Plan

Any and all approvals, decisions, reviews or actions required under this section and required for development within the Milpitas Commercial Specific Plan area shall be ministerial, final, and not subject to appeal, and shall be processed pursuant to Section B.16.050 (Administration) of this Specific Plan, provided the proposed development is consistent with the conceptual site plan, elevations, colors and materials, and landscaping as depicted in Ordinance 38-799, Figures XI-10-11.07-6 through -9, of this Specific Plan and the conditions and requirements set forth in Ordinance 38-799, Figure XI-10-11.07-10, of this Specific Plan.

Development that is not consistent with the development standards set forth in the Milpitas Commercial Specific Plan and Ordinance 38-799, Figures XI-10-11.07-6 through -9, of this Specific Plan, and the conditions and requirements set forth in Ordinance 38-799, Figure XI-10-11.07-10, of this Specific Plan shall either require a Substantial Conformance Determination, as discussed below, or shall be processed under the procedures set forth for development in the General Commercial (C2) zone as set forth in the City of Milpitas Zoning Code. Development that has not commenced, which is defined as building permit issuance or completion of a foundation, within eighteen (18) months of approval of the Milpitas Specific Plan, shall be processed under the procedures set forth for development in the C2 zone as set forth in the City of Milpitas Zoning Code. The development standards shall be the same as those specified herein, but the process shall be consistent with the zoning code.

- A. **Land Use Concept.** The overall land use concept for the Milpitas Commercial Specific Plan is to revitalize, update and expand an existing retail facility to take advantage of the site's excellent regional access and visibility. It will improve the aesthetic and commercial landscape and provide for development of a full-service retail use to complement existing uses in the surrounding area. The land use concept will incorporate design elements that complement and are compatible with the architectural theme of the existing commercial landscape by creating an attractive and productive blend of retail uses. Access and parking within the Specific Plan area is intended to be designed with convenient vehicular, non-motorized vehicle and pedestrian access that blends and interconnects with the surrounding commercial area.

Ordinance 38-799, Figure XI-10-11.07-6, illustrates the Conceptual Site Plan for the Milpitas Commercial Specific Plan.

1. **Uses Allowed By Right.** Table B.16.030-A (Permitted Uses) below establishes the permitted uses for the Milpitas Commercial Specific Plan area. Ancillary and accessory uses, if proposed, will be reviewed concurrently with any application for development submitted. Ancillary and accessory uses that are not specifically listed as permitted may be approved subject to determination of substantial conformance as set forth in Section B.16.050 (Administration) of this Specific Plan. All uses shall be fully enclosed unless otherwise indicated.

Table B.16.030-A: Permitted Uses**1. Commercial Uses**

Alcoholic beverage sales for offsite consumption (type 20 or 21 license)

Art/photography studio or gallery

Bookstore

Commercial services (i.e., establishments which provide non-medical services of a retail character to patrons which may involve the sale of goods associated with the service being provided, including, but not limited to, establishments such as: accountants, architects, dry-cleaners, floral shops, barber and beauty shops, interior decorators; Laundromats (self-service laundries), locksmiths, mailbox rentals, photocopy shops, shoe repair shops, tailors, and tuxedo rental shops)

Furniture sales

Grocery store (supermarkets) regardless of distance from residential zone(s)

Home improvement (hardware, blinds, interior decorating, etc.)

Household appliance store

Janitorial services

Newsstand (indoor and outdoor)

Nursery (flower or plant) provided all incidental equipment and supplies, including fertilizer and empty cans, are kept within a building or garden center.

Office supply sales (stationary, equipment)

Paint and wallpaper stores

Pet stores

Printing (newspaper, publishing)

Rentals (medical supplies, costumes, party equipment, office equipment)

Retail stores, general merchandise (i.e., retail trade establishments selling lines of merchandise, including, but not limited to: art supplies, antiques, bakeries (retail only), bicycles, candy stores, clothing and accessories, collectables, fabrics and sewing supplies, gifts (novelties and souvenirs), hobby materials, jewelry, luggage and leather goods, music stores, sporting goods and equipment, toys and games, variety stores; video rentals and sales)

Superstore-type uses including general merchandise, grocery, pharmacy and other uses permitted independently in the Specific Plan area ¹

Tanning salon

Thrift store

2. Entertainment and Recreation

Bowling alleys

Commercial athletic facilities - Indoor

3. Health and Veterinarian Uses

Animal grooming (no boarding)

Medical and dental office ²

Medical support laboratories

Optician and optometrist shop

Pharmacy or drug store

Table B.16.030-A: Permitted Uses

Veterinary clinic

4. Professional Offices, Financial Institutions and Related Uses

Automatic Teller Machines (freestanding)

Financial institutions (banks, savings and loans, check cashing, etc.)

General offices (administrative and business services, real estate, travel agencies, etc.)

5. Public, Quasi-Public and Assembly Uses

Trade and vocational school

Instruction - Private

Parking Facility - Storage Garage

6. Restaurants or Food Service

Catering establishment

Restaurants ³

7. Vehicle Related Uses

Auto repair (tire, oil change, smog check, etc.)

Temporary Recreational Vehicles (RV) sales

Vehicle-oriented window service facility

8. Unclassified Uses

24-hour operations

Accessory structures (not including warehouses on the same site as a permitted use)

Temporary seasonal sales

Table Notes:

¹ 24-hour operations permitted as-of-right.

² Medical and dental office is defined as a building or place where (a) member(s) of the medical profession, dentists, chiropractors, osteopaths, acupuncturists, and physicians or occupational therapists provide diagnosis and treatment to the general public without overnight accommodation and shall include such uses as reception areas, offices, consultation rooms, pharmacy and x-ray providing that all such uses have access only from the interior of the building or structure.

³ Does not include live entertainment, dancing, drive-thru or drive-in restaurants.

B. Site Development Standards.

1. **Land and Structure Regulations.** Table B.16.030-B (Land and Structure Regulations) below establishes the land and structure regulations for the Milpitas Commercial Specific Plan area:

Table B.16.030-B: Land and Structure Regulations

Lot Area, minimum	10,000 square feet
Lot Width, minimum	100 feet
Maximum Floor Area Ratio	0.50
Minimum Yard Setbacks	Front: 0 feet Side Yard (interior): 0 feet; 15 feet when abutting R District

Table B.16.030-B: Land and Structure Regulations

	Street Side Yard: 0 feet Rear Yard: 0 feet; 15 feet when abutting R District
Maximum Building Height	None
Maximum Building Square Footage	150,725 square feet

2. **General Design Concepts.** Within the Milpitas Commercial Specific Plan, general design concepts address the nature and function of the use, building, or feature being considered. Architectural design and details are to be integrated throughout the Specific Plan area and oriented to areas within public view. Design within the Milpitas Commercial Specific Plan shall meld function and form, not one to the exclusion of the other, and promote the harmonious appearance of structures in other commercial areas adjacent to the Specific Plan area, including the McCarthy Ranch Marketplace which is a commercial/retail development south of the Specific Plan area.

To facilitate design integrity between the uses within the Milpitas Commercial Specific Plan and other commercial uses surrounding the Specific Plan area, the following standards shall be adhered to:

- a. Design shall reflect the "California ranch" design theme of the McCarthy Ranch Marketplace, including "salt box" style metal roofs and canopies, faux wood siding, corrugated metal cladding, and the use of colors such as Colonnade Gray, Cool Old Zinc Gray and Countryland Red. Ordinance 38-799, Figures XI-10-11.07-7 and -8 included in this Specific Plan comply with these requirements.
- b. The Planning Director shall review and approve all final building plans and elevations to ensure substantial conformance with Ordinance 38-799, Figures XI-10-11.07-6, -7 and -8, of this Specific Plan. Substantial conformance shall be determined as set forth in Section B.16.050 (Administration) of this Specific Plan.
- c. Development within the Specific Plan area shall comply with the environmental performance standards set forth in Section B.16.050.D.7 (Environmental Performance Standards) of this Specific Plan. Developer shall bear all costs of implementing such environmental performance standards.
- d. Shipping containers shall be removed from the Specific Plan area or screened in accordance with Section C.2.140 (Screening Standards) to be completely enclosed within a building or behind a visually obscure solid wall or tight board fence a minimum six (6) feet in height and not located within any front or street side yard setbacks.
- e. No trees shall be removed until the City has approved a detailed landscape plan as set forth in Section B.16.030.B.3 (Site Development Standards) below.
- f. All development within the Specific Plan area shall comply with all applicable building codes and the requirements of the City, County, State and other responsible agencies.

Ordinance 38-799, Figures XI-10-11.07-7 and -8 illustrate the conceptual exterior elevations and conceptual colors and materials for the Specific Plan area. Development proposed that is consistent with Ordinance 38-799, Figures XI-10-11.07-7 and -8 shall be processed as a ministerial building permit and construction plan review as set forth in Section B.16.050 (Administration) of this Specific Plan.

3. **Site Development Standards.** Within the Milpitas Commercial Specific Plan area the following standards shall apply to certain types of development or uses.
 - a. **Alcoholic Beverage Sales.** Any business conducting alcohol sales in the Specific Plan area shall comply with all Department of Alcoholic Beverage Control licensing requirements pertaining to the sale of beer, wine and distilled spirits. Business operators shall be responsible for ensuring that all employees receive "Responsible Alcoholic Beverage Service" training as offered through programs established by the Alcoholic Beverage Control of the State of California. Evidence of such training and the training records of all employees shall be maintained on-site during business hours, and made available for inspection upon request.
 - b. **Food Preparation and Sales.** The owner of any establishment involved in the preparation or sale of food shall hold training sessions to instruct their employees on the proper procedures in the handling and disposal of food items; the general maintenance and use of the compactor; and any other procedures that would assist the business in complying with all state and local health and sanitation standards.

Prior to issuance of a certificate of occupancy, the owner of any establishment involved in the preparation or sale of food shall post signs (in English, Vietnamese, Chinese, Filipino and Spanish) inside the premises for all employees, which identify procedures for the food delivery and disposing of garbage.

The preparation and storage of food is not permitted outside of the establishment.

The owner of any establishment involved in the preparation or sale of food shall comply with best management practices for the handling and disposal of solid and food wastes, as permitted by and in compliance with local and state solid waste disposal regulations.

4. **Landscaping.** The quality environment envisioned for the Milpitas Commercial Specific Plan site will be established, in large part, by its landscape treatment. Landscaping is to be designed to highlight positive visual features, to screen negative ones, and to provide a cool, pleasant outdoor environment.

Landscaping currently exists along the existing building frontage with North McCarthy Boulevard and Ranch Drive and within the parking area. The existing retail building and Specific Plan area is almost entirely screened from view by this landscaping. New planter areas shall be installed along the south side of the existing retail building, but all other landscaping shall remain unchanged.

Prior to issuance of a building permit, a detailed landscape plan shall be submitted to the Planning Director for review, approval and implementation.

Prior to the issuance of grading or building permits, whichever comes first, the developer shall obtain a tree removal permit from the City of Milpitas for any trees to be removed with a trunk circumference of 37 inches or more measured at 4.5 feet above ground level. As set forth in Section B.16.050 (Administration) of this Specific Plan, landscape plan review and approval, and tree removal permit issuance, shall be non-discretionary, final actions that cannot be appealed.

The detailed landscape plan shall include and/or provide for the following:

- a. The location and screening of all transformers and utility devices including backflow preventers.
- b. The location and type of trees, shrubs and ground cover, including sizes and quantities. The legend shall also show tree canopy diameter at planting, five (5) years and ten (10) years.
- c. Plan details for all fence and wall structures. These shall be compatible in style and material with the proposed buildings.
- d. All planter areas shall be serviced by a sprinkler head or drip system.
- e. All trees removed with a trunk circumference of more than thirty-seven (37) inches or more measured at four and one-half (4.5) feet above ground level shall be replaced in accordance with the requirements of the City of Milpitas Tree Maintenance Protection Ordinance and as set forth in the required tree removal permit. All trees removed with a trunk circumference of less than thirty-seven (37) inches or more measured at four and one-half (4.5) feet above ground level, shall be replaced on-site with a similar tree species at no less than a 1:1 ratio. All replacement trees shall be planted within thirty (30) days of issuance of the final certificate of occupancy.
- f. All approved landscaping shall be permanently maintained and replaced in kind as necessary to provide a permanent, attractive and effective appearance.

The approved detailed landscape plan shall be incorporated into the development proposed. All required landscaping shall be planted and in place prior to issuance of a certificate of occupancy.

Ordinance 38-799, Figure XI-10-11.07-9 illustrates the preliminary planting plan for the Specific Plan area. Ordinance 38-799, Figure XI-10-11.07-11 is a colored conceptual site plan that shows all the existing and preliminary planting pursuant to the preliminary planting plan for the Specific Plan area.

Any detailed land use plan or tree removal permit submitted as part of a development proposed that is consistent with Ordinance 38-799, Figure XI-10-11.07-9 shall be processed as a ministerial building permit and/or construction plan review as set forth in Section B.16.050 (Administration) of this Specific Plan.

5. ***On-Site Circulation, Parking, and Loading.***

- a. *On-Site Circulation.* The on-site circulation standards within the Milpitas Commercial Specific Plan will ensure the efficient and safe passage of vehicles and pedestrians to and from the various commercial uses within the Specific Plan area.

On-site circulation within the Specific Plan area shall adhere to the following requirements:

- (i) All ingress and egress routes shall be maintained clear of storage, delivery trucks or other obstructions at all times.
- (ii) The circulation system shall include adequate directional signs for entrances, exits, parking areas, loading areas, and other uses.
- (iii) On-site driveways shall be permitted to provide common access between the Specific Plan area and adjacent properties.
- (iv) Site lines required for safe automobile movement shall be kept clear.

(v) On-site pedestrian walkways should provide direct, safe, and adequate movement paths between parking areas and building entrances.

(vi) Truck deliveries shall enter via the northern driveway along Ranch Drive and immediately turn right and travel westbound towards the loading dock. Trucks exiting the site would retrace their path to the northern Ranch Drive driveway.

- b. *Parking.* Prior to issuance of a building permit, the developer shall prepare and submit a site plan to the City of Milpitas that demonstrates that off-street parking provided on-site complies with the parking provisions of the Milpitas Commercial Specific Plan. As set forth in Section B.16.050 (Administration) of this Specific Plan, review and approval of the site plan shall be a non-discretionary, final action that cannot be appealed. The intent of this action is to ensure compliance with the provision of the Milpitas Commercial Specific Plan.

The number of required parking spaces in the Specific Plan area is set forth in Table B.16.030-C (Number of Parking Spaces Required) below. Gross floor area, as used in this Specific Plan, means the total of all floors measured from the interior faces of the building, but not including areas for parking, basements, shaft enclosures, or unroofed inner courts unless any outdoor areas are used for retail purposes.

Table B.16.030-C: Number of Parking Spaces Required	
Use	Minimum Parking Spaces Required
1. Commercial Uses	
Commercial services ¹	1 per 200 square feet
Furniture and appliance stores and other bulky item retail	1 per 350 square feet
General Retail and Convenience Stores, including grocery stores	1 per 200 square feet
Plant nursery	1 per 200 square feet
Superstore-type uses including general merchandise, grocery, pharmacy and other uses permitted independently in the Specific Plan area	1 per 200 square feet
2. Entertainment and Recreation	
Arcade and Amusement	1 per 200 square feet
Bowling Alleys	6 per alley or lane
Indoor Commercial Athletic Facilities	1 per 150 square feet
3. Health and Veterinarian Uses	
Medical and dental office	1 per 225 square feet
Veterinary clinic and Animal Grooming	1 per 250 square feet
4. Professional Offices, Financial Institutions and Related Uses	
Automatic Teller Machines (freestanding)	2 per machine
Financial institutions (banks, savings and loans, check cashing, etc.)	1 per 180 square feet
Offices, administrative and business services	1 per 240 square feet

Table B.16.030-C: Number of Parking Spaces Required

Use	Minimum Parking Spaces Required
5. Public, Quasi-Public and Assembly Uses	
Trade and vocational school	1 per 200 square feet
Instruction - Private	1 per instructional area or classroom, whichever is greater. No fewer than 3 spaces
6. Restaurants or Food Service	
Restaurant - Sit Down	1 per 39 square feet of dining area
Restaurant - Take Out	1 per 2.5 seats (indoor/outdoor) plus 1 per 60 square feet GFA for the ordering or take-out area
7. Vehicle Related Uses	
Auto repair (tire, oil change, smog check, etc.)	3 per service bay

Table Notes:

¹ Commercial services shall have the same definition as that set forth in Table B.16.030-A (Permitted Uses).

Off-street parking configurations within the Specific Plan area shall adhere to the following requirements:

- (i) Shared Parking within the Specific Plan area shall be as set forth in the City of Milpitas Zoning Code Section C.6.060.A (Shared Parking).
- (ii) Up to forty (40) percent of the required parking stalls may be designed as compact stalls to accommodate compact cars. Compact parking stalls shall be dispersed throughout the parking lot and not concentrated to discourage oversized vehicles from using the stalls. Each stall shall be legibly marked "compact stall" or "small car" on the stall surface.
- (iii) Parking spaces for the disabled shall comply in all respects with the requirements of the California Code of Regulations (State Building Code) or Federal law, where such prevails over State law.
- (iv) Parking spaces shall be unobstructed in operation, shall not be used for vehicle repair work of any kind unless within a building, and shall not be reduced below the required size as long as the primary use remains, unless an equivalent number of spaces is provided for said use in another approved location.
- (v) The sale or storage of merchandise in parking areas may be allowed pursuant to the provisions and requirements set forth in Figure 10 and as set forth in Section B.16.030.B.5 (On-Site Circulation, Parking, and Loading) of this Specific Plan.
- (vi) All parking areas shall be kept clean and free of dirt, oil, mud or trash; pavement and striping shall be maintained in a continuous state of good repair.
- (vii) All parking areas and access driveways shall have a smoothly graded, stabilized and dustless surface with adequate drainage so that injury will

not be caused to adjacent properties. Bumper guards or curbs shall be provided in order to define parking spaces or limits of paved areas.

- (viii) Parking stalls and drive aisle dimensions shall comply with Table C.6.080-A (Parking Space Minimum Dimensions) of the City of Milpitas Zoning Code.
- (ix) All open automobile parking areas which abut upon a public street right-of-way shall provide landscaping to a depth of at least ten (10) feet of said street right-of-way and of any adopted plan line, with openings for walkway or drive purposes. Each landscaped planter in said parking facility shall be contained with a six (6) inch raised concrete curb (extruding curbing not permitted). Installation of an irrigation system shall be provided for in each planter area.
- (x) Lighting shall be provided in the parking area pursuant to Section B.16.030.B.9 (Lighting) of this Specific Plan and shall be designed, located and arranged so as to reflect the light away from any street and any adjacent premises.
- (xi) Directional signs are permitted in parking areas pursuant to Section B.16.030.B.7 (Signage) of this Specific Plan.
- (xii) Vehicles may overhang two (2) feet into any landscape area or private walkway if the walkway is a minimum six (6) feet in width, but in no event shall the overhang be permitted within any public right-of-way.

c. *Loading.*

- (i) Each loading berth shall have vehicular access to the street, without passing over other parking stalls.
- (ii) Loading areas shall be designed to provide for backing and maneuvering on site and not from or within a public street. Direct loading from a public street shall not be permitted.
- (iii) Loading bays shall be sealed with rubber gaskets to reduce noise impacts to adjacent areas.

6. ***Outdoor Storage/Sales.*** Outdoor storage and sales shall be permitted in the Milpitas Commercial Specific Plan area, pursuant to the requirements set forth below.

- a. Outdoor storage of material shall be completely enclosed within a building or behind a visually obscure solid wall or tight board fence a minimum six (6) feet in height and not located within any front or street side yard setbacks.
- b. Temporary seasonal sales such as Christmas tree or pumpkin sales lots may be permitted provided they do not reduce available parking to below the required parking ratio for the primary use on the site. Temporary seasonal sales shall not engage in the sale of any merchandise not directly associated with the holidays with which the seasonal sales are associated. Each site occupied by a temporary use shall be left free of debris, litter, or any other evidence of the temporary use upon completion or removal of the use. Temporary seasonal sales shall be approved by Planning Department staff pursuant to Section B.16.050

(Administration) of this Specific Plan, provided the above requirements are met, and shall be limited to forty-five (45) days of operation per calendar year.

- c. Outdoor sales, including temporary tent sales and periodic temporary RV sales, shall be allowed as pursuant to the provisions and requirements set forth in Ordinance 38-799, Figure 10 and this Section.
- d. Ingress and egress for emergency vehicles shall be maintained at all times within the sales and storage area.

- 7. **Signage.** Signage and graphics will be an important element within the Milpitas Commercial Specific Plan area. The intent of the sign program is to provide for maximum sign exposure for uses within the Specific Plan area in a manner that will complement the overall image of the area while preserving and enhancing the aesthetic, vehicle and pedestrian traffic safety and convenience, and environmental values of the surrounding area.

Developer shall be required to prepare and submit a sign program to the City of Milpitas for review and approval before building permit issuance. Developer shall implement the approved sign program into any proposed development in the Specific Plan area. As set forth in Section B.16.050 (Administration) of this Specific Plan, any review and approval of a sign program shall be a non-discretionary, final action that cannot be appealed. The intent of the review is to ensure compliance with the signage requirements of the Milpitas Commercial Specific Plan. Changes in existing sign copy and relocation of existing signs that do not change the existing sign area shall be deemed to be consistent with the signage requirements of the Specific Plan and shall not require any additional approvals.

The following sets forth the requirements for signs in the Milpitas Commercial Specific Plan area:

- a. **Definitions.** The definitions stated in Part XIII-E are incorporated herein.
- b. **Maximum Sign Area.** The maximum permissible sign area in the Specific Plan area shall conform to the following area:
 - (i) The total aggregate area of all signs permitted on any building site or property shall not exceed one (1) square foot of sign for each two (2) lineal feet of building perimeter on the subject parcel or not exceed two (2) square feet of sign for each one (1) lineal foot of public street frontage, at the developer's discretion.
 - (a) For buildings or uses containing more than one (1) business, the allowable sign area as defined in Section (1) above shall be distributed to each business proportionately to the floor area of the subject business to the total floor area for all leasable structures on the parcel or site; or, distributed to each business proportionately to the building façade of the subject business by one (1) square feet of sign area per one (1) lineal feet of adjacent building façade oriented towards a property line of a site or common parking area.
 - (b) Public street frontage with non-access rights or no immediate direct access, such as flood control channels, but excluding

landscaped planter areas, shall not be included in computing public street frontage for purposes of sign area calculations.

- (c) Any square footage of a sign shall be deducted from the total maximum permissible sign area allowed for the site, unless otherwise specified or exempted in this Specific Plan.

The following signs shall not count towards the maximum sign area allocations: Ancillary Service Signs; Blade Signs; City Identification Signs; Flag Signs; Menu Board Sign for Drive Through; one "open/closed" Window Sign; and Temporary Signs. Based on public street frontage the maximum allowable sign area is 2,806 square feet in the Specific Plan area.

c. *General Sign Requirements.*

- (i) The sign shall relate to the architectural design of the building. An attractive scale between the sign, the building and the immediate surrounding buildings and signs shall be maintained.
- (ii) Signs should be an integral part of the design of the storefronts of mixed-use buildings.
- (iii) To the extent feasible, a sign shall be graphic with design emphasis on simplicity, style, trademark, business identification and symbol. Wording shall be an integral part of the overall design.
- (iv) Signage shall not obstruct pedestrian circulation.
- (v) While bilingual signs are allowed, the size of English lettering should be at least equal to the size of letters of another language.
- (vi) The business name and address shall be displayed on the tenant space if located in a multi-tenant building or on the building or property for a single occupant building.
- (vii) All signs shall be erected only upon the site occupied by the persons or business sought to be identified or advertised by such signs.
- (viii) Lighting - All lighting sources shall be adequately diffused or shielded; bare lighting sources, such as neon, bare fluorescent tubes, incandescent bulbs, light emitting diodes (LED) and similar devices are not permitted.
- (ix) Construction - The sign's supporting structure shall be as small in density and as simple as is structurally safe; sign letters and materials should be professionally designed and fabricated; multiple signing on a single-faced building shall be reviewed for coordination of all signs architecturally and aesthetically; exposed transformers are prohibited; exposed conduit and tubing must be mitigated so that they are inconspicuous.
- (x) Materials - Sign faces should be constructed of non-brittle, non-yellowing Polycarbonate material or superior; signs should be constructed using high-quality materials such as metal, plastic, stone and wood; impact resistive plastic shall be used on all internally illuminated signs utilizing plastic sign faces. Whenever a plastic internally illuminated sign face, advertising copy or message becomes damaged and is to be replaced,

said sign face shall be replaced with a sign face constructed of impact resistive plastic.

d. *Standards for Specific Types of Permanent Signs.*

- (i) Ancillary Service Signs must be affixed to building, wall or window, and shall be smaller in scale to the tenant signs.
- (ii) Architectural Signs shall constitute an integral part of a roof or marquee and must have a minimum clearance of ten (10) feet from the ground.
- (iii) Area Identification Signs shall not require extensive maintenance or upkeep.
- (iv) Blade Signs shall provide a minimum of eight (8) feet of clearance above the walkway surface below, be pedestrian oriented only, project a maximum of four (4) feet from the wall of a building, and not be internally illuminated.
- (v) City Identification Signs erected on private property do not count toward the maximum number of freestanding signs allowed on site.
- (vi) Freestanding Signs greater than six (6) shall be part of an approved sign program as set forth in Section B.16.030.B.7 (Signage) of this Specific Plan. Freestanding signs shall be erected in on-site landscaped planter areas and maintained in a neat and healthy manner in perpetuity with vegetation that is appropriate to the site. The planter area shall extend a minimum of three (3) feet from the base of the sign. The height of free standing signs shall be measured from grade level of the closest public sidewalk, curb or public street. A freestanding sign may consist of more than one (1) sign panel provided that all such sign panels are consolidated into one (1) common integrated sign structure.
- (vii) Graphic Panel Signs shall be located within five (5) feet of the main building wall. They do not count as freestanding signs, but the display area on graphic panels counts towards overall sign area.
- (viii) Joint Use Signs shall be approved as part of a Sign Program and only for a commercial district under multiple ownerships where freestanding signs for each parcel for which signage is desired is infeasible. The commercial district shall be characterized by close proximity of the businesses and small parcel size. A common parking field and common vehicular circulation are strongly encouraged.
- (ix) Menu Board Signs for drive-thru and speakers shall be oriented away from the public right-of-way.
- (x) Off-Site Public Information Signs for a quasi-public use may request up to two (2) signs to be located by the City within the public right-of-way. These signs shall only include the name of the use in letters not exceeding four (4) inches in height and an arrow specifying the appropriate direction. Requests for such signs shall be made in writing by an authorized representative of the use and shall include the general location desired for said signs. The City Manager, or his or her designee,

shall determine the precise location and sign design based on good traffic engineering practice and shall provide for erection of the signs.

- (xi) Projecting Signs shall have a clearance of eight (8) feet above the ground and fourteen (14) feet above a driveway, alley, or other vehicular access way. Unless modified by an approved sign program, projecting signs shall only be located on the middle one-third of the front wall of a building and shall not extend from the front wall to which they are attached more than five (5) feet. Projecting signs shall not project into a public right-of-way.
- (xii) Wall Signs shall have a maximum area as set forth in Table B.16.030-D (Matrix of Permanent Sign Types) below. The exposed face of a wall sign shall be installed in a plane parallel to the plane of the wall.

The maximum number, size and height of permanent signs, as defined and discussed above, is set forth in Table B.16.030-D (Matrix of Permanent Sign Types).

Table B.16.030-D: Matrix of Permanent Sign Types			
Sign Type	Maximum Number of Signs Permitted	Maximum Size per Sign	Maximum Height per Sign
Ancillary Service Signs	n/a	n/a	None
Architectural Sign	n/a	n/a	n/a
Area Identification Sign	n/a	60 square feet	n/a
Blade Sign	One per elevation of each tenant space	n/a	15 feet above walkway surface
City Identification Sign	n/a	n/a	n/a
Flag Signs	1 per site or building	40 square feet per flag sign	n/a
Freestanding Sign	1 per each parcel's public street frontage, 1 additional sign for sites with more than 300 feet of public street frontage	n/a	25 feet max.; 1 foot of height for every 8 lineal feet of public street frontage. For any second sign, only the lineal feet in excess of 300 shall be used to determine height.
Graphic Panel Sign	n/a	n/a	n/a
Joint Use Sign	See Freestanding Sign		
Menu Board Sign for Drive Through	2 per site	n/a	6 feet
Off-site Public Information Sign	n/a	n/a	n/a
Projecting Sign	One per business	Sixteen (16) square feet per side unless increased pursuant to approve Sign Program.	n/a
Wall Sign	n/a	n/a	n/a

Table B.16.030-D: Matrix of Permanent Sign Types

Sign Type	Maximum Number of Signs Permitted	Maximum Size per Sign	Maximum Height per Sign
Window Sign	n/a	Shall not exceed twenty-five (25) percent of the contiguous window area.	n/a

e. *Standards for Specific Types of Temporary Signs.*

- (i) Balloon Signs shall be allowed for grand openings (when first opened or after significant remodeling) for a business, promotional events for individual businesses or group of businesses on a parcel. Only one (1) sign may be attached to the balloon to identify the name of the shopping center, business, activity or event. No other smaller balloons shall be attached to the balloon or its supporting or secure lines. The balloon shall be securely mounted to the ground or a room and shall not move by any other means than normal wind current.
- (ii) Banner Signs shall be securely attached flush to a building and located on the premise of the business or use it advertises. The banner sign may be wrapped around a permitted permanent freestanding sign or wall sign when used to announce a change of business name. This banner would be allowed in addition to any other banner for the business.
- (iii) Construction Signs may indicate the opening date, architect, engineer, contractor, future business or lending agency and shall only be placed on the site of work under construction with a valid building permit.
- (iv) Grand Opening Signs are permitted when used for bona-fide grand opening functions after a business' initial occupancy, new ownership, name change or the reopening of a business that completely closed for remodeling for at least two week and shall only be displayed at the business for which the grand opening will occur.

The maximum number, size and height of temporary signs, as defined and discussed above, is set forth in Table B.16.030-E (Matrix of Temporary Sign Types).

Table B.16.030-E: Matrix of Temporary Sign Types

Sign Type	Maximum Number of Signs Permitted	Maximum Size per Sign	Maximum Height per Sign	Duration
Balloon Sign	1 per event		50 feet above grade	Up to four (4) times per calendar year. Maximum 30 days per event, 15 days for subsequent displays during year. Minimum 30 days between display occurrences
Banner Sign	1 per elevation	60 square feet		Maximum 30 consecutive days for

Table B.16.030-E: Matrix of Temporary Sign Types

Sign Type	Maximum Number of Signs Permitted	Maximum Size per Sign	Maximum Height per Sign	Duration
				1st event; maximum 15 consecutive days for subsequent event. Displays shall be interrupted by 30 days. Maximum four (4) banner signs permitted per calendar year. If associated with a remodel, the interruption period may be waved.
Construction Sign	2 per street frontage For tenant improvements: 2 maximum	32 square feet	6 feet when freestanding	After issuance of building permit and removed upon approval of final occupancy
Grand Opening Sign	1 per elevation	60 square feet		30 days
Temporary Use Sign	1 per street frontage	32 square feet	8 feet	To be erected only during the temporary use and taken down upon completion of temporary use

- f. *Prohibited Signs and Elements of Signs.* The following types of signs are prohibited in the Specific Plan Area: Off-Site Advertising Displays; Privately-Owned Signs Resembling Traffic Signs; Reflective Signs; Rotating or Moving Signs; Roof Sign or Signs Extending Above Roof Ridge; Signs That Are A Traffic Hazard; Sound or Odor Emitting Signs; Other Advertising Structure; and Statuary Signs.

The following types of signs are prohibited subject to the exceptions noted below:

- (i) Abandoned Signs shall be removed within ninety (90) days after the business the sign advertised has ceased and shall include elimination of all sign copy and if the sign was mounted on a building, the building façade shall be restored to its original state to the best extent possible.
- (ii) A-Frame Signs and Portable Signs with the exception of public services signs and open house directional signs.
- (iii) Blinking, Flashing Lights or any sign having fluttering lights or other illuminating device which has changing light intensity, brightness or color unless approved pursuant to an approved sign program.
- (iv) Temporary Signs except construction signs, grand-opening signs, and temporary promotional signs.

(v) Vehicle-Mounted Signs where the vehicle is not legally registered, not operable, not parking within the confines of a striped parking space approved by the City of Milpitas or parked within the confines of a striped parking space approved by the City of Milpitas or a city street for more than seventy-two (72) hours.

(vi) Portable Signs

8. **Noise.**

- a. *Construction Noise.* Hours of exterior construction shall be limited to between the hours of 7 a.m. and 7 p.m. daily except holidays. All construction equipment shall be acoustically muffled to reduce noise in accordance with Caltrans Standard Specifications.
- b. *Operational Noise.* Development in the Specific Plan area shall comply with the noise standards contained in the Noise Element of the Milpitas General Plan.

9. **Lighting.** The following section addresses illumination of on-site areas for purposes of safety, security, and nighttime ambience, including lighting for parking areas, pedestrian walkways, graphics and signage, architectural and landscape features, shipping and loading areas, and any additional exterior areas.

Prior to issuance of building permits, the developer shall ensure that all exterior lighting fixtures (building-mounted and freestanding) are shielded, recessed, or directed downward to prevent unwanted illumination of neighboring properties. Fixtures shall be appropriate in terms of height, style, design, scale and wattage to the use of the property. Fixtures shall be spaced appropriately to maximize pedestrian safety. This may be accomplished by submitting a Lighting Plan for review and approval by the Planning Director as set forth in Section B.16.050 (Administration) of the Milpitas Commercial Specific Plan. Any review of a Lighting Plan shall be a non-discretionary, final action that cannot be appealed. The intent of the review is to ensure compliance with the provisions of the Milpitas Commercial Specific Plan. The approved Lighting Plan shall be incorporated into the development proposed.

10. **Police Protection.** Developer shall conduct a crime survey of the area to evaluate the security needs for development in the Specific Plan area and shall implement a security plan based on this analysis. Any security plan shall be submitted to the City of Milpitas Police Department for review and approval. As set forth in Section B.16.050 (Administration) of this Specific Plan, any review and approval of a security plan shall be a non-discretionary, final action that cannot be appealed. The intent of the review is to ensure compliance with the police protection requirements of the Milpitas Commercial Specific Plan.

The following security measures shall be incorporated into any development in the Specific Plan area and may be part of the developer's security plan:

- a. A closed-circuit camera surveillance system for inside and outside of any retail building. These cameras should monitor the store entrance, cash registers and safe;
- b. A parking lot patrol that assists customers, ensures safety, and takes action to identify and prevent any suspicious activity (such as loitering and vandalism) both

during the day and nighttime hours, and a plainclothes patrol inside the retail building to ensure safety and security;

- c. Practices and procedures to prohibit consumption of alcohol in the parking lot by having employees regularly patrol the parking lot areas while collecting shopping carts and report any inappropriate activity to the appropriate management staff;
- d. A burglar, robbery and/or panic alarm;
- e. Clearly marked and lighted parking areas to allow for safe circulation; and,
- f. On-site security twenty-four (24) hours a day during construction to prevent theft or vandalism of construction materials.

- C. **Business Licenses.** Prior to the issuance of a grading permit, demolition or ground or vegetation disturbance; whichever occurs first, the developer will comply with City of Milpitas provisions for obtaining business licenses for the construction contractor and subcontractors.

Prior to the issuance of a Final Certificate of Occupancy, the developer shall comply with City of Milpitas provisions for obtaining business licenses (including amendments to existing licenses) for the building occupant.

B.16.040 Infrastructure, Grading and Construction

Any and all approvals, decisions, reviews or actions required under this section and required for development within the Milpitas Commercial Specific Plan area shall be ministerial, final and not subject to appeal, and shall be processed pursuant to Section B.16.050 (Administration) of this Specific Plan.

A. Infrastructure.

- 1. **General Provisions.** Any development in the Specific Plan area shall comply with the following:
 - a. All existing on-site public utilities shall be protected in place and if necessary relocated as approved by the City Engineer. No permanent structure shall be permitted within City easements and no trees or deep-rooted shrubs are permitted within City utility easements, where the easement is located within landscape areas.
 - b. Submittal of the Sewer Needs Questionnaire and/or Industrial Waste Questionnaire is required with any building permit application. Payment of the storm water connection fee and treatment plant fee shall be paid prior to building permit issuance.
 - c. Developer must pay all applicable development fees, including but not limited to, plan check and inspection deposit, and two and one-half percent (2.5%) building permit automation fee. These fees are collected as part of the secured public improvement agreement. The agreement shall be secured for an amount of one hundred percent (100%) of the engineer's estimate of the construction cost for faithful performance and one hundred percent (100%) of the engineer's estimate of the construction cost for labor & materials. All fees shall be paid prior to building permit issuance.

- d. Before building permit issuance, developer shall obtain design approval from the City Engineer pursuant to Section B.16.050.D.7 (Environmental Performance Standards) of this Specific Plan, for all necessary public improvements along Ranch Drive, including, but not limited to, the installation of new pedestrian crosswalk and ped-flashing warning signals, new mid-block ramp, signage and striping, and installation of new median. Developer shall bond for such improvements and execute a secured public improvement agreement. The agreement shall be secured for an amount of one hundred percent (100%) of the engineer's estimate of the construction cost for faithful performance and one hundred percent (100%) of the engineer's estimate of the construction cost for labor and materials. All public improvements shall be constructed to the City Engineer's satisfaction and accepted by the City prior to building occupancy permit issuance.
 - e. At the time of building permit application, developer shall pay any project job account balance due to the City for recovery of review fees. Review of any permit submittals will not be initiated until balance is paid in full.
2. **Water Facilities.** The Specific Plan area will receive water service from the City of Milpitas. The City of Milpitas's Urban Water Management Plan indicates that under normal water years, water supplies are sufficient to serve demands within the City through 2030. Under multiple dry year scenarios, demand is expected to surpass supply as soon as 2010. Because the Specific Plan area has an existing building, that building's water demand is accounted for in the City's water demand projections. Development within the allowable Floor Area Ratio for the Specific Plan area would not create increased potable water demand that would adversely impact the water system. Development may be suspended, however, prior to building permit issuance if necessary to stay within available water supplies and will remain suspended until water is available. The City shall provide Developer with written evidence that available water supplies do not exist prior to suspending any development within the Specific Plan area. The Specific Plan area is estimated to generate ten thousand nine hundred (10,900) gallons per day of water demand. Implementation of the Specific Plan will not require new or expanded water facilities.

Development in the Specific Plan area must install the following indoor water conservation measures prior to issuance of the final certificate of occupancy to reduce overall demand for potable water: low-flow or ultra-low-flow toilets and urinals; and sensor-activated faucets in restrooms.

3. **Wastewater Facilities.** The Specific Plan area would convey wastewater via municipal sewage infrastructure maintained by the City of Milpitas to the San Jose/Santa Clara Water Pollution Control Plant. A wastewater trunk line is located in North McCarthy Boulevard from SR-237 to the Milpitas Pump Station located at Dixon Landing Road. The trunk line ranges in diameter from thirty-six (36) to forty-eight (48) inches. Development within the allowable Floor Area Ratio for the Specific Plan area would not create increased effluent generation that would adversely impact the sewer system or treatment plan capacity. Development may be suspended, however, prior to building permit issuance if necessary to stay within the safe allocated capacity at the San Jose/Santa Clara Water Pollution Control Plant and will remain suspended until sewage capacity is available. The City shall provide Developer with written evidence that available sewage capacity does not exist prior to suspending any development within the Specific Plan area. The Specific

Plan area is estimated to generate six thousand three hundred ninety (6,390) gallons per day of effluent. Implementation of the Specific Plan will not require new or expanded wastewater treatment facilities.

Development in the Specific Plan area will be required to pay a Treatment Plant Fee, a standard requirement for new development projects.

4. **Storm Drains.** Implementation of the Specific Plan will not require new or expanded offsite storm drainage facilities. However, at the time of building permit plan check, the developer shall submit a grading plan and a Drainage Study prepared by a registered Civil Engineer that recommends adequate drainage facilities to properly accept and convey drainage flows from the Specific Plan area. The study shall be reviewed and approved by the City Engineer, pursuant to Section B.16.050 (Administration) of this Specific Plan. Developer shall incorporate the conclusions and recommendations of the approved Drainage Study prior to building permit issuance.
5. **Solid Waste Disposal.** Republic Services provides solid waste and recycling services to the City of Milpitas, including the Specific Plan area. During construction, it is estimated that the Specific Plan area would generate approximately five thousand seven hundred thirty-seven (5,737) tons of solid waste. During operation, it is estimated that the Specific Plan area would generate approximately 361.7 tons of solid waste annually. Before starting construction in the Specific Plan area, developer shall retain a qualified contractor to perform construction and demolition debris recycling. Developer must document, to the satisfaction of the City of Milpitas, that construction and demolition debris was recycled. Before building permit issuance, developer shall show on-site facilities necessary to collect and store recyclable materials. The facilities shall include receptacles in public spaces that are of high-quality design and identify accepted materials. Business owners in the Specific Plan area must comply with best management practices for the handling of solid and food wastes, as permitted by and in compliance with local and state solid waste disposal regulations.
6. **Natural Gas.** PG&E will provide natural gas service to the Specific Plan area and has available natural gas supplies and appropriate transmission capacity to serve the Specific Plan area. The Specific Plan area's estimated annual natural gas consumption is 8.79 million cubic feet.
7. **Police Protection.** The Milpitas Police Department will provide police protection to the Specific Plan area. No new or expanded police protection facilities are necessary to serve the Specific Plan area.
8. **Fire.** The Milpitas Fire Department will provide fire protection and emergency medical services to the Specific Plan area. No new or expanded fire protection facilities are necessary to serve the Specific Plan area.
9. **Electricity and Telephone.** The Specific Plan area is located within PG&E's service territory. PG&E would provide electrical services to the Specific Plan area. PG&E has available electricity supplies and appropriate transmission capacity to serve the Specific Plan area. The Specific Plan area's estimated annual electricity consumption is 2.37 million kilowatt hours.

Telephone service to the Specific Plan area will be provided by AT&T.

10. **Schools.** Prior to the issuance of building permits, the developer shall pay school impact fees. Impact fees are currently forty-seven cents (\$0.47) per square foot.

- B. **Project Access.** Access to the Specific Plan area allows for safe and efficient travel to and from the area. Administrative provisions and signage of the Specific Plan will facilitate direction and access throughout the area. Public transportation exists in the Specific Plan area and a direct pedestrian connection links the existing retail building with the Ranch Drive sidewalk, allowing for safe and convenient access between the existing retail building and the bus stop. A designated pedestrian connection between the existing retail building and the balance of the McCarthy Ranch Marketplace to the south and Ranch Drive to the north exists and will be maintained with any development of the Specific Plan area.

Vehicular access to the Specific Plan area will be provided by two (2) driveways onto Ranch Drive and a McCarthy Ranch Marketplace driveway entrance located to the southeast of the existing retail building. The driveways on Ranch Drive are stop-controlled and provide single-lane ingress and egress. Truck deliveries would enter via the northern driveway along Ranch Drive and immediately turn right and travel westbound towards the loading dock. Trucks exiting the site would retrace their path to the northern Ranch Drive driveway.

Prior to the issuance of a Certificate of Occupancy, Developer shall obtain the necessary approvals for the installation of VTA bus stop improvements consisting of retention of the bus stop in its existing location, and installation of a seven-foot by twenty-foot Portland cement concrete shelter pad behind the sidewalk/passenger waiting pad with retaining wall. Bicycle storage facilities shall also be installed prior to the issuance of the final certificate of occupancy. These facilities shall consist of at least one (1) rack located in a visible and convenient location (i.e., near the entrance to the building) and that provides storage equivalent to two (2) percent of the minimum parking requirement in the Specific Plan area.

Developer also shall work with and negotiate in good faith with the adjacent property owner to obtain permission for the design and construction of striped pedestrian crossing and associated median and/or ramp modifications at the shared driveway for McCarthy Ranch Marketplace and Specific Plan area entrances.

- C. **Grading.** Given the relatively level topography within the Specific Plan area, development will result in modest changes to topography and ground surface features. During grading and construction, however, developer shall adhere to all applicable recommendations for abating expansive soil conditions contained in the Geotechnical Engineering Investigation or comparable geotechnical study. Prior to the issuance of grading permits, developer shall prepare and submit a Stormwater Pollution Prevention Plan (SWPPP) to the City of Milpitas that identifies specific actions and Best Management Practices (BMPs) to prevent stormwater pollution during construction activities.
- D. **Construction.** During all construction activities within the Milpitas Commercial Specific Plan area, the following measures shall be implemented:
1. Water all active construction areas and exposed surfaces (e.g., parking areas, staging areas, soil piles, graded areas, and unpaved access roads) at least two (2) times per day;
 2. Cover all trucks hauling soil, sand, and other loose materials or require all trucks to maintain at least two (2) feet of freeboard;

3. Pave, apply water three (3) times daily, or apply (non-toxic) soil stabilizers on all unpaved access roads, parking areas and staging areas at construction sites;
 4. Sweep daily (with water sweepers) all paved access roads, parking areas, and staging areas at construction sites;
 5. Sweep streets daily (with water sweepers) if visible soil material is carried onto adjacent public streets;
 6. All vehicle speeds on unpaved roads shall be limited to fifteen (15) miles per hour;
 7. All roadways, driveways, and sidewalks to be paved shall be completed as soon as possible. Building pads shall be laid as soon as possible after grading unless seeding or soil binders are used;
 8. Idling times shall be minimized either by shutting equipment off when not in use or reducing the maximum idling time to five (5) minutes (as required by the California airborne toxics control measure Title 13, Section 2485 of California Code of Regulations). Clear signage shall be provided for construction workers at all access points;
 9. All construction equipment shall be maintained and properly tuned in accordance with manufacturer's specifications. All equipment shall be checked by a certified mechanic and determined to be running in proper condition prior to operation; and,
 10. A publicly visible sign shall be posted with the telephone number and person to contact at the City of Milpitas regarding dust complaints. This person shall respond and take corrective action within forty-eight (48) hours. The phone number of the Bay Area Air Quality Management District shall also be visible to ensure compliance with applicable regulations.
- E. **Fiscal Implementation.** Implementation of the Specific Plan including, without limitation, construction of all infrastructure and private facilities contemplated in the Specific Plan, will be financed as follows:
1. All infrastructure necessary to implement the Specific Plan will be privately funded (by way of debt and/or equity financing), except to the extent that the cost of components of the infrastructure is a) funded by development impact fees, fair share contributions and other payments to public agencies and/or b) reimbursed from any public source.
 2. All private improvements necessary to implement the Specific Plan will be privately financed (by way of debt and/or equity financing).

B.16.050 Administration

- A. **Permit Processing.** Development within the Specific Plan area that is consistent with the provisions of the Milpitas Commercial Specific Plan and the conceptual site plan, elevations, colors and materials, and landscaping as depicted in Ordinance 38-799, Figures XI-10-11-07-6 through -9, and the conditions and requirements set forth in Ordinance 38-799, Figure 10, shall be processed under building permit and/or construction plan review and no additional approvals or permits shall be required. Any review or action by City agencies, entities or individuals (i.e., the Milpitas Police Department; the City Engineer; the City Building Department; Planning Director) on such development submittals shall be considered part of building permit and/or construction plan review. The action shall be limited to a determination of compliance with the provisions of

the Milpitas Commercial Specific Plan and all applicable building codes and other requirements of the City, County, State and/or other responsible agencies. Building permit and/or construction plan review shall be non-discretionary, final actions that cannot be appealed.

Development that is not consistent with the development standards set forth in the Milpitas Commercial Specific Plan, shall either require a Substantial Conformance Determination, as discussed below, or require approval under the provisions and requirements of the Milpitas Zoning Code for development in the C2 Zone.

Any building permit issuance in the Specific Plan area will be conditioned on the availability of water and sewage capacity as set forth in Sections B.16.040.A.2 (Water Facilities) and B.16.040.A.3 (Wastewater Facilities). Conformance with the provisions of this Specific Plan do not provide a vested right to the issuance of a Building Permit as water and sewage capacity availability is a material (demand/supply) condition to development on the Specific Plan area.

B. **Existing Uses.** Operation and maintenance of existing uses or structures in the Specific Plan area are not subject to the provisions of the Milpitas Commercial Specific Plan provided a building permit has been obtained and is still valid at the time of the effective date of the provisions codified in this title. Any expansion or development of existing uses or structures, however, would require compliance with the provisions of the Milpitas Commercial Specific Plan.

C. **Substantial Conformance Determination.**

1. **Purpose.** A Substantial Conformance Determination is a mechanism to allow the approval of minor modifications for development under the Specific Plan. A Substantial Conformance Determination may include, but is not limited to, minor modifications to the conceptual plans (Ordinance 38-799, Figures XI-10-11.07-6 through-9); inclusion of land uses not listed in Section B.16.030.A (Land Use Concept) of the Specific Plan; modifications that might be necessary to comply with applicable infrastructure, public services and facilities requirements, and landscape palette; and other issues. A Substantial Conformance Determination does not apply to significant modifications in the basic design of the Specific Plan area; changes to the height or bulk of the approved uses; or increases in the density or intensity of the approved uses unless specifically permitted by the provisions of this Specific Plan.

The purpose of a Substantial Conformance Determination is to ensure orderly development, quality aesthetic design, and safe and harmonious placement of uses within the Specific Plan area. A Substantial Conformance Determination (unless specifically noted otherwise) shall be made by the Planning Director or designee administratively, without the need for a public hearing. In making a Substantial Conformance Determination, the Planning Director or designee shall first make all of the required findings set forth in this section.

2. **Guidelines For A Substantial Conformance Determination.** The following guidelines explain the requirements for making a Substantial Conformance Determination, and the limits placed on the degree of variance from the provisions of the Specific Plan that can occur as part of a Substantial Conformance Determination.
 - a. **Permitted Land Uses.** Land uses not listed as permitted in Section B.16.030.A (Land Use Concept) of this Specific Plan may be permitted, with a Substantial Conformance Determination, provided that:

- (i) The proposed use is compatible with the uses permitted described in Section B.16.030.A (Land Use Concept) of this Specific Plan; and
 - (ii) The proposed use is similar to and will not cause environmental impacts substantially greater than the other permitted uses set forth within Section B.16.030.A (Land Use Concept) of this Specific Plan.
- b. *Infrastructure.* Any modifications to the alignment of access roads; parking lot configurations, or adjustments to individual infrastructure facilities plans such as drainage, sewer, water, and utilities shall be subject to a Substantial Conformance Determination by the Planning Director or designee. Prior to making a Substantial Conformance Determination, the Planning Director or designee shall make the finding that the proposed modification will not result in any environmental impacts substantially greater than those which would occur without any modification.
- c. *Environmental Performance Standards.* The Planning Director or designee may approve minor variations from the environmental performance standards set forth in Section B.16.050.D.7 (Environmental Performance Standards) of this Specific Plan, with a Substantial Conformance Determination. In making such a determination, the Planning Director or designee shall first find that the proposed variation provides substantially equivalent environmental protection as the originally approved standard.
- d. *Conceptual Plan and Other Specific Plan Provisions.* Provisions of the Specific Plan including, but not limited to, architectural details; landscape palette; building size, height, bulk, and orientation; parking lot layout; and other plan details may be modified with a Substantial Conformance Determination. In making such a determination, the Planning Director or designee shall be required to find that the revisions requested as part of a Substantial Conformance Determination are consistent with the provisions of the Milpitas General Plan, and will not create impacts substantially greater than those that would have resulted from the original approval of the Specific Plan.

A maximum ten (10) percent modification to permitted lot coverage, setbacks, floor area (other than the maximum allowable with the Specific Plan area), parking and fence and wall heights may be permitted subject to a Substantial Conformance Determination by the Planning Director or designee. In making such a determination, the Planning Director or designee shall be required to find that the revisions requested as part of a Substantial Conformance Determination are consistent with the provisions of the Milpitas General Plan, and will not create impacts substantially greater than those that would have resulted from the original approval of the Specific Plan.

The required parking spaces may be reduced by the Planning Director or designee subject to a Substantial Conformance Determination after preparation of a parking study demonstrating the proposed reduction in parking spaces is justified based on the mix of uses within the Specific Plan area and the use of shared parking between those uses.

A comprehensive sign program shall be submitted to the Planning Director for finding that it complies with the signage requirements of the Milpitas Commercial Specific Plan. Such finding shall be made as a part of building permit and/or construction plan review. Any subsequent sign permit applications that

substantially comply with the comprehensive sign program shall be processed as a ministerial building permit and/or construction plan review. Any comprehensive sign program that does not comply with the signage requirements of the Milpitas Commercial Specific Plan shall require a Substantial Conformance Determination.

D. Substantial Conformance Determination Procedure.

1. **Application.** Applications for a Substantial Conformance Determination shall be made on forms provided by the Planning Director or designee and shall be accompanied by a filing fee, equivalent to the fee for a Site Development Permit application. Applications shall be made by the owner of the property for which the approval is sought, or an authorized agent.
2. **Hearing.** No public hearing shall be required for a Substantial Conformance Determination.
3. **Action by Reviewing Authority.** The reviewing authority for a Substantial Conformance Determination shall be the Planning Director or designee. The reviewing authority shall take action by providing written notice to the applicant or developer approving, conditionally approving, or denying a Substantial Conformance Determination. The action of the Planning Director or designee shall be final with no appeal.
4. **Findings.** The Planning Director or designee must make a Substantial Conformance Determination if all of the following findings, in addition to those identified above, can be made:
 - a. The physical characteristics of the site have been adequately assessed, and proposed building sites are of adequate size and shape to accommodate proposed uses and all other features of development.
 - b. There is supporting infrastructure, existing or available, consistent with the requirements of the Milpitas Commercial Specific Plan, to accommodate the development without significantly lowering service levels.
 - c. The development resulting from the determination of substantial conformance will not have a substantial adverse effect on surrounding property or the permitted use thereof, and will be compatible with the existing and planned land uses, as well as the character of the surrounding area.
 - d. The proposed improvements related to the development resulting from a Substantial Conformance Determination adequately address all natural and man-made hazards associated with the proposed development and the project site.
5. **Periodic Review.** After receiving a certificate of occupancy, development in the Milpitas Commercial Specific Plan Area is subject to a six-, twelve- and eighteen-month review by the Planning Commission. The review shall be a public hearing to review conformance of the development with the requirements of the Milpitas Commercial Specific Plan.
6. **Specific Plan Amendments.**
 - a. **Purpose.** Specific Plan amendments are governed by Government Code Section 65453 and Section D.10.070 (Implementation and Amendments).
 - b. **Process.**

- (i) The Specific Plan may be amended or repealed only by a majority of the voters voting in an election thereon.
- (ii) Notwithstanding subsection (a), upon application of the fee title holder of the Milpitas Commercial Specific Plan area, the City Council may amend the Specific Plan to further the purposes of this Specific Plan, but in no case can such amendment reduce or eliminate the parties' obligation to fund, construct, or cause to be funded or constructed, the public benefits or Environmental Performance Standards required.

7. **Environmental Performance Standards.** The Specific Plan includes environmental performance standards to ensure that development proceeds with appropriate environmental sensitivity. Environmental studies related to aesthetics, light and glare, health risks, air quality, biological resources, geology, soils and seismicity, hazards and hazardous materials, hydrology and water quality, noise, public services and utilities, transportation and urban decay were conducted for an expansion of the existing retail facility in the Specific Plan area. Environmental performance standards were developed from these environmental studies along with information from the City of Milpitas General Plan.

All environmental performance standards shall be implemented in accordance with the Specific Plan's environmental performance standards and implementation process as outlined in Table B.16.050-A (Milpitas Commercial Specific Plan Environmental Performance Standards). The developer of the Specific Plan area shall bear all costs of implementing the environmental performance standards.

Table B.16.050-A: Milpitas Commercial Specific Plan Environmental Performance Standards

Environmental Performance Standards	Method of Verification	Timing of Verification	Responsible for Verification	Verification of Completion	
				Date	Initial
1. Aesthetics, Light, and Glare					
AES-1a: Prior to issuance of building permits, the developer shall prepare and submit a sign program to the City of Milpitas for review and approval. The sign program shall demonstrate compliance with the applicable requirements with Milpitas Municipal Code Title XI, Chapter 30. The approved sign program shall be implemented into the proposed project.	Approval of plans	Prior to issuance of building permits	City of Milpitas Planning Department		
AES-1b: Prior to issuance of grading or building permits, whichever comes first, the developer shall obtain a tree removal permit from the City of Milpitas for any trees slated for removal with a trunk circumference of 37 inches or more measured at 4.5 feet above ground level. Replacement of such trees shall be performed in accordance with the requirements of the Tree Maintenance and Protection Ordinance. Removed trees that are not covered by the Tree Maintenance and Protection Ordinance (i.e., less than 37 inches	Issuance of permit; Site inspection	Prior to issuance of grading or building permits (whichever comes first); Prior to issuance of the final certificate of occupancy	City of Milpitas Planning Department and Public Works Department		

Table B.16.050-A: Milpitas Commercial Specific Plan Environmental Performance Standards

Environmental Performance Standards	Method of Verification	Timing of Verification	Responsible for Verification	Verification of Completion	
				Date	Initial
in circumference at 4.5 feet above ground level) shall be replaced onsite with a similar tree species at no less than a 1:1 ratio. All replacement trees shall be planted prior to the issuance of the final certificate of occupancy.					
AES-1c: Prior to issuance of the final certificate of occupancy, the developer shall do one of the following: 1) permanently remove all shipping containers from the project site; or 2) obtain a minor Site Development Permit Approval and install screening measures in accordance with Zoning Ordinance requirements. If the second option is pursued, outdoor storage of containers shall occur in a completely enclosed building or behind a visually obscure solid wall or tight board fence a minimum 6 feet in height and outside any front or street side yard setback area.	Site inspection	Prior to issuance of the final certificate of occupancy	City of Milpitas Planning Department		
AES-2: Prior issuance building permits, the developer shall ensure that all exterior lighting fixtures associated with the existing retail building (building-mounted and freestanding) are shielded, recessed, or directed downward to prevent unwanted illumination of neighboring properties.	Approval of plans	Prior issuance building permits	City of Milpitas Planning Department		

2. Air Quality

AIR-3: The following measures shall be implemented during all construction activities:	Site inspection	During construction activities	City of Milpitas Building Safety and Housing Department		
Water all active construction areas and exposed surfaces (e.g., parking areas, staging areas, soil piles, graded areas, and unpaved access roads) at least two times per day.					
Cover all trucks hauling soil, sand, and other loose materials or require all trucks to maintain at least 2 feet of freeboard.					
Pave, apply water three times daily, or apply (non-toxic) soil stabilizers on all unpaved access roads, parking areas and staging areas at construction sites.					
Sweep daily (with water sweepers) all paved access roads, parking					

Table B.16.050-A: Milpitas Commercial Specific Plan Environmental Performance Standards

Environmental Performance Standards	Method of Verification	Timing of Verification	Responsible for Verification	Verification of Completion	
				Date	Initial
areas, and staging areas at construction sites.					
Sweep streets daily (with water sweepers) if visible soil material is carried onto adjacent public streets.					
All vehicle speeds on unpaved roads shall be limited to 15 miles per hour.					
All roadways, driveways, and sidewalks to be paved shall be completed as soon as possible. Building pads shall be laid as soon as possible after grading unless seeding or soil binders are used.					
Idling times shall be minimized either by shutting equipment off when not in use or reducing the maximum idling time to 5 minutes (as required by the California airborne toxics control measure Title 13, Section 2485 of California Code of Regulations). Clear signage shall be provided for construction workers at all access points.					
All construction equipment shall be maintained and properly tuned in accordance with manufacturer's specifications. All equipment shall be checked by a certified mechanic and determined to be running in proper condition prior to operation.					
Post a publicly visible sign with the telephone number and person to contact at the City of Milpitas regarding dust complaints. This person shall respond and take corrective action within 48 hours. The phone number of the Bay Area Air Quality Management District shall also be visible to ensure compliance with applicable regulations.					
AIR-7a: The developer shall use paving materials with increased solar reflectivity in areas where pavement is replaced. Such materials shall use light-colored aggregate or other appropriate methods to achieve high solar reflectivity. The developer shall provide	Approval of plans and site inspection	Prior to issuance of Building Permit	City of Milpitas Planning Department		

Table B.16.050-A: Milpitas Commercial Specific Plan Environmental Performance Standards

Environmental Performance Standards	Method of Verification	Timing of Verification	Responsible for Verification	Verification of Completion	
				Date	Initial
construction details and specifications that shall be submitted with construction drawings and installed with improvements.					
AIR-7b: Prior to issuance of the final certificate of occupancy, the developer shall post signs in the loading docks advising truck drivers to turn off engines when not in use and advising truck drivers of state law prohibiting diesel idling of more than 5 minutes.	Site inspection	Prior to issuance of the final certificate of occupancy	City of Milpitas Planning Department		
AIR-7c: Prior to issuance of the final certificate of occupancy, the developer shall do the following:	Approval of plans; Site inspection; ongoing	Prior to issuance of the building permit; ongoing.	City of Milpitas Planning Department and Building Safety and Housing Department		
Prior to building permit issuance, a secondary closed loop system shall be evaluated and implemented, if found to be technically and economically feasible. Details and specifications shall be included with the construction drawings.					
The developer shall maintain the refrigeration system at least once per year to ensure that refrigerant leaks remain minimal. The maintenance records shall be kept onsite for review by the City of Milpitas.					
During installation of the new refrigerators and freezers, effort shall be made to reuse the existing refrigerants in the new system, unless the old refrigerant is not the same type as is proposed in the new system or more leakage would occur if the refrigerants are reused.					
AIR-7d: Prior to issuance of the final certificate of occupancy, the developer shall provide the following Transportation Demand Management measures:	Site inspection	Prior to issuance of the final certificate of occupancy	City of Milpitas Planning Department		
Public transit information in the employee breakroom. Store management shall post information such as Santa Clara Valley Transportation Authority bus and light rail schedules, maps, and fares.					

Table B.16.050-A: Milpitas Commercial Specific Plan Environmental Performance Standards

Environmental Performance Standards	Method of Verification	Timing of Verification	Responsible for Verification	Verification of Completion	
				Date	Initial
Ride sharing information in the employee breakroom. Store management shall facilitate ride sharing by providing sign-up sheets or other measures to allow interested employees to identify carpooling opportunities.					
Bicycling information. Store management shall post information such as bicycle route maps and information about taking bikes on public transportation.					
AIR-7e: To reduce construction related greenhouse gas impacts, the following measures are required:	Submittal of documentation	During construction activities	City of Milpitas Planning Department		
At least 15 percent of the construction vehicles/equipment shall be fueled by an alternative source such as biodiesel and/or electric.					
At least 10 percent of all building materials shall be local (within 100 miles); and					
At least 50 percent of construction and demolition materials shall be recycled. This latter provision shall be coordinated with Mitigation Measure PSU-6a.					

3. Biological Resources

BIO-1: If vegetation removal associated with development of the property is to occur during the nesting bird season (February 15 through August 31), a qualified biologist shall conduct a pre-construction survey for nesting birds to identify any potential nesting activity. The pre-construction surveys for nesting birds shall be conducted within 14 days prior to any construction-related activities (grading, ground clearing, etc.). If nesting birds are identified on the site, a 100-foot buffer shall be maintained around the nests; no construction-related activities shall be permitted within the 100-foot buffer. A qualified biologist shall monitor the nests, and construction activities may commence within the buffer area at the discretion and presence of the biological	Submittal of documentation; Site inspection	Within 14 days prior to any construction-related activities during the nesting bird season (February 15 through August 31)	City of Milpitas Planning Department		
---	---	--	--------------------------------------	--	--

Table B.16.050-A: Milpitas Commercial Specific Plan Environmental Performance Standards

Environmental Performance Standards	Method of Verification	Timing of Verification	Responsible for Verification	Verification of Completion	
				Date	Initial
monitor. The pre-construction survey for nesting birds shall not be required if construction activities occur outside of the nesting bird season (September 1 through February 14).					
4. Geology, Soils, and Seismicity					
GEO-1a: Prior to issuance of building permits, the developer shall submit a seismic hazards technical study prepared by a qualified geotechnical engineer to the City of Milpitas for review and approval. The report shall be prepared in accordance with the requirements of the Seismic Hazards Mapping Act and shall identify necessary design measures to reduce potential seismic ground shaking impacts to acceptable levels. The developer shall incorporate the approved design measures into the project plans.	Approval of plans	Prior to issuance of building permits	City of Milpitas Building Safety and Housing Department		
GEO-1b: Prior to issuance of building permits, the developer shall submit a design-level geotechnical investigation to the City of Milpitas for review and approval. The design-level investigation shall address the potential for ground failure to occur onsite and identify abatement measures to reduce the potential for such an event to acceptable levels. The abatement measures shall be incorporated into the project design.	Approval of plans	Prior to issuance of building permits	City of Milpitas Building Safety and Housing Department		
GEO-1c: Prior to issuance of building permits, the developer shall submit plans to the City of Milpitas for review and approval that demonstrate that the proposed project is designed in accordance with all state and local seismic safety requirements. Such requirements shall include the California Building Standards Code and Milpitas Municipal Code, Title II. The approved plans shall be incorporated into the project design.	Approval of plans	Prior to issuance of building permits	City of Milpitas Building Safety and Housing Department		
GEO-4: During grading and construction, the developer shall adhere to all applicable recommendations for abating expansive soil conditions contained in the Geotechnical Engineering Investigation or comparable geotechnical study. This includes the excavation of expansive soils and the subsequent replacement of such soils with non-expansive engineered fill.	Site inspection	During grading and construction	City of Milpitas Building Safety and Housing Department		

Table B.16.050-A: Milpitas Commercial Specific Plan Environmental Performance Standards

Environmental Performance Standards	Method of Verification	Timing of Verification	Responsible for Verification	Verification of Completion	
				Date	Initial
5. Hydrology and Water Quality					
HYD-1: Prior to the issuance of grading permits for the proposed project, the developer shall prepare and submit a Stormwater Pollution Prevention Plan (SWPPP) to the City of Milpitas that identifies specific actions and Best Management Practices (BMPs) to prevent stormwater pollution during construction activities. The SWPPP shall identify a practical sequence for BMP implementation and maintenance, site restoration, contingency measures, responsible parties, and agency contacts. The SWPPP shall include, but not be limited to, the following elements:	Approval of plan	Prior to the issuance of grading permits	City of Milpitas Planning Department and Engineering Department		
Temporary erosion control measures shall be employed for disturbed areas.					
No disturbed surfaces shall be left without erosion control measures in place during the winter and spring months.					
Sediment shall be retained onsite by a system of sediment basins, traps, or other appropriate measures.					
The construction contractor shall prepare Standard Operating Procedures for the handling of hazardous materials on the construction site to eliminate or reduce discharge of materials to storm drains.					
BMP performance and effectiveness shall be determined either by visual means where applicable (e.g., observation of above-normal sediment release), or by actual water sampling in cases where verification of contaminant reduction or elimination (such as inadvertent petroleum release) is required by the RWQCB to determine adequacy of the measure.					
In the event of significant construction delays or delays in final landscape installation, native grasses or other appropriate vegetative					

Table B.16.050-A: Milpitas Commercial Specific Plan Environmental Performance Standards

Environmental Performance Standards	Method of Verification	Timing of Verification	Responsible for Verification	Verification of Completion	
				Date	Initial
cover shall be established on the construction site as soon as possible after disturbance, as an interim erosion control measure throughout the wet season.					
HYD-2: Prior to the issuance of building permits for the proposed project, the developer shall submit a stormwater management plan to the City of Milpitas for review and approval. The stormwater management plan shall comply with the requirements of Milpitas Municipal Code Title XI, Chapter 16 and identify pollution prevention measures and practices to prevent polluted runoff from leaving the project site. Examples of stormwater pollution prevention measures and practices to be contained in the plan include, but are not limited to:	Approval of plan	Prior to the issuance of building permits	City of Milpitas Planning Department and Engineering Department		
Strategically placed bioswales and landscaped areas that promote percolation of runoff					
Pervious pavement					
Roof drains that discharge to landscaped areas					
Trash enclosures with screen walls					
Stenciling on storm drains					
Curb cuts in parking areas to allow runoff to enter landscaped areas					
Rock-lined areas along landscaped areas in parking lots					
Catch basins					
Oil/water separators					
Regular sweeping of parking areas and cleaning of storm drainage facilities					
Employee training to inform store personnel of stormwater pollution prevention measures					
The developer shall also prepare and submit an Operations and Maintenance Agreement to the City identifying procedures to ensure that stormwater quality control measures work properly during operations.					

Table B.16.050-A: Milpitas Commercial Specific Plan Environmental Performance Standards

Environmental Performance Standards	Method of Verification	Timing of Verification	Responsible for Verification	Verification of Completion	
				Date	Initial
6. Public Services and Utilities					
PSU-3: Prior to building permit issuance, the developer shall include details and specification in the construction drawings and install the following indoor water conservation measures:	Approval of plans	Prior to issuance of the final certificate of occupancy	City of Milpitas Planning Department, Building Safety and Housing Department and Engineering Department		
• Low-flow or ultra-low-flow toilets and urinals					
• Sensor-activated faucets in restrooms					
PSU-6a: Prior to the commencement of construction activities, the developer shall retain a qualified contractor to perform construction and demolition debris recycling. The developer shall provide documentation to the satisfaction of the City of Milpitas demonstrating that construction and demolition debris was recycled.	Submittal of documentation	Prior to issuance of building permits	City of Milpitas Planning Department		
PSU-6b: Prior to building permit issuance, the developer shall show onsite facilities necessary to collect and store recyclable materials. The facilities shall include receptacles in public spaces that are of high-quality design and identify accepted materials.	Approval of plans; Site inspection	Prior to issuance of building permits	City of Milpitas Planning Department		
7. Transportation					
TRANS-1a: Prior to the issuance of building permits, the developer shall provide fair-share fees to the City of Milpitas for improvements to the Dixon Landing Road/N. Milpitas Boulevard intersection and the widening of Dixon Landing Road in the amount of \$31,960 (\$3,000 for the intersection improvement and \$28,960 for the roadway widening). The fees will go towards the following intersection improvements: 1) modifying the signal operation to include a southbound right-turn overlap and subsequent signal timing optimization or 2) adding a northbound left turn lane, a southbound right-turn lane, and eastbound left-turn and right-turn lanes. The widening shall consist of adding an additional lane in each direction between I-880 and N. Milpitas Boulevard. Both improvements are	Receipt of fees	Prior to the issuance of building permits	City of Milpitas Planning Department		

Table B.16.050-A: Milpitas Commercial Specific Plan Environmental Performance Standards

Environmental Performance Standards	Method of Verification	Timing of Verification	Responsible for Verification	Verification of Completion	
				Date	Initial
identified in the Valley Transportation Plan 2035.					
TRANS-1b: Prior to the issuance of final certificate of occupancy, the developer shall provide the City of Milpitas the full cost of signal timing modifications at the N. McCarthy Boulevard/Ranch Drive (south) intersection in the estimated amount of \$2,500 dollars. The modifications shall consist of re-timing the signal to increase the current cycle length. This mitigation measure shall not apply if the signal timing is modified prior to the developer seeking the final certificate of occupancy.	Receipt of fees	Prior to the issuance of final certificate of occupancy	City of Milpitas Planning Department		
TRANS-3: Prior to issuance of building permits, the developer shall provide a traffic management fee in the amount of \$180,000 to the City of Milpitas. The fees shall be used for circulation and traffic operation improvements within the City of Milpitas, including signal coordination and intersection improvements. Specific improvements that shall be fully funded by funds collected shall include:	Receipt of fees	Prior to issuance of building permits	City of Milpitas Planning Department		
McCarthy Boulevard/Technology Drive: The eastbound approach shall be re-stripped to provide two left-turn lanes and one shared through/right lane.					
McCarthy Boulevard/SR-237 Westbound Ramps: An additional westbound right-turn lane shall be constructed to provide two left-turn lanes, two through lanes, and two right-turn lanes for the westbound approach.					
Ranch Drive: The roadway shall be restriped to extend the existing two-way left-turn lane from the northern driveway of the existing retail building to the end of the existing westbound left-turn lane at the McCarthy Boulevard/Ranch Drive (North) intersection.					
TRANS-5: Prior to issuance of building permits, the developer shall prepare and submit a site plan to the City of Milpitas that demonstrates that off-street parking is provided onsite complies with the Milpitas Municipal Code Parking Regulations and Development	Approval of plan (Note: Project plans submitted comply with	Prior to issuance of building permits	City of Milpitas Planning Department		

Table B.16.050-A: Milpitas Commercial Specific Plan Environmental Performance Standards

Environmental Performance Standards	Method of Verification	Timing of Verification	Responsible for Verification	Verification of Completion	
				Date	Initial
Standards. The approved site plan shall be incorporated into the proposed project.	the City's off-street parking requirements)				
TRANS-8: Prior to building permit issuance, the developer shall provide details and specifications for bicycle storage facilities on the construction drawings and install prior to occupancy. Bicycle storage facilities shall consist of at least one rack located in a visible and convenient location (e.g., near the store entrance) and that provides storage equivalent to 2 percent of the proposed project's minimum parking requirement.	Approval of plans; Site inspection	Prior to issuance of the final certificate of occupancy	City of Milpitas Planning Department		
TRANS-9: Prior to commencement of construction activities, the developer shall submit a Construction Traffic Control Plan to the City of Milpitas for review and approval. The plan shall identify the timing and routing of all major construction equipment and materials deliveries to avoid potential traffic congestion and delays on the local street network and the McCarthy Ranch Marketplace, and to encourage the use of I-880 and SR-237. If necessary, construction equipment and materials deliveries shall be limited to off-peak hours (e.g., mornings or evenings) to avoid conflicts with local traffic circulation. The plan shall also identify suitable locations for construction worker parking.	Approval of plan	Prior to commencement of construction activities	City of Milpitas Planning Department		

Chapter B.18 Other Zones and Standards

Sections:

B.18.010 Purpose

B.18.020 Other Zones Use Regulations

B.18.030 Other Zones Development Standards

B.18.040 Other Zones Supplemental Standards

B.18.010 Purpose

- A. **Agricultural (A) Zone.** The Agricultural (A) Zone is intended to preserve lands best suited for agricultural use from the encroachment of incompatible uses, and to preserve land for eventual development into other uses, pending proper timing for the economical provision of utilities, major streets, and other facilities to allow compact, orderly development.
- B. **Institutional (I) Zone.** The Institutional (I) Zone is intended to encourage the orderly development of public service and educational uses in the community and to ensure their presence as a vital part of the neighborhood balance.
- C. **Park and Public Open Space (POS) Zone.** The Park and Public Open Space (POS) Zone is intended to provide for public open space and recreational uses in order to preserve environmentally sensitive areas and accommodate community service or recreational facilities.

B.18.020 Other Zones Use Regulations

- A. Table B.18.020-A (Other Zones Use Regulations) sets the land use regulations for other zones. Land uses are defined in Chapter E.4 (Definitions of Uses). In cases where a land use is not listed in the table, the Director shall make a determination regarding similar use consistent with Subsection A.4.020.G (Determination of Similar Use).
- B. Land uses not listed in the table and not substantially like the uses below are prohibited unless the Planning Commission approves a Conditional Use Permit consistent with Subsection D.4.030 (Use Permits) and finds that use will not have adverse impacts or be more detrimental to the public welfare than any other use explicitly, with or without a Conditional Use Permit, in the same zone.
- C. All uses shall be conducted entirely within enclosed structures, unless specifically noted or otherwise approved by the Director or Review Authority.

Table B.18.020-A: Other Zones Use Regulations

"P" = Permitted Use | "MC" = Minor Conditional Use Permit approved by Zoning Administrator required | "MCS" = Minor Conditional Use Permit approved by Director required | "C" = Conditional Use Permit required | "-" = Not Allowed

Uses	A	I	POS	Additional Regulations
Agricultural Uses				
Agricultural Supply Sales	C	-	-	n/a

Table B.18.020-A: Other Zones Use Regulations

"P" = Permitted Use | "MC" = Minor Conditional Use Permit approved by Zoning Administrator required | "MCS" = Minor Conditional Use Permit approved by Director required | "C" = Conditional Use Permit required | "-" = Not Allowed

Uses	A	I	POS	Additional Regulations
Animal Husbandry	P	-	-	Section C.10.060 (Animal Husbandry)
Commercial Agricultural Processing Plant	C	-	-	n/a
Cultivated Agriculture	P	-	-	n/a
Guest Ranch	P	-	-	n/a
Riding Academy and Public Stables	P	-	-	n/a
Commercial Uses				
Animal Care and Services				
Kennel	C	-	-	Milpitas Municipal Code Section V-210-11 (Permits for Animal Facilities and Animal Adoption Organizations)
Veterinary Hospital or Services	-	C	-	
Eating and Drinking Establishment				
Mobile Food Vending (Individual Vehicle)	P	P	P	Section C.10.170 (Mobile Food Vending)
Restaurant, Limited Service	-	MCS ¹	-	
Home Occupation	P	P	-	Section C.10.130 (Home Occupations)
Hospital	-	C	-	n/a
Offices				
Medical Office/Clinic	-	C	-	n/a
Vehicle-Related Uses				
Fleet-Based Service	-	P	-	n/a
Mobile Fueling	P/-	P/-	-	Milpitas Municipal Code Chapter V-300 (Fire Code)
Industrial Uses				
Mining and Quarrying	C	-	-	n/a
Recycling Facility				
Collection Facility	-	C	-	n/a
Public, Institutional, and Recreational Uses				

Table B.18.020-A: Other Zones Use Regulations

"P" = Permitted Use | "MC" = Minor Conditional Use Permit approved by Zoning Administrator required | "MCS" = Minor Conditional Use Permit approved by Director required | "C" = Conditional Use Permit required | "-" = Not Allowed

Uses	A	I	POS	Additional Regulations
Cemetery	C	C	-	n/a
Child Care				
Child Care Center	MC	MC	MC	Section C.10.140 (Large Family Child Care and Child Care Centers)
Large Family Child Care Home	P	-	-	
Small Family Child Care Home	P	-	-	n/a
Civic/Government	-	P	-	n/a
Community Assembly				
Major	-	C	C	n/a
Minor	-	MCS	MCS	n/a
Community Garden	P	P	P	n/a
Correctional Facility	-	C	-	n/a
Educational Institutions				
College/University, Private	-	P	-	n/a
School, Private	-	P	-	n/a
School, Public	-	P	-	n/a
Trade and Vocational School	-	C	-	n/a
Farmers' Market	-	MCS	MCS	Section C.10.120 (Farmers' Markets)
Funeral Parlor and Mortuary	-	C	-	n/a
Library/Museum	-	P	-	n/a
Park/Playground	P	P	P	n/a
Public Safety	-	P	-	n/a
Public Utility	-	C	C	n/a

Table B.18.020-A: Other Zones Use Regulations

"P" = Permitted Use | "MC" = Minor Conditional Use Permit approved by Zoning Administrator required | "MCS" = Minor Conditional Use Permit approved by Director required | "C" = Conditional Use Permit required | "-" = Not Allowed

Uses	A	I	POS	Additional Regulations
Resilience Hub	-	P	-	See Subsection C.10.230.D.6 regarding Temporary Resilience Hubs.
Transportation Passenger Terminal/Facility	-	C	-	n/a
Wireless Telecommunications Facility	See Section C.10.240 (Wireless Telecommunications Facilities).			
Residential Uses				
Accessory Dwelling Unit and Junior Accessory Dwelling Unit	P	-	-	Section C.10.030 (Accessory Dwelling Units and Junior Accessory Dwelling Units)
Elderly and Long-Term Care	-	C	-	n/a
Employee/Farmworker Housing	P	-	-	n/a
Group Living Accommodation	-	MCS	-	n/a
Residential Care Facility	P ²	-	-	n/a
Single-Family Dwelling	P ²	-	-	Section C.10.210 (Single-Family Dwelling)
Supportive Housing	P ²	-	-	California Government Code § 65582
Transitional Housing	P ²	-	-	California Government Code § 65582
Unclassified Uses				
Accessory Use	P	P	P	n/a
Parking Lot ³	-	MCS	-	n/a
Parking Structure ³	-	MCS	-	n/a
Temporary Use	See Section C.10.230 (Temporary Uses and Structures)			

Table Notes:

¹ Limited to an accessory use that serves the primary use on the same site.

² When accessory to primary agricultural use.

³ Applies to parking lots or structures that are primary uses, as defined in Part XIII-E (Definitions).

B.18.030 Other Zones Development Standards

Table B.18.030-A (Other Zones Development Standards) establishes the development standards for other zones.

Table B.18.030-A: Other Zones Development Standards			
ft = feet ac = acres du = dwelling unit FAR = floor area ratio n/a = not applicable			
Standard	A	I	POS
Lot Area, min (ac)	5	n/a	n/a
Lot Width, min (ft)	300	n/a	n/a
Density (du/gross acre) ¹	0.4	n/a	n/a
Setbacks (ft)			
Front	50	n/a	The most restrictive setback required for the abutting zone; in no case less than 20
Interior side	50	n/a	The most restrictive setback required for the abutting zone; in no case less than 10
Street side	50	n/a	The most restrictive setback required for the abutting zone; in no case less than 20
Rear	50	n/a	The most restrictive setback required for the abutting zone; in no case less than 10
FAR, max.	n/a		
Primary Building Height, max.	30 ft; 2.5 stories	n/a	30 ft; 2.5 stories
Accessory Building Height, max.	30 ft; 2.5 stories	n/a	30 ft; 2.5 stories
Usable Open Space	n/a	n/a	n/a

Table Notes:

¹ When determining the density of non-traditional housing configurations such as group living accommodations and single-room occupancy residences, three bedrooms may be counted as the equivalent of one unit.

B.18.040 Other Zones Supplemental Standards

Reserved.

Chapter B.20 Overlay Zones and Standards

Sections:

- B.20.010 Purpose
- B.20.020 Freeway Corridor (FC) Overlay Zone
- B.20.030 Site and Architectural (S) Overlay Zone

B.20.010 Purpose

This Chapter establishes additional standards for defined areas (i.e., overlay zones) that are applied in addition to standards provided in the base zones. These standards are intended to ensure that proposed uses and development are compatible with existing and future development on neighboring properties and produce an environment of desirable character consistent with the General Plan. The “H” Hillside Combining District is addressed in Chapter B.22 (“H” Hillside Combining District).

B.20.020 Freeway Corridor (FC) Overlay Zone

- A. **Purpose.** The purpose of the Freeway Corridor (FC) Overlay Zone is to establish a process to consider an increase in the maximum floor area ratio to accommodate new and infill developments along the freeway corridor.
- B. **Applicability.** The FC Overlay Zone may be combined with any non-residentially zoned property within 300 feet of Interstate 680, Interstate 880, or State Route 237.
- C. **Development Standards.** The development standards for the underlying base zone shall apply, except that an increase of up to 20 percent above the base zone’s maximum floor area ratio may be allowed subject to the Review Authority’s discretion (e.g., if the maximum floor area ratio is 0.50, eligible properties may submit an application requesting an increase in floor area ratio of up to 0.60).
- D. **Process.**
 - 1. An applicant for a proposed development project on a lot located within the FC Overlay Zone may request an increase in the maximum floor area ratio, pursuant to this Section, as part of the overall project entitlements. The Review Authority may approve, approve with conditions, or deny the request.
 - 2. The Review Authority may deny a request for increased floor area ratio on a lot within the FC Overlay Zone if a finding is made that such increase would be detrimental to public health, safety, or welfare; or that such increase would not be consistent with the nature and configuration of streets, infrastructure, and/or existing or anticipated development in the vicinity of the subject property.
- E. **Limitations.** The FC Overlay Zone may not be combined with any other overlay or other process allowing additional floor area ratio.

B.20.030 Site and Architectural (S) Overlay Zone

The Site and Architectural (S) Overlay Zone applies to areas annexed into Milpitas city limits consistent with Section B.2.040 (Zoning of Annexed Areas). Development in the S Overlay Zone shall comply with all applicable standards and procedures in this Title.

Chapter B.22 “H” Hillside Combining District

Sections:

- B.22.010 Findings, Purpose and Intent
- B.22.020 Establishment and Designation
- B.22.030 Maximum Allowable Densities and Minimum Lot Sizes
- B.22.040 Height Regulations
- B.22.050 Yard Requirements
- B.22.060 Crestline Zone of Protection
- B.22.070 Special Provisions for PUD’s in Hillside
- B.22.080 Open Space Easements
- B.22.090 Site and Architectural Approval
- B.22.100 Slope Planting
- B.22.110 Residential Driveways and Parking
- B.22.120 Non-Residential Off-Street Parking
- B.22.130 Fencing
- B.22.140 Recreation Courts
- B.22.150 Outdoor Lighting
- B.22.160 Underfloor Clearance
- B.22.170 Maximum Size of Residence, Accessory Structures, and Impervious Surface Coverage
- B.22.180 Grading Requirements

B.22.010 Findings, Purpose and Intent

The City Council of the City of Milpitas finds and declares:

- A. The hillsides which are a part of the City and within its urban planning area represent a unique scenic asset to the community and a part of the history and tradition of the community.
- B. The inventory of open space and natural scenery in the City and County is rapidly diminishing.
- C. The congestion of traffic, commerce, development and people may require a counterbalance of pleasant vistas bearing in mind preservation and conservation of the natural landscaping and open space while at the same time permitting orderly and regulated residential development.
- D. Pleasant communities attract business, industry and people. They improve public morale and pride and encourage public support for safe, healthful and productive development.
- E. Citizens have shown that they wish this community to be attractive as well as clean and safe and that they want to avoid hillside visual pollution. Therefore, it is necessary to create a special zoning

district which insures an orderly and harmonious residential development that will minimize the amount of disturbance to the natural terrain.

- F. If Milpitas is to avoid the hillside safety, ecological/environmental, and financial disasters which have occurred elsewhere in California, seismic risk, geologic hazards, fire protection, groundwater protection, flood prevention and erosion control require the regulation of hillside development as to density, construction practices, building sites and landscaping.
- G. That all environmental concerns be included in hillside development (in order to take into account nationally recognized Pacific Flyway Habitat designations and not to disturb nesting areas or resting areas).
- H. The purpose of the "H" Hillside Combining District is to promote and encourage the orderly development of the hillside area of the City by the application of regulations and requirements established to meet the particular problems associated with development of hillside areas, including but not limited to geologic problems, slope, safe access and visibility.

B.22.020 Establishment and Designation

"H" Hillside Combining Districts shall be established only in conjunction with other districts. An "H" designation shall be required in areas designated in the adopted General Plan as "Hillside" and may be combined with "R1" Single-Family Residential District.

The provisions of this section shall apply in the "H" Hillside Combining District, in addition to those conditions specified for the basic zone classification. Where there is a conflict between these regulations and the regulations specified in the basic zone, the provisions in this section shall prevail.

B.22.030 Maximum Allowable Densities and Minimum Lot Sizes

The following requirements shall apply in the "H" Hillside Combining District:

- A. The average land area per dwelling unit is determined by calculating the average slope of the parcel and then using this figure in the slope density equation to get minimum average land area per dwelling unit.
- B. **The Slope Density Equation.** If the parcel has an average slope of ten (10) percent or less, the average land area per dwelling unit shall be no less than ten (10) acres. If the parcel has an average slope of fifty (50) percent or more, the minimum average land area per dwelling unit shall be no less than eighty (80) acres. If the parcel has an average slope of ten (10) percent to fifty (50) percent, the average land area per dwelling unit shall be determined by the following equation:

$$a = \frac{1}{0.121875 - 0.0021875 S}$$

Where: **a** is the average land area per dwelling; and **S** is the average slope of the lot in percent.

- C. Average slope shall be based on existing contours as shown on aerial maps on file in the office of the City Engineer dated April 1964. Where slope cannot be directly determined by observation, the average slope will be determined by the formula:

$$S = \frac{100 I L}{A}$$

Where: **I** is the contour interval in feet; **L** is the combined length of the contour lines in scale feet; and **A** is the net area of the lot in square feet.


Exhibit "B" is an example of the use of this formula.

- D. The maximum number of dwelling units permitted in a subdivision shall be determined by dividing the gross land area by the average land area per dwelling unit, computed to the third significant figure, and then rounded to the nearest whole number.
- E. **Reduction of Density.** The City may require a reduction in the number of dwelling units below the maximum otherwise permitted under this Section if the City determines that such reduction is necessary or appropriate by reason of site restrictions or geologic hazards.
- F. **Further Subdivision Prohibited.** Upon recordation of a final subdivision or parcel map covering any site zoned "R1-H," no lots or parcels shown on such map may be thereafter further subdivided so as to increase the total density permitted under this Section for the entire subdivision or parcel depicted on the final map.
- G. **Exempted Lots.** Any lot shown as a unit on a recorded subdivision or land division, or any lot otherwise legally created, is exempt from the density requirements set forth in this Section provided such lot was created prior to the effective date of the ordinance codified in this chapter. Any lot so exempted will not lose its exempt status if either of the following events takes place subsequent to the effective date of the ordinance codified in this chapter:
 - 1. A portion of the lot is exchanged for a portion of any adjoining lot, the result of which does not decrease the original square footage of the lot; or
 - 2. The lot is enlarged by the addition of land from any adjoining parcel.Under no circumstances shall the number of dwelling units be greater than the number permitted prior to any modification for lot line adjustment.
- H. **Density Exception.** Notwithstanding the density provisions of the "H" District set forth in Section B.22.030, a commercial development which was approved prior to the October 15, 1992 effective date of the ordinance codified in this section may, upon site and architectural approval, pursuant to Section B.22.030, be replaced with one less intensive single-family residential dwelling that complies with all other conditions of Chapter B.22 and all other relevant provisions of the Municipal Code.

B.22.040 Height Regulations

- A. Under no circumstances shall any main building on the west side of the crestline exceed a height of seventeen (17) feet and one (1) story (excluding basements) from the lowest finished grade to the highest ridgeline of the building.
- B. Under no circumstances shall any main building on the east side of the crestline exceed a height of twenty-seven (27) feet and two (2) stories from the lowest finished grade to the highest ridgeline of the building.
- C. Accessory structure(s) shall not exceed seventeen (17) feet and one (1) story from the lowest finished grade to the highest ridgeline of the building anywhere in the hillside.

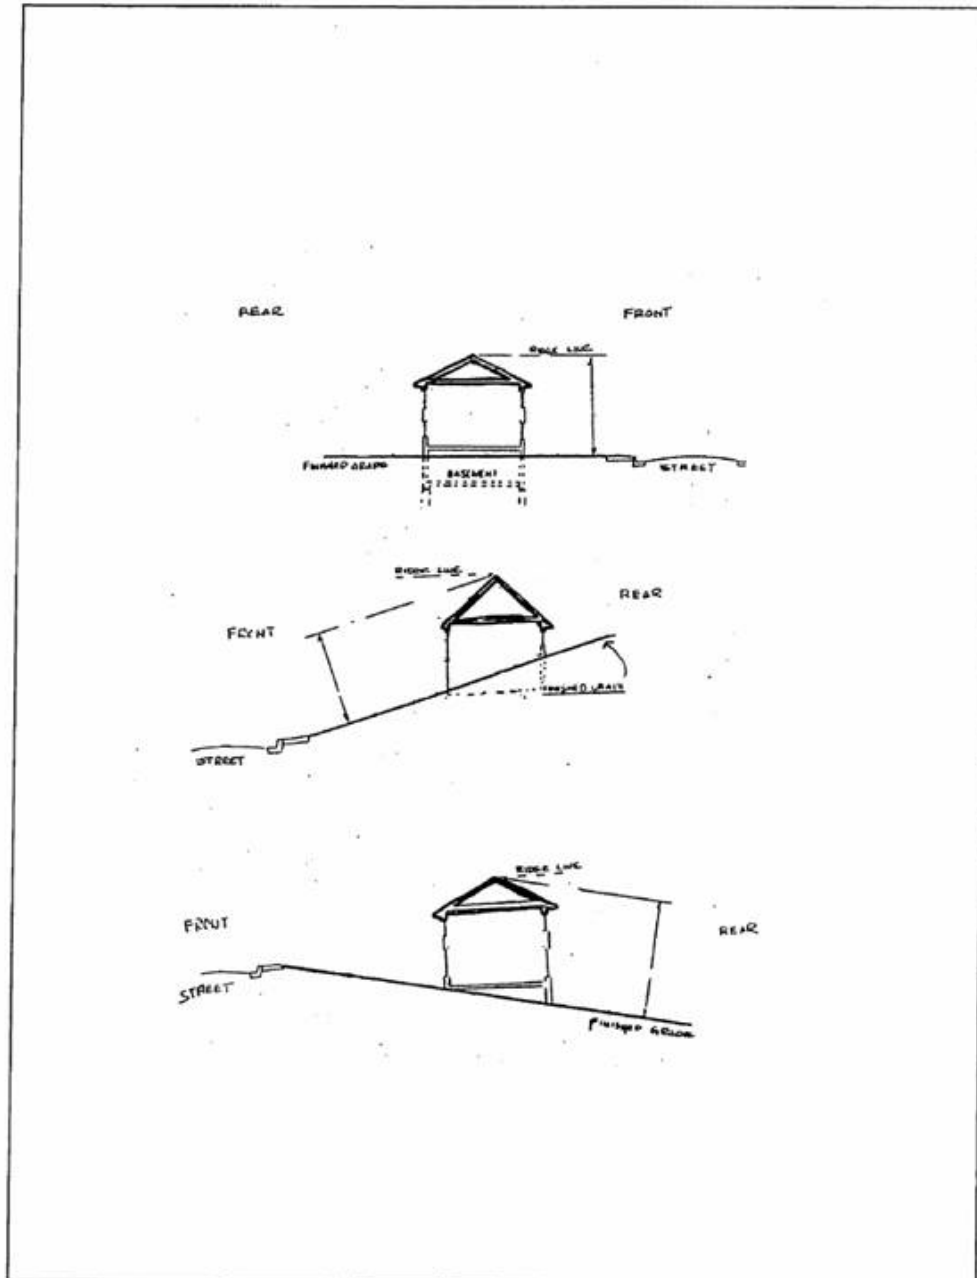
FIGURE B.22.040-1: ILLUSTRATIONS FOR SECTION B.22.040



Contour Interval = 5 feet (100', 105', 110', etc.)
 Contour Line Length = (a, b, c — g)
 Net Area of Lot = ten acres = 435,600 square feet

	Contour	Length Designation	Length in Feet
Contour Line Lengths	100'	a	500'
	105'	b	2250'
	110'	c	2100'
	115'	d	2000'
	120'	e	2050'
	125'	f	1500'
	130'	g	1000'
	TOTAL LENGTH		11,400'
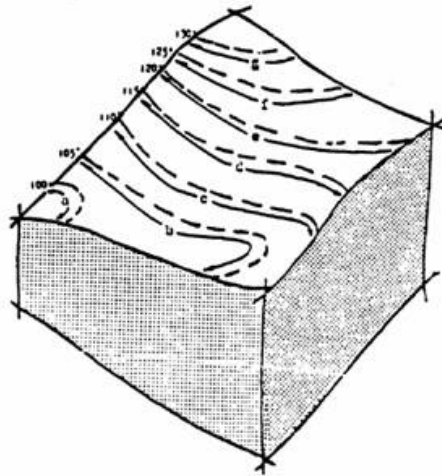
$$\text{Slope} = \frac{100 \text{ IL}}{435,600} = \frac{100 (5) (11,400)}{435,600} = 13\%$$



B.22.050 Yard Requirements

For lands in the R1 residential zoning district, the following requirements shall apply:

- A. All dwellings shall have a minimum side yard of forty (40) feet.
- B. Minimum front yard setbacks shall be twenty-five (25) feet when the average slope of the lot is less than sixteen (16) percent, or when the front yard slope does not exceed sixteen (16) percent; otherwise, the minimum front yard setback shall be forty (40) feet.
- C. The minimum rear yard setback for the principal dwelling shall be forty (40) feet.

B.22.060 Crestline Zone of Protection

- A. The purpose of the crestline zone of protection is to preserve the natural quality of the crestline and the slopes immediately below, when viewed from the valley floor.
- B. The crestline zone of protection is defined as the area westerly of the perceived crestline and between the perceived crestline and an elevation one hundred (100) feet below. In the area within three hundred (300) feet easterly of the crestline, structure heights shall be restricted so that no structure extends above the crestline site line.
- C. The perceived crestline is the crestline identified when viewed from the three (3) closest viewpoints of those nine (9) shown on the zoning map and designated as "VP."
- D. The land within the crestline zone of protection shall remain in a natural condition and structures, grading and non-native plant materials are prohibited. All fences constructed within the crestline zone of protection shall be subject to review and approval by the Planning Commission.
- E. In demonstrating compliance with the crestline zone of protection, an applicant shall submit cross-sections from each of the three (3) closest viewpoints from their site. Each cross-section shall include the viewpoint, any proposed structure(s) on the applicant's site, the perceived crestline, and the lower edge of the zone of protection. Each cross-section shall be drawn commencing from the closest viewpoint with lines projecting through the highest point of any and all structures. No structure may visually intrude into the "crestline zone of protection" area. Exception may be granted where development would not be visible from the three (3) closest viewpoints.

B.22.070 Special Provisions for PUD's in Hillside

- A. When land in Hillside is to be subdivided and is also approved as a PUD, the following rules shall apply in addition to those specified elsewhere in this chapter for PUD's.
- B. There shall be no minimum lot size requirements for PUD's. Clustering of development for PUD's is encouraged and shall be located on not more than ten (10) percent of the total lot area that exists prior to any subdivision.
- C. Land included in a PUD but not included in lots shall be held in common and shall be encumbered with an open space easement in favor of the City unless such common ownership and easement would be inconsistent with approved uses such as public streets or public utilities.

B.22.080 Open Space Easements

- A. In any subdivision which is not approved as a PUD, at least fifty (50) percent of the gross area within the subdivision shall be encumbered with an open space easement in favor of the City. Side yard and front yard setback areas will not be allowed to be a part of nor encroach on the open space easement. Said easement shall be identified at the time of submittal of the tentative map.
- B. Reconfiguration of the open space easement may be granted, at a public hearing, by the City Council provided that the area (net acreage) is not decreased.
- C. No open space easement dedicated to the City within the "H" Hillside Combining District shall be abandoned by resolution of the City Council without a majority of those voting on the matter in a

City election approving of such abandonment. The election shall be held at one (1) of the regularly scheduled election dates for general law cities.

B.22.090 Site and Architectural Approval

- A. **Purpose.** It is the policy of the City to review the proposed construction or expansion of single-family dwellings and certain accessory structures under circumstances where such structures might constitute an invasion of privacy, unreasonable interference with views, light and air, and create adverse impacts upon the aesthetic character of neighboring residential structures. The purpose of this Section is to establish standards and procedures to be followed with respect to the design review of single-family dwellings and certain accessory structures to ensure that new development occurs in a manner which is consistent with the objectives of this Chapter and the policies of the General Plan.
- B. **Applicability-Requirement for Site and Architectural Review.** In each of the following cases, no building permit shall be issued for the construction or expansion of a single-family structure or accessory structure in any "H" District, until such structure has received a site and architectural review approval by the Planning Commission and City Council pursuant to this Section:
1. Prior to any grading;
 2. Prior to construction of any new structure; or
 3. Prior to any modification that requires a building permit, any interior alteration, or any alteration or conversion where such alteration or conversion does not result in any exterior modifications to the existing structure beyond the installation of skylights in the roof, installation of new windows or doors, fireplaces or chimneys, or any other minor alteration which in the opinion of the Community Development Manager meets the intent of this Subsection.
- C. **Application Requirements-Public Hearing.** Site plan and building elevations, which portray as accurately as possible the ultimate development of the lot, shall be submitted to the City. The plans shall include all structures, grading, landscaping, colors and materials.
- D. The applicant shall in addition propose a "building envelope" within which all development other than specified minor improvements such as fences (permitted by Section B.22.130, Fencing) and driveways shall be located.
- E. A public hearing on the site and architectural review application shall be required at the planning commission level only. The review before the city council shall not be a public hearing. Provided, however, that any modifications or addition onto an existing structure, on parcels twenty thousand (20,000) square feet or less, shall not require a review by either the Planning Commission or City Council but said modifications or addition must comply with the site and architectural guidelines contained in this Section.
- F. **Application Materials.** Application for site and architectural review ("S" Zone Approval) shall be made, with the Community Development Department, on a form prescribed for this purpose.
1. The application shall include the following exhibits such as, but not limited to:
 - a. Site plan
 - b. Building envelope and open space plan

- c. Existing topographic plan
 - d. Architectural plan(s)
 - e. Roof plan
 - f. Floor plan(s)
 - g. Line of sight-view restriction/obstruction analysis
 - h. Landscape plan
 - i. Crestline zone of protection plan, where appropriate
 - j. Grading plan
- 2. The application shall be accompanied by the payment of a processing fee(s), in such amount(s) as established by the City Council.
- G. **Site and Architectural Guidelines.** The Planning Commission and City Council shall consider the following guidelines in its review process:
- 1. ***Avoid Unreasonable Interference with Views and Privacy.*** The height, elevations and placement on the site of the proposed main or accessory structure, when considered with reference to the nature and location of residential structures on adjacent lots, will avoid unreasonable interference with views and privacy.
 - 2. ***Preserve Natural Landscape.*** The natural landscape will be preserved insofar as practicable by designing structures to follow the natural contours of the site and minimizing tree and soil removal.
 - 3. ***Minimize Perception of Excessive Bulk.*** The design of the proposed main and/or accessory structure(s) in relation to the immediate neighborhood should minimize the perception of excessive bulk.
 - 4. ***Impairment of Light and Air.*** The proposed main or accessory structure(s) shall not unreasonably impair the light and air of adjacent properties nor unreasonably impair the ability of adjacent properties to utilize solar energy.
 - 5. ***Grading.*** All grading shall be kept to an absolute minimum and shall comply with the grading ordinance criteria.

B.22.100 Slope Planting

The face of all cut-and-fill slopes may be required to be planted and maintained with a ground cover as recommended by the geotechnical report in order to protect the slopes against erosion as soon as practical and prior to the final approval of the grading. This plant material shall be shown on the landscape plan.

B.22.110 Residential Driveways and Parking

- A. Privately owned and maintained access from the public road to each single-family dwelling shall be a minimum of fourteen (14) feet in width. Turning radius shall be designed to meet the Fire Department's requirements.

- B. Turnout space shall be provided on driveways over one hundred fifty (150) feet in length with a maximum spacing of one hundred fifty (150) feet if driveway is less than eighteen (18) feet wide.
- C. **Turnaround.** All dwelling units shall provide an on-site area for vehicles to turn around if served by a driveway over one hundred fifty (150) feet in length to meet Fire Department's requirements.
- D. **Vertical Clearance.** All privately owned and maintained roads and drives shall assure a minimum fourteen (14) foot vertical clearance.
- E. There shall be provided at the time of erection of any dwelling at least two (2) permanently maintained parking spaces on the same lot with the dwelling, for each dwelling unit. Said parking spaces shall be not less than ten (10) feet wide and twenty (20) feet long with adequate provisions for ingress and egress.
- F. Private parking may be required to be located to the rear of the front setback line. Criteria used to determine need for parking to be located behind the front setback line shall be based on providing safe access which is harmonious with adjacent natural land slope, and structures existing and proposed.
- G. The design of the driveway and parking areas shall consist of an all-weather surface conforming to Section II-13-18, Paving Standards, and Chapter C.6, Parking and Loading, of this Code.
- H. The Planning Commission and City Council may grant exceptions to the above requirements pursuant to the guidelines set forth in Subsection B.22.090.G, Site and Architectural Guidelines, of this Section.

B.22.120 Non-Residential Off-Street Parking

Off-street parking shall be provided on-site for all nonresidential uses. The number and design of parking spaces shall be in accordance with Chapter C.6, Parking and Loading.

B.22.130 Fencing

Fencing on hillside lots shall be minimized and shall be of an open variety, except fencing around the immediate vicinity of each house. Fencing criteria will be found in Section C.2.040, Fences, Walls, and Hedges.

B.22.140 Recreation Courts

- A. Grading for tennis courts and other recreation courts shall not exceed six (6) feet of fill or twelve (12) feet of cut and fill. A site development application for a tennis or other recreation court which proposes grading in excess of the limits of this Chapter may be approved by the City upon finding that the excess cut or fill:
 - 1. Will not result in slopes prone to landslides or soil creep;
 - 2. Can be landscaped and/or contours rounded to render the cut or fill inconspicuous when viewed from off the site; and
 - 3. Can be properly drained according to methods approved by the Building Division.

- B. **Screening.** Recreation courts shall be landscaped and screened so as to be unobtrusive from off-site. The structure will not be permitted unless this screening can be accomplished without interfering with the function of the structure.
- C. **Color.** All surface and retaining walls shall be colored in natural tones and screened as appropriate so that the court is not conspicuous when viewed from off-site.

B.22.150 Outdoor Lighting

- A. **Tennis—Recreation Courts.** No artificial lighting shall be permitted for tennis and other recreation courts.
- B. **Swimming Pools and Spas.** Artificial lighting of swimming pools and spas shall be permitted only under the following conditions:
 - 1. Light(s) are placed beneath the surface of water in the pool or spa to illuminate the water;
 - 2. Other exterior lights used to illuminate the surrounding area;
 - 3. Light(s) use the minimum wattage which will safely illuminate the area;
 - 4. No direct light is cast beyond the immediate area of the pool or spa; and
 - 5. No light sources are directly visible from off the site.
- C. **Outdoor Lighting-General.** Outdoor lighting should use the minimum wattage lights which will safely illuminate the area. Outdoor light sources shall be shielded so as not to be directly visible from off-site. This section does not pertain to motion-induced/activated or motion-sensor security-type lights.

B.22.160 Underfloor Clearance

All new single-family main structures and accessory buildings, or additions thereto, shall be designed to follow the slope of the site so as to reduce the clearance between ground-floor levels and finish grade to not more than five (5) feet. This underfloor clearance shall not be enclosed. The Planning Commission and City Council may grant exceptions to this requirement pursuant to the guidelines set forth in Subsection B.22.090.G of this Section.

B.22.170 Maximum Size of Residence, Accessory Structures, and Impervious Surface Coverage

- A. **Purpose and Intent.** The purpose and intent of limiting the amount of impervious surface coverage allows for the site and area to remain in its natural setting, as much as possible, without incorporating unnatural man-made features. Impervious surfaces also increase stormwater runoff, which is to be considered in the design of drainage systems.
- B. **Definition.** "Impervious surfaces" are meant to include surfaces that will not allow or will greatly reduce the penetration of water into the ground. Impervious surfaces include the following: concrete, asphalt, bricks, paving stones, swimming pools, "turf stones," plastic sheeting,

compacted gravel and rock areas, and similar surfaces. Impervious surfaces shall also include any and/or accessory structures located on a specific site.

- C. On parcels less than three (3) acres, the amount of impervious surface on the site is limited to eight thousand (8,000) square feet or ten (10) percent of the total lot area, whichever is greater (including the building footprint). The maximum size of the main residence shall not exceed six thousand (6,000) square feet.
- D. On parcels three (3) acres or greater, the amount of impervious surface on the site is limited to ten (10) percent of the total lot area (including the building footprint). Under no circumstances shall the impervious surface coverage exceed thirty thousand (30,000) square feet. The maximum size of the main residence shall not exceed ten thousand (10,000) square feet.
- E. The maximum size of an accessory structure shall not exceed one thousand two hundred (1,200) square feet.

B.22.180 Grading Requirements

- A. **Purpose and Intent.** The intent of this Section is to regulate use, development and alteration of land in hill areas so that essential natural characteristics such as land form, vegetation and wildlife communities, scenic qualities, and open space can substantially be maintained; to preserve unique and significant geologic, biologic and hydrologic features of public value; to encourage alternative approaches to conventional hillside construction practices by achieving land use patterns and intensities that are consistent with the natural characteristics of hill areas such as slope land form, vegetation and scenic quality. It is further the intent of this Chapter to protect predominant views of and from hill areas in order to maintain the identity, image and environmental quality of the City; and to achieve land use densities that are in keeping with the General Plan.
- B. **Definition.** "Grading" means an excavation or fill, or the stockpiling or any combination thereof, or the conditions resulting from any excavation or fill. All grading quantities shall be measured in their compacted state.
- C. **Design Standards and Requirements.**
 - 1. Grading will "blend" in with the natural land forms and native vegetation to the maximum extent feasible.
 - 2. No grading cut or embankment with a slope greater than three (3) feet horizontal to one (1) foot vertical shall be located adjacent to a publicly maintained right-of-way. The applicant shall provide suitable guarantees, satisfactory to the Planning Commission, for landscaping and perpetual maintenance, at no cost to the City, of all slopes greater than fifteen (15) feet in total elevation.
 - 3. Within six (6) months, or such other period established by the Planning Commission, after the commencement of grading activities, all graded areas not covered by an impervious surface shall be stabilized in such manner as shall be approved by the Community Development Manager.
 - 4. Landscaping coverage and stabilization of graded slopes shall be selected and designed to be compatible with surrounding natural vegetation or to replace removed natural vegetation and should recognize climatic, soil and ecologic characteristics of the region.

Plant materials that require excessive water after becoming established should be avoided. (Refer to illustrations.)

5. Trees which have a six (6) inch or greater diameter trunk size at a point three (3) feet above grade should not be removed. The location of all such trees shall be shown on all plans submitted for approval. The Planning Commission, upon review of an "S" Zone application approval, shall have the power to authorize removal, relocation or replacement if the applicant can show that such requirement is unreasonable as applied to the particular property. If the removal is permitted, the replacement of any trees removed pursuant to this Section shall be at a five to one (5:1) ratio.
6. The overall shape, height, grade or any cut-or-fill slopes shall be developed in concert with existing natural contours and scale of the natural terrain of a particular site. (Refer to illustrations.)
7. Where two cut-or-fill slopes intersect, the intersection shall be horizontally rounded and blended. (Refer to illustrations.)
8. Where any cut-or-fill slopes intersect the natural grade, the intersection of each slope shall be vertically and/or horizontally rounded and blended with the natural contours so as to present a natural slope appearance. (Refer to illustrations.)
9. Provide sites which fit into the terrain and allow for minimal amount of grading. Grading of any area of a site with a natural slope greater than forty (40) percent shall be prohibited.
10. Stepped building foundations shall be required to minimize grading on building pads. (Refer to illustrations.)
11. Streets shall be designed to generally follow the natural contours and land form in order to minimize cut and fill. Exposed walls and fences facing roadways and retaining walls shall be no greater than six (6) feet in height. Crib walls fencing roadways shall be no greater than fifteen (15) feet in height. (Refer to illustrations.)
12. Structures shall be designed to fit with the contours of the hillside and relate to overall form of the terrain. Structures shall be designed to fit into the hillside rather than altering the hillside to fit the structure. (Refer to illustrations.)

D. **Development Plan Review Procedures.** To further the specific purposes of this chapter, the following procedures are established:



1. ***Development Plan With Grading Under Five Hundred (500) Cubic Yards.*** Where the aggregate volume of grading on any site or contiguous group of sites is under five hundred (500) cubic yards, the Community Development Manager shall review the proposed Grading Plan. If the plan is found to be in conformance with the provisions of this chapter, the Grading Plan shall be approved. In approving the plan, such conditions as are reasonably necessary to ensure compliance with the objectives of the chapter may be imposed.
2. ***Development Plan With Grading in Excess of Five Hundred (500) Cubic Yards.*** Where the aggregate volume of grading exceeds five hundred (500) cubic yards but is under one thousand five hundred (1,500) cubic yards, the Planning Commission shall review the proposed Grading Plan. If the plan is found to be in conformance with the provisions of the chapter, the Grading Plan shall be approved. In approving the plan, such conditions


as are reasonably necessary to ensure compliance with the objectives of this chapter may be imposed. On receipt of the recommendations of the Planning staff, the Planning Commission shall approve or deny the application.

3. ***Development Plan With Grading in Excess of One Thousand Five Hundred (1,500) Cubic Yards.*** Where the aggregate volume of grading exceeds one thousand five hundred (1,500) cubic yards, the Planning Commission shall review the proposed Grading Plan and recommend approval or denial to the City Council. If approval is recommended, such conditions as are reasonably necessary to secure substantially the objective of this chapter may be included. On receipt of the recommendations of the Planning Commission, the City Council shall approve or deny the application.
- E. **Grading Plan Requirements.** Wherever proposed grading in the hillsides exceeds five hundred (500) cubic yards, the applicant shall submit grading plans prepared by a licensed Civil Engineer. Said grading plans shall include, but not be limited to, the following:
1. Property lines and accurate contours of existing and proposed elevations;
 2. Cross-sections taken through at least two (2) planes normal to each other. Horizontal and vertical depictions shall be made in the same scale;
 3. Quantities of fill and excavating proposed in cubic yards;
 4. Location of all existing and proposed structures; and
 5. Location of existing trees which have a six (6) inch or greater trunk diameter at a point three (3) feet above grade, and details of the measures proposed to conserve such trees.


FIGURE B.22.180-1: ILLUSTRATIONS FOR SECTION B.22.18

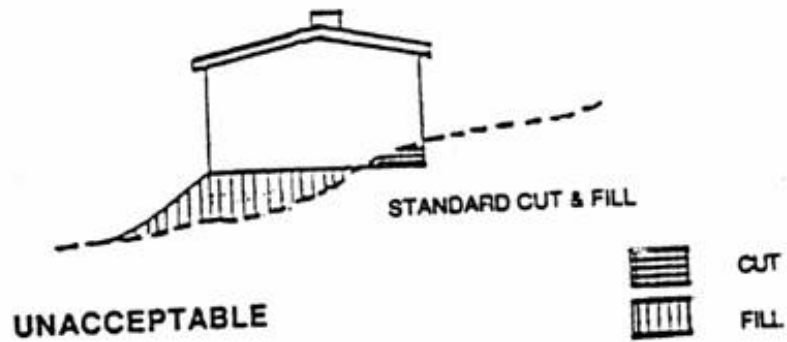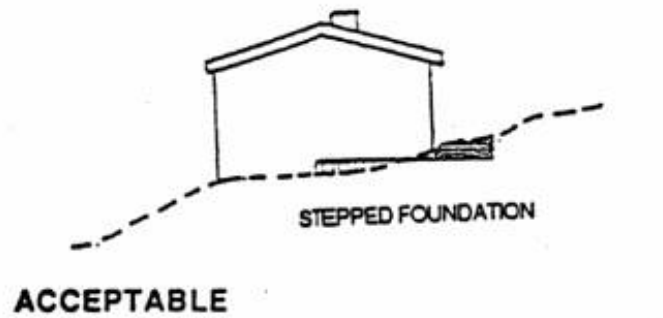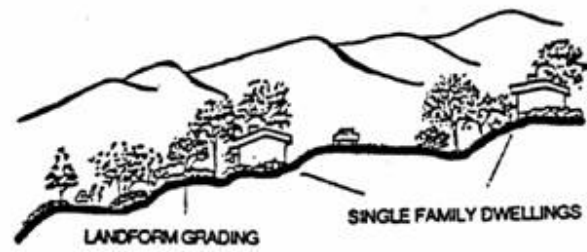STEPPED BUILDING FOUNDATIONS: STEPPED BUILDING FOUNDATIONS SHALL BE REQUIRED TO MINIMIZE GRADING ON BUILDABLE AREAS.






ACCEPTABLE

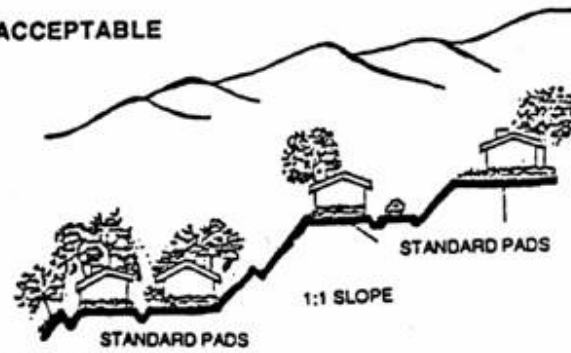


UNACCEPTABLE

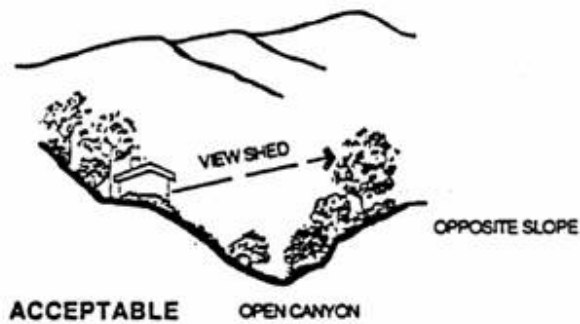

ACCEPTABLE

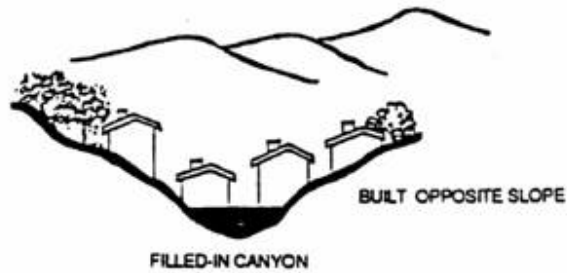OPEN CANYON



UNACCEPTABLE

LANDFORM GRADING

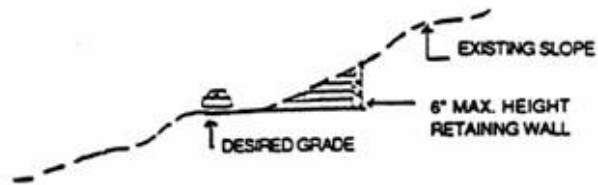
NATURAL CONTOURING

ACCEPTABLE


STANDARD CUT & FILL GRADING

CUT CONTOUR

UNACCEPTABLE



ACCEPTABLE

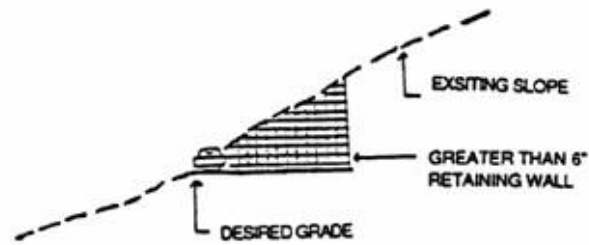

UNACCEPTABLE

Chapter C.2 General Development Standards

Sections:

- C.2.010 Purpose
- C.2.020 Accessory Buildings and Structures
- C.2.030 Affordable Housing
- C.2.040 Fences, Walls, and Hedges
- C.2.050 Height Exceptions
- C.2.060 Incentives
- C.2.070 Lighting and Illumination
- C.2.080 Objective Design Standards
- C.2.090 Open Space
- C.2.100 Outdoor Display and Sales
- C.2.110 Performance Standards
- C.2.120 Refuse and Recycling Areas
- C.2.130 Setbacks and Encroachment into Required Setbacks
- C.2.140 Screening Standards
- C.2.150 Underground Utilities

C.2.010 Purpose

The purpose of this Chapter is to prescribe development standards that, except where specifically stated, apply to development in all zones. These standards shall be used in conjunction with the standards for each zone as established in Part XIII-B (Zone Regulations).

C.2.020 Accessory Buildings and Structures

- A. **Purpose.** This Section establishes development standards for accessory buildings and structures.
- B. **Applicability.**
 - 1. **Detached Structures.** The provisions of this Section apply to roofed structures, including but not limited to garages, carports, sheds, workshops, gazebos, greenhouses, pool houses, and covered patios which are detached from and accessory to the main building on the site. These provisions also apply to open, unroofed structures such as play equipment, decks, and trellises, that are over 18 inches in height and are detached from and accessory to the main building on the site.
 - 2. **Attached Structures.** The provisions of this Section do not apply to accessory buildings or structures attached to the main building, which shall comply with the requirements of this Title applicable to the main building. Structures with a common wall or roof with the main building shall be considered part of the main building. Allowed building projections

into required setbacks are stated in Section C.2.130.B (Encroachment into Required Setbacks).

3. **Accessory Dwelling Units.** This Section does not apply to accessory dwelling units, which are regulated by Chapter C.10.030 (Accessory Dwelling Units).
 4. **Fences and Walls.** This Section does not apply to fences and walls, which are regulated by Section C.2.040 (Fences, Walls, and Hedges).
- C. **Relation to Existing Structures.** A detached accessory building or structure may only be constructed on a lot on which there is a constructed main building to which the accessory building or structure is related.
- D. **Development Standards.** Accessory structures shall meet the development standards of the zone in which they are located consistent with Part XIII-B (Zone Regulations) except as follows.
1. **Limited Total Coverage in the Rear Setback Area.**
 - a. **Maximum coverage.** All accessory buildings and structures in the required rear setback area, as well as building additions as described in Subsection C.2.130.A.2.b (Building additions for R1 and R2 zones), are limited cumulatively to a total area not exceeding 30 percent of the area of the required rear setback area.
 - b. **Exemptions.** Platforms, landing places, concrete slabs, walkways, paved areas, in-ground pools, in-ground spas, and associated decking not covered by a roof or canopy and up to 18 inches above the ground are not counted toward this maximum coverage limitation.
 2. **Setbacks.**
 - a. Any detached accessory building shall not be located within:
 - (i) Three feet of any rear lot line or side lot line of the rear half of an adjacent lot; or
 - (ii) Seven feet of the side lot line of the front half of any adjacent lot.
 - b. In the case of a corner lot, shall not project beyond the required front setback line or the existing building front setback on the adjacent lot.
 - c. Eaves of accessory buildings and structures shall not project closer than three feet to any side or rear lot line.
 - d. Allowed projections into required setbacks are stated in Section C.2.130.B (Encroachment into Required Setbacks).
 3. **Location Limitation for Residential Zones.** A detached accessory building in a residential zone shall be located as follows:
 - a. On the rear half of the lot;
 - b. At least six feet from any dwelling existing or under construction on the same lot; and
 - c. In the R1 and R2 zones, at least 14 feet from a residential structure existing or under construction on any adjacent lot.

E. **Specific Standards.**

1. **Porte-Cocheres.** A porte-cochere may be permitted over a driveway in a required side setback area provided the porte-cochere is no more than 24 feet in length, not closer than three feet from the side lot line, and is entirely open on at least three sides, except for the necessary supporting columns.
2. **Patio Covers.** Patio covers, including but not limited to gazebos and pergolas, must not exceed 12 feet in height.
3. **Built-in Barbeque Pits and Water Features.** Built-in barbecue pits and water features (e.g., fountains) must not exceed six feet in height.
4. **Location Limitation for Community Emergency Caches.** Community emergency caches that do not displace required parking for the site and are located in the rear half of the lot are considered accessory uses.

C.2.030 Affordable Housing

A. **Affordable Housing Ordinance.** All applicable projects must comply with the affordable housing requirements in Milpitas Municipal Code Chapter XII-1 (Affordable Housing Ordinance).

B. **Housing Element Sites.**

1. **Reused Sites.** Reused sites are the opportunity and rezone sites listed in the Milpitas 2023-2031 Housing Element, Appendix E, Tables E-13 and E-14 that are identified for lower-income housing capacity and as a 5th Cycle Housing Element site. On these reused sites, owner-occupied and rental multi-family housing uses shall be allowed by right (i.e., without any discretionary review) when at least 20 percent of the units will be affordable to lower income households.
2. **Rezone Sites.** Rezone sites are those listed in the Milpitas 2023-2031 Housing Element, Appendix E, Table E14 that are identified for lower-income housing capacity. On these rezone sites, the following shall apply:
 - a. Owner-occupied and rental multi-family housing uses shall be allowed by right (i.e., without any discretionary review) when at least 20 percent of the units will be affordable to lower income households.
 - b. 100 percent residential use is allowed.
 - c. A minimum of 50 percent of the floor area in mixed-use projects must be occupied by residential use.


C.2.040 Fences, Walls, and Hedges

A. **Purpose.**

1. This Section establishes standards for fences, walls, dense and continuous hedges, and similar structures to allow for privacy while limiting visual impacts. The purpose of stricter height limits for walls and fences in the front yard is to allow for unobstructed views of traffic to and from driveways; to allow the primary structures on a street to be visible for enhanced safety; and to contribute to the visual character of the neighborhood.

2. This Section establishes standards for all fences and walls, including those not requiring a Building Permit.
- B. **Standards for Fences, Walls, and Hedges in All Zones.** The following standards apply to all fences, walls, and dense and continuous hedges, including all structural support elements (e.g., pilasters, columns, and posts) unless otherwise provided for in this Title.
1. **Measurement of Fence and Wall Height.** See Subsection A.6.090 (Measuring Height and Number of Stories) for rules for measuring fence and wall height.
 2. **Prohibited Fences.** The following fences are prohibited:
 - a. Barbed wire fences within four feet of a public sidewalk;
 - b. Electrically charged or other hazardous fences unless such fencing is required by any City, state, or federal law or regulation or other public agency;
 - c. Chain link fencing unless for recreational sports courts (e.g., tennis courts), or within a commercial or industrial zone where it is an expansion of an existing approved chain link enclosure and it is not visible from the public right-of-way or public property;
 - d. Fences that encroach into any public utility or other easement without written approval from the Public Works Director and all affected utility companies; and
 - e. Fences that encroach into any public easements without written approval from the Public Works Director and all affected public agencies.
 3. **Design.** Concrete block must be finished with stucco (or decorative split-faced block) and capped with a decorative cap. Plain, concrete block material is not allowed for walls or fencing.
 4. **Intersection Visibility.** On corner lots, fences within the visibility triangle (see Figure C.2.040-1 (Visibility Triangle)) may not exceed three feet in height unless approved by the Public Works Director. The visibility triangle is formed by lines extended from the face of the curb to their intersection and a line connecting the face of the curb extensions measured 35 feet from their point of intersection. If no curb exists, the edge of the roadway or vehicular travel area shall be used as the point of measurement.

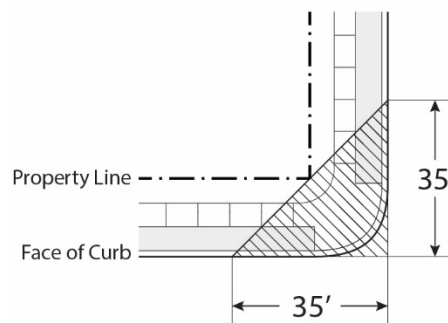FIGURE C.2.040-1: VISIBILITY TRIANGLE



5. **Safety.** All fences, walls, and hedges must be constructed or installed and maintained so that they do not constitute a hazard to traffic, persons, or property.

C. **Standards for Fences and Walls on the Valley Floor (outside of the “H” Hillside Combining District).**

1. **Height Limitations.** Fences, walls, dense and continuous hedges, and similar structures are limited to maximum heights as follows:
 - a. *Within required front setbacks.* 42 inches.
 - b. *Within required street side setbacks.*
 - (i) *Within 10 feet of the property line.* 42 inches.
 - (ii) *10 feet or more from the property line.* Six feet.
 - c. *Within required interior side and rear setbacks.* Six feet.
2. **Exceptions.**
 - a. *Building Code.* Any fences or railings required by the Building Code are allowed to exceed the maximum height established in this Section.
 - b. *Recreational areas.* Fences within a rear or side setback area adjacent to recreational areas, athletic fields, or sports courts may be up to 12 feet in height provided that the portion of the fence higher than six feet is at least 50 percent openwork design.
 - c. *All nonresidential zones.* In nonresidential zones, fences within the rear and side setback areas may be up to eight feet in height when approved by the Director through a Minor Site Development Permit.
 - d. *Residential zones.* In residential zones, fences within the rear and side setback areas may be up to eight feet in height provided written consent of adjoining residential property owners is received. See Milpitas Municipal Code Title II (Building Regulations) for permit requirements.
 - e. *Screening or security.* In commercial, mixed use, and industrial zones, fences or walls used for screening or providing security to mechanical equipment, to provide screening between a parking lot and an abutting residential zone or use (see Subsection C.6.080.I (Screening)), or to provide a buffer between an industrial use and an abutting residential zone or use, may exceed six feet in height to comply with Section C.2.140 (Screening Standards) subject to Review Authority approval.
 - f. *Decorative features.* One entry gateway, trellis, or other entry structure is allowed in the required front or street side setback of each lot, provided that the maximum height or width of the structure does not exceed 10 feet. Such decorative feature shall not have any solid obstruction that exceeds two feet in diameter between the height of three and 10 feet.

D. **Standards for Fences and Walls within the “H” Hillside Combining District.**

1. **Development Review.** All fences and walls constructed within the crestline zone of protection shall be subject to review and approval by the Planning Commission. Other fences that meet the requirements of this Subsection and do not otherwise require Planning Commission review, may be constructed without further review by the City.

2. **Height Limitations.** Fences and walls shall not exceed 54 inches in height. Also see requirements in Subsection B.22.180.C.11.
3. **Openwork Design.** Fences and walls must be of an openwork design which results in at least 75 percent visual transparency within every square foot area, posts excluded.
4. **Materials.** All fence post and supporting framework material shall be wood in order to maintain the rural character of the hills. Chain link fences and cyclone type fences are not considered an approved material in the area.
5. **Exceptions.**
 - a. The following may be allowed with Planning Commission approval of a Site Development Permit consistent with Chapter B.22 ("H" Hillside Combining District):
 - (i) Fences within the rear and side setback areas which exceed 54 inches in height.
 - (ii) Fences other than an openwork design.
 - (iii) Fences around recreational sports courts (e.g., tennis courts) up to eight feet provided that the portion of the fence higher than six feet is an openwork design approved by the Planning Commission, which may be chain link fencing, and screened from the valley floor consistent with Council Resolution No. 6066 (Hillside Landscaping Water Conservation Policy and Fire Hazard Mitigation Measures). The Planning Commission may approve fencing taller than eight feet in height with a Site Development Permit.
 - (iv) Non-wood material for fence posts.
 - b. Barbed wire fences, using a post material other than wood, may be erected on any parcel two acres or greater without Planning Commission approval.

C.2.050 Height Exceptions

The structures and features listed in Table C.2.050-A (Allowed Projections Above Height Limits) may exceed the maximum permitted building height for the zone in which they are located, subject to the limitations stated and provided that no portion of a structure taller than the building height limit contains habitable areas.

Table C.2.050-A: Allowed Projections Above Height Limits

Structures Allowed Above the Height Limit	Maximum Vertical Projection Above the Height Limit (ft)	Maximum Coverage and Locational Limitation
Skylights	1	None
Chimneys and smokestacks	8	None
Decorative features including spires, cupolas, steeples, bell towers, domes, obelisks, and monuments	10	Limited to a total of 20% of roof area of the building or structure Must be set back from the exterior wall one foot for every foot of projection above the height limit

Table C.2.050-A: Allowed Projections Above Height Limits

Structures Allowed Above the Height Limit	Maximum Vertical Projection Above the Height Limit (ft)	Maximum Coverage and Locational Limitation
Rooftop open space features including sun decks, sunshade and windscreens, trellises, and landscaping		
Elevator and stair towers (for multi-unit residential and nonresidential buildings only)	16	Limited to a total of 10% of roof area Must be set back from the exterior wall one foot for every foot of projection above the height limit
Mechanical equipment	5	Must be set back from the exterior wall one foot for every foot of projection above the height limit and screened consistent with Section C.2.140 (Screening Standards)
Mechanical equipment penthouses	10	Limited to 60% of roof area Must be set back from the exterior wall one foot for every foot of projection above the height limit and screened consistent with Section C.2.140 (Screening Standards)
City utility infrastructure	Consistent with City standard (e.g., light pole height) or as required by law or for public safety	None
Fire escapes, catwalks, and open railings required by law	No restriction	None
Telecommunications facilities, antennas, microwave equipment, and radio towers	Subject to the provisions of Section C.10.240 (Wireless Telecommunications Facilities)	

C.2.060 Incentives

A. Larger Affordable Rental Unit Incentives.

1. **Purpose.** To encourage the construction of larger affordable rental units, incentives shall be offered to eligible projects.
2. **Eligibility.** To be eligible for the incentives described in this Subsection, a project must comply with all of the following:
 - a. The project must include rental units with three or more bedrooms that are deed restricted to a low-income rental price. A low-income rental price shall be affordable to households earning no more than 80 percent of area median income as defined by California Health and Safety Code section 50079.5.
 - b. The project must comply with all requirements in Milpitas Municipal Code Chapter XII-1 (Affordable Housing Ordinance) with no exceptions under Milpitas Municipal Code Section XII-1-4 (Exceptions to On-Site Development of 15 Percent Affordable Units).

3. ***Incentives.*** The following incentives shall be granted to eligible projects:
 - a. Low-income rental units with three or more bedrooms shall count as no more than one dwelling unit for purposes of density calculations.
 - b. The following incentives shall be granted to projects that include at least 40 percent of the total units as low-income rental units with three or more bedrooms:
 - (i) Reduction in required setbacks for the project, up to a maximum reduction of 30 percent.
 - (ii) Reduction in common open space requirements for the project, up to a maximum reduction of 30 percent.
 4. ***Agreement.*** A developer electing incentives under this Section shall execute a legally binding agreement with the City that ensures the affordability of the units qualifying the projects for incentives. The agreement shall be similar to a density bonus agreement described in Section C.12.080 (Density Bonus Agreement).
- B. Lot Consolidation Incentives.**
1. ***Purpose.*** To encourage the assembly of smaller existing lots into larger lots that can be more efficiently developed into higher density housing or mixed-use projects, incentives shall be offered to eligible projects.
 2. ***Eligibility.***
 - a. The lot consolidation incentive request must be proposed and processed concurrently with a multi-family or residential mixed-use project.
 - b. Consolidation of existing smaller lots into a project site of one acre to two acres shall be eligible for one incentive.
 - c. Consolidation of existing smaller lots into a project site of greater than two acres shall be eligible for two incentives.
 3. ***Incentives.*** The following incentives shall be granted to eligible lot consolidation projects:
 - a. Reduction in required setbacks, up to a maximum reduction of 10 percent.
 - b. Reduction in required guest parking, up to a maximum reduction of 20 percent.
 - c. Reduction in common open space requirements, up to a maximum reduction of 10 percent.
- C. Sustainability Incentives.**
1. ***Purpose.*** To encourage energy efficiency and building decarbonization, incentives shall be offered to eligible projects.
 2. ***Eligibility.*** Projects that exceed required energy efficiency standards, including but not limited to local, regional, and state building codes, shall be eligible for incentives.
 3. ***Incentives.*** Eligible projects shall receive streamlined review by the Department, as feasible based on Department resources.
- D. Affordable Housing Density Bonus Incentives.** See Chapter C.12 (Density Bonus for Affordable Housing Developments).


C.2.070 Lighting and Illumination

- A. **Purpose.** The purpose of this Section is to provide standards for outdoor lighting in order to maintain adequate visibility and safety, conserve energy, and protect against glare and excessive lighting. This Section is intended to minimize outdoor artificial light that may have a detrimental effect on the environment and enjoyment of the night sky. These provisions are also intended to reduce the unnecessary intrusion of light onto adjacent properties.
- B. **Applicability.**
1. ***New Projects, Alterations, and Additions.*** The standards in this Section apply to all new construction and to exterior alterations and additions that involve installation of new exterior light fixtures and/or replacement of existing exterior light fixtures. Any new outdoor lighting installed on a building or parcel must meet the requirements of this Title for shielding and lamp type.
 2. ***Exemptions.*** The following lighting is exempt from the provisions of this Section.
 - a. Public and private street lighting.
 - b. Athletic field lights used within a school campus or public or private park.
 - c. Safety and security lighting for public facilities.
 - d. Lighting of state and federal facilities.
 - e. Temporary construction and emergency lighting provided the lighting is discontinued immediately upon completion of the construction work or abatement of the emergency.
 - f. Temporary seasonal lighting related to cultural or religious celebrations using low wattage bulbs (15 lumens or less).
 - g. Underwater lighting that is used for the illumination of swimming pools and decorative water fountains.
 - h. Special event lighting approved by the City.
 3. ***Compliance with Applicable Codes.*** All outdoor lighting fixtures must be installed and maintained in compliance with the provisions of this Section and all applicable Building Codes.
- C. **General Requirements.**
1. ***Design.*** Outdoor lighting shall be designed to be an integral part of the built environment, reflecting a balance for the lighting needs with the contextual ambient light level and surrounding nighttime characteristics of the community, while still employing Crime Prevention Through Environmental Design (CPTED) principles.
 2. ***Controls.*** All exterior lighting must be capable of accepting controls that enable dimmers, timers, motion sensors, or networking to avoid unnecessary lighting and energy use, especially in areas adjacent to sensitive habitat, such as riparian habitat, streams, and wetlands.

3. **Shielding.**

- a. *General.* Exterior lighting shall be shielded or recessed and directed downward and away from adjoining properties and public rights-of-way.
- b. *Partial shielding.* Exterior light fixtures that have a maximum output of 1,000 lumens may be partially shielded using a semi-translucent barrier, provided that the lamp is not visible from offsite, no direct glare is produced, and the fixture has an opaque top to keep light from shining directly up.
- c. *Unshielded fixtures.* Exterior light fixtures that have a maximum output of 400 lumens, regardless of the number of bulbs, may be left unshielded provided that the fixture has an opaque top to prevent the light from shining directly up.
- d. *Accent lighting.* Architectural and landscape features may be illuminated by uplighting, provided that the light is effectively contained by the structure or landscaping, the lamps are low intensity to produce a subtle lighting effect, and no glare or light trespass is produced. For national flags, statues, public art, or other objects of interest that cannot be illuminated with down-lighting, upward lighting may only be used in the form of one narrow-cone spotlight that confines the illumination to the object of interest.
- e. Any light fixture located within 25 feet of a residential zone or public right-of-way must utilize an internal or external shield, with the light fixture and shield oriented to minimize light trespass onto adjacent property or the right-of-way line. If an external shield is used, its surface must be painted black to minimize reflections.

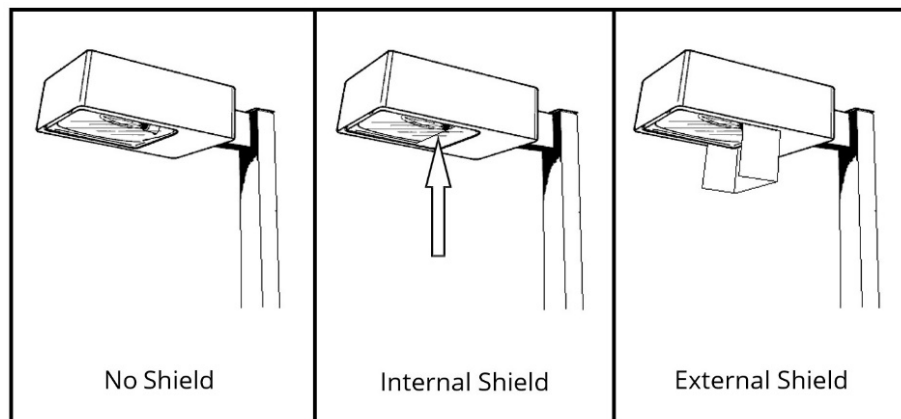FIGURE C.2.070-1: SHIELDING CONFIGURATIONS



4. **Maximum Height.** Pole-mounted lighting shall comply with the following height standards:
- a. *Within 100 feet of a residential zone.* 16 feet.
 - b. *Parking lot illumination.* 15 feet.
 - c. *Other locations.* 25 feet.

- d. *Exceptions.* The Review Authority may allow additional height for activities, uses, or development with unique lighting needs, such as accentuating historic architectural features of a building; accentuating signage and/or landscape features; or for security purposes.
 - 5. **Light Trespass Standard.** All light fixtures must be located, aimed, and shielded to prevent light trespass onto adjacent properties. The light level at the property lines must not exceed 0.3 foot-candles.
 - 6. **Time Limits for Outdoor Lighting.** All outdoor lighting in nonresidential development shall be on a time clock or photo-sensor system and turned off during daylight hours and during hours when the building or all buildings on the site are not in use and the lighting is not required for security.
 - 7. **Lighting that Changes Color.** Decorative lighting that changes colors is only permitted to change color every two minutes.
 - 8. **Sign Illumination.** Standards for external and internal sign illumination are provided in Chapter C.8 (Signs).
- D. **Supplemental Requirements.**
- 1. **Multi-Unit Residential Building Lighting Standards.**
 - a. Lighting in parking, garage, and carport areas shall be maintained with a minimum of one foot-candle of illumination at the ground level during the hours of darkness.
 - b. Aisles, passageways, and recesses related to and within the building complex shall be illuminated with an intensity of at least 0.25 foot-candles at the ground level during the hours of darkness.
 - 2. **Nonresidential Building Lighting Standards.** Ground-floor building façades and other areas, including parking lots, driveways, pedestrian and bicycle circulation areas, and recesses, shall be illuminated with lighting fixtures that meet the following minimum standards:
 - a. All exterior doors: 0.5 foot-candle at ground level.
 - b. Open parking lots: One foot-candle at ground level.
 - c. Pedestrian paths/bike paths: One foot-candle at ground level.
 - d. Covered parking: Five foot-candles at ground level.
- E. **Prohibited Outdoor Lighting.** The following types of outdoor lighting are prohibited:
- 1. Outdoor floodlighting;
 - 2. Searchlights, sky beams, strobe lights, laser lights, or similar high intensity light, except as necessary for official emergency services or for meteorological data gathering purposes;
 - 3. Any lighting device located on the exterior of a building or on the inside of a window which is visible beyond the property boundaries of the lot or parcel with intermittent fading, flashing, blinking, rotating, or strobe light illumination;
 - 4. Lighting that results in glare to motor vehicles on public rights-of-way;

5. Mercury vapor lights; and
6. Aerial lasers.

C.2.080 Objective Design Standards

- A. New residential and mixed-use projects for which state law limits the City's application of design standards to objective standards must comply with the Milpitas Residential and Mixed-Use Objective Design Standards. Eligible projects that comply with the Objective Design Standards shall qualify for streamlined ministerial review consistent with California Government Code section 65913.4.
- B. Where standards of this Title conflict with the Objective Design Standards, the Objective Design Standards control.

C.2.090 Open Space

- A. New residential and mixed-use projects shall comply with the usable open space standards established in the Milpitas Residential and Mixed-Use Objective Design Standards and Part B (Zone Regulations).
- B. Where usable open space standards of this Title conflict with the Objective Design Standards, the Objective Design Standards control.

C.2.100 Outdoor Display and Sales

Outdoor display and sales shall be located, developed, and operated in compliance with the following standards.

- A. **Temporary Outdoor Display and Sales.** The temporary outdoor display and sale of merchandise shall comply with Section D.4.040 (Temporary Use Permits).
- B. **Produce Displays.** The outdoor display of fresh produce associated with an existing food and beverage retail sales establishment on the same site is allowed, subject to the following standards:
 1. The display shall not disrupt the normal function of the site or its circulation and shall not encroach upon parking spaces, driveways, pedestrian walkways, or required landscaped areas.
 2. All produce shall be removed or enclosed at the close of each business day.
- C. **Permanent or Ongoing Outdoor Display and Sales.** The permanent or ongoing outdoor display of merchandise, except for vehicle sales and leasing, shall comply with the following standards:
 1. ***Relationship to Primary Use.*** The outdoor display and sales area shall be directly related to a business occupying a principal structure on the same parcel.
 2. ***Allowable Merchandise.*** Only merchandise sold at the business is allowed to be displayed outdoors.

3. **Location.** The displayed merchandise shall occupy a fixed and defined location, shall not disrupt the normal function of the site or its circulation, and shall not encroach upon parking spaces, driveways, pedestrian walkways, or required landscaped areas.
 4. **Size Limits.** Permitted as an accessory use where the outdoor display and sales occupies less than 200 square feet or five percent of the indoor retail space, whichever is less. Additional area may be allowed with approval of a Minor Conditional Use Permit.
- D. **Outdoor Vending Machines Prohibited.** Outdoor vending machines other than those for the sale of newspapers is prohibited.

C.2.110 Performance Standards

- A. **Purpose.** The purposes of this Section are to:
1. Ensure that uses and activities are conducted in a manner that protects the public health and safety and does not produce adverse impacts on surrounding properties or the community at large.
 2. Establish permissible limits and permit objective measurement of nuisances, hazards, and objectionable conditions; and
 3. Protect industry from arbitrary exclusion from areas of Milpitas.
- B. **Applicability.** The standards of this Section apply to all uses and properties in all zones, unless otherwise specified. The standards established by this Section are minimum requirements and shall not be construed to prevent the Council, the Planning Commission, or the Director from imposing, as part of a project approval, specific conditions which may be more restrictive, in order to meet the intent of these regulations.
- C. **Measurement of Impacts.** Measurements necessary for determining compliance with the performance standards of this Section shall be taken at the property line of the establishment or use that is the source of a potentially objectionable condition, hazard, or nuisance.
- D. **Electromagnetic Interference.** Uses, activities, and processes shall not cause electromagnetic interference with normal radio and television reception, or with the function of other electronic equipment beyond the lot line of the site in which it is situated. All uses, activities, and processes shall comply with the applicable Federal Communications Commission regulations.
- E. **Radioactivity.** No radiation of any kind shall be emitted that is dangerous to humans.
- F. **Fire and Explosive Hazards.** All activities, processes, or uses involving the storage, use of, transportation, or production of products which, in the raw or finished state, constitute a flammable or explosive material or volatile extraction, shall be subject to approval by the Fire Department. All incineration is prohibited except for those substances including, but not limited to, chemicals, insecticides, hospital materials and waste products required by law to be disposed of by burning, and those instances where the Fire Department deems it a practical necessity.
- G. **Glare.** Uses, activities, buildings, structures, and processes shall not produce glare perceptible beyond the boundaries of the lot where the use is located. Exterior lighting must comply with Section C.2.070 (Lighting and Illumination).
- H. **Hazardous Materials.** The use, handling, storage, and transportation of hazardous and extremely hazardous materials shall comply with the provisions of the California Hazardous Materials

Regulations, the California Fire and Building Codes, Milpitas Municipal Code Chapter V-300 (Fire Code), as well as the laws and regulations of the California Department of Toxic Substances Control and the County of Santa Clara Environmental Health Department.

- I. **Heat and Humidity.** Uses, activities, and processes shall not produce any emissions of heat or humidity that cause distress, physical discomfort, or injury to a reasonable person, or interfere with the ability to perform work tasks or conduct other customary activities. In no case shall heat emitted by a use cause a temperature increase of more than five degrees Fahrenheit on another property.
- J. **Noise.** Noise standards are established in the Noise Element of the General Plan and Milpitas Municipal Code Chapter V-213 (Noise Abatement). Additionally, the following standards shall apply.
 - 1. **Acoustic Study.** An acoustic study shall be required for any proposed project which could create or be subject to a noise that exceeds the levels contained in Tables N-1, N-2, and N-3 in the General Plan.
 - 2. **Noise Attenuation Measures.**
 - a. Noise attenuation measures identified in an acoustic study shall be incorporated into the project to reduce noise impacts to satisfactory levels as determined by the Director.
 - b. Emphasis shall be placed upon site planning and project design measures. The use of noise barriers shall be considered and may be required only after all feasible design-related noise measures have been incorporated into the project.
 - 1. **Public Areas.** Recorded background music may be permitted outdoors on public sidewalks and in other public areas subject to the standards of this Title and Milpitas Municipal Code V-213 (Noise Abatement).
- K. **Odors.**
 - 1. No use, process, or activity shall produce odors that are perceptible without instruments at the lot lines of a site. Odors from temporary construction, demolition, and vehicles that enter and leave the subject lot (e.g., construction equipment, trains, trucks, etc.) are exempt from this standard.
 - 2. An odor detected no more than a total of 15 minutes in any one day shall not be deemed to be continuous, frequent, or repetitive.
- L. **Air Contaminants.**
 - 1. Uses, activities, and processes shall not operate in a manner that emits excessive dust, fumes, or particulate matter.
 - 2. Sources of air emissions shall comply with regulations established by the Environmental Protection Agency, the California Air Resources Board, and the Bay Area Air Quality Management Control District (BAAQMD). Operators of activities, processes, or uses that require “approval to operate” from the BAAQMD, shall file a copy of the permit with the Department within 30 days of permit approval.

M. **Vibration.**

1. No vibration shall be produced that is transmitted through the ground and is discernible without the aid of instruments by a reasonable person at the lot lines of the site.
2. Vibrations from temporary construction, demolition, and vehicles that enter and leave the subject lot (e.g., construction equipment, trains, trucks, etc.) are exempt from this standard.

N. **Liquid or Solid Wastes.** The handling of liquid or solid wastes shall comply with Milpitas Municipal Code Chapter VIII-2 (Milpitas Sanitary Code), Chapter V-3 (Sewage Disposal), and Chapter V-200 (Solid Waste Management) , and applicable regulations established by the State Water Resources Control Board and any other public agency.

O. **Hours of Operation.** Hours of operation for all uses, activities, and processes may be regulated as determined by the Director, through the conditions of project approval, in order to mitigate impacts on surrounding uses and ensure compliance with the provisions of this Title.

C.2.120 Refuse and Recycling Areas

A. **Purpose.** This Section establishes standards for refuse and recycling areas consistent with California Public Resources Code section 42900 et seq. and section 40050 et seq.

B. **Applicability.** Areas for collecting and loading refuse and recyclable materials are required for any project for which a Building Permit is required, except as follows:

1. Projects that consist of interior improvements only; or
2. Single-family dwellings and other uses which participate in the City's curbside trash and recycling program.

C. **Size and Number.** Refuse and recycling collection areas and bins shall be adequate in capacity, number, and distribution to accommodate all trash, garbage, recyclables, green waste, organic waste, and any other waste until such items are picked up by the City or its contracted collector.

D. **Screening.** Refuse and recycling areas or bins shall be stored or screened in such a manner that containers are not visible from the right-of-way at the front of the property.

E. **Enclosures.** Enclosures for dumpsters must comply with the following:

1. When located on the street side of a corner lot, the enclosure must be set back at least as far as the main building.
2. The enclosure must be constructed as a masonry wall using cement block, split-face block, or similar masonry materials. Colors and materials used on the enclosure must complement the colors and materials on the building.
3. Gates shall be solid metal, or other equivalent material approved by the Director, and painted to match the enclosure.
4. The enclosure shall screen the dumpsters, trash compactors, or any other equipment.
5. No net reduction in the number of on-site trees and no loss of protected trees, as defined in Milpitas Municipal Code Section X-2-7.01 (Existing Trees Protected), may be approved to accommodate an enclosure.

6. Trash enclosures shall be located as far away as possible from residential zones and residential uses.
- F. **Recycling Areas.** The design and construction of recycling areas shall be reviewed and approved in accordance with the City Development Guidelines for Solid Waste Services.

C.2.130 Setbacks and Encroachment into Required Setbacks

- A. **Setbacks.** Projects shall comply with the required setbacks of the zone in which it is located consistent with Part XIII-B (Zone Regulations) except as follows.
 1. **Front Setbacks.**
 - a. *Infill development between projecting buildings.* Where a lot is located between two lots, each of which has a main building that is within 25 feet of its side lot lines, which projects beyond the required front setback line and has been so maintained since March 15, 1955, the front setback may be the average of the front yards of the two adjacent buildings.
 - b. *Sloping lot.* Where the elevation of the ground at a point 50 feet from the front lot line and midway between the side lot lines, differs 10 feet or more from the curb level, or where the slope (measured in the general direction of the side lot lines) is 20 percent or more on at least one-quarter of the depth of the lot, the front yard may be reduced to 50 percent of the required setback.
 2. **Rear Setbacks.**
 - a. *Alleys.* The depth of a required rear setback area may include one-half of the width of an abutting alley.
 - b. *Building additions for R1 and R2 zones.* Building additions into the required rear setback area shall be allowed for all legal, conforming single-family and two-family dwellings in the Valley Floor (outside of the "H" Hillside Combining District), consistent with the following:
 - (i) The dwelling has been constructed in accordance with law and a minimum period of one year has elapsed since the final inspection in compliance with Milpitas Municipal Code Title II (Building Regulations).
 - (ii) The rear setback area (measured perpendicular to the rear lot line at any point) must not be less than the exterior height of the rear wall of the building addition. The exterior height of the rear wall at any point shall be measured vertically from the ground to top of the wall.
 - (iii) The building addition must not encroach into a public utility easement and must comply with any other easement requirements.
 - (iv) The limitation for total coverage in rear setback area is not exceeded consistent with Subsection C.2.020.D.1 (Limited Total Coverage in the Rear Setback).
 - (v) This Subsection is intended to apply to bona fide building additions not contemplated at the time of original construction, where the owner finds for personal or economic reasons (in a community of growing families

and under economic conditions where the purchases of larger homes imposes a heavy financial burden) the need to expand the existing dwelling and would not otherwise be allowed to do so within the required setbacks.

3. ***Semi-Attached and Attached Dwellings.*** Dwellings with common party walls shall be considered as one building occupying one lot and no interior side setback shall be required between units or lots.
4. ***Mixed-use Buildings.*** The front and side setback areas shall be waived for mixed-use buildings that include dwellings or hotels above the ground floor of a building when the ground floor is designed exclusively for commercial purposes. If the setback abuts any easement(s), the building or any other structure must provide the minimum distance, as determined by the Public Works Director or any other City department's applicable code requirements.
5. ***Creek/Drainage Channel Setback.***
 - a. A minimum 25-foot setback must be maintained from the top of a creek or drainage channel bank or from any maintenance road for the creek or drainage channel.
 - b. The top of bank shall be determined as the point beyond which the slope of the upper elevation of land, which confines the channel waters flowing in a watercourse in their normal course of high seasonal flow, does not exceed 10 percent.
 - c. No structure, fence, parking access, parking space, paved area, or swimming pool shall be constructed within a creek or drainage channel setback. Public roads, sidewalks, paths, trails, and other public facilities may be constructed within the setback.

- B. **Encroachments into Required Setbacks.** Encroachments into required setback areas are allowed consistent with Table C.2.130-A (Allowed Encroachments into Required Setbacks), subject to all applicable requirements of the Building and Fire Codes and any easements.

Table C.2.130-A: Allowed Encroachments into Required Setbacks				
Projection	Front or Street Side Setback (max.)	Interior Side Setback (max.)	Rear Setback (max.)	Limitations
All projections	No projection may extend closer than 3 ft to an interior lot line unless a setback of less than 3 ft is required or into a public utility or other easement. Where any allowance of this Title conflicts with applicable Building or Fire Codes, the more restrictive shall apply			
Uncovered stairs, ramps, stoops, landings, decks, balconies, porches, platforms, and walkways	Any railing that is part of one of these projections is allowed provided the railing is an openwork design and does not exceed 3.5 ft in height			

Table C.2.130-A: Allowed Encroachments into Required Setbacks

Projection	Front or Street Side Setback (max.)	Interior Side Setback (max.)	Rear Setback (max.)	Limitations
<i>All elements 18 inches or less above ground elevation</i>	30 in R4 Zone: 6 ft	Must not be located closer than 3 ft to an interior side or rear lot line unless a setback of less than 3 ft is required		Walkways 4 ft in width or less may encroach to the property line
<i>All elements more than 18 inches above ground elevation</i>	30 in R4 Zone: 6 ft	30 in R4 Zone: 6 ft Must not be located closer than 3 ft to an interior side lot line unless a setback of less than 3 ft is required	4 ft Must not be located closer than 3 ft to a rear lot line unless a setback of less than 3 ft is required	n/a
In-ground pools/spas and associated decking (no more than 18 inches above ground)	None	Must not be located closer than 3 ft to an interior side or rear lot line unless a setback of less than 3 ft is required.		n/a
Covered patios, trellises, gazebos, and porches	None	Must not be located closer than 3 ft to an interior side or rear lot line unless a setback of less than 3 ft is required		Must be unenclosed on 3 sides except for required vertical supports, insect screening, and kickboards not exceeding 1 ft in height measured from ground level
Cornices, eaves, canopies, awnings, chimneys, foundationless bay windows, and similar architectural features	30 in	30 in R4 Zone: 6 ft	30 in	Must not be located closer than 3 ft to any side lot line unless a setback of less than 3 ft is required

Table C.2.130-A: Allowed Encroachments into Required Setbacks

Projection	Front or Street Side Setback (max.)	Interior Side Setback (max.)	Rear Setback (max.)	Limitations
Utility or mechanical equipment structures	None	Must not be located closer than 3 ft to an interior side or rear lot line unless a setback of less than 3 ft is required.		
Ramps and similar structures that provide access for persons with disabilities	Must not be located closer than 3 ft to any lot line unless a setback of less than 3 ft is required Any railing that is part of one of these projections is allowed provided the railing is an openwork design and does not exceed 3.5 ft in height Reasonable accommodation will be made consistent with Subsection D.2.050.K (Reasonable Accommodation) for additional encroachments			
Fire escapes required by law or public agency regulation	4 ft	4 ft	4 ft	n/a

C.2.140 Screening Standards

- A. **Purpose.** This Section establishes standards for the screening and separation of abutting residential and nonresidential uses, outdoor storage areas, and equipment to minimize visual and other potential impacts on adjacent lots and surrounding areas.
- B. **Screening and Buffer Abutting Residential Zones and Uses.**
 1. **Industrial Uses.**
 - a. Industrial activities must maintain a minimum 15-foot separation from any abutting residential zone or residential use unless a larger setback is required by Part B (Zone Regulations). For additional industrial separation requirements, see Section B.10.040 (Industrial Zones Supplemental Standards).
 - b. A minimum six-foot masonry or solid fence and/or screening landscaping must be provided and maintained on the interior lot lines of any lot that contains an industrial use and abuts a residential zone or residential use.
 2. **Commercial Uses.** Commercial structures and activities must maintain a minimum 10-foot separation from any abutting residential zone or residential use unless a larger setback is required by Part B (Zone Regulations). The 10-foot buffer area must be landscaped consistent with Chapter C.4 (Landscaping).

- C. **Outdoor Storage.** Outdoor storage areas shall be screened from view from any adjacent public street or freeway, existing or planned residential area, or publicly accessible open space area with a solid wall or tight board fence that is:
1. Tall enough to sufficiently screen stored material; and
 2. Consistent with this Title; however, the fence or wall may exceed the maximum allowable height consistent with Chapter D.2 (Procedures).
 3. **Exceptions.**
 - a. Temporary storage of materials reasonably required for construction work on the premises in compliance with a valid Grading Permit or Building Permit.
 - b. Outdoor sales or uses that by their nature provide outdoor storage, such as auto, trailer, and boat dealers, and equipment rental specified as an allowed land use in the applicable zone.
- D. **Equipment Screening.**
1. **Ground-Mounted Equipment.** Ground-mounted equipment including, but not limited to, air conditioning units, landscape irrigation controls, transformers, communication equipment, gas meters, water meters, standpipes, fire sprinkler connectors, tanks and other exterior equipment shall comply with the following standards:
 - a. *Location.* Ground-mounted equipment must be located outside the front setback and, when no front setback is required, ground-mounted equipment must be outside the area between the street and the building closest to the street. Where it is infeasible to locate ground-mounted equipment outside the front setback, ground-mounted equipment located in the front yard must be screened from public view as provided for in Subsection C.2.140.D.1.b (Screening) below.
 - b. *Screening.* Equipment shall be completely screened from view from all public and private streets by dense shrubbery, masonry wall such as split face block or masonry finished to match the building, or other solid screening material utilizing colors and materials which complement the building. Wall and fences must comply with Section C.2.040 (Fences, Walls, and Hedges).
 - c. No net reduction in the number of on-site trees, and no loss of protected trees, as defined in Milpitas Municipal Code Section X-2-7.01 (Existing Trees Protected), are allowed for the placement of any ground-mounted equipment.
 - d. *Height of ground-mounted equipment.*
 - (i) In commercial and industrial zones, the installed height of the transformer, tank, or equipment shall not exceed the height of the building. Equipment exceeding building height may be approved by the Director if it is proposed at the rear of the building, and the applicant can demonstrate that the equipment will not be seen from the public right-of-way.
 - (ii) If adjacent to a residential zone, mixed use zone, or a residential use, the maximum installed height shall not exceed six feet.
 - e. Generators are not allowed adjacent to residential zones or residential use.

2. **Rooftop Equipment.** All rooftop equipment including, but not limited to, air conditioning units, and mechanical equipment shall be shielded and architecturally screened from view from on-site parking areas, adjacent public streets, and adjacent residential zones as follows:
 - a. All rooftop equipment shall be placed so that it is screened by a screening wall, parapet wall, equipment well, or other device approved by the Review Authority and not visible from public rights-of-way. Exceptions may be granted by the Review Authority where screening is infeasible due to health and safety, structural limitations, or utility requirements.
 - b. Rooftop equipment screening shall match or be complementary in material and color to the exterior building and may include metal panels, parapet walls, or screens constructed of exterior grade plywood or other durable materials.

C.2.150 Underground Utilities

- A. **Residential Zones.**
 1. Where the allowable dwelling units exceed six for a single parcel or the total area to be subdivided exceeds three acres, all on-site utilities must be placed underground.
 2. Television antennas must be centralized for structures of four or more units.
- B. **Mixed Use, Commercial, and Industrial Zones.** All electrical, telephone, cable television, and similar distribution lines providing direct service to new development shall be installed underground within the site.
- C. **Waiver.** Undergrounding requirements may be waived by the Review Authority upon determining that underground installation is unreasonable or impractical consistent with Milpitas Municipal Code Subsection XI-1.02 (Utilities).

Chapter C.4 Landscaping Standards

Sections:

- C.4.010 Purpose
- C.4.020 Applicability
- C.4.030 Landscape Plan
- C.4.040 Areas to be Landscaped
- C.4.050 General Landscaping Standards
- C.4.060 Tree Preservation and Maintenance

C.4.010 Purpose

- A. The purpose of this Chapter is to:
 - 1. Improve the appearance of the community by requiring permanently maintained landscaping;
 - 2. Aid in energy conservation by providing shade from the sun and shelter from the wind;
 - 3. Promote conservation and efficient use of water;
 - 4. Improve the appearance of parking lots and other development through landscaping;
 - 5. Minimize or eliminate conflicts between potentially incompatible but otherwise allowed land uses on adjoining lots through landscaping;
 - 6. Provide opportunities for carbon sequestration;
 - 7. Improve environmental quality by recognizing the many beneficial effects of landscaping, including:
 - a. Improving air and water quality through natural processes such as photosynthesis and mineral uptake;
 - b. Maintaining permeable land areas essential to surface water management and aquifer recharge;
 - c. Reducing and reversing air, noise, heat, and chemical pollution through the biological filtering capabilities of trees and other vegetation; and
 - 8. Preserve existing established tree canopy.

C.4.020 Applicability

- A. **General Applicability.** This Chapter applies to all new development and improvement of existing uses in Milpitas, including any construction, expansion, or improvement on private property, which requires the issuance of a Building Permit or other approval by the City unless excepted under Subsection C.4.020.B (Exceptions).

- B. **Exceptions.** This Chapter shall not apply to the following:
1. An addition or alteration to an existing single-family dwelling;
 2. Construction of accessory dwelling units (see Section C.10.030 (Accessory Dwelling Units and Junior Accessory Dwelling Units));
 3. Construction of accessory structures;
 4. New project landscape areas of less than 500 square feet;
 5. Rehabilitated landscape areas of less than 2,500 square feet;
 6. Registered local, state, or federal historic sites; and
 7. Ecological restoration projects.
- C. **“H” Hillside Combining District.** Landscaping in the “H” Hillside Combining District must comply with City Council Resolution No. 6066.
- D. **Water Efficient Landscapes.** All landscaping and irrigation shall comply with Chapter VIII-5 (Water Efficient Landscapes).
- E. **Nonconforming Landscaping.** Landscaping that is not consistent with this Chapter shall comply with Section C.18.060.B (Nonconforming Landscaping).
- F. **Multi-Family and Mixed-Use Projects.** Landscaping for multi-family and mixed-use projects shall comply with the Milpitas Residential and Mixed-Use Objective Design Standards.
- G. **Stormwater Management and Landscape Areas.** Landscaped areas may be used for stormwater management practices consistent with Milpitas Municipal Code Chapter XI-16 (Stormwater and Urban Runoff Pollution Control) provided the requirements of this Chapter are met.

C.4.030 Landscape Plan

- A. **Application Requirements.**
1. **Filing and Review.** A conceptual landscape plan demonstrating compliance with the standards of this Chapter shall be prepared, filed, and processed concurrently with any required planning permit or approval in compliance with Chapter D.2 (Procedures) and this Section. If no planning permit or approval is required, a landscape plan shall be submitted as part of a Building Permit, Grading Permit, or other similar application. If applicable, the landscape plan may be combined with the Landscape Documentation Package required by Milpitas Municipal Code Chapter VIII-5 (Water Efficient Landscapes).
 2. **Preparation by Landscape Professional.** All landscape plans for commercial, industrial, institutional, and residential projects consisting of two or more, shall be prepared by a California registered landscape architect or licensed landscape contractor. A written statement from the landscape professional must be included on the landscape plan indicating compliance with this Chapter.
- B. **Alternative Landscape Plan Requirements.**
1. **Purpose.** An applicant may demonstrate that the intent of the landscape requirements of this Chapter can be achieved through an alternative landscape plan.


2. **Filing and Review.** An alternative landscape plan shall be filed and processed in the same manner as a conceptual landscape plan consistent with Subsection C.4.030.A (Application Requirements); however, an alternative landscape plan must clearly detail the modifications being requested from the standards of this Chapter.
3. **Criteria for Approval.** The Review Authority may approve a landscape plan, with or without conditions of approval, only after finding that the landscape plan meets one or more of the following criteria:
 - a. Innovative use of plant materials and design techniques in response to unique characteristics of the site or the proposed use;
 - b. Preservation or incorporation of existing native vegetation and documentation and proposed removal of existing invasive species;
 - c. Integration of landscaping and pedestrian facilities in a manner that improves access or incorporates pedestrian-friendly design; this may include reduced ground-level planting along the street or within the front setback area if canopy shade trees along sidewalks are provided; and/or
 - d. Use of additional shade trees to create a greater canopy effect.

C.4.040 Areas to be Landscaped

A. Front and Street-Side Setbacks.

1. All required front and street-side setback areas, except for areas used for vehicles (i.e., parking and driveways), must be landscaped.
2. A landscaped area must be installed between a wall or fence that fronts a street and the property line unless the wall or fence is at the property line.
3. The portions of a nonresidential building that are greater than two feet from the property line and that front a public street must have one or more landscape planters installed along a minimum of 20 percent of the building facade. The minimum width of the planter must be three feet or the entire distance between the building and the property line.

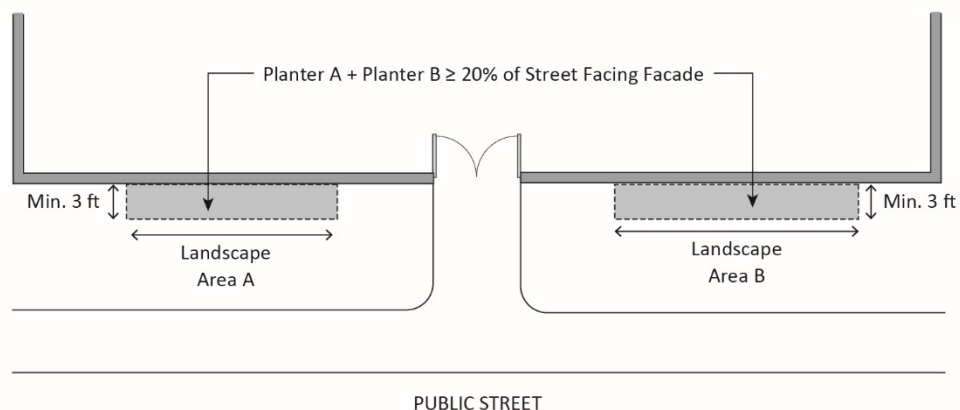FIGURE C.4.040-1: NONRESIDENTIAL BUILDING PERIMETER LANDSCAPING



4. Where buildings are located at the back of the sidewalk on the property line or within two feet of a property line, no landscaped areas are required; however, the sidewalk must be extended to the front of the building and constructed with materials that match the surface of the existing sidewalk.
- B. **Interior Side and Rear Setbacks.**
1. **General.** All required interior side and rear setback areas must be landscaped.
 2. **Abutting Residential Zones or Uses.** Wherever a nonresidential use is located adjacent to a residential zone or use, a landscape buffer shall be provided along interior property lines.
 - a. **Buffer yard landscaping.** At least one tree of at least 15-gallon size shall be planted per 20 lineal feet to create a tree canopy over the buffer yard. At least 10 percent of the required trees shall be 24-inch box size, or a minimum of one tree when five to 10 trees are required. In addition, at least three shrubs shall be planted per 20 lineal feet.
 - b. **Buffer yard width.** The buffer yard between a nonresidential use and a residential zone or use must comply with the following widths:
 - (i) **Industrial use.** Ten foot wide landscaped buffer yard.
 - (ii) **Other nonresidential uses.** Six foot wide landscaped buffer yard.
- C. **Common Open Space Areas.** All common open space areas in residential and nonresidential projects must be landscaped.
- D. **Unused Areas.** All areas of a project site not intended for a specific use, including areas planned for future phases of a phased development, must be landscaped or left in a natural state. The Director may waive this requirement for areas planned for near-term future development.
- E. **Parking Areas.** The following standards apply to parking areas for multi-family projects with five or more units and nonresidential parking area with 10 or more spaces.
1. **Minimum Landscaped Area in Parking Areas.** A minimum of 15 percent of the total off-street open parking area shall be landscaped with a mixture of trees, shrubs, ground cover, and other plant material, except that only 10 percent is required in the BPRD Zone.
 2. **Parking Area Landscaping Along the Public Right-of-Way.** Along the public right-of-way adjacent to any street front parking there must be a minimum landscape planting area 10 feet wide; however, portions of the right-of-way landscape strip may be reduced to five feet when in the opinion of the Director the following conditions are met:
 - a. The total amount of required landscaping, as calculated by applying the 10-foot width requirement, is met along the same street frontage, or the size, configuration, topography, or other condition on the site would make the 10-foot requirement impractical.
 - b. The reduction does not preclude the requirement for adequate shading or screening of the parking area; and
 - c. The reduction in required width does not impede compliance with any other landscape requirement.
 3. **Tree Planters Within Parking Areas.**

- a. *Tree well dimension.* Tree wells shall have a minimum five-foot dimension between parking spaces.
 - b. *Residential parking.* Contiguous parking spaces shall not exceed six spaces without a tree well.
 - c. *Nonresidential parking.* Contiguous parking spaces shall not exceed eight spaces without a tree well.
4. ***Landscaping Adjacent to Paved Areas.***
- a. All landscaped areas located adjacent to driveways, loading areas, parking lots and sidewalks must be protected along the parking lot side with curbs or wheel stops, or alternative treatments subject to Review Authority approval.
 - b. A six-inch high curb must be constructed around planter islands.
 - c. *Shade requirements for surface parking areas.* Shade trees must be installed to provide shade over 50 percent of a vehicle parking area within 15 years. Areas within the parking area that are excluded from the total vehicle parking area shade requirement include:
 - (i) The surface parking area covered by solar photovoltaic shade structures, or shade structures;
 - (ii) Truck loading in front of overhead doors;
 - (iii) Truck maneuvering and main access roads and driveways not used as back-up areas; and
 - (iv) Surfaced areas for automobile dealerships and areas used for display, service, and vehicle storage.

C.4.050 General Landscaping Standards

A. General.

- 1. ***Landscape Components.***
 - a. Required landscaped areas must be planted with a combination of ground covers, shrubs, vines, and trees.
 - b. Landscaped areas may also include incidental features including stepping stones, benches, fountains, sculptures, decorative stones, or other ornamental features, placed within a landscaped setting.
 - c. Garden areas and other areas dedicated to edible plants are considered landscaped areas and count toward required landscaping.
- 2. ***Mulch.*** Landscaped areas shall be top-dressed with a bark chip mulch or an approved alternative, such as those described in Subsection C.4.050.D (Ground Cover Materials), to avoid exposed bare soil.
- 3. ***Soil Depth.*** Planting in above grade courtyards shall have a minimum soil depth of 12 inches for ground cover, 20 inches for shrubs, and 36 inches for trees.

4. **Water Features.** Recirculating water must be used for all decorative water features. Where available, water features must use recycled water.
- B. **Drought-Tolerant Species.** A minimum of 75 percent of non-turf landscaped areas shall be planted with native or drought-tolerant planting (as identified in the Bay Friendly Landscape Plant Lists or East Bay Municipal Utility District Plants and Landscapes for Summer-Dry Climates guidebook).
- C. **Invasive Plants Prohibited.** Plant species that are listed by the California Invasive Plan Council (Cal-IPC) as invasive are prohibited. Existing invasive plants and noxious weeds must be removed prior to issuance of a Certificate of Occupancy for a new project.
- D. **Ground Cover Materials.**
 1. Crushed rock, mulch, pebbles, stones, and similar non-plant materials, including paved or gravel surfaces, may comprise up to 50 percent of the total required landscaped area.
 2. Paved or graveled surfaces may not exceed 10 percent of the total required landscaped area.
- E. **Turf Allowance.**
 1. **Natural Turf.** Natural turf areas must be limited to activity or recreation areas.
 2. **Synthetic Turf.** Synthetic turf may be used as a substitute for natural turf for the purposes of water conservation or in high activity or foot-traffic areas (e.g., sports fields, etc.). The following standards apply to synthetic turf.
 - a. Synthetic turf must consist of lifelike individual blades of grass that emulate real grass in look and color and have a minimum pile height of one and one-half inches, unless a lower pile height is required for turf functionality (e.g., athletic field, putting green, etc.).
 - b. A permeable base and drainage system approved by the City Engineer must be installed underneath the synthetic turf.
 - c. Synthetic turf must be installed in combination with natural plant materials (e.g., trees, shrubs, and groundcover) to enhance the overall landscaping design.
 3. **Turf Location.** Turf must be located a minimum of six feet from any tree and may not be installed on slopes greater than 25 percent.
- F. **Size and Spacing.** To achieve an immediate effect of a landscape installation and to allow sustained growth of planting materials, minimum plant material sizes, plant spacing, and minimum planter widths (inside measurements) are as follows:
 1. **Ground Covers.** Ground cover plants other than grass must have a minimum container size of four inches. Areas planted in ground cover plants other than grass seed or sod must be planted at a rate of one ground cover plant per 12 inches on center or less, except this may be increased to 24 inches on center in the BPRD Zone.
 2. **Shrubs.**
 - a. All proposed shrubs except accent, color, or ground cover planting shall be a minimum five gallons in size, except this may be decreased to a one-gallon minimum size in the BPRD Zone. However, a 15-gallon minimum size shall be required for screening purposes.

- b. The minimum planter width for shrubs is three feet.

G. **Trees and Shade.**

1. ***Street Trees.***

- a. A minimum of one street tree per frontage must be provided, at a minimum average of one tree per 35 linear feet of sidewalk length or street frontage (i.e., 35 feet apart on center). If these are not provided in a landscaped parkway strip between the sidewalk and curb, they must be provided on private property along the street. Corner lots must provide a minimum of two trees (i.e., a minimum of one tree on each frontage).
- b. Trees must be planted and spaced to achieve a 50 percent canopy cover after 15 years. Trees must be drawn to scale representing the canopy size at 15 years of growth on the landscape plan.
- c. Street trees must comply with Milpitas Municipal Code Chapter X-2 (Tree Maintenance and Protection).

2. ***Shade Requirements.***

- a. *Shaded landscape areas.* Shade trees must be planted to provide shade that covers 30 percent of the landscape areas within 15 years.
- b. *Shaded hardscape areas.* Shade trees must be planted to provide shade that covers 50 percent of hardscape areas, not including parking areas (see Subsection C.6.080.J (Landscaping)), within 15 years.
- c. *Metro Specific Plan zones.* Shade trees within Metro Specific Plan zones shall be provided as follows:
 - (i) One tree per 5,000 square feet of residential building footprint; and
 - (ii) One tree per 10,000 square feet of developed lot area for nonresidential or mixed-use development.

- 3. ***R1 Zone.*** Projects in the R1 Zone must comply with the standard of this Chapter, and in no case shall fewer than two trees be required on any developed lot in the R1 Zone.

4. ***Tree Size and Spacing.***

- a. The minimum planting size for trees shall be 15-gallon with a one-inch diameter at breast height (DBH), and with 25 percent of all trees on a project site planted at a minimum 24-inch box size, except this may be decreased to a 15 percent in the BPRD Zone.
- b. Any tree that cannot be planted in the ground shall be planted in a planter box at least twice the width and depth of the root ball plus one additional foot in container diameter for every four feet of mature tree height. The minimum planter area for trees shall be five feet by five feet.
- c. Any tree planted along a lot line or adjacent to a structure must be no closer to the lot line or structure than one-half the diameter of the species' drip line at maturity, measured from the center of the tree.

5. **Cumulative Requirement.** Other trees required by this Title apply in addition to the requirements of this Subsection. When it is determined that it is not possible to place all required trees on the site, an applicant may request the Review Authority to allow planting in a nearby public facility or payment of an in-lieu fee to replace a portion of the total number of required trees.
6. **Tree Staking.** Newly planted trees must be staked with supporting metal, wood, or equivalent stakes as approved by the Director, firmly anchored into the ground, and set 12 inches away from the tree trunk on the prevailing wind side. Alternatively, newly planted trees may be supported with double stakes or guy wires and tree guards in accordance with International Society for Arboriculture (ISA) and American National Standards Institute (ANSI) standards. Nursery stakes must be removed when setting the support stakes. Stakes must be removed once trees can stand by themselves.

H. **Installation and Completion.**

1. **Consistency with Approved Plans.** All landscaping must be installed consistent with approved plans and specifications in a manner designed to encourage and maintain healthy plant growth.
2. **Timing of Installation.** Required landscaping must be installed prior to the issuance of a Certificate of Occupancy for the associated project. However, the Director may allow the required landscaping to be installed within 120 days after the issuance of a Certificate of Occupancy in special circumstances related to weather conditions or the availability of plants and other landscape materials. A surety in the amount equal to 150 percent of the estimated cost of landscaping, including materials and labor, as well as an agreement that the required landscaping will be installed within 120 days, shall be filed with the City to assure completion of landscaping installation within such time. The surety may take the form of cash deposit, irrevocable letter of credit, or bond; and together with the agreement, would provide for payment to the City of any costs incurred in contracting for completion of the required landscaping.
3. **Certification of Completion.** Upon completion of the installation of the landscaping and irrigation system, a field observation shall be completed by the licensed project contractor and a Certificate of Completion shall be submitted to the City by the licensed project contractor. The Certificate must specifically indicate that the plants were installed as specified and that the irrigation system was installed as designed, along with a list of any deficiencies.

I. **Maintenance.**

1. All required landscaping and structural landscape features such as water features, must be maintained in a healthy condition consistent with the approved landscape plans and to not create a nuisance consistent with Milpitas Municipal Code Chapter V-500 (Neighborhood Beautification). Maintenance includes watering, fertilizing, weeding, cleaning, pruning, trimming, spraying, and cultivating.
2. All landscape materials must be maintained free from physical damage or injury arising from lack of water, chemical damage, accidents, vandalism, insects, and diseases. Dying, decayed, untrimmed, or plant materials showing such damage must be remedied, or replaced in kind consistent with an approved landscape plan.

3. At minimum, trees must be maintained in compliance with Section C.4.060 (Tree Preservation and Maintenance).
4. Prior to the re-occupancy of a building with existing landscaping, all portions of damaged or defective irrigation systems and dead, dying, or damaged ground cover, shrubs, and trees must be replaced.
5. All landscaped areas in a public street, sidewalk, or right-of-way that is abutting a property must be maintained by the adjoining property owner, unless it is maintained through another mechanism such as a homeowner's association or business improvement district.
6. Landscaping must not obstruct a public street, intersection, sidewalk, or right-of-way either physically or visually as determined by the Public Works Director.

C.4.060 Tree Preservation and Maintenance

- A. **Purpose.** This Section is intended to support the preservation and maintenance of trees to promote public health, safety, and general welfare.
- B. **Tree Maintenance and Protection.** Trees shall be maintained and protected consistent with Milpitas Municipal Code Chapter X-2 (Tree Maintenance and Protection).
- C. **Tree Removal Permit.** Prior to the removal of any protected tree, as defined in Milpitas Municipal Code Section X-2-7.01 (Existing Trees Protected), associated with a development project, a Tree Removal Permit shall be approved by the Public Works Department consistent with Milpitas Municipal Code Section X-2-4.02 (Permit Required for Removal).
- D. **Tree Protection During Construction.** Trees on a construction site must be protected from encroachment, damage, and destruction by construction activities.
 1. **Tree Removal and Protection Plan.** A tree removal and protection plan shall be required prior to construction on any property or site containing one or more trees. The tree removal and protection plan must clearly depict all trees and include tree protection measures that comply with this Section.
 2. **Tree Protection Measures.** Except as otherwise allowed by the Director, all required tree protection measures must be instituted prior to any construction site activities, including clearing, grading, excavation, or demolition work, and shall be removed only after completion of all construction activity, including landscaping and irrigation installation.
 - a. Temporary fencing must be installed along the outer edge of the tree drip lines in compliance with the following:
 - (i) Fencing shall be flush with the initial (undisturbed) grade;
 - (ii) Temporary fencing must be polyethylene laminar safety fences or a similar material a minimum of four feet in height and supported on stakes that are securely embedded into the ground;
 - (iii) Temporary fencing must not be attached to trees;
 - (iv) No construction activity may occur within the temporary fencing area, and these areas must be kept free of construction materials, vehicles, equipment, and debris; and

- (v) Temporary fencing must be installed prior and maintained throughout all land disturbance activities and must not be removed until landscaping is installed or a financial assurance is posted for the required landscaping.
- b. When proposed buildings or improvements encroach into the drip line of any tree, special construction practices are required as determined by the Director and based upon recommendations of a certified arborist's or landscape professional's report.
- c. The existing ground surface within four feet (measured horizontally) of the base of any tree must not be cut, filled, or compacted. Tree wells may be used where advised and excavation adjacent to any tree shall not be permitted where damage to the root system will result, as determined by a certified arborist or landscape architect.
- d. No oil, gas, chemicals, heavy construction machinery or other construction materials must be stored within 10 feet of any tree trunk.
- e. No wires, unless those needed for the support of any tree, or signs other than small tree identification signs, must be attached to any tree.
- f. The Director shall be notified by any contractor, developer, or owner of any damage that occurs to a tree during construction so that the contractor may administer proper treatment.

Chapter C.6 Parking and Loading

Sections:

- C.6.010 Purpose
- C.6.020 Applicability
- C.6.030 General Requirements
- C.6.040 Types of Vehicle Parking Allowed
- C.6.050 Number of Parking Spaces Required
- C.6.060 Parking Reductions
- C.6.070 Transportation Demand Management
- C.6.080 Parking Area Development and Design Standards
- C.6.090 Electric Vehicle Charging Spaces
- C.6.100 Bicycle Parking
- C.6.110 Off-Street Loading Requirements

C.6.010 Purpose

The specific purposes of the parking and loading requirements are to:

- A. Require parking spaces and loading spaces for all land uses that are sufficient in number, size, and arrangement;
- B. Minimize the negative environmental and urban design impacts of parking lots, driveways, and drive aisles within parking lots;
- C. Ensure the provision of adequate off-street bicycle parking;
- D. Establish standards and regulations for safe and well-designed parking, unloading and vehicle circulation areas;
- E. Offer flexible means of minimizing the amount of area devoted to parking by allowing reductions in the number of required spaces in transit-served locations, shared parking facilities, and other situations expected to have lower vehicle parking demand;
- F. Encourage modal shift; and
- G. Reduce urban run-off and heat island effect.

C.6.020 Applicability

Off-street parking spaces shall be provided and improved consistent with this Chapter as follows:

- A. Whenever a building is constructed;
- B. Whenever a new use is established; or

- C. Whenever an existing building or use is altered, resulting in an increase in the number of required parking or loading facilities; however, Subsection C.18.060.A (Nonconforming Parking) may reduce the amount of additional parking required.

C.6.030 General Requirements

- A. **When Constructed.** Parking and loading facilities required by this Chapter shall be constructed or installed prior to final inspection or the issuance of a Certificate of Occupancy for the use that they serve.
- B. **Existing Parking and Loading to be Maintained.** No existing parking and loading area serving any use may be reduced in amount or changed in design or location below the requirements for such use, unless equivalent substitute facilities are provided.
- C. **Accessibility.** Parking and loading areas shall be accessible for their intended purpose during all hours of operation.
- D. **Vehicle Storage and Repairs Prohibited.** No required parking or loading facilities shall be used for the storage of inoperable vehicles for any period of time. Repair work and servicing of vehicles is prohibited within required parking or loading facilities.

C.6.040 Types of Vehicle Parking Allowed

- A. **General.** Parking spaces shall be designed consistent with Subsection C.6.080 (Parking Area Development and Design Standards) unless otherwise allowed by this Chapter.
- B. **Disabled Accessible Parking.**
1. Parking for disabled persons shall be provided in compliance with the Building Code and the Americans with Disabilities Act (ADA).
 2. Parking spaces for disabled persons shall count toward the number of parking spaces required by this Chapter.
 3. A site shall not be considered to have nonconforming parking if the number of off-street spaces provided is reduced to less than required by this Chapter solely because the lot is restriped to comply with handicapped parking requirements.
- C. **Compact Parking Spaces.** For parking areas and garages containing 10 or more stalls serving nonresidential, mixed use, and multi-family uses, up to 40 percent of the total (i.e., required and non-required) stalls may be compact parking spaces.
- D. **Tandem Parking.** Tandem parking is allowed for residential uses when the tandem spaces are assigned to the same dwelling unit and where the tandem parking is a maximum of two cars in depth. Tandem parking may also be approved for nonresidential uses when the tandem spaces are assigned to employees of the same nonresidential establishment or if the applicant demonstrates that tandem parking will not interfere with orderly parking and movement of vehicles consistent with Subsection C.6.040.E (Stacked Parking).
- E. **Stacked Parking.** Stacked or valet parking is allowed if an attendant is present, or an automated system is in place to move vehicles. If stacked parking managed by an attendant is used for required parking spaces, an acceptable form of guarantee must be filed with the Director ensuring that an attendant will be present while the parking lot is in operation.

F. **Unbundled Parking from Residential Uses.** Unbundled parking is allowed with any dwelling unit other than a detached single-family dwelling and is required for attached single unit and multi-unit projects of 16 units or more:

1. All off-street spaces shall be leased or sold separately from the rental or purchase fees for dwelling units for the life of the dwelling units, such that potential renters or buyers have the option of renting or buying a residential unit at a price lower than would be the case if there were a single price for both the residential unit and the parking space.
2. In cases where there are fewer parking spaces than dwelling units, the parking spaces shall be offered first to the potential owners or renters of three-bedroom or more units, second to owners or renters of two-bedroom units, and then to owners and renters of other units. Spaces shall be offered to tenants first. Non-tenants may lease with a provision for 30 days to terminate the lease.
3. Renters or buyers of on-site affordable units shall have an equal opportunity to rent or buy a parking space on the same terms and conditions as offered to renters or buyers of other dwelling units. Parking rates shall be established based on the prevailing market rate and shall not be subsidized by property owners or employers; however, rates for affordable units shall be prorated in proportion to their rent discounts. For condominiums with non-deeded spaces, the homeowners' association (HOA) shall collect parking fees separate from the standard HOA fee.

G. **Commercial Vehicles and Trailers.**

1. **Commercial Vehicles.** Commercial vehicles, including any self-propelled vehicle over 8,500 pounds gross vehicle rating and/or having more than two axles and possessing a commercial license plate, shall not be parked or stored in any residential zone or any street adjoining a residential zone, except that commercial vehicles may be parked or stored in a residential zone if kept fully within a garage or other enclosed structure.
2. **Commercial Trailers.** Trailers or equipment used for commercial purposes shall be stored within an enclosed building.

C.6.050 Number of Parking Spaces Required

A. **Number of Spaces Required.**

1. Each land use is subject to the required number of parking spaces as listed in Table C.6.050-A (Required Number of Vehicle Parking Spaces) unless excepted under Subsection C.6.050.C (Exceptions) or otherwise provided in this Title.
2. The parking requirement for any use not listed in Table C.6.050-A (Required Number of Vehicle Parking Spaces) shall be determined by the Director based upon the requirements for the most similar comparable use, the characteristics of the proposed use, and any other relevant data regarding parking demand.

Table C.6.050-A: Required Number of Vehicle Parking Spaces

Land Use Classification ¹	Minimum # of Spaces ²
Commercial Uses	
All Commercial Uses	1 per 400 sf of floor area, except as specified below

Table C.6.050-A: Required Number of Vehicle Parking Spaces

Land Use Classification ¹	Minimum # of Spaces ²
Animal Care and Services	
Kennel	1 per employee plus 2 spaces
Commissary or Catering	1 per 300 sf
Eating and Drinking Establishments	
Bars/Nightclubs; Microbreweries	1 per 200 sf of floor area
Mobile Food Park	1 per 2.5 seats plus 1 per 60 sf of lot area dedicated to mobile food vending
Mobile Food Vending (Individual Vehicle)	None
Restaurant, Full Service	For all NCMU and TC Zones: 1 per 300 sf of floor area For all other zones: 1 per 200 sf of floor area; no parking is required for outdoor seating when seats provided equal 20% or less of total indoor seating
Restaurant, Limited Service	For all NCMU and TC Zones: 1 per 300 sf of floor area For all other zones: 1 per 250 sf of floor area
Entertainment and Recreation, Commercial	Determined by the Director
Financial Institution	1 per 300 sf
Home Occupation	None
Hospital	1 per every 3 beds
Lodging	
Bed and Breakfast	1 per guest room in addition to required spaces for non-transient residential use
Hotel	0.5 per guest room
Motel	0.7 per guest room
Short-Term Rental	See Section C.10.200 (Short-Term Rentals)
Maintenance and Repair Services	1 per 500 sf
Offices	1 per 300 sf
Retail Stores, General Merchandise	For all NCMU and TC Zones (ground floor retail): 1 per 300 sf For all other zones: 1 per 400 sf
Services	
Business Support Services	1 per 350 sf of floor area
Massage Establishment	See Section C.10.150 (Massage Establishments)
Personal Services	1 per 300 sf
Repair and Cleaning, Small Items	1 per 300 sf
Industrial and Research & Development Uses	

Table C.6.050-A: Required Number of Vehicle Parking Spaces

Land Use Classification ¹	Minimum # of Spaces ²
All Industrial and Research & Development Uses	1 per 2,000 sf of floor area plus 1 per 300 sf of office area, except as specified below
Advanced Manufacturing	1 per 500 sf
Custom and Artisan Manufacturing	1 per 500 sf
Data Center	1 per 1,500 sf
Mini-storage or Self-storage	1 per 5,000 sf of storage unit area plus 2 employee parking spaces
Parcel Hub	1 per 2,000 sf plus 1 truck parking space for each delivery vehicle on-site during peak time ³
Research and Development	1 per 500 sf
Public, Institutional, and Recreational Uses	
All Public, Institutional, and Recreational Uses	1 per 400 sf of floor area, except as specified below
Child Care	
Child Care Centers	1 per employee plus 1 per every 15 children
Large Family Child Care Home	Same as required for underlying residential use
Small Family Child Care Home	Same as required for underlying residential use
Community Assembly	1 space per 5 permanent seats and/or 1 space per 100 sf of assembly seating area
Community Garden	Determined by the Director
Correctional Facility	Determined by the Director
Educational Institutions	
College/University, Private	2 per classroom plus 1 space per 300 sf of assembly area
School, Private and Public	1 per classroom plus 1 per 240 sf of office
Trade/Vocational School	1 per 300 sf
Park/Playground	4 per acre of park space unless reduced or waived by the Director based on use, facilities, and/or location
Hospital	1 per 1.5 beds, plus 1 per 300 sf of area used for office, clinics, testing, research, administration, and similar activities associated with the principal use
Instruction Service	
Group	1 per 200 sf
Private	1 per instructional area or classroom, whichever is greater; no fewer than 3 spaces
Public Utility	1 for each employee plus 1 for each agency vehicle used in connection with the use
Residential Uses	

Table C.6.050-A: Required Number of Vehicle Parking Spaces

Land Use Classification ¹	Minimum # of Spaces ²	
Accessory Dwelling Unit and Junior Accessory Dwelling Unit	See Subsection C.10.030 (Accessory Dwelling Units and Junior Accessory Dwelling Units)	
Boarding House Group Living Accommodation	0.5 per each room rented	
Caretaker's Residence	1 per residence	
Elderly and Long-term Care; Residential Care Facility	1 per every 3 beds	
Emergency Shelter; Low Barrier Navigation Center	1 space per employee or agency vehicle used in connection with the use	
Live-work Unit	Single-family and two-family dwelling parking requirements for residential component plus 1.5 spaces for the commercial component	
Mobile Home Park	1 per unit	
Multi-Family Dwellings		
Studio and 1-bedroom (up to 1,100 sf)	1 per unit	At least one covered space per unit
2-bedroom (up to 1,100 sf)	1.5 per unit	A driveway space measuring a minimum of 8' x 18' shall count as an off-street parking space
3 or more bedrooms and/or 1,101 sf or larger	2 per unit	Additional guest parking (may be uncovered): - For all NCMU and TC Zones: 10% of total required spaces - For all other zones: 15% of the total required spaces
Senior Housing (deed restricted)	For all NCMU and TC Zones: 0.5 per unit plus 2 per manager's unit For all other zones: N/A (same parking requirement as for multi-family dwellings generally)	
Single-family Dwelling ⁴ ; Two-family Dwelling (Detached or Attached)		
Less than 900 sf and 2 bedrooms or fewer	1 per unit	At least one covered space per unit when at least two spaces are required
Less than 2,500 sf and 4 or fewer bedrooms	2 per unit	A driveway space measuring a minimum of 8' x 18' shall count as an off-street parking space
2,500 sf or more or 5 or more bedrooms	3 per unit	
Single-room Occupancy Residences	For all NCMU and TC Zones: None required For all other zones: 0.5 per unit	
Vehicle-Related Uses		
Auto Broker	1 per 400 sf	
Commercial Fueling Facility	1 per employee on the largest shift	

Table C.6.050-A: Required Number of Vehicle Parking Spaces

Land Use Classification ¹	Minimum # of Spaces ²
Fleet-based Service	1 per 400 sf plus 1 per company vehicle used in connection with the use
Mobile Fueling	None (n/a)
Parking Lots; Parking Structures	None (n/a)
Service Station	1.5 per bay if service bays are included on site; 1 per 250 sq ft of any retail and/or office on site
Vehicle Sales, Limited	1 per 400 sf
Vehicle Sales and Leasing	1 per 1,000 sf of showroom plus 1 per 400 sf of retail or office
Vehicle Rental	1 per 400 sf plus 1 per rental/company vehicle used in connection with the use
Vehicle Repair and Maintenance; Vehicle Washing	3 per service bay plus 1 per 400 sf of retail or office
Vehicle Storage	None (n/a)

Table Notes:

¹ See specific land uses within each land use classification in Part XIII-B (Zone Regulations).

² See exceptions in Subsection C.6.050.C (Exceptions).

³ The requirement for delivery truck parking is not intended to accommodate semi-trucks delivering products to the site.

⁴ Parking shall not be required for single-family dwelling additional consistent with California Government Code § 65863.3.

B. Calculation of Required Spaces.

1. **Parking Ratios.** The number of required parking spaces shall be calculated according to the following rules:
 - a. *Floor area.* Where a parking requirement is stated as a ratio of parking spaces to floor area, the floor area is assumed to be gross floor area, unless otherwise stated. Any portion of floor area that is used for automobile parking shall not be counted in calculating the floor area for required parking.
 - b. *Employees.* Where a parking requirement is stated as a ratio of parking spaces to employees, the number of employees shall be based on the maximum number of employees that occurs in a typical week.
 - c. *Bedrooms.* Where a parking requirement is stated as a ratio of parking spaces to bedrooms, any rooms having the potential of being a bedroom and meeting the standards of the California Building Code as a sleeping room shall be counted as a bedroom.
 - d. *Students, children, or clients.* Where a parking requirement is stated as a ratio of parking spaces to students, children, or clients, the number is assumed to be the number of students, children, or clients at the state-certified capacity or at Building Code Occupancy where no state certification is required.

- e. **Seats.** Where a parking requirement is stated as a ratio of parking spaces to seats, each 24 inches of bench-type seating at maximum seating capacity is counted as one seat. For places of meeting or assembly that do not include fixed seating, seven square feet shall equal one seat.
2. **Sites with Multiple Uses.** If more than one use is located on a site, the number of required parking and loading spaces shall be equal to the sum of the requirements calculated separately for each use, unless a lower amount of parking is required or allowed consistent with Section C.6.060.A (Shared Parking), this Chapter, or this Title.
3. **Parking Requirements for Ancillary Uses.** For accessory or ancillary uses, no additional parking may be required as determined by the Director. Examples of this case include a coffee or snack shop within an office or hotel development or a copy/package store within a business park.
4. **New Building Without Tenants.** If the type of tenant that will occupy a nonresidential building, or the nonresidential portion of a mixed-use building, is not known at the time the new building is being proposed, the number of parking spaces required for the nonresidential use shall be the parking generally required for the use classification (e.g., commercial uses) as identified in Table C.6.050-A (Required Number of Vehicle Parking Spaces) unless otherwise determined by the Review Authority.
5. **Queuing Area.** The number of parking spaces required by Table C.6.050-A (Required Number of Vehicle Parking Spaces) does not include queuing space that may be required for vehicles and customers waiting in vehicles for service, pump stations, auto service bays, or similar uses.

C. **Exceptions.**

1. **Major Transit Stop Proximity.** Parking requirements for all uses within a one-half mile of a major transit stop are listed in Table C.6.050-B (Vehicle Parking Requirements Near a Major Transit Stop).

Table C.6.050-B: Vehicle Parking Requirements Near a Major Transit Stop ¹		
Use	Minimum Parking Spaces Required	Maximum Parking Spaces Required ³
Residential and lodging uses	None ²	1.5 spaces per dwelling unit
Industrial uses		2 spaces per 1,000 sf
All other nonresidential uses		1 space per 1,000 sf

Table Notes:

¹ Within ½ mile of a major transit stop as defined in California Public Resources Code § 21155.

² Minimum automobile parking requirement is prohibited by California Government Code § 65863.2 unless specific findings are made or the project is exempt.

³ Valet, tandem spaces, and mechanical lift stalls are counted as individual spaces.

2. **Metro Specific Plan Area Parking Requirements.** Parking requirements for all uses in the Metro Specific Plan area are listed in Table C.6.050-C (Vehicle Parking Requirements in the Metro Specific Plan Area).

Table C.6.050-C: Vehicle Parking Requirements in the Metro Specific Plan Area

Use	Minimum Parking Spaces Required	Maximum Parking Spaces Required ¹
Residential and lodging uses	None	1.5 spaces per dwelling unit
Industrial uses		2 spaces per 1,000 sf
All other nonresidential uses		1 space per 1,000 sf

Table Notes:

1 Valet, tandem spaces, and mechanical lift stalls are counted as individual spaces.

C.6.060 Parking Reductions

A. Shared Parking.

1. **Purpose.** Buildings or sites with multiple uses shall have reduced parking requirements reflecting different peak parking demands and/or the capture of trips within the building or site due to the mix of on-site uses.
2. **Parking Reductions For Sites With Two Uses.** The amount of the parking reduction is calculated by taking the sum of the minimum parking requirements for the two uses with the highest parking requirement based on Table C.6.050-A (Required Number of Vehicle Parking Spaces) and multiplying that sum by the percentage in Table C.6.060-A (Parking Reductions for Sites with Two Uses) for that combination of uses. The Review Authority may approve further reductions consistent with C.6.060.G (Other Parking Reductions).

Table C.6.060-A: Parking Reductions for Sites with Two Uses

First Use	Second Use					
	Multi-Family	Public, Institutional, or Civic	Food, Beverage, Lodging, Recreation, or Entertainment	Retail	Office	Other Commercial
Multi-Family	N/A					
Public, Institutional, or Civic	10%	N/A				
Food, Beverage, Lodging, Recreation, or Entertainment	10%	20%	N/A			
Retail	15%	25%	25%	N/A		
Office	30%	25%	30%	20%	N/A	
Other Commercial	20%	25%	25%	20%	20%	N/A

3. **Parking Use Analysis for Other Sites with Multiple Uses.** When three or more uses share parking or a use is not listed in Table C.6.060-A (Parking Reductions for Sites with Two Uses), the amount of required parking may be reduced if a parking use analysis is provided that demonstrates that the amount of proposed parking is adequate. The Review

Authority shall only allow the parking reduction consistent with C.6.060.G (Other Parking Reductions).

- B. **Off-Site Parking.** The required number of on-site parking spaces may be reduced through the provision of off-site parking in compliance with the following:
1. **Location.** Required parking must be located within one-half mile of the project site.
 2. **Access.** Access between the on-site use(s) or the subject site and the off-site parking area must be provided through pedestrian, bicycle, and/or transit facility connections (e.g., sidewalks, multi-use paths, bicycle lanes, transit stops). Adequate signage must be installed to direct users to off-site parking areas as determined necessary by the Director. Off-site parking may also be shared parking.
 3. **Agreement.** A parking agreement shall be provided in a form acceptable to the City Attorney which identifies the location of the off-site parking spaces, guarantees the continued availability of the off-site parking spaces, and sets forth the ongoing responsibilities of the parties involved. The parties to the agreement shall include the owners and lessees of the off-site parking spaces and the owners and lessees of the subject site, and a copy of any such agreement shall be provided to the City. The City shall not be required to be a party to any such agreement, but each agreement shall grant the City the right (but not the obligation) to enforce the agreement's terms and shall include a provision requiring that the City be notified immediately of any termination or default of the agreement. Any termination or default of the agreement between parties shall result in revocation of the on-site parking reduction approval by the City unless a new alternative parking arrangement is approved by the City within a reasonable timeframe, as determined by the Director.
- C. **Designated Car-Sharing Parking.** Required parking spaces may be substituted with designated car-share vehicle parking spaces, and the required number of parking spaces may be reduced, consistent with the following.
1. **Car-Share Parking Designation.** A maximum of 20 percent of the required parking spaces may be designated as car-share vehicle parking spaces.
 2. **Reduction Allowed.**
 - a. *Parking areas with 50 or fewer parking spaces.* A five percent reduction in the required parking shall be allowed where five percent of the required spaces are designated as car-share vehicle parking spaces.
 - b. *Parking areas with 51 or more parking spaces.* A 10 percent reduction in the required parking shall be allowed where 10 percent of the required spaces are designated as car-share vehicle parking spaces.
- D. **Electric Vehicle (EV) Charging Parking Spaces.** Each electric Vehicle (EV) charging parking space exceeding the minimum requirement in Section C.6.090 (Electric Vehicle Charging Spaces) shall count as two required parking spaces, for up to a maximum of five additional EV parking spaces corresponding to a parking requirement reduction of 10 spaces.
- E. **Bicycle Parking.** Bicycle parking exceeding the minimum requirements in this Chapter may reduce the number of required vehicle parking spaces by up to five percent, provided the bicycle parking complies with the following:

1. Three bicycle spaces may substitute for one vehicle space; and
 2. Bicycle spaces must comply with the standards in Section C.6.100 (Bicycle Parking).
- F. **Motorcycle Parking.** Motorcycle parking may substitute for up to five percent of the required number of vehicle parking spaces. Each motorcycle space must be at least four feet wide and seven feet deep and be able to accommodate two-wheeled motorized vehicles, including scooters, mopeds, and similar vehicles.

- G. **Other Parking Reductions.** Required parking for any use or site may be reduced at the discretion of the Review Authority, if any of the following findings are met:
1. The site is developed, and it would be infeasible or impractical to provide additional parking;
 2. Special conditions including, but not limited to the nature of the proposed operation; proximity to transit service; transportation characteristics of the persons residing, working, or visiting the site; or other circumstances will reduce parking demand at the site;
 3. The use will be adequately served by proposed on-site parking or other approved off-site parking;
 4. A parking use analysis is provided to support the proposed parking arrangement; or
 5. Parking demand generated by the project will not exceed the capacity of the supply of on-street parking.

C.6.070 Transportation Demand Management

- A. **Applicability.** New construction of the following types of projects shall be subject to this Section:
1. **Residential.** Single-family and multi-family projects with 20 or more units (excluding elderly and long-term care, emergency shelters, residential care facilities and similar uses, and affordable housing projects with greater than 50 percent of units below market rate).
 2. **Lodging.** Hotels and motels with 40 or more rooms.
 3. **Commercial.** Commercial uses of more than 5,000 square feet.
 4. **Office and Employment-Generating Industrial Uses.** Office and employment-generating industrial uses (e.g., research and development uses) of more than 10,000 square feet.
 5. **Other.** Any other land use found to have a significant impact to vehicle miles traveled during environmental review.
- B. **TDM Plan Requirements.** The project applicant shall submit a Transportation Demand Management (TDM) Plan for review and approval by the Review Authority. The TDM Plan shall document and demonstrate consistency with the requirements in this Section. The TDM Plan shall include, but is not limited to, the following:
1. Identification of the applicable trip reduction measures to be implemented based on the size of the project and estimated number of trips generated.
 2. Implementation plan for each trip reduction measure, including timelines, responsibilities, and budget allocations.
 3. Monitoring and evaluation plan, submitted annually to the Department, to track the effectiveness of the trip reduction measures and adjust them as needed.
 - a. This shall be required for at least the first five years after building occupancy.
 - b. At their discretion, the Director may require modifications if anticipated results are not achieved.

C. **Trip Reduction Measures.**

1. ***Required Trip Reduction Measures.*** The following trip reduction measures must be incorporated into all TDM Plans.
 - a. Provide the following information to employees and/or residents on an annual basis:
 - (i) Carpooling/vanpooling information;
 - (ii) Transit schedules and route information;
 - (iii) Information on air pollution and alternatives to single-occupancy vehicle trips;
 - (iv) Bicycle route and facility information, including local bicycle maps, locations of nearest outdoor bicycle parking or enclosed bicycle storage, and bicycle safety information; and
 - (v) Information on walking and biking to work, pedestrian and bicycling safety, and all-weather walking shoes.
 - b. Identify a TDM coordinator or contact person to provide oversight and management of the TDM Plan's implementation. The individual must either be an employee, homeowners association representative, or contracted through a third-party provider. In addition, for sites leasing space to multiple employers or businesses, the TDM coordinator designated by the property owner shall be responsible for providing lists of mandatory and optional measures to all individual businesses. Commercial tenants should be obligated (via lease language) to provide a main point of contact for the designated TDM coordinator.
 - c. At least one measure from Subsection C.6.070.C.2 (Supplemental Trip Reduction Measures).
2. ***Supplemental Trip Reduction Measures.***
 - a. *All projects.* The following measures may be included in a TDM Plan for any project.
 - (i) *Bicycle repair station(s).* An on-site bicycle repair station above that required by Section C.6.100 (Bicycle Parking).
 - (ii) *Active transportation gap closure.* Constructing improvements that close gaps in the local active transportation system network (e.g., constructing segments of pedestrian paths or bicycle lanes to connect the project site to existing or planned pedestrian or bicycle infrastructure network).
 - (iii) *Funding for trip reduction projects.* Funding toward local transit, pedestrian, or bicycle facilities or infrastructure above that required through impact fees or mitigation requirements.
 - b. *Residential projects.* The following measures may be included in a TDM Plan for any residential project.
 - (i) *Transit pass subsidies.* Transit pass subsidies for residents.

- (ii) *On-site car share.* An on-site car-share program with at least one dedicated car-share vehicle.
 - (iii) *Bicycle share or micromobility program.* An on-site bicycle share or micromobility (e.g., bicycle, scooter, or other lightweight small/personal vehicle) program for use by residents.
- c. *Nonresidential projects.* The following measures may be included in a TDM Plan for any nonresidential project.
 - (i) *Transit pass subsidies for employees.* Subsidies shall be administered through a pre-tax transit benefit program allowing employees to fully fund their transit use with pre-tax dollars if they opt into the program.
 - (ii) *Carpooling and/or vanpooling to facilitate shared work trips.* Carpool and vanpool programs shall include subsidies or other monetary incentives from employers (e.g., gas card after carpooling for a given amount of time, or parking subsidies for carpools), as well as ride-matching services to help facilitate these shared trips.
 - (iii) *Cash reward incentives.* Offer a “cash-out” program to employees who do not drive to work. If the employer leases parking, the cash-out amount shall be equivalent to the cost per space for the employer to lease parking for employees. If the employer owns and manages its own parking facilities, the cash-out value shall be determined based on market-rate parking at nearby locations.
 - (iv) *Showers.* Showers, changing rooms, and lockers to accommodate employees arriving by bicycle or other active form of transportation.
 - (v) *Telecommuting and flexible work schedules.* Offer and encourage employees to work remotely at least one day per week to reduce overall vehicle trips. When employees commute to work, encourage flexible work schedules that encourage travel outside of peak hours.
 - (vi) *Enhanced shuttle commitment.* Providing a project-specific shuttle (e.g., a hotel funding or providing a free supplemental shuttle service to the airport, etc.).
 - (vii) *On-site amenities.* Providing on-site amenities to reduce employee vehicle trips (e.g., child care, cafeteria, etc.).
 - (viii) *On-site employee housing.* Providing on-site employee housing.

D. TDM Plan Submittal and Review.

1. **Submittal.** The applicant shall submit a TDM Plan for review and approval by the Review Authority. The TDM Plan shall document and demonstrate consistency with the requirements in this Section.
2. **Final TDM Plan.** The applicant shall submit the Final TDM Plan including any requirements imposed by the City as part of the Building Permit or Business License processes for compliance with this Section. The Department shall review and approve the Final TDM Plan to ensure all City requirements have been addressed.

3. **TDM Plan Agreement.** A TDM Plan agreement shall be provided in a form acceptable to the City Attorney and shall include the Final TDM Plan prior to Certification of Occupancy. The parties to the agreement shall include the owners and lessees of the project site. A copy of the agreement shall be provided to the City. The City shall not be required to be a party to any such agreement, but each agreement shall grant the City the right (but not the obligation) to enforce the agreement's terms and shall include a provision requiring that the City be notified immediately of any termination or default of the agreement. Any termination or default of the agreement between parties shall result in enforcement action by the City unless a new TDM Plan is approved by the City within a reasonable timeframe, as determined by the Director.
4. **Tenant Concurrence Letter.** Prior to approval of a permit for tenant improvements or a Business License, tenants shall submit a letter demonstrating concurrence with the Final TDM Plan. The letter shall acknowledge how applicable TDM requirements are identified in their lease and summarize how the tenant is implementing applicable trip reduction measures. The City shall receive and review this letter to confirm the implementation of the Final TDM Plan.
5. **Modifications.** The Department may approve modifications to the final TDM Plan that are consistent with the project overall and would result in achieving the performance targets.
6. **Changed Plans.** A change in an approved project that would add at least 100 daily trips shall be treated as a new application.

E. Monitoring and Enforcement.

1. **Initial Compliance Form.** When applying for a Certificate of Occupancy, all projects must submit an initial compliance form to the Department documenting that the Final TDM Plan will be implemented before the site reaches 50 percent occupancy.
2. **Annual Compliance Form.** All projects must submit an annual compliance form to the Department documenting the continued implementation of the Final TDM Plan for the time period established in this Section or in the Final TDM Plan, whichever is longer.
3. **Penalty for Noncompliance.** If the required performance targets are not being achieved, or if the participant fails to submit required monitoring documentation, the following penalties shall apply:
 - a. *First violation.* The City will direct the participant to modify its Final TDM Plan to achieve compliance. Modifications are likely to include adding or modifying trip reduction measures to increase mode shift.
 - b. *Second violation.* The City will direct the participant to retain an independent consultant to identify additional program modifications to achieve compliance. Modifications are likely to include adding or modifying trip reduction measures to increase mode shift.
 - c. *Third violation.* The City may assess a penalty per the approved fee schedule. Penalties shall be assessed for each additional violation in subsequent years. The Council shall, in a resolution adopted after a duly noticed public hearing, set forth the amount of the fine, describe the need for the fine, describe the reasonable relationship between the fine and the effect of noncompliance, and set forth time for calculation and payment of the fine.

4. **Appeal of Penalty.** The participant may appeal the decision to assess a penalty consistent with Chapter I-21 (Administrative Citations). In determining whether a financial penalty is appropriate, the City may consider whether the participant has made a good faith effort to implement the Final TDM Plan and achieve trip reduction.
5. **Program Costs.** Participants shall be required to reimburse the City for costs incurred in maintaining and enforcing the trip reduction program for the approved project.

C.6.080 Parking Area Development and Design Standards

- A. **Location of Parking.** Except as otherwise provided in this Chapter, all required parking spaces shall be located on the same site as the use they serve.
 1. **Residential Parking.** Vehicles on private property used for residential purposes shall be parked only in paved parking spaces or in driveways that comply with the following:
 - a. The driveway must provide access to required parking spaces; and
 - b. The required spaces must not block access to parking for other residential units.
 2. **Driveways on Residential Lots with One or Two Dwelling Units.** Only one driveway and one curb cut is allowed per residential lot with one or two dwelling units, except that a corner lot may have a second driveway and curb cut, not to exceed 12 feet in width, providing vehicular access to the side or rear yard area, subject to approval by the Director and the City Engineer.
 3. **MXD3 Zone.** No parking spaces area allowed within the front or street side setback areas, except for schools.
- B. **Limitations on Reversing.** Each automobile parking stall shall be so located that no automobile is required to back onto any public street or sidewalk to leave the parking stall, parking bay, or driveway except from a lot in the R1 or R2 zone.
- C. **Backing Space in Residential Projects.** A minimum unobstructed vehicular maneuvering distance of 25 feet measured from the opening of the garage or carport shall be provided, except as otherwise allowed in this Section.
- D. **Size and Dimensions of Parking Spaces and Maneuvering Aisles.** Parking spaces shall meet the minimum size and dimensions established in Table C.6.080-A (Parking Space Minimum Dimensions). Screening walls, roof support posts, columns, or other structural members shall not intrude into the required dimensions for parking spaces. Maneuvering aisles shall meet the minimum size and dimensions established in Table C.6.080-B (Maneuvering Aisle Minimum Dimensions).

Table C.6.080-A: Parking Space Minimum Dimensions

Type of Parking Space	Width (feet)	Length (feet)
Standard ¹	9	18
Compact	7.5	15
Parallel	10	22
Tandem	10	38
Motorcycle	4	8

Table C.6.080-A: Parking Space Minimum Dimensions

Type of Parking Space	Width (feet)	Length (feet)
Accessible	Compliant with California Building Code	

Table Notes:

¹ A min. width of 10 ft and a minimum length of 20 ft must be provided in a residential garage containing four or fewer parking spaces and where the individual garage does not include circulation elements, such as driveway aisles.


Table C.6.080-B: Maneuvering Aisle Minimum Dimensions

Angle of Parking	Width (feet) ¹	
	One-Way	Two-Way
Parallel	12	16
0-45 degrees	12	22
46-60 degrees	18	22
61-90 degrees	24	24

Table Notes:

¹ Modified standards may be approved by the City Engineer depending on the number of compact spaces present.

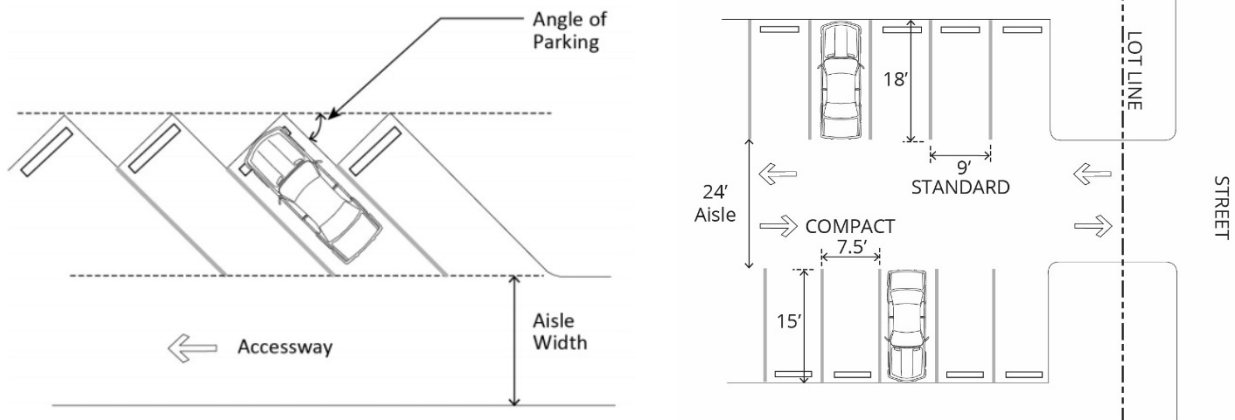FIGURE C.6.080-1: SIZE AND DIMENSIONS OF PARKING SPACES AND MANEUVERING AISLES



- E. **Required Improvements.** All parking areas and access driveways shall have a smoothly graded, stabilized, and dustless surface with adequate drainage consistent with Engineering Division specifications.
- F. **Striping and Marking.**
 - 1. **Space Outline.** All parking spaces shall be clearly outlined with striping consistent with Engineering Division specifications.
 - 2. **Maneuvering Areas.** All aisles, approach lanes, and turning areas shall be clearly marked with directional arrows and lines as necessary to provide for safe movement.

3. **Compact Spaces.** All compact spaces shall be clearly marked as such.
 4. **Assigned Parking.** Lots developed with multiple uses and a shared parking area shall not assign parking spaces to individual tenant spaces or uses, except that parking spaces for residential uses in a mixed-use project shall be assigned to the residential portion of the development.
- G. **Bumpers, Curbs, and Wheel Stops.** A permanent curb, bumper, wheel stop, or similar device at least six inches high and thick shall be installed along the front edge of each parking space to protect buildings and landscaping from vehicular damage. If such protection is provided by a wheel stop, the stopping edge shall be placed no closer than two feet from the edges of the required sidewalks, planter, or landscaped areas and from any building. The two feet beyond the wheel stop may be paved, landscaped with ground cover, or used as additional sidewalk width. No walkway used for a wheel stop may be less than six feet wide.
- H. **Circulation and Safety.**
1. **Visibility.** Visibility shall be ensured for pedestrians, bicyclists, and motorists entering individual parking spaces, circulating within a parking facility, and entering or leaving a parking facility.
 2. **Public Service Vehicles.** Parking lots shall be designed so that sanitation, emergency, and other public service vehicles can provide service without backing up unreasonable distances or making other dangerous or hazardous turning movements.
 3. **Pedestrian Circulation.** Parking areas for commercial uses that are 80 feet or more in depth and/or include 25 or more parking spaces must have distinct and dedicated pedestrian access from a commercial use to parking areas and public sidewalks, according to the following standards.
 - a. **Connection to public sidewalk.** An on-site walkway shall connect the main building entry to a public sidewalk on each street frontage. Such walkway shall be the shortest practical distance between the main building entry and sidewalk, generally no more than 125 percent of the straight-line distance.
 - b. **Materials and width.** Walkways shall provide at least five feet of unobstructed width, be hard surfaced, and paved with permeable materials.
 - c. **Identification.** Pedestrian walkways shall be clearly differentiated from driveways, parking aisles, and parking and loading spaces using a raised crosswalk, a different paving material, or similar method.
 - d. **Separation.** Where a pedestrian walkway is parallel and adjacent to a vehicle travel area, it must be raised and separated from the vehicle travel area by a raised curb at least four inches high, bollards, or other physical barriers.
- I. **Screening.** A solid masonry wall a minimum height of six feet shall be required on all common property lines when any parking area is established abutting a residentially-zoned property. The wall shall be consistent with Section C.2.040 (Fences, Walls, and Hedges).
- J. **Landscaping.** Parking area landscaping shall be provided consistent with Chapter C.4 (Landscaping Standards).
- K. **Lighting.** Parking area lighting shall comply with Section C.2.070 (Lighting and Illumination).

- L. **Alternative Parking Area Designs.** An applicant may submit an alternative parking area design to the Director. The City Engineer and Review Authority may approve the alternative design if the applicant demonstrates the alternative design achieves at least one of the following:
 - 1. Environmental design and green building objectives, including but not limited to achieving certification under the LEED Green Building Rating System or Green Globes building rating system;
 - 2. Reduces or eliminates a public safety hazard; or
 - 3. Brings substandard parking spaces into greater compliance with current City standards.
- M. **Transportation Research Board Manual and Guidelines.** Projects shall comply with the Transportation Research Board's Access Management Manual and Access Management Application Guidelines as appropriate as determined by the City Engineer.
- N. **Maintenance.** Parking lots, including landscaped areas, driveways, and loading areas, shall be maintained free of refuse, debris, or other accumulated matter and shall always be kept in good repair.

C.6.090 Electric Vehicle Charging Spaces

Electric vehicle (EV) charging stations and EV-capable parking spaces may be provided in any area designated for the parking or loading of vehicles. All such spaces shall count toward the number of parking spaces required by this Chapter.

- A. **Required EV Charging Stations.** The total number of required EV charging spaces shall be provided in compliance with the California Green Building Code.
- B. **Exceptions.** Exceptions to the total number of EV charging spaces may be made on a case-by-case basis where the Director and the Building Official determine that EV charging infrastructure is not feasible based upon one or more of the following conditions:
 - 1. There is insufficient electrical supply; or
 - 2. The project is for an accessory dwelling unit or junior accessory dwelling unit.
- C. **Size.** EV charging station parking spaces and EV-capable parking spaces shall be the same size and dimensions as specified in Section C.6.080.D (Size and Dimensions of Parking Spaces and Maneuvering Aisles). EV supply equipment shall not reduce the size of the parking space below the minimum required dimensions.
- D. **EV Charging Station Standards.** EV charging stations shall be allowed within any zone subject to all applicable requirements of the Milpitas Municipal Code and California Green Building Code in addition to the following:
 - 1. The EV charging station shall be protected to prevent damage by automobiles.
 - 2. Installation of mechanical equipment shall not conflict with existing infrastructure and shall not result in pedestrian or vehicular traffic hazards.
 - 3. The EV charging station shall have complete instructions and appropriate warnings posted in an unobstructed location next to each EV charging station.

4. **EV Stations for Public Use.** EV charging stations for public use must comply with the following standards.
 - a. The public EV charging station shall be visible from the right-of-way and illuminated during nighttime business hours. Lighting shall comply with Section C.2.070 (Lighting and Illumination).
 - b. The EV charging station may be on a timer that limits the use of the station to the normal business hours of the use(s) that it serves to preclude unauthorized use after business hours.
 - c. The following information shall be posted at a public EV charging station:
 - (i) Voltage and amperage levels;
 - (ii) Hour of operations if time limits or tow-away provisions are to be enforced by the property owner;
 - (iii) Usage fee;
 - (iv) Safety information; and
 - (v) Contact information for reporting when the equipment is not operating or other problems.
5. Existing parking spaces that must be removed to accommodate required EV charging spaces shall not be required to be replaced.

C.6.100 Bicycle Parking

- A. **Required Bicycle Parking.** Bicycle parking must be provided consistent with this Section; however, if the California Green Building Code or other standards require additional bicycle parking or imposes more restrictive standards, the standard requiring the most bicycle parking and imposing the more restrictive standards shall control.
- B. **Number of Bicycle Spaces Required.**
 1. **General.** Bicycle parking shall be provided, consistent with this Table C.6.100-A (Required Number of Bicycle Parking Spaces), unless Subsection C.6.100.B.2 (Bicycle Parking Near a Major Transit Stop or Within the Metro Specific Plan Area) applies. Short-term parking spaces generally serve shoppers, customers, messengers, guests, and other visitors to a site who generally stay for a short time. Long-term bicycle parking spaces generally serve employees, students, residents, commuters, and others who generally stay at a site for four hours or longer.

Table C.6.100-A: Required Number of Bicycle Parking Spaces ¹

Use	Number of Bicycle Parking Spaces (min.)	Long-Term Spaces (min.)	Short-Term Spaces (min.)
Single-family residential uses	None		
Multi-family residential uses (all NCMU and TC Zones)	5% of total vehicle spaces required	N/A	100%

Table C.6.100-A: Required Number of Bicycle Parking Spaces ¹

Use	Number of Bicycle Parking Spaces (min.)	Long-Term Spaces (min.)	Short-Term Spaces (min.)
Multi-family residential uses (all other zones)	1 per 2 units	85%	15%
Restaurant uses (all NCMU and TC Zones)	5% of total vehicle spaces required	N/A	100%
Restaurant uses (all other zones)	1 per 1,500 sf of leasable floor area	25%	75%
Retail, services, office, financial institution uses (all NCMU and TC Zones)	5% of total vehicle spaces required	N/A	100%
Retail, services, office, financial institution uses (all other zones)	1 per 5,000 sf of leasable floor area	25%	75%
Industrial and research and development uses	1 per 20,000 sf	75%	25%
Lodging uses	1 per 10 guest rooms	50%	50%
Parking structures	1 per 25 vehicle parking spaces	To be determined by the Review Authority	
All other uses	To be determined by the Review Authority		

Table Notes:

¹ See separate standards for projects near major transit stops or within the Metro Specific Plan areas in accordance with Subsection C.6.100.B.2 (Bicycle Parking Near a Major Transit Stop or within the Metro Specific Plan Area).

2. ***Bicycle Parking Near a Major Transit Stop or Within the Metro Specific Plan Area.*** Bicycle parking requirements for all uses within a one-half mile of a major transit stop and within the Metro Specific Plan area shall be provided consistent with Table C.6.100-B (Bicycle Parking Requirements Near a Major Transit Stop or within the Metro Specific Plan Area).

Table C.6.100-B: Bicycle Parking Requirements Near a Major Transit Stop or within the Metro Specific Plan Area

Use	Long-Term Spaces (min.)	Short-Term Spaces (min.)
Multi-family residential uses	0.5 spaces per bedroom	0.1 spaces per bedroom
Retail uses	1 space per 10,000 sf	1 space per 5,000 sf
Offices, Business and Professional	1.5 spaces per 10,000 sf	1 space per 20,000 sf
All other uses	None	None

C. Bicycle Parking Standards.

1. ***Size and Accessibility.*** Each bicycle parking space shall be a minimum of two feet in width and six feet in length and shall be accessible without moving another bicycle. Two feet of

clearance shall be provided between bicycle parking spaces and adjacent walls, poles, landscaping, street furniture, drive aisles, and pedestrian walkways. Five feet of clearance shall be provided from vehicle parking spaces.

2. ***Standards for Short-Term Bicycle Parking.***

- a. *Location.* Short-term bicycle parking must be located outside of the public right-of-way and pedestrian walkways and within 50 feet of a main entrance to the building it serves. In the case of a commercial center, bicycle parking must be located within 50 feet of an entrance to each anchor store. Bicycle parking shall be visible from the street or from the main building entrance, or a sign must be posted at the main building entrance indicating the location of the parking.
- b. *Anchoring and security.* For each bicycle parking space required, a stationary, securely anchored object shall be provided to which a bicycle frame and one wheel can be secured with a high-security U-shaped shackle lock if both wheels are left on the bicycle. One such object may serve multiple bicycle parking spaces.
- c. *Large bicycles.* Five percent of the short-term parking spaces shall be at least three feet by 10 feet per parking space to accommodate large bicycles such as cargo, recumbent, tandem, and electric bicycles, and bicycles with trailers.

3. ***Standards for Long-Term Bicycle Parking.***

- a. *Location.* Long-term bicycle parking must be located on the same lot as the use it serves.
 - (i) In parking garages, long-term bicycle parking must be located near an entrance to the facility.
 - (ii) If not located on the ground floor, long-term bicycle parking must be accessible by an elevator with interior dimensions of at least 80 inches by 54 inches.
- b. *Covered spaces.* 100 percent of the required long-term bicycle parking for multi-family residential uses shall be covered. At least 50 percent of the required long-term bicycle parking for other uses must be covered. Covered parking can be provided inside buildings, under roof overhangs or awnings, in bicycle lockers, or within or under other structures.
- c. *Security.* Long-term bicycle parking must be in at least one of the following facilities:
 - (i) An enclosed bicycle locker;
 - (ii) A fenced, covered, locked or guarded bicycle storage area;
 - (iii) A rack or stand inside a building that is within view of an attendant or security guard or visible from employee work areas, or within a secure/restricted bicycle storage room;
 - (iv) In a highly visible area that is monitored by a security camera; or
 - (v) Other secure area approved by the Director.
- d. *Electrical outlets.* Electrical outlets must be provided for electric bicycle charging.

- e. *Large bicycles.* Five percent of the long-term parking spaces shall be at least three feet by 10 feet per parking space to accommodate large bicycles such as cargo, recumbent, tandem, and electric bicycles, and bicycles with trailers.
- f. *Bike repair station.* When 10 or more long-term parking spaces are required, a bicycle repair station must also be provided. At minimum, the bicycle repair station must include tools to help fix minor maintenance issues, such as adding air to a tire, tightening a loose chain, or adjusting handlebars.

C.6.110 Off-Street Loading Requirements

All uses requiring the receipt or distribution by vehicles or trucks of material or merchandise shall provide off-street loading and unloading areas to handle the volume of truck traffic and loading requirements. The loading space(s) shall be maintained during the existence of the building or use it is required to serve. No loading space which is provided for the purpose of complying with the provisions of this Section shall be eliminated, reduced, or converted in any manner below the requirements established in this Title, unless equivalent facilities are provided elsewhere, conforming to this Title.

- A. **Number of Loading Spaces Required for Commercial and Industrial Uses.** At a minimum, loading spaces shall be provided in compliance with Table C.6.110-A (Required Loading Spaces).
- 1. **Multi-Tenant Buildings.** The gross floor area of the entire building shall be used in determining spaces for multi-tenant buildings. A common loading area may be required, if each tenant space is not provided with a loading area. Drive-in roll-up doors for multi-tenant industrial projects may be substituted for required loading areas.
 - 2. **Reduction to Number of Loading Spaces Required.** The Director may waive the loading space requirement upon finding that the applicant has satisfactorily demonstrated that, due to the specific nature of the use and building, such loading space will not be necessary.
 - 3. **Additional Loading Spaces Required.** Additional loading spaces may be required to ensure that trucks will not be loaded, unloaded, or stored on public streets. Such requirement shall be based on the anticipated frequency of truck deliveries.

Table C.6.110-A: Required Loading Spaces	
Total Square Feet of Building Space (Gross Floor Area)	Loading Spaces Required
Commercial and Industrial Buildings	
Less than 6,000	0
6,000 – 15,000	1
15,001 – 40,000	2
40,001 and over	3
Over 100,000	Adequate number as determined by the Director
Hospitals and Institutions	
Less than 10,000	0

Table C.6.110-A: Required Loading Spaces	
Total Square Feet of Building Space (Gross Floor Area)	Loading Spaces Required
10,000 – 50,000	1
50,001 – 100,000	2
100,001 and over	3
Other Uses	
Hotels/Motels	1

- B. **Maneuvering Area.** Sufficient space shall be provided for turning and maneuvering vehicles such that vehicles may enter and exit the site in a forward direction.
- C. **Location and Orientation.**
1. Off-street loading facilities shall be located on the same site with the use for which the berths are required.
 2. Off-street loading facilities shall be designed and located so that loading vehicles are not parked in required setbacks, driveways, or required parking spaces during loading activities.
 3. No loading berths shall be closer than 30 feet to any property in a residential zone unless completely enclosed within a building, or a uniformly solid fence or wall, or any combination thereof, not less than eight feet in height.
 4. No permitted or required loading berth shall be located within 25 feet of the nearest point of any street intersection.
 5. Loading areas shall be located inside of buildings or on non-primary street frontages, alleys, parking areas, and/or at the rear or side of building.
 6. Buffer and additional standards for certain uses (e.g., some warehousing and distribution uses) are required in accordance with California Government Code section 65098.
 7. **Exceptions.** The location requirement may be modified or waived where the Review Authority finds that:
 - a. The intended use of the property or the location of or shape of the site and/or existing development warrant an adjustment to or waiver of these standards;
 - b. That street-facing loading areas will exhibit architectural treatment, or will be enhanced with landscaping, in such a way as to minimize visual and noise impacts; and
 - c. There are specific features of the site and design of the building such that strict application of the location requirement is impractical.
- D. **Size and Dimensions.** Each on-site loading space required by this Section shall not be less than 12 feet wide, 45 feet long, and 14 feet high, exclusive of driveways and areas for maneuvering. The minimum size requirement may be modified if the Director finds that the applicant has

satisfactorily demonstrated that due to the nature of the proposed use, such size will not be needed.

- E. **Screening.** All loading zones and truck parking areas shall be screened from view by a minimum of an eight-foot-high hedge, vine-covered fence, or wall and landscaping.
- F. **Bumpers.** Bumper rails shall be provided in loading areas where needed for safety or to protect property.
- G. **Paving.** Loading areas, aisles, and access driveways shall be paved so as to provide a durable, dustless surface and shall be graded and drained to dispose of surface water.
- H. **Use of Required Loading Spaces.** Loading areas shall be accessible for their intended purpose during all hours of operation. No repair work or servicing of vehicles shall be conducted in a loading area. Space allocated to any off-street loading berth shall not be used to satisfy the space requirements for any off-street parking facility.

Chapter C.8 Signs

Sections:

- C.8.010 Purpose
- C.8.020 Applicability
- C.8.030 Permits and Administration
- C.8.040 General Standards for All Signs
- C.8.050 Standards for Permanent Signs
- C.8.060 Sign Design Standards
- C.8.070 Standards for Portable Signs and Temporary Signs
- C.8.080 Nonconforming Signs
- C.8.090 Sign Enforcement
- C.8.100 Severability

C.8.010 Purpose

The purpose of this Chapter is to provide regulation for all signs which are publicly displayed in the City. The regulations in this Chapter ensure that all signs installed in the City are compatible with the unique character and environment of the community and in compliance with the General Plan. The Chapter promotes public health, safety, and welfare through a comprehensive system of reasonable, effective, consistent, content-neutral, and nondiscriminatory sign standards and requirements. More specifically, this Chapter is intended to:

- A. Ensure that all signs are compatible with the character of Milpitas and with its adopted plans, and that they support the desired ambience and development patterns of the community;
- B. Protect and improve property values, the local economy, and quality of life by preserving and enhancing the appearance of the streetscape;
- C. Provide clear and unambiguous sign design standards that enable the fair and consistent enforcement of these sign regulations; and
- D. Balance public and private objectives by allowing adequate avenues for both commercial and non-commercial messages;
- E. Ensure pedestrian and traffic safety by promoting the free flow of traffic and the protection of pedestrians and motorists from injury and property damage caused by, or which may be fully or partially attributable to, cluttered, distracting, and/or illegible signage;
- F. Prevent property damage, personal injury, and litter caused by signs that are improperly constructed or maintained;
- G. Ensure that the constitutionally guaranteed right of free speech is protected.

C.8.020 Applicability

The regulations of this Chapter shall be applicable to all persons, businesses, and other enterprises seeking to erect or otherwise display a sign in Milpitas, and to all signs within Milpitas regardless of their nature or location, unless otherwise specifically exempted in Subsection C.8.020.G (Exempt Signs) or otherwise regulated through a Specific Plan.

- A. **Standards for Permanent Signs.** Standards for permanent signs are found in Section C.8.050 (Standards for Permanent Signs).
- B. **Standards for Portable Signs and Temporary Signs.** Standards for portable signs and temporary signs are found in Section C.8.070 (Standards for Portable Signs and Temporary Signs).
- C. **Content-Neutral Application.** The provisions of this Chapter shall be applied in a content-neutral manner. Noncommunicative aspects of all signs, not related to the content of the sign, shall comply with the provisions of this Chapter. “Non-communicative aspects” include the time, place, manner, location, size, height, illumination, spacing, and orientation of signs.
- D. **Right-to-Picket.** Nothing in this Chapter shall be construed to prohibit a person from holding a sign while picketing or protesting on public property that has been determined to be a traditional or designated public forum, so long as the person holding the sign does not block ingress and egress from buildings, create a safety hazard by impeding travel on sidewalks, in bike or vehicle lanes, or on trails, or violate any other reasonable time, place, and manner restrictions adopted by the City.
- E. **Substitutions and Interpretations.**
 - 1. This Chapter is not intended to, and does not, restrict speech on the basis of a sign’s content, viewpoint, or message. No part of this Chapter shall be construed to favor commercial speech over non-commercial speech. A non-commercial message may be substituted for any commercial or non-commercial message displayed on a sign, or the content of any non-commercial message displayed on a sign may be changed to a different non-commercial message, without the need for any approval or permit, provided that the size of the sign is not altered and the sign otherwise complies with the provisions of this Chapter. To the extent any provision of this Chapter is ambiguous, the term will be interpreted not to regulate on the basis of the content of the message.
 - 2. When there is any question regarding the interpretation of a provision of this Chapter, or its application to any specific case or situation, the Director shall interpret the intent of this Chapter.
 - 3. An existing sign refinished for a use other than the original use shall be considered to be a new sign and is subject to the provisions of this Chapter.
 - 4. All regulations included in this Chapter shall apply unless a Sign Program is approved; see Subsection C.8.030.C (Sign Programs). Approval of a Sign Program by the City may result in the application of alternative sign standards that supersede the requirements of this Chapter, except for matters of public safety.
- F. **Conflicting Regulations.**
 - 1. Exceptions to this Chapter may be made for signs subject to federal or state government regulations that may be in conflict with this Chapter.

2. No sign shall be constructed, erected, installed, or maintained in any manner that conflicts with any rule, regulation, or order of the California Public Utilities Commission pertaining to the construction, operation, and maintenance of public utilities.
- G. **Exempt Signs.** The following are not regulated under this Chapter, do not count toward the maximum total sign area, and do not require a Sign Permit:
1. ***Non-structural Modifications and Maintenance.*** A Sign Permit is not required for the following:
 - a. Changes to the changeable copy of a changeable copy sign; and
 - b. The normal repair and maintenance of conforming or legal nonconforming signs, except as identified in Subsection C.8.040.G (Sign Maintenance).
 2. ***Government Signs.*** Any sign, posting, notice or similar signs placed, installed, or required by law by a city, county, or a federal or state governmental agency in carrying out its responsibility to protect the public health, safety, and welfare, including the following:
 - a. Numerals and letters identifying an address from the street to facilitate emergency response and when compliant with City requirements;
 - b. Emergency and warning signs necessary to warn of dangerous and hazardous conditions and that serve to aid public safety or civil defense;
 - c. Traffic signs erected and maintained by an authorized public agency;
 - d. Signs required to be displayed by any applicable federal, state, or local law, regulation, or ordinance;
 - e. Signs directing the public to points of interest; and
 - f. Signs showing the location of public facilities.
 3. ***Incidental Signs.*** Incidental signs located outside of public easements or right of way on private property no greater than a total of three square feet in sign area in all residential zones and six square feet in all other zones.
 4. ***Signs Not Readable from the Public Right-of-Way.*** Signs not readable from the public right-of-way that meet at least one of the following:
 - a. Signs or displays located entirely inside of a building, within a courtyard, open-air pedestrian space or similar open area and not visible from the building's exterior, except signs viewed from an alley.
 - b. Signs intended to be readable from within a parking area or public park but not readable beyond the boundaries of the lot or parcel upon which they are located or from a public right-of-way.
 5. ***Signs Identifying Historic Buildings, Historic Plaques, and Commemorative Signs.*** Historic plaques, memorial signs, or tablets that are no more than two square feet in area that are:
 - a. Erected by recognized historical agencies;
 - b. Names of buildings and the date the building was erected when cut into a masonry surface; or

- c. Constructed of bronze or other noncombustible letters and affixed flat against the wall of the building.

C.8.030 Permits and Administration

- A. **Relationship to Other Applicable Documents including Local and State Regulations.** In addition to the provisions provided in this Chapter, other City and state regulations may apply depending on the specific sign type and/or its location. These other regulations include, but are not limited to:
 - 1. California State Highway Code;
 - 2. California Business and Professions Code;
 - 3. California Civil Code;
 - 4. Any applicable Specific Plan that includes sign standards and regulations in addition to those provided in this Chapter. If the Specific Plan does not include sign standards, the regulations of this Chapter shall prevail;
 - 5. Uniform Building and National Electrical Codes when Building and Electrical Permits are required; and
 - 6. Any other requirements of the Milpitas Municipal Code.
- B. **Sign Permits.** The procedures and requirements for the preparation, filing, and processing of Sign Permits for permanent and temporary signs are provided in Section D.4.070 (Sign Permits).
- C. **Sign Programs.** The procedures and requirements for the preparation, filing, and processing of Sign Programs are provided in Section D.4.080 (Sign Programs).

C.8.040 General Standards for All Signs

- A. **Purpose.** The purpose of these general regulations is to define the parameters for design, size, height, and location of signs. The requirements related to the number, design, type and size of signs outlined in this Chapter are intended to be maximum standards which do not necessarily ensure compatibility with building architecture, the neighborhood and the community appearance.
- B. **Sign Message.** Any permitted sign may contain, in lieu of any other message or copy, any lawful non-commercial message, so long as the sign complies with the size, height, area, location, and other requirements of this Chapter.
- C. **Prohibited Signs and General Restrictions for All Signs.** The following signs, or signs which contain the following elements, are prohibited:
 - 1. **Location Restrictions.** Signs may not be placed in the following locations, except where specifically authorized in this Chapter:
 - a. *Architectural features.* Locations where a sign would cover the architectural features of a building, such as dormers, insignias, pilasters, soffits, transoms, trims, or another architectural feature.
 - b. *Accessory structures.* Tacked, painted, pasted, or otherwise affixed, to the walls of any accessory structure, barn or shed, or on trees, poles, posts, fences, ladders,

or other structures that are visible from or within a public way. Permanent signs may be attached to a fence or freestanding wall only when a monument or post sign is not present in the development and must be a maximum of three square feet in sign area.

- c. *Fuel tanks, storage containers, and solid waste receptacles.* Painted, attached or mounted on fuel tanks, storage containers and/or solid waste receptacles or their enclosures, except for a manufacturer's or installer's identification, appropriate warning signs and placards, and information required by law.
- d. *Clearance from power lines.* Within the horizontal or vertical clearance standards from communications lines and energized electrical power lines prescribed by the laws of the State of California.
- e. *Exits and entrances.* Any sign which is placed in a manner that would prevent or inhibit free ingress to or egress from any door, window, vent, or any exit way required by the Building Code or Fire Code (currently in effect).
- f. *Conflict with traffic signs.* Any location that obstructs the view of any authorized traffic sign, signal, or other traffic control device or which by reason of shape, color, or position interferes with or could be confused with any authorized traffic signal or device.
- g. *Intersections.* Any sign erected or maintained at or near any street intersection that will obstruct the free and clear vision of drivers and pedestrians.
- h. *Obstruction of pedestrian ways.* Any sign mounted or displayed in such a manner that impedes, obstructs, or creates hazards with respect to pedestrian traffic. A minimum unobstructed width of five feet must be maintained on sidewalks at all times.
- i. *Off-site.* Not on the site or premises to which the sign refers, unless the property or business has no street frontage, in which case signs may be located on the nearest property with street frontage that is in front of or adjacent to the subject property with the written permission of the property owner. Off-site billboards designed consistent with Subsection C.8.050.D.2 (Billboard Sign) may be permitted with approval of a Major Sign Permit in compliance with Subsection D.4.070.D.1.b.
- j. *Right-of-way and public property.* Signs located on public property and within the public right-of-way including any sign or handbill attached to a utility pole, street sign pole, or streetlight except those required or permitted by federal, state, or local law. Restrictions also apply to any sign attached to any public structure, tree, fence, fire hydrant, bridge, curb, sidewalk, park bench, statue, memorial, or other location on public property. Exceptions include:
 - (i) Signs approved as part of a special event;
 - (ii) Banner signs permitted by the City on light poles within the right-of-way; and
 - (iii) Signs approved with an Encroachment Permit.

- k. *Easements.* Signs located in public utility easements or other easements that would prohibit signage.
- l. *Vehicles.* Signs mounted, attached, or painted on a trailer, boat, or motor vehicle when parked, stored, or displayed conspicuously on private premises in a manner intended to attract attention of the public for the purpose of advertising or identifying the business premises. This provision excludes signs indicating the name of the owner or business that are permanently painted or wrapped on the surface of the vehicle, adhesive vinyl film affixed to the interior or exterior surface of a vehicle window, or signs magnetically attached to motor vehicles or rolling stock that are actively used in the daily conduct of the business; however, vehicles must be operable, legally registered, and parked in a lawful or authorized manner within the confines of a striped parking space approved by the City, a residential driveway or residential street, or in a City street for more than 72 hours.

2. ***Display Restrictions.***

- a. *Blinking, flashing lights.* Any sign having blinking, flashing, or fluttering lights, or any other illuminating device which has a changing light intensity, brightness, or color is not allowed consistent with Subsection C.8.040.E (Sign Illumination), except for the following:
 - (i) Approved in accordance with Section C.8.050.D.2 (Billboard Sign); or
 - (ii) Approved in accordance with a Sign Program, in accordance with Section C.8.030.C (Sign Programs).
- b. *Devices affected by movement.* Any sign animated by any means, including fixed aerial displays, airborne balloons, feather banners, pennants, propellers, spinners, streamers, lights, string of flags, tubes or other devices affected by movement of the air or other atmospheric or mechanical means.
- c. *Exposed light source.* Any sign with an exposed light source, except for neon or LED strip lights incorporated into the design of the sign.
- d. *Fluorescent colors.* Any sign which uses fluorescent colors.
- e. *Reflective materials.* Any sign using colors or materials with reflective properties.
- f. *Rotating signs.* Any sign in which the sign body or any portion of the sign body or any portion of the sign rotates, moves up and down, or any other type of action involving a change in position of the sign body or any portion of the sign, whether by mechanical or any other means. Barber poles no larger than three feet high and 10 inches in diameter, and clocks, are excepted from this restriction.
- g. *Sound, odors, visible matter, and motion picture projection.* Any sign which emits sound, odor, smoke, laser light display, hologram lights, or other visible matter, including any sign that uses motion picture projection.

3. ***Prohibited Sign Types.*** See definitions in Chapter E.6 (Definitions of Sign Terms). The following sign types are prohibited:

- a. Any sign which advertises a business that is a prohibited use or no longer in existence or a product or service no longer being sold, except for a cultural

resource designated in accordance with Milpitas Municipal Code Chapter XI-4 (Cultural Resources Preservation Program).

- b. Any advertising sign that is placed on public property or on private property without the consent of the property owner or as authorized in this Title. Includes temporary signs illegally tacked, nailed, posted, pasted, glued, or otherwise attached to trees, poles, stakes, fences, or other objects.
- c. Any sign erected upon a roof or roof-mounted equipment structure and any sign extending above a roof, parapet, or roof-mounted equipment structure of a building or structure.
- d. Sign walkers.
- e. Signs which bear or contain statements, words, or pictures of an obscene nature.
- f. Stuffed or inflated animals or characters used as signs.

4. ***Parking of Mobile Billboards Prohibited.*** No person shall park or convey any mobile billboard advertising display, as defined by California Vehicle Code section 395.5, upon any public street or public lands in the City.

- a. *Removal of mobile billboard advertising displays authorized.* In accordance with California Vehicle Code section 22651(v) and (w), a peace officer, or any regularly employed and salaried employee of the City, who is authorized to engage in directing traffic or enforcing parking laws and regulations may remove, or cause to be removed, the mobile billboard, or anything the mobile billboard is attached to including a motor vehicle, located within the City limits when the mobile billboard is found upon any public street or any public lands, if all of the following requirements are satisfied:
 - (i) When a mobile billboard either standing alone or attached to a vehicle, device, or bicycle is parked or left standing in violation of this Title, and the registered owner of the vehicle, device, bicycle, or display was previously issued a warning notice or citation for the same offense;
 - (ii) A warning notice or citation was issued to a first-time offender at least 24 hours prior to the removal of the vehicle, device, bicycle, or display. In accordance with California Vehicle Code section 22651(v)(2) and (w)(2), the City is not required to provide further notice for a subsequent violation prior to enforcement; and
 - (iii) The warning notice or citation advised the registered owner of the vehicle, device, bicycle or display that they may be subject to penalties upon a subsequent violation of the Title that may include removal of the vehicle, device, bicycle, or display.
- b. *Permanent advertising signs excepted.* In accordance with California Vehicle Code section 21100(o)(2) and (o)(3), this Section does not apply to advertising signs that are permanently affixed in a manner that is painted directly upon the body of a motor vehicle, applied to a decal on the body of a motor vehicle, or placed in a location on the body of a motor vehicle that was specifically designed by vehicle manufacturer for the express purpose of containing an advertising sign, such that they are an integral part of, or fixture of a motor vehicle for permanent

decoration, identification, or display and that do not extend beyond the overall length, width, or height of the vehicle.


- c. *Post storage impound hearing.* California Vehicle Code section 22852 applies to this Section with respect to the removal of any mobile billboard advertising display vehicle. Section 22852 is incorporated by reference and provides, in summary, that whenever an authorized employee of the City shall direct the storage operator to provide the vehicle's registered and legal owner(s) of record, or their agent(s), with the opportunity to for a post-storage hearing to determine the validity of the storage. Notice of the storage shall be mailed or personally delivered to the registered and legal owner(s) of record, or their agent(s), with the opportunity for a post-storage hearing to determine the validity of the storage. Notice of the storage shall be mailed or personally delivered to the registered and legal owner(s) within 48 hours, excluding weekends, as specifically provided by under California Vehicle Code section 22852. To receive a post-storage hearing, the owner(s) of record, or their agent(s), must request a hearing in person, in writing, or by telephone within 10 days of the date appearing on the notice. The City may authorize its own officer or employee to conduct the hearing as long as the hearing officer is not the same person who directed the storage of the vehicle.
- d. *Violation penalties.* A violation of this Section is a misdemeanor, punishable upon conviction by a fine of not less than \$250.00, no more than \$1,000.00, or by imprisonment in the Santa Clara County Jail for not more than six months, or by both fine and imprisonment. At the discretion of the Chief of Police to issue a citation for any violation of this Section, or the Milpitas City Attorney's Office, a violation of this Section may be an infraction enforced through the parking penalty process set forth in California Vehicle Code section 40200 et seq. or may be enforced as an administrative citation consistent with Milpitas Municipal Code Chapter I-21 (Administrative Citation).

D. **Rules of Measurement.**

1. **Sign Area Measurement.** Sign area is measured as follows:

- a. *Signs on background panel.* Where the sign copy is mounted, affixed, or painted on a background panel or distinctively painted, textured, or constructed surface, the sign area is measured as the sum of the smallest rectangle(s) that will enclose both the sign copy and the background, as shown in Figure C.8.040-1 (Signs on Background Panel).

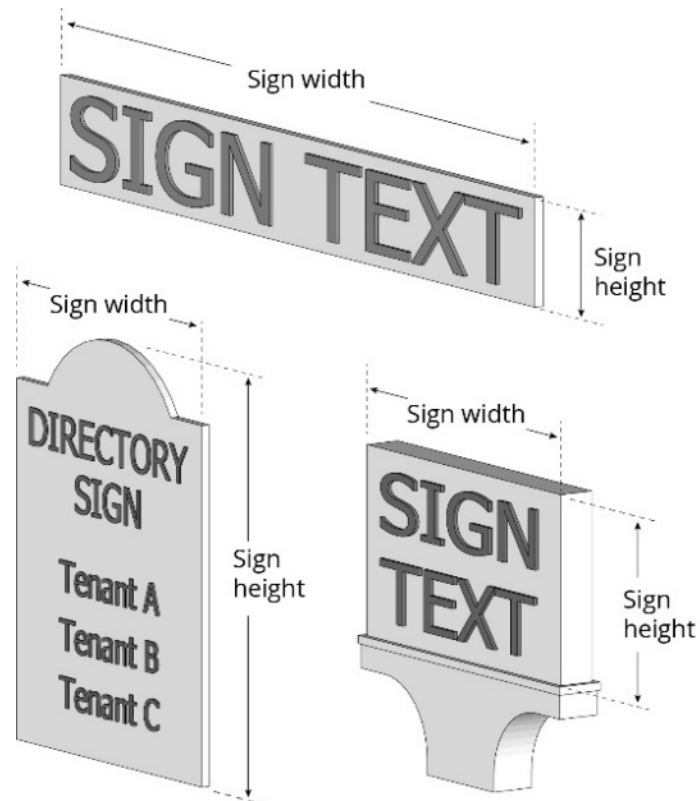FIGURE C.8.040-1: SIGNS ON BACKGROUND PANEL



- b. *Signs with individual letters or symbols.* Where the sign has individual letters or symbols mounted against a wall, fascia, mansard, parapet, or other building surface that has not been distinctively painted, textured, or constructed as a background panel, the sign area is measured as a sum of the smallest rectangle(s) that will enclose each word and each graphic in the total sign except for the descending elements of lower case letters, as shown in Figure C.8.040.D-2 (Signs with Individual Letters). Where any individual type letters or symbols are separated by more than 36 inches from each other, those letters or symbols shall be calculated separately. The area of signs with individual letters or graphics shall be counted as 75 percent of the area enclosing the sign copy (i.e., sign area is determined as 75 percent of the total area enclosing all individual letters).

FIGURE C.8.040.D-2: SIGNS WITH INDIVIDUAL LETTERS




- c. *Irregular shaped signs.* Sign area for irregular shaped signs is determined by dividing the sign into squares, rectangles, triangles, circles, or arcs as shown in Figure C.8.040.D-3 (Irregular Shaped Signs).

FIGURE C.8.040.D-3: IRREGULAR SHAPED SIGNS




- d. *Multi-face signs.* The sign area for multi-face signs, as shown in Figure C.8.040.D-4 (Multi-Face Signs), are measured as follows:
- (i) *Two-face signs.* Where the interior angle between the two sign faces is 45 degrees or less and the sign faces are less than 42 inches apart, the sign area is measured as the area of one sign face only. Where the angle between the two sign faces is greater than 45 degrees, the sign area is the sum of the areas of the two sign faces.
 - (ii) *Three- or four-face signs.* The allowable sign area is measured as 50 percent of the sum of the areas of all sign faces.

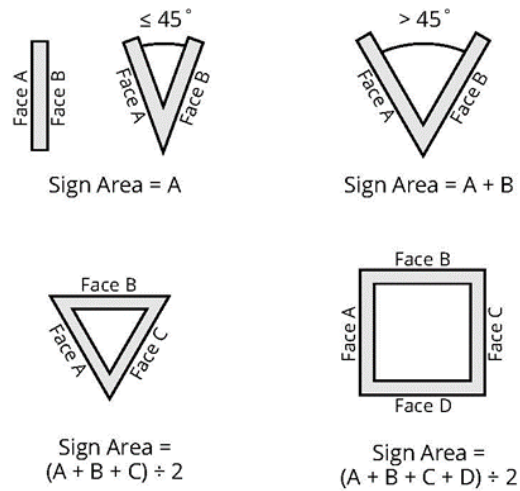FIGURE C.8.040.D-4: MULTI-FACE SIGNS




2. **Sign Height Measurement.** Sign height is measured as follows:
- a. *Freestanding signs.* Sign height for freestanding signs is measured as the vertical distance from the finished grade to the top of the sign, as shown in Figure C.8.040.D-5 (Freestanding Sign Height), except that height is measured from a warped plane parallel to natural grade in the "H" Hillside Combining District.

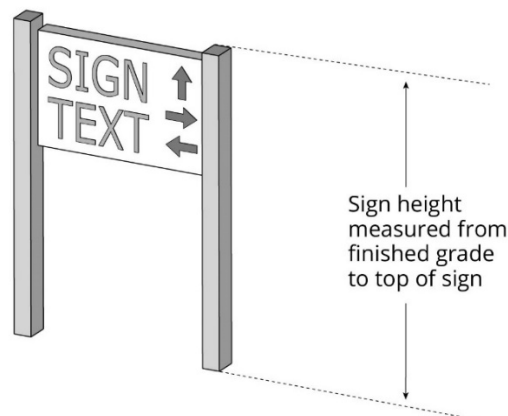FIGURE C.8.040.D-5: FREESTANDING SIGN HEIGHT




- (i) *Higher than adjacent grade.* Where the grade at the base of a sign is higher than the grade of the adjacent road right-of-way, sign height is measured from the base of the sign, as shown in Figure C.8.040.D-6 (Freestanding Sign, Higher than Adjacent Grade).

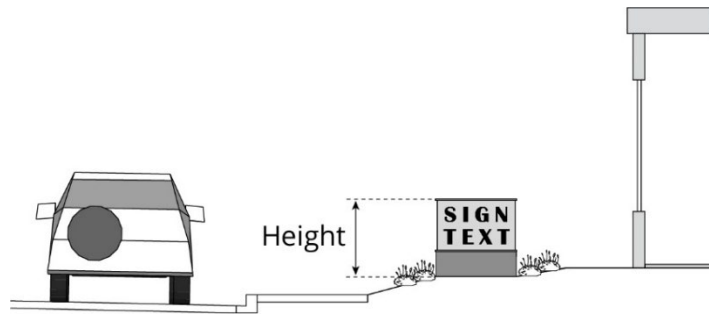FIGURE C.8.040.D-6: FREESTANDING SIGN, HIGHER THAN ADJACENT GRADE




- (ii) *Lower than adjacent grade.* Where the grade at the base of a sign is lower than the grade of an adjacent road right-of-way, the height of the sign is measured from the top of curb elevation, as shown in Figure C.8.040.D-7 (Freestanding Sign, Lower than Adjacent Grade). The portion of the sign below the grade at the edge of the right-of-way shall not be included in determining the sign's overall height.

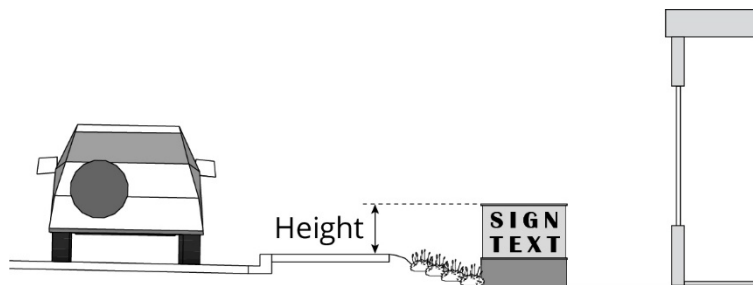FIGURE C.8.040.D-7: FREESTANDING SIGN, LOWER THAN ADJACENT GRADE



- b. *Wall Signs.* The height of building-mounted signs is the vertical distance measured from the base of the wall on which the sign is located to the top of the sign structure, as shown in Figure C.8.040.D-8 (Wall Sign Height).

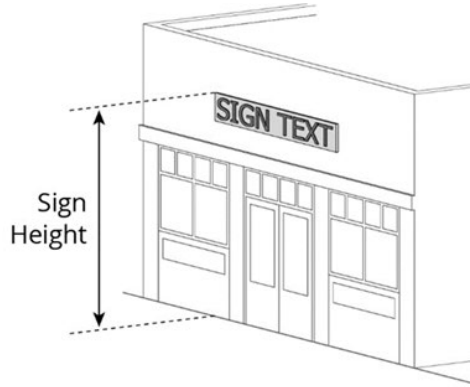FIGURE C.8.040.D-8: WALL SIGN HEIGHT



E. Sign Illumination.


1. Internal Illumination.

- a. Internally illuminated signs include single- and multi-color LED signs, signs constructed with pan channel letters or reverse pan channel letters (i.e., indirect halo illuminated channel letters) on an unlit or otherwise indistinguishable background on a freestanding sign or wall.
- b. Internally illuminated signs must only be illuminated with steady, light sources that give no illusion of movement.

2. External Illumination.

- a. Externally illuminated signs must be illuminated only with steady, stationary, fully shielded light sources directed solely onto the sign without causing glare.
- b. The light source for externally illuminated signs must be arranged and shielded to substantially confine all direct light rays onto the sign face and away from streets and adjacent properties as illustrated in Figure C.8.040.E-1 (External Illumination).

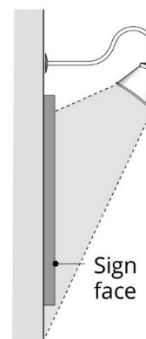FIGURE C.8.040.E-1: EXTERNAL ILLUMINATION



3. ***Single- or Multi-color LED Signs.***

- a. Single- or multi-color LED signs are only allowed in commercial, industrial, and mixed-use zones.
- b. Single- or multi-color LED signs are exempt from the sign area limitations for window signs.
- c. Single- or multi-color LED signs are included in the total sign area for wall and monument signs.
- d. Any individual single- or multi-color LED sign must not exceed two square feet in area and must be maximum four square feet in total.
- e. Single-color or two-color LED signs must be turned off daily at the close of business or 10:00 pm, whichever occurs last.

4. ***Neon.***

- a. Exposed neon sign lighting on permanent signs are only allowed in commercial, industrial, and mixed-use zones.
- b. Each business is only allowed one neon sign and it must be placed on the primary frontage of the building.
- c. Neon is allowed on no more than 25 percent of the total sign area of a permanent building mounted sign.
- d. Neon signs placed in a window are included in the total sign area limitations for all window signs.
- e. Neon signs must be turned off daily at the close of business or 10:00 pm, whichever occurs last.

5. ***Electronic Message Signs.***

- a. One electronic message sign may be allowed subject to approval of a Major Sign Permit as an integral component of a freestanding sign or wall sign per lot or site for mixed-use and non-residential uses in all commercial, mixed use, and industrial zones and in the Institutional (I) Zone.
- b. Electronic message signs must not flash, blink, flutter, include intermittent or chasing lights, or display video messages (i.e., any illumination or message that is in motion or appears to be in motion).
- c. Electronic message signs may display changing messages provided that each message is displayed for no less than 15 seconds.

- d. *Night-time brightness.*
 - (i) *Automatic control.* Electronic message signs must be equipped with photocell technology to control and vary the intensity of light output depending on the amount of ambient light that is present to prevent overly bright luminance at night. Automatic controls must limit night luminance to a maximum of 100 nits when the display is set to show maximum brightness in 100 percent full white mode.
 - (ii) *Manufacturer certification.* The applicant shall include with the Building Permit application a written certification from the sign manufacturer that the night-time luminance has been factory pre-set not to exceed the standard in Subsection C.8.040.E.5.d.i (Automatic control), and that this setting is protected from end-user modification by password-protected software or another method as deemed appropriate by the Building Official.
- e. Electronic message signs must be set to a maximum lighting intensity of 0.6 foot-candles as measured using a foot-candle meter placed 100 feet from the sign. Each sign shall have a redundant system for controlling sign brightness, including an automatic light sensing device or photocell that will adjust the brightness as ambient light conditions change, and a backup system based on local sunrise and sunset times.
- f. Electronic message signs shall be located within five feet of the principal building wall.

F. Sign Structure and Installation.

- 1. The installation of signs shall be enforced and administered by the Building Official. All signs and sign structures must be designed to comply with the provisions of this Chapter; the provisions of the California Title 24 Building and Electrical Codes; and constructed to withstand wind loads, dead loads, and lateral forces.
- 2. Signs shall be designed so that the support frameworks for the sign are an integral part of the design of the sign or within the structure of the building to which it is attached in such a manner as to not be visible. Any angle iron, bracing, guy wires, or similar features used to support a sign shall not be visible to the extent technically feasible.
- 3. Where electrical service is provided to freestanding signs, the electrical service shall be placed underground and concealed. Electrical service to building mounted signs, including conduit, transformers, housings, and wire, shall be concealed or, when necessary, painted to match the surface of the structure upon which they are mounted. A Building Permit or Electrical Permit shall be issued prior to installation of any new signs requiring electrical service.
- 4. Raceway cabinets, as illustrated in Figure C.8.040.F-1 (Raceway), may only be used in building mounted signs when access to the wall behind the sign is not feasible, or when the Director determines that a benefit exists to preserve a historic or architectural feature of a building. In such cases, the raceway cabinet must not extend in width and height beyond the area of the sign and must match the color of the building to which it is attached. Where a raceway cabinet provides a contrast background to sign copy, the colored area is counted in the total allowable sign area allowed for the site or business.

FIGURE C.8.040.F-1: RACEWAY



5. All permanent signs allowed by this Chapter shall be constructed of durable, impact-resistant materials capable of withstanding continuous exposure to the elements and the conditions of a built-up environment, and shall be permanently attached to the ground, a building or another structure by direct attachment to a rigid wall, frame, or structure.

G. Sign Maintenance.

1. All signs must be maintained by the property owner, tenant, or permittee. In the event a sign becomes derelict for reasons of lack of maintenance the Sign Permit may be revoked and the sign subject to abatement.
2. Repainting or cleaning a sign does not require a Sign Permit unless a structural change is made, in which case a Minor Sign Permit application shall be completed and submitted to the Director in compliance with the provisions of Section D.4.070 (Sign Permits).
3. All signs, together with their supports and appurtenances, shall be maintained in good structural condition, in compliance with applicable building and electrical codes, and in conformance with this Chapter. Maintenance of a sign includes periodic cleaning, replacement of flickering, burned out or broken light bulbs or fixtures, repair or replacement of any faded, peeled, cracked, or otherwise damaged or broken parts of a sign, and any other activity necessary to restore the sign so that it continues to comply with the requirements and contents of the Sign Permit issued for its installation and the provisions of this Chapter.
4. All signs and supporting structures shall be kept in repair and in proper state of preservation. The display surfaces of all signs shall be kept neatly painted and clean. The immediate surrounding premises shall be maintained free of weeds and rubbish. The Director is authorized to order the painting, cleaning, or repair of signs which become dilapidated and the cleaning of the immediate premises. The maintenance shall be completed within 30 days of receiving written notice.
5. Required landscaped areas around signs shall be maintained consistent with C.4.050.I (Maintenance).
6. The Building Official has the authority to order the repair, maintenance, or removal of any sign or sign structure that has not been maintained and is dangerous or in disrepair, or which is erected or maintained contrary to the requirements of this Chapter.

7. Failure to maintain a sign constitutes a violation of this Chapter and will be subject to enforcement action, in which case the Director may order the removal of any sign that is determined to be in disrepair or dangerous.

C.8.050 Standards for Permanent Signs

A. Applicability.

1. This Section establishes standards for permanent signs.
2. Table C.8.050-A (Allowed Permanent Sign Types by Zone) establishes which permanent sign types are allowed in each zone. Any combination of allowed sign types may be used within a given zone unless specifically prohibited.
3. Table C.8.050-B (Maximum Total Permanent Sign Area) establishes maximum allowed total sign area per lot based on zones. Subsection C.8.050.D (Standards for Specific Permanent Signs) provides the standards and supporting illustrations for allowed sign types.
4. A sign type not specifically included in this Section may be allowed by the Director provided the sign meets the intent of the zone in which it is proposed and all applicable sign standards.

- B. **Allowed Permanent Sign Types by Zone.** Table C.8.050-A (Allowed Permanent Sign Types by Zone) establishes which sign types are allowed in each zone category. Refer to Section B.2.020 (Zones Established) for specific zones within each zone category.

Table C.8.050-A: Allowed Permanent Sign Types by Zone						
• = permitted — = not permitted						
Sign Type	Residential Zones	Commercial Zones	Mixed Use Zones	Industrial Zones	Metro Zones	Other Zones
Awning Sign	—	•	•	•	•	•
Billboard Sign	—	•	—	•	—	—
Blade Sign	—	•	•	•	•	•
Canopy Sign	—	•	•	•	•	•
Directional Sign	—	•	•	•	•	•
Directory Sign	—	•	•	•	•	•
Monument Sign	•	•	•	•	•	•
Post Sign	•	•	•	•	•	•
Projecting Sign	—	•	•	•	•	•

Table C.8.050-A: Allowed Permanent Sign Types by Zone						
• = permitted — = not permitted						
Sign Type	Residential Zones	Commercial Zones	Mixed Use Zones	Industrial Zones	Metro Zones	Other Zones
Service Island Canopy Sign	—	•	•	•	—	—
Wall Sign	•	•	•	•	•	•
Window Sign, Permanent	—	•	•	•	•	•

- C. **Maximum Total Permanent Sign Area.** Table C.8.050-B (Maximum Total Permanent Sign Area) provides standards for total allowable permanent sign area per lot by zone. See Subsection C.8.050.D (Standards for Specific Permanent Signs) for additional standards.

Table C.8.050-B: Maximum Total Permanent Sign Area Per Lot	
sf = square feet lf = linear feet	
Zones	Sign Area ¹
R1 Zones	Conditional uses shall be allowed sign area not exceeding 1 sf of sign area for each 3 lf of public street frontage ² Max. area: 32 sf; 24 sf in the “H” Hillside Combining District
R2, R3, R4, and MHP Zones	Permitted uses, except for multi-family residential uses with 10 or more units, shall be allowed sign area not exceeding 10 sf Multi-family residential uses with 10 or more units shall be allowed sign area not exceeding 1 sf of sign area for each 3 lf of public street frontage and no more than 50 sf of signage per frontage ² In no case shall less than 10 sf of total sign area be allowed Conditional uses shall be allowed sign area not exceeding 1 sf of sign area for each 3 lf of public street frontage with a maximum total sign area of 32 sf ²
Nonresidential Zones (Commercial, Mixed Use, Industrial, Metro, Other) ³	Max. area: 1 sf of sign for each 2 lf of building perimeter on the subject parcel or not exceed 2 sf of sign for each 1 lf of public street frontage ^{2,3} For buildings or uses containing more than 1 business, the allowable sign area shall be: - Distributed to each business proportionately to the floor area of the subject business to the total floor area for all leasable structures on the parcel or site; or - Distributed to each business proportionately to the building façade of the subject business by 1 sf of sign area per 1 lf of adjacent building façade oriented towards a property line of a site or common parking area ⁴

Table Notes:

¹ See Section C.8.050.D (Standards for Specific Permanent Signs) for which signs are counted or not counted toward the total sign area.

² Public street frontage with non-access rights or no immediate direct access, such as flood control channels, but excluding landscaped planter areas, shall not be considered public street frontage for purposes of sign area calculations.

³ At the applicant's discretion.

⁴ For a 30-acre or larger commercial site with gross building area of at least 1,000,000 sf, private streets that delineate separate parcels within the site may be used instead of its public street frontage (or applicable building perimeter formula) for calculating total allowed sign area.

D. **Standards for Specific Permanent Signs.** In addition to the standards in Table C.8.050-B (Maximum Total Permanent Sign Area), permanent signs must comply with the specific standards provided in this Subsection as applicable to each sign type.

1. **Awning Signs.** Awning signs must comply with the standards provided in Table C.8.050-C (Standards for Awning Signs).

Table C.8.050-C: Standards for Awning Signs

sf = square feet | lf = linear feet

Standards	Requirements
Sign Area ¹	Max. 50% of the area of the end panel and max. 20% of the area of the street-facing panel of the awning or valance
Sign Height	Min. 8 ft from the bottom of the awning to the nearest grade or sidewalk Max. 20 ft
Sign Placement	Must only be placed above the doors and windows of the ground floor May project into public right-of-way with approval of an Encroachment Permit
Valance Height	Max. 9 in
Horizontal Distance from Back of Curb	Min. 2 ft
Illumination	Non-illuminated or illumination allowed under the awning consistent with Subsection C.2.070 (Lighting and Illumination)

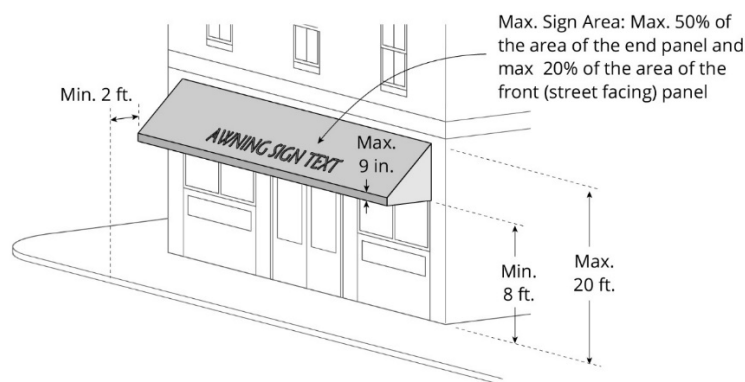


Table Notes:

¹ Included in the total allowable sign area for all permanent signs. See Table C.8.050-B (Maximum Total Permanent Sign Area).

2. **Billboard Signs.** Billboard signs must comply with the standards provided in Table C.8.050-D (Standards for Billboard Signs).

Table C.8.050-D: Standards for Billboard Signs	
sf = square feet lf = linear feet	
Standards	Requirements
Sign Area ¹	Max. 1,200 sf ²
Sign Height	Max. 70 ft
Sign Placement	Must be placed adjacent to an interstate highway or state route Must be separated at least 1,000 ft from another billboard on the same side of the interstate or state route To the extent possible, must be located and oriented to avoid or minimize the direct exposure of the display to view from adjacent or nearby residential or lodging uses
Illumination	Non-illuminated, internal illumination, or external illumination (see C.8.040.E (Sign Illumination)) Lighting shall not impair the vision of travelers on any adjacent interstate or state route ³ The lamps/light sources of a static display must be designed and installed so that the angle of the light towards the freeway cannot be altered.
Digital Billboards	Digital billboards shall contain static messages only, and shall not have movement, or the appearance or optical illusion of movement, of any part of the sign structure, design, lighting, or pictorial segment of the sign Each message must be displayed for a min. of 4 seconds Must not exceed a brightness level of 0.3 foot-candles over ambient light levels, as measured using a foot-candle meter at 250 ft from the sign face (unless a more restrictive standard is otherwise required)
Other Requirements	Must be located in a landscape area that extends min. 3 ft from the base of the sign and is defined by a vertical curb to protect the sign Must include the words "City of Milpitas" and/or the City logo on the structure Must obtain written permission of the property owner Must enter into a Development Agreement or other form acceptable to the City Attorney All advertising on the billboard must conform to California Business and Professions Code § 5200-5486 and other applicable state and federal rules and regulations

Table Notes:

¹ Not included in the total allowable sign area for all permanent signs.

² Ancillary fixed signs or logos may be permitted on the sign's supporting structure and are not counted towards the maximum sign area.

³ Illumination shall be considered vision impairing when its brilliance exceeds standards in California Vehicle Code § 21466, or any successor statute or California Department of Transportation regulations.

3. **Blade Signs.** Blade signs must comply with the standards provided in Table C.8.050-E (Standards for Blade Signs).

Table C.8.050-E: Standards for Blade Signs	
sf = square feet lf = linear feet	
Standards	Requirements
Sign Area ¹	Max. 8 sf
Sign Height	Min. 8 ft from the bottom of the sign to the nearest grade or sidewalk Max. 15 ft
Sign Placement	Must only be placed on the ground floor May project into public right-of-way with approval of an Encroachment Permit
Number of Signs	Max. 1 per business frontage
Projection	May project a max. 4 ft from the wall of a building
Illumination	No internal illumination

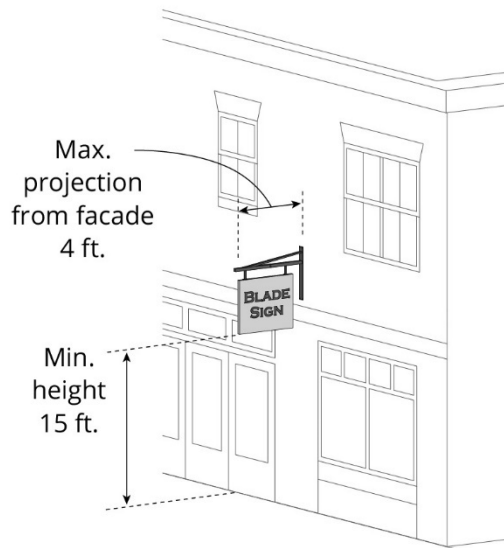


Table Notes:

¹ Included in the total allowable sign area for all permanent signs. See Table C.8.050-B (Maximum Total Permanent Sign Area).

4. **Canopy Signs.** Canopy signs must comply with the standards provided in Table C.8.050-F (Standards for Canopy Signs).

Table C.8.050-F: Standards for Canopy Signs

sf = square feet | lf = linear feet

Standards	Requirements
Sign Area ¹	Max. 1 sf per 1 lf of canopy width
Sign Height	Min. 8 ft from the bottom of the canopy to the nearest grade or sidewalk Max. 20 ft
Sign Placement	Must only be placed above the doors and windows of the ground floor May project into public right-of-way with approval of an Encroachment Permit
Horizontal Distance from Back of Curb	Min. 2 ft
Illumination	Non-illuminated or internal illumination
Other Requirements	Max. height of sign letters is 2 ft measured from the top of the canopy



Table Notes:

¹ Included in the total allowable sign area for all permanent signs. See Table C.8.050-B (Maximum Total Permanent Sign Area).

5. **Directional Signs.** Directional signs must comply with the standards provided in Table C.8.050-G (Standards for Directional Signs).

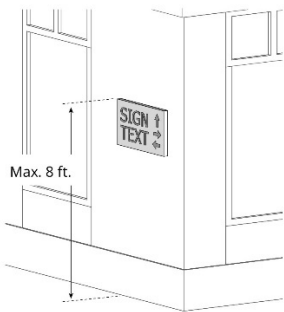
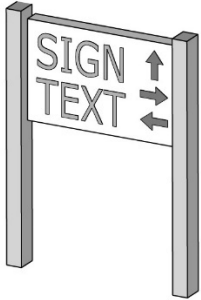
Table C.8.050-G: Standards for Directional Signs		
sf = square feet lf = linear feet		
Standards	Requirements	
	<i>Building-Mounted</i>	<i>Freestanding</i>
Sign Area ¹	Max. 12 sf	Max. 3 sf
Sign Height	Max. 8 ft	Max. 6 ft, except max.4 ft at driveway or drive-through lanes
Sign Placement	n/a	Max. 10 ft setback from the property line
Number of Signs	Max. 1 per driveway entrance Max. 6 signs per site or development	
Illumination	Non-illuminated or external illumination	
Other Requirements	n/a	Must be located in a landscape area that extends min. 3 ft from the base of the sign and is defined by a vertical curb to protect the sign.
		

Table Notes:

¹ Not included in the total allowable sign area for all permanent signs.

6. **Directory Signs.** Directory signs must comply with the standards provided in Table C.8.050-H (Standards for Directory Signs).

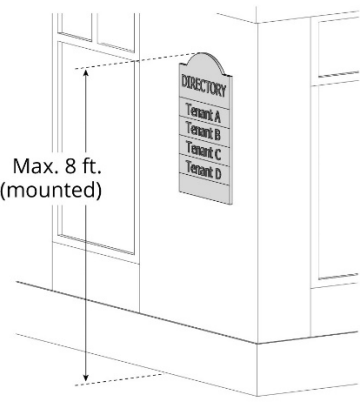
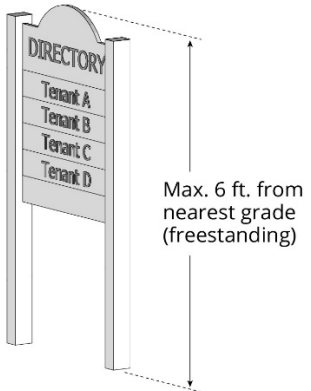
Table C.8.050-H: Standards for Directory Signs		
sf = square feet lf = linear feet		
Standards	Requirements	
	<i>Building-Mounted</i>	<i>Freestanding</i>
Sign Area ¹	Max. 2 sf per tenant space Max. 16 sf total sign area	Max. 1 sf per tenant space Max. 12 sf total sign area
Sign Height	Max. 8 ft from the top of the sign to nearest grade	Max. 6 ft from the top of the sign to nearest grade
Sign Placement	n/a	Max. 10 ft setback from the property line
Number of Signs	Max. 1 per primary building entrance	Max. 1 per building
Illumination	Non-illuminated, internal illumination, or external illumination	
Other	n/a	Must be located in a landscape area that extends min. 3 ft from the base of the sign and is defined by a vertical curb to protect the sign.
		

Table Notes:

¹ Not included in the total allowable sign area for all permanent signs.

7. **Monument Signs.** Monument signs must comply with the standards provided in Table C.8.050-I (Standards for Monument Signs).

Table C.8.050-I: Standards for Monument Signs		
sf = square feet lf = linear feet		
Standards	Requirements	
	All Other Zones	Residential Zones
Sign Area ^{1, 2}	As provided in Table C.8.050-B (Maximum Total Permanent Sign Area)	
Sign Height ²	1 ft of height per 8 lf of public street frontage Max. 25 ft For any second sign allowed, only the lf over 300 ft shall be used to determine height	1 ft of height per 25 lf of public street frontage Max. 10 ft; except 4 ft in the "H" Hillside Combining District
Number of Signs ²	Max. 1 per public street frontage; none allowed on the street frontage if a post sign is located on that street frontage 1 additional sign allowed for lots with more than 300 ft of street frontage	
Sign Placement	Only located along a property frontage facing a public street	
Illumination	Non-illuminated, internal illumination, or external illumination	Non-illuminated or external illumination
Other Requirements	The sign base must be at least 60% of the width of the sign. The sign base shall be min. 12 inches in height from finished grade. Must be located in a landscape area, consisting of shrubs and/or perennial ground cover plants, that extends min. 3 ft from the base of the sign in all directions and is defined by a vertical curb to protect the sign.	

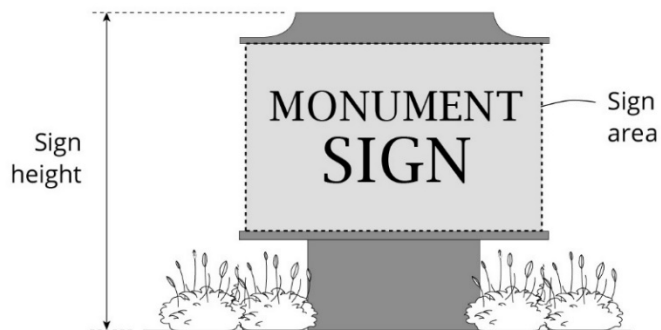


Table Notes:

¹ Included in the total allowable sign area for all permanent signs. See Table C.8.050-B (Maximum Total Permanent Sign Area).

² The following exceptions to these standards may be allowed with Planning Commission approval of a Sign Program:

- For a 5-acre or larger site with 5 or more businesses, an additional monument sign may be allowed that is up to 300 sf and 45 ft in height.

- For a 30-acre or larger commercial development site with gross building area of at least 200,000 sf, an additional monument sign may be allowed that is up to 450 sf and 60 ft in height. One off-site sign may also be allowed subject to issuance of an Encroachment Permit and/or private property owner approval.
- For a 30-acre or larger commercial site with gross building area of at least 1,000,000 sf, two off-site signs may be allowed subject to issuance of an Encroachment Permit and/or private property owner approval; electronic message signs may be allowed on the monument sign(s); and signs that have the illusion of movement may be allowed for tenants with at least 40,000 sf of leasable floor area.
- Additional monument signs in each of the following Town Center subareas: Beresford Square, Shapell Office Building, Main Town Center shopping area (east of Milpitas Boulevard to Hillview Drive), and hotel and offices east of Berryessa Creek.

8. **Post Signs.** Post signs must comply with the standards provided in Table C.8.050-J (Standards for Post Signs).

Table C.8.050-J: Standards for Post Signs	
sf = square feet lf = linear feet	
Standards	Requirements
Sign Area ¹	16 sf
Sign Height	Max. 6 ft
Sign Placement	Max. 10 ft setback from the property line
Number of Signs	Max. 1 per public street frontage; none allowed on the street frontage if a monument sign is located on that street frontage 1 additional sign allowed for lots with more than 300 ft of street frontage
Illumination	Non-illuminated, internal illumination, or external illumination
Other Requirements	Must be located in a landscape area, consisting of shrubs and/or perennial ground cover plants, that extends min. 3 ft from the base of the sign in all directions and is defined by a vertical curb to protect the sign.

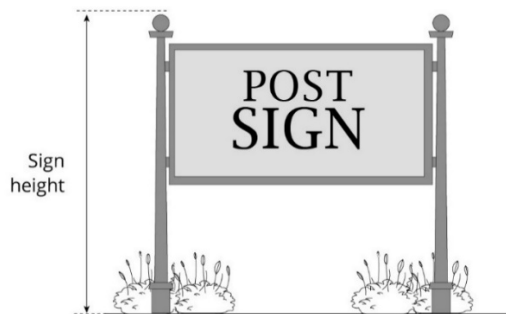


Table Notes:

¹ Included in the total allowable sign area for all permanent signs. See Table C.8.050-B (Maximum Total Permanent Sign Area).

9. **Projecting Signs.** Projecting signs must comply with the standards provided in Table C.8.050-K (Standards for Projecting Signs).

Table C.8.050-K: Standards for Projecting Signs	
sf = square feet lf = linear feet	
Standards	Requirements
Sign Area ¹	Max. 36 sf
Sign Height	Min. 8 ft from the bottom of the sign to the nearest grade or sidewalk, except min. 14 ft above a driveway, alley, or other vehicular access way
Sign Placement	Projecting signs shall not be permitted closer than 20 feet from each other May not extend vertically above the second floor window sill; or when there is no second floor, may not extend above the parapet, eaves, or roof line Must be placed so that the sign causes no harm to street trees May project into public right-of-way with approval of an Encroachment Permit
Number of Signs	Max. 1 per business
Projection	May project a max. 5 ft from the wall of a building
Illumination	Non-illuminated, internal illumination, or external illumination

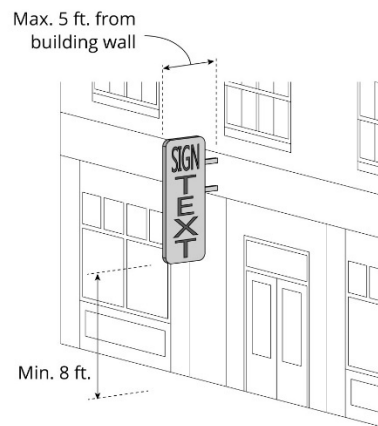


Table Notes:

¹ Included in the total allowable sign area for all permanent signs. See Table C.8.050-B (Maximum Total Permanent Sign Area).

10. **Service Station Island Canopy Signs.** Service station island canopy signs must comply with the standards provided in Table C.8.050-L (Standards for Service Station Island Canopy Signs).

Table C.8.050-L: Standards for Service Station Island Canopy Signs	
sf = square feet lf = linear feet	
Standards	Requirements
Sign Area ¹	Max. 60 sf for the total area of all signs on the canopy
Number of Signs	Signs may only be displayed on max. 3 canopy facades
Illumination	Non-illuminated or internal illumination.

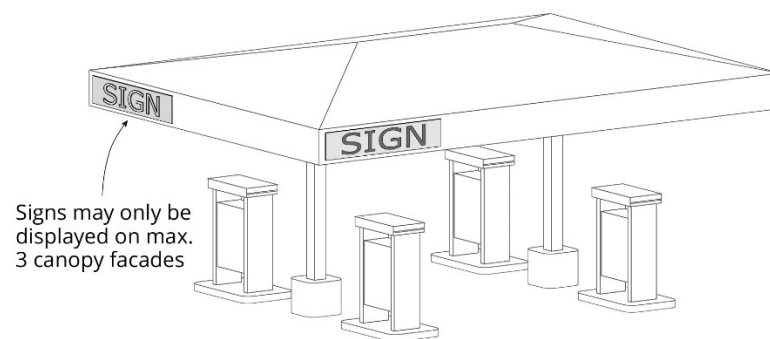


Table Notes:

¹ Included in the total allowable sign area for all permanent signs. See Table C.8.050-B (Maximum Total Permanent Sign Area).

11. **Wall Signs.** Wall signs must comply with the standards provided in Table C.8.050-M (Standards for Wall Signs).

Table C.8.050-M: Standards for Wall Signs	
sf = square feet lf = linear feet	
Standards	Requirements
Sign Area ¹	As provided in Table C.8.050-B (Maximum Total Permanent Sign Area)
Sign Placement	The exposed face of a wall sign shall be installed in a plane parallel to the plane of the wall
Sign Depth	Max. depth 1 ft measured from the wall on which the sign is placed
Illumination	Non-illuminated, internal illumination, or external illumination

Table C.8.050-M: Standards for Wall Signs

sf = square feet | lf = linear feet

Standards	Requirements
-----------	--------------



Table Notes:

¹ Included in the total allowable sign area for all permanent signs. See Table C.8.050-B (Maximum Total Permanent Sign Area).

12. **Window Signs, Permanent.** Permanent window signs must comply with the standards provided in Table C.8.050-N (Standards for Window Signs, Permanent).

Table C.8.050-N: Standards for Window Signs, Permanent

sf = square feet | lf = linear feet

Standards	Requirements
Sign Area ¹	Window signs shall not exceed 25% of contiguous window area; however, window signs shall not exceed 40% of contiguous window area in the C2 and HS zones.
Sign Placement	Must be mounted or displayed on the interior of the window Allowed on 1 st , 2 nd , and 3 rd story windows only Must be located on a floor that the business is operating (e.g., a business only operating on the first floor may only place a window sign in a first floor window)
Illumination	Non-illuminated, neon, or single- or two-color LED signs

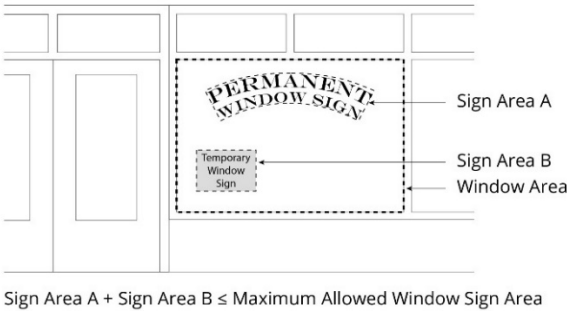


Table Notes:

1 Not included in the total allowable sign area for all permanent signs.

C.8.060 Sign Design Standards

- A. **Applicability.** The standards established in this Section apply to all permanent signs. These standards complement the mandatory sign regulations established in Section C.8.050 (Standards for Permanent Signs). These standards shall be utilized by the Review Authority when considering the appropriateness of the design of a proposed sign as provided in this Chapter.
- B. **General Sign Design Standards.** These general sign design standards will be utilized during the review of any application for a Sign Permit or Sign Program to ensure the highest level of design quality, while at the same time providing the flexibility necessary to encourage creativity on the part of the sign designer.
1. **Use a Brief Message.** Signs must be designed with a brief message because the fewer words used, the more effective the sign. A sign with a brief message is quicker and easier to read, looks cleaner, is more effective in conveying its message, and is more attractive.
 2. **Avoid Overly Intricate or Unusual Fonts.** Simple, easy-to-read fonts must be utilized in signs to enhance their readability. Signs that include very intricate font styles are generally difficult to read and reduce a sign's ability to communicate effectively. Signs with unusual fonts may look good today, but soon go out of style, and the image conveyed may quickly become that of a dated and unfashionable business.

FIGURE C.8.060-1: EXAMPLES OF SIGNS WITH A BRIEF MESSAGE AND SIMPLE FONT STYLE



3. **Emphasize One Line of Text.** Signs with more than one line of text must emphasize one line over the others to enhance the message conveyed.
4. **Limit the Number of Fonts to Two.** The number of fonts used in a sign must be limited because the use of more than two font styles makes the sign harder to read. The primary purpose of a sign is to quickly convey information to motorists and pedestrians.
5. **Provide Contrast Between Background and Letters/Symbols.** Signs must be designed with high contrast between the sign's letter/symbol color and its background color to be most effective. Signs with little contrast in the hue (shade or tint) and/or intensity (brightness) between the background and letter/symbol colors are difficult to read.

FIGURE C.8.060-2: EXAMPLES OF SIGNS WITH A SIMPLE COLOR PALETTE, LIMITED FONTS, AND GOOD CONTRAST



6. **Graphic Relief.** Signs must utilize individual lettered business and logo design, or where appropriate, sign copy, logo, and/or decorative embellishments in relief on the face of the sign to enhance readability and project a positive image of the business or use. Signs must be designed to provide three-dimensional relief, i.e., be raised above, or set below the sign background.

FIGURE C.8.060-3: EXAMPLES OF RAISED LETTERS



7. ***Proportion, Scale and Rhythm of Sign Placement.*** Signs must be sized and placed in a manner consistent with the proportions and scale of building elements within a building's facade:
- a. A large sign may fit well on a large, plain wall area, but could overpower the finer scale and proportion of if placed above a small storefront.
 - b. Signs should establish rhythm, scale, and proportion on a facade where these elements are weak in the building design. On buildings with a plain facade, signs should establish or continue appropriate design rhythm, proportion, and scale.
 - c. The proportion of letter area to sign background area must be carefully considered. Letters must not appear to occupy more than 70 percent of the sign's background area. Signs where the letters take up too much of the background area are harder to read. Generally, large letters are not necessarily more legible than smaller ones.

FIGURE C.8.060-4: EXAMPLES OF SIGNS WITH GOOD PROPORTION, SCALE, AND RHYTHM



8. ***Complementary Sign Design.*** Where there is more than one sign for a business (e.g., single tenant buildings) or group of businesses (e.g., multiple tenant buildings, commercial centers, or business or industrial parks), all signs must be designed to ensure consistency of sign design and be complementary to one another in the following ways:
- a. Type of construction materials used in the sign body, sign copy, sign base, supports, etc.);
 - b. Letter size and style of copy;
 - c. Method and design of sign support (wall mounting or monument base);
 - d. Configuration of sign area; and
 - e. Proportion of sign copy area to background.
9. ***Artistry and Innovation.*** The use of artistry and innovation in sign design will make the sign stand out and draw attention to the use or activity it is advertising. It can also improve the overall appearance of a building or neighborhood.
10. ***Sign Scale.*** Signs must be designed and placed relative to the typical position and distance from which the sign is viewed. Signs intended to be read by pedestrians (i.e., usually read

from a distance of 15 to 20 feet) must be smaller in scale than a vehicle-oriented sign which is designed to be viewed from a much greater distance. In general, the closer the sign's viewing distance, the smaller the sign needs to be.

11. **Freestanding Signs.** Freestanding signs must incorporate the materials and architectural features used in the building(s) they serve. Freestanding signs are most effective when placed perpendicular to approaching vehicular traffic.

C.8.070 Standards for Portable Signs and Temporary Signs

- A. **Purpose.** The Council finds that the proliferation of portable signs and temporary signs is a distraction to the traveling public and creates aesthetic blight and litter that threatens the public's health, safety, and welfare. In addition to the purpose provisions of Section C.8.040 (General Standards for All Signs), these regulations ensure that portable signs and temporary signs do not create a distraction to the traveling public by eliminating the aesthetic blight and litter caused by these signs.
- B. **Allowed Portable Sign and Temporary Sign Types by Zone.** Table C.8.070-A (Allowed Portable Signs and Temporary Sign Types by Zone) establishes which sign types are allowed in each zone category. Refer to Section B.2.020 (Zones Established) for specific zones within each zone category.

Table C.8.070-A: Allowed Portable Sign and Temporary Sign Types by Zone						
• = permitted — = not permitted						
Sign Type	Residential Zones	Commercial Zones	Mixed Use Zones	Industrial Zones	Metro Zones	Other Zones
Portable Signs						
A-Frame or Upright Sign	•	•	•	•	•	•
Window Sign, Temporary	•	•	•	•	•	•
Yard Sign, Type I	•	•	•	•	•	•
Temporary Signs						
Balloon Sign	—	•	•	•	•	—
Banner Sign	—	•	•	•	•	•
Yard Sign, Type II	•	•	•	•	•	•
Yard Sign, Type III	•	•	•	•	•	•

- C. **General to All Portable Signs and Temporary Signs.** Portable signs and temporary signs are allowed only in compliance with the provisions of this Section.
1. **Information Required for Display.** All portable signs and temporary signs are required to display the name and address of the entity placing the sign and the date the sign was erected.
 2. **Permits.**
 - a. *Portable signs.* No permits are required to place or display portable signs.
 - b. *Temporary signs.* A Temporary Sign Permit is required for all temporary signs. See Section D.4.090 (Temporary Sign Permits).
 3. **General Time, Place, and Manner Restrictions.**
 - a. *Time restrictions.*
 - (i) *Portable signs.* Refer to Table C.8.070-B (Standards for All Portable Signs) for the time restrictions for portable signs.
 - (ii) *Temporary signs.* Refer to Table C.8.070-F (Standards for All Temporary Signs) for the time restrictions for temporary signs.
 - b. *Location restrictions.* Portable signs and temporary signs must be placed in compliance with Subsection C.8.070.B (Allowed Portable Sign and Temporary Sign Types by Zone) and C.8.040.C.1 (Location Restrictions) unless otherwise exempted by this Section.
 - c. *Prohibited elements.*
 - (i) *Illumination.* Any form of illumination, including flashing, blinking, or rotating lights; animation; reflective materials;
 - (ii) *Movement.* Any form of rotation, movement, or moving elements of the sign except for the limited movement from the hanging sign on a Yard Sign, Type II; and
 - (iii) *Attachments.* Attachments including but not limited to balloons, flags, ribbons, loudspeakers, etc.
 - d. *Design and construction.* Portable signs and temporary signs must be of sufficient weight and durability to withstand rain, wind gusts, storms, etc. and must be professionally crafted.
 - e. *Removal.*
 - (i) *Portable signs.* All portable signs must be removed within 14 calendar days after the conclusion of the purpose served by the sign.
 - (ii) *Temporary signs.* All temporary signs must be removed within 14 calendar days after the conclusion of the purpose served by the sign or within 45 calendar days after they are placed, erected, or installed, whichever comes first. In no case shall a temporary sign be allowed more than twice per year.

- D. **Standards for All Portable Signs.** Portable signs are allowed in compliance with the provisions in Table C.8.070-B (Standards for All Portable Signs).

Table C.8.070-B: Standards for All Portable Signs		
sf = square feet lf = linear feet		
Standards	Requirements	
	<i>Residential Only Zones or Residential Uses in Nonresidential Zones</i>	<i>All Other Zones</i>
Total Area of all Portable Signs at Any One Time	Max. 6 sf per lot or parcel	Max. 9 sf per business Excludes the area of window signs
Number of Signs	Unlimited except that the total sign area must not be exceeded	
Time Limitations	No limitation on the length of time they may be displayed	

- E. **Standards for Specific Portable Signs.** Portable signs must comply with the following provisions.

1. **A-Frame or Upright Signs.** A-Frame or Upright signs must comply with the standards provided in Table C.8.070-C (Standards for A-Frame or Upright Signs).

Table C.8.070-C: Standards for A-Frame or Upright Signs	
sf = square feet lf = linear feet	
Standards	Requirements
Sign Area ¹	Max. 6 ft (each side)
Sign Height	Max. 4 ft
Sign Width	Max. 3 ft
Sign Placement	Must be located within 15 ft of the building in which the business is located May be located on a sidewalk or walkway provided a minimum width of at least 5 ft allows for unimpeded pedestrian movement
Number of Signs	Max. 1 per business
Illumination	Non-illuminated
Other	Only permitted during regular business hours Must be professionally crafted and not constructed of molded vinyl or plastic

Table C.8.070-C: Standards for A-Frame or Upright Signs

sf = square feet lf = linear feet	
Standards	Requirements

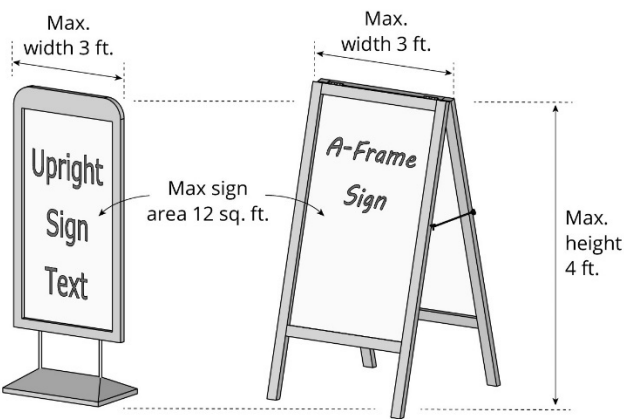


Table Notes:

¹ Included in the total allowable sign area for all portable signs. See Table C.8.070-B (Standards for All Portable Signs).

2. **Political Signs.** Political signs are a necessary part of our political life before an election. After the election is over, political signs become litter, create a health and safety problem, and encourage blight. The City finds and determines that because of the unique nature of political signs, including the frequently short-term nature of the campaigns, committees, and other groups and organizations responsible for these signs, it is necessary and proper to enact regulations to ensure that responsible parties orderly and timely remove these signs after they have served their useful purpose. It is the purpose of these regulations to provide for the prompt removal of these signs after an election.
- a. *Application.* A “political sign” to which these regulations apply means a portable sign that is designed or designated to influence the action of voters in an upcoming election, including the election or defeat of a candidate for nomination or election to any public office or a recall, referendum, initiative, proposition, measure, or other item appearing on the ballot at any national, state, district, or local election.
- b. *Regulations.* Except as otherwise specifically exempted in Subsection C.8.020.G (Exempt Signs), political signs and persons or groups erecting or distributing political signs for erection shall meet the following requirements:
- (i) *Scope of regulations.* Nothing contained in these regulations shall be construed to regulate the content of any political sign.
 - (ii) *Application of other regulations.* Political signs shall be permitted in any zone on private property without a permit. Political signs shall not be included in the maximum sign area or number of signs permitted for any

site or use. Otherwise, political signs must comply with all the provisions of this Chapter and all other applicable laws, including:

- (a) *Location.* Political signs must be located in conformity with Subsection C.8.040.C.1 (Location Restrictions), including by being located off public property, outside the public right-of-way, and unattached to a utility pole, street sign pole, or streetlight or any public structure, tree, fence, fire hydrant, bridge, curb, sidewalk, park bench, statue, memorial, or other location on public property.
 - (b) *Required information.* As with all portable signs, political signs must display the name and address of the entity placing the sign and the date the sign was erected. See Subsection C.8.070.C.1 (Information Required for Display).
 - (c) *Sign standards.* Political signs must comply with all standards applicable to portable signs, including sign size, location, placement, and any prohibition applicable by sign type. See Section C.8.070 (Standards for Portable Signs and Temporary Signs).
- (iii) *Notification procedures.* Any person or group erecting political signs or distributing political signs for erecting shall provide the Milpitas City Clerk a notice in writing, either by registered mail or in person, including the name, mailing address, e-mail address and telephone number of the person or group responsible for erecting, distributing, and removing the political sign. The notice shall be provided prior to erecting or distributing any political signs. Failure to provide this notice shall not relieve the person or group from their other responsibilities under these regulations. Notifications from the City as required under these regulations may be sent to the responsible person or group by regular or electronic mail to any address so provided or, if no notice was provided, to any current address as is known to the City Manager through the records of any City department.
 - (iv) *Removal.* All political signs shall be removed within 14 days following the election or elections to which the political sign pertains. Any political sign that is not removed within this time period is declared a public nuisance. No notice need be given by the City to remove or otherwise summarily abate a political sign that is not removed within this time period, including notice to the responsible person or group who erected or distribute the sign.
 - (v) *Responsibility for failure to remove.* The responsibility for timely removal of political signs in the first instance shall be that of the person or group that erected the political sign and/or distributed the political sign for erecting, including at a minimum the person or group identified in the notice given pursuant to Subsection C.8.070.E.2.b.iii (Notification Procedures). If the responsible person or group fails to remove any political sign, the owner of the land shall be additionally responsible for

its removal provided the owner shall be given 14 days' prior notice in writing by the City to remove said sign. Notice hereunder shall be given personally, by regular mail addressed to the owner of the land as shown on the last equalized assessment roll of the County of Santa Clara, or by conspicuous posting on the premises on or near the political sign. In the exercise of the remedies provided by law or by this Chapter or Title, City shall not be required to proceed against the property owner before proceeding against the responsible person or group nor shall it be required to proceed against the person or group as a condition to proceeding against the landowner. Nor shall the City be required to proceed against either the property owner or the responsible person or group prior to summarily abating the nuisance.

- c. *Remedies.* Without limitation to the remedies authorized by law or by this Title or Code for the enforcement of this Chapter, City may exercise one or more of the following remedies for violation of these regulations, which shall be cumulative to all other remedies:
 - (i) Immediately enter on vacant or public property and summarily abate the nuisance.
 - (ii) Immediately enter on occupied property with the consent of the owner or any occupant thereof and summarily abate the nuisance.
 - (iii) After sending a landowner or a person or group erecting political signs or distributing political signs a 14-day prior notice through regular or electronic mail, the City may remove any sign in violation of these regulations, including Subsection C.8.070.E.2.b.iv (Removal), and shall charge a fee of \$25.00 per sign for the reasonable cost of abatement. The \$25.00 fee shall also be assessed against a person or group erecting political signs or distributing political signs for all signs removed by City staff which are installed or posted contrary to the provisions set forth in Subsection C.8.040.C.1 (Location Restrictions) or Section C.8.070 (Standards for Portable Signs and Temporary Signs). The City shall demand payment for the cost of abatement from the responsible person or group or the owner of land or both and institute legal proceedings for the collection thereof.
 - (iv) Abate the nuisance pursuant to Section D.18.080 (Abatement Procedure) and impose a charge therefore on the land for the actual cost of abatement pursuant to Section D.18.100 (Lien Procedure).
 - (v) Institute a civil action for abatement of the nuisance, including collection of the actual cost of abatement, fees, and reasonable costs.
 - (vi) Institute a criminal proceeding against candidate or landowner, or both, for violation of the provisions of this Chapter, including restitution for the actual cost of abatement, fees, and reasonable costs.
- d. *Abated sign materials.* Materials from signs abated under this Chapter shall be disposed of as rubbish by the official abating said signs.

3. **Window Signs, Temporary.** Temporary window signs must comply with the standards provided in Table C.8.070-D (Standards for Window Signs, Temporary).

Table C.8.070-D: Standards for Window Signs, Temporary

sf = square feet | lf = linear feet

Standards	Requirements
Sign Area ¹	See Table C.8.050-N (Standards for Window Signs, Permanent)
Sign Placement	See Table C.8.050-N (Standards for Window Signs, Permanent)
Illumination	Non-illuminated

See graphic in Table C.8.050-N (Standards for Window Signs, Permanent)

Table Notes:

¹ Not included in the total allowable sign area for all portable signs.

4. **Yard Signs, Type I.** Type I yard signs must comply with the standards provided in Table C.8.070-E (Standards for Yard Signs, Type I).

Table C.8.070-E: Standards for Yard Signs, Type I


sf = square feet | lf = linear feet

Standards	Requirements
Sign Area ¹	Max. 3 sf
Sign Height	Max. 4 ft
Sign Width	Max. 2 ft
Sign Placement	Shall be at least 2 ft from any driveway or curb-cut access ramp and at least 4 ft from any disabled parking zone Shall not be placed on any median strip or in any bus or light rail stop zone
Illumination	Non-illuminated
Other	Must be installed securely in the ground

Table C.8.070-E: Standards for Yard Signs, Type I

sf = square feet | lf = linear feet

Standards	Requirements
-----------	--------------

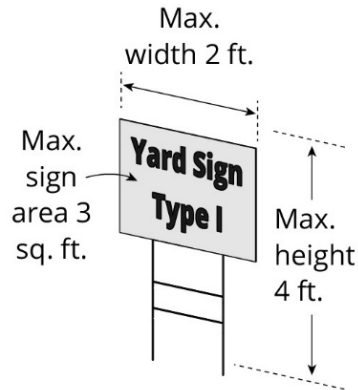**Table Notes:**

¹ Included in the total allowable sign area for all portable signs. See Table C.8.070-B (Standards for All Portable Signs).

- F. **Standards for All Temporary Signs.** Temporary signs are allowed in compliance with the provisions in Table C.8.070-F (Standards for All Temporary Signs).

Table C.8.070-F: Standards for All Temporary Signs

sf = square feet | lf = linear feet

Standard	Requirement
Residential and Other Zones	
Total Area of all Temporary Signs at Any One Time	Max. 16 sf
Number of Signs	1 per street frontage
Mixed-Use and Metro Zones	
Total Area of All Temporary Signs at Any One Time	Max. 40 sf per business, with a total of max. 64 sf per lot
Number of Signs	Unlimited except that the total sign area must not be exceeded
Commercial and Industrial Zones	
Total Area of All Temporary Signs at Any One Time	Max. 60 sf per business and max. 72 sf per lot
Number of Signs	Unlimited except that the total sign area must not be exceeded

G. **Standards for Specific Temporary Signs.** Temporary signs must comply with the following provisions.

1. **Balloon Signs.** Balloon signs must comply with the standards provided in Table C.8.070-G (Standards for Balloon Signs).

Table C.8.070-G: Standards for Balloon Signs ¹	
sf = square feet lf = linear feet	
Standards	Requirements
Sign Area ²	n/a
Sign Height	Max. 50 ft above grade
Sign Placement	The balloon shall be securely mounted to the ground or a roof
Number of Signs	Max. 1 per event and max. one per lot
Illumination	Non-illuminated
Duration	Up to 4 times per year Max. 30 days per event, 15 days for subsequent displays during the year Min. 30 days between display occurrences
Other	1 sign may be attached to the balloon (e.g., to identify the name of the shopping center, business, activity, or event) No other smaller balloons shall be attached to the balloon or its supporting or secure lines The balloon shall not move by any other means than normal wind current

Table Notes:

¹ Not permitted in residential zones. These regulations do not apply to balloons used in residential areas for noncommercial purposes.

² Not included in the total allowable sign area for all temporary signs.

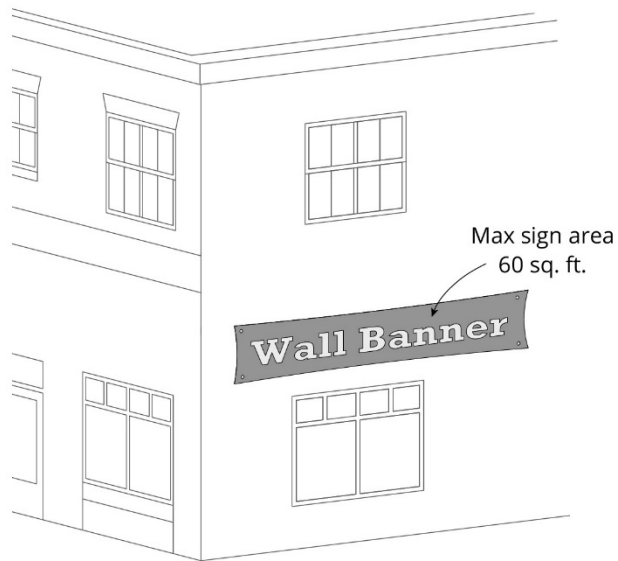
2. **Banner Signs.** Banner signs must comply with the standards provided in Table C.8.070-H (Standards for Banner Signs).

Table C.8.070-H: Standards for Banner Signs ¹	
sf = square feet lf = linear feet	
Standards	Requirements
Sign Area ²	Max. 60 sf
Sign Height	Must not extend above the height of the building to which it is attached
Sign Width	n/a
Sign Placement	Must be securely attached flush to a building and located on the premise of the business or use it advertises May be wrapped around a permitted permanent freestanding sign or wall sign when used to announce a change of business name
Number of Signs	Max. 1 per elevation

Table C.8.070-H: Standards for Banner Signs ¹

sf = square feet | lf = linear feet

Standards	Requirements
	1 additional banner may be allowed when wrapped around a permitted permanent freestanding sign to announce a change of business name.
Illumination	Non-illuminated
Duration	Max. 30 consecutive days for first event; max. 15 consecutive days for subsequent event Displays shall be interrupted by 30 days Max. 4 permits per calendar year If associated with a remodel, the interruption period may be waived

**Table Notes:**¹ Not permitted in residential zones.² Included in the total allowable sign area for all temporary signs. See Table C.8.070-F (Standards for All Temporary Signs).

3. ***Yard Signs, Type II.*** Type II yard signs must comply with the standards provided in Table C.8.070-I (Standards for Yard Signs, Type II).

Table C.8.070-I: Standards for Yard Sign, Type II


sf = square feet | lf = linear feet

Standards	Requirements
Sign Area ¹	Max. 4 sf
Sign Height	Max. 6 ft
Sign Width	Max. 2 ft
Number of Signs	Max. 1 per street frontage; none allowed on the street frontage if a yard sign, type III is located on that street frontage

Table C.8.070-I: Standards for Yard Sign, Type II

sf = square feet | lf = linear feet

Standards	Requirements
Illumination	Non-illuminated
Other	Must be installed securely in the ground

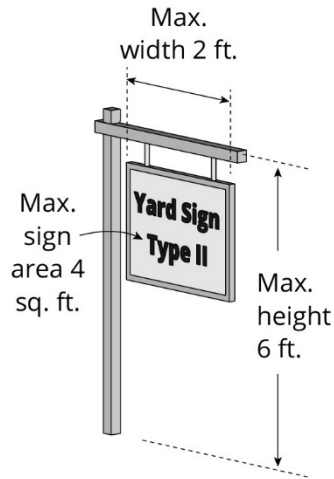**Table Notes:**

¹ Included in the total allowable sign area for all temporary signs. See Table C.8.070-F (Standards for All Temporary Signs).

4. **Yard Signs, Type III.** Type III yard signs must comply with the standards provided in Table C.8.070-J (Standards for Yard Signs, Type III).

Table C.8.070-J Standards for Yard Sign, Type III

sf = square feet | lf = linear feet

Standards	Requirements
Sign Area ¹	Max. 32 sf
Sign Height	Max. 6 ft
Sign Width	Max. 8 ft
Number of Signs	Max. 1 per street frontage; none allowed on the street frontage if a yard sign, type II is located on that street frontage 1 additional sign allowed for lots with more than 300 ft of street frontage
Illumination	Non-illuminated
Other	Must be installed securely in the ground

Table C.8.070-J Standards for Yard Sign, Type III	
sf = square feet lf = linear feet	
Standards	Requirements

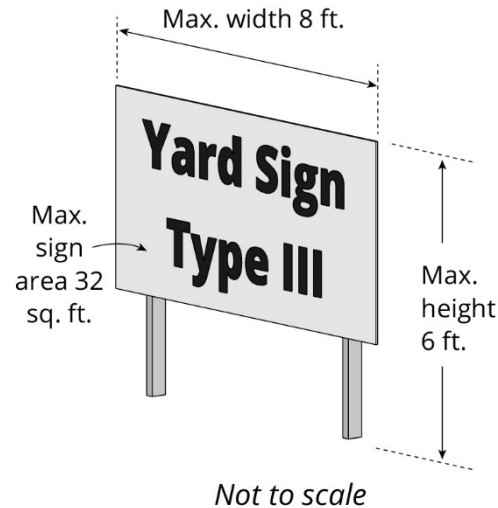


Table Notes:

¹ Included in the total allowable sign area for all temporary signs. See Table C.8.070-F (Standards for All Temporary Signs).

C.8.080 Nonconforming Signs

The following provisions shall apply to all nonconforming building mounted or freestanding permanent signs:

- A. **Abandonment, Destruction, or Discontinuance.** Any nonconforming sign that is abandoned, destroyed to less than one-half of the value as determined by the Building Official, or discontinued for a period of six months or more shall be removed by the owner of the property on which the sign is located. A designated cultural resource consistent with Milpitas Municipal Code Chapter XI-4 (Cultural Resources Preservation Program) is exempt.
- B. **Enlargement, Alteration, Reconstruction, or Replacement.**
 1. No nonconforming sign or billboard shall be enlarged, altered, reconstructed, or replaced except for reasonable repair or maintenance, including structural alterations required by law to ensure the public's health, welfare, and safety.
 2. A nonconforming sign may be enlarged, altered, reconstructed, replaced, or moved only in compliance with all the requirements of this Chapter.

C.8.090 Sign Enforcement

It shall be unlawful for any person, firm, or corporation to erect, construct, enlarge, alter, repair, display, maintain, or use a sign within the City contrary to, or in violation of, any provision of this Chapter. The

requirements of this Chapter shall be enforced in compliance with the enforcement provisions of Chapter D.18 (Enforcement and Penalty).

C.8.100 Severability

If any section, sentence, clause, phrase, word, portion, or provision of this Chapter is held invalid or unconstitutional by any court of competent jurisdiction, such decision shall not affect, impair, or invalidate any other section, sentence, clause, phrase, word, portion, or provision of this Chapter which can be given effect without the invalid provision. The invalidation of the application of any section, sentence, clause, phrase, word, portion, or provision of this Chapter to a particular property or structure, or any particular properties or structures, by any court of competent jurisdiction shall not affect the application of such section, sentence, clause, phrase, word, portion or provision to any other property or structure not specifically included in said invalidation.

Chapter C.10 Specific to Uses

Sections:

- C.10.010 Purpose
- C.10.020 Applicability
- C.10.030 Accessory Dwelling Units and Junior Accessory Dwelling Units
- C.10.040 Adult-Oriented Businesses
- C.10.050 Alcoholic Beverage Sales
- C.10.060 Animal Husbandry
- C.10.070 Auto Broker
- C.10.080 Cannabis Uses
- C.10.090 Drive-Through Facilities
- C.10.100 Eating and Drinking Establishments
- C.10.110 Emergency Shelters
- C.10.120 Farmers' Markets
- C.10.130 Home Occupations
- C.10.140 Large Family Child Care and Child Care Centers
- C.10.150 Live-Work Units
- C.10.160 Massage Establishments
- C.10.170 Mobile Food Vending
- C.10.180 Mobile Home Parks
- C.10.190 Service Stations and Car Washes
- C.10.200 Short-Term Rentals
- C.10.210 Single-Family Dwelling
- C.10.220 Single Room Occupancy Residences
- C.10.230 Temporary Uses and Structures
- C.10.240 Wireless Telecommunication Facilities

C.10.010 Purpose

The purpose of this Chapter is to establish standards for specific uses and activities that are permitted or conditionally permitted in several or all zones. These provisions are supplemental standards and requirements to minimize the impacts of these uses and activities on surrounding properties and to protect the health, safety, and welfare of their occupants and of the public.

C.10.020 Applicability

Each land use and activity covered by this Chapter shall comply with the requirements of the section applicable to the specific use or activity, in addition to any applicable standard this Title requires in the zone where the use or activity is proposed and all other applicable provisions of this Title.

- A. The uses that are subject to the standards in this Chapter shall be located only where allowed by the zone, specific plan, and/or overlay zone use regulations.
- B. The uses that are subject to the standards in this Chapter are allowed only when authorized by the planning permit required by zone regulations (Part B) except where this Chapter establishes a different planning permit requirement for a specific use.

C.10.030 Accessory Dwelling Units and Junior Accessory Dwelling Units

- A. **Purpose.** The purpose of this Section is to regulate accessory dwelling units (ADUs) and junior accessory dwelling units (JADUs) in compliance with Government Code section 66310 et seq.
- B. **Applicability.**
 - 1. This Section establishes standards for ADUs and JADUs where allowed by Part XIII-B (Zone Regulations) unless superseded by state law.
 - 2. Where this Chapter does not contain a particular standard or procedure, applicable standards and procedures in this Title shall apply unless otherwise stated.
 - 3. An ADU or JADU that conforms to the development standards in this Section is deemed to be an accessory use and shall not count towards the overall density for the lot on which it is located.
- C. **Number of Unit Types Allowed.**
 - 1. **Single-Family Dwellings.** On lots with an existing or proposed single-family dwelling, up to one attached ADU, one detached ADU, and one JADU shall be allowed.
 - 2. **Multi-family Dwellings.** On lots with existing or proposed attached multi-family dwellings, the following shall be allowed:
 - a. On a lot with an existing multi-family dwelling, up to eight detached ADUs, provided the total number of ADUs do not exceed the number of existing units on the lot; or
 - b. On a lot with a proposed multi-family dwelling, up to two detached ADUs; and
 - c. Livable space, as defined by California Government Code section 66313(e), within the existing main structure may be converted to one or more ADUs provided that the maximum number of such ADUs shall not exceed 25 percent of the number of multi-family units, and each ADU complies with Building Code standards.
- D. **Permit Process, Timing, and Fees.**
 - 1. **Permits Required.** ADUs and JADUs require a Building Permit only, except an ADU that does not comply with the standards of this Subsection may be allowed with the approval of a Minor Site Development Permit approval subject to the finding that the ADU complies

with Subsection C.10.030.H (Minimum Standards for ADUs Requiring Minor Site Development Permit Approval).

2. **Ministerial Review Required.** When an ADU or JADU only requires a Building Permit consistent with Subsection C.10.030.D.1 (Permits Required), the following ministerial review shall apply.

- a. The City shall act on an application to create an ADU or JADU, either by approving the application or sending a notice of deficiency, within 60 days of receipt of a complete application or 30 days of receipt of a complete application using a pre-approved ADU plan. Such applications resubmitted in response to a notice of deficiency shall be approved or a notice of deficiency sent within 60 days or 30 days of receipt of a complete application using a pre-approved ADU plan.
- b. When an application to create an ADU or JADU is submitted with a permit application to create a new single-family dwelling on the lot, the City may delay acting on the permit application for the ADU or JADU until the City acts on the permit application to create the new single-family dwelling, but the application to create the ADU or JADU shall be considered ministerially without discretionary review or a hearing.

3. **Impact and Utility Fees.** Prior to issuance of a Building Permit for an ADU or JADU, the applicant shall pay all applicable fees.

- a. No impact fees shall be imposed on a JADU or an ADU less than 750 square feet in size.
- b. Impact fees charged for ADUs greater than or equal to 750 square feet shall be charged proportionately in relation to the square footage of the primary unit (e.g., the floor area of the ADU, divided by the floor area of the primary dwelling, times the typical fee amount charged for a new dwelling).
- c. For the purposes of this Section, "impact fee" means a "fee" as defined in Government Code section 66000(b) and a fee specified in Government Code section 66477. Impact fees do not include any connection fee or capacity charge for water or sewer service.
- d. If an ADU or JADU is constructed with a new single-family home, a separate utility connection directly between the ADU or JADU and the utility and payment of the normal connection fee and capacity charge for a new dwelling shall be required.
- e. Installation of a separate direct connection between an ADU or JADU contained within an existing structure and the utility shall not be required. ADUs not within an existing structure shall be required to install a new or separate utility connection and be charged a connection fee and/or capacity charge. These charges shall be proportionate to the burden imposed by the ADU on the water or sewer system based upon either its size or number of plumbing fixtures as determined by the City.

E. **General ADU and JADU Requirements.**

1. **No Separate Conveyance.** An ADU or JADU may be rented, but no ADU and JADU may be sold or otherwise conveyed separately from the primary dwelling unit, nor shall the lot containing the ADU or JADU be subdivided, unless the property was built or developed by

a qualified nonprofit corporation and all provisions of California Government Code section 66341 are met.

2. **Short-Term Rental Use Prohibited.** No ADU or JADU may be rented for a term that is shorter than 30 days.
3. **No Minimum Parcel Size.** No minimum parcel size shall be required to establish an ADU or JADU.
4. **Minimum Unit Size.** The minimum size of an ADU or JADU is 150 square feet ("efficiency unit" per Health and Safety Code section 17958.1).
5. **Other Standards.** An ADU or JADU that is accessory to a single-family dwelling must comply with the objective design standards applicable to single-family homes in Section C.10.210 (Single-Family Dwelling), unless those standards are precluded by state law.
6. **Fire Sprinkler Requirements.** ADUs and JADUs shall not be required to include fire sprinklers if they are not required for the primary residence.
7. **Existing Nonconforming Conditions.** An ADU or JADU shall not be required to correct a nonconforming zoning condition. This does not prevent the City from enforcing compliance with applicable building standards in accordance with Health and Safety Code section 17980.12.
8. **Rental Data.** The owner of the lot on which an ADU or JADU is located will be requested to participate in the City's monitoring program to determine rent levels of ADUs and JADUs for the City's Regional Housing Needs Allocation reporting.
9. **Deed Restriction.** A deed restriction shall be recorded against the lot containing the ADU or JADU with the Santa Clara County recorder's office prior to issuance of any certificate of occupancy for the ADU or JADU. The deed restriction shall state that the ADU and JADU must comply with this Section as applicable. Among other requirements, the deed restriction shall state that the ADU or JADU may not be transferred or sold separately from the primary dwelling. The form of the deed restriction shall be provided by the City.
10. **ADU Removal.** If an ADU or JADU is removed or converted to another use after a certificate of occupancy has been issued for the ADU or JADU, any deviations from development standards (e.g., setbacks, parking) or exemptions granted specific to the ADU or JADU use (e.g., reduced or exempt fees) shall be brought into compliance with the standards and regulations in effect at the time. Upon approval of the reversion request by the City, the deed restriction applicable to the ADU or JADU shall be rescinded from title.

F. **Additional ADU Standards.**

1. **Maximum Size.**
 - a. *Detached ADUs.* The total floor area of a detached ADU shall not exceed 1,200 square feet.
 - b. *Attached ADUs.* The total floor area of an attached ADU shall not exceed 50 percent of the existing primary dwelling; however, this standard shall not prevent an attached ADU from being less than 800 square feet.
 - c. *Conversions of existing space to ADUs.*

- (i) ADUs created from the conversion of existing space may exceed these size limits.
- (ii) An addition of up to 150 square feet to accommodate ingress and egress for an ADU created from the conversion of an existing accessory structure shall be exempt from the maximize size standard.

2. ***Setbacks.***

- a. Front setbacks shall be a minimum of eight feet unless exempt consistent with C.10.030.F.6 (Other Standards).
- b. Minimum side and rear setbacks shall be four feet or the setback for the applicable zone, whichever is less.
- c. If a detached ADU would be constructed in the same location and to the same dimensions as an existing structure, the ADU may maintain the same setbacks as the existing structure.

3. ***Maximum Allowed Height.***

- a. *Generally.* 16 feet.
- b. *Within ½ mile walking distance of a major transit stop or high-quality transit corridor as defined in California Public Resources Code section 21155.* 18 feet.
- c. *Attached to the primary dwelling.* 25 feet or the height limitation of the zone, whichever is lower.
- d. *Accessory to an existing or proposed multi-story multi-family dwelling.* 18 feet.
- e. *Roof pitch.* In addition to the maximum allowed height, an additional two feet in height is allowed to accommodate a roof pitch that is aligned with that of the primary dwelling unit.

4. ***Parking.***

- a. One off-street parking space must be provided for each ADU. The parking space may be provided as tandem parking and may be located in setbacks, but not in the front yard unless on the driveway. See Subsection B.4.040.A (R1 Zone Front Yard Coverage) for R1 Zone Front Yard Coverage standards.
- b. When a garage, carport, covered parking structure, or uncovered parking space is demolished in conjunction with construction of an ADU or is converted to an ADU, those off-street parking spaces shall not be required to be replaced.
- c. Parking for an ADU shall not be required in the following situations:
 - (i) The ADU is located within one-half mile walking distance of public transit.
 - (ii) The ADU is located within an architecturally and historically significant historic district.
 - (iii) The ADU is part of (i.e., within the space of) the proposed or existing primary residence or an existing accessory structure.
 - (iv) When on-street parking permits are required but not offered to the occupant of the ADU.

- (v) When there is an established car-share vehicle stop located within one block of the ADU.
 - (vi) When a permit application for an ADU is submitted with a permit application to create a new single-family dwelling or a new multi-family dwelling on the same lot, provided that the ADU or the parcel satisfies any other criteria listed in this subdivision.
- 5. **Design.** The following standards may only apply to the extent allowed by state law.
 - a. *Location.* A newly constructed detached ADU shall be located behind the street-facing façade of the primary unit.
 - b. *Garage conversions.* When a garage is converted to an ADU, the garage door shall be removed and replaced with either windows or a door, provided the door does not face the street if it is an attached ADU. Windows and doors shall be of the same size, proportion, and spacing as the primary dwelling unit.
 - c. *Fencing and screening.* A solid fence six feet in height or vegetative screening/plantings of species with a mature height of at least 10 feet shall be located or constructed along interior side and rear property lines adjacent to the ADU if the ADU is located less than 10 feet from respective property lines.
 - d. *Colors and materials.* The exterior materials and colors of an ADU shall match the colors and materials of the primary dwelling unit (i.e., use of the same wall and trim material or wall and trim material that visually appears the same as the primary dwelling unit, including color and texture).
- 6. **Other Standards.** Lot coverage, open space, front setbacks, floor area ratio limitations, and design standards, where applicable, shall not preclude the development of an ADU of up to 800 square feet and complies with the maximum height allowed in Subsection C.10.030.F.3 (Maximum Allowed Height) with a minimum of four-foot side and rear setbacks.
- 7. **Owner Occupancy.** ADUs shall not be subject to owner occupancy requirements.
- 8. **Internal Connection.** Internal connections (i.e., interior connection) to the primary residence shall not be allowed for an attached ADU.
- G. **Additional JADU Standards.**
 - 1. JADUs shall be subject to an owner-occupancy requirement. A natural person with legal or equitable title to the property shall reside on the property, in either the primary dwelling or JADU, as the person's legal domicile and permanent residence. However, this owner-occupancy requirement does not apply if the property is entirely owned by another governmental agency, land trust, or housing organization.
 - 2. JADUs shall have an entrance that is separate from the main entrance to the single-family dwelling unit. If the JADU does not have a separate bathroom, the JADU shall have an interior entry to the main living area of the single-family dwelling unit.
 - 3. Parking shall not be required for a JADU.

- H. **Minimum Standards for ADUs Requiring a Minor Site Development Permit.** As allowed in Subsection C.10.030.D.1 (Permits Required), ADUs requiring a Minor Site Development Permit must comply with the following minimum standards.
1. **General Standards.**
 - a. Must comply with Subsection C.10.030.E (General ADU and JADU Requirements).
 - b. Must comply with ADU design standards in Subsection C.10.030.F.5 (Design).
 - c. Must provide a minimum 25-foot front setback and minimum four-foot side and rear setbacks; however, no setback is required for an ADU constructed in the same location and to the same dimensions as an existing structure.
 - d. A detached ADU must provide a six-foot separation from the rear wall of the primary dwelling unit.
 - e. Lot coverage must not exceed 50 percent, allowing 50 percent of the lot to remain as open space.
 2. **Architectural Design Standards.**
 - a. The materials and colors of the exterior walls, roof, and windows and doors shall match the appearance of the existing or proposed primary dwelling.
 - b. The roof slope shall match that of the dominant roof slope of the primary dwelling. The dominant roof slope is the slope of the largest portion of the roof.
 - c. Exterior lighting must comply with Section C.2.070 (Lighting and Illumination).
 - d. The interior horizontal dimensions shall be at least 10 feet wide in every direction, with a minimum interior wall height of seven feet.
 - e. Windows and doors shall not have a direct line of sight to an adjoining residential property. Fencing, landscaping, or privacy glass may be used to provide screening and prevent a direct line of sight.
 - f. The ADU and primary dwelling must use the same driveway to access the street, unless otherwise required for fire-apparatus access, as determined by the Milpitas Fire Department.
 3. **Landscape Design Standards.** Evergreen landscape screening shall be planted and maintained between the ADU and abutting parcels as follows:
 - a. At least one 15-gallon size plant shall be provided for every five linear feet of exterior wall. Alternatively, at least one 24-inch box size plant shall be provided for every 10 linear feet of exterior wall.
 - b. Plant specimens must be at least six feet tall when installed. As an alternative, a solid fence of at least six feet in height may be installed.
 - c. All landscaping shall be drought tolerant.

C.10.040 Adult-Oriented Businesses

- A. **Purpose.** The purpose of this Section is to establish reasonable and uniform regulations regarding the location of adult-oriented businesses, which will permit the location of adult-oriented

businesses in certain areas but which will also reduce or prevent neighborhood blight, maintain property values, and reduce the incidence of unlawful activity by preventing the concentration of adult-oriented businesses or their close proximity to incompatible uses.

B. **Definitions.** Terms used in this Section are defined Chapter E.2 (Definitions of Terms).

C. **Location and Distance Regulations.**

1. No adult-oriented business shall be allowed:
 - a. Within 1,000 feet of any school, public park or recreation area, residential zone, or religious institution; or
 - b. Within 500 feet of any other adult business premises.
2. Any adult-oriented business lawfully established and lawfully operating under the Milpitas Municipal Code is not in violation of these regulations by the subsequent establishment of a school, public park or recreation area, residential zone, or church or religious institution within the respective distances specified above for each type of use. This provision applies only to the renewal of an Adult Business Permit consistent with Milpitas Municipal Code Chapter III-4 (Adult Businesses) and does not apply when an application for an Adult Business Permit is submitted after such permit has been revoked.
3. Distance between any two adult-oriented business premises shall be measured in a straight line, without regard to intervening structures or objects, from the nearest entrance of an adult-oriented business premises to the nearest entrance of the second adult-oriented business premises. The distance between any adult-oriented business premises and any school, public park or recreation area, residential zone, or religious institution shall also be measured in a straight line, without regard to intervening structures or objects, from the nearest entrance of the adult business premises to the nearest property line of a school, public park or recreation area, residential zone, or religious institution.

C.10.050 Alcoholic Beverage Sales

A. **Purpose.** The purpose of this Section is to establish regulations for standalone establishments that sell alcoholic beverages, such as liquor stores. These standards are designed to provide for the appropriate development of alcoholic beverage sales and to protect the health, safety, and welfare of residents.

B. **Separation of Sensitive Uses.**

1. **Sensitive Uses.** For the purposes of this Section, the following uses are considered sensitive:
 - a. Parks;
 - b. Child care centers;
 - c. Large and small family child care homes;
 - d. Schools, public;
 - e. Schools, private;
 - f. Elderly and long-term care uses;

- g. Residential care facilities;
 - h. Supportive housing; and
 - i. Transitional housing.
2. **Separation Standards.** Table C.10.050-A (Separation Standards for Alcoholic Beverage Sales Uses) identifies the separation from sensitive uses required for all alcoholic beverage sales uses.

Table C.10.050-A: Separation Standards for Alcoholic Beverage Sales Uses

Alcoholic Beverage Sales Use	Separation From Sensitive Use ¹
Convenience Store ²	n/a
Grocery Store, Small; Grocery Store, Large ²	n/a
Liquor Store	500 ft
Wine Shop	500 ft

Table Notes:

¹ Minimum horizontal distance measured between the building, or portion of the building, occupied by the alcoholic beverage sales use, and the closest property line of the sensitive use.

² Does not apply to uses not selling alcoholic beverages.

C.10.060 Animal Husbandry

- A. **Minimum Lot Size.** A minimum lot size of one acre is required for the keeping of large livestock. For horses, a minimum lot area of one acre is required per horse.
- B. **Separation of Animal Husbandry Uses.** Any building or enclosure in which large livestock, except domestic pets in household numbers as allowed by Milpitas Municipal Code Section V-210-7 (Maximum Number of Animals), are contained must be a minimum of 200 feet from any residential, mixed-use, or commercial zoned lot, or from any school or institution for human care.

C.10.070 Auto Broker

In zones where auto brokers are allowed, auto brokers may be permitted by right if, in order to assist the City in its efforts to receive direct distribution of the local tax on materials associated with the project, the California Sales and Use Tax (the "Local Tax") is allocated to the project site, to the extent reasonably possible. Evidence of tax allocation or cause as to why such allocation cannot be made shall be submitted at the time of Business License submittal.

C.10.080 Cannabis Uses

- A. **Purpose.** The purpose of this Subsection is to prohibit to the fullest extent allowed by State Law the establishment and operation of all commercial cannabis uses within the City, including all cannabis dispensaries, cannabis retailers, cannabis manufacturers, cannabis microbusinesses,

cannabis testing laboratories, cannabis distribution, cannabis cultivation, and delivery of cannabis. It is also the intent of this Subsection to regulate indoor cannabis cultivation, and to prohibit all outdoor cultivation, for personal use, including by qualified patients and primary caregivers. It is also the intent of this Subsection to entirely prohibit the delivery of non-medical cannabis and only allow the delivery of medicinal cannabis directly to medicinal cannabis patients or their primary caregivers to the minimum extent required by state law, subject to all laws and the additional regulations adopted here.

- B. **Definitions.** Terms used in this Section are defined Chapter E.2 (Definitions of Terms).
- C. **Finding and Declaration.** The City finds and declares that this local regulatory scheme will not prevent medicinal cannabis patients or their primary caregivers from obtaining medicinal cannabis in a timely and readily accessible manner and in types and quantities that are sufficient to meet demand within the City's jurisdiction.
- D. **Personal Cultivation of Cannabis.**
 - 1. ***Indoor Personal Cultivation.*** The indoor personal cultivation of cannabis is prohibited except in compliance with the following:
 - a. Cannabis cultivation shall only occur indoors at a private residence, or inside an accessory structure located upon the grounds of a private residence.
 - b. Cannabis cultivation shall be limited to six plants total per residence, whether immature or mature, regardless of how many residents reside at the private residence.
 - c. Persons engaging in indoor cultivation must comply with all state and local laws regarding fire safety, water use, electrical wiring, buildings, and indoor cultivation, and with Health and Safety Code section 11362.1 and 11362.2.
 - d. The use of gas products (carbon dioxide, butane, propane, natural gas, etc.) or generators for cultivation of cannabis is prohibited. Use of gas products shall be limited to those allowed by the California Building, Electrical, and Fire Codes as adopted and amended by the City.
 - e. The residence shall maintain fully functional and usable kitchen, bathroom, and bedroom areas for their intended use by the resident(s), and the premises shall not be used primarily or exclusively for cannabis cultivation.
 - f. All areas used for cannabis cultivation shall be located within a fully enclosed and secure structure, meaning a space within a building, greenhouse or other legal structure which has a complete roof enclosure supported by connecting walls extending from the ground to the roof, which is secure against unauthorized entry, provides complete visual screening, and which is accessible only through one or more lockable doors and inaccessible to minors.
 - 2. ***Outdoor Personal Cultivation Prohibited.*** Outdoor personal cultivation of cannabis is prohibited in all zones within Milpitas.
- E. **Commercial Cannabis Uses Prohibited.** All medical and adult-use commercial cannabis uses as defined herein are prohibited from establishing or operating within Milpitas. No Use Permit, Variance, Building Permit, or any other entitlement or permit, whether administrative or discretionary, shall be approved or issued for the establishment or operation of a commercial

cannabis use in any zone, and no person shall otherwise establish such businesses or operations in any zone.

F. **Cannabis Deliveries.**

1. ***Deliveries Generally Prohibited.*** Except as set forth in Subsection C.10.080.F.2 (Direct Deliveries to Medicinal Cannabis Patients or Primary Caregivers Excepted), the ban on commercial cannabis uses also prohibits the operation of a cannabis delivery service to customers in Milpitas, including those deliveries originating from a physical location outside of Milpitas. A cannabis delivery service may not deliver, attempt to deliver, or offer to deliver cannabis or cannabis products in violation of this Subsection. Nothing in this Subsection is intended to, nor shall it be construed to, permit and/or legalize any delivery operation, use, and/or activity that is otherwise prohibited under this Subsection and/or any other law. Rather, this Subsection is intended to prohibit the delivery of commercial cannabis to the fullest extent allowed by state law, including by entirely prohibiting the delivery of non-medicinal cannabis.
2. ***Direct Deliveries to Medicinal Cannabis Patients or Primary Caregivers Excepted.*** The direct delivery of medicinal cannabis to a specifically identified medicinal cannabis patient or the primary caregiver for a specifically identified medicinal cannabis patient within the City's jurisdictional limits from a location outside the City's jurisdictional limits is not prohibited by this Subsection only if such deliveries fully comply with each and every one of the following operating conditions:
 - a. All deliveries must be made directly to a specifically identified medicinal cannabis patient or the primary caregiver for a specifically identified medicinal cannabis patient by a duly licensed cannabis delivery service. Prior to delivery, the delivery service must obtain a copy of written documentation for the identified medicinal cannabis patient proving the patient possess a physician's recommendation for medicinal cannabis that is valid at the time of delivery.
 - (i) For deliveries to a medicinal cannabis patient, that written documentation must include either a currently valid copy of a physician's recommendation that complies with Article 25 (commencing with Section 2525) of Chapter 5 of Division 2 of the Business and Professions Code or a currently valid identification card issued in compliance with Article 2.5 (commencing with Section 11362.7) of Chapter 6 of Division 10 of the Health and Safety Code.
 - (ii) For deliveries to a primary caregiver for a medicinal cannabis patient, that written documentation must include either a currently valid identification card for the identified patient issued to the primary caregiver in compliance with Article 2.5 (commencing with Section 11362.7) of Chapter 6 of Division 10 of the Health and Safety Code or both a currently valid copy of a physician's recommendation that complies with Article 25 (commencing with Section 2525) of Chapter 5 of Division 2 of the Business and Professions Code and proof that primary caregiver has consistently assumed responsibility for the housing, health, or safety of the identified patient.

- (iii) Written documentation received by a delivery service for this purpose shall be maintained confidentially and only disclosed in compliance with all applicable laws.
 - b. All deliveries must be to a fixed address for a specifically identified medicinal cannabis patient.
 - (i) For deliveries to a medicinal cannabis patient, that fixed address must be the patient's private residence.
 - (ii) For deliveries to a primary caregiver for a medicinal cannabis patient, that fixed address must be the primary caregiver's primary business address.
 - (iii) Deliveries cannot be to a post office box, any other form of mail, package, or parcel pickup location or locker, or to a mail, package, or parcel receiving agency or business.
 - (iv) Delivery must be to a person 18 years of age or older. The delivery service must record the name of the person receiving the delivery.
 - (v) Upon delivery, and prior to completing delivery, the delivery must be signed for by the identified medicinal cannabis patient or the primary caregiver for the identified medicinal cannabis patient.
 - c. All deliveries must occur between the hours of 6:00 A.M. Pacific Time and 10:00 P.M. Pacific Time. Deliveries may not occur in a manner that would tend to disturb the peace, quiet, and/or enjoyment of a reasonable person of normal sensitivity residing nearby.
 - d. The cannabis delivery service must maintain a log or other record stating the date, time, quantities, and products for each delivery as well as the name of the identified medicinal cannabis patient and the name of any primary caregiver for the delivery.
 - e. The cannabis delivery service must retain for a period of at least two years copies of all records, documentation, signatures, permits, and licenses required by this Subsection and present them to a law enforcement officer upon demand.
 - f. The cannabis delivery service must fully comply with all applicable laws, including this Subsection and Division 10 of the Business and Professions Code, all rules and regulations promulgated by the Department of Cannabis Control, including in Title 4, Division 19 of the California Code of Regulations, and all guidelines, procedures, and regulations promulgated pursuant to this Section by the City Manager.
 - g. Deliveries of medicinal cannabis may not include anything other than medicinal cannabis and medicinal cannabis products. Specifically, deliveries of medicinal cannabis may not include delivery of cannabis accessories or promotional materials, as defined by Section 15000 of Title 4, Division 19, Chapter 1, Article 1 of the California Code of Regulations, or branded merchandise of any kind.
- 3. ***Business Tax and License.*** A cannabis delivery service must obtain a business tax license from the City pursuant to Title III, Chapter 1 (Business Licenses) of this Code prior to commencing any delivery service within the City's jurisdiction or offering or attempting

to deliver within the City's jurisdiction, even if delivering from a physical location outside of the City. A cannabis delivery service must pay all state and local taxes or fees for delivery services occurring within the City's jurisdiction, including taxes or fees imposed by or owed to the City.

4. **Registration.** A cannabis delivery service must register with the Milpitas Police Department in a form acceptable to the Chief of Police prior to commencing any delivery service within the City's jurisdiction or offering or attempting to deliver within the City's jurisdiction, even if delivering from a physical location outside of the City. That registration must be signed by the registrant averring the truth and accuracy of the information contained therein and include all of the following information:
 - a. The name, address, and telephone number of the registrant and the delivery service. If the registrant or the delivery service has done business under any other name, including a fictitious name, the registrant must provide each name and all dates and jurisdictions of use.
 - b. The name, address, and telephone number of the person(s) who will manage and operate the delivery service.
 - c. The name, address, and telephone number for the person(s) authorized to accept service of process and legal notices for the delivery service.
 - d. The business name, license number, license type, license designation, license status, and expiration date for any applicable license issued by the Department of Cannabis Control.
 - e. Any other information required by the Chief of Police.

The delivery service must update its registration annually and within 72 hours of any change to the information contained in its registration or its cessation or suspension of medicinal cannabis delivery services within the City's jurisdiction. Registration may be conditioned, suspended, refused, or revoked under the procedure specified in Subsection C.10.080.F.7 (Suspension or Prohibition). A cannabis delivery service may not re-register, and no registration will be accepted, within one year after its registration is revoked. Where a cannabis delivery service is sold, transferred, merged, acquired, or any person or entity otherwise succeeds in whole or in part to any of the assets, liabilities, facilities, employees, managers, or officers of a cannabis delivery service, the registration of the successor business may be condition, suspended, refused, or revoked upon the same or similar terms as the previous business as the interests of justice require.

5. **Administrative and Criminal Violations.** In addition to all other remedies and actions allowed by law, any violation of this Subsection may be enforced by administrative citation, pursuant to Title I, Chapter 21 (Administrative Citations) of the Milpitas Municipal Code, or criminal prosecution, pursuant to Section I-1-4.09 (Penalty Provisions) of the Milpitas Municipal Code. At the Enforcement Authority's sole discretion, violations of this Subsection may be charged as a misdemeanor, punished by a fine not to exceed the sum of five hundred dollars (\$500) or by imprisonment in the County Jail not to exceed six (6) months or by both such fine and imprisonment, or an infraction, punished by a fine not exceeding one hundred dollars (\$100) for a first violation, a fine not exceeding two hundred dollars (\$200) for a second violation within one year, or a fine not exceeding five

hundred dollars (\$500) for each additional violation within one year. Each day such a violation continues shall be a new and separate violation.

6. **Rebuttable Presumption.** If a cannabis delivery service reports or otherwise discloses to a state, local, or federal governmental entity that it has delivered cannabis or cannabis products, whether for taxation, licensing, tracking, or other purposes, that report or disclosure shall create a rebuttable presumption for the facts and circumstances of each delivery referenced, including a prima facie case for any violation of this Section evidenced thereby.
7. **Suspension or Prohibition.** In addition to all other remedies and actions allowed by law, the Enforcement Authority may immediately suspend, revoke, or otherwise prohibit or condition any delivery service from delivering medicinal cannabis within the City's jurisdictions, or impose additional terms and conditions upon that delivery service, if it fails or has failed to fully comply with all laws, including this Subsection, fails or has failed to register with the Milpitas Police Department prior to delivering, attempting to deliver, or offering to deliver within the City's jurisdiction, fails or has failed to maintain its business license, or fails or has failed to remit any applicable state or local taxes or fees for delivery services occurring within the City's jurisdiction. Pursuant to Title I, Chapter 20, Section 2 (Notices) of the Milpitas Municipal Code, notice of this suspension, revocation, or imposition of additional terms and conditions may be served by mail to the address provided in the delivery service's registration or, if there is no current registration, any other address listed for the delivery service. Within 15 calendar days of that mailing, the delivery service may appeal that determination to a hearing officer appointed by the City Manager pursuant to the procedure provided in Title I, Chapter 20, Section 3 (Hearings) of the Milpitas Municipal Code by filing with the City Clerk a written notice of appeal containing all factual and legal grounds for the appeals as well as all records or other evidence supporting that appeal. Within twelve (12) calendar days of being mailed notice of the hearing officer's decision pursuant to the same notice procedure, the delivery service may appeal the hearing officer's decision to the City Council pursuant to the procedure provided in Title I, Chapter 20, Section 5 (Appeals to Council) of the Milpitas Municipal Code.
8. **Transportation Through City.** This section shall not be construed to prohibit use of the public roads to pass through the City's jurisdiction without making a delivery within the City's jurisdiction pursuant to Business and Professions Code section 26090 or those activities allowed by section 26054, subdivisions (c), (d), or (e).
9. **Implementing Regulations.** The City Manager with due consultation with the Chief of Police, shall have the authority to adopt all necessary guidelines, procedures, and regulations to implement the requirements and fulfill the policies and purposes of this Subsection related to the delivery of medicinal cannabis.

G. **Public Nuisance; Effect of State Law.**

1. It is hereby declared to be a public nuisance for any person owning, leasing, occupying, or having charge or possession of any real property in the City to cause or allow such real property to be used for a commercial cannabis use or for the cultivation of cannabis except in strict compliance with this Section. Any condition caused or permitted to exist in violation of any of the provisions of this Section may be abated as a public nuisance as provided in this Code and/or under state law.

2. In the event of any conflict between the penalties enumerated under the Milpitas Municipal Code and any penalties set forth in state law, the maximum penalties allowable under state law shall govern. The City Attorney or prosecuting attorney has the authority to declare and prosecute the violation as the maximum penalty permitted by state law, including but not limited to, those penalties prescribed by Health & Safety Code section 11362.4. To the extent certain conduct is immune from arrest and criminal liability in compliance with state law, including the Compassionate Use Act of 1996 (Health and Safety Code section 11362.5) or the Medical Marijuana Program (Health and Safety Code section 11362.7 et seq.), criminal penalties shall not apply.

C.10.090 Drive-Through Facilities

- A. **Purpose.** The purpose of this Section is to establish reasonable and uniform regulations regarding the location, development, and design of drive-through facilities.
- B. **Circulation Plan.** A pedestrian and vehicular circulation plan shall be submitted for approval by the Review Authority. The circulation plan shall indicate how drive-through, pedestrian, and vehicular circulation will be designed to allow safe, unimpeded movement of vehicles at street access points and within the travel aisles and parking space areas and provide for pedestrian safety. The plan shall also indicate how vehicles will circulate to and through the drive-through or use drive-up facilities in manner that will not impede traffic flow on any public right-of-way.
- C. **Standards.** Drive-through facilities shall be located, developed, and operated in accordance with the following standards:
 1. **Drive-Through Aisles.** Drive-through aisles shall be designed to allow safe, unimpeded movement of vehicles at street access points and within the travel aisles and parking space areas.
 - a. Drive aisles are prohibited between the building and street unless no alternative exists.
 - b. A minimum 15-foot interior radius at curves and a minimum 12-foot width is required.
 - c. Each drive-through entrance and exit shall be at least 100 feet from an intersection of public rights-of-way, measured at the closest intersecting curbs, and at least 25 feet from the nearest curb cut on an adjacent property.
 - d. Each entrance to an aisle and the direction of flow shall be clearly designated by signs and/or pavement markings or raised curbs outside of the public right-of-way.
 2. **Landscaping.** Each drive-through aisle shall be screened with a combination of decorative walls and landscape to a height of 20 inches to prevent headlight glare and direct visibility of vehicles from adjacent streets and parking lots.
 3. **Pedestrian Walkways.** Pedestrian walkways shall not intersect drive-through aisles, unless no alternative exists. In such cases, pedestrian walkways shall have clear visibility, emphasized by enhanced paving or markings.

C.10.100 Eating and Drinking Establishments

- A. **Purpose.** The purpose of this Section is to provide regulations for eating and drinking establishments, including regulations for establishments to expand dining area into outdoor spaces in a safe, well designed, and attractive manner.
- B. **General Standards.** The following standards shall apply to all eating and drinking establishments.
1. Restaurants shall incorporate measures to reduce odors to acceptable levels, including, but not limited to, installation of a scrubber, carbon filter or similar equipment, on the roof vent to control odors.
 2. All the facility's floor drains, trash compactors and indoor mat and equipment washing areas shall be drained to the sanitary sewer.
 3. Where applicable, a restaurant shall maintain an active account with a tallow hauling company.
 4. Restaurants shall prepare and implement a program assigning restaurant staff responsibility for complying with the following guidelines which shall be adhered to while the restaurant is in operation:
 - a. Wash all containers and equipment in the kitchen areas so that wash water may drain into the sanitary sewer.
 - b. Keep garbage dumpsters clean inside and out; replace very dirty dumpsters with new, clean ones.
 - c. Double bag waste to prevent leaking.
 - d. Place, do not drop or throw, waste-filled bags, to prevent leaking.
 - e. Keep the ground under and around the garbage dumpsters swept.
 - f. Sprinkle the ground lightly after sweeping with a mixture of water and a little bleach.
 - g. Hold training sessions to instruct employees on the proper procedures in the handling and disposal of food items; the general maintenance and use of the compactor and any other procedures that would assist the business in complying with all state and local health and sanitation standards. A record of such training must be kept documenting compliance with this requirement.
 - h. Post signs (in English and multi-lingual) inside the premises for all employees identifying procedures for food delivery and garbage disposal.
 - i. All garbage bins shall be stored in the garbage enclosure except for the 12 hours immediately before and after garbage collection.
- C. **Alcohol Service in Conjunction with Restaurants.**
1. A full service restaurant may offer ancillary beer and wine service as a permitted use, provided there is no separate bar area.
 2. A full service restaurant may provide liquor service for on-site consumption, and/or may have a separate bar area, subject to approval of a Minor Conditional Use Permit (Zoning Administrator review) pursuant to Subsection D.4.030.D (Use Permits – Authority).

3. A limited service restaurant may provide service for on-site consumption of beer and wine, and/or may have a separate bar area, subject to approval of a Minor Conditional Use Permit (Zoning Administrator review) pursuant to Subsection D.4.030.D (Use Permits – Authority).
 4. Liquor service for on-site consumption shall not be permitted in conjunction with limited service restaurants.
- D. **Outdoor Music in C1, C2, and Mixed Use Zones.** Outdoor music in the C1, C2, MXD, MXD3, NCMU, and TC zones shall comply with the following standards.
1. Outdoor music as an accessory use in conjunction with a restaurant or bar shall be permitted for the entertainment and enjoyment of customers at the restaurant or bar during regular operating hours. Outdoor music as an accessory use shall be limited to the hours of 9:00 a.m. to 11:00 p.m.
 2. Noise levels for outdoor music, when permitted as an accessory use to a restaurant or bar, shall not exceed a maximum range of 70 to 90 decibels (dB). See also Milpitas Municipal Code Title V (Public Health, Safety and Welfare), Subsection V-213-2 (Definitions), and Subsection V-213-3 (Unlawful to Create or Permit Disturbing Noise) for additional regulations.
- E. **Outdoor Dining.**
1. ***Review and Approval Procedures.***
 - a. New or modified outdoor dining areas on private property may be approved with a Minor Site Development Permit in accordance with Subsection D.4.020 (Site Development Permits).
 - b. In cases where a Conditional Use Permit is required for an eating and drinking establishment, an existing establishment with an approved Conditional Use Permit may add or modify an outdoor dining area with approval of a Minor Site Development Permit. No amendment to the approved Conditional Use Permit shall be required.
 - c. Written permission from the owner of record of the subject property shall be required as part of the application for outdoor dining.
 - d. Applications for new or modified outdoor dining areas are also subject to review and approval by the Fire Department.
 2. ***Location and Siting Requirements.*** Outdoor dining and seating may be conducted as part of a legally established eating and drinking establishment that is located on the same lot subject to the following standards.
 - a. Dining areas may be located within outdoor areas adjacent to an enclosed restaurant, such as existing private sidewalks and walkways, patios, etc.
 - b. A minimum five-foot wide path of travel shall be maintained along all pedestrian walkways from parking areas and public sidewalks to all public building entrances.
 - c. A minimum two-foot setback shall be required between an outdoor dining area barrier and any adjacent parking space(s).

- d. An outdoor dining area shall not be separated from the restaurant by any vehicular drive aisle.
 - e. Outdoor dining areas may be located within, and may replace, existing off-street parking spaces on privately owned parcels; however, no existing accessible parking spaces required per Title 24 of the California Building Standards Code and the Americans with Disabilities Act may be removed to accommodate outdoor dining areas. Parking spaces to be converted to outdoor dining areas must be immediately adjacent to the restaurant establishment.
 - f. Outdoor dining areas shall not be located within required loading zones or stormwater treatment areas and shall not obstruct access to utilities.
 - g. Outdoor dining areas, including permanent canopies, pergolas, or similar shade structures are subject to the setback standards of the applicable zone, with encroachments allowed consistent with Subsection C.2.130 (Setbacks and Encroachments into Required Setbacks).
 - h. Outdoor dining areas shall be subject to all emergency access regulations of the California Fire Code.
3. ***Allowed Reductions to Required Parking Spaces.*** The required number of parking spaces may be reduced by up to 15 percent to accommodate new or expanded outdoor dining areas in existing parking areas, provided that the size of the outdoor dining area is 800 square feet or less. Exceptions include:
- a. *Mixed use zones and commercial zones.* The total required parking as specified in Subsection C.6.050 (Number of Parking Spaces Required) may be reduced by up to 30 percent to accommodate new or expanded outdoor dining areas in existing parking areas.
 - b. *Multi-tenant commercial properties with shared parking.* Allowed reductions to required parking to accommodate outdoor dining shall be based on the total parking requirement for all uses and establishments on the subject property, not solely on the parking requirement for the restaurant(s) proposing to add or expand outdoor dining areas.
4. ***Design Standards.***
- a. ***Barriers.*** Outdoor dining areas shall be delineated by a substantial and durable barrier that separates the dining area from vehicular drive aisles and parking spaces. The following standards apply:
 - (i) ***Materials.*** Barriers should be made from high-quality materials such as wood or iron railings and fencing, planter boxes, and decorative concrete barriers.
 - (a) Materials and design of barriers and associated amenities should be consistent with the design and appearance of the restaurant and complementary to the character and design of the surrounding district.
 - (b) Barrier materials must be painted or covered in siding or other finished materials approved by the Department.

- (c) Chain link fencing, corrugated metal, unfinished wood materials, stanchions, retractable belts, screens, and small landscape planters are prohibited.
 - (ii) *Barrier height.* Solid portions of barriers for outdoor dining areas shall be no more than three feet in height.
 - (a) Transparent, shatterproof glass (e.g., plexiglass) may be placed above a three-foot solid barrier, up to a total maximum height of six feet.
 - (b) If the outdoor dining area has a permanent shade or roof structure, plexiglass or other transparent materials may extend to the height of the ceiling.
 - (iii) If barriers are movable, they must be well secured and designed to support weight leaning against them.
 - (iv) Barriers must have one opening for emergency access, with a minimum width of 36 inches, for every 20 linear feet of barrier.
 - (v) Barriers adjacent to parking spaces shall be marked with reflective material, such as tape or plastic reflective strips.
- b. *Shade structures, tables, chairs, and other amenities.* Permanent overhead shade structures may be allowed for outdoor dining areas. The design and location of any permanent overhead shade structure shall complement the main restaurant and shall be subject to review and approval by the Department. All permanent overhead shade structures require a Building Permit and comply with the following standards.
- (i) *Materials.* Permanent overhead shade structures shall be durable and made from high-quality materials such as wood or metal. Plywood, corrugated metal, and corrugated polycarbonate are prohibited as materials for roofing or shade structures. Tables and chairs should be of a high-quality and visually appealing material such as wood or metal. Inexpensive plastic or vinyl tables and chairs are not permitted.
 - (ii) *Height.* The maximum height for all overhead shade structures for outdoor dining areas shall be 12 feet.
 - (iii) *Non-permanent shade equipment.*
 - (a) Non-permanent shade equipment, such as umbrellas, fabric canopies, or retractable awnings, are permitted provided they are made from high-quality materials and removed or stored when the outdoor dining area is not in use.
 - (b) For retractable awnings projecting from buildings, the minimum vertical clearance shall be eight feet and the maximum extension from the face of a building shall be seven feet.
 - (iv) *Landscaping.* The layout of outdoor dining areas should incorporate spaces for landscape planters with decorative plants and flowers.
- c. *Accessibility Requirements.*

- (i) *Surfaces.* Outdoor dining areas shall have hard, non-slip surfaces, such as concrete, tile, stone, or wood/composite decking. Soft surfaces such as dirt, gravel, and lawn are not permitted.
 - (ii) *Ramps.* If an outdoor dining area is located on a raised platform or in a sunken area, a ramp that meets the requirements of the California Building Code and the Americans with Disabilities Act must be provided.
 - (iii) *Accessible seats.* A minimum of five percent of the seats provided in an outdoor dining area shall be wheelchair accessible. Minimum dimensions for wheelchair accessible seating spaces shall be 30 inches wide by 48 inches deep. Access to all such seating spaces shall be provided via a path with a minimum unobstructed width of 36 inches.
- 5. **Lighting.** No electrical wires for lighting elements shall cross the required clear path of travel along a public sidewalk or private pedestrian walkway. Solar lighting is encouraged for outdoor dining areas.
- 6. **Signage.** All restaurant signage shall comply with Chapter C.8 (Signs). No additional signage shall be permitted in outdoor dining areas.
- 7. **Operational Standards.**
 - a. *Hours of operation.* The hours of operation for outdoor dining areas shall be limited to the hours of operation of the associated eating and drinking establishment. In no case shall outdoor dining be permitted before 7:00 A.M., and not after 10:00 P.M. Sunday through Thursday and after 11:00 P.M. Friday and Saturday.
 - b. *Alcoholic beverages.* All necessary California Department of Alcoholic Beverage Control permits shall be obtained by the eating and drinking establishment operator.
 - c. *Smoking and vaping.* No smoking or vaping shall be permitted within outdoor dining areas.
 - d. *Other outdoor uses.* Outdoor preparation and/or storage of food is not permitted within outdoor dining areas.
 - e. *Performance standards.* All performance standards in Section C.2.110 (Performance Standards) shall be complied with.
- 8. **Maintenance Requirements.**
 - a. Outdoor dining areas shall be kept clean and free of litter and debris at all times.
 - b. All plants and landscaping shall be maintained in good health.
 - c. All plexiglass or other transparent materials used as part of an outdoor seating barrier shall be regularly cleaned and provide a clear view from the outdoor seating area. Cracked, broken, or discolored materials are prohibited and shall be replaced immediately.

C.10.110 Emergency Shelters

- A. **Purpose.** The purpose of this Section is to establish objective standards specific to emergency shelters in compliance with California Government Code section 65583(a)(4).
- B. **Applicability.** The standards for emergency shelters in this Section apply to all emergency shelters as allowed by Part XIII-B (Zone Regulations).
- C. **Minimum Standards.**
 - 1. **Management Plan.** A management plan, identifying compliance with this Title, shall be submitted to the Department for review and approval prior to issuance of an occupancy permit. Management plans shall be resubmitted to the Department on an annual basis for review and approval.
 - 2. **Maximum Number of Beds per Emergency Shelter.** 30.
 - 3. **Outdoor Waiting Areas.** The size of outdoor waiting areas on private property shall accommodate the expected number of clients without encroaching upon the public right-of-way.
 - 4. **On-site Management.** On-site management shall be provided during the hours that the emergency shelter is in operation.
 - 5. **Proximity.** An emergency shelter shall not be located within 300 feet of other emergency shelters. Emergency shelters shall not be required to be more than 300 feet apart.
 - 6. **Length of Stay.** The length of stay for each individual at any emergency shelter shall not exceed 90 days, unless the management plan approved by City provides for longer residency by those enrolled and regularly participating in a training or rehabilitation program.
 - 7. **Lighting.** Exterior lighting of the property shall be designed to provide a minimum maintained horizontal illumination of at least one foot candle of light on parking surfaces and walkways that serve the facility. Exterior lighting must otherwise comply with Section C.2.070 (Lighting and Illumination).
 - 8. **Security.** Security shall be provided during the hours that the emergency shelter is in operation. Security plans shall be submitted to the City for review and approval prior to issuance of an occupancy permit. Security plans shall be resubmitted to the City on an annual basis for review and approval.

C.10.120 Farmers' Markets

- A. **Purpose.** The purpose of this Subsection is to establish reasonable and uniform regulations for the operation of farmers' markets. The standards that follow are minimum performance standards to ensure compatibility with surrounding uses and to promote public health, safety and general welfare.
- B. **Required Permits.** The market operator and vendors shall obtain any permits required in compliance with this Title and secure all necessary licenses, certificates, and health permits; this includes a master business license with the City for participating farmers and other vendors. All

permits shall be in the possession of the farmers' market manager or the vendor, as applicable, on site during all market hours of operation.

- C. **Application.** An application for a farmers' market shall be submitted to the Director on a prescribed City application form and shall include all the information that is necessary for review of the application, such as a site plan, traffic handling plan, market layout plan, and a management plan.
- D. **Management Plan.** A management plan shall be prepared and provided to the Director. The management plan shall include the following:
 - 1. Identification of a market manager or managers, who shall be present during all hours of operation.
 - 2. A set of operating rules addressing the governance structure of the market, the method of assigning booths and registering vendors, hours of operation, maintenance, security, refuse collection, and parking.
- E. **Hours of Operation.** Market activities may be conducted between the hours of 7:00 A.M. and 10:00 P.M. with specific hours and duration to be approved by the City. Set up of market operations may not begin more than two hours prior to the operational hours of the market and take down shall be completed within two hours of the close of the market.
- F. **Waste Management.** Adequate composting, recycling, and trash containers shall be provided during hours of operation and shall be removed from site for appropriate disposal. The site shall be cleaned at the end of each day of operations, including the removal of all stalls and debris.
- G. **Music and Events.** Music, performances, or special event activities conducted as part of the farmers' market (e.g., cooking show, recipe contests, face painter) shall not be allowed within 200 feet of any residentially zoned property unless specifically approved by the Director.
- H. **Indemnification.** The market operator shall enter into an indemnification agreement by which it agrees to defend, indemnify, and hold harmless the City, its officers, agents, and employees from any and all claims, damages, cost, and other expense, including attorney fees, arising out of the City's approval or as a result of any actions by the market operator in compliance with the City's approval.

C.10.130 Home Occupations

- A. **Purpose.** The purpose of this Section is to provide residents with the ability to conduct business at home yet ensure that the business does not interfere with, detract from, or otherwise adversely affect the character of the neighborhood.
- B. **Home Occupation Permit.** All persons operating a home occupation must obtain a Home Occupation Permit prior to commencing any business.
- C. **General Standards.**
 - 1. **Residents Only.** Only the residents of the dwelling may operate the home occupation. No employees associated with the home occupation shall report to work on the premises.
 - 2. **Client Visitation and Client Vehicle Limit.** A maximum of two clients is allowed on the premises at any time. Only one vehicle at a time for client(s) visiting a home occupation may be parked on a public street.

3. **Inside Only.** The home occupation must be conducted entirely within the dwelling except for those types of occupations which are conducted entirely off-site and away from the dwelling.
4. **Storage.** The storage of materials, supplies, or equipment outdoors in a manner which is visible from adjacent properties or public ways is prohibited.
5. **Exterior Modifications Prohibited.** Modification or exterior alterations directly related to a home occupation use and not consistent with the use of the home as a residential dwelling is prohibited.
6. **Signs and Advertising.** No signs are permitted either on or off the premises in connection with the home occupation, including signs affixed to or painted on vehicles associated with the home occupation and stored at the dwelling. Products or equipment produced or used by home occupation must not be displayed in a manner which is visible from the exterior of the dwelling.
7. **Vehicles.** The business shall not involve the use of commercial vehicles for delivery of materials to or from the premises other than a vehicle not to exceed 8,500 pounds gross vehicle weight, owned by the business owner, which must be stored on the property where the home occupation is conducted, in a driveway or an enclosed garage.
8. **Nuisances.** A home occupation shall be conducted such that no offensive or objectionable noise, dust, vibration, smell, smoke, heat, humidity, glare, refuse, radiation, electrical disturbance, interference with the transmission of communications, interference with radio or television reception, or other hazard or nuisance is perceptible at or beyond any lot line of the unit or structure within which the home occupation is conducted, or outside the dwelling unit if conducted in other than a detached single-unit dwelling.
9. **Prohibited Uses.** The following uses are prohibited as home occupations:
 - a. Adult-oriented businesses;
 - b. Animal care and services, including pet day care for more than four household pets and/or when any of the pets are kept outdoors;
 - c. All vehicle-related uses;
 - d. Commercial cannabis uses;
 - e. Eating and drinking establishments;
 - f. Food and beverage processing and preparation;
 - g. Hotels and motels;
 - h. Maintenance and repair services;
 - i. Massage establishments;
 - j. Medical offices/clinics;
 - k. Personal services;
 - l. Retail uses, excluding retail sales in which all products are sold over the phone or internet and shipped to the customer; and

- m. Rentals of residential pools or yards separate from a short-term rental as allowed consistent with Section C.10.200 (Short-Term Rentals).
- 10. **Cottage Food Operations.** Cottage food operations are allowed as home occupations consistent with California Government Code section 51035 and California Health and Safety Code section 114365 et seq.

C.10.140 Large Family Child Care and Child Care Centers

- A. **Purpose.** The purpose of this Section is to establish standards specific to child care facilities in compliance with state law.
- B. **Applicability.** The standards for large family child care and child care centers in this Section apply to all large family child care centers and child care centers as allowed by Part XIII-B (Zone Regulations).

C. **Development Standards.**

1. ***Separation for Large Family Child Care Homes.***

- a. Large family child care homes shall be spaced at least 300 feet apart from each other.
- b. The Planning Commission may allow large family child care homes closer than 300 feet from each other through the approval of a Conditional Use Permit in accordance with Subsection D.4.030 (Use Permits) of this Title.

2. ***Parking Requirements.*** Off-street parking spaces shall be provided and improved consistent with the requirements of Chapter C.6 (Parking and Loading).

3. ***Hours of Operation.*** Large family childcare homes may not operate before 6:30 a.m. or after 7:30 p.m.

C.10.150 Live-Work Units

A. **Purpose.** The purpose of this Section is to control and regulate land use activities for live-work units. The intent of a live-work unit is to allow small-scale business activities with residential unit, beyond those activities allowed in home occupations, which meet certain standards.

B. **Applicability.** The provisions of this Subsection apply to the design, development, and operation of live-work units, including new live-work units, conversions of existing residential and nonresidential buildings to live-work buildings, and any change of use or occupancy in a live-work unit.

C. **Establishment.**

1. Live-work units may be established through the conversion of existing commercial, industrial, or other buildings or by new construction.
2. Uses permitted or conditionally permitted within the zone are allowed as the nonresidential use, unless prohibited in Subsection C.10.150.G (Prohibited Uses).
3. Uses that may, depending on how they are operated, have the potential to generate impacts or would constitute a change in occupancy under the Building Code shall not be approved as a nonresidential use within a live-work unit unless the Review Authority finds that as proposed to be conducted, or as modified by conditions of approval, they would not conflict with or adversely affect others living or working in or nearby the live-work development.

D. **Minimum Standards.** All live-work units must meet the following standards:

1. ***Commercial Component.***

- a. ***First floor and street entry.*** The commercial component of a live-work unit shall be located on the first floor with the main entry facing the street or common pedestrian space. The main commercial entry facing the street shall have a commercial, storefront appearance.
- b. ***Restricted to the unit.*** The commercial component shall be restricted to the unit and shall not be conducted in the yard, garage, or any accessory structure. Commercial outdoor storage is not allowed.

2. ***Residential Component.***
 - a. *Living space.* Living space must occupy a minimum of 60 percent of the total gross floor area of the unit.
 - b. *Interior access.* The residential component shall have direct interior access to the commercial unit.
 - c. *Exterior access.* The residential component shall have exterior access that is not through the commercial component.
3. ***Parking and Loading.***
 - a. *Required parking spaces.* Live-work units must comply with Chapter C.6 (Parking) for required parking spaces.
 - b. *Required loading spaces.* Each live-work unit shall have at least one off-street loading area for every 50,000 gross square feet of space occupied by live-work units. No additional loading areas are required if the loading requirements for industrial or commercial occupants of a live-work building exceed the loading requirements for the live-work use.
 - c. *Exceptions and modifications.* Requirements for parking and loading spaces may be waived or modified through the Conditional Use Permit if the Review Authority finds:
 - (i) That the proposed parking will be adequate to meet the demand created by the project given the character of the proposed uses; and
 - (ii) That a waiver or modification of parking requirements will not, under the circumstances of the particular project, either conflict with nor adversely affect commercial or industrial uses or residential zones in the area where the project is proposed.
4. ***Signs.*** Sign size, location, illumination and materials, shall be consistent with the architectural building design and approved through a Sign Program.
5. ***Hazardous Materials.*** Business shall not involve the use of hazardous materials or produce medical or hazardous waste, except those that are below permitted amounts in accordance with the California Fire Code and as amended by the Milpitas Municipal Code V-300-2.10.
6. ***Food Operations.*** All foods must be produced, prepared, packaged, stored, transported, and marketed in compliance with the County of Santa Clara Department of Environmental Health standards.
7. ***Nuisance.*** The live-work unit shall not create external noise, odor, glare, vibration, or electrical interference detectable to the normal sensory perception by adjacent neighbors.
8. ***Nonresident Employees.*** Up to two persons who do not reside in the live-work unit may work in the unit. The employment of three or more persons who do not reside in the live-work unit may be permitted subject to a Conditional Use Permit based on additional findings that such employment will not adversely affect traffic, parking, or other conditions in the area where the live-work unit is located.

9. **Notice to Occupants Required.** The owner or developer of any building containing live-work units shall provide written notice to all live-work occupants and users that the surrounding area may be subject to levels of noise, dust, fumes, or other effects associated with commercial and industrial uses at higher levels than would be expected in residential areas. State and federal health regulations notwithstanding, noise and other standards shall be those applicable to commercial or industrial properties in the zone where the project is located. For purposes of noise control, live-work units shall be classified as commercial property.
10. **On-Premise Sales.** On-premises sales of goods is limited to those produced within the live-work unit. Sales of goods produced within the live-work unit shall be incidental to the primary work use in any building used exclusively for live-work occupancy. These provisions shall permit participation in occasional open studio programs and gallery shows.
- E. **Business License.** A Business License shall be obtained for every commercial space within the live-work units.
- F. **No Separate Sale or Rental of Portions of Unit.** No portion of a live-work unit may be separately rented or sold as a commercial space for a person or persons not living in the premises or as a residential space for a person or persons not working in the same unit.
- G. **Prohibited Uses.** Any use not permitted within the underlying zone is prohibited along with the following:
 1. Adult-oriented businesses;
 2. Massage establishments;
 3. Retail stores, general merchandise;
 4. Smoke/tobacco shops;
 5. Animal care and services;
 6. All vehicle-related uses;
 7. Community assembly;
 8. Group instruction uses;
 9. Educational institutions;
 10. Indoor entertainment uses; and
 11. Eating and drinking establishments.

C.10.160 Massage Establishments

- A. **Purpose.** The purpose of this Section, in conjunction with Chapter III-6 (Massage Establishments and Practitioners) of the Milpitas Municipal Code, is to regulate the establishment, location, and operation of massage establishments and accessory massage establishments in compliance with state law.
- B. **Definitions.** Terms used in this Section are defined Chapter E.2 (Definitions of Terms).

C. **Applicability.**

1. This Section applies to massage establishments as defined in Milpitas Municipal Code Chapter III-6 (Massage Establishments and Practitioners) and Chapter E.4 (Definitions of Uses). This Section also applies to accessory massage establishments as defined in Chapter E.4 (Definitions of Uses).
2. ***Preexisting Massage Establishments.*** Any legally established massage establishments must comply with the provisions of this Section and the provisions of Milpitas Municipal Code Chapter III-6 (Massage Establishments and Practitioners).
3. ***Exemptions.*** The requirements of this Section do not apply to the following establishments or classes of individuals who perform massage while employed in their professional capacities:
 - a. Physicians, surgeons, chiropractors, osteopaths, nurses, physical therapists, or acupuncturists, who are duly licensed to practice their respective professions in California and persons working directly under the supervision of such licensed persons. "Working directly under the supervision" means that the person is an employee of the licensed person, is working at the same location as the licensed person, has his or her work supervised by the licensed person, and that the licensed person is present when the employee is performing massage. This exemption shall not apply if the business performs massage on persons for whom the licensed person does not provide professional services.
 - b. Barbers, beauticians, cosmetologists, manicurists, and other persons licensed to practice any healing art under the provisions of Division 2 (commencing with Section 500) of the California Business and Professions Code while engaging in practices within the scope of their licenses, and who perform massage only on the neck, face, scalp, hands, arms, or lower limbs up to the knee of their customers.
 - c. Personal fitness training centers, gymnasiums, athletic facilities or health clubs, when the giving of massage for compensation is not a principal function of such businesses.
 - d. Hospitals, nursing homes, sanitariums, or any other healthcare facilities duly licensed by the State.
 - e. Accredited high schools, junior colleges, and colleges or universities whose coaches and trainers are acting within the scope of their employment.
 - f. Trainers of amateur, semi-professional or professional athletes or athletic teams, while engaging in their training responsibilities for and with athletes; and trainers working in conjunction with a specific athletic event such as an outdoor road or bike race.
 - g. Sole providers, including sole providers operating an off-premise massage service, who have a valid certificate issued by the CAMTC in accordance with the Act, either as a certified massage practitioner or a certified massage therapist, and who are practicing consistent with the qualifications established by such certificate.

D. **General Requirements.**

1. ***Required Permits.***

- a. Prior to the operation of a massage or an accessory massage establishment, the owner or managing officer/employee must obtain a Massage Establishment Permit in accordance with Milpitas Municipal Code Chapter III-6 (Massage Establishments and Practitioners), a Minor Conditional Use Permit in accordance with Section D.4.030 (Use Permits), and a Business License in accordance with Milpitas Municipal Code Chapter III-1 (Business Licenses).
- b. A Massage Establishment Permit, and any renewal thereof, shall be filed with the Chief of Police, in accordance with Milpitas Municipal Code Chapter III-6 (Massage Establishments and Practitioners). The Minor Conditional Use Permit shall not be granted until a Massage Establishment Permit is issued by the Chief of Police.

2. ***Compliance with Codes.*** Prior to the operation of a massage establishment or accessory massage establishment, the massage establishment must comply with all applicable codes regarding fire, building and safety, health and safety, and other relevant laws.

3. ***Operational Standards.*** In addition to the restrictions specifically required in the Massage Establishment Permit issued by the Chief of Police and in accordance with Milpitas Municipal Code Title III, Chapter 6 (Massage Establishments and Practitioners), all massage establishments must comply with the regulations applicable to the zone in which it is located. Operating hours must comply with the following:

- a. Massage establishments may operate between the hours of 7:00 a.m. and 10:00 p.m.;
- b. Massage services begun before 10:00 p.m. must terminate at 10:00 p.m.; and
- c. No customer shall be in any massage establishment between the hours of 10:00 p.m. and 7:00 a.m.

4. ***Off-Street Parking Requirement.*** Two off-street parking spaces per treatment room must be provided. If there are no treatment rooms, then one space for every two massage chairs or two massage tables must be provided. The parking spaces must comply with all development standards set forth in Chapter C.6 (Parking and Loading).

5. ***Commercial Purposes Only.*** A massage establishment must be used for commercial purposes only. Use of the massage establishments for residential or lodging purposes is prohibited.

6. ***Off-Premises Massage Businesses.*** No off-premises massage business shall conduct massage in a hotel or motel room, vehicle, or in any private residence other than that of the client receiving the massage. No off-premises massage service may be provided in a private residence or business between the hours of 10:00 p.m. and 7:00 a.m.

7. ***Recreational or Special Events.*** Persons administering massages to other persons who are participating in a recreational or special event that has been approved in accordance with Section C.10.230 (Temporary Uses and Structures) and the Chief of Police shall be California Massage Therapy Council certified but will not be required to hold a Massage Establishment Permit provided the following conditions are met:

- a. The massage technician shall be registered with the City of Milpitas Police Department;
 - b. Massage services are equally available to all participants in the event;
 - c. The massage services are provided during the event in an open area at the site of the event;
 - d. The sponsors of the event have approved the provision of massage services at the event;
 - e. Massage services were included in the project description in the application for a Special Event Permit in accordance with Section D.4.120 (Special Event Permit).
 - 8. **Signs.** A recognizable and legible sign complying with the requirements of Chapter C.8 (Signs) must be posted at the main entrance of the massage establishment identifying the location as a licensed massage establishment.
- E. **Application Procedure.**
- 1. **Minor Conditional Use Permit.** The owner of a massage or accessory massage establishment must apply for and obtain a Minor Conditional Use Permit before operating massage establishment. The Minor Conditional Use Permit is subject to the provisions of and issued in accordance with the Minor Conditional Use Permit process in Section D.4.030 (Use Permits).
 - 2. **Compliance Review.** The Director will conduct a compliance review on an annual basis concurrent with review of the Massage Establishment Permit and renewal of the Business License for each use. Any failure to conduct a review does not waive any noncompliance or the City's right to conduct a review in the future.
 - 3. **Change in Ownership.** If there is a change of property ownership, change of owner's agent or representative, or any other change in material facts pertaining to the information contained in the Minor Conditional Use Permit application, the new owner or new owner's authorized agent or representative shall notify the City prior to continuing to operate the massage establishment.
- F. **Violation of Regulations.** Violation of any provision of this Title may result in the revocation of the City's approval of the massage or accessory massage establishment in accordance with Chapter D.16 (Enforcement and Penalty).

C.10.170 Mobile Food Vending

- A. **Purpose.** The purpose of this Section is to allow mobile food vendors to operate in appropriate areas of Milpitas and to protect and maintain public safety, health, and welfare while providing opportunities for small businesses, adding vibrancy and activity to streetscapes and neighborhoods, and expanding food access in areas underserved by brick-and-mortar restaurants.
- B. **Mobile Food Vending Review Procedures.**
 - 1. **On Private Property.**
 - a. One mobile food vehicle operating on a parcel, when permitted in Part B (Zone Regulations), may be approved subject to Minor Site Development Permit approval in accordance with Section D.4.020 (Site Development Permits).

- b. A mobile food park operating for more than seven consecutive days may be approved subject to Minor Conditional Use Permit approval in accordance with Section D.4.030 (Use Permits).
- c. Two or more mobile food vehicles operating on a parcel for a period of seven consecutive days or less shall require a Special Event Permit in accordance with Section D.4.120 (Special Event Permit).

2. *In Public Parks and Open Space.*

- a. One mobile food vehicle operating within a public park or open space may be approved subject to approval of a Minor Site Development Permit in accordance with Section D.4.020 (Site Development Permits).
- b. Two or more mobile food vehicles operating together within a public park or open space for a period of seven consecutive days or less shall require a Special Event Permit in accordance with Section D.4.120 (Special Event Permit).
- c. Mobile food parks shall not be permitted within public parks and open spaces.

3. *In Public Right-Of-Way.*

- a. Mobile food vending in the public right-of-way is permitted subject to the review and approval of the Department, as follows:
 - (i) *In R1, R2, and R3 zones.* Mobile food vending in the public right-of-way may be permitted as part of a one-time or recurring special event for which a Special Event Permit has been issued in accordance with Subsection D.4.120 (Special Event Permit), or as part of another official event authorized by the City (e.g., National Night Out).
 - (ii) *In R4, commercial, industrial, mixed use, Metro Specific Plan, and institutional zones.* Mobile food vending in the public right-of-way is permitted upon issuance of all required City and County permits per Subsection C.10.170.G (Other Permits and Licenses Required).

4. *Ice Cream Trucks.*

- a. Ice cream trucks may operate on public rights-of-way in all zones, including residential zones, and in public parks with no City zoning permits required (i.e., permits administered under this Title). Ice cream trucks shall be required to obtain a Business License.
- b. An operator of an ice cream truck proposing to vend in a stationary location on private property shall be subject to all requirements, standards, and permitting procedures in this Section that apply to mobile food vehicles.

C. *Location and Siting Requirements.*

1. *On Private Property.*

- a. The operator of a mobile food vehicle operating on a privately owned parcel shall obtain prior written permission from the property owner and shall have an original signed copy of such permission available at all times while the mobile food vehicle is in operation on the property.

- b. A mobile food vehicle shall be parked outside any designated fire lane and outside any parking or loading space that is required for the primary use on the property.
 - (i) *Mobile food vending operations shall not reduce the available parking on the property below the minimum number of parking spaces required to serve the existing use(s) on the lot.*
 - (ii) *For a property that is nonconforming with respect to parking, mobile food vending operations shall not reduce the total existing amount of parking on the lot.*
- c. Unless otherwise approved in accordance with Subsection C.10.160.F (Exceptions to standards and requirements), a mobile food vehicle shall be parked a minimum of 15 feet from a driveway curb cut while in operation.

2. ***In Public Right-Of-Way.***

- a. A mobile food vehicle operating in the public right-of-way shall be parked in a legal parking space and shall comply with all City parking regulations at all times while in operation.
- b. A mobile food vehicle may only serve customers from an adjacent sidewalk or the side of the vehicle closest to the curb and shall not serve customers from the side of the vehicle closest to the motorized travel lanes of the street.

3. ***In Public Parks and Open Spaces.***

- a. The location and siting of mobile food vending operations within a public park or open space shall be subject to the approval of the Recreation and Community Services Department, through the Minor Site Development Permit or Special Event Permit process as required per Chapter D.4 (Permits and Approvals)
- b. A mobile food vehicle operating within a public park shall be parked in a legal parking space on a paved surface outside any designated fire lane.

4. ***Separation from Other Uses.***

- a. A mobile food vehicle in operation shall be located a minimum of 150 feet from any existing restaurant.
- b. A mobile food vehicle in operation shall be located a minimum of 150 feet from a freeway on- or off-ramp.

D. **Site Design Standards.**

1. ***Parking.***

- a. For one mobile food vehicle operating on private property or in a public park, no parking shall be required to serve the mobile food vending use. The mobile food vehicle shall comply with Chapter C.6 (Parking) with respect to parking for other existing uses on a lot.
- b. For mobile food parks, parking must comply with Table C.6.050-A (Required Number of Vehicle Parking Spaces). Such parking shall be provided in addition to any required parking serving other existing uses on the lot.

2. ***Access and Circulation.***

- a. All mobile food vending operations shall be located so as not to impede safe movement of vehicular, bicycle or pedestrian traffic, and to maintain a clear line of sight for vehicles, bicycles and pedestrians.
- b. No mobile food vehicle shall obstruct access to or circulation through any parking lot, or access to any public sidewalk or alley.

3. ***Seating Areas.***

- a. For mobile food vehicles operating in the public right-of-way, on-site seating (including tables, chairs, canopies, umbrellas, or similar amenities) are prohibited.
- b. For one mobile food vehicle operating on private property, the site plan submitted for Minor Site Development Permit review per Subsection D.4.020 (Site Development Permits) shall show all proposed temporary amenities and structures for on-site seating and dining. For mobile food parks, the site plan submitted for Minor Conditional Use Permit review per Subsection D.4.030 (Use Permits) shall show all proposed temporary and permanent amenities and structures for on-site seating and dining.
- c. Mobile food vending operations requiring a Special Event Permit shall be subject to the requirements and procedures in Section D.4.120 (Special Event Permit) for seating, dining areas and similar amenities.

4. ***Restrooms.***

- a. For one mobile food vehicle operating on private property or for mobile food vehicles operating in the public right-of-way:
 - (i) If the vehicle operates in the same location on an ongoing basis, for at least one day per week and for more than one hour on each day of operation, the operator must have access to a restroom facility within 200 feet in accordance with California Health and Safety Code section 114315. If the vehicle operates in the same location on an ongoing basis, for at least one day per week and for more than three consecutive hours on each day of operation, the operator must arrange and secure access to a restroom within 200 feet of the site that is available to customers and employees of the mobile food vehicle.
 - (ii) A mobile food vehicle operator to whom Subsection C.10.170.D.4.a.i, above, applies shall submit to the City, concurrently with the permit application, a signed letter from the owner of the property on which the restroom is located to verify that the mobile food vending operation has access to the restroom for use by employees and customers (if required) during its hours of operation.
- b. For mobile food parks, one single-stall, gender-neutral restroom shall be provided for every five mobile food vehicles operating on the site. In calculating the restroom requirement, fractional numbers shall be rounded down to the nearest whole number.
- c. Mobile food vending operations requiring a Special Event Permit shall be subject to the requirements and procedures in Section D.4.120 (Special Event Permit) for restrooms.

E. **Operational Standards and Requirements.**

1. **Mobility of Operations.** Mobile food vehicles shall not connect to temporary or permanent on-site water, gas, electricity, telephone or cable sources.
2. **Hours of Operation.** Unless otherwise approved in accordance with Section C.10.170.F (Exceptions to Standards and Requirements), hours of operation for mobile food vending shall be between the hours of 7:00 a.m. and 10:00 p.m.
3. **Parking and Storage of Mobile Food Vehicles.** Outside of hours of active operations mobile food vehicles shall be removed from the operating site, whether on private property or in the public right-of-way. Mobile food vehicles shall not be parked overnight at the location of operation.
4. **Noise.** Mobile food vending operations shall comply with the provisions of Milpitas Municipal Code Chapter V-213 (Noise Abatement).
5. **Signage.** A mobile food vehicle may display signage permanently attached to or painted on the vehicle advertising its products and services. A mobile food vehicle may also place one A-frame or upright sign within 10 feet of the vehicle that displays information such as the menu, prices, and specials of the day. Any A-frame or upright sign shall be subject to the provisions of Chapter C.8 (Signs). No other signs or banners that are separate from the mobile food vehicle shall be placed at the operating site or within the public right-of-way.
6. **Trash Management and Disposal.**
 - a. For one mobile food vehicle operating on private property or in the public right-of-way, and for mobile food parks:
 - (i) All mobile food vending operations shall provide separate and clearly marked receptacles for trash, recycling and/or compost (minimum size for each 32 gallons), according to the collection services available, at the operating site. Operators of mobile food vehicles shall properly dispose of all trash, recycling and/or compost generated by their operations daily.
 - (ii) The operator of a mobile food vehicle shall keep the area within a 25-foot radius of the vehicle, including private property, sidewalks, and roadways, clean and free of paper, food waste and other refuse generated by the operation.
 - b. Mobile food vending operations requiring a Special Event Permit shall be subject to the requirements and procedures in Section D.4.120 (Special Event Permit) for trash management and disposal.
 - c. Mobile food vending operations, if using disposable food service ware for packaging and serving, shall use products that are recyclable or compostable. Use of polystyrene foam food service ware is prohibited per Milpitas Municipal Code Chapter III-8 (Prohibition of Expanded Polystyrene (EPS) Foam Food Service Ware).

F. **Exceptions to Standards and Requirements.** Exceptions or reductions to the location and siting requirements, site design standards, and operational and standards in this Section may be granted

at the discretion of the Director and the Fire Marshal based on site-specific conditions and subject to the following findings:

1. The proposed number, configuration, and operation of mobile food vehicles is generally consistent with the overall intent of these regulations;
2. The proposed mobile food vending activity will not be detrimental or injurious to property or improvements in the vicinity nor to the public health, safety, and general welfare.

G. Other Permits and Licenses Required.

1. All mobile food vehicles operating within Milpitas must obtain a permit for mobile food facilities from the Santa Clara County Department of Environmental Health. The valid County health permit shall be displayed on the vehicle in a location visible to the public at all times.
2. All mobile food vehicles operating within the boundaries of Milpitas shall obtain a current City Business License prior to establishing a vending location on public or private property or setting up operations. The license shall at all times be displayed on the vehicle in a location visible to the public.
3. All mobile food vehicles must have current and valid vehicle registration clearly displayed on their license plates while vending at the operating site or in the public right-of-way.

C.10.180 Mobile Home Parks

- A. Purpose.** The purpose of this Section is to establish standards for mobile home parks.
- B. Site Location.** A mobile home park must abut a major street.
- C. Community Center.** A community recreation center with a floor area of 25 square feet per mobile home unit, but in no case less than a minimum of 3,750 square feet, shall be provided and be centrally located within the mobile home park. Administrative offices, laundry facilities, or other nonrecreational uses may be developed in conjunction with the community center but shall be in addition to the minimum community center floor area.
- D. Circulation.**
1. The main entrance of a mobile home park shall consist of two 10-foot travel lanes for ingress and an additional two lanes for egress, separated by a landscaped median, a minimum of 10 feet in width and 100 feet in length.
 2. An illuminated directory map shall be provided at all entrances to the mobile home park in such a manner as to be read by the driver of an entering vehicle without leaving the vehicle and consistent with Chapter C.8 (Signs).
 3. All private roadways within the mobile home park shall include a minimum 25 feet travel lane width plus a 10-foot parking lane on each side of the roadway.
 4. All private roadways shall be structurally designed consistent with Public Works Standards and shall include concrete curbs and gutters.
- E. Parking.** Vehicle parking must be provided consistent with Chapter C.6 (Parking and Loading), and at least one parking space must be provided contiguous to each individual mobile home site.

- F. **Other Regulations.** Mobile home parks must comply with all applicable federal and state regulations.
1. For the state law that governs manufactured home parks (i.e., Mobilehome Parks Act), see California Health and Safety Code section 17910 et seq. and section 65580 et seq.
 2. For the state law that regulates mobile home park, see California Code of Regulations, Title 25, Division 1, Chapters 2 and 2.2.

C.10.190 Service Stations and Car Washes

- A. **Purpose.** The purpose of this Section is to establish reasonable and uniform regulations regarding the location, development, and design of service stations and car washes.
- B. **Minimum Standards.**
1. **Landscaping.** At least 10 percent of the site shall be landscaped. All landscaped areas shall be maintained in compliance with Chapter C.4 (Landscaping Standards), and the following standards:
 - a. A minimum six-foot wide inside dimension and a six-inch high curbed landscaped planter area shall be provided along the front and street property lines, except for vehicular circulation openings. A three-foot wide landscaping buffer shall be provided along all other property lines.
 - b. A 600-square-foot planter with a minimum dimension of 20 feet shall be provided at the corner of intersecting streets unless a building is located at the corner.
 - c. Additional landscaping may be required where necessary to prevent visual impacts on adjacent properties.
 2. **Lighting.** In addition to the lighting standards required in Section C.2.070 (Lighting and Illumination), all exterior light sources, including canopy, perimeter, and flood, shall be energy-efficient, stationary, and shielded or recessed within the roof canopy to ensure that all light is directed away from adjacent properties and public rights-of-way. Lighting shall not be of a high intensity so as to cause a traffic hazard, be used as an advertising element, or adversely affect adjacent properties.
 3. **Pump Islands.** Pump islands shall be located a minimum of 15 feet from any property line to the nearest edge of the pump island. A canopy or roof structure over a pump island may encroach up to 10 feet within this distance.
 4. **Car Wash Facilities.** No building or structure shall be located within 30 feet of any public street or within 20 feet of any interior lot line of a residential use or residential zone. Car wash openings shall be screened from public streets to a height of 40 inches. Screening devices shall consist of walls and/or berms with supplemental plant materials.
 5. **Hours of Operation.** Car washing facilities are limited to 7:00 a.m. to 10:00 p.m., seven days a week unless additional hours are allowed subject to Minor Use Permit approval. When abutting a residential zone, the hours of operation shall be between 8:00 a.m. to 8:00 p.m., seven days a week.
- C. **Application Review and Findings for Approval.** In reviewing proposals, emphasis shall be placed on quality design of building materials and landscape features. The Review Authority shall only

approve a service station or car wash facility if all required findings in Chapter D.4 (Permits and Approvals) are made in addition to the following findings:

1. The project is designed so that form and scale are harmonious and consistent with the character of the specific site, the adjacent uses and structures, and the surrounding neighborhood;
 2. The site design, including the location and number of driveways, will promote safe and efficient on-site and off-site traffic circulation;
 3. Service bay openings are designed to minimize the visual intrusion on surrounding streets and properties;
 4. Lighting is designed to be low-profile, indirect or diffused, and avoid adverse impacts on surrounding uses; and
 5. The washing facility will comply with all applicable water quality standards and protocols.
- D. **Abandonment.** In the case of abandonment or non-operation of the primary use, a service station must be dismantled and the site cleared and remediated as required by state and federal law within 12 months subsequent to the close of the last business day.

C.10.200 Short-Term Rentals

- A. **Purpose.** The purpose of this Section is to regulate the establishment and operation of short-term rental units (STRs). As such, the City intends to preserve the residential character of neighborhoods, prevent long-term residential uses from being replaced with STRs, and protect all neighborhoods from potential adverse impacts caused by the operation of STRs.
- B. **Applicability.** This Section applies to short-term rental units as defined in Chapter E.4 (Definitions of Uses).
1. **Permitted Zones.** STRs are permitted in dwelling units in the R1, R2, R3, R4, MXD, MXD3, NCMU, and TC zones, subject to the requirements of this Section.
 2. **Nonconforming Dwelling Units.** STRs are prohibited within all nonconforming dwelling units, except those that are legal nonconforming with respect to the parking standards of Chapter C.6 (Parking and Loading). If a dwelling is legal and nonconforming only because it does not meet the parking standards of Chapter C.6 (Parking and Loading), an STR may be established when parking for the dwelling unit is provided to meet the applicable requirements of Chapter C.6 (Parking and Loading).
 3. **Permitted in Primary Dwelling Units Only.** STRs are permitted in primary dwelling units only. STRs are not permitted within accessory structures and buildings, ADUs, or recreational vehicles.

C. **General Requirements.**

1. **Required Permits.** Prior to the operation of a dwelling unit, or a portion thereof, as an STR, the operator must obtain a Short-Term Rental Permit in accordance with this Section and a Business License in accordance with Milpitas Municipal Code Chapter III-1 (Business Licenses). A Short-Term Rental Permit may be terminated or revoked if the standards of this Title are not met.
2. **Compliance.** Occupants of the STR must comply with all applicable federal, state, and local laws. The operator must ensure compliance with this provision.
3. **Rentals per Dwelling Unit.** A maximum of one short-term rental is permitted per dwelling unit at any given time.
4. **Off-Street Parking Requirement.** One off-street parking space must be provided for the STR. Any parking space in excess of the required number of parking spaces for the primary dwelling unit in accordance with Chapter C.6 (Parking and Loading) may be used for the STR. The parking space must comply with all development standards set forth in Chapter C.6 (Parking and Loading).
5. **Exterior Alterations.** The exterior of the dwelling unit must not be altered such that the structure appears to serve a nonresidential use either by color, materials, construction, lighting, signage, landscaping, or by other similar effects.
6. **Hosted Rentals Only.** An operator may only conduct a hosted rental, where an owner or operator is living and present in the dwelling unit during the short-term rental period. Un-hosted rentals, where an owner or operator is not living and present in the primary dwelling unit during the short-term rental period, are prohibited in STRs.
7. **Maximum Occupancy.** The daytime (7:00 a.m. to 9:00 p.m.) and overnight (9:00 p.m. to 7:00 a.m.) occupancy of the STR is limited to a maximum of two persons per bedroom plus one additional person. The operator shall not allow the STR to be used for any gathering where the number of persons will exceed the permitted maximum occupancy limits.
8. **Alternative Contact Person.** The owner must identify and designate an alternative contact person who must be available 24 hours per day, seven days per week, to respond to complaints regarding the condition, operation or conduct of occupants of the STR. The alternative contact person may be the owner, local property manager, or agent of the owner, and must respond in-person to complaints within 60 minutes.
9. **Trash and Refuse.** Trash and refuse must be stored outside of public view, except in proper containers for the purpose of collection by the City's authorized waste hauler on scheduled trash collection days.
10. **Signage.** Signs that advertise the availability of the short-term rental unit are prohibited.
11. **Liability Insurance.** Liability insurance is required of the operator, or hosting platform on behalf of the operator, in the amount of no less than \$500,000. Proof of liability insurance is not required if hosting activity is only handled by a hosting platform that already extends similar liability coverage.

12. **Commercial and Assembly Uses Prohibited.** STRs are limited to dwelling, lodging, and sleeping purposes only. Use of the STR for any other commercial uses or assembly uses such as weddings, corporate events, or parties, is prohibited.
13. **Transient Occupancy Tax (TOT).** Either the operator or hosting platform must collect and remit the transient occupancy tax in accordance with Milpitas Municipal Code Chapter III-13 (Transient Occupancy Tax). The operator must maintain records of TOT paid, even if paid by a hosting platform, for three years.
14. **Good Neighbor Manual Required.** The operator must sign a manual provided by the City that summarizes general rules of conduct and all rules and regulations applicable to the use of the STR in this Section and the Milpitas Municipal Code. The operator must post the manual on the inside of the front door and door to the backyard or a in a conspicuous location near each door.
15. **Indemnification.** To the fullest extent permitted by law, the owner of an STR must defend, indemnify, and hold the City, its officials, officers, and employees free and harmless from any and all claims, demands, causes of action, damage or injury to persons or property arising out of any alleged acts, omissions, or willful conduct of the owner, its employees, or its agents.
16. **Health and Safety.** It is the operator's responsibility to assure that the STR is and remains in compliance with all applicable codes regarding fire, building and safety, health and safety, and other relevant laws.

D. **Application Procedure.**

1. **Short-Term Rental Permit.** STRs are subject to a Short-Term Rental Permit, in accordance with this Section. An owner or operator must apply for and obtain a Short-Term Rental Permit before operating an STR.
2. The Director makes the determination on the Short-Term Rental Permit application, based on compliance with provisions in this Subsection.
3. The application must contain the following information and documentation:
 - a. The name, address, and telephone number of the owner of the subject short-term rental unit;
 - b. If the applicant is not the owner, the applicant must demonstrate written consent of the owner to operate a short-term rental unit on the property;
 - c. The name, address, and telephone number of the owner's authorized agent or representative, if any;
 - d. The name, address, and 24-hour telephone number of the Alternative Contact Person;
 - e. Verification that the Alternative Contact Person can respond in person to the site of the short-term rental unit within 60 minutes of notification of a complaint;
 - f. The address of the proposed STR;
 - g. The number of bedrooms in the STR;
 - h. The location and dimensions of the off-street parking space designated for the STR;

- i. For STRs located in any area governed by a homeowners' association or community association (association) and subject to CC&Rs, the applicant must additionally submit a copy of a letter to the association's governing board stating the applicant's intent to operate a short-term rental unit and inviting the association to submit a letter to the City stating one of the following: (1) that short-term rentals are not prohibited at the proposed unit by the CC&Rs; or (2) that a short-term rental is allowed at the proposed unit under the CC&Rs, but only under certain conditions, and a statement of whether or not the conditions here are met; or (3) that the CC&Rs do not allow short-term rentals as defined herein. The association's response is not determinative, but it is a factor that may be considered by the Director;
 - j. A copy of the Good Neighbor Manual, signed by the owner, certifying that the owner has read and understands the guidelines for responsible operation;
 - k. The operator must attach a copy of the "Smoke Alarm & Carbon Monoxide Alarm Self Certification" for the property to be used as a short-term rental to the application in order to ensure the space has smoke alarms and carbon monoxide alarms and spark arrestors installed; and
 - l. Such other information as the Director deems reasonably necessary to administer this Section.
- E. **Compliance Review.** The Director will review the Short-Term Rental Permit within one year after issuance for compliance with this Section. The Director will conduct a similar compliance review of Short-Term Rental Permits on an annual basis, or as needed, concurrent with renewal of the Business License for each use. Any failure to conduct a review does not waive any noncompliance or the City's right to conduct a review in the future.
- F. **Change in Ownership.** If there is a change of property ownership, change of owner's agent or representative, or any other change in material facts pertaining to the information contained in the Short-Term Rental Permit application, the new owner or new owner's authorized agent or representative shall obtain a new Business License and notify the City prior to continuing to rent the subject unit as a short-term rental. The Director will conduct a compliance review of the Short-Term Rental Permit for the subject property in conjunction with the application for a Business License by the new property owner.
- G. **Violation of Regulations.** Violation of any provision of this Title, including the requirement to maintain a current Business License, may result in the revocation of the Short-Term Rental Permit after notice and an opportunity for a hearing has been given to the permittee, in accordance with Section D.18.070 (Modification, Revocation, and Suspension).
- H. **Enforcement.** Where prompt compliance is not forthcoming, the City may take any appropriate enforcement action to secure compliance. All remedies in the Milpitas Municipal Code are considered cumulative and the use of one or more remedies by the City shall not bar the use of any other remedy for the purpose of enforcing these provisions.

C.10.210 Single-Family Dwelling

- A. **Purpose.** The purpose of this Section is to provide standards for single-family dwellings.

- B. **Applicability.** Newly constructed single-family dwellings must comply with the standards in this Section. Existing single-family dwellings shall not be required to comply with these standards or deemed nonconforming because the dwelling does not comply with these standards.
- C. **Limits on Blank Walls.** No wall on any level except for garages may run in a continuous plane of more than 20 feet without a window or a projection, offset, or recess of the building wall at least one foot in depth.
- D. **Entrances.**
 - 1. **Orientation.** The primary entrance of any single-family dwelling located along public rights-of-way or pathways must be at least partially visible from the public street or pathway. Exceptions to this requirement may be approved where the site is located on a major street, or topographic conditions, existing trees, or lot configuration prevent this visibility.
 - 2. **Protection.** The primary entry must incorporate a projection, recess, or combination of projection and recess at least 14 square feet in area, with a minimum depth of 3.5 feet.

FIGURE C.10.210-1: ENTRANCE PROTECTION



- E. **Privacy.** New second-story windows that are five feet or less from an interior side property line or 15 feet or less from a rear property line shall incorporate at least one of the following:
 - 1. The proposed second-story window shall be positioned such that the window sill is at least five feet above finished floor; or
 - 2. The proposed second-story window shall utilize frosted or obscured glass in the glazing portion of the window (i.e., glass that is patterned or textured such that objects, shapes, and patterns beyond the glass are not easily distinguishable).
- F. **Street-Facing Facade Design.** All street-facing buildings facades must be designed at an equivalent design level to the primary facade in the extent of building articulation, level of detail, and quality of exterior materials, and consistent with the color scheme of the primary facade. Details include but are not limited to door recesses, door trim, cornices, belt courses, columns/piers, posts/beams, brackets, columns/arches, and roof forms.
- G. **Building Materials.**

1. Exterior timber must be protected from decay by stain and sealant.
2. Exterior ferrous metals must be protected from corrosion either through the use of galvanized, stainless, weathering steel, or powder coating.
3. Plywood, corrugated metal, sheet metal, and unfinished aluminum are prohibited.

C.10.220 Single Room Occupancy Residences

- A. **Purpose.** The purpose of this Section is to provide standards for single room occupancy (SRO) residences.
- B. **Applicability.** The standards for SRO residences in this Section apply to all SRO residences as allowed by Part XIII-B (Zone Regulations).
- C. **Location.** SRO residences must be within one-half mile of a fixed rail or bus stop with 30-minute minimum headways during peak hours.
- D. **Minimum Unit Standards.** Each SRO unit must:
1. Be a minimum of 150 square feet;
 2. Not exceed 400 square feet; and
 3. Contain a closet within the unit.
- E. **Minimum Facility Standards. An SRO facility shall meet the following standards:**
1. **Full Bath.** If an individual full bath is not provided in each unit, common bath facilities shall be provided in accordance with the California Building Code for congregate residence with at least one full bathroom per floor.
 2. **Full Kitchen.** An SRO unit is not required to but may contain partial or full kitchen facilities. A full kitchen includes a sink, a refrigerator and stove, range top or oven. A partial kitchen is missing at least one of these appliances. If a full kitchen is not provided, common kitchen facilities shall be provided with at least one full kitchen per floor.
 3. **Laundry.** Laundry facilities shall be provided in a separate room at the ratio of one washer, dryer, and laundry tub with hot and cold running water for every 20 units, with at least one washer, dryer, and laundry tub per floor.
 4. **Common Space.** A minimum of 200 square feet of interior usable common space must be provided, excluding janitorial storage, laundry facilities and hallways.
 5. **Management Plan.** A management plan shall be submitted to the Department for review and approval prior to issuance of a Certificate of Occupancy. Management plans shall be resubmitted to the Department on an annual basis for review and approval. A facility with 10 or more units shall provide on-site management.

C.10.230 Temporary Uses and Structures

- A. **Purpose.** This Section establishes standards for uses that are intended to be of limited duration of time and that will not permanently alter the character or physical facilities of the site where they occur.

- B. **Applicability.** This Section applies to the temporary uses and structures on private property and certain public rights-of-way described in this Section. All other temporary uses shall be prohibited on private property.
- C. **General Standards.**
1. **Business License Required.** Where applicable, a separate Business License is required for each vendor.
 2. **Removal of Temporary Use.** Each site occupied by a temporary use shall be left free of debris, litter, or any other evidence of the temporary use upon completion or removal of the temporary use.
 3. **Security.** A performance security (including a bond or financial deposit) in a form and amount acceptable to the Director may be required before initiation of the temporary use to ensure the following:
 - a. Cleanup after the use has ceased; and
 - b. To guarantee removal of all temporary structures within 30 days following the expiration of the Temporary Use Permit or completion of the use or activity, whichever occurs first.
- D. **Temporary Uses Not Requiring a Temporary Use Permit.** The following types of temporary uses may be conducted without a Temporary Use Permit. Other permits, such as building permits, may be required.
1. **Yard/Garage Sales.** Sales of personal property conducted by a resident of the premises with a maximum term of three consecutive calendar days and occurring no more than two times a year.
 2. **Nonprofit Fundraising.** Fundraising activities by tax exempt organizations pursuant to 501(C) of the Federal Revenue and Taxation Code are allowed in nonresidential zones with no limitation on the number of occasions and duration where there is no disruption to the normal circulation of the site; encroachment upon driveways, pedestrian walkways, or required parking or landscaped areas; obstruction to sight distances; or other created hazard for vehicle or pedestrian traffic.
 3. **Seasonal Sales.** The annual sales of holiday related items such as Christmas trees, pumpkins, and similar items may be permitted in accordance with the following standards. This Subsection is only applicable to temporary seasonal sales that are not in conjunction with an existing business and are not applicable to farmers' markets or the sale of fireworks.
 - a. **Location.** Seasonal sales are limited to commercial, mixed use, and institutional zones and to properties in other zones that have primary educational institution or community assembly uses.
 - b. **Number of events.** The subject lot shall not be used for seasonal sales more than three times within the calendar year.
 - c. **Time period.** Temporary seasonal sales shall be limited to 45 days of operation per calendar year.

- d. *Merchandise.* Temporary seasonal sales shall not engage in the sale of any merchandise not directly associated with the holidays with which the seasonal sales are associated.
 - e. *Elimination of Parking.* Areas used for temporary seasonal sales shall not eliminate the required parking for the primary use on the site, if there is one, or for any other site.
 - f. *Removal.* Each site occupied by a temporary use shall be left free of debris, litter, or any other evidence of the temporary use upon completion or removal of the use, and shall thereafter be used, in compliance with the provisions of this Title.
4. **Commercial Special Events and Sales.** Commercial special events and sales including, but not limited to, grand opening events and other special sales events, are allowed in accordance with the following standards:
- a. *Location.* Events are limited to nonresidential zones and shall be located on the site of, and associated with, a permanent commercial use.
 - b. *Number of events.* No more than six events at one site shall be allowed within any 12-month period.
 - c. *Duration.* The maximum duration of a single event is five consecutive calendar days, with a minimum of 14 calendar days between each event.
 - d. *Display.* Location of the event or displayed merchandise shall not disrupt the normal circulation of the site, nor encroach upon driveways, pedestrian walkways, or required parking or landscaped areas, or obstruct sight distances or otherwise create hazards for vehicle or pedestrian traffic.
5. **Temporary Construction Office Trailers.** On-site temporary construction offices during the period of construction may be allowed in accordance with the following standards:
- a. *Location.* Trailers shall not obstruct driveways or traffic access aisles.
 - b. *Parking impacts.* The applicant shall demonstrate that parking will not be negatively impacted.
 - c. *Colors and materials.* The colors and materials shall complement the main building, if one exists.
 - d. *Screening.* The Director may require screening in addition to other applicable screening requirements in this Title.
 - e. *Noise.* Any exterior noise-generating equipment associated with trailers shall not be within 300 feet of a residential zone or use.
 - f. *Removal.* Trailers shall be removed upon cessation of permitted construction activity.
 - g. *Exceptions.* Any deviation from any standards above shall only be allowed through the approval of a Minor Site Development Permit.
6. **Temporary Resilience Hubs Operating During a Declared Emergency.** A temporary resilience hub, intended to provide essential services to residents during or immediately following an event that has been declared an emergency by a local, state, or federal government authority, but not intended to operate on a long-term or permanent basis,

may be allowed in any location and in any zone without requiring a Temporary Use Permit.

E. **Temporary Uses Requiring a Temporary Use Permit.** The following types of temporary uses must obtain a Temporary Use Permit and are subject to the following standards:

1. ***Model Homes and Complexes.*** Model home complexes and sales offices may be allowed solely for the first sale of homes within a recorded tract or condominium subdivision, subject to the following standards:
 - a. ***Applicability.*** The model homes shall meet all applicable zoning and development standards for the lots as shown on the tentative map.
 - b. ***Time Limits.***
 - (i) ***Temporary sales office.*** A temporary information/sales office shall be removed within one month of closing the sale of the final unit of the development.
 - (ii) ***Model homes.*** Model homes may be established and operated for a period of three years or until completion of the sale of the lots or units, whichever comes first. One-year extensions may be approved by the Director until the sale of all lots/residences is completed.
 - c. ***Location of Sales.*** The model home complex and office must be located on the same or adjacent premises as the subdivision or building project. Real estate sales conducted from a temporary sales office are limited to sales of lots or units within the development.
 - d. ***General Plan.*** Model home sales personnel shall prominently post a copy of the General Plan and Land Use Map and to refer each purchaser of a home to the General Plan and to the Department to answer any questions regarding interpretation of the General Plan.
 - e. ***Site Plan Required.*** All applicants shall submit a site plan indicating the lots on which the models are to be constructed. The location and details of the sales office shall be identified on the plans. The site plan shall also provide the location of all proposed off-street parking, fencing and all other on and off-site improvements associated with the models.
 - f. ***Parking.*** No less than two off-street parking space shall be provided for each model. Parking spaces shall be located within 600 feet of the model complex and comply with standards in Chapter C.6 (Parking and Loading). Accessible parking spaces shall be provided and comply with ADA standards.
 - g. ***Landscaping.*** Model home complexes shall be landscaped in the same manner as is required for the final lots.
 - h. ***Return Office Use to Residential Use.*** Sales offices, signs, and temporary improvements associated with the model complex shall be removed prior to occupancy of the last dwelling unit constructed in the subdivision. Offices located in an approved garage space shall be converted back into garage area.

- i. *Signs.* Signs for model homes shall comply with Chapter C.8 (Signs). The location of all proposed street numbering, fire routes, ground and wall signage shall be clearly identified on the site plan.
- 2. ***Temporary Structures.***
 - a. Temporary structures, including but not limited to industrial shipping containers, in a nonresidential zone may be allowed for less than one year, subject to the following standards:
 - (i) The temporary structure shall not be visible from adjacent streets or rights-of-way;
 - (ii) The temporary structure must serve an allowed use on the site; and
 - (iii) The temporary structure shall not obstruct any required parking spaces, and the required dimensions for drive aisles must be provided.
 - b. Temporary self-storage portable containers in a residential zone may be allowed, subject to the following standards:
 - (i) Allowed only when associated with home improvements and moving;
 - (ii) Must be located on the site of the home improvement or residence being moved into or out of;
 - (iii) Must be located on private property (i.e., outside of the public right-of-way);
 - (iv) Must be placed on level finished grade;
 - (v) Must maintain a minimum five-foot separation from any structure;
 - (vi) Must not obstruct any required parking spaces;
 - (vii) The required dimensions for drive aisles must be maintained;
 - (viii) Allowed for a maximum of 180 days per year;
 - (ix) Nothing may be stacked on top of a single container;
 - (x) May not be habitable or used as a residence;
 - (xi) May not have any plumbing connections;
 - (xii) Must include a warning device (e.g., a horn) placed inside each container to address safety;
 - (xiii) Must comply with Fire and Building Code requirements (e.g., flammable or hazardous materials); and
 - (xiv) May not have any signage.
- 3. ***Community Services Operated by a Nonprofit.*** Community services and temporary operations by tax exempt organizations pursuant to 501(C) of the Federal Revenue and Taxation Code may be allowed subject to Temporary Use Permit approval. Nonprofit fundraising is exempt from a Temporary Use Permit consistent with Subsection C.10.230.D.2 (Nonprofit Fundraising).

- F. **Special Events Requiring a Special Events Permit.** Short-term special events that are not considered regulated under Subsection C.10.230.D.4 (Commercial Special Events and Sales) may be permitted pursuant to the Special Event Permit standards and procedures in Subsection D.4.120 (Special Event Permit).
- G. **Temporary Uses Requiring a Minor Conditional Use Permit.** Other temporary uses that do not meet the standards for temporary uses not requiring a permit or requiring a Temporary Use Permit may be allowed in nonresidential zones with the approval of a Minor Conditional Use Permit provided they are temporary in nature, and will not unreasonably impair circulation or the operation of other uses in the area, or otherwise create significant impacts.

C.10.240 Wireless Telecommunication Facilities

- A. **Purpose.** The purpose of this Section is to provide uniform and comprehensive standards for the approval, placement, and design of telecommunication facilities. These regulations are intended to protect and promote public health, safety, and community welfare while at the same time not unduly restricting needed telecommunication facilities. They have also been developed to further the policies of the General Plan. It is intended that these regulations specifically accomplish the following:
 - 1. Ensure that new telecommunication facilities are installed in a manner that minimizes their visual impact on the community;
 - 2. Protect the environmental resources of Milpitas;
 - 3. Create telecommunication facilities that will serve as an important and effective part of the City's emergency response network; and
 - 4. Simplify and shorten the process for obtaining necessary permits for telecommunication facilities while protecting the legitimate interests of Milpitas residents.
- B. **Definitions.** Terms used in this Section are defined Chapter E.2 (Definitions of Terms).
- C. **Applicability and Exemptions.** The requirements of this Section apply to all telecommunication facilities on private property and public property not including the public right-of-way that transmit and/or receive electromagnetic signals, including, but not limited to, personal communications services (cellular and paging) and radio and television broadcast facilities. The requirements apply to telecommunication facilities that are the primary use of a property and those that are accessory facilities, except that the following accessory facilities are exempt:
 - 1. Licensed amateur (ham) radio and citizen band operations;
 - 2. Handheld, mobile, marine, and portable radio transmitters and/or receivers;
 - 3. Public safety communications radio;
 - 4. Radio and television mobile broadcast facilities;
 - 5. Antennas and equipment cabinets or rooms completely located inside of permitted structures;
 - 6. A temporary telecommunication facility mounted on a trailer or a portable foundation, with approval of the City Manager for an emergency for a period of up to one year;

7. A single ground- or building-mounted dish antenna not exceeding the maximum height permitted by this Section, including any mast, subject to the following restrictions:
 - a. *Satellite dish 39.37 inches (one meter) or less.* A satellite dish antenna 39.37 inches (one meter) or less in diameter and:
 - (i) Intended for the sole use of a person occupying the same parcel to receive direct broadcast satellite service, including direct-to-home satellite service, or to receive or transmit fixed wireless signals via satellite; or
 - (ii) A hub or relay antenna used to receive or transmit fixed wireless services that are not classified as telecommunications services, is permitted anywhere on a lot provided it does not exceed the height of the ridgeline of the primary structure on the same parcel.
 - b. *Non-satellite dish 39.37 inches (one meter) or less.* A dish antenna 39.37 inches (one meter) or less in diameter or diagonal measurement and:
 - (i) Intended for the sole use of a person occupying the same parcel to receive video programming services via multipoint distribution services, including multichannel multipoint distribution services, instructional television fixed services, and local multipoint distribution services, or to receive or transmit fixed wireless signals other than via satellite; or
 - (ii) A hub or relay antenna used to receive or transmit fixed wireless services that are not classified as telecommunications services, is permitted anywhere on a lot;
8. An antenna that is less than 25 feet in height and that is mounted on any existing building or other structure. The antenna shall be for the sole use of a person occupying the same parcel on which the antenna is located to receive television broadcast signals;
9. Any antenna or wireless telecommunications facility that is exempt from local regulation pursuant to the rules and regulations of the Federal Communications Commission (FCC) or a permit issued by the California Public Utilities Commission (CPUC). The owner or operator of such facility shall provide the Director with a copy of a current FCC or CPUC permit or a copy of applicable FCC regulations prior to its installation; and
10. Minor Deviations to existing wireless facilities as determined by the Director that replace existing equipment in-kind or with smaller or less visible equipment, that meet the standards set forth in this Section, and will have little or no change in the visual appearance of the facility.

D. **Permits Required.**

1. **Colocation Facilities.** Colocation facilities (California Government Code section 65850.6) are allowed by right when proposed on a wireless telecommunications colocation facility that was subject to a discretionary permit issued and an Environmental Impact Report was certified, or a Negative Declaration or Mitigated Negative Declaration was adopted for the wireless telecommunication colocation facility in compliance with CEQA and the colocation facility incorporates required mitigation measures specified in that Environmental Impact Report, Negative Declaration, or Mitigated Negative Declaration.

2. **Eligible Facilities Request (EFR).** For Eligible Facilities Requests, colocation of new transmission equipment, removal of transmission equipment, or the replacement of transmission equipment is allowed by right provided the modification of an existing tower or base station does not substantially change the physical dimensions of the tower or base station.
 3. **Telecommunication Facility, Major.** Non-exempt major telecommunication facilities (see Chapter E.2 (Definitions of Terms)) are permitted subject to Conditional Use Permit.
 4. **Telecommunication Facility, Minor.** Non-exempt minor telecommunication facilities (see Chapter E.2 (Definitions of Terms)) are permitted subject to a Minor Site Development Permit.
- E. **Application Requirements and Review Process.** The following are the minimum criteria applicable to all telecommunication facilities. In the event that a project is subject to discretionary and/or environmental review, mitigation measures, more restrictive criteria than presented in this Section, other conditions of approval may also be necessary. All telecommunication facilities shall comply with:
1. **Application Requirements.**
 - a. **Filing.** An application for approval of a telecommunication facility shall be prepared, filed, and processed in compliance with Chapter D.2 (Procedures) and this Section.
 - b. **Responsibility.** It is the responsibility of the applicant to provide the necessary information in support of findings required for the approval of the telecommunication facility, including the findings required by this Section and Chapter D.2 (Procedures).
 2. **Expert Review.** The Director is explicitly authorized to hire on behalf of the City an independent technical expert to review any technical materials submitted including, but not limited to, those required under this Section and in those cases where a technical demonstration of feasibility or unavailability of alternatives is required. The applicant shall pay all the costs of the review, including any administrative costs incurred by the City. Any proprietary information disclosed to the City or the expert hired shall remain confidential and shall not be disclosed to any third party.
 3. **Public Notice.** In addition to the public notice required in Section D.2.040.F (Public Hearing Notice) the following special noticing requirements apply:
 - a. Notice of a public hearing on a Conditional Use Permit application as required in this Section shall be provided to the operators of all telecommunication facilities within one mile of the subject parcel by mailing the standard legal notice by first class mail.
 - b. Notice of any application for a major telecommunication facility shall be mailed to all adjacent property owners within 500 feet. The notice shall include the date by which public comments regarding the application shall be submitted for consideration and the date of the scheduled public hearing or date that the Director shall make a determination on the application.

4. ***Required Findings.***

- a. *General Findings.* In approving any telecommunication facility except for a colocation facility request or an eligible facilities request, the Review Authority shall make the following findings:
 - (i) The proposed use conforms with the specific purposes of this Section and any special standards applicable to the proposed facility;
 - (ii) The applicant has made good faith and reasonable efforts to locate the proposed facility on a support structure other than a new ground-mounted antenna or to accomplish colocation;
 - (iii) The proposed site results in fewer or less severe environmental impacts than any feasible alternative site; and
 - (iv) The proposed facility uses a stealth design.
- b. *Additional Findings for a Major Facility.* To approve a major telecommunication facility, the Review Authority shall find that a minor telecommunication facility is not feasible because of technical, aesthetic, or legal considerations including that the siting:
 - (i) Would have more significant adverse effects on views or other environmental considerations;
 - (ii) Is not permitted by the property owner;
 - (iii) Would impair the quality of service to the existing facility; or
 - (iv) Would require existing facilities at the same location to go off-line for a significant period of time.
- c. *Findings for Colocation Facilities Requests.* The proposed colocation facility meets the requirements of Section C.10.240.D.1 (Colocation Facilities).
- d. *Findings for Eligible Facilities Requests.*
 - (i) The proposed colocation or modification meets all of the applicable criteria for an eligible facilities request stated in 47 C.F.R. section 1.6100(b)(3)-(9), or any successor provisions, after application of the definitions in 47 C.F.R. section 1.6100(b). The Review Authority shall make an express finding for each criterion;
 - (ii) The proposed facility complies with conditions associated with the siting approval of the construction or modification of the eligible support structure or base station equipment, except to the extent preempted by 47 C.F.R. section 1.6100(b)(7)(i) through (iv), or any successor provisions; and
 - (iii) That the proposed facility will comply with all generally applicable laws.
- e. *Additional Findings for Setback Reductions.* Except for a colocation facility request or an eligible facilities request, to approve a reduction in setback, the Review Authority shall make one or more of the following findings:

- (i) The facility will be colocated onto or clustered with an existing, legally established telecommunication facility; and/or
 - (ii) The reduced setback enables further mitigation of adverse visual and other environmental impacts than would otherwise be possible.
 - f. *Additional Findings for Any Other Exception to Standards.* The Planning Commission may waive or modify requirements of this Section upon finding that strict compliance would result in noncompliance with applicable federal or state law. Requirements may be waived or modified only to the minimum extent required to avoid the noncompliance. An applicant seeking an exception must provide all supporting evidence for the exception request at the time of application submittal.
5. ***Conditional Use Permit Conditions of Approval.*** In addition to compliance with the requirements of this Section, all facilities shall be subject to all of the following conditions of approval, as well as any modification of these conditions or additional conditions of approval deemed necessary by the Review Authority:
- a. Facilities shall not deny access to, or otherwise interfere with, any public utility, easement, or right-of-way located on the site. The City shall be allowed reasonable access to, and maintenance of, all utilities and existing public improvements within or adjacent to the site, including, but not limited to, pavement, trees, public utilities, lighting, and public signage.
 - b. At all times, all required notices and signs shall be posted on the site as required by the FCC and CPUC, and as approved by the City. The location and dimensions of a sign bearing the emergency contact name and telephone number shall be posted pursuant to the approved plans.
 - c. At all times, the permittee shall ensure that the facility complies with the most current regulatory and operational standards, including, but not limited to, radio frequency emissions standards adopted by the FCC.
 - d. The permittee and owner of any site on which a telecommunication facility is located shall cooperate and exercise good faith in colocating telecommunication facilities on the same support structures or site. Good faith shall include sharing technical information to evaluate the feasibility of colocation and may include negotiations for erection of a replacement support structure to accommodate colocation. A competitive conflict to colocation or financial burden caused by sharing information normally will not be considered as an excuse to the duty of good faith.
 - (i) No colocation may be required where it can be shown that the shared use would or does result in significant interference in the broadcast or reception capabilities of the existing telecommunication facilities or failure of the existing facilities to meet federal standards for emissions.
 - (ii) Failure to comply with colocation requirements when feasible or cooperate in good faith as provided for in this Section is grounds for denial of a permit request or revocation of an existing permit.

- e. Within one month after construction of the wireless telecommunications facility, the permittee shall verify compliance with FCC radio frequency emissions standards. The verification shall be submitted to the Director. If at any time while the permit is in effect the Director determines there is good cause to believe that the facility may emit RF emissions that are likely to exceed FCC standards, the Director may require the permittee to submit a report described by this Section. Failure to comply with this Section shall be grounds for revocation of the Conditional Use Permit.
 - f. Within 60 days after the applicant commences full, unattended operations of the permitted facility, the applicant shall provide the Director with documentation that the permitted facility has been installed and/or constructed in compliance with the approved construction drawings and photo simulations and a technically sufficient written report by a qualified radio frequency emissions engineer certifying that the facility is in compliance with the radio frequency emissions guidelines or standards of the FCC.
6. ***Conditions of Approval for Colocation Facilities Requests.*** In addition to compliance with the requirements of this Section, all facilities shall be subject to each of the following conditions of approval, as well as any modification of these conditions or additional conditions of approval deemed necessary by the Review Authority:
- a. *Permit subject to conditions of underlying permit.* Any permit granted in response to an application qualifying as a colocation facility request shall be subject to the terms and conditions of the underlying permit.
 - b. *No permit term extension.* The City's grant or grant by operation of law of a permit for a colocation facility will not extend the permit term for the permit for the underlying wireless telecommunication colocation facility or any other underlying regulatory approval, and its term shall be coterminous with the underlying permit or other regulatory approval for the subject wireless telecommunication colocation facility.
7. ***Eligible Facilities Requests Conditions of Approval.*** In addition to compliance with the requirements of this Section, all facilities shall be subject to each of the following conditions of approval, as well as any modification of these conditions or additional conditions of approval deemed necessary by the Review Authority:
- a. *Permit subject to conditions of underlying permit.* Any permit granted in response to an application qualifying as an eligible facilities request shall be subject to the terms and conditions of the underlying permit.
 - b. *No permit term extension.* The City's grant or grant by operation of law of an eligible facilities request permit constitutes a federally mandated modification to the underlying permit or approval for the subject tower or base station. Notwithstanding any permit duration established in another permit condition, the City's grant or grant by operation of law of an eligible facilities request permit will not extend the permit term for the underlying permit or any other underlying regulatory approval, and its term shall be coterminous with the underlying permit or other regulatory approval for the subject tower or base station.
8. ***Life of Approvals.***

- a. A Conditional Use Permit issued in accordance with to this Section authorizing establishment of a telecommunication facility must be renewed every 10 years through the approval process specified in Section D.4.030 (Use Permits). The grounds for non-renewal shall be limited to a showing that one or more of the situations listed below exist:
 - (i) The use involved is no longer allowed in the applicable zone;
 - (ii) The facility fails to comply with the relevant requirements of this Section as they exist at the time of renewal and the permittee has failed to supply assurances acceptable to the Director that the facility will be brought into compliance within 120 days; and
 - (iii) The permittee has failed to comply with the conditions of approval imposed.
- b. The grounds for appeal of issuance of a renewal shall be limited to a showing that one or more of the situations listed above does in fact exist or that the notice required under Subsection C.10.240.E.4 (Required Findings) was not provided.

9. ***Standard Agreement Required.***

- a. The property owner(s) and the permittee shall enter into a performance and maintenance agreement with the City. The terms of the agreement shall:
 - (i) Ensure compliance with this Section and all applicable conditions of approval;
 - (ii) Require the facility to be appropriately maintained;
 - (iii) Ensure new landscaping is installed and existing landscaping is maintained, preserved, and protected, as indicated on the approved plans; and
 - (iv) Require the property owners to defend, indemnify, and hold harmless the City.
- b. The agreement shall be signed and notarized and submitted to the Department when located on private property. The agreement shall run with the property to ensure that future property owner(s) are aware of the requirement for ongoing maintenance of the existing and approved landscaping.

F. **Design and Location Standards.** Telecommunication facilities shall be located, developed, and operated in compliance with all of the following standards and with applicable standards of the zone in which they are located.

1. ***Location and Siting.***

- a. No new freestanding facility, including a tower, shall be located within 1,000 feet of another freestanding facility, unless mounting on an existing building or existing pole or tower is not feasible.
- b. All wireless telecommunication facilities shall meet the building setback standards of the zone in which they are to be located unless findings for a setback reduction are made in accordance with Subsection C.10.240.F.1.a, above.

- c. Major and minor telecommunication facilities are not permitted on properties within the "H" Hillside Combining District.
- 2. **Support Structures.** Support structures for telecommunication facilities may be any of the following subject to owner approval:
 - a. An existing nonresidential building.
 - b. An existing structure other than a building, including, but not limited to, light poles, electric utility poles, water towers, smokestacks, billboards, lattice towers, and flag poles. This term includes an electric utility pole erected to replace an existing electric utility pole, if the replacement pole will serve both electric and wireless telecommunications functions, and if the replacement pole is substantially equivalent to the predecessor pole in placement, height, diameter, and profile.
 - c. An alternative tower structure such as a clock tower, steeple, functioning security light pole, functioning recreational light pole, or any similar alternative-design support structure that conceals or camouflages the telecommunication facility to achieve a stealth design. The term "functioning" as used in this subsection means the light pole serves a useful and appropriate lighting function as well as a wireless telecommunications function.
 - d. An existing publicly owned and operated tower exceeding the maximum height limit.
 - e. A single pole (monopole) sunk into the ground and/or attached to a foundation. Any new monopole shall be constructed to allow for colocation of at least one other similar communications provider.
- 3. **Height Limitations.**
 - a. *Freestanding wireless telecommunications facility.* A freestanding wireless telecommunications facility shall not exceed a height of 15 feet above the height limit of the zone in which it is located.
 - b. *Building-mounted facilities.* Building-mounted telecommunication facilities shall not exceed a height of 15 feet above the height limit of the district or 15 feet above the existing height of a legally established building, whichever is lower, measured from the top of the facility to the highest point of attachment to the building.
 - c. *Facilities mounted on structures.* Telecommunication facilities mounted on an existing structure shall not exceed the height of the existing structure unless camouflaged as part of the structure design, except that antennas may extend up to 15 feet above the height of an electric utility pole.
 - d. *Facilities mounted on light poles.* A functioning security light pole or functioning recreational light pole shall have a height consistent with existing poles in the surrounding area or height usually allowed for the light poles.
 - e. *Height determination.*
 - (i) The height of a telecommunication tower shall be measured from the natural undisturbed ground surface below the center of the base of the

tower to the top of the tower itself or, if higher, to the tip of the highest antenna or piece of equipment attached to the tower.

- (ii) In the case of building-mounted towers, the height of the tower includes the height of the portion of the building on which it is mounted and to the tip of the highest antenna or piece of equipment attached to the tower. In the case of “crank-up” or other similar towers whose height can be adjusted, the height of the tower shall be the maximum height to which it can be raised including any antenna or other equipment attached to the tower.

4. ***Design and Screening.*** All telecommunication facility structures and equipment shall be located, designed, and screened to blend with the existing natural or built surroundings, as well as any existing support structures, to reduce visual impacts.

- a. ***Minimum functional height.*** All free-standing wireless telecommunications facilities shall be designed to be the minimum functional height and width required to support the proposed antenna installation, unless it can be demonstrated that a higher facility will facilitate colocation.
- b. ***Guy wires.*** Guy wires shall only be used as a means of support for telecommunication facilities 20 feet or less in height.
- c. ***Stealth design.*** State of the art stealth design technology shall be utilized as appropriate to the site and type of facility. Telecommunication facilities that are mounted on buildings or structures shall be designed to match existing architectural features, incorporated in building design elements, camouflaged, or otherwise screened to achieve a stealth design in a manner that is compatible with the architectural design of the building or structure. All finishes shall be non-reflective.
- d. ***Equipment cabinets.*** Equipment cabinets shall be located within the building upon which antennas are placed, if technically feasible. Otherwise, equipment cabinets and buildings, and associated equipment such as air conditioning units and emergency generators, shall be screened from view by a wall or landscaping, as approved by the City. Any wall shall be architecturally compatible with the building or immediate surrounding area.
- e. ***Vegetation protection and facility screening.*** All telecommunication facilities shall be installed in such a manner so as to maintain and enhance existing native vegetation and to install suitable landscaping to screen the facility where necessary. To this end the following measures shall be implemented:
 - (i) Existing trees and other vegetation in the vicinity of the facility and along the access roads and power/telecommunication line routes involved shall be protected from damage, both during the construction period and thereafter.
 - (ii) Where mature trees exist near the construction site, a tree protection plan shall be submitted with the Building Permit or improvement plan submittal. This plan shall be prepared by a certified arborist and include specific measures to protect trees during project construction.

- (iii) No actions shall be taken subsequent to project completion to disturb, damage, or remove the existing vegetation present that would increase the visibility of the facility itself or the access road and power/telecommunication lines serving it.
- f. *Lighting.* Artificial lighting of a telecommunication facility, including its components, is prohibited, unless required by the Federal Aviation Administration. A motion-sensor light may be used for security purposes if the beam is directed downwards, shielded from adjacent properties, and kept off except when personnel are present at night.
- g. *Advertising.* No advertising shall be placed on telecommunication facilities, equipment cabinets, or associated structures.
- h. *Colocation of additional wireless facilities on an approved major telecommunications facility.*
 - (i) All facilities shall make available unused space for colocation of other telecommunication facilities, including space for these entities providing similar, competing services. Colocation is not required if the host facility can demonstrate that the addition of the new service or facilities would impair existing service or cause the host to go offline for a significant period of time. In the event a dispute arises as to whether a permittee has exercised good faith in accommodating other users, the Director may require the applicant to obtain a third-party technical study at applicant's expense. The Director may review any information submitted by applicant and permittee(s) in determining whether good faith has been exercised.
 - (ii) All colocated and multiple-user telecommunication facilities shall be designed to promote facility and site sharing. Telecommunication towers and necessary appurtenances, including but not limited to, parking areas, access roads, utilities, and equipment buildings, shall be shared by site users whenever possible.
- 5. ***Security Features.*** All facilities shall be designed to minimize opportunities for unauthorized access, climbing, vandalism, graffiti, and other conditions that would result in hazardous conditions, visual blight, or attractive nuisances.
 - a. *Fencing.* Security fencing, if any, shall not exceed the fence height limit of the base zone. Fencing shall be effectively screened from view through the use of landscaping. No chain link fences shall be visible from public view.
 - b. *Maintenance.* The permittee shall be responsible for maintaining the site and facilities free from graffiti.
- 6. ***Roads and Parking.*** All telecommunication facilities shall be served by the minimum roads and parking areas necessary. To this end, existing roads shall be used for access whenever possible, and be upgraded the minimum amount necessary to meet standards specified by the Fire Chief and City Engineer.
- 7. ***Radio Frequency Emissions Standards, Interference, and Noise.***

- a. *Radio frequency.* Telecommunication facilities shall comply with federal standards for radio frequency emissions and interference. Failure to meet federal standards may result in termination or modification of the permit.
 - b. *Interference.* Telecommunications facilities shall not interfere with public safety radio communications.
 - c. *Noise.* Telecommunication facilities and any related equipment, including backup generators and air conditioning units, shall not generate continuous noise in excess of 40 decibels (dBa) measured at the property line of any adjacent residential property, and shall not generate continuous noise in excess of 50 dBa during the hours of 7:00 a.m. to 10:00 p.m. and 40 dBa during the hours of 10:00 p.m. to 7:00 a.m. measured at the property line of any nonresidential adjacent property. Backup generators shall only be operated during power outages and for testing and maintenance purposes. Testing and maintenance shall only take place on weekdays between the hours of 8:00 a.m. and 5:00 p.m.
- 8. **Fire Prevention.** All telecommunication facilities shall be designed and operated in a manner that will minimize the risk of igniting a fire or intensifying one that otherwise occurs.
 - a. At least one-hour fire resistant interior surfaces shall be used in the construction of all buildings.
 - b. The exterior walls and roof covering of all above-ground equipment shelters and cabinets shall be constructed of materials rated as non-flammable in the Building Code.
 - c. Monitored automatic fire extinguishing systems shall be installed in all equipment buildings and enclosures.
 - d. Openings in all above-ground equipment shelters and cabinets shall be protected against penetration by fire and wind-blown embers to the extent feasible.
- G. **Vacation and Removal of Facilities.** The service provider shall notify the Director of the intent to vacate a site at least 30 days prior to the vacation. The operator of a telecommunications facility shall remove all unused or abandoned equipment, antennas, poles, or towers within 60 days of discontinuation of the use and the site shall be restored to its original, pre-construction condition.

Chapter C.12 Density Bonus for Affordable Housing Developments

Sections:

- C.12.010 Purpose
- C.12.020 Definitions
- C.12.030 Implementation
- C.12.040 Types of Incentives Allowed
- C.12.050 Requirements for Density Bonus Projects
- C.12.060 Development Standards
- C.12.070 Processing of Density Bonus Requests
- C.12.080 Density Bonus Agreement
- C.12.090 Changes in State Density Bonus Laws

C.12.010 Purpose

The purpose of this Chapter is to provide incentives for the production of housing for very low income, lower income, moderate income, and senior households in accordance with California Government Code section 65915-65918. In enacting this Chapter, it is the intent of the City to facilitate the development of affordable housing and to implement the goals, objectives, and policies of the Housing Element of the General Plan.

C.12.020 Definitions

All terms used in this Chapter shall have the meanings established by this Title or as superseded by state density bonus law.

C.12.030 Implementation

The City shall grant a density bonus or development bonus and/or incentives or concessions, waivers or reductions of development standards, and/or parking ratios as described in state density bonus law to a qualifying project in compliance with state density bonus law. The provisions of this Chapter shall be administered by the Department consistent with Part XIII-D (Administration and Procedures).

C.12.040 Types of Incentives Allowed

- A. **Types of Incentives.** If requested by the applicant, a qualifying project shall be entitled to at least one of the following incentives, unless the City makes the findings required by California Government Code section 65915(d)(1):
 - 1. ***Reduction or Modifications of Development Standards.*** A reduction in site development standards or a modification of the requirements of this Title, which exceed the minimum

building standards provided in California Health and Safety Code section 18901-18949.31. These may include, but are not limited to, one or more of the following:

- a. Reduced minimum lot sizes and/or dimensions.
 - b. Reduced minimum lot setbacks.
 - c. Reduced minimum common and/or private open space.
 - d. Increased maximum building height.
 - e. Reduced on-site parking standards.
 - f. Other site or construction conditions applicable to a residential development.
2. **Mixed Use Zoning.** Mixed use zoning to allow the project to include nonresidential uses and/or allow residential uses within a nonresidential zone. Approval of mixed use activities in conjunction with a housing development is allowed if other land uses will reduce the cost of the housing development and is consistent with the General Plan.
 3. **Other Cost-Reducing Regulatory Incentive.** Another regulatory incentive or concession proposed by the applicant and agreed to by the City, that results in identifiable, financially sufficient, and actual cost reductions. Permissible incentives include direct financial aid (e.g., redevelopment set-aside) in the form of a loan or a grant to subsidize or provide low interest financing for on or off-site improvements, land, or construction costs.
 4. **Additional Density Bonus.** A density bonus of more than that allowed under state density bonus law.
 5. **Waived, Reduced, or Deferred Fees.** Waived, reduced, or deferred fees, including City fees for plan check, construction permit, and/or development impact fees.
- B. **Eligibility for Incentives.** A project shall be eligible for one or more incentives only if it complies with all requirements in Milpitas Municipal Code Chapter XII-1 (Affordable Housing Ordinance), as applicable, and with no exceptions under Milpitas Municipal Code Section XII-1-4 (Exceptions to On-Site Development of 15 Percent Affordable Units).
- C. **Additional Incentives.** The approval of an additional incentive or incentives above that allowed by state density bonus law shall be determined on a case-by-case basis by the Review Authority.

C.12.050 Requirements for Density Bonus Projects

- A. **Density Bonus Agreement.** The entry into and execution of the density bonus agreement shall be a condition of any application for a housing development proposed in compliance with this Chapter. The agreement shall be recorded at the applicant's cost as a restriction running with the land on the parcel or parcels on which the target units will be constructed.
- B. **Time Period of Affordability.** Target units shall remain restricted and affordable to the designated group for a period of 55 years (or a longer period of time if required by the construction or mortgage financing assistance program, mortgage insurance program, or rental subsidy program), or otherwise as provided by law.
- C. **Moderate Income For-Sale Units.** An applicant shall agree that the initial occupants of moderate-income units in a condominium project or a planned unit development are persons and families of moderate income, as defined in Health and Safety Code section 50093. Upon resale, the seller

of the unit shall retain the value of any improvements, the down payment, and the seller's proportionate share of appreciation. The City shall recapture its proportionate share of appreciation, which shall then be used within three years for any of the purposes described in Health and Safety Code section 33334.2(e), that promote homeownership. For purposes of this Subsection, the City's proportionate share of appreciation shall be equal to the percentage by which the initial sale price to the moderate-income household was less than the fair market value of the home at the time of initial sale.

- D. **Certificate of Compliance.** The owner shall submit annually, and within 30 days of occupancy of a target rental unit, a Certificate of Compliance, which shall include the name, address, and income of each tenant occupying the target unit.
- E. **Income Statements and Tax Returns.** The owner shall maintain and keep on file annual sworn and notarized income statements and current tax returns for all tenants occupying the target rental units.
- F. **Provide Additional Information.** The owner shall provide to the City any additional information required by the City to ensure the long-term affordability of the target units by eligible households.
- G. **Right to Inspection.** The City shall have the right to inspect the owner's project-related records at any reasonable time and shall be entitled to audit the owner's records once a year.
- H. **Owner Occupancy.** All for-sale target units shall be occupied by their purchasers; no renting or subleasing shall be permitted.

C.12.060 Development Standards

- A. **Concurrent Construction.** Target units shall be constructed concurrently with non-restricted units unless both the City and the applicant agree within the density bonus agreement to an alternative schedule for development.
- B. **Distribution of Units.** Target units shall be built on-site and be dispersed throughout the project. Where feasible, the number of bedrooms of the target units shall be equivalent to the bedroom mix of the non-target units of the project, except that the developer may include a higher proportion of target units with more bedrooms. All projects shall comply with all applicable development standards, except those standards, which may be modified as provided by this Chapter. Deviations from these provisions may only be permitted as allowed by this Title or as part of an approved density bonus agreement.
- C. **Parking.** Upon request of the developer qualifying for a density bonus pursuant to this Chapter, the City shall not require vehicular parking ratios, inclusive of handicapped and guest parking, that exceed state law.

C.12.070 Processing of Density Bonus Requests

- A. A request consistent with this Chapter shall be processed as part of the project application as required by Part XIII-B (Zone Regulations) or Chapter D.4 (Permits and Approvals).
- B. The applicant shall submit all required items on the City's application form, including a description of the proposed number of total units, target units, density bonus units, and any incentives or waivers being requested.

- C. The Planning Commission shall conduct a public hearing on the density bonus request consistent with Section D.2.040.G (Public Hearings) and shall forward a recommendation to the Council. Upon receiving the Planning Commission's recommendation, the Council shall conduct a public hearing consistent with Section D.2.040.G (Public Hearings) prior to final action on the density bonus request.

C.12.080 Density Bonus Agreement

- A. **Agreement.** A legally binding agreement between a developer and the City, which ensures that the requirements of this Chapter and state density bonus law are satisfied, shall be executed. This density bonus agreement (the "agreement") shall be reviewed and approved by the Director and the City Attorney who shall formulate a recommendation to the review authority for approval.
- B. **Recordation.** Following execution of the agreement by the applicant and the City, the completed agreement, or memorandum thereof, shall be recorded. The conditions contained in the agreement shall be filed and recorded on the parcel or parcels designated for the construction of target units as a condition of final map approval, or, where a map is not being processed, prior to issuance of building permits for such parcels or units. The agreement shall be binding upon all future owners and successors in interest for this property, which is the subject of the housing development application.
- C. **Required Contents.** At a minimum, the agreement shall include the following:
1. The total number of units proposed within the housing development, including the number of target units;
 2. A description of the household income group to be accommodated by the housing development, and the standards for determining the corresponding affordable rent or affordable sales price and housing cost;
 3. The location, unit sizes (square feet), and number of bedrooms of target units;
 4. Tenure of use restrictions for target units;
 5. A schedule for completion and occupancy of target units;
 6. A description of any additional incentive being provided by the City;
 7. A description of remedies for breach of the agreement by either party (the City may identify tenants or qualified purchasers as third-party beneficiaries under the agreement); and
 8. Other provisions to ensure implementation and compliance with this Chapter and state density bonus law.
- D. **Sale Conditions.** In the case of for-sale housing developments, the agreement shall provide for the following conditions governing the initial sale and use of target units during the applicable use restriction period:
1. **Income.** Target units shall, upon initial sale, be sold to and occupied by eligible very low, lower income, or, in the case of a condominium or planned unit development, moderate income households at an affordable sales price and housing cost, or to qualified senior citizen residents (i.e., maintained as senior citizen housing).

2. **Restriction Sales.** The initial purchaser of each target unit shall execute an instrument or agreement, approved by the City Attorney, restricting the sale of the target unit in accordance with this Chapter and state density bonus law during the applicable use restriction period. Such instrument or agreement shall be recorded against the parcel containing the target unit and shall contain provisions as the City may require to ensure continued compliance with this Chapter and the state density bonus law.
- E. **Rental Conditions.** In the case of rental housing developments, the agreement shall provide for the following conditions governing the use of target units during the use restriction period:
1. The rules and procedures for qualifying tenants, establishing affordable rent, filling vacancies and the proper management and maintenance of target units for qualified tenants;
 2. Provisions requiring owners to verify tenant incomes and maintain books and records to demonstrate compliance with this Chapter; and
 3. Provisions requiring owners to submit an annual report to the City, which includes the name, address and income of each person occupying target units, and which identifies the bedroom size and monthly rent or cost of each target unit.

C.12.090 Changes in State Density Bonus Laws

It is the intent of the Council that the provisions of this Chapter shall be interpreted so as to fulfill the requirements of Government Code section 65915 et seq., notwithstanding changes in state laws revising percentages, numerical thresholds, and/or other standards applicable to the granting of density bonuses or related incentives that may occur after the effective date of this Chapter. Accordingly, it is the further intent of the Council that any such changed percentages, numerical thresholds, or other standards shall be deemed to supersede and govern any conflicting percentages, numerical thresholds, or other standards contained in this Chapter, to the maximum extent permitted by law.

Chapter C.14 Reserved

Chapter C.16 Condominium Conversions

Sections:

- C.16.010 Purpose
- C.16.020 Determining Allowance of Converting Apartment Units
- C.16.030 Development Standards
- C.16.040 Equal Housing Opportunities
- C.16.050 Review Requirements

C.16.010 Purpose

The City is concerned with maintaining an adequate supply of housing for its citizens, including rental housing. In accordance with Goal HE-2 of the General Plan's Housing Element, the City must maintain high-quality residential and mixed-use neighborhoods and preserve existing housing resources, including units affordable to extremely low, very low, low, and moderate-income households and market rate units.

C.16.020 Determining Allowance of Converting Apartment Units

- A. **Declaration of Housing Shortage.** When the number of vacant apartments being offered for rent or lease in Milpitas is equal to or less than six percent of the total number of apartment units offered for and under rental or lease agreement in Milpitas, a housing shortage exists which is inconsistent with the purposes of this Chapter and with the declared goals of the City relating to its General Plan Housing Element.
- B. **Determination of Vacancy Rate and Surplus.** Whenever an application for a condominium conversion is filed, the Department shall conduct a vacancy rate survey of the existing rental apartment dwelling units in Milpitas. This survey shall be completed within 45 days from the date the application for condominium conversion is deemed complete.
- C. **Surplus Required for Conversion Application.** An application for condominium conversion of existing multi-family rental housing units to residential condominium ownership shall not be approved unless there is a vacancy surplus of existing apartments which equals six percent or greater of the total number of apartment units within Milpitas, and if all of the adult tenants lawfully in possession of two-thirds of the units indicate their desire to convert such project to condominium ownership, in writing, to the City. In no event shall a number of lots, parcels, units, or rights of exclusive occupancy proposed exceed the vacancy surplus by 40 percent. Nothing in this Chapter shall be construed to prevent the payment of any consideration by landlord to tenant, provided however, consent obtained by payment to a tenant shall not be considered by the Council to be a free and willing consent unless payment of the same consideration is made to all tenants regardless of consent.

C.16.030 Development Standards

The following standards are required for any residential condominium conversion development.

- A. **Off-Street Parking.** Conformance to the current off-street parking standards, see Chapter C.6 (Parking and Loading).
- B. **Landscape and Open Space.** Conformance to the current landscape and usable open space requirements, see Chapter C.4 (Landscaping Standards) and Part XIII-B (Zone Regulations).
- C. **Housing and Fire.** Conformance to the City's current Building Code (Title II: Building Regulation) and Fire Code (Chapter V-300).
- D. **Meters and Control Valves.** The consumption of gas and electricity within each unit shall be separately metered so that the unit owner can be separately billed for each utility. A water shut-off valve shall be provided for each unit or for each plumbing fixture.
- E. **Overcurrent Protection.** Each unit shall have its own panel board for all electrical circuits which serve the unit.
- F. **Impact Sound Insulation.** Wall and floor-ceiling assemblies shall conform to the sound installation performance criteria in the California Administrative Code (Title 25, Section 1092 or its successor) and may be only replaced by another floor covering that provides the same or greater insulation.
- G. **Affordable Housing Supply.** Affordable housing requirements of Chapter XII-1 (Affordable Housing Ordinance) shall apply to condominium conversions.

C.16.040 Equal Housing Opportunities

In no case shall a project limit initial sales in a manner that is discriminatory against households with children, based on source of income, or other characteristic protected by fair housing laws.

C.16.050 Review Requirements

Condominium conversions are subject to a Conditional Use Permit consistent with Section D.4.030 (Use Permits) and the filing of a Tentative Map in accordance with Milpitas Municipal Code Chapter XI-1 (Subdivisions).

- A. **Staff Report.** A copy of the public hearing staff report shall be provided to the applicant and each tenant of the subject property consistent with California Government Code section 66452.3.
- B. **Public Hearing Notice.** Notice of the public hearing(s) on the application for a condominium conversion shall be provided by the City to all tenants of the subject property consistent with California Government Code section 66451.3.
- C. **Tenant Notice.** The applicant shall give notice to tenants of the intention to convert to condominium ownership, as required by the Subdivision Map Act. The applicant shall provide the City with copies of all required notices, a complete list of all tenants served with the notice, and the dates and methods by which the notice was served.
- D. **Protection of Tenant Rights.** In addition to the general findings required for approval of a Conditional Use Permit, approval of a Conditional Use Permit for a condominium conversion is

subject to the Council finding that the requirements of California Government Code section 66427.1 have been completed in accordance with state law, which relate to:

1. Notice to tenant(s) of intention to convert; and
2. Tenant(s) exclusive right to purchase their unit(s) upon the same terms and conditions that such unit(s) will be initially offered to the general public or terms more favorable to the tenant(s).

Chapter C.18 Nonconforming Buildings, Structures, Uses, and Parcels

Sections:

- C.18.010 Purpose
- C.18.020 Continuance and Maintenance
- C.18.030 Nonconforming Uses
- C.18.040 Nonconforming Parcels
- C.18.050 Nonconforming Buildings and Structures
- C.18.060 Nonconformity with Other Development Standards

C.18.010 Purpose

- A. This Chapter provides regulations for nonconforming buildings, structures, uses, and parcels that were lawful before the adoption or amendment of this Ordinance, but which would be prohibited, regulated, or restricted differently under the current terms of this Ordinance or an amendment that changed the applicable requirements.
- B. It is the intent of this Ordinance to discourage the long-term continuance of nonconformities, providing for their eventual elimination, while allowing them to exist under the limited conditions outlined in this Chapter.
- C. The City recognizes that until nonconforming buildings, structures, uses, and parcels are converted, improvements to them which promote their compatibility with their neighborhoods, enhance the quality of development, and do not increase nonconformity should be encouraged and allowed.

C.18.020 Continuance and Maintenance

- A. Any nonconforming use or building or structure may be continued, used, and maintained in compliance with this Chapter.
- B. Any nonconforming parcel may be used, developed, and maintained in compliance with this Chapter.
- C. A nonconforming use, building, structure, and/or parcel may be transferred or sold, provided that no such use or structure shall be enlarged or altered except as otherwise provided in this Chapter.

C.18.030 Nonconforming Uses

- A. A nonconforming use may be continued, expanded, or replaced subject to the following standards:
 - 1. ***Continuation of Nonconforming Use.*** A nonconforming use shall be allowed to continue indefinitely, absent discontinuation of the use for a year or more and failure to comply with the re-establishment provisions of Subsection C.18.030.B (Re-establishment of

Discontinued Nonconforming Uses Within the Midtown and Metro Specific Plan Areas) if applicable.

2. ***Discontinuation of Nonconforming Use.***

- a. A nonconforming use which is discontinued for a continuous period of one year or more may only be replaced with a conforming use. However, a nonconforming use within the Midtown or Metro Specific Plan areas may be re-established consistent with Subsection C.18.030.B (Re-establishment of Discontinued Nonconforming Uses Within the Midtown and Metro Specific Plan Areas).
- b. A nonconforming use which has been discontinued for a period of less than one year may be replaced with a conforming use or a nonconforming use of the same use classification as a matter of right. For example, a nonconforming service station may be changed to an vehicle washing use, since both uses fall within the same use classification of vehicle-related use. However, a nonconforming use within the Midtown or Metro Specific Plan areas that has been discontinued for a period of less than one year, may be replaced with a nonconforming use of a different use classification consistent with Subsection C.18.030.B (Re-establishment of Discontinued Nonconforming Uses Within the Midtown and Metro Specific Plan Areas).

3. ***Change of Use Within the Same Use Classification.*** A nonconforming use may be changed to a different use within the same use classification as a matter of right.

4. ***Change of Use to a Different Nonconforming Use Classification.*** A nonconforming use may be changed to a nonconforming use of a different use classification only if it can be found that the proposed use is equivalent to or more appropriate than the existing nonconforming use at the project location. The proposed use may be allowed with Conditional Use Permit approval only after the following findings are made:

- a. The proposed nonconforming use would not cause a nuisance to the surrounding properties and zone (e.g., excessive parking demand, traffic, noise, etc.);
- b. The proposed nonconforming use would be compatible with the general character of the surrounding neighborhood or zone; and
- c. The proposed nonconforming use is necessary to allow gainful economic use of structures or improvements until such structures or improvements can be permanently converted to conforming uses.

5. ***Expansions of Nonconforming Use.***

- a. A nonconforming use shall not be enlarged or expanded in size or capacity, or extended to occupy a greater area of land or building floor area than it legally occupied before it became nonconforming; however, the Director may approve an expansion of up to 25 percent of the gross floor area if the expansion brings the nonconforming use into more conformity with this Title or the findings in Subsection C.18.030.A.4 (Change of Use to a Different Nonconforming Classification) are made.
- b. Expansions of nonconforming community assembly uses in the M2 Zone requires Conditional Use Permit approval by the Planning Commission and must comply with the requirements in this Subsection.

B. **Re-establishment of Discontinued Nonconforming Uses Within the Midtown and Metro Specific Plan Areas.**

1. Discontinued nonconforming uses within the Midtown and Metro Specific Plan areas may be re-established with Director approval if the findings in Subsection C.18.030.A.4 (Change of Use to a Different Nonconforming Classification) are made.
2. Approval of a Conditional Use Permit by the Commission shall be required in the following instances:
 - a. The proposed use lies within 1,000 feet of any residential use; or
 - b. The proposed use would require Conditional Use Permit approval at the time the use became nonconforming.
3. This Subsection shall become inoperative July 1, 2027, and shall be considered repealed on that date, unless a later enacted ordinance that becomes effective on or before July 1, 2027, deletes or extends that date. All other provisions of this Chapter shall be unaffected by this sunset clause.

C.18.040 Nonconforming Parcels

- A. **Legal Building Site.** A nonconforming parcel that does not comply with the applicable lot requirements for the zone (e.g., lot area, lot width, etc.) in which it is located shall be considered a legal building site if it meets at least one of the following:
1. The parcel was created by a recorded subdivision;
 2. The parcel is under one ownership and of record, and was legally created by a recorded deed prior to the effective date of the zoning amendment that made the parcel nonconforming; or
 3. The parcel was approved through a Variance or resulted from a lot line adjustment.
- B. **Development of Legal Building Sites.** A legal building site may be developed provided that any structure or development complies with the standards for the applicable zone unless standards are specifically waived or altered through a Variance or as otherwise allowed by this Title.
- C. **Subdivision or Adjustment of a Nonconforming Parcel.** No subdivision or lot line adjustment shall be approved that would increase the nonconformity of an existing parcel.

C.18.050 Nonconforming Buildings and Structures

- A. **Repair, Maintenance, Aesthetic Improvements.** Repairs and alterations may be made to a nonconforming building or structure, provided that no structural alterations shall be made except those required by law.
- B. **Energy Efficiency and Sustainability Upgrades.** Improvements may be made to a nonconforming building or structure related to improving the energy efficiency, reducing the energy usage, and reducing the greenhouse gas emissions impact of the building or structure.
- C. **Restoration of Damaged Buildings and Structures.** A nonconforming building or structure which is involuntarily damaged by fire, flood, wind, earthquake, or other calamity or act of God or the public enemy, may be reconstructed, restored, or rebuilt consistent with the following.

1. ***Not More Than 75 Percent.*** If the involuntarily damage or partial destruction is not more than 75 percent of the nonconforming building or structure's true value immediately prior to the damage, the building or structure may be restored and the use of the building or structure immediately prior to the damage may be continued or resumed, provided the following:
 - a. The total cost of such reconstruction, restoration, and rebuilding does not exceed 75 percent of the true value of the building or structure immediately prior to the damage;
 - b. The Building Permit for reconstruction, restoration, and rebuilding is issued within one year of the damage;
 - c. Reconstruction, restoration, and rebuilding is diligently pursued to completion; and
 - d. Reconstruction, restoration, and rebuilding is found to not be detrimental to public health or safety by the Director.
2. ***More Than 75 Percent.*** If the involuntary damage exceeds 75 percent of the nonconforming building or structure's true value immediately prior to the damage, the building or structure shall not be reconstructed, restored, or rebuilt except in conformity with the requirements of this Title.
3. ***Multi-story Single-family Dwellings in the "H" Hillside Combining District.*** If a multi-story single-family dwelling within the "H" Hillside Combining District is involuntarily damaged, it may be rebuilt to its approved height and setbacks and is subject to the zoning regulations in effect at the time the multi-story single-family dwelling was built.
4. ***Duplex and Multi-Family Dwellings.*** If a duplex or multi-family dwelling is involuntarily damaged, the City may only prohibit the reconstruction of the duplex or multi-family dwelling if the findings required by Government Code section 65852.25 are made.

D. **Additions to, Enlargements, and Moving of Nonconforming Buildings and Structures.**

1. ***Compliance with Current Standards.*** A nonconforming building or structure shall not be added to or enlarged in any manner unless the addition or enlargement conforms to all development standards and regulations of the applicable zone (e.g., building height, setbacks, maximum lot coverage, impervious surface coverage, etc.) and does not increase the degree of nonconformity.
2. ***R1, R2, and R1-H Zones.*** A nonconforming building or structure in the R1, R2, or R1-H zones shall not be added to or enlarged unless consistent with this Subsection and existing the front yard paving complies with the standards of Subsection B.4.040.A (R1 Zone Front Yard Coverage).
3. ***All Other Zones.*** A nonconforming building or structure in a zone other than R1, R2, or R1-H may be added to or enlarged consistent with this Subsection and the following:
 - a. The addition or enlargement shall not exceed 30 percent of the existing floor area (i.e., 30 percent of gross floor area if associated with a non-residential use, or 30 percent of all habitable space if associated with a residential use); and
 - b. A Conditional Use Permit for the addition or enlargement is approved by the Planning Commission.

4. **Location Change Prohibited.** A nonconforming building or structure shall not be moved in whole or in part to any other location unless every portion of such building or structure is made to conform to all regulations of the applicable zone.

C.18.060 Nonconformity with Other Development Standards

- A. **Nonconforming Parking.** No existing use of land or existing structure, where parking for said use or structure was conforming at the time of establishment or modification, shall be deemed to be nonconforming solely because of the lack of parking facilities prescribed in Chapter C.6 (Parking and Loading), but rather shall retain conforming status for as long as the use or structure remains unmodified.
 1. **Residential Expansions.** For additions or enlargements of existing residential structures or buildings that would increase the number of parking spaces required, the additional parking shall be required only for the addition or enlargement or new dwelling units, and not for the preexisting structure or building or preexisting dwelling units. However, the Review Authority may grant a waiver of the parking requirement for the addition, enlargement, or new dwelling units if it is determined that sufficient parking is not available on or near the site, and the project is consistent with the General Plan, otherwise consistent with this Title, and the waiver would not create a negative impact for neighboring properties.
 2. **Change in Use.** For any change of use or manner of operation that would increase the number of parking spaces required, no additional parking shall be required unless the Review Authority determines that the change in use would require 15 percent or more parking spaces than currently exist. The number of parking spaces required for the change of use shall be the difference between the number required by Chapter C.6 (Parking and Loading) and 115 percent of the number of spaces that currently exist.
- B. **Nonconforming Landscaping.** No existing use of land or existing structure, where landscaping or screening for said use or structure was conforming at the time of establishment or modification, shall be deemed to be nonconforming solely because of the lack of landscaping and screening prescribed in Chapter C.4 (Landscaping Standards), but rather shall retain conforming status for as long as the use or structure remains unmodified.
 1. **Expansion of Structure.** For additions or enlargements of existing structures or buildings that would increase the amount or type of landscaping or screening required, the additional landscaping or screening shall be required only for such addition or enlargement, and not for the preexisting structure or building.
 2. **Change in Use.** For any change of use or manner of operation that would increase the amount or type of landscaping or screening required, such additional landscaping and/or screening shall be provided.
- C. **Nonconforming Lighting.**
 1. All lighting must be brought into compliance with the requirements of this Title for a change of use or an addition or modification that requires or includes an increase of 25 percent of the number of required on-site parking spaces, additional dwelling units, gross floor area, seating capacity, or other units of measurement.

2. For a change of use or addition or modification that requires or includes an increase in the number of on-site parking spaces, additional dwelling units, gross floor area, seating capacity, or other units of measurement that is less than 25 percent, the applicant must comply with the requirements of this Title only for any new outdoor lighting provided.
 3. In the event that an outdoor lighting fixture is abandoned or is damaged and requires repairs for safe operation, the repaired or replacement fixture must comply with the provisions of this Title.
- D. **Nonconforming Signs.** This Chapter does not regulate nonconforming signs, which are instead subject to the requirements of Section C.8.080 (Nonconforming Signs).

Chapter D.2 Procedures

Sections:

- D.2.010 Purpose
- D.2.020 Authorities and Administration
- D.2.030 Summary of Review Authorities for Decisions and Appeals
- D.2.040 Common Procedures

D.2.010 Purpose

The purpose of this Chapter is to identify the assignment of authority and review procedures for zoning decisions related to land use and development applications as defined in this Title.

D.2.020 Authorities and Administration

Review Authorities are authorized to administer this Title as follows.

- A. **Director.** The Director shall have the duties assigned by this Title as may be required to fulfill the purposes of this Title. These duties include environmental determinations on any approval that is exempt from environmental review under the California Environmental Quality Act and where the final approval for the project is made by the Director. These duties shall be in addition to those contained in California Government Code section 65900 et seq.
- B. **Zoning Administrator.** The Zoning Administrator shall have the duties assigned by this Title as may be required to fulfill the purposes of this Title. These duties include environmental determinations on any approval that is exempt from environmental review under the California Environmental Quality Act and where the final approval for the project is made by the Zoning Administrator.
- C. **Planning Commission.** The Planning Commission is established by Milpitas Municipal Code Chapter I-500 (Planning Commission) with duties and powers outlined in Section I-500-1.12. The authority and responsibilities of the Planning Commission shall also include, but are not limited to the following:
 - 1. Authority to hear and decide:
 - a. Applications identified in Table D.2.030-A (Review Authorities); and
 - b. Environmental determinations on any approval that is subject to environmental review, and not exempt, under the California Environmental Quality Act.
 - 2. Authority to review and make recommendations to the Council on:
 - a. Applications for Zoning Amendments;
 - b. Applications for General Plan Amendments;
 - c. Applications for Specific Plans;
 - d. Development Agreements;

- e. Environmental determinations on any approval that is subject to environmental review under the California Environmental Quality Act and where the final approval for the project is made by the Council; and
 - f. Any other action that state law requires the Planning Commission to consider and recommend before Council consideration.
- 3. Authority to hear an appeal from any determination made by an administrative or appointed official, such as the Director or Zoning Administrator, in the administration or enforcement of this Title. See also Table D.2.030-A (Review Authorities) and Section D.2.040.N (Appeals).
 - 4. Other powers and responsibilities assigned by this Title or directed by the Council.
- D. **City Council.** The Council is established through the incorporation of the City and has final review and decision-making authority on matters relating to planning and zoning, subject to delegation of this authority as provided in this Title. These duties shall be in addition to those contained in California Government Code section 65900 et seq.

D.2.030 Summary of Review Authorities for Decisions and Appeals

Table D.2.030-A (Review Authorities) identifies the types of applications authorized by this Title and the Review Authority responsible for recommending and making decisions on each type of application.

Table D.2.030-A: Review Authorities ¹				
Type of Action	Chapter/Section	Recommending Authority	Review Authority (Decision-Making Body)	Appeal Authority
Site Development Permits				
Site Development Permit	Subsection D.4.020 (Site Development Permits)	Director	Planning Commission	Council
Site Development Permit in “H” Hillside Combining District		Director and Planning Commission	Council	n/a
Minor Site Development Permit		n/a	Director or Zoning Administrator ²	Planning Commission
Use Permits				
Conditional Use Permit (CUP)	Subsection D.4.030 (Use Permits)	Director	Planning Commission	Council
Minor Conditional Use Permit (MC)		Director	Zoning Administrator	Planning Commission
Minor Conditional Use Permit (MCS)		n/a	Director	Planning Commission
Temporary Use Permit	Subsection D.4.040 (Temporary Use Permits)	n/a	Director	Planning Commission
Minor Deviations and Variances				

Table D.2.030-A: Review Authorities ¹

Type of Action	Chapter/Section	Recommending Authority	Review Authority (Decision-Making Body)	Appeal Authority
Minor Deviation ³	Subsection D.4.050 (Minor Deviations)	Director	Zoning Administrator	Planning Commission
Variance	Subsection D.4.060 (Variances)	Director	Planning Commission	Council
Variance in “H” Hillside Combining District		Director and Planning Commission	Council	n/a
Sign Permits				
Major Sign Permit	Subsection D.4.070 (Sign Permits)	Director	Planning Commission ⁴	Council
Minor Sign Permit	Subsection D.4.070 (Sign Permits)	n/a	Director or Zoning Administrator ^{4, 5}	Planning Commission
Sign Program	Subsection D.4.080 (Sign Programs)	Director	Planning Commission ⁴	Council
Temporary Sign Permit	Subsection D.4.090 (Temporary Sign Permits)	n/a	Director	Planning Commission
Other				
Home Occupation	Subsection D.4.100 (Home Occupation Permits)	n/a	Director	Planning Commission
Reasonable Accommodation	Subsection D.4.110 (Reasonable Accommodation)	n/a	Director	Planning Commission
Special Event Permit	Subsection D.4.120 (Special Event Permits)	n/a	Director	Zoning Administrator
Amendments and Legislative Decisions				
Zoning Amendment	Chapter D.6 (Zoning Ordinance and Zoning Map Amendments)	Director and Planning Commission	Council	n/a
General Plan Amendment	Chapter D.8 (General Plan Amendments)	Director and Planning Commission	Council	n/a
Specific Plan	Chapter D.10 (Specific Plans)	Director and Planning Commission	Council	n/a
Planned Unit Development	Chapter D.12 (Planned Unit Development)	Director and Planning Commission	Council	n/a
Development Agreement	Chapter D.14 (Development Agreements)	Director and Planning Commission	Council	n/a

Table Notes:

¹ For projects that require multiple applications, see Subsection D.2.040.B.3 (Multiple Applications).

² See Subsection D.4.020.B (Applicability) for when the Director or the Zoning Administrator is the decision-making body.

³ Minor Deviation refers to modifications or adjustments to zoning standards, not a modification to an approved permit or project. See Subsection D.4.050 (Minor Deviation).

⁴ The Council is the decision-making body for Sign Permits and Sign Programs in the “H” Hillside Combining District.

5 See Subsection D.4.070.D (Authority) for when the Director or the Zoning Administrator is the decision-making body.

D.2.040 Common Procedures

A. **Purpose.** The purpose of this Section is to establish common procedures and requirements for the preparation, filing, and processing of development applications required by this Title. These common procedures and the development review processes established in this Part XIII-D (Procedures and Administration) are intended to provide a consistent and efficient method for the City to implement the General Plan and other adopted goals, policies, and standards. For procedures specific to individual permit types, refer to Chapter D.4 (Permits and Approvals).

B. **Application Process and Fees.**

1. **Applicant.** Only the following persons or entities may apply for a permit or other approval:

- a. The owner of the property;
- b. An authorized agent or representative of the owner; or
- c. A person acting in accordance with a purchase contract or exclusive option to purchase the property.

2. **Applications.**

- a. The Director shall specify the form and content of all applications for permits or approvals required by this Title.
- b. Applications for development approvals and amendments shall be submitted to the Director on a prescribed City application form and shall include all the information that is necessary for review of the application, such as plans, elevations, facts, and information deemed by the Director to be necessary to show details of the proposed use or development as specified in the application checklist attached to the application form.
- c. Applications shall be accompanied by applicable fees as identified in the City’s Master Fee Schedule, deposits, and other materials required by this Title and Department handouts.
- d. Applications shall include the property owner’s written authorization for any permit, permit amendment, permit extension, or other approval required by this Title.
- e. Unless precluded by law, the Director may require the submission of supplemental materials and information as part of an application submittal, including statements, photographs, plans, drawings, renderings, models, material samples, special studies, and other information necessary to describe existing conditions and the proposed project, and to determine the level of environmental review in accordance with Subsection D.2.040.E (Environmental Review).

- f. The Director may waive the submission of specific material or information upon a finding that it is not needed to reach a decision on the application.
 - g. It is the responsibility of the applicant to provide the necessary information in support of the findings required for approval as identified in Chapter D.4 (Permits and Approvals).
 - h. The Director may adopt regulations or guidelines for the form, content, and processing of all applications for permits or approvals required by this Title.
3. ***Multiple Applications.*** A project that includes more than one application may be combined and processed concurrently provided all applicable processing requirements are satisfied. The purpose for allowing concurrent review is to consolidate final action on the project with the highest Review Authority responsible for making a decision on the applications for a project. The following provisions apply to concurrently processed applications:
- a. If a project requires more than one discretionary permit or other approval, all permits or other approvals shall be processed concurrently.
 - b. When an application requiring a public hearing is combined with an application that does not require a public hearing, the combined applications shall require a public hearing.
 - c. When more than one discretionary permit or other approval is required and the Review Authority is both the Planning Commission and Council, the final action on all discretionary permits or other approvals shall be taken by the Council. In these cases, the Planning Commission's actions shall consist of a recommendation to the Council.
 - d. When the Planning Commission is the highest Review Authority for a project, the review by all other Review Authorities shall be in the form of a recommendation to the Planning Commission.
 - e. When concurrently processed applications are needed for a project, and both a review by the Planning Commission and Zoning Administrator are required, the Zoning Administrator review shall be omitted and the Planning Commission review substituted.
 - f. When a subdivision is proposed, the provisions of Milpitas Municipal Code Chapter XI-1 (Subdivisions) and this Title shall apply. Review Authorities may combine review and decisions in a single action, provided the required procedures of Milpitas Municipal Code Chapter XI-1 and this Title are followed; the single approval shall have the same effect as though each action were taken individually, provided each separate approval required is appropriately entered in the record.
4. ***Withdrawn and Denied Applications.***
- a. ***Withdrawn applications.*** An application may be withdrawn by the applicant prior to the opening of the public hearing or thereafter with the consent of the Review Authority. A request to withdraw an application must be submitted by the applicant in writing. Withdrawal of an application shall terminate all further action on the application.

- b. *Effect of withdrawn or denied applications.* Where an application has been withdrawn by the applicant or denied by the Review Authority, an application for the same or substantially similar project may not be filed within one year from the date of withdrawal or denial. Any subsequent application shall be considered a new application and shall be processed accordingly.
 - 5. **Fees.** A schedule of fees shall be maintained by the Director and made available to the public. All applications required by this Title shall be accompanied by the required fees set by resolution of the Council. Applications shall not be accepted without payment of all required fees. If an application is erroneously accepted without payment of all required fees, or if an applicant fails to promptly pay further fees as they become due, an application may be deemed withdrawn if the applicant fails to pay all required fees within 30 days of being mailed notice by the Department or such other time as may be agreed to in writing by the Director.
- C. **Pre-Application Review.**
 - 1. **Pre-Application Review.**
 - a. A Pre-Application Review is an optional process that occurs prior to the submittal of any new development application.
 - b. The purpose of a Pre-Application Review is generally to:
 - (i) Familiarize the Director and other City staff, as may be applicable, with the development proposal;
 - (ii) Discuss application requirements and familiarize the applicant with the review process and procedures;
 - (iii) Identify any potential problems as early in the process as possible; and
 - (iv) Identify land use and development policies which may apply to or affect the development proposal.
 - c. Failure by the Director or other City staff to identify all required studies or all applicable requirements in the Pre-Application Review shall not constitute a waiver of those studies or requirements. A Pre-Application Review is meant to be informative but is not a substitute for the applicant's responsibility to know and comply with the law.
 - 2. **Application Requirements.** An application for a Pre-Application Review shall be submitted on a form prescribed by the City in accordance with Section D.2.040.B (Application Process and Fees).
 - 3. **Pre-Application Review Meeting.** After reviewing the application, the Director shall meet with the applicant or representative. Neither the Pre-Application Review nor the provision of information by the Director and the discussion of City policies shall be construed as either a recommendation for approval or denial of the application or development. No formal action is taken by the Director at a Pre-Application Review meeting. Following the meeting, the Director may provide the applicant with a written summary of comments.
- D. **Review of Planning Applications.**

1. ***Initial Completeness Review.*** The Director shall determine whether an application is complete within 30 days of the date the application is filed and the required fee is received in accordance with California Government Code section 65943 et seq.
 2. ***Incomplete Application.***
 - a. *Incomplete application.* If an application is deemed incomplete, the Director shall provide a written notification to the applicant listing information necessary to complete the application.
 - b. *Submittal of additional information.* The applicant shall provide the additional information within 180 days from the date the application is deemed to be incomplete. The Director may grant one extension of up to 90 days.
 - c. *Expiration of application.* If an applicant fails to correct the identified deficiencies within the specified time limit, the application shall expire and be deemed withdrawn, unless the Director grants an extension. After the expiration of an application, a new complete application, together with all required fees, shall be submitted for review.
 3. ***Complete Application.*** When a planning application is deemed complete, the Director shall make a record of that date and proceed with processing the application. If an application requires a public hearing, the Director shall schedule a hearing when the project is ready and notify the applicant of the date and time, in accordance with Section D.2.040.F (Public Hearing Notice).
 4. ***Referral of Application.***
 - a. When the Director or Zoning Administrator is the Review Authority, the Director may determine that based on a unique or special circumstance, it is in the public interest for an application to be considered by the Planning Commission. In this case, the Director shall forward the application to the Planning Commission for review at a public hearing.
 - b. At the discretion of the Director, or where otherwise required by this Title, state or federal law, any application filed in compliance with this Title may be referred to any City department, public agency, or interest group that may be affected by, or have an interest in, the proposed project for review and comment on the application.
 5. ***Extensions for Review of Application.*** The Director may, upon written request, grant extensions of any time limit for review of applications imposed by this Title unless precluded by state or federal law.
- E. **Environmental Review.** The City has the responsibility to comply with the California Environmental Quality Act (California Public Resources Code section 21000 et seq.) and California Environmental Quality Act Guidelines (California Code of Regulations, Title 14), collectively referred to as California Environmental Quality Act. The City shall evaluate each project according to California Environmental Quality Act before any recommendation or decision on a project is made.
- F. **Public Hearing Notice.**
1. ***Applicability.***

- a. Notice for public hearings is required as part of the approval process for all applications subject to a public hearing.
 - b. Any changes to state law notice requirements, in accordance with California Government Code section 65090 et seq., shall control over the requirements in this Section regarding the manner for providing notice.
2. **Public Hearing Notice Requirements.** Unless otherwise required by law, whenever notice of hearing is required by this Title, notice shall be mailed and community meetings shall be held as provided in Table D.2.040-A (Public Hearing Notice Requirements).

Table D.2.040-A: Public Hearing Notice Requirements		
Project/Approval/Action Requested ¹	Notification Required Radius ²	Community Meeting Required ³
Site Development Permit	300 feet	No
Minor Site Development Permit ⁴	300 feet	No
Conditional Use Permit	500 feet	No
Minor Conditional Use Permit ⁵	300 feet	No
Minor Deviation	300 feet	No
Variance	500 feet	No
Major Sign Permit	300 feet	No
Sign Program	300 feet	No
Zoning Amendment	1,000 feet	Yes
General Plan Amendment	1,000 feet	Yes
Specific Plan	1,000 feet	Yes
Planned Unit Development	300 feet	No
Development Agreements	300 feet	No
Appeals	Same as the original approval requested that is the subject of the appeal	No

Table Notes:

¹ For revisions to an approved project, see Subsection D.2.040.M (Revisions to an Approved Project).

² The Director may expand the notification area based on the location and context of the subject property if it is determined that the potential impact of the project extends beyond the required notification boundary or if the proposed project is deemed to be potentially controversial.

³ A community meeting shall be held a minimum of 30 days prior to the public hearing.

⁴ A public hearing is only required when subject to Zoning Administrator approval. See Subsection D.4.020 (Site Development Permits).

⁵ A public hearing is only required when subject to Zoning Administrator approval. See Subsection D.4.030 (Use Permits).

3. **Contents.** Every posted, published, or mailed notice for a public hearing shall be consistent with the requirements of Milpitas Municipal Code Subsection I-310-2.40 (Public Notice Requirements) and include:
- a. The date, time, location, and purpose of the hearing;
 - b. The name of the Review Authority conducting the hearing;

- c. Contact information to receive additional information;
 - d. A brief description of the matter to be considered and the approval(s) requested;
 - e. The address or location of the subject property;
 - f. A statement that any interested person or authorized agent may appear and be heard; and
 - g. A statement describing how and when to submit written comments.
4. **Noticing Procedures.** The following noticing procedures shall be observed when a public hearing is required by this Title.
- a. *Timing.* All forms of notice shall be given not less than 10 days prior to the public hearing, except that for a Zoning Amendment that would affect the permitted uses of real property, all forms of notice shall be given not less than 20 days prior to the public hearing.
 - b. *Mailed notice.* Mailed notice in accordance with Milpitas Municipal Code Subsection I-20.2.02 (Notice by Mail) shall be given to the following:
 - (i) All property owners as specified in Table D.2.040-A (Public Hearing Notice Requirements);
 - (ii) Any person or group who has filed a written request for notice regarding the specific application;
 - (iii) The owner of the property that is the subject of the application;
 - (iv) The applicant; and
 - (v) Any other person or entity the Director deems necessary or desirable, including any other local agency expected to provide essential facilities and services to the project and whose ability to provide those facilities and services may be significantly affected.
 - c. *Newspaper notice.* A notice shall be published in at least one newspaper of general circulation in the city, or, if no such newspaper is available, by posting in at least three public places within the city.
 - d. *Posted notice.* A notice sign shall be posted in a format approved by the Department, in a prominent place on or near the subject property. At minimum, this shall include the posting of one sign per 1,000 lineal feet of the subject property's street frontage that is visible from the public right-of-way. If the subject property has no street frontage, no less than one sign shall be posted.
 - e. *Additional notice.* In addition to the types of notice required above, the Director may require or provide additional notice using alternative methods including, but not limited to the following:
 - (i) Posting on the City's website;
 - (ii) Electronic mail to persons that have signed up or subscribed for electronic mail notifications;

- (iii) Placing an insert with any generalized mailing sent by the City to property owners or residents in the area affected by the proposed application;
 - (iv) Posting through City accounts on social media platforms; or
 - (v) Messaging on City electronic message signs.
- 5. ***Failure to Receive Notice.*** The validity of the proceedings shall not be affected by the failure of any property owner, resident, or organization to receive notice.

G. **Public Hearings.**

- 1. ***Requirements.*** When a public hearing is required by this Title, public notice shall be given consistent with Subsection D.2.040.F (Public Hearing Notice), and the public hearing shall be conducted as provided by this Subsection and Milpitas Municipal Code Section I-20-3 (Hearings).
- 2. ***Scheduling of Hearing.*** After an application is deemed complete, any environmental document required by California Environmental Quality Act has been prepared, and a Department staff report has been prepared, a matter requiring a public hearing shall be scheduled at the Director's discretion on an agenda reserved for public hearings.
- 3. ***Decision.*** When the public hearing is closed, the Review Authority shall approve (with or without conditions) or deny the application in compliance with the required findings provided in Chapter D.4 (Permits and Approvals) and this Title.
- 4. ***Continuance.*** The Review Authority, by motion, may continue a public hearing. No additional notice shall be required for the continuance of a noticed public hearing to a specific date and time. At their own discretion, applicants may request the Review Authority to act upon their project rather than be continued.
- 5. ***Recommendation by Planning Commission.*** At the conclusion of any public hearing on a project that requires Council approval, the Planning Commission shall forward a written recommendation, including all required findings, to the Council for final action. The Planning Commission's recommendation could be to approve, approve in modified form, or deny the application.
- 6. ***Council Hearings.*** Upon receiving the Planning Commission's recommendation on a project that requires Council approval, the Council shall hold a public hearing. When the public hearing is closed, the Council shall make a final decision, which could be to approve, approve in modified form, or deny the application.

H. **Findings and Decision.**

- 1. When making a decision to approve, approve with modifications and/or conditions, or deny any application, the Review Authority shall make findings as required by this Title to support their decision. Findings shall be based upon consideration of the application, plans, testimony, reports, and other materials that constitute the administrative record. Findings may be stated, including in any resolution or record of the action, or may be implied from the administrative record and the record of proceedings taken as a whole.
- 2. If the Review Authority imposes conditions of approval, the conditions shall be consistent with Subsection D.2.040.I (Conditions of Approval).

I. **Conditions of Approval.**

1. In considering an application authorized by this Title, a Review Authority may require changes and impose conditions of approval in order to implement the policies of the General Plan and this Title. Conditions of approval, which may include dedication of land; installation of specific improvements; limitations on the size, design and placement of buildings or structures; landscaping; or limitations on use and hours of operation; or other similar requirements, shall be reasonably related to the type of impacts caused by the use of the property for which the application is requested. Conditions of approval may be necessary to ensure the proposed use or project satisfies the required findings for approval and complies with any applicable environmental mitigation measures. See Section D.2.040.E (Environmental Review).
2. All conditions of approval shall be binding upon the applicant, their successors, and assigns; shall run with the land; shall limit and control the issuance and validity of Certificates of Occupancy; and shall restrict and limit the construction, location, use, and maintenance of all land and structures within the project.

J. **Effect of Decisions.**

1. **Issuance of Approval.** The issuance of a permit or approval described in this Title authorizes the holder to proceed in compliance with the terms of the permit or approval. The applicant must follow all City requirements and procedures for any additional applicable permits or approvals in order to complete the development project and to meet the occupancy requirements for the subject property.
2. **Effective Date of Decision.**
 - a. The effective date of a decision is the date the Review Authority approves or denies the permit or approval, except as otherwise provided in this Chapter for a specific approval or type of permit.
 - b. If the decision by the Review Authority is appealed in accordance with Section D.2.040.N (Appeals), the date of decision shall be the date the Review Authority makes a final determination on the Appeal.
3. **Ownership and Transferability of Permits and Approvals.** An approved permit or other approval applies to the subject property and runs with the land, except as specifically provided in this Title. Once approved, a permit or approval remains effective unless terminated, abandoned, revoked, or modified. An approved permit or other approval is transferable to any future owner of the subject property.
4. **Inspections.** All approvals may be subject to periodic review to determine compliance with the permit and applicable conditions. If a condition specifies that activities or uses allowed under the permit are subject to periodic reporting, monitoring, or assessments, it shall be the responsibility of the permit holder, the property owner, or successor property owners to comply with the conditions.

K. **Expiration of Permits.**

1. **Lapse of Permit.** Unless otherwise specified in the permit or approval, all permits and approvals for projects not subject to the Subdivision Map Act shall be implemented within two years following the effective date, or they shall expire and be deemed void unless a Time Extension is approved consistent with Subsection D.2.040.L (Extension of Time).
2. **Time Limits.**

- a. A Review Authority may establish a time limit that differs from the time limit contained in Subsection D.2.040.K.1 (Lapse of Permit); however, the time limit shall be based upon the size and nature of the proposed project as described in the written findings for project approval.
- b. For concurrent applications, the longest time limit associated with any one permit or approval shall apply to all of the other concurrent permits. All permits associated with the approval of a tentative map shall have the same expiration date as the tentative map.

3. ***Implementation.***

- a. A permit or approval shall not be deemed implemented until the applicant has obtained a grading permit and/or building permit and commenced construction, or where no grading or building permit is required, has commenced the allowed use on the subject site in compliance with the approval.
- b. Construction shall be diligently pursued towards completion. If after construction commencement, work is discontinued for a minimum period of two years, the permit or approval shall expire and be deemed void.
- c. If a project is phased, each phase shall be subject to a time limit during which construction must commence. Each subsequent phase shall have the same length of time allowed for the previous phase. The time limit for a subsequent phase shall begin when the previous phase commences construction, unless otherwise specified in the permit of approval.
- d. "Commence construction" shall mean any of the following, whichever occurs soonest:
 - (i) Completes a foundation associated with the project;
 - (ii) Dedicates any land or easement as required from the approval; or
 - (iii) Complies with all legal requirements necessary to commence the use or obtains a Certificate of Occupancy permit.

4. ***Lapse of Approved Use.*** A permit or approval for a use or activity shall be deemed to have lapsed if the following applies:
 - a. When the use or activity ceases operation and/or the business closes at the permitted location for a period of at least one year; or
 - b. In compliance with Section C.18.030 (Nonconforming Uses) regarding nonconforming uses.
5. ***Renewal of an Expired Application.*** An approved permit or approval which has been allowed to expire shall require the filing of a new application in accordance with the procedures in Section D.2.040.B (Application Process and Fees).

L. **Extension of Time.**

1. ***Initiation.*** An application for a Time Extension of a previously approved permit or other approval may be initiated by the applicant who filed the original application or their successor.
2. ***Suspension of Expiration.*** The filing of a Time Extension request shall suspend the actual expiration of the permit or approval until the Time Extension has been acted upon by the Review Authority. No construction permits (e.g., grading or building permits) for the project shall be issued during the period of suspension.
3. ***Application Requirements.*** A Time Extension request shall be prepared, filed, and processed in compliance with Chapter D.2 (Procedures) and this Section.
4. ***Authority.*** The Director shall make the decision on a Time Extension.
5. ***Approval Procedures.*** After a Time Extension application has been filed with the Department, the Director shall review the application to determine whether it conforms with the provisions of this Section in accordance with Section D.2.040.D (Review of Planning Applications).
6. ***Findings.*** A Time Extension may be granted, with or without conditions, only after the following findings are made:
 - a. There have been no changes in circumstances, law, General Plan, or this Title that would preclude the Review Authority from making the findings upon which the original approval was based; or
 - b. The original conditions of approval have been modified or new conditions of approval have been imposed as deemed reasonable and necessary to ensure that the permit or approval will remain in compliance with the findings required by this Title; and
 - c. The applicant has made a good faith effort to implement the permit or approval and comply with any applicable conditions of approval in a timely manner.
7. ***Length of Time Extension.*** The Review Authority may grant a Time Extension for a period or periods not exceeding two years beyond the expiration date of the original permit or approval, or for as long as any subdivision concurrently approved is extended, whichever is longer.

- M. **Revisions to an Approved Project.** If an applicant would like to revise or modify an approved permit for a use, structure, or other project, the Director shall determine the level of revision based on criteria, as follows:
1. **Minor Revisions.** Minor revisions to approved plans and permits may be approved by the Director if the revisions:
 - a. Are consistent with the original findings and conditions of approval;
 - b. Do not substantially expand the approved floor area, alter the number or type of dwelling unit(s), or height of a building; and
 - c. Would not result in any new or intensified detrimental effects, unless waived by the Director.
 2. **Major Revisions.** Major revisions to approved plans and permits are any revisions not considered to be minor revisions. Major revisions shall be decided by the same Review Authority as the original approval, and a public hearing shall be required if a public hearing was required for the original approval.
- N. **Appeals.** Any action by the Director, Zoning Administrator, or Planning Commission in the administration or enforcement of the provisions of this Title may be appealed in accordance with this Section. Failure to meet the deadlines and follow this procedure for appeal shall constitute a failure to exhaust administrative remedies and be sufficient grounds to reject the appeal.
1. **Appeal Bodies.**
 - a. *Decisions of the Director.* The Planning Commission is the appeal body for decisions of the Director unless the Zoning Administrator is specifically designated in this Title.
 - b. *Decisions of the Zoning Administrator.* The Planning Commission is the appeal body for decisions of the Zoning Administrator.
 - c. *Decisions of the Planning Commission.* The Council is the appeal body for decisions of the Planning Commission.
 2. **Who May File an Appeal.** Any interested party may appeal a Review Authority's decision during the appeal period.
 3. **Time Limits.** Unless otherwise specified by law, the appeal and all documents submitted in support of the appeal, shall be filed in writing within 14 days of the date which the action was taken.
 4. **Procedures for Filing an Appeal.**
 - a. *Filing.* An application for an appeal shall be prepared, filed, and processed in compliance with Chapter D.2 (Procedures) and this Section.
 - b. *Required Information.* At minimum, the appeal shall include the following:
 - (i) The specific action being appealed and the reason for the appeal;
 - (ii) A written description of the specific grounds for the appeal, including why the appellant contends the action is not in accordance with this Title, where there was an error or abuse of discretion, where the record

includes inaccurate information, or how a decision is not supported by evidence in the record;

- (iii) A description of how the appellant requests the action be reversed or modified; and
- (iv) The name, address, and telephone number of the appellant or contact person if there are multiple appellants.

5. ***Appeal Review.*** Within three working days of receipt of the appeal, the City Clerk shall examine the appeal, and if it is found to be incomplete, return it by certified mail to the appellant for revision. The appellant shall have five working days to file an amended appeal. Upon failure to file an amended appeal within the five-day period, the appeal shall be deemed withdrawn.
6. ***Appeal Hearing and Standards of Review.***
 - a. The Director, upon the City Clerk finding the application for an appeal to be complete, shall schedule the appeal, together with City staff's report on the appeal, for a public hearing before the appeal body in compliance with Section D.2.040.G (Public Hearings).
 - b. When reviewing any decision on appeal, the appeal body shall use the same standards for decision-making required for the original decision. The appeal body shall render an independent judgment but may consider the decision being appealed and the grounds stated for the appeal. The appeal body shall consider all evidence submitted in support of the decision being appealed and, at its discretion, may also hear and consider new evidence, including testimony, that could not with reasonable diligence have been presented to the original Review Authority.
7. ***Decision on Appeal.*** The appeal body may affirm wholly or partly, reverse, or modify the prior decision.

Chapter D.4 Permits and Approvals

Sections:

- D.4.010 Purpose
- D.4.020 Site Development Permits
- D.4.030 Use Permits
- D.4.040 Temporary Use Permits
- D.4.050 Minor Deviations
- D.4.060 Variances
- D.4.070 Sign Permits
- D.4.080 Sign Programs
- D.4.090 Temporary Sign Permits
- D.4.100 Home Occupation Permits
- D.4.110 Reasonable Accommodation
- D.4.120 Special Event Permit
- D.4.130 Short-Term Rental Permit

D.4.010 Purpose

This Chapter provides the procedures for the preparation, filing, and processing of applications for planning permits and other entitlements required by this Title.

D.4.020 Site Development Permits

- A. **Purpose.** The purpose of a Site Development Permit (Site Development Permit and Minor Site Development Permit) is to provide a process for the review and approval or denial of development applications for physical improvements to a site based on their scale, proximity to environmentally sensitive resource areas, or unique design features. See Chapter B.22 (“H” Hillside Combining District) for requirements and review procedures for projects within the “H” Hillside Combining District. The Site Development Permit process is intended to encourage site and structural development which:
1. Respects the physical and environmental characteristics of the site;
 2. Ensures safe and convenient access and circulation for pedestrians and vehicles;
 3. Exemplifies the best professional site planning and design practices;
 4. Encourages individual identity for specific uses and structures
 5. Encourages a distinct community or neighborhood identity; and
 6. Minimizes adverse visual impacts.

B. **Applicability.**

1. **Site Development Permit.** A Site Development Permit is required for the projects identified in Table D.4.020-A (Projects Requiring a Site Development Permit).

Table D.4.020-A: Projects Requiring a Site Development Permit

Project Category	Project Type and Review Authority ¹	
	Planning Commission	City Council
New nonresidential development	Any new nonresidential development with over 10,000 sf of new gross floor area, except: • Over 25,000 sf of new or expanded gross floor area in commercial, mixed use, or Metro Specific Plan zones not adjacent to any residential zone • Over 50,000 sf of new or expanded gross floor area in industrial zones not adjacent to any residential zones	Appeal Authority
New multi-family projects or new subdivisions with single-family dwellings	Any new multi-family residential projects (including attached townhomes) with 5 or more units, or new subdivisions with 5 or more single-family dwellings	Appeal Authority
Single-family dwellings and accessory structures in the "H" Hillside Combining District ²	Recommending Authority	New construction of a single-family dwelling or accessory structure in the "H" Hillside Combining District All additions or expansions to single-family dwellings and accessory structures located in the "H" Hillside Combining District
Required by Specific Plans or Planned Unit Developments	Any project for which a Site Development Permit is required according to an applicable Specific Plan or Planned Unit Development	Appeal Authority

Table Notes:

¹ The Review Authority (decision-making body) is indicated by the column in which the project type is described.

² See C.2.040.D (Standards for Fences and Walls within the "H" Hillside Combining District) for the Review Authority for fences and walls in the "H" Hillside Combining District.

2. **Minor Site Development Permit.** A Minor Site Development Permit is required for the projects identified in Table D.4.020-B (Projects Requiring a Minor Site Development Permit).

Table D.4.020-B: Projects Requiring a Minor Site Development Permit		
Project Category	Project Type and Review Authority ¹	
	Director	Zoning Administrator
New nonresidential development	Recommending Authority	Any new nonresidential development with up to 10,000 sf of new gross floor area, except: • Up to 25,000 sf of new floor area in commercial, mixed use, institutional, or Metro Specific Plan zones and not adjacent to any residential zone • Up to 50,000 sf of new floor area in industrial zones not adjacent to any residential zone
New multi-family residential or new single-family subdivisions	Recommending Authority	Any new multi-family residential projects (including attached townhomes) with 2 to 4 units, or new subdivisions with 2 to 4 single-family dwellings, unless the project involves an urban lot split consistent with MMC Section XI-1-31 (Urban Lot Splits)
Additions/expansions to multi-family residential, commercial, industrial, or mixed-use buildings	Recommending Authority	Any additions or expansions to existing multi-family residential, commercial, industrial, or mixed-use buildings with a gross floor area of: • Over 10,000 sf for multi-family residential buildings • Over 15,000 sf for commercial and mixed-use buildings • Over 50,000 sf for industrial buildings Over 5,000 sf (or 10% of the gross floor area, whichever is less) for commercial, industrial, and mixed-use buildings adjacent to residential zones
Additions to existing nonresidential buildings	Additions to existing commercial, industrial, and mixed-use buildings with new gross floor area up to 15,000 sf	Appeal Authority

Table D.4.020-B: Projects Requiring a Minor Site Development Permit

Project Category	Project Type and Review Authority ¹	
	Director	Zoning Administrator
	Additions to existing industrial buildings with new gross floor area up to 50,000 sf	
Additions to existing multi-family residential buildings	Additions to existing multi-family residential buildings with new gross floor area up to 10,000 sf	Appeal Authority
Minor exterior changes to existing nonresidential buildings	Minor changes to the exterior of existing nonresidential buildings that require a Building Permit (e.g., façade changes, changes in materials, relocation of windows and storefront doors) Changes to exterior building color Addition, modification, or removal of minor architectural elements	Appeal Authority
New single-family dwelling ²	Recommending Authority	New construction of a single-family dwelling
Additions or alterations to existing single-family dwellings ²	Alterations, modifications, or additions to existing single-family dwellings that are below the thresholds for Zoning Administrator approval, unless exempt (see Subsection D.4.020.B.3 (Exemptions from Site Development Permit))	Additions to existing single-family dwellings that are greater than 100% of the existing gross floor area Upper story additions to single-family dwellings that are greater than 50% of the existing gross floor area
New accessory structures ²	New construction of accessory structures, unless exempt (see Subsection D.4.020.B.3 (Exemptions from Site Development Permit))	Appeal Authority
Accessory Dwelling Units and Junior Accessory Dwelling Units	Accessory dwelling units consistent with Subsection C.10.030.H (Minimum Standards for ADUs Requiring a Minor Site Development Permit)	New or converted accessory dwelling units that do not comply with the design standards in Section C.10.030 (Accessory Dwelling Units and Junior Accessory Dwelling Units)
Small Projects in the “H” Hillside Combining District	Building Additions: All single-family dwellings in “H” Hillside PUDs which specifically allow for staff approval (refer to Section C.18.050)	Building Additions: All single-family dwellings in “H” Hillside PUDs which are specifically conditioned not to require Planning Commission or Council review for

Table D.4.020-B: Projects Requiring a Minor Site Development Permit

Project Category	Project Type and Review Authority ¹	
	Director	Zoning Administrator
	(Nonconforming Buildings and Structures) regarding nonconforming buildings). In addition to other development standards, the following shall also apply: - Existing front yard paving shall be brought into conformance. - The addition shall comprise building materials, colors and style which complement the existing structure. Color Change: Color changes for residences including homes within an “H” Hillside PUD which does not specify color choices, so long as the proposed colors are earth tone, muted and compatible with the surrounding development.	building additions (refer to Section C.18.050 (Nonconforming Buildings and Structures) regarding nonconforming buildings). In addition to other development standards, the following shall also apply: - Existing front yard paving shall be brought into conformance. Minor Exterior Building Changes: Minor exterior building changes as described below, provided that the project complements the colors, materials and design of the building. - Minor changes to architectural elements which do not change the overall design of a building. - Windows, window awnings and person doors which match existing or which complement the building facade
Fences/Walls (Refer to Section C.2.040 (Fences, Walls, and Hedges)) ³	Nonresidential zone or use: - Fences between 6 and 8 feet in height within the rear and side setback Residential zones or uses, and/or all other projects as applicable: - Minor Site Development Permit required if a building permit is required	Appeal Authority
Parking lots	Construction of a new parking lot for a multi-family residential, commercial, mixed use, or industrial use	Appeal Authority
Required by Specific Plans or Planned Unit Developments	Any project for which a Minor Site Development Permit is required according to an applicable Specific Plan or Planned Unit Development	Appeal Authority

Table D.4.020-B: Projects Requiring a Minor Site Development Permit

Project Category	Project Type and Review Authority ¹	
	Director	Zoning Administrator
All other projects	Any other project that is not subject to a Site Development Permit and is not exempt per D.4.020.B.3 (Exemptions from Site Development Permit)	Appeal Authority

Table Notes:

¹ The Review Authority (decision-making body) is indicated by the column in which the project type is described.

² Not located in the “H” Hillside Combining District.

³ See C.2.040.D (Standards for Fences and Walls within the “H” Hillside Combining District) for the Review Authority for fences and walls in the “H” Hillside Combining District.

3. ***Exemptions from Site Development Permit.*** The following projects are exempt from the requirements for Site Development Permit and are only reviewed with an application for a Building Permit, if required:

- a. Multi-family and mixed-use projects that comply with the Milpitas Residential and Mixed-Use Objective Design Standards and are eligible for ministerial review consistent with state law.
- b. Construction, reconstruction, alterations, improvements, and landscaping for a project developed in compliance with a previously issued Site Development Permit.
- c. Any form of repair or maintenance work where the work solely involves the replacement of materials in like kind and form (e.g., re-roof, window replacement, etc.), or to any repair or maintenance work in areas not visible to the public from the public right-of-way or areas accessible to the public.
- d. Routine maintenance that does not result in a change in color, materials, or design.
- e. Installation of landscaping no more than 2,500 square feet in an area where no other construction activity is planned.
- f. Construction of fences and walls that are consistent with Section C.2.040 (Fences, Walls, and Hedges) and this Title.
- g. Alterations and improvements required in whole or part to meet federal or state requirements to accommodate persons with disabilities.
- h. New accessory structures that are exempt from obtaining a Building Permit.
- i. Accessory dwelling units that comply with the standards in Section C.10.030 (Accessory Dwelling Units and Junior Accessory Dwelling Units).
- j. Electric vehicle charging stations within existing parking lots provided they comply with all applicable Building Code standards and Section C.6.090 (Electric Vehicle Charging Spaces). This exemption includes the removal of landscaping to

accommodate new electric vehicle charging station ground equipment and new lighting for the safety and security of the charging station.

- C. **Application Requirements.** A Site Development Permit application shall be prepared, filed, and processed in compliance with Chapter D.2 (Procedures) and this Section.
- D. **Authority.** The Review Authorities for Site Development Permits and Minor Site Development Permits are identified in Table D.2.030-A (Review Authorities) and Section D.4.020.B (Applicability), subject to Subsection D.2.040.B.3 (Multiple Applications) and Subsection D.2.040.N (Appeals).
- E. **Approval Procedures.**
 - 1. *Director evaluation.* After a proposed Site Development Permit application has been deemed complete, the Director shall review the Site Development Permit application to determine whether it conforms with the provisions of this Title in accordance with Chapter D.2 (Procedures).
 - 2. *Site Development Permits hearing(s).* The Review Authority shall conduct a public hearing on a Site Development Permit consistent with Section D.2.040.G (Public Hearings).
 - 3. *Minor Site Development Permits.*
 - a. *Zoning Administrator hearing.* The Zoning Administrator shall conduct a public hearing on a Minor Site Development Permit consistent with Section D.2.040.G (Public Hearings).
 - b. *Director decision.* The Director shall approve or deny a Minor Site Development Permit in compliance with the findings provided in Subsection D.4.020.F (Findings).
- F. **Findings.** The Review Authority may approve a Site Development Permit, with or without conditions of approval, only after making the following findings as applicable:
 - 1. ***Findings for All Site Development Permits:***
 - a. The proposed project is consistent with this Title;
 - b. The proposed use and project are consistent with the goals and policies of the General Plan;
 - c. The project will not be detrimental to public health, safety, and general welfare; and
 - d. The proposed project is in compliance with the provisions of California Environmental Quality Act.
 - 2. ***Findings for Specific Projects:***
 - a. The proposed use and project are consistent with the goals and policies of any Specific Plan, if applicable.
 - b. The proposed siting, form, architectural style, materials, and other elements of multi-family residential and mixed-use developments are consistent with City Objective Design Standards.
 - c. The proposed siting, form, and architectural style of single-family residential, commercial, and industrial developments are appropriate for the project site and

surroundings and create a visually cohesive design, and are consistent with all applicable design standards in this Title.

G. **Decision; Appeals; Expiration, Extensions, and Revisions.**

1. **Decision.** The Review Authority's decision shall be in compliance with Subsection D.2.040.H (Findings and Decision).
2. **Appeals.** The Review Authority's decision may be appealed as provided in Section D.2.040.N (Appeals).
3. **Expiration, Extensions, and Revisions.** Site Development Permits are subject to expiration as provided in Subsection D.2.040.K (Expiration of Permits) and may only be extended or revised as provided in Subsection D.2.040.L (Extension of Time) and Subsection D.2.040.M (Revisions to an Approved Project).

D.4.030 Use Permits

- A. **Purpose.** The purpose of a Use Permit (i.e., Conditional Use Permit (CUP) and a Minor Conditional Use Permit (MC)) is to allow the proper integration into the city of essential or desirable uses which nevertheless may have an impact on the surrounding environment while ensuring that the uses are, and will continue to be, appropriate for their proposed location and compatible with surrounding existing and planned uses. Use Permits are intended to facilitate uses and projects that are sensitive to the community and neighborhoods and minimize impacts on adjacent uses.
- B. **Applicability.** The use tables in Part B (Zone Regulations) identify the land uses and activities that require a Use Permit.
- C. **Application Requirements.** A Use Permit application shall be prepared, filed, and processed in compliance with Chapter D.2 (Procedures) and this Section.
- D. **Authority.** As identified in Table D.2.030-A (Review Authorities), the following are the Review Authorities for Use Permits subject to Subsection D.2.040.B.3 (Multiple Applications) and Subsection D.2.040.N (Appeals).
1. **Conditional Use Permits.** The Planning Commission is the Review Authority for Conditional Use Permits.
 2. **Minor Conditional Use Permits.** Either the Director or the Zoning Administrator is the Review Authority for Minor Conditional Use Permits, as indicated by the notation ("MC" for Zoning Administrator review or "MCS" for Director review) in the use regulations tables in Part B of this Title (Tables B.4.020-A: Residential Zones Use Regulations, B.6.020-A: Commercial Zones Use Regulations, B.8.020-A: Mixed Use Zones Use Regulations, B.10.020-A: Industrial Zones Use Regulations, B.12.020-A: Metro Specific Plan Zones Use Regulations, and B.18.020-A: Other Zones Use Regulations).
- E. **Approval Procedures.**
1. **Director Evaluation.** After a proposed Use Permit application has been deemed complete, the Director shall review the Conditional Use Permit application to determine whether it conforms with the provisions of this Title in accordance with Chapter D.2 (Procedures).
 2. **Conditional Use Permits Hearing.** The Planning Commission shall conduct a public hearing on a Conditional Use Permit consistent with Section D.2.040.G (Public Hearings).

3. **Minor Conditional Use Permits.**
 - a. *Zoning Administrator hearing.* The Zoning Administrator shall conduct a public hearing on a Minor Conditional Use Permit consistent with Section D.2.040.G (Public Hearings).
 - b. *Director decision.* The Director shall approve or deny a Minor Conditional Use Permit in compliance with the findings provided in Subsection D.4.030.F (Findings).
- F. **Findings.** The Review Authority may approve the Use Permit, with or without conditions of approval, only after making the following findings:
1. The proposed use is consistent with the goals and policies of the General Plan;
 2. The proposed use is consistent with the goals and policies of any Specific Plan if applicable;
 3. The proposed use is appropriate for the zone in which it is located, is compatible with uses allowed in the zone, and complies with all other applicable provisions of this Title;
 4. The proposed use will not be materially detrimental to the health, safety, and welfare of the public or the property and residents in the vicinity;
 5. The subject site is physically suitable for the use being proposed, including access and utilities;
 6. The design, location, size, and operating characteristics of the proposed use are compatible with existing and reasonably foreseeable future land use and circulation in the vicinity; and
 7. The proposed project is in compliance with the provisions of California Environmental Quality Act.
- G. **Decision; Appeals; Expiration, Extensions, and Revisions.**
1. **Decision.** The Review Authority's decision shall be in compliance with Subsection D.2.040.H (Findings and Decision).
 2. **Appeals.** The Review Authority's decision may be appealed as provided in Section D.2.040.N (Appeals).
 3. **Expiration, Extensions, and Revisions.** Use Permits are subject to expiration as provided in Subsection D.2.040.K (Expiration of Permits) and may only be extended or revised as provided in Subsection D.2.040.L (Extension of Time) and Subsection D.2.040.M (Revisions to an Approved Project).

D.4.040 Temporary Use Permits

- A. **Purpose.** This Subsection establishes the procedures for the granting of Temporary Use Permits for short-term activities and uses on privately or publicly owned property with appropriate regulations to ensure that the temporary activities will be compatible with surrounding areas.
- B. **Applicability.** A Temporary Use Permit allows for the short-term activities described in Section C.10.230 (Temporary Uses and Structures), that may not comply with the normal development or

use standards of the applicable zone but would otherwise be acceptable because of their temporary nature.

- C. **Application Requirements.** A Temporary Use Permit application shall be prepared, filed, and processed in compliance with Chapter D.2 (Procedures) and this Section.
- D. **Authority.** As identified in Table D.2.030-A (Review Authorities), the Director is the Review Authority for Temporary Use Permits subject to Subsection D.2.040.B.3 (Multiple Applications) and Subsection D.2.040.N (Appeals).
- E. **Approval Procedure.**
 - 1. **Director Review.** After a proposed Temporary Use Permit application has been deemed complete, the Director shall review the Temporary Use Permit application to determine whether it conforms with the provisions of this Title in accordance with Chapter D.2 (Procedures).
 - 2. **Director Decision.** The Director shall approve or deny the application in compliance with the findings provided in Subsection D.4.040.G (Findings).
- F. **Considerations.** In the review of a Temporary Use Permit application, the Director shall consider:
 - 1. The type and duration of the proposed temporary activity;
 - 2. Input from other City departments, such as Police, Fire, Public Works, etc.;
 - 3. The requirements and development standards of the applicable zone in which the temporary use is proposed;
 - 4. Any applicable standards for the proposed temporary use established in Section C.10.230 (Temporary Uses and Structures) including the length of time the temporary use will be authorized.
- G. **Findings.** The Director may approve the Temporary Use Permit, with or without conditions of approval, only after finding that:
 - 1. The temporary activity complies with applicable standards identified in Section C.10.230 (Temporary Uses and Structures); and
 - 2. Maintenance or operation of the temporary activity would not be detrimental to the public health, safety, or welfare of persons residing or working in the vicinity of the proposed temporary activity.
- H. **Decision and Appeals.**
 - 1. **Decision.** The Review Authority's decision shall be in compliance with Subsection D.2.040.H (Findings and Decision).
 - 2. **Appeals.** The Review Authority's decision may be appealed as provided in Section D.2.040.N (Appeals).
 - 3. **Expiration and Revisions.** Temporary Use Permits are subject to expiration as provided in Subsection D.2.040.K (Expiration of Permits) and may only be revised as provided in Subsection D.2.040.M (Revisions to an Approved Project).
- I. **Post Approval Procedures.** Procedures specific to Temporary Use Permits include the following:

1. **Extensions of Temporary Use Permits Prohibited.** The term of a Temporary Use Permit may not be extended. Applicants for activities that would exceed the allowed terms identified in Section C.10.230 (Temporary Uses and Structures), shall file for a Conditional Use Permit, rather than a Temporary Use Permit, in compliance with Section D.4.030 (Use Permits), and all other applicable zoning standards.
2. **Required Lapse of Time for Temporary Use Permits.** Except for seasonal sales lots, a minimum of 30 days shall pass between the expiration of a Temporary Use Permit and the issuance of a new and similar Temporary Use Permit for the same property, or the actual removal of the materials and structures associated with the former activity, whichever last occurs.

D.4.050 Minor Deviations

- A. **Purpose.** The purpose of this Subsection is to enable Minor Deviations from the standards in this Title when these requests constitute a reasonable use of property but are not otherwise permissible under the strict application of this Title. An authorization to approve a Minor Deviation does not extend to making any changes in the uses permitted in any zone.
- B. **Applicability.** The Zoning Administrator may grant a Minor Deviation from the requirements of this Zoning Ordinance for the following types of modifications:

Table D.4.050-A: Types of Minor Deviations	
Types of Minor Deviations	Maximum Deviation
Reduction of a front setback	20%; except a min. of 18 ft is required for front-entry garages
Reduction of a side or rear setback	20% or 1 foot, whichever is greater
An increase in allowable building height	5% or 2 ft, whichever is greater
Maximum Front Yard Paved Area in the R1 Zone	10%
An adjustment to sign standards	10%

- C. **Application Requirements.** A Minor Deviation application shall be prepared, filed, and processed in compliance with Chapter D.2 (Procedures) and this Section.
- D. **Authority.** As identified in Table D.2.030-A (Review Authorities), the Zoning Administrator is the Review Authority for Minor Deviations subject to Subsection D.2.040.B.3 (Multiple Applications) and Subsection D.2.040.N (Appeals).
- E. **Approval Procedures.**
 1. **Director Evaluation.** After a proposed Minor Deviation application has been deemed complete, the Director shall review the Minor Deviation application to determine whether it conforms with the provisions of this Title in accordance with Chapter D.2 (Procedures).
 2. **Precedents.** A previous Minor Deviation shall not be considered to have set a precedent for the granting of any further Minor Deviations; each case must be considered on its individual merits.

3. **Zoning Administrator Hearing.** The Zoning Administrator shall conduct a public hearing on the Minor Deviation consistent with Section D.2.040.G (Public Hearings).
- F. **Findings.** The Zoning Administrator may approve, with or without conditions, a Minor Deviation application, only after all the following findings are made:
1. There are special circumstances applicable to the property (e.g., size, shape, topography, location, surroundings, etc.) such that the strict application of this Title could deprive the property of privileges enjoyed by other property in the vicinity and within the same zone;
 2. The Minor Deviation is the minimum departure from the requirements of this Title necessary to grant relief to the applicant;
 3. The Minor Deviation will not be detrimental to the public welfare or injurious to the property or improvements in the vicinity or the zone in which the subject property is located;
 4. Granting the requested Minor Deviation will not detract from the overall appearance of the neighborhood or immediate vicinity and will not impair the provision of adequate light, air, or circulation;
 5. The Minor Deviation, as proposed and conditioned, will achieve the general purposes of this Title or the specific purposes of the zone in which the project is located; and
 6. The Minor Deviation, as proposed and conditioned, is consistent with the General Plan and any Specific Plan, if applicable.
- G. **Decision; Appeals; Expiration, Extensions, and Revisions.**
1. **Decision.** The Review Authority's decision shall be in compliance with Subsection D.2.040.H (Findings and Decision).
 2. **Appeals.** The Review Authority's decision may be appealed as provided in Section D.2.040.N (Appeals).
 3. **Expiration, Extensions, and Revisions.** Minor Deviations are subject to expiration as provided in Subsection D.2.040.K (Expiration of Permits) and may only be extended or revised as provided in Subsection D.2.040.L (Extension of Time) and Subsection D.2.040.M (Revisions to an Approved Project).

D.4.060 Variances

- A. **Purpose.** In compliance with California Government Code section 65900 et seq., this Subsection allows for Variances from the development standards of this Title, other than those that may be allowed through the Minor Deviations process, see Section D.4.050 (Minor Deviations), only when, because of special circumstances applicable to the property, the strict application of this Title deprives such property of privileges enjoyed by other property in the vicinity and located in the same zone.
- B. **Application Requirements.** A Variance application shall be prepared, filed, and processed in compliance with Chapter D.2 (Procedures) and this Section.
- C. **Authority.** As identified in Table D.2.030-A (Review Authorities), the Planning Commission is the Review Authority for Variances subject to Subsection D.2.040.B.3 (Multiple Applications) and

Subsection D.2.040.N (Appeals), except the Council is the Review Authority within the “H” Hillside Combining District in compliance with Chapter B.22 (“H” Hillside Combining District).

D. **Approval Procedures.**

1. **Director Evaluation.** After a proposed Variance application has been deemed complete, the Director shall review the Variance application to determine whether it conforms with the provisions of this Title in accordance with Chapter D.2 (Procedures).
2. **Precedents.** A previous Variance shall not be considered to have set a precedent for the granting of any further Variances; each case must be considered on its individual merits. Nonconforming uses or developments on adjacent properties shall not be considered as grounds for the granting of a Variance.
3. **Planning Commission Hearing.** The Planning Commission shall conduct a public hearing on the Variance consistent with Section D.2.040.G (Public Hearings).

E. **Findings.** The Planning Commission may approve a Variance, with or without conditions of approval, only after making the following findings:

1. There are special circumstances applicable to the property, including but not limited to size, shape, topography, location, or surroundings, such that the strict application of this Title deprives the property of privileges enjoyed by other property in the vicinity and under the identical zone;
2. The Variance does not constitute a grant of special privilege inconsistent with limitations upon other properties in the vicinity and the zone in which the property is located;
3. The special circumstances applicable to the property were not created by an act of the property owner (e.g., a Variance shall not be granted for a self-imposed hardship);
4. Granting the Variance would not authorize a use or activity that is not otherwise expressly authorized by the zone governing the property;
5. Granting the Variance will not be materially detrimental to the public health, safety, or welfare and will not impair an adequate supply of light and air to adjacent properties;
6. Granting the Variance is consistent with the General Plan and the intent of this Title; and
7. Granting the Variance is consistent with any Specific Plan, if applicable.

- F. **Decision; Appeals; Expiration, Extensions, and Revisions.**
1. **Decision.** The Review Authority's decision shall be in compliance with Subsection D.2.040.H (Findings and Decision).
 2. **Appeals.** The Review Authority's decision may be appealed as provided in Section D.2.040.N (Appeals).
 3. **Expiration, Extensions, and Revisions.** Variances are subject to expiration as provided in Subsection D.2.040.K (Expiration of Permits) and may only be extended or revised as provided in Subsection D.2.040.L (Extension of Time) and Subsection D.2.040.M (Revisions to an Approved Project).

D.4.070 Sign Permits

- A. **Purpose.** This Subsection establishes the permitting process for permanent signs (Major Sign Permit and Minor Sign Permits).
- B. **Applicability.**
1. A Major Sign Permit is required for the following permanent signs:
 - a. Freestanding signs exceeding 10 feet in height;
 - b. Signs within the "H" Hillside Combining District; and
 - c. Signs located on a building or site that has been designated as a historical or cultural resource consistent with Milpitas Municipal Code Chapter XI-4 (Cultural Resources Preservation Program).
 2. A Minor Sign Permit is required for any other permanent sign that is not subject to a Major Sign Permit and is not exempt by Subsection C.8.020.G (Exempt Signs).
- C. **Application Requirements.** A Sign Permit application shall be prepared, filed, and processed in compliance with Chapter D.2 (Procedures) and this Section.
- D. **Authority.** As identified in Table D.2.030-A (Review Authorities), the following are the Review Authorities for Sign Permits subject to Subsection D.2.040.B.3 (Multiple Applications) and Subsection D.2.040.N (Appeals).
1. The Planning Commission is the Review Authority for Major Sign Permits, except the Council is the Review Authority for the following:
 - a. Signs within the "H" Hillside Combining District in compliance with Chapter B.22 ("H" Hillside Combining District); and
 - b. Billboard signs in compliance with Subsection C.8.050.D.2 (Billboard Signs).
 2. The Director is the Review Authority for Minor Sign Permits, except that the Zoning Administrator is the Review Authority for freestanding signs that are greater than six feet in height but do not exceed 10 feet in height.
- E. **Approval Procedures.**
1. **Director Evaluation.** After a proposed Sign Permit application has been deemed complete, the Director shall review the Sign Permit application to determine whether it conforms with the provisions of this Title in accordance with Chapter D.2 (Procedures).

2. **Major Sign Permit Hearing(s).** The Review Authority shall conduct a public hearing on the Major Sign Permit application consistent with Section D.2.040.G (Public Hearings).
 3. **Minor Sign Permits Decision.** The Review Authority shall approve or deny a Minor Sign Permit in compliance with the findings provided in Subsection D.4.070.F (Findings).
- F. **Findings.** The Review Authority may approve a Sign Permit, with or without conditions of approval, only after making the following findings, based on evidence in the public record:
1. **Findings for all Sign Permits.**
 - a. All elements of the sign, including design, lighting, scale, width, and materials, are consistent with the intent of the General Plan and any Specific Plan, if applicable;
 - b. The sign is consistent with Chapter C.8 (Signs) and this Title;
 - c. The sign is consistent with any applicable Master Sign Program;
 - d. The design, scale, and materials of the sign harmonize with the architectural design and details of the building or site it serves;
 - e. The design and scale of the sign is appropriate to the distance from which the sign is normally viewed;
 - f. The design and materials of the sign provide a contrast between the background and letters, logos, and/or graphics; and
 - g. If a freestanding sign is included in the application, the site and building design, scale, or location is appropriate for the use of a freestanding sign, rather than a building-mounted sign.
 2. **Additional Findings For Billboards.**
 - a. The billboard will not create a hazard to vehicular or pedestrian traffic;
 - b. All advertising on the billboard will conform to the Outdoor Advertising Act in the California Business and Professions Code section 5200-5486, as applicable, and other applicable state and federal rules and regulations;
 - c. The billboard will result in a net positive public benefit to the City; and
 - d. The billboard will promote economic development in the City.
- G. **Decision; Appeals; Expiration, Extensions, and Revisions.**
1. **Decision.** The Review Authority's decision shall be in compliance with Subsection D.2.040.H (Findings and Decision).
 2. **Appeals.** The Review Authority's decision may be appealed as provided in Section D.2.040.N (Appeals).
 3. **Expiration, Extensions, and Revisions.** Sign Permits are subject to expiration as provided in Subsection D.2.040.K (Expiration of Permits) and may only be extended or revised as provided in Subsection D.2.040.L (Extension of Time) and Subsection D.2.040.M (Revisions to an Approved Project).

D.4.080 Sign Programs

- A. **Purpose.** The purpose of a Sign Program is to establish a method for an applicant to integrate the design and placement of signs within the overall design of a new development project or an existing multi-tenant or mixed-use project. The intent is to ensure design consistency and/or compatibility among individual signs within a multi-tenant property and ensure signs are compatible with the architecture and overall aesthetics of the site and surrounding area. A Sign Program provides a clear prescription of the standards for new and existing signs on the project site and enables consistent and streamlined review, approval, and administration of existing and new signs. Approval of a Sign Program may result in the application of alternative sign standards that supersede the requirements of Chapter C.8 (Signs), except for matters of public safety.
- B. **Applicability.** A Sign Program is required for the following:
1. Any new retail, mixed-use, office, or industrial complex that:
 - a. Is located on four or more acres;
 - b. Has a gross floor area of 40,000 square feet or larger;
 - c. Includes a multi-tenant building; or
 - d. Has a building more than two stories high.
 2. A new automobile dealership.
 3. At the owner's request, a Sign Program may be requested for the following:
 - a. Any existing retail, mixed-use, office, or industrial complex;
 - b. An existing multi-family residential building;
 - c. An existing automobile dealership; or
 - d. An existing building more than two stories high.
- C. **Application Requirements.** A Sign Program application shall be prepared, filed, and processed in compliance with Chapter D.2 (Procedures) and this Section.
- D. **Authority.** As identified in Table D.2.030-A (Review Authorities), the Planning Commission is the Review Authority for Sign Programs subject to Subsection D.2.040.B.3 (Multiple Applications) and Subsection D.2.040.N (Appeals), except the Council is the Review Authority within the "H" Hillside Combining District in compliance with Chapter B.22 ("H" Hillside Combining District).
- E. **Approval Procedures.**
1. **Discretionary Review.** While the application for a Sign Program may be reviewed concurrently with another application that is subject to discretionary review, discretionary review must be limited to the review of non-communicative aspects (i.e., time, place, manner, location, size, height, illumination, spacing, and orientation) of the signs proposed in the Sign Program.
 2. **Director Evaluation.** After a proposed Sign Program application has been deemed complete, the Director shall review the Sign Program application to determine whether it conforms with the provisions of this Title in accordance with Chapter D.2 (Procedures).
 3. **Public Hearing(s).** The Review Authority shall conduct a public hearing on the Sign Program consistent with Section D.2.040.G (Public Hearings).

- F. **Findings.** The Review Authority may approve a Sign Program, with or without conditions of approval, only after making the following findings, based on evidence in the public record:
1. The provisions of the Sign Program are consistent with the intent of the General Plan, Chapter C.8 (Signs) of this Title, and any Specific Plan, if applicable;
 2. The provisions of the Sign Program ensure consistency in design and style of all new signs;
 3. The provisions of the Sign Program address compatibility of the design and style of any existing signs on the building or site; and
 4. The provisions of the Sign Program address compatibility of the design and style of new signs with the site layout, building configuration, and design and architectural style of building(s).
- G. **Decision; Appeals; Expiration, Extensions, and Revisions.**
1. **Decision.** The Review Authority's decision shall be in compliance with Subsection D.2.040.H (Findings and Decision).
 2. **Appeals.** The Review Authority's decision may be appealed as provided in Subsection D.2.040.N (Appeals).
 3. **Expiration and Extensions.** Approved Sign Programs shall not expire.
 4. **Revisions or Amendments.** Sign Programs may only be revised or amended as provided in Subsection D.2.040.M (Revisions to an Approved Project); however, major revisions or amendments to a Sign Program may be approved by the Zoning Administrator unless the Sign Program is within the "H" Hillside Combining District.

D.4.090 Temporary Sign Permits

- A. **Purpose.** This Subsection establishes the permitting process for Temporary Sign Permits consistent with Chapter C.8 (Signs).
- B. **Applicability.** A Temporary Sign Permit is required for temporary signs allowed consistent with Section C.8.070 (Standards for Portable Signs and Temporary Signs).
- C. **Application Requirements.** A Temporary Sign Permit application shall be prepared, filed, and processed in compliance with Chapter D.2 (Procedures) and this Section.
- D. **Authority.** As identified in Table D.2.030-A (Review Authorities), the Director is the Review Authority for Temporary Sign Permits subject to Subsection D.2.040.B.3 (Multiple Applications) and Subsection D.2.040.N (Appeals).
- E. **Approval Procedures.**
1. **Director Review.** After a proposed Temporary Sign Permit application has been deemed complete, the Director shall review the Temporary Sign Permit application to determine whether it conforms with the provisions of this Title in accordance with Chapter D.2 (Procedures).
 2. **Director Decision.** The Director shall approve or deny the application in compliance with the findings provided in Subsection D.4.090.F (Findings).

- F. **Findings.** The Director may approve a Temporary Sign Permit, with or without conditions of approval, only after finding the Temporary Sign Permit to be consistent with Chapter C.8 (Signs), this Title, and any Specific Plan, if applicable.
- G. **Decision; Appeals; Expiration, Extensions, and Revisions.**
 - 1. **Decision.** The Review Authority's decision shall be in compliance with Subsection D.2.040.H (Findings and Decision).
 - 2. **Appeals.** The Review Authority's decision may be appealed as provided in Section D.2.040.N (Appeals).
 - 3. **Duration and Revisions.** Temporary Sign Permits may be displayed for the length of time provided in Section C.8.070 (Standards for Portable Signs and Temporary Signs). and may only be revised as provided in Subsection D.2.040.M (Revisions to an Approved Project).

D.4.100 Home Occupation Permits

- A. **Purpose.** The purpose of the Home Occupation Permit is to allow for the conduct of businesses within places of residence and to prescribe the conditions under which limited nonresidential activities may be conducted when incidental to residential activities.
- B. **Applicability.** Section C.10.120 (Home Occupations) identifies requirements for uses and activities that are allowed and require a Home Occupation Permit.
- C. **Application Requirements.** A Home Occupation Permit application shall be prepared, filed, and processed in compliance with Chapter D.2 (Procedures) and this Section.
- D. **Authority.** As identified in Table D.2.030-A (Review Authorities), the Director is the Review Authority for Home Occupation Permits subject to Subsection D.2.040.B.3 (Multiple Applications) and Subsection D.2.040.N (Appeals).
- E. **Approval Procedures.**
 - 1. **Director Review.** After a proposed Home Occupation Permit application has been deemed complete, the Director shall review the Home Occupation Permit application to determine whether it conforms with the provisions of this Title in accordance with Chapter D.2 (Procedures).
 - 2. **Director Decision.** The Director shall approve or deny the application in compliance with the findings provided in Subsection D.4.100.F (Findings).
- F. **Findings.** The Director shall approve a Home Occupation Permit, with or without conditions of approval, if it is determined that the proposed home occupation would:
 - 1. Be consistent with the General Plan and any Specific Plan, if applicable;
 - 2. Be consistent with the standards of this Title for the subject zone;
 - 3. Be consistent with the home occupation criteria and standards of Section C.10.120 (Home Occupations); and
 - 4. Be consistent with all other applicable provisions of the Milpitas Municipal Code and applicable laws.

- G. **Decision; Appeals; Expiration, Extensions, and Revisions.**
1. **Decision.** The Review Authority's decision shall be in compliance with Subsection D.2.040.H (Findings and Decision).
 2. **Appeals.** The Review Authority's decision may be appealed as provided in Section D.2.040.N (Appeals).
 3. **Expiration, Extensions, and Revisions.** Home Occupation Permits are subject to expiration as provided in Subsection D.2.040.K (Expiration of Permits) and may only be extended or revised as provided in Subsection D.2.040.L (Extension of Time) and Subsection D.2.040.M (Revisions to an Approved Project).

D.4.110 Reasonable Accommodation

- A. **Purpose.** This Subsection establishes the procedures to request Reasonable Accommodation for persons with disabilities seeking equal access to housing under the California Fair Employment and Housing Act, the Federal Fair Housing Act, and the Americans with Disabilities Act ("the Acts") in the application of zoning law and other land use regulations, policies, procedures, and conditions of approval. A Reasonable Accommodation is typically an adjustment to physical design standards to accommodate the placement of wheelchair ramps or other exterior modifications to a dwelling in response to the needs of a disabled resident.
- B. **Applicability.**
1. **Eligible Applicants.** A request for Reasonable Accommodation may be made by any person with a disability, their representative, or any other entity, when the application of this Title or other land use regulations, policy, or procedure acts as a barrier to fair housing opportunities.
 2. **Definitions.** A person with a disability is a person who has a physical or mental impairment that limits one or more major life activities, anyone who is regarded as having this type of impairment, or anyone who has a record of this type of impairment as further defined under 42 U.S.C. section 12102, commonly known as the Americans with Disabilities Act, and under applicable state law.
 3. **Eligible Request.** A request for Reasonable Accommodation may include a modification or exception to the rules, standards, and practices for the siting, development, and use of housing or housing-related facilities that would eliminate regulatory barriers and provide a person with a disability equal opportunity to housing of their choice.
- C. **Application Requirements.** A Reasonable Accommodation application shall be prepared, filed, and processed in compliance with Chapter D.2 (Procedures) and this Section.
- D. **Authority.** As identified in Table D.2.030-A (Review Authorities), the Director is the Review Authority for Reasonable Accommodation applications subject to Subsection D.2.040.B.3 (Multiple Applications) and Subsection D.2.040.N (Appeals).
- E. **Approval Procedures.**
1. **Director Review.** After a proposed Reasonable Accommodation application has been deemed complete, the Director shall review the Reasonable Accommodation application to determine whether it conforms with the provisions of this Title in accordance with Chapter D.2 (Procedures).

2. **Director Decision.** The Director shall make a written determination within 45 days of the application being deemed complete and either approve, modify, or deny a request for Reasonable Accommodation in compliance with Subsection D.4.110.F (Findings).
- F. **Findings.** The Review Authority may approve, approve with conditions, or deny the request for Reasonable Accommodation based on the following findings:
1. The housing, which is the subject of the request, will be used by an individual defined as disabled under the Acts;
 2. The Reasonable Accommodation is necessary to make specific housing available to an individual with a disability;
 3. The Reasonable Accommodation would not impose an undue financial or administrative burden on the City;
 4. The Reasonable Accommodation would not require a fundamental alteration in the nature of a City program or law; and
 5. There are no alternatives to the requested waiver or exception that could provide an equivalent level of benefits to the applicant without the requested accommodation or with a lesser deviation from standards.
- G. **Decision; Appeals; Expiration, Extensions, and Revisions.**
1. **Decision.** The Review Authority's decision shall be in compliance with Subsection D.2.040.H (Findings and Decision).
 2. **Appeals.** The Review Authority's decision may be appealed as provided in Section D.2.040.N (Appeals).
 3. **Expiration, Extensions, and Revisions.**
 - a. Reasonable Accommodations are subject to expiration as provided in Subsection D.2.040.K (Expiration of Permits); however, a Reasonable Accommodation granted shall terminate if the recipient of the accommodation requested no longer resides on the property.
 - b. Reasonable Accommodations may only be extended or revised as provided in Subsection D.2.040.L (Extension of Time) and Subsection D.2.040.M (Revisions to an Approved Project).

D.4.120 Special Event Permit

- A. **Purpose.** This Subsection establishes the procedures for the granting of Special Event Permits for special events with appropriate regulations to ensure that special events will not cause any detrimental effects to surrounding properties and the community.
- B. **Definitions.** Terms used in this Section are defined Chapter E.2 (Definitions of Terms).

C. **Applicability.**

1. **General.** A Special Event Permit is required for special events on private property and public streets, sidewalks, alleys, and ways; City parks; public places; and public rights-of-way consistent with this Subsection. No special event may be conducted without a Special Event Permit or other authorization from the City (e.g., lease or contract terms) unless otherwise allowed by this Title or exempt from a Special Event Permit. Certain recurring events require a Conditional Use Permit consistent with Subsection D.4.120.F.1.a (Recurring special events).
2. **Special Event Permit Thresholds.** Special events shall be identified in accordance with the following thresholds:
 - a. *Minor events.*
 - (i) Fewer than 250 participants or attendees;
 - (ii) Takes place on a single day; and
 - (iii) No street closures or amplified sound.
 - b. *Regular events.*
 - (i) Between 250 and 1,000 participants or attendees;
 - (ii) Between one and four consecutive days (including set up and tear down);
 - (iii) With or without amplified sound; and
 - (iv) Block parties on a residential street (see Milpitas Municipal Code V-100-13.05).
 - c. *Major events.*
 - (i) More than 1,000 participants or attendees anticipated;
 - (ii) Between four and seven consecutive days, including set up and tear down (permits for events exceeding seven days may be granted at the Director's discretion);
 - (iii) With or without amplified sound; and
 - (iv) Requires street closures (other than block parties on a residential street).
 - d. *Recurring events.*
 - (i) *Recurring special events (up to four events per calendar year).* Applicant may request a one-time review and issuance of a Special Event Permit for events which occur up to four times per calendar year for a permissible duration of four consecutive days for each recurring event; and
 - (ii) *Annual events.* Applicant may request a Special Event Permit good for up to three years for special events that will be held annually, for up to three consecutive years in the same location. The applicant must

demonstrate that the same event location, layout, date and times are adhered to for each event.

3. **Exemptions from Special Event Permit.** The following activities are exempt from obtaining a Special Event Permit:
 - a. Activities on a street conducted by a governmental agency acting within the scope of its authorized functions.
 - b. A simple assembly gathering of people at a park, plaza, or paseo that is open to the public, provided that it meets the following requirements:
 - (i) The gathering does not meet the definition of a Minor, Regular, or Major special event as described in Subsection D.4.120.C.2 (Special Event Permit Thresholds);
 - (ii) It involves fewer than 150 participants;
 - (iii) It does not involve the placement or use of equipment or temporary structures;
 - (iv) No Fire, Engineering, or Building permits are required;
 - (v) It does not include amplified sound; and
 - (vi) It remains in compliance with all applicable regulations, including but not limited to the capacity limits of the applicable area of the park, plaza, or paseo.
 - (vii) Park rental for the purpose of a private party that is not open to the general public.
 - (viii) Private gatherings and parties typically held at a private residence or Community Assembly facility that do not involve amplified sound, are not incompatible with the generally intended use of the property, and have little to no impact on the neighborhood or community.
 - (ix) First Amendment events located in public spaces, including public parks, plazas, and sidewalks.
 - (x) The annual National Night Out event sponsored by the Milpitas Police Department.

D. **Application Requirements.**

1. **General.** A Special Event Permit application shall be prepared, filed, and processed in compliance with Chapter D.2 (Procedures) and this Section.
2. **Filing Times.**
 - a. A complete application shall be filed not less than 70 business days before the proposed date of the special event except as provided below:
 - (i) For an event that requires a street closure on more than one public street, requires significant detouring which affects significant number or businesses or residences, or requires an encroachment permit from Caltrans, a Special Event Permit shall be filed not less than 180 business days before the proposed date of the special event.

- (ii) For non-exempt First Amendment events, processions, or parades (i.e., that are not exempt under Subsection D.4.120.C.3 (Exemptions from Special Event Permit)) that do not involve street closures, vehicles, floats, or use of equipment other than hand-held equipment, an application for a Special Event Permit shall be filed not less than 14 business days before the proposed date of the special event.
 - b. Permit applications that do not comply with the filing times in this Subsection may be subject to additional fees arising as a direct result of the late submission. The Director shall have the authority to consider, approve, or deny any application for a Special Event Permit which is not filed according to the filing times in this Subsection.
- 3. **Fees.** The City may, at the City Manager's discretion, waive the Special Event Permit fee when a non-exempt First Amendment event is proposed, and the applicant cannot afford to pay the Special Event Permit fee as documented by the applicant at the time of the Special Event Permit application.
- 4. **Other Required Permits.** An applicant for a Special Event Permit is responsible for obtaining all other City and County permits required for the proposed event.
- E. **Authority.** As identified in Table D.2.030-A (Review Authorities), the Director is the Review Authority for Special Events Permits subject to Subsection D.2.040.B.3 (Multiple Applications) and Subsection D.2.040.N (Appeals).
- F. **Approval Procedure.**
 - 1. **Director Review.** After a proposed Special Event Permit application has been deemed complete, the Director shall review the Special Event Permit application to determine whether it conforms with the provisions of this Title in accordance with Chapter D.2 (Procedures).
 - a. *Recurring special events.* A one-time review Special Event Permit may be issued for recurring special events provided there would be no more than four events per calendar year and each event is no more than four consecutive days. Events occurring more than four times in the same location may be allowed subject to a Conditional Use Permit.
 - b. *Annual events.* A Special Event Permit may be issued for up to three years for special events that will be held annually for up to three consecutive years in the same location.
 - 2. **Review and Decision.** Special Event Permits that are deemed complete shall be issued on a first-come, first-served basis. The Director shall approve, conditionally approve, or deny a Special Event Permit.
 - 3. **Director Decision.**
 - a. The Director shall approve or deny the application in compliance with the findings provided in Subsection D.4.120.J (Findings) and this Subsection.
 - b. In determining whether to approve a Special Event Permit application, no consideration may be given to the message of the event, the content of the speech, the identity or associational relationships of the applicant or its members

or affiliates, or to any assumptions or predictions as to the amount of support or hostility which may be aroused in the public by the content of the speech or the message conveyed during the event.

G. **Standards and Requirements for Special Events.**

1. **Duration.** The maximum duration of a single special event is seven consecutive calendar days (including set up and tear down), with a minimum of 14 calendar days between different events held at the same site).
2. **Noise and Amplified Sound.** Special events shall be conducted in compliance with the City's Noise Ordinance (Milpitas Municipal Code Chapter V-213 (Noise Abatement)) and the terms of an Amplified Sound Permit issued by the Police Department, if applicable.

H. **Conditions.**

1. Any conditions of approval must be reasonable requirements concerning the time, place, or manner of holding the special event as is necessary to coordinate multiple uses of public property; assure preservation of public property and public spaces; prevent dangerous, unlawful, or prohibited uses; prevent excessive noise or other nuisances, especially in residential areas; ensure the availability of sufficient City personnel as needed; protect the safety of persons and property; and to control vehicular and pedestrian traffic in and around the venue; provided that such requirements shall not be imposed in a manner that will unreasonably restrict expressive or other activity protected by the California or United States Constitutions.
2. As a condition of the Special Event Permit, the permittee shall provide the Director with proof of insurance no later than 15 days prior to the special event, and the insurance shall remain in full force and effect throughout the term of the special event; however, this is not required for the following:
 - a. Any special event where the requirement for insurance is prohibited by law; or
 - b. Non-exempt First Amendment events that do not present any objective, substantial risk, hazard, or danger to the public health and safety, as identified by the City Manager, who shall consider the reasonably foreseeable consequences of the event. Applicants seeking approval of non-exempt First Amendment events which, due to their design or schedule, do present an objective, substantial risk, hazard, or danger to the public health or safety, must comply with the insurance requirements and enter into a hold harmless agreement consistent with Subsection D.4.120.I (Indemnification and Hold Harmless).

I. **Indemnification and Hold Harmless.** The Special Event Permit permittee must agree in writing to indemnify and hold the City, its officers, agents and employees, harmless from and against any and all liability and losses incurred from the conduct of permittee or its officers, employees, and agents, except this shall not apply to First Amendment events unless the non-exempt First Amendment event permittee has elected to provide the indemnification in lieu of providing the insurance required by Subsection D.4.120.H (Conditions).

J. **Findings.** The Director may approve the Special Event Permit, with or without conditions of approval consistent with Subsection D.4.120.H (Conditions), only after finding that:

1. The proposed use of the property is not governed by or subject to any other permit procedures provided elsewhere in this Title or other applicable laws, rules, or regulations

which have not been completed at the time the Special Event Permit application is submitted;

2. With sufficient traffic controls and conditions, the special event will not create a threat to public safety;
3. In order to protect the health and safety of the public, the special event will not conflict with construction in the public right-of-way or at a public facility;
4. The special event will not require the diversion of public safety or other City employees from their normal duties so as to unreasonably reduce adequate levels of service to any other portion of the City;
5. The concentration of persons, animals or vehicles will not unreasonably interfere with the movement of police, fire, ambulance, and other public safety or emergency vehicles on the streets;
6. The special event will not unreasonably interfere with any other special event for which a permit has already been granted or with the provision of City services in support of other scheduled events or scheduled government functions;
7. The proposed use, event or activity will not have a significant adverse environmental impact;
8. The proposed use, event or activity does not present a substantial or unwarranted safety, noise, or traffic hazard;
9. The proposed special event will be consistent with the regulations established for each potential venue with regard to size, type of activity, available time period, and frequency of events; and
10. For parades, the parade is scheduled to move from its point of origin to its point of termination expeditiously and without unreasonable delays enroute in order to limit the impacts on the flow of traffic through the City.

K. **Decision and Appeals.**

1. **Decision.** The Director's decision shall be in compliance with this Subsection and Subsection D.2.040.H (Findings and Decision).
2. **Appeals.** The Director's decision may be appealed as provided in Section D.2.040.N (Appeals), with the following exceptions:
 - a. A written request for a hearing to appeal the Director's decision on a Special Event Permit must be received no later than 10 calendar days after the date of the decision.
 - b. If the decision to deny, revoke, or impose conditions on a Special Event Permit is issued five or fewer business days prior to the proposed event, notice of the decision provided to the applicant or permittee must include the time, date, and location of the appeal hearing.
 - c. Notwithstanding the above provisions, if a decision to deny or revoke a Special Event Permit issued for a non-exempt First Amendment event is less than 30 calendar days from the date of the proposed event, any appeal shall proceed immediately to a court of competent jurisdiction. The decision shall become final

unless a written request for hearing is received within the time limits set forth in this Subsection.

L. **Denial and Revocation.**

1. ***Denial and General Revocation.*** The Director shall deny or revoke a Special Event Permit if the Director finds any of the following:
 - a. Fraud, misrepresentation or any false statement contained in the application for a Special Event Permit, including without limitation, in carrying out the special event in a way not consistent with the application;
 - b. Failure to comply with the provisions of this Subsection D.4.120 (Special Event Permits), including applicable permit filing time;
 - c. Failure to comply with the conditions of the Special Event Permit, including without limitation, failure to timely pay applicable fees and City charges, provide indemnification or insurance certificate or security deposit within the times required, or failure to comply with all other permit requirements, licensing requirements, or regulations required to conduct the activities described as part of the special event in the permit application or any amendment to the application;
 - d. The special event venue or any substantial portion of the venue is not available due to fire, casualty, act of God, emergency maintenance activity or public emergency;
 - e. The proposed event will conflict with a previously scheduled event organized by the City for use of the special event venue, or with a special event or other permitted use previously approved to be held at the special event venue;
 - f. The proposed event, as designed, will unreasonably impede, obstruct, impair, or interfere with reasonable access to adjacent properties and the applicant will not agree to redesign the proposed event so as to allow reasonable access to the adjacent properties;
 - g. The special event venue, including but not limited to the proposed areas for assembly or disbanding of parades, cannot physically accommodate the number of participants expected to participate and/or the items necessary or proposed to support the event;
 - h. The proposed activity or event will violate a federal, state, or local law or regulation; or
 - i. One or more of the findings specified in Subsection D.4.120.J (Findings) is not met.
2. ***Immediate Revocation.***
 - a. Any Special Event Permit may be revoked on the day of the special event without prior written notice and without a hearing, if the Council, the City Manager, the Director, the Fire Marshal, or the Chief of Police determines that:
 - (i) Revocation is in the interest of the immediate public health or safety because of fire, casualty, act of God, or a public emergency; or

(ii) The permittee is in violation of the provisions of this Subsection or the terms of the Special Event Permit.

b. The grounds for revocation shall be communicated at the time notice is provided. The permittee, immediately upon receipt of the notification that the Special Event Permit has been revoked, shall cease the activity and shall commence restoring the special event venue to its condition prior to the activity.

M. Other Post Approval Procedures.

1. *Final Special Event Permit Approval.*

a. If the Director has issued a Conditional Special Event Permit, the permittee shall submit the final event plans and demonstrate all permit conditions have been satisfied at least 10 business days prior to the event. If the permittee does not submit verification that the permit conditions have been met within the applicable deadline specified in this Subsection, the Special Event Permit will be deemed revoked.

b. At the discretion of the Director an extension of the deadline for submission of final event plans or verification of permit conditions may be granted.

2. *Amendment of an Approved Special Event Permit.*

a. If a permittee desires to change the location, time, or duration or other significant aspect of the description of an event subject to a Special Event Permit, the permittee shall apply for an amendment to the Special Event Permit.

b. A Special Event Permit amendment application must be filed with the Director no later than 15 business days in advance of the special event.

c. The Director shall grant, deny, or approve with conditions, the Special Event Permit amendment no later than seven business days of receipt of the amendment application.

d. The provisions in Subsection D.4.150.K (Decision and Appeals) apply to all applications for Special Event Permit amendments.

3. A copy of the Special Event Permit shall be presented to any City official upon request.

4. It shall be unlawful for a person to place any booth, table, chair, stool, structure, vehicle, or piece of equipment in any area for which a Special Event Permit has been issued, without the consent of the permittee, unless the person is acting under the direction and control of the City.

5. Upon conclusion of a special event, the City shall send an invoice to the permittee for all fees and charges still due to the City, for the cost of services provided by City departments and for the cost to the City of any cleaning and/or repairs to the special event venue made necessary by the permittee's use. The permittee shall be responsible for the actual costs of cleaning and repairs made necessary by the permittee's use of the special event venue.

D.4.130 Short-Term Rental Permit

The procedures for Short-Term Rental Permits are described in Section C.10.200 (Short-Term Rentals).

Chapter D.6 Zoning Ordinance and Zoning Map Amendments

Sections:

- D.6.010 Purpose
- D.6.020 Applicability
- D.6.030 Application Requirements
- D.6.040 Procedures
- D.6.050 Findings
- D.6.060 Expiration of Application and Time Extension
- D.6.070 Effective Date

D.6.010 Purpose

This Chapter establishes procedures to amend the Zoning Map, commonly referred to as a “rezone” or “rezoning”, and to amend the text of this Title in accordance with California Government Code section 65853 et seq.

D.6.020 Applicability

- A. **Initiation.** A Zoning Map amendment or Zoning Ordinance text amendment (Zoning Amendment) may be initiated by at least one of the following:
 - 1. **Council.** A majority vote of the Council;
 - 2. **Planning Commission.** A majority vote of the Planning Commission;
 - 3. **Property Owner.** An application from the property owner or authorized agent of the property who seeks to have their parcel rezoned. If the property is under more than one ownership, all owners or the authorized agents shall join in filing the application; or
 - 4. **Majority of Owners of Area.** The owners of 50 percent or more of the area of all the property sought to be rezoned.
- B. **General Plan Amendment Required.** Amendments to zone boundaries or the text of this Title that are not consistent with the General Plan must be accompanied by a General Plan Amendment application in accordance with Chapter D.8 (General Plan Amendments).
- C. **Urgency Measure.** Without following the procedures otherwise required prior to the adoption of new zoning regulations, the Council may adopt an Interim Zoning Ordinance as an urgency measure in compliance with California Government Code section 65858, in which case the standards of this Chapter shall not apply. The Interim Zoning Ordinance shall require a four-fifths vote of the Council for adoption.

D.6.030 Application Requirements

- A. **Filing.** A Zoning Amendment application shall be prepared, filed, and processed in compliance with Chapter D.2 (Procedures), and this Chapter.

- B. **Responsibility.** It is the responsibility of the applicant to provide the necessary information in support of the findings required by Section D.6.050 (Findings).

D.6.040 Procedures

- A. **Director Evaluation.** After a proposed Zoning Amendment has been filed with the Department, the Director shall review the Zoning Amendment to determine whether it conforms with the provisions of this Chapter in accordance with Subsection D.2.040.D (Review of Planning Applications).
- B. **Public Hearings.**
1. **Planning Commission Hearing.** The Planning Commission shall conduct a public hearing on the Zoning Amendment consistent with Subsection D.2.040.G (Public Hearings) and shall forward a recommendation to the Council.
 2. **Council Hearing.**
 - a. Council shall conduct a public hearing on the Zoning Amendment consistent with Subsection D.2.040.G (Public Hearings).
 - b. The Council's action to approve the Zoning Amendment shall be by ordinance.

D.6.050 Findings

A Zoning Amendment may be approved only after all of the following findings are made, as applicable to the type of Zoning Amendment:

- A. **Findings for All Zoning Amendments.**
1. The proposed Zoning Amendment is consistent with and conforms to the goals and policies of the General Plan;
 2. The proposed Zoning Amendment is consistent with and conforms to the goals and policies of any Specific Plan, if applicable;
 3. The proposed Zoning Amendment will not be detrimental to the public interest, health, safety, convenience, and general welfare;
 4. The proposed Zoning Amendment is in compliance with the provisions of California Environmental Quality Act;
 5. When considering a reduction of residential density, ensure compliance with California Government Code section 65863 by either finding that the remaining sites identified in the Housing Element are adequate to accommodate the City's share of the regional housing need or by identifying sufficient additional, adequate, and available sites with an equal or greater density so that there is no net loss in residential density; and
 6. The proposed Zoning Amendment would not result in a net loss of potential housing units.
- B. **Additional Findings.**
1. **Zoning Ordinance Text Amendments.** The proposed Zoning Amendment is internally consistent with other applicable provisions of this Title.

2. ***Zoning Map Amendments.***

- a. The affected site is physically suitable in terms of design, location, shape, size, operating characteristics, and the provision of public and emergency vehicle (e.g., fire, medical, etc.) access and public services and utilities (e.g., fire protection, police protection, potable water, schools, solid waste collection and disposal, etc.), to accommodate the uses and development densities or intensities allowed in the proposed new zone; and
- b. If located within or adjacent to residential areas, the requested zone change is compatible with the character of the residential neighborhood.

D.6.060 Expiration of Application and Time Extension

If an ordinance intended to change the zoning designation of land through a Zoning Amendment as provided in this Chapter is not adopted by a second reading within one year of the date of its introduction by a first reading, then the Zoning Amendment application shall be deemed to have expired (without notice to the applicant). The unadopted ordinance shall not then be capable of adoption by a second reading except as follows:

- A. Upon recommendation of the Planning Commission, the Council may grant an extension of time for the second reading and adoption not to exceed one year subject to all of the following:
 1. No more than one extension for the Zoning Amendment may be granted;
 2. The extension must be granted by the Council within one year of the date of introduction of the original ordinance; and
 3. The Council may impose new conditions of approval upon the Zoning Amendment.
- B. The provisions of this Section shall not be construed to prevent a subsequent application for a Zoning Amendment on the same land or the subsequent introduction of a new ordinance for a Zoning Amendment to change the zone designation of the land.

D.6.070 Effective Date

A Zoning Amendment shall become effective 30 days following the date the Council adopts the ordinance.

Chapter D.8 General Plan Amendments

Sections:

- D.8.010 Purpose
- D.8.020 Applicability
- D.8.030 Application Requirements
- D.8.040 Procedures
- D.8.050 Findings
- D.8.060 Adoption of General Plan Amendment

D.8.010 Purpose

The purpose of this Chapter is to establish the procedures required for the adoption or amendment of the General Plan, including the General Plan land use map.

D.8.020 Applicability

A General Plan Amendment may be initiated in the same manner as a Zoning Amendment, see Section D.6.020 (Applicability).

D.8.030 Application Requirements

A General Plan Amendment application shall be prepared, filed, and processed in compliance with Chapter D.2 (Procedures), and the requirements of this Chapter.

D.8.040 Procedures

- A. **Director Evaluation.** After a proposed General Plan Amendment has been filed with the Department, the Director shall review the General Plan Amendment to determine whether it conforms with the provisions of this Chapter in accordance with Section D.2.040.D (Review of Planning Applications).
- B. **Public Hearings.**
 - 1. **Planning Commission Hearing.** The Planning Commission shall conduct a public hearing on the General Plan Amendment consistent with Section D.2.040.G (Public Hearings) and shall forward a recommendation to the Council.
 - 2. **Council Hearing.**
 - a. Council shall conduct a public hearing on the General Plan Amendment consistent with Section D.2.040.G (Public Hearings).
 - b. *Modifications by Council.*
 - (i) The Council may modify any General Plan Amendment recommended by the Planning Commission by making non-substantive changes

without first referring the matter to the Planning Commission for a report and recommendation. However, any substantive change proposed by the Council that was not discussed by the Planning Commission shall be referred back to the Commission recommendation consistent with California Government Code section 65356 for a report and recommendation.

- (ii) When the Council has referred a matter back to the Planning Commission, it shall report back to the Council within 45 days after the date of the Council referral unless the Council specifically allows for a longer period of time for the Planning Commission report and recommendation. Where action cannot be taken within 45 days by the Planning Commission, a longer period of time may be requested and the Council may at its discretion grant the request. Although no additional public hearing shall be required, the Planning Commission may at its discretion hold a public hearing prior to a report and recommendation on any matter referred to it by the Council.

- c. The Council's action to approve the General Plan Amendment shall be by resolution.

D.8.050 Findings

A General Plan Amendment may be approved only after all of the following findings are made:

- A. The proposed General Plan Amendment is internally consistent with all other provisions of the General Plan;
- B. Approval of the proposed General Plan Amendment would not result in the General Plan being amended more frequently than four times per calendar year consistent with California Government Code section 65358.
- C. The proposed General Plan Amendment serves the public necessity, convenience, and general welfare;
- D. The proposed General Plan Amendment is in compliance with California Environmental Quality Act requirements;
- E. When considering a reduction of residential density, the proposed General Plan Amendment is in compliance with California Government Code section 65863 either based on a finding that the remaining sites identified in the Housing Element are adequate to accommodate the City's share of the regional housing need or based on identifying sufficient additional, adequate, and available sites with an equal or greater density so that there is no net loss in residential density; and
- F. The proposed General Plan Amendment would not result in a net loss of potential housing units.

D.8.060 Adoption of General Plan Amendment

- A. A General Plan Amendment shall be adopted by resolution of the Council, in compliance with California Government Code section 65453, only after all of the findings contained in Section D.8.050 (Findings) are made. A General Plan Amendment shall be adopted by an affirmative vote of a majority of the total membership of the Council.

- B. The Council's action to amend the General Plan shall become effective on the actual date the Council renders the decision.

Chapter D.10 Specific Plans

Sections:

- D.10.010 Purpose
- D.10.020 Applicability
- D.10.030 Application Requirements
- D.10.040 Procedures
- D.10.050 Findings
- D.10.060 Adoption of Specific Plan
- D.10.070 Implementation and Amendments

D.10.010 Purpose

This Chapter establishes the procedures for the preparation, processing, and adoption of Specific Plans in accordance with California Government Code section 65450 et seq.

D.10.020 Applicability

- A. **When Required.** When required by the Council, the General Plan, or this Title to systematically implement the General Plan for any part of the city, a Specific Plan shall be prepared, processed, approved, and implemented in compliance with this Chapter.
- B. **Initiation.** An application for a Specific Plan may be initiated in the same manner as a Zoning Amendment, see Section D.6.020 (Applicability).
- C. **Effect of Specific Plan.** The regulations provided by an adopted Specific Plan shall replace those of the current or underlying zone or zones, and the development standards and/or design standards or guidelines identified in the Specific Plan shall take precedence over the general standards included in this Title and any adopted design standards or guidelines.

D.10.030 Application Requirements

- A. **Filing.** A Specific Plan application shall be prepared, filed, and processed in compliance with Chapter D.2 (Procedures) and this Chapter.
- B. **Required Information.** An application for a Specific Plan shall be accompanied by the information and materials required in the City's application form. At a minimum, a Specific Plan application shall include:
 - 1. **Proposed Land Uses.** The distribution, location, and extent of land uses proposed within the area covered by the Specific Plan, including open space areas;
 - 2. **Infrastructure.** The proposed distribution, location, extent, and intensity of major components of public and private circulation/transportation, sewage, water, drainage, solid waste disposal, energy, utilities, and other essential facilities to be located within the Specific Plan area and needed to support the proposed land uses;

3. **Land Use and Development Standards.** Standards and criteria by which development will proceed, and standards for the conservation, development, and utilization of natural resources, where applicable;
4. **Implementation Measures.** A program of implementation measures, including regulations, programs, public works projects, and financing measures necessary to carry out the proposed land uses, infrastructure, and development and conservation standards and criteria; and
5. **Relationship to General Plan.** A statement of the relationship of the Specific Plan to the General Plan.

D.10.040 Procedures

- A. **General.** A Specific Plan application shall be processed in the same manner as required for General Plans by Government Code section 65350 et seq., and consistent with this Chapter.
- B. **Director Evaluation.** After a proposed Specific Plan application has been filed with the Department, the Director shall review the Specific Plan to determine whether it conforms with the provisions of this Chapter in accordance with Subsection D.2.040.D (Review of Planning Applications).
- C. **Public Hearings.**
 1. **Planning Commission Hearing.** The Planning Commission shall conduct a public hearing on the Specific Plan consistent with Section D.2.040.G (Public Hearings) and shall forward a recommendation to the Council.
 2. **Council Hearing.** Council shall conduct a public hearing on the Specific Plan consistent with Section D.2.040.G (Public Hearings).

D.10.050 Findings

The Council may adopt a Specific Plan, with or without conditions, only after all of the following findings are made:

- A. That the Specific Plan is consistent with the General Plan and other adopted goals and policies of the City;
- B. The proposed Specific Plan is in compliance with California Environmental Quality Act requirements;
- C. When considering a reduction of residential density, ensure compliance with California Government Code section 65863 by either finding that the remaining sites identified in the Housing Element are adequate to accommodate the City's share of the regional housing need or by identifying sufficient additional, adequate, and available sites with an equal or greater density so that there is no net loss in residential density; and
- D. The proposed Specific Plan would not result in a net loss of potential housing units.

D.10.060 Adoption of Specific Plan

A Specific Plan shall be adopted by resolution of the Council, in compliance with California Government Code section 65453, only after all of the findings contained in Section D.10.050 (Findings) are made. A Specific Plan shall be adopted by an affirmative vote of a majority of the total membership of the Council.

D.10.070 Implementation and Amendments

- A. **Development within a Specific Plan Area.** After the adoption of a Specific Plan, subsequent projects to implement the Specific Plan may be approved or adopted within an area covered by the Specific Plan only if first found to be consistent with the Specific Plan, including public works projects or development approvals (e.g., Tentative Map, Conditional Use Permit, Site Development Permit, etc.).
- B. **Specific Plan Fee.** The Council may impose a Specific Plan fee surcharge on development permits within the Specific Plan area, in compliance with California Government Code section 65456.
- C. **Amendments.**
 - 1. An adopted Specific Plan may be amended through the same procedure specified by this Chapter for the adoption of a Specific Plan.
 - 2. An adopted Specific Plan may be amended as often as deemed necessary by the Council, in compliance with California Government Code section 65453.

Chapter D.12 Planned Unit Development

Sections:

- D.12.010 Purpose
- D.12.020 Applicability
- D.12.030 Application Requirements
- D.12.040 Procedures
- D.12.050 Findings
- D.12.060 Planned Unit Development Implementation

D.12.010 Purpose

The purpose of Planned Unit Developments is to provide for one or more properties to be developed under a plan that provides for better coordinated development and incorporates development standards crafted to respond to site conditions to:

- A. Provide flexibility by allowing diversification in regulations such as building relationships, setbacks, height limitations, lot sizes, parking, and the amount and location of open space;
- B. Ensure substantial compliance with and implement the land use and density policies of the General Plan and any applicable Specific Plan; and
- C. Allow for creative development projects that incorporate design features that are more sensitive to site conditions and provide greater amenities than would likely result from conventionally-planned development.

This Chapter establishes the procedures for the review and processing of an application for a Planned Unit Development.

D.12.020 Applicability

- A. A minimum area of a Planned Unit Development shall be one acre; however, a Planned Unit Development may be adopted for an area of less than one contiguous acre upon a finding that the property is suitable as a Planned Unit Development by virtue of its relationship to adjacent parcels and their development plans (existing or proposed) or unique characteristics of the site.
- B. Planned Unit Developments shall not be allowed within the Milpitas Metro Specific Plan or Midtown Specific Plan areas.
- C. Development standards that are proposed to deviate from the conventional zone regulations shall be prescribed in the Planned Unit Development. Where a Planned Unit Development is silent regarding particular development standards, the development standards of the applicable base zone shall apply.

D.12.030 Application Requirements

- A. **Filing.** A Planned Unit Development application shall be prepared, filed, and processed in compliance with Chapter D.2 (Procedures), and this Chapter.
- B. **Required Information.** An application for a Planned Unit Development shall be accompanied by the information and materials required in the City's application form. At a minimum, a Planned Unit Development application shall include:
 - 1. Proposed land uses, building locations and square footage, density, and floor area ratios;
 - 2. Proposed parks, open spaces, landscape areas, and public art;
 - 3. Proposed pedestrian, bicycle, and vehicular circulation;
 - 4. General Plan and zoning consistency analysis;
 - 5. An identification of deviations requested from applicable base zone development standards and requirements;
 - 6. An explanation or demonstration of why the requested deviation(s) would result in a more desirable development than would otherwise be permitted under the applicable base zone standards; and
 - 7. Any significant public benefit(s) the project would provide to the community.

D.12.040 Procedures

- A. **Director Evaluation.** After a proposed Planned Unit Development has been filed with the Department, the Director shall review the Planned Unit Development to determine whether it conforms with the provisions of this Chapter in accordance with Section D.2.040.D (Review of Planning Applications).
- B. **Public Hearings.**
 - 1. **Planning Commission Hearing.** The Planning Commission shall conduct a public hearing on the Planned Unit Development consistent with Section D.2.040.G (Public Hearings) and shall forward a recommendation to the Council.
 - 2. **Council Hearing.** Council shall conduct a public hearing on the Planned Unit Development consistent with Section D.2.040.G (Public Hearings).

D.12.050 Findings

An application for a Planned Unit Development may be approved, with or without conditions, only after all the following findings are made:

- A. The proposed Planned Unit Development is consistent with and conforms to the goals and policies of the General Plan;
- B. The proposed Planned Unit Development will not be detrimental to the public interest, health, safety, convenience, and general welfare;
- C. The proposed Planned Unit Development is in compliance with the provisions of California Environmental Quality Act;

- D. When considering a reduction of residential density, ensure compliance with California Government Code section 65863 by either finding that the remaining sites identified in the Housing Element are adequate to accommodate the City's share of the regional housing need or by identifying sufficient additional, adequate, and available sites with an equal or greater density so that there is no net loss in residential density;
- E. The proposed Planned Unit Development would not result in a net loss of potential housing units;
- F. The affected site is physically suitable in terms of design, location, shape, size, operating characteristics, and the provision of public and emergency vehicle (e.g., fire, medical, etc.) access and public services and utilities (e.g., fire protection, police protection, potable water, schools, solid waste collection and disposal, etc.) to accommodate the type, scale, and intensity of proposed development;
- G. If located within or adjacent to residential areas, the requested changes to base zone regulations are compatible with the character of the residential neighborhood;
- H. All new development standards for the proposed project that deviate from the base zoning standards are warranted by the design and amenities incorporated into the project; and
- I. The proposed project is demonstratively superior to the development that could occur under the standards applicable to the underlying base zone(s) and will provide superior community design, environmental preservation, and/or substantial public benefit to the community.

D.12.060 Planned Unit Development Implementation

- A. After a Planned Unit Development has been adopted by the Council, the Planned Unit Development shall be noted on the Zoning Map.
- B. Plans for a project in a Planned Unit Development must be consistent with the approved Planned Unit Development plan and any conditions of approval.

Chapter D.14 Development Agreements

Sections:

- D.14.010 Purpose
- D.14.020 Applicability
- D.14.030 Application Requirements
- D.14.040 Procedures
- D.14.050 Findings
- D.14.060 Execution and Recordation
- D.14.070 Annual Review
- D.14.080 Amendment, Modification, or Termination of an Approved Development Agreement
- D.14.090 Effect of Development Agreement

D.14.010 Purpose

This Chapter establishes procedures for the review of Development Agreements, in compliance with California Government Code section 65864 et seq. A Development Agreement is a mutually agreed upon contract between an applicant and the City that provides benefit to both parties. Through a Development Agreement, the City can receive greater community benefits that it could otherwise achieve under this Title, the Milpitas Municipal Code, and state law.

D.14.020 Applicability

Only an applicant who has a legal or equitable interest in the real property which is the subject of the Development Agreement, as determined in the sole discretion of the Director, may file an application to enter into a Development Agreement with the City.

D.14.030 Application Requirements

- A. **Filing.** A Development Agreement application shall be prepared, filed, and processed in compliance with Chapter D.2 (Procedures) and this Chapter.
- B. **Required Information.**
 - 1. All lawfully required documents, information, and materials shall accompany the application. The Director may require an applicant to submit additional information and supporting data as is necessary to evaluate and process the application.
 - 2. An application for a Development Agreement shall be accompanied by maps, plans, reports, development and performance standards, schematic drawings, or other documents deemed necessary by the Director to sufficiently detail or illustrate intended or permitted uses and their location on the property, the density or intensity of use, and the maximum size and height of structures as appropriate to evaluate the application request. This information may be included in a Specific Plan or other type of application.

- C. **Form of Agreement.** Each application shall be accompanied by the form of Development Agreement acceptable to the City Attorney. All documents required, including the agreement and any attachments and exhibits, shall be suitable for recordation as determined by the City.

D.14.040 Procedures

- A. **Director Evaluation.** After a proposed Development Agreement has been filed with the Department, the Director shall review the Development Agreement to determine whether it conforms with the provisions of this Chapter.
- B. **Public Hearings.**
1. **Planning Commission Hearing.** The Planning Commission shall conduct a public hearing on the Development Agreement consistent with Section D.2.040.G (Public Hearings) and shall make a recommendation to the Council.
 2. **Council Hearing.**
 - a. Council shall conduct a public hearing on the Development Agreement consistent with Section D.2.040.G (Public Hearings).
 - b. If the Council approves a Development Agreement, the approval shall be implemented through the adoption of an ordinance containing the findings required by Section D.14.050 (Findings).

D.14.050 Findings

The Council may approve a Development Agreement, with or without conditions, only after the following findings are made:

- A. The Development Agreement is consistent with the goals, policies, general land uses, and programs specified in the General Plan;
- B. The Development Agreement is consistent with any Specific Plan, if applicable;
- C. The Development Agreement and accompanying development maps, plans, and other supporting information are compatible with the uses authorized in, and the performance and development standards prescribed for, the zone in which the subject parcel or site is located;
- D. The Development Agreement is in conformity with and will promote public convenience, general welfare, and good land use and development practices;
- E. The Development Agreement shall be shown to be of greater benefit to the community than development absent the Development Agreement;
- F. The term or duration of the Development Agreement has a commensurate relationship to the benefit(s) provided;
- G. The Development Agreement contains the mandatory provisions specified in California Government Code section 65865.2 and any other terms required by Council; and
- H. The Development Agreement complies with all other applicable requirements of California Government Code section 65864 et seq.

D.14.060 Execution and Recordation

No later than 10 days after the ordinance approving a Development Agreement takes effect, the City Manager shall execute the Development Agreement, and the City Clerk shall record the Development Agreement with the County Recorder in compliance with California Government Code section 65868.5.

D.14.070 Annual Review

- A. **Requirement for Annual Review.** Every Development Agreement approved and executed in compliance with this Chapter shall be subject to periodic review every 12 months or less by the City during the full term of the agreement. The burden of proof shall be on the applicant, contracting party, or successor in interest to demonstrate compliance in good faith to the terms and conditions of the agreement to the full satisfaction of, and in a manner prescribed by, the City.
- B. **Initiation of Review.** The applicant, contracting party, or successor in interest shall initiate annual review by submitting a written statement to the Director describing their good faith substantial compliance with the terms and conditions of the agreement for the prior year.
- C. **Fees.** Appropriate fees to cover the City's cost to conduct the annual reviews shall be collected from the applicant, contracting party, or successor in interest prior to completion of each annual review. These fees may be established in the Development Agreement or by the City consistent with Milpitas Municipal Code Chapter IV-3 (Fee and Service Charge Revenue/Cost Comparison System).
- D. **Determination upon Review.** The Director shall review the materials furnished by the applicant, contracting party, or successor in interest to determine upon the basis of substantial evidence whether or not the applicant has, for the period under review, complied in good faith with the terms and conditions of the Development Agreement.
 - 1. **Finding of Compliance.** If the Director, based on substantial evidence, determines that the applicant is in compliance with the provisions of the Development Agreement, the Director shall deliver a report of the determination to the Council and then no further action is required.
 - 2. **Finding of Noncompliance.** If the Director finds the applicant has not complied with the provisions of the Development Agreement, the Director shall issue a finding of noncompliance. The Director shall specify in writing to the applicant the respects in which the applicant has failed to comply with the Development Agreement and shall set forth terms of compliance and specify a reasonable time for the applicant to meet the terms of compliance. If the applicant does not comply with any terms of compliance within the prescribed time limits, the Development Agreement shall be subject to termination or modification in accordance with this Chapter.
 - 3. **Appeal of Determination.** Within 10 days after issuance of a finding of noncompliance, any interested person may file a written appeal of the finding with the Council as described in Section D.2.040.N (Appeals). The appellant shall specify the reasons for the appeal. The issuance of a finding of compliance or finding of noncompliance by the Director and the expiration of the appeal period without appeal, or the confirmation by the Council of the issuance of the finding on the appeal, shall conclude the review for the applicable period. The determination shall be final.

D.14.080 Amendment, Modification, or Termination of an Approved Development Agreement

- A. A Development Agreement may be amended or canceled, in whole or in part, by mutual consent of the parties to the agreement or their successors in interest in compliance with California Government Code section 65868. The City shall have notice of the amendment, modification or termination recorded with the County Recorder's office.
- B. If, upon a finding under Subsection D.14.070.D.2 (Finding of Noncompliance), the City determines to proceed with modification or termination of a Development Agreement, the City shall give notice to the applicant of its intention to do so. The procedure for modifying or terminating a Development Agreement is the same as the procedure for entering into a Development Agreement as specified in this Chapter. If the City modifies or terminates a Development Agreement in compliance with this Chapter, the City shall have notice of the noncompliance recorded with the County Recorder's office.

D.14.090 Effect of Development Agreement

- A. Unless otherwise provided by the Development Agreement, the rules, regulations, and official policies governing permitted uses of the land, density, design, improvement, and construction standards and specifications, applicable to development of the property subject to a Development Agreement, are the rules, regulations, and official policies in force at the time of execution of the Development Agreement.
- B. Unless specifically provided in the Development Agreement, the Development Agreement does not prevent the City, in subsequent actions applicable to the property, from applying new rules, regulations, and policies which do not conflict with those rules, regulations, and policies applicable to the property under the Development Agreement, nor does a Development Agreement prevent the City from conditionally approving or denying any subsequent development project application on the basis of existing or new rules, regulations, and policies.

Chapter D.16 Reserved

Chapter D.18 Enforcement and Penalty

Sections:

- D.18.010 Purpose
- D.18.020 Enforcement
- D.18.030 Determination of Violation
- D.18.040 Penalty
- D.18.050 Declaration of Public Nuisance
- D.18.060 Order to Stop Work
- D.18.070 Modification, Revocation, and Suspension
- D.18.080 Abatement Procedure
- D.18.090 Cost Recovery
- D.18.100 Lien Procedure
- D.18.110 Interest on Liens
- D.18.120 Miscellaneous
- D.18.130 Remedies Cumulative

D.18.010 Purpose

This Chapter establishes provisions for enforcement of this Title and any conditions of a permit or approval, to promote the City's planning efforts, and for the protection of the public health, safety, and welfare. This Chapter puts all persons on notice of the proceedings and penalties involved if any provision of this Title is violated.

D.18.020 Enforcement

All departments, officials and public employees of the City are vested with the duty or authority to issue permits shall conform to the provisions of this Chapter and shall not issue a permit or license for uses, buildings, or purposes in conflict with the provisions of this Title. Any permit or license issued in conflict with the provisions of this Title shall be null and void.

D.18.030 Determination of Violation

- A. It shall be the duty of the Director to enforce the provisions of this Title on any use of land or structures, and the addition, alteration, moving, construction, erection, or reconstruction of or to any structure.
- B. The Director, in consultation as needed with the Fire Chief, Building Official, Police Department, or other Code Enforcement Officials may conduct any investigation necessary to determine whether persons are complying with this Title, including the terms, conditions, mitigation

measures, or project descriptions incorporated into any permit, approval, or clearance issued in accordance with this Title.

D.18.040 Penalty

- A. It shall be unlawful for any person to violate any of the provisions of this Title. Any person convicted of violating any of the provisions of this Title shall, upon conviction, be punished by a fine not-to-exceed the sum of \$1,000 or by imprisonment in the County Jail not to exceed six months or by both a fine and imprisonment.
- B. Each day that a violation of this Title continues shall be considered a separate offense.
- C. Any use of a premises or a building which deviates from or violates any of the provisions of this Title shall be termed an illegal occupancy and the person or persons responsible shall be subject to the penalties as provided in this Section.

D.18.050 Declaration of Public Nuisance

The following is unlawful and shall be declared a public nuisance:

- A. Violation of, or noncompliance with, any term, condition, mitigation measure, or project description incorporated into any permit, approval, or clearance granted in accordance with this Title.
- B. Any building or structure, set up, erected, altered, built, converted, moved, reconstructed, or demolished, and any use of property contrary to the provisions of this Title.
- C. Any sign or sign structure erected, constructed, maintained, marked, posted, pasted, painted, printed, altered, or repaired in violation of the provisions of this Title.
- D. Any sign or sign structure after a permit or Variance has been revoked or expired and which is determined to be unsafe and so as to constitute an immediate peril to persons or property, or has been placed upon public property without written permission of the Director.

D.18.060 Order to Stop Work

- A. **Issuance of Stop Work Order.** The Building Official may issue an order to stop work to prohibit further construction activity on any development, excavation, building, or structure on any land on which there is an uncorrected violation of a provision of this Title or of a permit or other form of authorization issued in accordance with this Title. The Building Official may also order work to be stopped in the event the activity is being conducted without having obtained a required permit or approval.
- B. **Serving of Stop Work Order.** The Stop Work Order shall be served by posting a copy on the premises where the violation is located, or which is the subject of the permit or approval issued by the City. In addition, a copy of the Stop Work Order shall be personally served on the owner or responsible person or mailed to the owner or responsible person at the address shown on the current Department records or records pertaining to the permit or other approval issued by the City. The Stop Work Order shall become effective immediately upon posting.

- C. **Correction of Violation.** After posting of a Stop Work Order, no person shall perform any act in violation of the terms of the Stop Work Order, except the actions as are determined by the Director, Fire Chief, Building Official, or other Code Enforcement Official to be necessary to correct the violation or to render the premises safe and secure, until the violation has been corrected to the satisfaction of the person serving the Stop Work Order.

D.18.070 Modification, Revocation, and Suspension

- A. **Modifications, Revocation, and Suspension.** The Council, Planning Commission, or Director may initiate the review of a permit or approval (including, but not limited to, a Conditional Use Permit, Variance, or Site Development Permit) for the purpose of deciding whether modification, revocation, or suspension of the permit or approval is needed, only after written notice of a violation or public nuisance is mailed to the holder of the permit or approval.
1. ***Planning Commission Action.***
 - a. After initiation, a public hearing before the Planning Commission shall be noticed and held in compliance with Section D.2.040.F (Public Hearing Notice) and Section D.2.040.G (Public Hearings).
 - b. After the public hearing has been closed, the Planning Commission may modify, revoke, or suspend the permit or approval unless City Council action is required by law. See Subsection D.18.070.A.2 (Council Action) below.
 2. ***Council Action.***
 - a. If Council action is required by law, after the Planning Commission public hearing has been closed, the Planning Commission shall recommend to the Council, by resolution, whether the permit or approval shall be modified, revoked, or suspended.
 - b. Following receipt of a recommendation on the permit or approval from the Planning Commission, a public hearing before the Council shall be noticed and held in compliance with Section D.2.040.F (Public Hearing Notice) and Section D.2.040.G (Public Hearings).
 - c. After the public hearing has been closed, the Council may modify, revoke, or suspend the permit or approval.
- B. **General Findings for Modifications/Revocation/Suspension.** A permit or approval may be modified, revoked, or suspended if any of the following conditions exist:
1. Conditions of approval of the permit or approval are being violated or are not being satisfied;
 2. The application contained incorrect, false, or misleading information;
 3. The permit or approval is being exercised in a manner that constitutes a public nuisance; or
 4. The permit or approval is being exercised in a manner which is contrary to the public health, safety, and welfare.

D.18.080 Abatement Procedure

- A. **Notification of Nuisance.** Whenever the Director determines that any property within the city is being maintained contrary to one or more of the provisions of this Chapter, written notice ("Notice to Abate") shall be given to the owner/occupant(s) of the property stating the section(s) being violated. The notice shall set forth a reasonable time limit, in no event less than or equal to 30 days, for correcting the violation(s) of this Title. The Director may also set forth suggested methods of correcting the violation(s) unless he or she determines that the condition constitutes a threat to the health and safety of any person, in which event, the Director may designate a shorter time limit for correcting the violation(s). The notice shall be served upon the owner/occupant in accordance with provisions of Section D.18.080.D (Notice of Hearing), covering service in person or by mail.
- B. **Exception for Undue Hardship.** The notice shall also inform the owner/occupant (excluding an owner acting in a capacity of landlord of rental property) that, upon written request of the owner/occupant submitted within seven days of the "Notice to Abate," the City Manager, in their sole discretion, may allow for a time limit in excess of 30 days for correcting the violation in cases where strict enforcement of the time limit would result in an undue hardship on the owner/occupant. In the written request, the owner/occupant shall state the reasons why strict enforcement of the time limit would result in an undue hardship.
- C. **Administrative Hearing to Abate Nuisance.** In the event the owner/occupant fails, neglects, or refuses to comply with the "Notice to Abate," the City Manager shall conduct an administrative hearing to ascertain whether the violation constitutes a public nuisance.
- D. **Notice of Hearing.** Notice of the administrative hearing shall be served upon the owner/occupant not less than seven days before the time fixed for the hearing. Notice of the hearing shall be served in person or by certified mail to the owner/occupant's last known address. Service shall be deemed complete at the time notice is personally served or deposited in the mail. Failure of any person to receive notice shall not affect the validity of any proceedings hereunder. The notice shall identify the date of the hearing, the conditions in violation, and the proposed method of abatement. Notice that substantially complies with the format provided below shall be deemed sufficient:

**FIGURE D.18.080-1: NOTICE OF ADMINISTRATIVE HEARING ON ABATEMENT OF NUISANCE
FORMAT**

NOTICE OF ADMINISTRATIVE HEARING ON ABATEMENT OF
NUISANCE

This is a notice of hearing before the City Manager to ascertain whether certain property situated in the City of Milpitas, State of California, known and designated as (PUBLIC RIGHT-OF-WAY ADDRESS HERE), in the City of Milpitas, and more particularly described as (ASSESSOR'S PARCEL NUMBER HERE) constitutes a violation or public nuisance subject to abatement in accordance with Section D.18.080 (Abatement Procedure) of the Milpitas Municipal Code. If the property, in whole or part, is found to constitute a public nuisance as defined in the Milpitas Municipal Code and if the same is not properly abated by the owner/occupant, the nuisance may be abated by municipal authorities, in which case the cost of the rehabilitation, repair, or abatement will be assessed upon the

property and the costs, together with any accrued interest, may constitute a special assessment or lien upon the property until paid. In addition, you may be cited for violation of the provisions of the Milpitas Municipal Code and subject to an administrative fine.

Said alleged conditions consist of the following: (DESCRIPTION HERE)

The method(s) of abatement are: (DESCRIPTION HERE)

All persons having an interest in these matters may attend the hearing and their testimony and evidence will be heard to determine whether certain conditions constitute a public nuisance and whether the conditions shall be abated as a public nuisance.

Dated this _____ day of _____, 20____.

Signature of City Manager

Time and Date of Hearing: ###/###/####

Location of Hearing: (LOCATION HERE)

E. Administrative Hearing by City Manager.

1. At the time stated in the notice, the City Manager shall hear and consider all relevant evidence, objections, or protests, and shall receive testimony relative to the alleged public nuisance and to proposed rehabilitation, repair, removal, or abatement of the property. The hearing may be continued from time to time.
2. If the City Manager finds that a public nuisance exists and that there is sufficient cause to rehabilitate, abate, remove, or repair the public nuisance, the City Manager shall prepare findings and an order, which shall specify the nature of the nuisance, the method(s) of abatement, and the time within which the work shall be commenced and completed. A copy of the findings and order shall be served on all owner/occupants of the subject property in accordance with the provisions of Section D.18.080.D (Notice of Hearing). In addition, a copy of the findings and order shall be conspicuously posted on the property. The order shall include the time within which the owner/occupant shall complete the work, in no event less than 15 days.
3. In the event the owner/occupant fails to abate the nuisance as ordered, the City Manager shall cause the nuisance to be abated by City employees or private contract. The costs shall be billed to the owner/occupant, as specified in Section D.18.090 (Cost Recovery). In appropriate circumstances, the City Manager shall request the City Attorney to obtain all necessary judicial approval for entry onto the subject premises for abatement purposes.

F. Hearing Procedure Before City Manager. All hearings shall be recorded.

1. Hearings need not be conducted according to the technical rules of evidence.
2. Hearsay evidence may be used for the purpose of supplementing or explaining any direct evidence but shall not be sufficient in itself to support a finding unless it would be admissible over objection in civil actions in courts of competent jurisdiction in California.

Any relevant evidence shall be admitted if it is the type of evidence on which reasonable persons are accustomed to rely in the conduct of serious affairs, regardless of the existence of any common law or statutory rule which might make improper the admission of the evidence over objection in civil actions in courts of competent jurisdiction in this state.

3. Irrelevant and unduly repetitious evidence shall be excluded.
- G. **Appeal of Decision by City Manager.** The decision of the City Manager may be appealed to the Council in conformance with the provisions of Milpitas Municipal Code Section I-20-5 (Appeals to Council).
- H. **Limitation on Filing Judicial Action.** Any judicial action appealing the Council's decision and order shall be commenced within 30 days of the date of service of the decision.
- I. **Summary Abatement of Immediate Hazard or Obstruction.** The City Manager may, without notice, abate the nuisance and recover the cost of abatement as provided in Section D.18.090 (Cost Recovery) in the event of:
 1. A nuisance defined by statute, ordinance, or resolution as a public nuisance which constitutes an immediate danger to persons or property;
 2. A nuisance defined by statute, ordinance, or resolution as a public nuisance which is located or maintained on public property including, but not limited to, any public right-of-way, highway, sidewalk, easement, park, or building; or
 3. Any obstruction or encroachment to free passage upon any public property (which is declared to be a public nuisance) including, but not limited to, any public right-of-way, highway, easement, sidewalk, park or building.

Summary abatement may include the temporary removal to a safe location of persons placed in immediate danger from a public nuisance. In this event, the City shall be entitled to recover all costs related to the removal, including, but not limited to, storage of possessions and rental of living accommodations, as well as any other recoverable cost provided in Section D.18.090 (Cost Recovery).

D.18.090 Cost Recovery

- A. **Recovery of Costs.** This Section establishes procedures for the recovery of administrative costs, as well as attorneys' fees and costs, incurred by the City in the enforcement process, for the abatement of conditions defined as a nuisance or violation by Milpitas Municipal Code Chapter XI-21 (Administrative Citations).
- B. **Definition of Costs.** For the purposes of this Chapter, "costs" shall mean administrative costs, including City staff time expended and reasonably related to nuisance abatement cases, for items including, but not limited to, investigation, site inspection and monitoring, testing, reports, telephone contacts, correspondence and meetings with affected parties, as well as all attorneys' fees incurred in accordance with any action, administrative proceeding, or special proceeding to abate the nuisance including, but not limited to, filing fees and fees for witnesses. In accordance with California Government Code section 38773.5(a), where the City seeks to recover attorneys' fees at the initiation of any action or proceeding, a prevailing opposing party may recover its reasonable attorneys' fees to the extent that the amount of the fees does not exceed the amount of reasonable attorneys' fees incurred by the City in the action or proceeding.

- C. **Cost Accounting and Recovery Required.** The City shall maintain records of all costs incurred by responsible City departments associated with the enforcement process in accordance with this Chapter and shall recover the costs from the property owner/occupant as provided by this Section.
- D. **Notice of Cost Recovery Requirements.** The City Manager shall include in the "Notice to Abate" a statement of the intent of the City to charge the property owner/occupant for all costs incurred by the City if the violation is not corrected as required. The notice shall state that the property owner/occupant will receive at the conclusion of the enforcement case a summary of enforcement costs associated with the processing of the case.
- E. **Collection of Charges.** Costs of recovery shall be recoverable as provided in this Chapter.

D.18.100 Lien Procedure

- A. **Record of Cost of Abatement.** The City Manager shall keep an account of the costs, as defined in Subsection D.18.090.B (Definition of Costs), for abating the nuisance on each separate lot or parcel of land where the work is done by the City and shall render an itemized report in writing showing the cost of abatement, including the rehabilitation or repair of the property, including any related salvage value. A copy of the report shall be posted for at least five days upon the property, together with a notice of the right to appeal to the City Manager. A copy of the report and notice shall be served upon the owner/occupants of the property, based on the last equalized assessment roll or the supplemental roll, whichever is more current. If the owner/occupant of record, after diligent search, cannot be found, the notice may be served by posting a copy thereof in a conspicuous place upon the property for a period of 10 days and publication published in a newspaper of general circulation in the county in which the property is located. Proof of the posting and service shall be made by affidavit filed with the City Clerk. The owner/occupant shall have 30 days from the date upon which the notice is served to reimburse the City for its costs or to otherwise make arrangements for repayment, to which the City, in its sole discretion, may agree.
- B. **Assessment and Lien.**
 - 1. The total cost for abating the nuisance, as so confirmed by the City Manager, shall, upon failure to pay the costs as specified in Subsection D.18.100.A (Record of Cost Abatement) constitute a lien or special assessment in accordance with California Government Code section 38773.1, 38773.2, 38773.5, or 38773.6 against the respective lot or parcel of land to which it relates. After confirmation and recordation of a Notice of Special Assessment, a certified copy of the City Manager's decision shall be filed with the Santa Clara County Assessor's Office on or before August 1 of each year, whereupon it shall be the duty of the County Assessor to add the amounts of the respective assessments to the next regular tax bills levied against the respective lots and parcels of land for municipal purposes and thereafter the amounts shall be collected at the same time and in the same manner as ordinary municipal taxes are collected, and shall be subject to the same penalties and the same procedure and sale in case of delinquency as provided of ordinary municipal taxes. All laws applicable to the levy, collection, and enforcement of municipal taxes shall be applicable to the special assessments. Upon recordation in the Office of the County Recorder, a Notice of Lien, as so made and confirmed, shall constitute a lien on the property and from the date of recording shall have the force, effect, and priority of a judgment lien.

2. In the alternative, after recordation, the lien may be foreclosed by an action brought by the City for a money judgment or by any other means provided by law. A Notice of Lien for recordation shall be in form substantially as follows:

FIGURE D.18.100-1: NOTICE OF LIEN FORMAT

NOTICE OF LIEN (Claim of City of Milpitas) In accordance with the authority vested by the provisions of Section D.18.050 (Declaration of Public Nuisance) of the Milpitas Municipal Code, the City Manager of the City of Milpitas did on or about the _____ day of _____, 20____, cause the property hereinafter described to be rehabilitated or the building or structure on the property hereinafter described, to be repaired or demolished in order to abate a public nuisance on the real property, in accordance with an order to abate issued by on; and the City Manager of the City of Milpitas did on the _____ day of _____, 20____, assess the cost of the rehabilitation, repair, demolition, or abatement upon the real property hereinafter described; and the same has not been paid nor any part thereof; and that the City of Milpitas does hereby claim a lien on the rehabilitation, repair, or abatement in the amount of the assessment, to wit; the sum of \$_____ and the same, shall be a lien upon the real property until the same has been paid in full and discharged of record. The real property hereinabove mentioned, and upon which a lien is claimed, is that certain parcel of land lying and being in the City of Milpitas, County of Santa Clara, State of California, owned by and more particularly described as follows: (LEGAL DESCRIPTION HERE): Dated this _____ day of _____, 20____. _____ Signature of City Manager
--

In the event that the lien is discharged, released, or satisfied, either through payment or foreclosure, notice of the discharge containing the amount of the lien, the name of the agency on whose behalf the lien was imposed, the date of the abatement order, the public right-of-way address, legal description, and the name and address of the recorded owner/occupant of the property shall be recorded by the governmental agency. A nuisance abatement and the release of the lien shall be indexed in the grantor-grantee index.

D.18.110 Interest on Liens

- A. **Amount of Interest on City Liens and Assessments—Findings.** The Council finds and declares that the establishment of an interest accrual requirement as to unpaid City liens and assessments upon

real property which are of record with the Santa Clara County Recorder is a necessary and appropriate exercise of the Council's police power.

- B. **Accrual of Interest on Liens and Assessments.** Unless otherwise prohibited by law or regulation, all liens and assessments which are imposed by the City against any real property located in the City that are recorded on and after the effective date of this regulation shall accrue interest at the rate of eight percent annually until the lien or assessment, including any accrued interest, is paid in full.

D.18.120 Miscellaneous

- A. **Alternative Actions Available; Violation and Infraction.** Nothing in this Chapter shall be deemed to prevent the Council from ordering the commencement of a civil proceeding to abate a public nuisance in accordance with applicable law or from pursuing any other remedy available under applicable law. Violation of the provisions of this Chapter constitutes an infraction, as set forth in Milpitas Municipal Code Subsection I-1-4.09 (Penalty Provisions). The City Manager is designated as the enforcement authority.
- B. **Additional Costs of Abatement.** The Council provides that a court may order the owner/occupant of property responsible for a condition that may be abated in accordance with this Chapter to pay three times the costs of abatement in accordance with California Government Code section 38773.7 upon the entry of a second civil court judgment for violation of this Chapter within a two-year period.
- C. **Residential Rental Housing.** The notice sent to the owner/occupant of residential rental housing in accordance with Subsection D.18.080.A (Notification of Nuisance) shall contain the statement required by California Health and Safety Code section 17980 regarding the application of California Revenue and Taxation Code section 17274 and section 24436.5, which allow the Franchise Tax Board to deny state income tax deductions to taxpayers who fail to bring substandard residential rental property into compliance with this Chapter.

D.18.130 Remedies Cumulative

The remedies provided in this Chapter shall be cumulative and not exclusive and are in addition to any other remedies as provided by law. The City's use or exercise of one remedy shall not preclude the City from using or exercising any other remedy as may be allowed by law.

Chapter E.2 Definitions of Terms

This Chapter provides definitions for terms that are commonly used throughout this Title.

Abandoned, Abandonment. When, for the period of time established in Chapter C.18 (Nonconforming Buildings, Structures, Uses, and Parcels) a nonconforming use is either vacated, the business license lapses, the lease is terminated, and/ or utilities are terminated.

Abate. To repair, replace, remove, destroy or otherwise remedy the condition in violation of this Title.

Abutting or Adjoining. Having a common property or zone boundary line.

Access. The place or way through which pedestrians and/or vehicles shall have safe, adequate, and usable ingress and egress to a property or use as required by this Title and the Milpitas Municipal Code.

Accessory Building. A subordinate building, whose purpose is clearly incidental to that of the main building or the use of the land, and which shall not contain living or sleeping quarters or storage for commercial vehicles in excess of three-quarter ton size. Accessory dwelling units, as defined in Chapter E.4 (Definition of Uses), are exempted from the prohibition against living and sleeping quarters. An accessory building shall be considered attached to the main building if:

1. It shares a common wall with the main building; or
2. It shares an integral roof structure having the same framing system and roof covering as the main building and has an exterior wall that is separated from the main structure by no more than 10 feet at any given point.

Accessory Structure. A structure subordinate to the primary use or principal building on the same lot and serving a purpose customarily incidental to the primary use or use of the principal building. An accessory structure does not meet the definition of an accessory building. Examples include, but are not limited to gazebos, covered patios, carports, and porte-cochères.

Accessory Use. See “accessory use” in Chapter E.4 (Definitions of Uses).

Active Use. A use that attracts walk-in visitors and has a high degree of transparency from the street. Active uses include but are not limited to retail, restaurants, bars, markets, theaters, salons, yoga studios, art studios/galleries, banks, offices, and clinics. Active uses also include ground floor residential shared amenities, such as a lobby, gym, or conference room.

Adjacent. Having a common border with, or being separated from such a common border by a right-of-way, alley, or easement. Properties separated by a street, alley, intersection, or other public right-of-way (other than an elevated interstate freeway), shall be considered adjacent when their property lines would touch in any way if drawn to the center line of such street, alleyway, intersection, or other public right-of-way.

Adult-Oriented Business Terms.

Adult Arcade. Any place to which the public is permitted or invited, wherein coin-operated, currency-operated or slug-operated or electronically, electrically or mechanically controlled still or motion picture machines, projectors, television sets, monitors, receivers, transmitters, video cassette players or other images producing devices are maintained to show images to five or fewer persons per machine at any one time, and where the images so displayed are distinguished

or characterized by the depicting, describing or relating to specified sexual activities or specified anatomical areas.

Adult Bookstore. An establishment that has 30 percent or more of its stock in books, visual or audio representations which are distinguished or characterized by an emphasis upon the depiction or description of specified sexual activities and/or specified anatomical areas.

Adult Cabaret. A nightclub, restaurant, or similar business establishment which:

- Regularly features live performances which are distinguished or characterized by an emphasis upon the display of specified anatomical areas or specified sexual activities; and/or
- Which regularly features persons who appear seminude; and/or
- Shows films, computer generated images, motion pictures, video cassettes, slides, or other photographic reproductions 30 percent or more of the number of which are distinguished or characterized by an emphasis upon the depiction or description of specified sexual activities or specified anatomical areas.

Adult Hotel/Motel. A hotel or motel or similar commercial establishment which:

- Offers public accommodations, for any form of consideration, which provide patrons with closed-circuit television transmissions, films, motion pictures, video cassettes, slides, or other photographic reproductions which are characterized by the depiction or description of specified sexual activities or specified anatomical areas and which advertises the availability of this sexually oriented type of material by means of any off-premises advertising including but not limited to newspapers, magazines, pamphlets or leaflets, radio or television; and
- Offers a sleeping room for rent for a period of time that is less than 10 hours or allows a tenant or occupant of a sleeping room to sub-rent the room for a period of time that is less than 10 hours, or rents any single room more than twice in a 24-hour period.

Adult Motion Picture Theater. A business establishment in which for any form of consideration, films, motion pictures, video cassettes, video tapes, laser discs, slides or similar photographic or electronic reproductions are regularly shown and 30 percent or more of the number of which are distinguished or characterized by an emphasis upon the depiction or description of specified sexual activities or specified anatomical areas.

Adult Theater. A theater, concert hall, auditorium, or similar establishment which, for any form of consideration, regularly features live performances which are distinguished or characterized by an emphasis on the display of specified anatomical areas or specified sexual activities.

Distinguished or Characterized by an Emphasis Upon. The dominant or essential theme of the object described by such phrase. For instance, when the phrase refers to films which are distinguished or characterized by an emphasis upon the depiction or description of specified sexual activities or specified anatomical areas, the films so described are those whose dominant or predominant character and theme are the depiction of the enumerated sexual activities or anatomical areas.

Escort. A person who, for consideration, agrees or offers to act as a companion, guide, or date for another person, or who agrees or offers to privately model lingerie or to privately perform a striptease for another person.

Escort Agency. A person or business association who furnishes, offers to furnish, or advertises to furnish escorts as one of its primary business purposes for a fee, tip, or other consideration.

Establishment of an Adult Business. Any of the following:

1. The opening or commencement of any adult-oriented business as a new business;
2. The conversion of an existing business, whether or not an adult-oriented business, to any adult-oriented business as defined in this Title;
3. The addition of any of the adult-oriented businesses defined in this Title to any other existing adult-oriented business; or
4. The relocation of any adult-oriented business.

Nudity or a State of Nudity. The of the human male or female genitals, pubic area, or buttocks with less than a fully opaque covering, the showing of the female breast with less than a fully opaque covering of any part of the areola or nipple, or the showing of the covered male genitals in a discernible turgid state.

Regularly Features. With respect to an adult motion picture theater, theater, or adult cabaret, a regular and substantial course of conduct. The fact that live performances which are distinguished or characterized by an emphasis upon the display of specified anatomical areas or specified sexual activities occurs on two or more occasions within a 30-day period, three or more occasions within a 60-day period, or four or more occasions within a 180-day period, shall to the extent permitted by law be deemed to be a regular and substantial course of conduct.

Seminude. A state of dress in which clothing covers no more than the genitals, pubic region, and areolas of the female breast, as well as portions of the body covered by supporting straps or devices.

Specified Anatomical Areas. Any of the following:

1. Less than completely and opaquely covered human genitals, pubic region, buttocks, anus, or female breast below a point immediately above the top of the areola; or
2. Human male genitals in a discernibly turgid state, even if completely and opaquely covered; or
3. Any device, costume or covering that simulates any of the body parts included in (1) or (2) above.

Specified Sexual Activities. Any of the following:

1. The fondling or other erotic touching of human genitals, pubic region, buttocks, anus or female breasts;
2. Sex acts, actual or simulated, including intercourse, oral copulation, or sodomy;
3. Masturbation, actual or simulated;
4. Human genitals in a state of sexual stimulation, arousal or tumescence; or
5. Excretory functions as part of or in connection with any of the activities set forth in (1) through (4) above.

Alley. Any public thoroughfare which affords only a secondary means of access to adjacent property.

Allowed Use. Any use allowed in a zone and subject to the standards, restrictions, and approvals applicable to that zone and the use. May be a permitted use or a conditionally permitted use.

Amplified Sound. The use of any loudspeaker, public address system, amplifier, or any other device which electronically or mechanically increases the volume of the human voice, music, or any other sound.

Any Interested Party. Any person whom a Review Authority of the City finds and acknowledges as having a real and direct interest in any proceeding or action carried on, under, or as a result of the operation of, this Title.

Applicant. A person who requests in writing the approval of a permit, license, certificate, or other entitlement for use from the City. An applicant includes the owner of property for which the application is submitted or the owner's authorized agent.

Auto. Any motor vehicle requiring a license in compliance with the California Vehicle Code.

Basement. A story of a building that is partly or wholly located underground.

Bay Window. A window or set of windows jutting out from the wall of a building, rising from the ground and forming an alcove which may or may not add additional floor area or a sitting area within.

Bedroom. Any room which meets the minimum requirements of both the Zoning Ordinance and the Building Code for a habitable room, which is constructed in such a manner that less than 50 percent of one wall is open to an adjacent room or hallway and which can be readily used for private sleeping purposes.

Bicycle Parking Space. See "parking space, bicycle".

Block. A property so designated on an official map of the City, or the area of land bounded by streets, or by a street or streets, and railroad right-of-way, canal right-of-way, or unsubdivided acreage.

Building. A structure having a roof supported by columns or walls for the housing of, or for occupancy by, persons, animals, or chattels. Where a dwelling is separated by a division wall without openings, each portion of such dwelling shall be deemed a separate building.

Building Face or Building Façade. The outer surface of the main exterior wall of a building. For example, a building with a rectangular plan has four exterior walls and four building faces or facades.

Building Frontage. See "frontage, building".

Building Height. The vertical distance from finished grade. See also Subsection A.6.090.A (Measuring Building Height).

Building Official. The Director of the Office of Building Safety of the City of Milpitas or designee.

Building, Principal. A building in which the primary use of the lot on which it is situated is conducted.

Cannabis Terms.

Cannabis. All parts of the plants *Cannabis sativa*, *Cannabis indica*, or *Cannabis ruderalis*, whether growing or not; the seeds thereof; the resin, whether crude or purified, extracted from any part of the plant; and every compound, manufacture, salt, derivative, mixture, or preparation of the

plant, its seeds, or resin. Cannabis also means the separated resin, whether crude or purified, obtained from marijuana. Cannabis includes "cannabis" as defined in the California Business and Professions Code section 26001 and in California Health and Safety Code section 11018.

Cannabis Cultivation. Any activity involving the planting, growing, harvesting, drying, curing, grading, or trimming of cannabis.

Cannabis Delivery. The commercial transfer of cannabis or cannabis products to a customer. Cannabis delivery also includes the use by a cannabis retailer of any technology platform that enables customers to arrange for or facilitate the commercial transfer by a licensed retailer of cannabis or cannabis products. Whether made directly by the individual or entity or indirectly through a third-party service or other intermediary, an offer to deliver includes any communication, action, or conduct that could be reasonably understood to convey a willingness to engage in cannabis delivery irrespective of the person or entity's actual or specific intent and includes advertisements, websites, or other media making the same suggestion.

Cannabis Delivery Service / Delivery Service. Any person or entity engaged in cannabis delivery or attempting or offering to engage in cannabis delivery.

Cannabis Distribution. The procurement, sale, and transport of cannabis and cannabis products and any other activity allowed under the State distributor license(s), including, but not limited to, cannabis storage, quality control and collection of State cannabis taxes.

Cannabis Manufacture. To compound, blend, extract, infuse, or otherwise make or prepare a cannabis product. Cannabis manufacture includes the production, preparation, propagation, or compounding of manufactured cannabis, or cannabis products either directly or indirectly or by extraction methods, or independently by means of chemical synthesis or by a combination of extraction and chemical synthesis at a fixed location that packages or repackages medical cannabis or cannabis products or labels or relabels its container.

Cannabis Microbusiness. Commercial cannabis business that must engage in at least three of the following commercial cannabis activities: cultivation, manufacturing using nonvolatile solvents, distribution, and/or retail.

Cannabis Product. Cannabis that has undergone a process whereby the plant material has been transformed into a concentrate, including, but not limited to, concentrated cannabis, or an edible or topical product containing cannabis or concentrated cannabis and other ingredients. Cannabis products include cannabis products as defined in Business and Professions Code section 26001.

Cannabis Retailer. Facility where cannabis or cannabis products are offered, either individually or in any combination, for retail sale, including an establishment that delivers cannabis and cannabis products as part of a retail sale or conducts sales exclusively by delivery. The term cannabis retailer includes any nonprofits that may be licensed under Business and Professions Code section 26070.5. For purposes of this Title, cannabis retailer also includes medical cannabis dispensaries, patient collectives and cooperatives operating, or proposing to operate, in accordance with the California Health and Safety Code section 11362.5 and/or the California Health and Safety Code section 11362.7 et seq., as may be amended.

Cannabis Testing Laboratory. A facility, entity, or site that offers or performs tests of cannabis or cannabis products.

Commercial Cannabis Use. Includes all cannabis cultivation, cannabis manufacture, cannabis distribution, cannabis testing laboratories, cannabis microbusinesses, cannabis retailers, cannabis

delivery, and sale of cannabis and/or cannabis products, whether intended for medical or adult use, and whether or not such activities are carried out for profit. Commercial cannabis uses includes commercial cannabis activity as defined in California Business and Professions Code section 26001, and includes any activity that requires, or may require in the future, a license from a State licensing authority in accordance with California Business and Professions Code section 26000-26325, as may be amended. Commercial cannabis use does not include those activities allowed for personal use by persons 21 years of age or older, without any compensation whatsoever, in strict accordance with California Health and Safety Code section 11362.1 and does not include the activities of a qualified patient or a primary caregiver that are exempt from State licensure in accordance with California Business and Professions Code section 26033.

Enforcement Authority. The Chief of Police, the City Attorney, or any other person or persons designated by the Milpitas Municipal Code or the City Manager to enforce the City's cannabis regulations in this Title.

Indoor. Any location that is totally contained within a fully enclosed and secure private residence or accessory building located on the grounds of the private residence.

Medicinal Cannabis / Medicinal Cannabis Products. These terms shall have the same meaning as the definition set forth in Business and Professions Code section 26001.

Medicinal Cannabis Patient. Any one of the following:

Person with an Identification Card. As defined in Health and Safety Code section 11362.7. A person who possesses a currently valid identification card issued in compliance with Health and Safety Code Article 2.5 (commencing with section 11362.7) of Chapter 6 of Division 10.

Qualified Patient. As defined in Health and Safety Code section 11362.7. A person who possesses a currently valid physician's recommendation that complies with both Business and Professions Code Article 25 (commencing with section 2525) of Chapter 5 of Division 2 as all rules, regulations, and guidelines adopted by the Medical Board of California.

Non-Medicinal Cannabis / Non-Medicinal Cannabis Products. Cannabis or cannabis products, respectively, that does not qualify as medicinal cannabis, including commercial cannabis intended to be sold for non-medicinal use by an adult 21 years of age or older pursuant to state law.

Outdoor. Any location that is not totally contained within a fully enclosed and secure accessory building or primary residence.

Personal Cultivation. Cannabis cultivation for a natural person's own personal use and possession in accordance with the Milpitas Municipal Code and state law, including but not limited to California Health and Safety Code section 11362.1 and 11362.2, as may be amended, and such person does not sell or distribute cannabis to any other person. Personal use also means and includes cultivation of medical cannabis conducted by a qualified patient exclusively for personal medical use, and cultivation conducted by a primary caregiver for the personal medical purposes of no more than five specified qualified patients for whom they are the primary caregiver, in accordance with state law, including California Health and Safety Code section 11362.7 and 11362.765, as may be amended. Except as defined in this Title, personal cultivation does not include, and shall not authorize, any cultivation conducted as part of a business or commercial activity, including cultivation for compensation or retail or wholesale sales of cannabis.

Primary Caregiver. The primary caregiver for a medicinal cannabis patient and shall have the same meaning as the definition set forth in Health and Safety Code section 11362.7.

Car Share. A service that allows people to rent vehicles for short periods, typically through a web-based application, without needing to own a car.

Chief of Police. The Chief of Police of the City of Milpitas Police Department or designee.

City Attorney. The City Attorney of the City of Milpitas or designee.

City Clerk. The City Clerk of the City of Milpitas or designee.

City Engineer. The Director of the Engineering Department of the City of Milpitas or designee.

City Manager. The chief executive officer or manager of the City of Milpitas or designee.

City Official. An authorized officer of the City of Milpitas as appointed by the City Manager or City Council.

Civil Engineer. A person who holds a valid license in the branch of civil engineering, as defined in California Business and Professions Code section 6702.

Community Emergency Cache. A collection of disaster response supplies approved by the City's Office of Emergency Services that would benefit the surrounding community.

Compost. Safe and stable decayed organic material deriving from household or commercial waste that is beneficial to plant growth and may be used as a source of fertilizer or nutrient for plant.

Condominium. An estate in real property consisting of an undivided interest in common in a portion of a parcel of real property, together with a separate interest in space in a residential, industrial, or commercial building on such real property, such as an apartment, office, or store.

Condominium Conversion. A change in the type of ownership of a parcel or parcels of land, together with the existing attached structures, to that defined for a condominium project or a community apartment project regardless of the present or prior use of such land and structures and whether substantial improvements have been made or are to be made to such structures.

Continuing Violation. A violation, infringement or breach of a provision of this Title that is uninterrupted and lasts for a continuous period in excess of 24 hours.

Curb Grade. The elevation of the established curb in front of the building measured at the center of such front. Where no curb grade has been established, the City Engineer shall establish such curb grade or its equivalent for the purpose of this Title.

Curb Level. See "curb grade".

Department. The Planning Department of the City of Milpitas.

Diameter at Breast Height (DBH). The diameter of a tree's trunk, measured 4.5 feet up the trunk from the ground.

Director. The Planning Director of the City of Milpitas or designee.

Dwelling. A building or portion of a building designed exclusively for residential occupancy, including single-family, two-family, multi-family, and accessory dwellings, but not including hotels or motels.

Dwelling Unit. A habitable room or group of habitable rooms (e.g., living room, bedroom, den, library, recreation, studio, etc.) designed for occupancy by one or more persons living as a family or single household unit with common interior access to all living, kitchen, and bathroom areas. No dwelling unit may have more than one kitchen.

Ecological Restoration Project. A project to establish or reestablish a defined, indigenous, historic ecosystem on a site where the natural, original ecosystem of has been disturbed or degraded.

Efficiency Kitchen. An efficiency kitchen includes a cooking facility with appliances, and food-preparation counter space with a total area of at least 15 square feet and food-storage cabinets with a total of at least 30 square feet of shelf space.

Effective Date. The date upon which this Zoning Ordinance, or any subsequent amendment, is in full force and effect from and after its adoption by the Council.

Electronic Smoking Device. An electronic and/or battery-operated device, the use of which may resemble smoking that can be used to deliver an inhaled dose of nicotine or other substances. Includes any such device, whether manufactured, distributed, marketed, or sold as an electronic cigarette, an electronic cigar, an electronic cigarillo, an electronic pipe, an electronic hookah, vaporizer or any other product name or descriptor.

Elevation. A scaled drawing of the front, rear, or side of a building or structure. Also, a vertical distance above or below a fixed reference level, typically above sea level.

Erosion. The wear and removal of the material in the earth's crust from one site and the deposition at another.

Family. One or more persons living together as a single household unit.

Federal Communications Commission (FCC). An independent government agency responsible for regulating the radio, TV, and phone industries. The FCC regulates all interstate communications, such as wire, satellite and cable, and international communications originating or terminating in the United States.

Finished Grade. The final elevation of the ground surface after development.

First Amendment Event. Conduct, the sole or principal objective of which is the expression, dissemination or communication by verbal, visual, literary, or auditory means of opinion, views, or ideas. Expressive activity includes, but is not limited to, public oratory and distribution of literature.

Floor Area Ratio (FAR). The ratio of the total floor area of all buildings on a lot to the lot area. See Section A.6.080 (Determining Floor Area Ratio).

Foot-Candle. A quantitative unit of measure for luminance. One foot-candle is equal to the amount of light generated by one candle shining on one square foot surface located one foot away. It is equal to one lumen uniformly distributed over an area of one square foot.

Frontage. All the property fronting on one side of a street between intersecting or intercepting streets, or between a street and a right-of-way, waterway, end of dead-end street, or city boundary, measured along the street line. An intercepting street shall determine only the boundary of the frontage on the side of the street which it intercepts.

Frontage, Building. The length of a building wall as measured continuously in one plane for the entire length of the subject building, excluding eaves or roof overhangs. Where a building is visible from more than one street or parking area, the building frontage with the main public entry shall be designated as the primary building frontage with all other such frontages designated as secondary.

Fully-Shielded Light Fixture. See "light fixture, fully-shielded".

Garage. Any building with a permanent roof, enclosed on three sides with a garage door on the fourth side that is built and used for the purpose of storage/parking of automobiles, recreational vehicles (RVs), or offroad vehicles.

Good Neighbor Manual. A manual prepared by the City regarding the general rules of conduct to be followed when operating a short-term rental unit.

Gross Acre. The total area within the boundaries of a legal lot or parcel, including any area proposed to be dedicated or reserved for public right-of-way. Adjacent lands already dedicated for public right-of-way, including public roadways, easements or other areas, shall not be included as part of the gross acreage.

Gross Floor Area. The total area of all floors measured from the interior faces of the building, but not including areas for parking, basements, shaft enclosures, or unroofed inner courts unless any outdoor areas are used for commercial purposes.

Habitable Space. A room designed for living, sleeping, eating or food preparation, including but not limited to a living room, bedroom, bathroom, kitchen, den, study, library, home office, craft room, or recreational room and excluding areas such as garages.

Hazardous Material. A material identified as hazardous by California Health and Safety Code section 25502(n).

Hardscape. Any durable ground cover material (pervious and impervious) used in landscape design, including but not limited to concrete, asphalt, stone, brick, and gravel.

Hosting Platform. A business or person that provides a means through which an operator may offer a dwelling unit, or portion thereof, for short-term rentals. A hosting platform is usually, though not necessarily, provided through an internet-based platform. It generally allows a property owner or tenant to advertise the dwelling unit through a website provided by the hosting platform and provides a means for potential short-term rental transients to arrange short-term rentals, whether the short-term rental transient pays rent directly to the operator or to the hosting platform.

Impervious. Any surface or material that does not allow the passage of water through the material and into the underlying soil.

Individual Property Owner. A natural person holding fee title individually or jointly in the person's own name or a beneficiary of a trust that holds fee title. Does not include any corporation or corporate person of any kind (partnership, LP, LLC, C corp., S corp., etc.) except for a community land trust, as defined by California Revenue and Taxation Code section 402.1(a)(11)(C)(ii) or a qualified nonprofit corporation as defined by California Revenue and Taxation Code section 214.15.

Intensity. The degree to which land is used, measured by a combination of the type of land used and the amount of land or floor area devoted to that use.

Invasive Plant Species. Species of plants not historically found in California that spread outside cultivated areas and can damage environmental or economic resources. Invasive species may be regulated by county agricultural agencies as noxious species. Lists of invasive plants are maintained at the California Invasive Plant Inventory and United States Department of Agriculture (USDA) invasive and noxious weeds database.

Kitchen. Any room, all or any part of which is designed and/or used for cooking and the preparation of food.

Landscape Architect. A person who holds a license to practice landscape architecture in the State of California, per Business and Professions Code section 5615.

Landscape Contractor. A person licensed by the State of California to construct, maintain, repair, install, or subcontract the development of landscape systems.

Light Fixture, Fully-Shielded. Light fixture or luminous tube constructed and mounted such that all light emitted by the fixture or tube, either directly from the lamp, tube, or a diffusing element, or indirectly by reflection or refraction from any part of the light fixture, is projected below the horizontal plane. If the lamp or tube, any reflective surface, or lens cover (clear or prismatic) is visible when viewed from above or directly from the side, from any angle around the fixture or tube, the fixture or tube is not fully shielded.

Light Fixture, Partially-Shielded. A light fixture constructed and mounted such that most light emitted by the fixture, either directly from the lamp or a diffusing element, or indirectly by reflection or refraction from any part of the fixture, is projected below the horizontal plane. Light emitted at or above the horizontal direction (sideways or upwards) arises only from incidental decorative elements or strongly colored or diffusing materials such as colored glass or plastic. Fixtures using spot or flood lamps are considered partially shielded.

Loading Area. An open area, other than a street or alley, used for the loading or unloading of vehicles.

Loading Space. An off-street space or berth on the same lot as a building, or contiguous to a group of buildings, designated for the temporary parking of a commercial vehicle while loading and unloading merchandise or materials, and which abuts upon a street or other appropriate means of access.

Lot. A parcel, tract, or area of land established by plat, subdivision, or as otherwise allowed by law, to be used, developed or built upon.

Corner Lot. A lot situated at the intersection of two or more streets having an angle of intersection of not more than 135 degrees.

Flag Lot. A lot having frontage upon, or access via an easement to, a public or private street by a narrow, private right-of-way.

Interior Lot. A lot other than a corner lot, flag lot, or through lot.


Irregular Lot. A lot which is shaped in a way that does not match the regular pattern of the lots on a block.

Key Lot. A lot with a side lot line that abuts the rear lot line of any one or more adjoining lots.

Reversed Corner Lot. A corner lot where the street side lot line of the lot is substantially a continuation of the front lot line of the lot to its rear.

Through Lot. A lot having frontage on two parallel or approximately parallel streets.

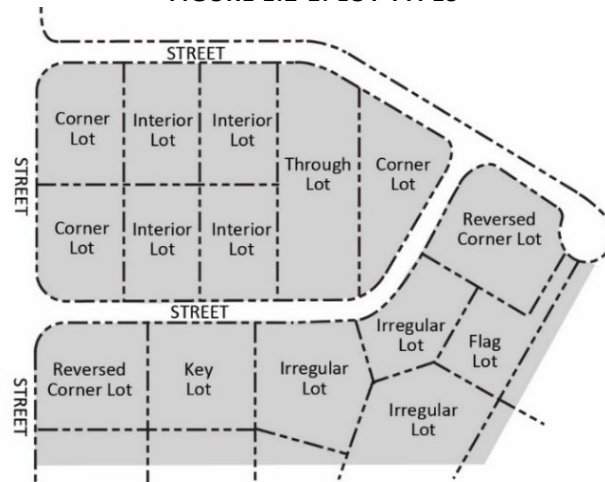FIGURE E.2-1: LOT TYPES



Lot Dimensions. The linear measurements of a parcel of land.

Lot Area. The total horizontal area within the lot lines of a lot.

Lot Depth. The horizontal distance between the front and rear lot lines, see Section A.6.030 (Measuring Lot Width and Depth).

Lot Width. The horizontal distance between the side lot lines, see Section A.6.030 (Measuring Lot Width and Depth).


Lot Lines. The boundary between a lot and other property or the public right-of-way.

Front Lot Line. On an interior lot, the line separating the lot from the street. On a corner lot, the shorter lot line abutting a street. On a through lot, the lot line abutting the street providing the primary access to the lot. On a flag lot, the interior lot line most parallel to and nearest the street from which access is obtained.

Interior Lot Line. Any lot line that is not adjacent to a street.

Rear Lot Line. The lot line that is opposite and most distant from the front lot line. Where no lot line is within 45 degrees of being parallel to the front lot line, a line 10 feet in length within the lot, parallel to and at the maximum possible distance from the front lot line, will be deemed the rear lot line for establishing the minimum rear setback.

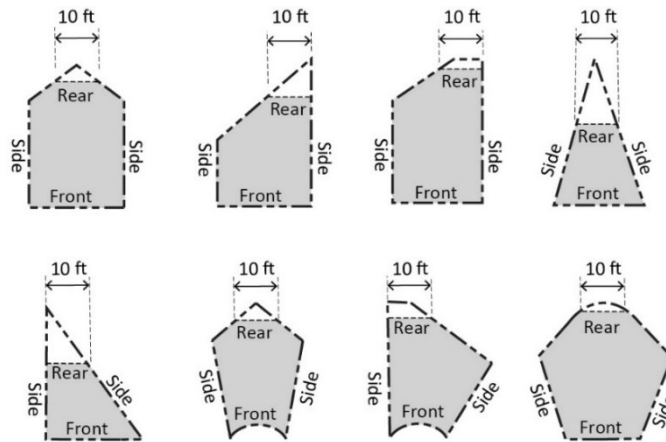
FIGURE E.2-2: REAR LOT LINES, IRREGULAR LOTS



Side Lot Line. Any lot line that is not a front or rear lot line.

Street Side Lot Line. A side lot line of a corner lot that is adjacent to a street.

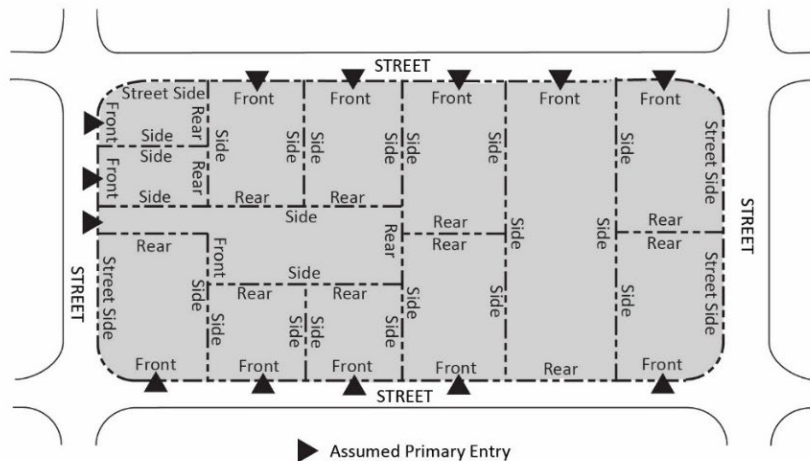FIGURE E.2-3: LOT LINE TYPES



Lumen. The unit used to measure the actual amount of light which is produced by a light source.

Main Building. See “building, principal”.

Major Street. A street having four or more vehicle travel lanes.

Manufacturing. The preparation, making, treatment, or processing of articles as merchandise.

Massage Establishment Terms.

Act. The Massage Therapy Act (Business and Professions Code section 4600, et seq.), as amended.

California Massage Therapy Council (CAMTC). California Massage Therapy Council established under California Business and Professions Code section 4602.

Certified Massage Practitioner or Massage Practitioner. A person who is currently certified as a massage practitioner by the CAMTC in accordance with California Business and Professions Code section 4604.1 and/or 4604.2.

Certified Massage Therapist or Massage Therapist. A person who is currently certified as a massage therapist by the CAMTC in compliance with California Business and Professions Code section 4604.

Compensation. The payment, loan, advance, donation, contribution, deposit, exchange, or gift of money or anything of value. In addition to accepting other forms of compensation, a person may be deemed to have received compensation for performing a massage when the massage is offered as part of a membership, as part of a package of services or as incidental to the purchase of a product.

Employee. Any person hired by a massage establishment who renders any service for the business/owner in exchange for any form of compensation from the business, including independent contractors.

Managing Officer/Employee. A person that can or does have or share ultimate control over the day-to-day operations of a business.

Massage. Any method of treating the external parts of the body, usually with the hands, so as to stimulate circulation and make muscles or joints supple, or relieve tension, for remedial, or health purposes offered in return for any form of compensation. Methods of massage include, but are not limited to, stroking, kneading, rubbing, tapping, pounding, or stimulating the external parts of the body with or without the aid of any mechanical or electrical apparatus or appliances. Massage may occur with or without supplementary aids such as rubbing alcohol, liniments, antiseptics, oils, powders, creams, lotions, ointments, or with or without other similar preparations commonly used in this practice or by baths, including but not limited to: Turkish, Russian, Swedish, Japanese, vapor, shower, electric tub, sponge, mineral, fomentation, or any other type of bath. Massage includes the application of various manipulation or touch techniques to the muscular structure and soft tissues of the human body as defined in the Act, California Business and Professions Code section 4601(e), and recognized as legitimate by CAMTC.

Massage Technician. Includes both a massage practitioner and a massage therapist.

Off-Premises Massage Service. Any business where a function of such business is to engage in or carry on massage, not at a fixed location but at a location designated by the customer, massage technician, or other person, and sometimes known as an out-call massage service.

Owner. Any individual who has any direct or indirect ownership interest in a massage establishment.

Sole Provider. A massage business where the owner owns 100 percent of the business, is the only person who provides massage for compensation at or for that business, and has no other employees, independent contractors or rent-space massage therapists.

Micromobility Device. A small, lightweight vehicle operating at a speed typically below 15 miles per hour and driven by the individual user, such as bicycles, e-bikes, and electric scooters.

Mixed Use Development. A development that consists of vertical or horizontal combination of residential and nonresidential uses within a single building or site.

Mobile Home. A transportable structure designed to be used as a dwelling unit when connected to required utilities, as defined by California Health and Safety Code section 18008.

Mulch. Any organic material such as leaves, bark, straw, compost, or inorganic mineral materials such as rocks, gravel, or decomposed granite, left loose and applied to the soil surface for the beneficial purposes of reducing evaporation, suppressing weeds, moderating soil temperature, and preventing soil erosion.

Natural Land Slope. The average slope of a lot in the “H” Hillside Combining District in percent, see Section B.22.030 (Maximum Allowable Densities and Minimum Lot Sizes).

Natural Person. An individual and living human being, as opposed to a legal person which may be a private (e.g., business entity or non-governmental organization) or public (i.e., government) entity.

Nonconforming Building. A building or structure, or portion of a building or structure, lawfully existing and built in compliance with all City land use and zoning laws in effect at the time, and which does not comply with current standards in this Title, including but not limited to height, setbacks, floor area ratio, or maximum lot coverage.

Nonconforming Use. Any use of land or property that was lawfully established pursuant to all applicable ordinances and laws at the time the use commenced, but which, due to the application of this Title or any amendment thereto, no longer complies with all of the applicable regulations and standards of the zone in which the use is located.

Occupation. A principal business, profession, or vocation in which one is regularly and habitually engaged for the purpose of compensation for a livelihood.

Openwork Design. Comprised of materials which results in a certain percentage of visual transparency within every square foot area, posts excluded.

Operator. A natural person who is the owner, lessee, or owner's agent to act on the owner's behalf to ensure compliance with this Title.

Outdoor Dining Area. Any outdoor area serving as an extension of the indoor customer seating area for a café or restaurant, which occupies space adjacent to the business that was formerly used for vehicle parking, pedestrian circulation, or similar use unrelated to the seating or customers.

Outdoor Music. Live music, both acoustic and amplified, including live individual musicians, bands, and disc jockeys (DJs), but not including karaoke, that takes place on a patio or other outdoor space. Outdoor music as defined and regulated in this Title shall also include recorded background music played outdoors at a public establishment such as a restaurant, bar, retail store, or other business.

Owner/Occupant. Any person owning property, as shown on the last equalized assessment roll for City taxes, or the lessee tenant, or other person having control or possession of the property.

Parade. An organized group marching in procession on a street. Parades do not include races, runs or other athletic events (i.e., a physical or endurance activity such as races, runs, walkathons, bicycle tours, or similar events).

Parcel. A legal lot of record.

Parking Space, Bicycle. A space dedicated to the parking of bicycles that typically includes supports to which the bicycle may be attached.

Parking Space, Vehicle. A space within a building or a private or public parking area for the parking of one vehicle.

Parkway. The area between a sidewalk and the curb or traffic lane. It may be planted or unplanted, and with or without pedestrian egress.

Partially-Shielded Light Fixture. See “light fixture, partially-shielded”.

Paseo. A mall designed and used for pedestrian passage, including adjacent sidewalks, between two or more parallel streets and which is owned or controlled by the City.

Patio. A surfaced area (concrete, brick, stone, asphalt, pavers, or similar materials) for recreational outdoor living use, not for vehicular parking purposes.

Patio Cover. A one-story roofed structure open on one or more sides (provided, however, that the open sides may be closed with insect or plastic screening that is permeable material and not in any manner that would obstruct the free passage of light or air) used for recreational, outdoor living purposes only and not as carports, storage rooms, or habitable rooms.

Permittee. A person, company, corporation, or entity that has been issued a permit including owner(s) or lessee(s) of property or their agent(s), or person(s) who have contracted to purchase property contingent upon their ability to acquire the necessary permits under this Title, or the agent(s) of such persons, and all successors in interest.

Person. Any individual, partnership, joint venture, association, social club, fraternal organization, company, joint stock association, corporation, estate, trust, organization, business, business trust, public agency, school district, the State of California and its political subdivisions or instrumentalities, receiver, syndicate or any group or combination thereof, acting as a unit, including any trustee, receiver, or assignee.

Pervious. Any surface or material that allows the passage of water through the material and into the underlying soil.

Plaza. A public square or similar open area, including adjacent sidewalks, which is owned or controlled by the City.

Primary Use. The primary purpose for which a building, structure, or lot is designed, arranged, or intended, or for which they may be used, occupied, or maintained under this Title.

Principal Building. See “building, principal”.

Private Residence. See “residence, private”.

Property. All real property and fixtures, including, but not limited to, parking lots, sidewalks, gutters, driveways, walkways, and any building and structure located on such property.

Public Right-of-Way. As defined in Milpitas Municipal Code Section V-500-1.13 (Public Right-of-Way) of the Milpitas Municipal Code, the full width of the right-of-way of any street, as defined in the California Vehicle Code used by the general public, whether or not such street has been accepted as and declared to be part of the City system of streets, including streets forming a part of the State Highway System. Public right-of-way also includes easements where the City is the grantee of the easement and property owned by the City of Milpitas or the Milpitas Redevelopment Agency and any public park, trail, or right-of-way within the City of Milpitas.

Public Transit. As defined in California Government Code section 66313(l), a location, including, but not limited to, a bus stop or train station, where the public may access buses, trains, subways, and other forms of transportation that charge set fares, run on fixed routes, and are available to the public. Examples include, but are not limited to, Altamont Commuter Express (ACE), Bay Area Rapid

Transit (BART), Alameda-Contra Costa (AC) Transit, Valley Transportation Authority (VTA) bus service and light rail, and paratransit.

Public Works Director. The Director of the Public Works Department of the City of Milpitas or designee.

Recreational Area. Areas, excluding private single-family residential areas, designated for active play, recreation or public assembly in parks, sports fields, picnic grounds, amphitheaters, or golf courses . Also, “recreation area”.

Recyclable Material. Reusable material including but not limited to metals, glass, plastic and paper, which are intended for reuse, remanufacture, or reconstitution for the purpose of using the altered form. Recyclable material does not include refuse or hazardous materials. Recyclable material may include used motor oil collected and transported in accordance with the California Health and Safety Code.

Recycled Water. Treated or recycled wastewater of a quality suitable for non-potable uses such as landscape irrigation and water features, but not intended for human consumption.

Residence, Private. A house, an apartment unit, accessory dwelling unit, a mobile home, or other similar dwelling occupied for residential purposes.

Review Authority. The body or City staff person responsible for making decisions on zoning and related applications.

Setback. The distance between a property line and a building or structure that must be kept clear or open, except for the encroachments specifically permitted by this Title. See also Section A.6.060 (Measuring Setbacks).

Front Setback. The area extending the full width of the lot as measured from, and perpendicular to, a front lot line.

Interior Side Setback. The area extending from a front setback line to a rear setback line as measured from, and perpendicular to, an interior lot line.

Street Side Setback. The area extending from a front setback line to a rear setback line as measured from, and perpendicular to, a street side lot line.

Rear Setback. The area extending the full width of the lot as measured from, and perpendicular to, a rear lot line. Also see “lot lines” (rear lot line).

Slope. See “natural land slope”.

Special Event. Any indoor or outdoor event that consists of any combination of the following:

1. A parade or assembly consisting of persons, animals, and/or vehicles, which is intended to assemble or travel in unison on any street, and which does not comply with applicable traffic regulations, laws, or controls.
2. An organized assemblage of persons at a plaza, park, or paseo, gathered for a common purpose under the direction or control of a person or organization.
3. An activity which involves blocking off a street or other use of a street which obstructs the normal street traffic.

4. An activity or event on a public right-of-way, plaza, paseo, park, or private property which involves:
 - The placement or erection of equipment or temporary structures, including but not limited to a booth, tent, canopy, stage, barricade, fencing, generator, heating equipment, sound amplifier, vehicle, or float;
 - The use of live animals, fireworks, pyrotechnics, electrical power and/or cabling, or equipment or materials that can create a risk of damage to public or private property or injury to persons;
 - Cooking or the sale, preparation for sale or commercial distribution of food or beverages; or
 - The sale of commercial merchandise, excluding commercial special events and sales consistent with C.10.230.D.4 (Commercial Special Events and Sales).
5. Examples of Special Events include, but are not limited to, concerts, parades, carnivals, fairs, festivals, block parties, public dances, street fairs, community events, sporting or athletic events, parties, meals, mobile food vending events, celebrations, and receptions.

Special Event Venue. The outdoor area for which a Special Event Permit has been issued.

Specific Plan. A detailed plan for the development of a specific area as described in California Government Code section 65450. Specific plans are a tool to implement the General Plan. A specific plan documents the proposed distribution, location, extent and intensity of major components of public and private transportation, sewage, water, drainage, solid waste disposal, energy, parks, and other essential facilities proposed to be located within or needed to support the land uses described in the plan, as well as implementation and financing methods and added benefits to the City and the community.

Story. That portion of a building included between the surface of any floor and the surface of the floor next above it, or if there is no floor above it, then the space between such floor and ceiling next above it.

Street. A permanently reserved thoroughfare which affords principal means of access to abutting property.

Structural Alteration. Any change which would tend to prolong the life of the supporting members of a building or structure, such as bearing walls, columns, beams, or girders.

Structure. Anything constructed or erected, which requires location on the ground or is attached to something having a location on the ground.

Turf. A groundcover surface of mowed grass. Turf may be natural (e.g., annual bluegrass, Kentucky bluegrass, perennial ryegrass, Bermudagrass, Kikuyu grass, seashore Paspalum) or synthetic.

Two-unit Project. The development of two primary dwelling units or, if there is already a primary dwelling unit on the lot, the development of a second primary dwelling unit on a legally subdivided lot. Also known as an "SB 9 unit" (see California Government Code section 65852.21).

Universal Design. An environment, or dwelling unit, designed and built to be accessed and used by all persons, regardless of ability or mobility.

Usable Open Space. Any outdoor open space, consistent with Section C.2.090 (Open Space), and which is not used as storage or for movement of motor vehicles.

Urban Lot Split. The subdivision of an existing, legally subdivided lot into two lots as allowed by Milpitas Municipal Code Section XI-1-31 (Urban Lot Splits).

Use. The purpose for which land or a building is arranged, designed or intended, or for which either land or building is or may be occupied or maintained.

Use, Allowed. See “allowed use”.

Use, Primary. See “primary use”.

Valley Transportation Authority (VTA). The Santa Clara Valley Transportation Authority.

Vehicle Parking Space. See “parking space, vehicle”.

Walkway. A created surface, such as brick, stone, concrete, asphalt, pavers or similar material, intended to facilitate pedestrian or bicycle passage, and not used for vehicular parking purposes.

Wireless Telecommunications Terms.

Antenna. Any system of wires, poles, rods, reflecting discs, or similar devices used for the transmission or reception of electromagnetic waves when such system is operated or operating from a fixed location.

Base Station. A structure or equipment at a fixed location that enables FCC-licensed or authorized wireless communications between user equipment and a communications network. The term does not encompass a tower as defined in this subpart or any equipment associated with a tower.

- The term includes, but is not limited to, equipment associated with wireless communications services such as private, broadcast, and public safety services, as well as unlicensed wireless services and fixed wireless services such as microwave backhaul.
- The term includes, but is not limited to, radio transceivers, antennas, coaxial or fiber-optic cable, regular and backup power supplies, and comparable equipment, regardless of technological configuration (including distributed antenna systems and small-cell networks).
- The term includes any structure other than a tower that, at the time the relevant application is filed with the state or local government, supports or houses equipment described above that has been reviewed and approved under the applicable zoning or siting process, or under another state or local regulatory review process, even if the structure was not built for the sole or primary purpose of providing the support.
- The term does not include any structure that, at the time the relevant application is filed with the state or local government, does not support or house equipment described in above.

Colocation. Mounting or installing a wireless telecommunication facility on a pre-existing structure; and/or modifying a structure for the purpose of mounting or installing a wireless telecommunications facility on that structure. For the purposes of eligible facilities requests, colocation means the mounting or installation of transmission equipment on an existing tower or base station.

Commercial Wireless Communication Facility. A wireless communication facility operated by a for-profit business or for-profit purposes.

Eligible Facilities Request. Any request for modification of an existing tower or base station that does not substantially change the physical dimensions of such tower or base station, involving:

- Colocation of new transmission equipment;
- Removal of transmission equipment; or
- Replacement of transmission equipment.

Fixed Wireless Signal. Any commercial non-broadcast communications signals transmitted via wireless technology to and/or from a fixed customer location. Fixed wireless signals do not include, among other things, AM radio, FM radio, amateur ("HAM") radio, CB radio, and Digital Audio Radio Service (DARS) signals.

Hub or Relay Antenna. Any antenna that is used to receive or transmit fixed wireless signals for the distribution of fixed wireless services to multiple customer locations as long as the antenna serves a customer on whose premises it is located but excludes any hub or relay antenna that is used to provide any telecommunications services or services that are provided on a commingled basis with telecommunications services.

Lattice Tower. A type of tower; a three- or more-legged structure designed and erected on the ground to support wireless telecommunication antennas and connecting appurtenances.

Monopole. A type of tower; a structure of single pole (non-lattice) design and erected on the ground to support wireless telecommunications antennas and connecting appurtenances.

Noncommercial Wireless Communication Facility. A wireless communication facility operated by a government agency, a nonprofit organization, a for-profit business for nonprofit purposes or a private citizen for personal use. This use includes all amateur radio facilities.

Satellite Dish or Non-Satellite Dish. A sub-type of antenna incorporating a reflective surface that is solid, open mesh, or bar configured that is shallow dish, cone, horn, or cornucopia shaped, and is used to transmit and/or receive electromagnetic signals. This definition is meant to include, but is not limited to, what are commonly referred to as satellite earth stations, Television Receive Only (TVROs), and satellite microwave antennas.

Small Wireless Facilities. Facilities that meet each of the following conditions:

- The facilities:
 - Are mounted on structures 50 feet or less in height including their antennas as defined in this Section;
 - Are mounted on structures no more than 10 percent taller than other adjacent structures; or
 - Do not extend existing structures on which they are located to a height of more than 50 feet or by more than 10 percent, whichever is greater;
- Each antenna associated with the deployment, excluding associated antenna equipment (as defined in the definition of antenna), is no more than three cubic feet in volume;
- All other wireless equipment associated with the structure, including the wireless equipment associated with the antenna and any pre-existing associated equipment on the structure, is no more than 28 cubic feet in volume;
- The facilities do not require antenna structure registration under 47 C.F.R. section 17.4;
- The facilities are not located on Tribal lands, as defined under 36 C.F.R. section 800.16(x); and
- The facilities do not result in human exposure to radiofrequency radiation in excess of the applicable safety standards specified in 47 C.F.R. section 1.1307(b).

Stealth Design. Improvements or treatments added to a wireless telecommunication facility which are intended to make the facility look like something other than a wireless tower or base station or to mask or blend the proposed facility into the existing structure or visual backdrop, in such a manner as to render it minimally visible to the casual observer.

Stealth Wireless Communications Facility. Any antenna that is designed to be architecturally integrated into a building and is architecturally consistent with the building design. Examples include a steeple, cupola or tower element on a building and do not include flag poles, monopoles or other structures designed to house antenna and resemble natural features.

Telecommunication Facility, Major. A communication facility that, due to size, scale, location, or other characteristics, is likely to have some detectable impact on adjacent uses or on the environment, including aesthetic or visual impacts, or that may have a cumulative impact citywide or on the regional environment due to the number of sites included or in combination with other projects. This definition includes freestanding antenna structures, including monopoles and towers, or the placement of a network of wireless communication facilities throughout an area onto existing structures, or other facilities which, as determined by the Director, warrant this classification.

Telecommunication Facility, Minor. A communication facility which by its size, scale, location, design, or combination of such measures, allows the facility to be aesthetically integrated into the surrounding environment so as not to be readily seen or recognized as a communication facility and is not likely to have some detectable impact on adjacent uses or on the environment.

Tower. Any structure built for the sole or primary purpose of supporting any FCC-licensed or authorized antennas and their associated facilities, including structures that are constructed for wireless communications services including, but not limited to, private, broadcast, and public safety services, as well as unlicensed wireless services and fixed wireless services such as microwave backhaul, and the associated site.

Yard. See “setback”.

Zone. A specifically delineated area in the city within which regulations and requirements in this Title uniformly govern the use, placement, spacing, and size of land and buildings.

Zoning Administrator. The person designated to perform the duties and exercise the powers of the Zoning Administrator as set forth in this Title, or designee.

Chapter E.4 Definitions of Uses

This Chapter provides definitions for all uses established in the use tables in Part XIII-B (Zone Regulations).

Accessory Dwelling Unit (ADU). As defined by California Government Code section 66313, an ADU is an attached or a detached residential dwelling unit that provides complete independent living facilities for one or more persons and is located on a lot with a proposed or existing primary residence. An ADU also includes an efficiency unit as defined in California Health and Safety Code section 17958.1 and a manufactured home as defined by California Health and Safety Code section 18007.

Accessory Dwelling Unit, Junior (JADU). A type of accessory dwelling unit defined by California Government Code section 66313 as a residential unit that is consistent with the following:

- Is no more than 500 square feet in size;
- Is contained entirely within an existing or proposed single-family structure;
- Includes its own separate sanitation facilities or shares sanitation facilities with the existing or proposed primary dwelling; and
- Includes an efficiency kitchen.

Accessory Use. A use that is customarily associated with, and is incidental and subordinate to, the primary use and located on the same lot as the primary use.

Adult-Oriented Business. See "adult-oriented business terms" in Chapter E.2 (Definitions of Terms).

Advanced Manufacturing. The use of innovative technologies to create existing and new products or to improve products and processes. Advanced manufacturing focuses on the rapid transfer of science and technology into production activities and may incorporate high technology elements such as information, automation, computation, software, sensing, artificial intelligence, machine learning, and networking. Advanced manufacturing may include storage space for raw materials and/or finished goods that actively supports the primary use.

Agriculture. See "cultivated agriculture."

Agricultural Processing Plant, Commercial. Facility that transforms, processes, and packages livestock or livestock products, or agricultural commodities, into goods that are used for intermediate or final consumption including goods for nonfood use. Includes animal slaughter.

Agricultural Supply Sales. An establishment or place of business primarily engaged in the retail or wholesale sale from the premises of farm supply, feed, grain, fertilizers, pesticides, and similar goods as well as the provision of agriculturally related services with incidental storage on a lot other than where the service is rendered.

Alcoholic Beverage Sales. Any beverage sales use that includes the sale of alcoholic beverages for off-premise consumption. This includes retail sales of liquor, beer, wine, and spirits and can be combined with a retail sales establishment such as a grocery store or convenience store, or it can be a stand-alone liquor store or wine shop.

Animal Husbandry. The care and raising of large livestock, including horses, cattle, swine, goats, sheep, alpacas, and similar animals. This includes any animal-related production uses incidental to the foregoing, such as grazing, grooming, shearing, and milking, but excludes animal slaughter, meat cutting and packing, stockyards or the commercial feeding of garbage or offal to swine or other animals.

Assembly. See "community assembly".

Auto Broker. An auto dealer or auto buying service as defined in California Vehicle Code section 166, who engages in the business of arranging, negotiating, assisting, or effectuating the purchase of a new or used motor vehicle, not owned by the dealer, on behalf of another. This use is limited to office work and does not include storage or parking of vehicles onsite.

Bank and Credit Union. Financial institutions, including federally-chartered banks, savings associations, industrial loan companies, and credit unions that provide retail banking services to individuals and businesses. Includes only those institutions engaged in the on-site circulation of money, and whose deposits are insured by the state or federal government and/or a state or federal sponsored entity, including credit unions.

Bar or Nightclub. Businesses serving beverages for consumption on the premises as a primary use, including serving alcohol such as beer, wine, and spirits. Dancing and live entertainment may also be conducted within the establishment. This use does not include microbreweries. See “food preparation” for tasting rooms that are accessory and subordinate to a brewery, winery, or distillery.

Bed and Breakfast. A residential property with one or more bedrooms dedicated to rental for a fee for overnight lodging of periods of 30 consecutive days or fewer and where meals may be provided to guests. A bed and breakfast is typically either owner-occupied or has the manager or proprietor of the lodging business living on the premises. This use type excludes short-term rentals.

Boarding House. An establishment where housing is provided for compensation, generally for stays of more than 30 days, for up to eight persons. Boarding houses typically have individual rooms for guests, shared bathroom facilities, and a single common kitchen. Meals may be served for guests and included as part of the cost of lodging.

Breweries, Distilleries, and Wineries. An establishment engaged in the brewing, distilling, and production of beer, wine, or other spirits. Tasting rooms that are accessory and subordinate to a brewery, winery, or distillery may be included in this use. This use does not include microbreweries.

Business and Professional Office. Offices of firms or organizations providing professional, executive, business, management, or administrative services, including but not limited to accounting, architectural, computer software design, engineering, consulting, graphic design, insurance, interior design, real estate, legal, and tax preparations offices. Also includes co-working spaces designed to accommodate individuals and organizations that provide such services.

Business Support Services. Establishments primarily within structures that provide other businesses with ancillary services that further or facilitate the other businesses' primary activity, including but not limited to commercial art and design (production); copying and quick-printing services; equipment rental businesses within structures; janitorial services; mailbox rentals; mail advertising services (reproduction and shipping); outdoor advertising services; protective services (other than office-related); rental, repairs and distribution of office or business equipment; and window cleaning.

Caretaker's Residence. A dwelling unit occupied by employees or caretakers of the primary use on the site.

Cemetery. Land used for the burial of the dead and dedicated for cemetery purposes, including crematories, mausoleums, and mortuaries only when operated in conjunction with and within the boundary of such cemetery.

Check Cashing Business. Establishments that, for compensation, engage in the business of cashing checks, warrants, drafts, money orders, or other commercial paper serving the same purpose. This classification also includes the business of deferred deposits, whereby the check casher refrains

from depositing a personal check written by a customer until a specific date pursuant to a written agreement as provided in Civil Code section 1789.33. Check cashing businesses do not include state or federally chartered banks, savings associations, credit unions, or industrial loan companies. They also do not include retail sellers engaged primarily in the business of selling consumer goods, such as consumables to retail buyers, that cash checks or issue money order incidental to their main purpose or business.

Child Care Center. Establishments providing non-medical care for children on a less than 24-hour basis other than large/small family child care homes. This classification includes licensed nursery schools, preschools, and day care facilities for children, and any other day care facility licensed by the State of California. This use does not include after school program, summer camp, and tutoring facilities.

Civic/Government. Governmental facilities not otherwise included in other land use types, such as court facilities and post offices, together with storage and maintenance of City and public agency vehicles.

Collection Facility. A center for the acceptance, by donation, redemption, or purchase, of recyclable materials from the public where limited sorting and storing of such items is conducted on-site.

College/University, Private. A private college or university, excluding trade or vocational schools.

Commercial Athletic Facility. A facility for physical fitness training or athletic type games and sports, such as but not limited to, health clubs, tennis, gymnasiums, handball courts, racquetball courts; also including ancillary uses when incidental to the primary use, such as but not limited to, steam baths, weight training, aerobic classes, massage, saunas, and the retailing of athletic supplies to be used in the facility.

Commercial Fueling Facility. See “fueling facility, commercial”.

Commissary or Catering. A fixed-location kitchen where food is stored and prepared for off-site vending or delivery. Commissaries may include shared-use commercial kitchens, private commercial kitchens, restaurant kitchens, and kitchens associated with civic and community organizations such as churches or social clubs. Also, includes catering service establishments.

Community Assembly. A facility for public or private meetings including clubs and lodges, community centers, senior centers, religious assembly facilities, convention centers, civic and private auditoriums, union halls, meeting halls for clubs and other membership organizations. This includes functionally related facilities for the use of members and attendees such as kitchens, multi-purpose rooms, and storage. It does not include gymnasiums or other sports facilities (see indoor sports and recreation) or facilities such as day care centers and schools, which are separately defined.

Major. Community assembly use that is over 2,000 gross square feet and has capacity for more than 200 seats.

Minor. Community assembly use that is 2,000 gross square feet or less and has capacity for no more than 200 seats.

Community Garden. Use of land for the cultivation, growing and harvesting of vegetables, herbs, flowers, and fruits, including the cultivation and tillage of soil and the production, cultivation, growing, and harvesting of any agricultural, floricultural, or horticultural commodity. Community gardens are typically owned and operated by public or non-profit agencies, and each garden plot is used and kept by an individual or a household. Excludes animal keeping or animal husbandry.

Construction Yard and Equipment Rental. Storage of construction materials or equipment on a site other than a construction site. Includes rental of large construction equipment and machinery. This classification may include parking/storage of contractor vehicles.

Convenience Store. A retail establishment selling food, beverages, and small convenience items such as personal hygiene products, cigarettes, magazines, and other everyday consumer items. Food and beverage products sold primarily consist of packaged and canned goods, prepared foods and hot drinks for immediate consumption, fountain beverages, etc., with less than 10 percent of net retail floor area allocated for the sale of fresh fruits, fresh vegetables, fresh meat and dairy products, and other similar perishable items. Convenience stores are smaller in floor area than supermarkets/grocery stores (typically 4,000 square feet or less) and have long or late hours of operation (open before 7:00 a.m. or after 10:00 p.m.).

Correctional Facility. A facility where people are held, generally as punishment for various crimes. This includes the detention/incarceration of people awaiting trial and/or who have been convicted of civil or criminal offenses; inmates and detainees under 24-hour supervision by the California Department of Corrections and Rehabilitation; and juvenile detention facilities. This use also includes parole offices.

Court Dwelling. See “dwelling, court”.

Cultivated Agriculture. The planting, growing, and harvesting of crops or plants, or the preparation of land for this purpose, of more than one-half acre of land for viticulture, horticulture, pasturage, floriculture, or similar farming where a crop or final product is produced (but not necessarily offered for sale) for consumption. This use excludes community gardens.

Custom and Artisan Manufacturing. An establishment primarily engaged in on-site production of goods by hand manufacturing or artistic endeavor, which involves only the use of hand tools or small mechanical equipment and the incidental direct sale to consumers of only those goods produced on site. Includes, but is not limited to metalworking, pottery and ceramic studios, film processing, photo finishing, printmaking, lithography, glass furnace, or woodworking.

Data Center. A facility dedicated to the storage of computer and information technology systems and associated components for the storage, retrieval, and transmittal of electronic information.

Drive-Through Facility. A motor vehicle drive-through facility which is a commercial building or structure or portion thereof which is designed and/or used to provide goods and services to drivers while they remain seated in their vehicles. It includes, but is not limited to, banks and other financial institutions, fast food establishments, and pharmacies, but shall not include drive-in movies, service stations, or car wash operations.

Dwelling, Court. A residential development in which there are several freestanding single-family or two-family dwellings with separate walls clustered on a single lot. Units are typically arranged to face around a common open space or drive aisle. If subdivided, a maintenance agreement or homeowners association may govern common areas like driveways or open space.

Dwelling, Multi-Family. A building containing three or more dwelling units.

Dwelling, Single-Family. A dwelling unit designed for occupancy by one household, where all rooms are internally connected and internally accessible via habitable space, located on a separate lot from any other unit (except accessory dwelling units, where permitted), and have only one kitchen. This includes individual manufactured housing units installed on a foundation system pursuant to California Health and Safety Code section 18551, and the use of a single-family residential structure

as employee housing for six or fewer employees consistent with California Health and Safety Code section 17021.5.

Dwelling, Two-Family. A residential building containing two dwelling units, both of which are located on a single parcel. The dwelling units are attached and may be located on separate floors or side-by-side. Excludes accessory dwelling units (see “accessory dwelling unit”).

Elderly and Long-term Care. Establishment that provides 24-hour medical, convalescent, or chronic care to individuals who, by reason of advanced age, chronic illness or infirmity, are unable to care for themselves, and is licensed by the California Department of Public Health. Includes, but is not limited to skilled nursing facilities, rest homes, and convalescent hospitals. Does not include a residential care facility or hospital.

Emergency Shelter. Housing with minimal supportive services for homeless persons that is limited to occupancy of six months or less by a homeless person. No individual or household may be denied emergency shelter because of an inability to pay as set forth in the California Health and Safety Code section 50801(e), as may be amended.

Employee/Farmworker Housing. As described in California Health and Safety Code section 17021.6 and 17008, any employee housing consisting of no more than 36 beds in a group quarters or 12 units or spaces designed for use by a single family or household.

Family Child Care Home, Large. As defined by Health and Safety Code section 1596.78, a home in which the provider regularly provides care, protection, and supervision for up to 14 children for less than 24 hours per day.

Family Child Care Home, Small. As defined by Health and Safety Code section 1596.78, a home in which the provider regularly provides care, protection, and supervision for eight or fewer children for less than 24 hours per day.

Farmers’ Market. An establishment offering for sale produce, prepared food items, and other artisan/craft goods and merchandise by certified growers and producers authorized to sell, directly to consumers, products that are produced on land the producer controls or taken in consignment from other producers. Excludes flea markets.

Firearms Dealer. An establishment engaged in the selling, dealing in, trading, or transferring firearms.

Fleet-Based Service. Passenger transportation services, local delivery services, medical transport, and other businesses that rely on fleets of three or more vehicles. This includes parking, dispatching, and offices for taxicab and limousine operations, ambulance services, non-emergency medical transport, home cleaning services, pedicab services, and similar businesses. This does not include towing operations (see “vehicle storage”), taxi or delivery services with two or fewer fleet vehicles on-site (see “business support services”), facilities that handle third party goods for local or worldwide delivery (see “freight and trucking yard”) or last mile parcel processing/redistribution facilities (see “parcel hub”).

Food and Beverage Processing and Preparation. Cooking, processing, packaging, bottling, and shipping of food products and/or non-alcoholic beverages for off-site sales. This does not include breweries, wineries, and distilleries; the slaughtering of live animals; or large-scale operations (see “commercial agricultural processing plant”).

Freight and Trucking Yard. Facilities that handle third party goods for local or worldwide freight, courier, local messenger, and postal services by truck or rail. This includes fulfillment centers and

parcel sorting centers, which provide storage and distribution of e-commerce products to consumers or end-users, either directly or through a parcel hub.

Fueling Facility, Commercial. A fueling facility designed for commercial customers which dispenses gasoline, diesel, or similar vehicle fuels, and which is not open to the general public, has no cash sales and provides no personal services on-site. This excludes mobile fueling.

Funeral Parlor and Mortuary. An establishment primarily engaged in the provision of services involving the care, preparation, or disposition of human remains and conducting memorial services. Typical uses include a crematory or mortuary. This use does not include cemeteries.

Grocery Store, Large. Retail establishments that primarily sell food, but also may sell other convenience and household goods, and may include a delicatessen or specialty food shop, baked goods, frozen foods, fruits, vegetables, meats, cheeses, dairy, and prepared food, and which occupy more than 25,000 square feet of gross floor area, but not more than 80,000 square feet of gross floor area.

Grocery Store, Small. Retail establishments with gross floor area less than 25,000 square feet that primarily sell food products, such as fresh fruits and vegetables, meats and seafood, dairy products, baked goods, packaged and prepared foods, and frozen foods, but that may also sell other convenience and household goods. May also include a delicatessen or other specialty food shop.

Group Living Accommodation. A building or portion of a building designed for or accommodating a residential use by persons not living together as a household. This use includes dormitories, convents and monasteries, and other types of organizational housing. This use does not include residential care facilities, nursing homes, hotels, single-room occupancy residences, or boarding houses, which are defined separately. Group living accommodations typically provide shared living quarters without separate kitchen or bathroom facilities for each room or unit.

Guest Ranch. Short-term lodging provided to visitors on property where agricultural activities take place (e.g., animal husbandry, cultivated agriculture) and that is not considered to be another lodging uses.

Home Occupation. A commercial use conducted on residential property by the inhabitants of the subject residence, which is incidental and secondary to the residential use of the dwelling.

Hospital. A state-licensed facility providing medical, psychiatric, or surgical services for sick or injured persons primarily on an in-patient basis, and including ancillary facilities for outpatient and emergency treatment, diagnostic services, training, research, administration, and services to patients, employees, or visitors.

Hotel. A commercial establishment providing lodging accommodations for a fee for transient guests, generally for stays of 30 days or fewer, with access to rooms or units primarily from interior lobbies, courts or halls. A hotel may include limited facilities for storage and preparation of food and beverages within individual rooms, such as coffee makers, mini refrigerators and microwave ovens.

Indoor Entertainment. Predominantly spectator uses conducted within an enclosed building. Typical uses include movie theaters, enclosed sports arenas, live performing arts venues, escape rooms, and video game activities and competitions such as e-sports.

Indoor Sports and Recreation. Predominantly participant sports conducted within an enclosed building. Typical uses include indoor bowling alleys, billiard parlors, ice and roller skating rinks, go-kart tracks, indoor shooting ranges, and trampoline parks. Excludes operations where activities are primarily class- or appointment-based such as yoga studios and personal trainers.

Industry, General. Manufacturing of products from extracted or raw materials or recycled or secondary materials, or bulk storage and handling of such products and materials, where operations are conducted primarily within an enclosed building. Includes, but is not limited to operations such as biomass energy conversion; textile mills; furniture and related product manufacturing; photographic processing plants; leather and allied product manufacturing; wood product manufacturing; paper manufacturing; plastics and rubber products manufacturing; and nonmetallic mineral product manufacturing.

Industry, Heavy. Manufacturing of products that include petroleum products, metals and/or metal processing, and hazardous chemicals. Includes automobile assembly and manufacturing and tire retreading or recapping.

Industry, Light. Establishments engaged in light industrial activities taking place primarily within enclosed buildings and producing minimal impacts on nearby properties. Includes, but is not limited to, operations such as manufacturing finished parts or products primarily from previously prepared materials; commercial laundries and dry cleaning plants; mobile home manufacturing; monument works; printing, engraving and publishing; electronics manufacturing not included under advanced manufacturing; and production apparel manufacturing.

Instruction Services. An establishment that offers specialized programs in improvement, information, and personal growth and development such as photography, fine arts, crafts, music, yoga, martial arts, dance, driving schools, health and wellness, and academic tutoring. Attendance is typically limited to hourly classes rather than full-day instruction. These establishments do not grant diplomas or degrees, though instruction may provide credits for diplomas or degrees granted by other institutions. Retail sales are permitted as an accessory use.

Group. Group instruction includes 10 or more students or clients at any one time.

Private/Small Group. Private instruction includes fewer than 10 students or clients at any one time.

Intermediate Processing Facility. A facility that receives, sorts, compresses or bales, and stores recyclable materials for efficient transfer to other processing facilities or to an end user.

Junior Accessory Dwelling Unit. See Accessory Dwelling Unit, Junior.

Kennel. Facilities for keeping, boarding, training, breeding, or maintaining for commercial purposes, four or more dogs, cats, or other household pets more than four months of age and not owned by the kennel owner or operator for 24 hours or more.

Large Format Retail. Retail establishments over 80,000 square feet in size that sell merchandise and/or bulk goods primarily for individual consumption, including, but not limited to, department stores, home improvement stores, membership warehouses which emphasize bulk sales to the general public as well as to other businesses, and other big box format stores. Large format retail uses may include a grocery store sales component. Excludes home improvement stores with outdoor nursery or garden centers (see nursery and garden center).

Library/Museum. Public or quasi-public facilities primarily engaged in the display or preservation of objects of interest in the arts or sciences that are open to the public on a regular basis. Includes, but is not limited to aquariums, arboretums, art galleries and exhibitions, botanical gardens, historic sites and exhibits, libraries, and museums. May also include accessory retail uses such as gift/book shops, and restaurants.

Live-Work Unit. An integrated housing unit and working space that has been constructed for such use or converted from commercial or industrial use and structurally modified to accommodate residential occupancy and work activity in compliance with the California Building Code. Living space includes, but is not limited to, a sleeping area, a food preparation area, and a full bathroom. The working space is reserved for and regularly used by one or more occupants of the unit.

Low Barrier Navigation Center. Consistent with California Government Code section 65660, a service-enriched shelter focused on moving people into permanent housing that provides temporary living facilities while case managers connect individuals experiencing homelessness to income, public benefits, health, shelter, and housing services.

Maintenance and Repair Services. Establishments engaged in the maintenance or repair of office machines, household appliances, furniture, and similar large items. This classification excludes maintenance and repair of vehicles or boats (see vehicle repair and maintenance) and personal items such as apparel, shoes, and jewelry (see Repair/Cleaning/General Services, Small).

Massage Establishment. Any establishment having a fixed place of business where any person, firm, association, partnership, corporation, or other entity engages in, conducts, or carries on, or permits to be engaged in, conducted or carried on, any massage for compensation. Also includes, but is not limited to, any business providing off-premises massage services.

Massage Establishment, Accessory. An establishment that provides massage which is incidental to the primary business, where the owner of the primary business is responsible for the massage services and conduct of the massage technician(s) employed at the location.

Medical Office/Clinic. Office use providing consultation, diagnosis, therapeutic, preventive, or corrective medical treatment services by doctors, dentists, chiropractors, optometrists, psychotherapists, alternative healing practitioners such as acupuncturists, and similar practitioners of medical and healing arts for humans licensed for such practice by the State of California. Incidental medical and/or dental laboratories and research within the office that supports the on-site patient services is considered part of the office use. This use includes urgent care facilities. Excludes independent research laboratory facilities and hospitals (see medical support laboratory and see hospital).

Medical Support Laboratory. A facility for scientific laboratory analysis of medical resources. The analysis is generally performed for medical providers to support the medical provider's work on behalf of patients.

Microbreweries. A limited production brewery where beer is brewed, sold, and consumed on site and meets all applicable California Department of Alcoholic Beverage Control regulations. This use includes tasting rooms where alcoholic beverages are sold and consumed on site. Food service is subordinate to the sale of alcoholic beverages.

Mini-Storage or Self-Storage. Facilities offering enclosed storage with individual access for personal affects, furniture, and household goods. Typical provided in small individual units (e.g., 400 square feet or less) that are available for rental by the general public.

Mining and Quarrying. An operation that extracts gravel, sand, other construction aggregates, or minerals from the ground. Includes quarries and gravel pits.

Mobile Food Vending. The selling or offering to sell products from a mobile food vehicle, which includes the following uses:

Ice Cream Truck. A motorized vehicle selling ice cream or other frozen dairy or non-dairy dessert products on streets and in other public places.

Mobile Food Park. Site with two or more mobile food vehicles located together on the same parcel and operating at the same time for more than seven consecutive days.

Mobile Food Vending (Individual Vehicle). A motorized, wheeled vehicle or towed vehicle designed and equipped to store, prepare, serve and sell food, but which does not include ice cream trucks or mobile food vending wagons or pushcarts as regulated in Milpitas Municipal Code Subsection V-100-10.11 (Unlawful Parking—Peddlers, Vendors).

Mobile Fueling. A commercial service that offers on-demand fueling of motor vehicles at a specified location instead of at a service station. Mobile fueling may be provided to individual customers via the use of a mobile app, with fuel delivered to a home, office, or other location requested by the customer. Mobile fueling may also be provided for operators of fleet vehicles at a fixed, semi-permanent or permanent location.

Mobile Home Park. A development designed for and occupied by manufactured/mobile housing units consistent with the requirements of California Health and Safety Code section 18200 to 18700. A mobile home park includes facilities and amenities used in common by occupants who rent, lease, or own spaces for mobile home units/spaces through a subdivision, cooperative, condominium, or other form of resident ownership.

Motel. A building or group of attached or detached buildings providing lodging accommodations for a fee for transient guests, for stays of 30 days or fewer, with access to each room or unit through an exterior door. Motels are distinguished from hotels primarily in that the former provide direct independent access to, and adjoining parking for, guest rooms and do not provide 24-hour guest services.

Multi-Family Dwelling. See “dwelling, multi-family”.

Nursery and Garden Center. An establishment primarily engaged in selling nursery and garden products, such as trees, shrubs, plants, seeds, bulbs, and sod that are predominantly grown offsite. This classification includes commercial and wholesale greenhouses and nurseries offering plants for sale.

Outdoor Entertainment. Predominantly spectator uses conducted in open or partially enclosed or screened facilities. Typical uses include outdoor theaters, partially enclosed sports arenas, racing facilities, outdoor concert facilities, amphitheaters, drive-in movie theaters, aquatic parks, and amusement parks.

Outdoor Sports and Recreation. Predominantly participant sports conducted in open or partially enclosed or screened facilities. Typical uses include commercial driving ranges, outdoor shooting and/or archery ranges, miniature golf courses, golf courses, outdoor go-karts, swimming pools, and tennis courts. This use excludes public golf courses, public swimming pools, and public tennis court or other public sport court facilities (e.g., basketball, pickleball, etc.) (see “park/playground”); and excludes common recreational facilities as accessory to a multi-family residential project or use.

Parcel Hub. A ‘last mile’ facility warehouse or similar establishment for the processing and/or redistribution of parcels or products to end-user customers. A parcel hub’s primary function is

moving a shipment from one mode of transport to vehicles with rated capacities less than 10,000 pounds, for delivery directly to consumers or end-users primarily within a 10-mile radius.

Park/Playground. Parks, playgrounds, trails, wildlife preserves, and related open spaces. This includes public playing fields, sports courts, picnic facilities, and related food concessions or community recreational buildings and structures.

Parking Lot. Open parking area(s) provided on property other than a public street, alley, or right-of-way that is the primary use on the lot (i.e., the parking lot is not providing the required off-street parking for land uses on the lot). May include park and ride lots. Use of the parking lot may be subject to a fee.

Parking Structure. A building or structure containing parking spaces that is the primary use on the lot (i.e., the parking structure is not providing the required off-street parking for land uses on the lot). May be located above or below grade, and use of the parking structure may be subject to a fee. May include park and ride structures.

Pawnbroker. A place of business where personal property is received and for which money is advanced, with the right of privilege granted to the person to whom said money is advanced to reclaim such property upon repayment of said money.

Personal Services. A commercial establishment which provides services of a personal or aesthetic nature directly to consumers, including but not limited to barber and beauty shops, nail salons, tanning salons, hair removal salons, tattoo and body piercing studios, spa/wellness center (excluding massage establishments), medical spas, and personal trainers.

Pet Day Care and Sales. Facilities for providing non-medical care for four or more dogs, cats, or other household pets not owned by the pet day care owner or operator, included but not limited to grooming services, on a less than 24-hour basis. This use includes retail sales of household pets and pet supplies, but excludes pet supply stores that do not sell animals or provide on-site animal services. Also excludes home-based pet day care services for a fee, such as dog walking services.

Primary Processing Facility. A facility that processes recyclable materials and acts as a final destination for recyclable materials.

Public Safety. Facilities providing public safety and emergency response services, including police and fire protection, with incidental storage, training, and maintenance facilities.

Public Utility. Facilities for the production, storage, treatment, transmission and/or distribution of electricity, natural gas, water, wastewater, and telecommunications and other similar essential services. Also includes service facilities, electric transmission and distribution substations, and public utility service centers.

Repair/Cleaning/General Services, Small. A commercial establishment that performs cleaning, repair, and alteration of small consumer and household items, including but not limited to dry cleaning pick-up stores without equipment that uses chemical solvents, laundromats (self-service laundries), photocopying and photo finishing services, tailor shops, watch and jewelry repair, shoe repair, home electronics repair, and locksmiths. Does not include repair of vehicles or boats (see vehicle repair and maintenance), personal services (see personal services), or maintenance and repair of large or bulky items (see maintenance and repair services).

Research and Development (R & D). Industrial or scientific research for the design, development, engineering and testing of high technology, clean technology, industrial, or scientific products. May include limited manufacturing as necessary for the production of prototypes, but excludes the full-

scale manufacturing of final products. May also include storage space for raw materials and/or finished goods that actively supports the primary use.

Residential Care Facility. Consistent with Health and Safety Code section 1502, a facility licensed by the State of California to provide living accommodations and 24-hour care for persons requiring personal services, supervision, protection, or assistance for sustaining the activities of daily living. Living accommodations are group homes or shared living quarters with or without separate kitchen or bathroom facilities for each room or unit. This classification includes facilities that are operated for profit as well as those operated by public or not-for-profit institutions.

Resilience Hub. A community-serving facility designed to support residents and coordinate resource distribution and services before, during, or after a natural hazard event. Resilience hubs provide information as well as services and supplies, including but not limited to community gathering space, emergency supplies, basic medical care, internet access, and electronic device charging. They are typically outfitted with a solar and back-up battery storage system that can operate off the power grid and maintain power to the facility during grid outages.

Restaurant, Full Service. Restaurants that provide cooked-to-order food and beverage services to patrons who order and are served while seated and pay after eating. Takeout service may also be provided.

Restaurant, Limited Service. Establishments where food and beverages may be consumed on the premises, taken out, or delivered, but where no table service is provided. This includes, but is not limited to cafeterias, fast-food restaurants, carryout sandwich shops, limited-service pizza parlors and delivery shops, self-service restaurants, snack bars, and takeout restaurants. This use includes cafes, coffee shops, and bakeries with a retail storefront component.

Restaurant with Alcohol Service. Either a limited service restaurant that includes beer and wine service for on-site consumption and/or has a separate bar area; or a full service restaurant that includes liquor service for on-site consumption, and/or has a separate bar area.

Retail, Limited. An establishment which offers the sale of a limited line of merchandise that is generally necessary or desirable for everyday living or everyday business activities. Examples include small grocery stores offering primarily prepared or pre-packaged food and beverage items, small drugstores and variety stores, small stationery, office supply stores, shops selling other small household goods, and walk-out retail stores. This classification excludes convenience stores.

Retail Stores, General Merchandise. The retail sale or rental of merchandise not specifically listed under another use definition. This includes department stores, clothing stores, furniture stores, pharmacies, pet supply stores, flower shops (florist), art supply stores, music stores, book stores, and other businesses retailing (or renting) toys, hobby materials, handcrafted items, formalwear, music equipment and instruments, jewelry, cameras, candy, gifts and novelties, electronic equipment, sporting goods, hardware, appliances, antiques, art, paint and wallpaper, carpeting and floor covering, office supplies, bicycles, and new automotive parts and accessories, excluding vehicle service and installation (see vehicle repair and maintenance). Excludes large format retail and other sales-related uses more specifically described in other use definitions.

Riding Academy and Public Stables. Stables leased for the keeping of horses which may also include areas for horse riding and horse riding lessons.

Salvage and Wrecking. The dismantling of wrecked or decommissioned vehicles, appliances, or other metal products where usable parts are sold for use in operating vehicles and the unusable metal parts are sold to metal-recycling companies.

School, Private. A private institution of learning for students offering instruction in those courses of study required by the California Education Code and maintained in compliance with the standards set by the State Board of Education. This use includes kindergarten, elementary school, middle or junior high school, or high school.

School, Public. A public institution of learning for students offering instruction in those courses of study required by the California Education Code and maintained in compliance with the standards set by the State Board of Education. This use includes kindergarten, elementary school, middle or junior high school, and high school.

Service Station. Any premises used for supplying automotive fuel and oil at retail, direct to the customer, including minor accessories and services for automobiles such as tire air pumps and window washing, but not including automobile repairs.

Short-Term Rental (STR). The use of a dwelling unit, including, without limitation, a single-family, two-family, or multi-family dwelling unit, mobile home, or any portion of such dwellings, rented for occupancy for dwelling, lodging, or sleeping purposes for a period of 30 or fewer calendar days, counting portions of days as full calendar days.

Single-Family Dwelling. See “dwelling, single-family”.

Single-Room Occupancy (SRO) Residence. A multi-tenant building consisting of single room dwelling units that are the primary residence of its occupants, containing either individual or shared kitchen and bathroom facilities. These units are small, generally less than 350 square feet.

Smoke/Tobacco Shop. A retail establishment primarily engaged in the selling of smoking and tobacco products and accessories, and other products, devices and components reasonably assumed to be used for smoking and/or the inhalation or ingestion of any substances. Tobacco products may include but are not limited to cigarettes, cigars, loose leaf tobacco, tobacco pipes, electronic smoking devices and accessories, vaporizers and accessories and any other product, device or component used in the inhalation of tobacco, nicotine or other substance. For the purposes of this definition only, "primarily engaged" means when 30 percent or more of products sold at the retail establishment are smoking and tobacco products and accessories, and other products, devices and components reasonably assumed to be used for smoking and/or the inhalation or ingestion of any substance.

Supportive Housing. Consistent with California Health and Safety Code section 50675.14, housing with no limit on length of stay, that is occupied by the target population as defined in U.S.C. section 11302 of Title 42, and that is linked to on-site or off-site services that assist the supportive housing resident in retaining the housing, improving their health status, and maximizing their ability to live and, when possible, work in the community.

Temporary Use. A use established for a specified period of time, with the intent to discontinue the use at the end of the designated time period.

Trade and Vocational School. An establishment where postsecondary education or training is received in a trade or craft, business, commerce, language, or other similar activity or occupational pursuit that is not otherwise described as a college/university, school, or instruction services. This use includes culinary schools.

Transitional Housing. Consistent with California Government Code section 65582, buildings configured as rental housing developments but operated under program requirements that require the termination of assistance and recirculating of the assisted unit to another eligible program

recipient at a predetermined future point in time that shall be no less than six months from the beginning of the assistance.

Transportation Passenger Terminal/Facility. Facilities for passenger transportation operations, including rail stations, bus terminals, and associated service facilities, but does not include terminals serving airports or heliports.

Two-Family Dwelling. See “dwelling, two-family”.

Vehicle Rental. Establishment providing for the rental of automobiles. Includes rental of passenger vehicles and light trucks/vans under 14,000 pounds and incidental repair/servicing and cleaning of rental vehicles. This use does not include car-sharing operations.

Vehicle Repair and Maintenance, Major. Repair of automobiles, trucks, motorcycles, motor homes, boats and recreational vehicles, including the sale, installation, and servicing of related equipment and parts. This classification includes the servicing and repair of engines, body and fender, transmission, axles, wheels and brake, tire sales and installation, tire treading and recapping, and vehicle painting. Excludes vehicle dismantling or salvaging (see “salvage and wrecking”) and tire retreading or recapping (see “industry, heavy”). All activities listed under Vehicle Repair and Maintenance, Minor may also be included in major uses.

Vehicle Repair and Maintenance, Minor. The service and repair of automobiles, light-duty trucks, boats, and motorcycles, including the sale, installation, and servicing of related equipment and parts. This classification includes the replacement of small automotive parts and liquids as an accessory use to an automotive accessories and supply store, and quick-service oil, tune-up and brake and muffler shops, auto glass sales and replacement, window tinting, stereo and alarm sales, and tire sales where repairs are made or service provided in enclosed bays and no vehicles are stored overnight. This classification excludes disassembly, removal or replacement of major components such as engines, drive trains, transmissions or axles; automotive body and fender work, vehicle painting or other operations that generate excessive noise, objectionable odors, or hazardous materials, and repair of heavy trucks, limousines, or construction vehicles (see “vehicle repair and maintenance, major”). It also excludes towing services (see “vehicle storage”) and fueling stations (see “service station”).

Vehicle Sales and Leasing. Sale or lease, retail or wholesale, of automobiles, light trucks, motorcycles, motor homes, and trailers, together with associated incidental repair services and parts sales, but excluding body repair and painting. Includes, but is not limited to, automobile dealers and recreational vehicle sales agencies.

Vehicle Sales, Limited. A small-format showroom for the retail sale of automobiles and light trucks, typically within a retail storefront setting. Uses can include storage of no more than five vehicles onsite for display and/or test driving, which may be stored either indoors or outdoors on the same lot. Incidental vehicle repair services and parts sales are not permitted.

Vehicle Storage. The use of a site for the short-or long-term storage of automobiles, trucks, motorcycles, and/or other vehicles. Includes towing and impound lots.

Vehicle Washing. Washing, waxing, detailing, and/or cleaning of automobiles or similar light vehicles, including self-serve washing facilities.

Veterinary Clinic. Medical care for household pets on a commercial basis with no overnight (24-hour) accommodation of animals.

Veterinary Hospital or Services. Medical care for household pets on a commercial basis with 24-hour accommodation of animals, but does not include kennels. Also includes overnight (24-hour) accommodation of small animals for grooming services.

Warehousing and Distribution. A facility, primarily within an enclosed building, for the storage of commercial or industrial goods, products and materials and the associated on-site sorting, packing, staging, shipping, receiving, and distributing of goods to wholesale and retail outlets, including ancillary truck parking and dispatching. Also includes long-term, passive storage of furniture, household goods, or other commercial goods; and of industrial equipment, products, and materials. Warehousing and distribution facilities may include, but are not limited to, wholesale distribution, distribution centers, moving and transfer storage, cross-dock facilities, package handling centers, order fulfillment centers, and logistics centers. Excludes storage of raw materials and/or finished products as part of an active primary use (e.g., advanced manufacturing uses; general industry uses; light industry uses; research and development uses). Excludes parcel hubs.

Wholesale Sales. The selling and/or distributing of merchandise to retailers; industrial, commercial, or institutional buyers; or other wholesalers; or acting as agents or brokers in the buying and selling of merchandise to or for such entities.

Wireless Telecommunications Facility. A facility that transmits and/or receives electromagnetic signals. It includes antennas, microwave dishes, horns, and other types of equipment for the transmission or receipt of such signals, equipment, switches, wiring, cabling, power sources, shelters or cabinets associated with an antenna, telecommunication towers or similar structures supporting the equipment, equipment buildings, parking area and other accessory development. Also see wireless telecommunications terms in Chapter E.2 (Definitions of Terms).

Chapter E.6 Definitions of Sign Terms

This Chapter provides definitions for signs referred to in Chapter C.8 (Signs).

Abandoned Sign. A sign that identifies a business, lessor, owner, product, service, or activity that is no longer on the premises where the sign is displayed.

Changeable Copy. A portion of a permanent sign that is designed so that characters, letters, numbers, or illustrations can be manually or mechanically changed or rearranged without altering the face or surface of the sign.

Flag. A fabric sheet of square, rectangular, or triangular shape that is typically mounted on a pole.

Fluorescent Colors. The range of colors created through a synthetic pigmentation process in which ultraviolet light is absorbed and emitted at a different range within the color spectrum of the individual colors.

Freestanding. A permanent sign that is erected or mounted on its own self-supporting permanent structure or base detached from any supporting elements of a building.

Impact Resistive Plastic. Any plastic material capable of resisting 50 foot pounds of force as tested in accordance with American National Standards Institute (ANSI) and Underwriters Laboratory (UL) 972 Multiple Impact Test or any similar test procedure.

Incidental Sign. A sign which provides incidental information, including security, credit card acceptance, business hours, open/closed, directions to services and facilities, or menus.

Light-Emitting Diode (LED). A semiconductor diode that emits light when a voltage is applied to it.

Logo. A stylized group of letters, words, numbers, or symbols used to represent and distinguish a business or product.

Neon. An illumination source created when a glass tube filled with neon or other similar gas emits light when energized. The tube can be bent to form letters, symbols, or other shapes.

Pan Channel Letters. A specific type of permanent sign letter consisting of a metal pan enclosure fabricated in the shape of a letter. The metal pan enclosure is used to house the lighting and electrical components of the letter and can be mounted directly to wall of a building. The sign face is usually made of colored plastic attached to the metal pan to seal it off from pests and harsh weather.

Pan Channel Letters, Reverse. A specific type of sign letter consisting of a metal pan enclosure fabricated in the shape of a letter, numeral, or other shape in which the metal pan enclosure is used to house the lighting and electrical components of the letter and can be mounted directly to a wall. The sign face is made of the same solid opaque materials as the sides of the letters so that the front and sides of the sign letters do not emit light (e.g., halo-lit or reverse-lit signs).

Raceway. A metal electrical enclosure that forms a physical pathway for electrical wiring and components. An electric-sign raceway may serve as a visible mounting structure for a wall sign attached to the front of a storefront fascia.

Sign. A structure, device, figure, display, message placard, or other contrivance, or any part thereof, situated outdoors or indoors, which is designed, constructed, intended, or used to advertise, provide information in the nature of advertising, provide historical, cultural, archeological, ideological, political, religious, or social information, or direct or attract attention to an object,

person, institution, business, product, service, message, event, or location by any means, including words, letters, figures, designs, symbols, fixtures, colors, or illumination.

Permanent Sign. A sign constructed of durable materials and intended to exist for the duration of time that the use or occupant is located on the premises.

Awning Sign. Any permanent sign that is part of or attached to an awning, or other fabric, plastic or structural protective cover located over a door, entrance, window, storefront, or outdoor service area.

Billboard Sign. A permanent, large format advertising displays or signs intended for viewing from extended distances, generally more than 50 feet.

Blade Sign. A permanent sign mounted to the wall of building by means of a bracket and which is typically hung perpendicular to the wall of the building.

Canopy Sign. A permanent sign that is painted on or mounted to a canopy, typically used to accent building entries.

Directional Sign. A permanent sign erected to inform the viewer of the approximate route, direction, or location of a facility or tenant.

Directory Sign. A permanent sign on a multi-tenant site or building providing information including a list of tenants and occupants, addresses, and suite numbers or a map of the building or complex. These signs are typically internal to a site and oriented to pedestrians or motorists circulating in a parking lot rather than vehicles travelling on a public street.

Electronic Message Sign. A permanent sign or portion of a sign that utilizes computer-generated messages or some other electronic means of changing its characters, letters, numbers, illustrations, display, color, and/or light intensity, including animated graphics and video, by electronic or automatic means. A single- or two-color LED sign is not an electronic message sign.

Monument Sign. A permanent freestanding sign, with a solid base that is at least 60 percent of than the width of the sign face.

Post Sign. A permanent sign mounted on either a single post or two or more posts.

Projecting Sign. A permanent sign that is perpendicular to the face of a building and projects outward from the building face.

Service Station Island Canopy Sign. A permanent sign mounted on or under a service station island canopy, including on a fascia.

Wall Sign. A permanent sign attached directly to an exterior wall or fascia of a building or structure, with the exposed face of the sign parallel to the plane of the wall or the fascia to which it is attached.

Window Sign, Permanent. A permanent sign posted, painted, placed, or affixed in, on, or within a window, or otherwise exposed to public view through a window. Also see window sign, temporary.

Portable Sign. A sign not permanently attached to the ground, a building, structure, or other immovable object.

A-Frame or Upright Sign. A portable pedestrian-oriented sign constructed with two sides that is self-supported.

Feather Banner. A portable sign that is taller than it is wide and made of a flexible material (typically cloth, nylon, or vinyl) and mounted to a pole.

Sign Walker. A person attired or decorated with insignia, images, costumes, masks, or other symbols that display messages with the purpose of drawing attention to or advertising for an on-premise activity. Such person may or may not be holding a sign. Sign walkers may be also referred to as human mascots, sign spinners, or human signs.

Window Sign, Temporary. A temporary sign posted, painted, placed, or affixed in, on, or within a window, or otherwise exposed to public view through a window.

Yard Sign, Type I. A small portable sign typically constructed of corrugated plastic and supported on an H-shaped wire frame.

Temporary Sign. A sign intended for limited period of display which is not permanently affixed to a structure or window.

Balloon Sign. A temporary sign that is an air inflated object, which may be of various shapes, made of flexible fabric, resting on the ground or a structure, and equipped with a portable blower motor that provides a constant flow of air into the device. Balloon signs are restrained, attached or held in place by a cord, rope, cable, or similar method. See also the definition for air-activated graphics.

Banner Sign. A temporary sign constructed of cloth, bunting, plastic, paper, or similar material and securely attached to a wall or support structure. Flags are not considered temporary banners.

Yard Sign, Type II. A temporary sign mounted on a single post installed securely in the ground with a small sign hanging from a cross-bar mounted parallel to the ground.

Yard Sign, Type III. A temporary sign that is large and typically wooden which is mounted on two posts installed securely in the ground.

Sign Program. A specific set of design standards established for the purpose of unifying the design and appearance of a variety of signs associated with a multi-tenant or multi-use project, building, or complex of buildings.

Sign Projection. The distance by which a sign extends over public property or beyond the building line.

Sign Surface. The surface of the sign upon, against or through which the message is displayed or illustrated.

SECTION 5. REPEAL OF MILPITAS MUNICIPAL CODE TITLE XI, CHAPTER 10

Title XI, Chapter 10 (Zoning) of the Milpitas Municipal Code is hereby repealed.

SECTION 6. AMENDMENT OF MILPITAS MUNICIPAL CODE TITLE I, CHAPTER 1, SUBSECTION 4.02

Title I, Chapter 1, Subection 4.02 (Titles Contained in the Code) of the Milpitas Municipal Code is hereby amended to read as follows:

I-1-4.02 Titles Contained in the Code

Said Milpitas Municipal Code shall consist of the following titles:

Title I	ADMINISTRATION
Title II	BUILDING REGULATIONS
Title III	BUSINESS AND PROFESSIONS
Title IV	FINANCIAL
Title V	PUBLIC HEALTH, SAFETY AND WELFARE
Title VI	PERSONNEL
Title VII	PUBLIC UTILITIES
Title VIII	PUBLIC WORKS
Title IX	REVENUE AND TAXATION
Title X	STREETS AND SIDEWALKS
Title XI	PLANNING AND ANNEXATION
Title XII	HOUSING
Title XIII	ZONING

SECTION 7. AMENDMENT OF MILPITAS MUNICIPAL CODE TITLE II, CHAPTER 8

Title II, Chapter 8 (Fence Regulations) of the Milpitas Municipal Code is hereby amended to read as follows:

Chapter 8 - FENCE REGULATIONS (Repealed. See XIII-C.2.040)

SECTION 8. AMENDMENT OF MILPITAS MUNICIPAL CODE TITLE III, CHAPTER 6, SECTION 2

Title III, Chapter 6, Section 2 (Definitions) of the Milpitas Municipal Code is hereby amended to read as follows:

III-6-2 Definitions

Unless a particular provision or its context otherwise requires, the definitions and provisions contained in this Section shall govern the construction, meaning, and application of words and phrases used in this Chapter:

- (a) "Act" means the Massage Therapy Act (Business and Professions (B&P) Code Section 4600, et seq.), as amended.
- (b) "Applicant" means the permit applicant and each owner.
- (c) "California Massage Therapy Council" or "CAMTC" means the California Massage Therapy Council established under Business and Professions Code section 4602.
- (d) "Certified massage practitioner" or "massage practitioner" means a person who is currently certified as a massage practitioner by the CAMTC pursuant to Business and Professions Code sections 4604.1 and/or 4604.2.
- (e) "Certified massage therapist" or "massage therapist" means a person who is currently certified as a massage therapist by the CAMTC pursuant to Business and Professions Code section 4604.
- (f) "Chief of Police" means the Chief of Police of the City of Milpitas Police Department, or his or her designee.
- (g) "Compensation" means the payment, loan, advance, donation, contribution, deposit, exchange, or gift of money or anything of value. In addition to accepting other forms of compensation, a person may be deemed to have received compensation for performing a massage when the massage is offered as part of a membership, as part of a package of services or as incidental to the purchase of a product.
- (h) "Employee" means any person hired by a massage establishment who renders any service for the business/owner in exchange for any form of compensation from the business, including independent contractors.
- (i) "Managing officer/employee" means a person that can or does have or share ultimate control over the day-to-day operations of a business.
- (j) "Massage" means any method of treating the external parts of the body, usually with the hands, so as to stimulate circulation and make muscles or joints supple, or relieve tension, for remedial, or health purposes offered in return for any form of compensation. Methods of massage include, but are not limited to, stroking, kneading, rubbing, tapping, pounding, or stimulating the external parts of the body with or without the aid of any mechanical or electrical apparatus or appliances. Massage may occur with or without supplementary aids, such as rubbing alcohol, liniments,

antiseptics, oils, powders, creams, lotions, ointments, or other similar preparations commonly used in this practice; or by baths, including but not limited to, Turkish, Russian, Swedish, Japanese, vapor, shower, electric tub, sponge, mineral, fomentation, or any other type of bath. Massage includes the application of various manipulation or touch techniques to the muscular structure and soft tissues of the human body as defined in the Act, Business and Professions Code section 4601(e), and recognized as legitimate by CAMTC.

- (k) "Massage establishment" means any establishment having a fixed place of business where any person, firm, association, partnership, corporation or other entity engages in, conducts, or carries on, or permits to be engaged in, conducted or carried on, any massage for compensation. For the purpose of this Chapter, the term "massage establishment" shall also include, but not be limited to, any business providing off-premises massage services.
- (l) "Massage technician" means and includes both a "massage practitioner" and a "massage therapist" as defined by this Chapter.
- (m) "Off-premises massage service" means any business where a function of such business is to engage in or carry on massage, not at a fixed location but at a location designated by the customer, massage technician, or other person, and sometimes known as an out-call massage service.
- (n) "Owner" means any individual who has any direct or indirect ownership interest in a massage establishment.
- (o) "Permit" means a Massage Establishment Permit issued pursuant to this Chapter. For purposes of this Chapter, the term "permit" shall not be used to refer to a business license issued by the Finance Department or to any permit or approval issued pursuant to Milpitas Municipal Code Title XIII, unless the specific context provides otherwise.
- (p) "Permittee" means the applicant and each owner(s) who has been issued a massage establishment permit or off-premises massage service permit.
- (q) "Rent-space massage therapist" means a person who provides massage at a massage establishment but is not an employee of the business.
- (r) "Sole provider" means a massage business where the owner owns 100 percent of the business, is the only person who provides massage for compensation at or for that business, and has no other employees, independent contractors or rent-space massage therapists.

SECTION 9. AMENDMENT OF MILPITAS MUNICIPAL CODE TITLE III, CHAPTER 6, SECTION 6

Title III, Chapter 6, Section 6 (Massage Establishment Permit) of the Milpitas Municipal Code is hereby amended to read as follows:

III-6-6 Massage Establishment Permit

- (a) Any person desiring to obtain a Massage Establishment Permit shall file a written application with the Chief of Police on a form provided by the City. At the time of filing an application for a Massage Establishment Permit, applicants shall pay a non-refundable fee in an amount established by resolution of the City Council.

- (b) The application and fee required under this Section shall be in addition to any license, permit or fee required under any other chapter of this Code or any other regulation of the City of Milpitas.
- (c) The application for a Massage Establishment Permit does not authorize a massage establishment to operate until such permit has been issued. The massage establishment shall also obtain any approvals or permits required by Title XIII (Zoning Ordinance) of this Code.
- (d) The applicant for a permit, each owner of the massage establishment and the managing officer/employee shall submit the following information under penalty of perjury:
 - (1) The full true name under which the business will be conducted.
 - (2) The present or proposed address where the business is to be conducted.
 - (3) The full, true name, other names used, date of birth, California driver's license number or California identification number, social security number (unless prohibited by law), present home address and home telephone number.
 - (4) The sex, height, weight, color of hair, and color of eyes.
 - (5) Proof that the applicant is at least eighteen (18) years of age.
 - (6) The previous two (2) residences and the inclusive dates at each address.
 - (7) The business, occupation, and employment history for ten (10) years preceding the date of application, and the inclusive dates of same.
 - (8) The massage permit history, including: whether such person has ever had any such permit or license issued by any agency, board, city, county, territory, or state; the date of issuance of such a permit or license; whether the permit or license was revoked or suspended or other disciplinary action taken and the reason therefor.
 - (9) All convictions for any crime involving conduct which requires registration under California Penal Code Section 290, convictions under California Penal Code Sections 266i, 314, 315, 316, 318, 647(a), 647(b), or 415 as a result of an arrest for 647(b) (as now written or as amended), or convictions of crimes designated in Government Code Section 51032 (as now written or as amended), including any felony involving the sale of a controlled substance specified in Sections 11054-11058 of the California Health and Safety Code (as now written or as amended), or convictions of any crime involving dishonesty, fraud, deceit, violence or moral turpitude, and any outstanding warrants for arrest and any pending criminal case. Convictions that have been expunged must be reported.
 - (10) All convictions for crimes under the laws of any other state or country which proscribe the same conduct or similar conduct as the California crimes designated in Section 6(d)(9). Convictions that have been expunged must be reported.
 - (11) All injunctions that have been issued against the applicant for nuisances under California Penal Code Section 11225 or for nuisances issued under similar laws of other states.
 - (12) A complete description of all services to be provided.
 - (13) A register that lists all massage technicians providing massage at or through the business, whether as employees, independent contractors and rent-space therapists, and each such person's state certificate number, home address, date of hiring, and whether the massage technician will be performing outcall massage. For each proposed massage technician, a copy

of that person's current certification from the CAMTC as a certified massage practitioner, certified massage therapist, or conditionally certified massage practitioner and a copy of that person's CAMTC-issued identification card.

- (14) The name, address, date of birth, California driver's license number or California identification number, social security number (unless prohibited by law), of each other employee who is or will be employed in the massage establishment.
- (15) The name and address of any other massage business or other like establishment owned or operated by any person whose name is required to be given pursuant to this section.
- (16) If the applicant is a corporation, limited liability company or other entity type, the name of the corporation or company shall be set forth exactly as shown in its articles of incorporation or charter, together with the state and date of incorporation and the names and home addresses of each of its current officers and directors, and of each stockholder or member.
- (17) If the applicant is a partnership, the application shall set forth the name and home address(es) of each of the partners, including limited partners. If the applicant is a limited partnership, it shall furnish a copy of its certificate of limited partnership as filed with the Secretary of State. If one or more of the partners is a corporation, the provisions of this subsection pertaining to corporate applicants shall apply to the corporate partner as well.
- (18) The name of the owner or employee designated by the applicant who shall act as the managing officer/employee. Such person shall complete and sign all application forms required of an individual applicant under this Chapter. The managing officer/employee must, at all times, meet all of the requirements set for permittees by this Chapter or the permit shall be suspended until a managing officer/employee who meets such requirements is designated. If no such person is designated within ninety (90) days, the permit is deemed canceled and a new application for permit must be filed.
- (19) For each applicant or owner who is not CAMTC certified, fingerprints must be furnished at a place designated by the Chief of Police. Any fee required for fingerprinting fee will be the responsibility of the applicant.
- (20) Two (2) photographs of the applicant, each owner and managing officer/employee to be taken by the Police Department.
- (21) A description of any other business to be operated on the same premises, or on adjoining premises, owned or controlled by the applicant or owners.
- (22) The name and address of the owner and lessor of the real property upon or in which the business is to be conducted. In the event the applicant is not the legal owner of the property, the application must be accompanied by a copy of the lease and a notarized acknowledgment from the owner of the property that a massage establishment will be located on his or her property.
- (23) Authorization for the City of Milpitas, its agents and employees, to seek information and conduct an investigation into the truth of the statements set forth in the application.
- (24) Proof of massage malpractice insurance in the sum of not less than one hundred thousand dollars (\$100,000.00) per licensed massage technician employed at the massage establishment up to a maximum of five hundred thousand dollars (\$500,000.00). This requirement may be satisfied by malpractice insurance being provided in the name of individual massage technicians.

- (25) The applicant shall notify the Chief of Police of any change of address or fact that may occur during the process of applying for a permit.
- (e) Processing of Application and Investigations
- (1) The Chief of Police shall have up to sixty (60) days after submission of all required information, including the required certificate of occupancy, to investigate the application and the background of the applicant, provided said sixty (60) days may be extended for such period as may be necessary to obtain fingerprint records from the appropriate state agency.
 - (2) Upon receipt of an application for a new massage establishment, the Chief of Police shall refer the application to the City's applicable departments, which shall review the application and if necessary, inspect the premises to ensure that the operation of the business at the designated site will comply with the provisions of this Chapter and the City's zoning, building, fire and safety standards, and any other applicable codes. If any permit or approval is required for the massage establishment pursuant to Title XIII (Zoning Ordinance) of this Code, the applicant shall comply with such requirements.
- (f) Grounds for Denial. Upon the completion of the investigation, the Chief of Police shall grant the permit, with or without conditions, if the Chief of Police finds in the exercise of his or her discretion all of the following:
- (1) The required fee has been paid.
 - (2) The application conforms in all respects to the provisions of this Chapter and to all other laws.
 - (3) The applicant has not made a material misrepresentation in the application.
 - (4) The applicant, each owner and the managing officer/employee has not, within ten (10) years preceding the submission of the application, been convicted of, or pleaded guilty or no contest to, conduct which is a violation of the provisions of California Penal Code Sections 266i, 314, 315, 316, 318, 647(a), 647(b) or 415 as a result of an arrest for 647(b) (as now written or as amended), or of any crime designated in California Government Code Section 51032 (as now written or as amended), including any felony involving the sale of a controlled substance specified in Sections 11054—11058 of the California Health and Safety Code (as now written or as amended), or of any other crime involving dishonesty, fraud, deceit, violence or moral turpitude, or has not been enjoined under California Penal Code Section 11225 through 11235 (as now written or as amended). Convictions under the laws of other states or countries which proscribe the same or similar conduct as the California crimes stated above shall also be considered.
 - (5) The applicant, each owner and the managing officer/employee is not required to register under the provisions of California Penal Code Section 290.
 - (6) Within five (5) years preceding application, the applicant, owner(s) or managing officer/employee has not had a massage establishment permit, massage practitioner permit, or other similar permit or license revoked or suspended by the City of Milpitas, or any other state or local agency, and has not been subject to discipline by any state or local agency for conduct that would be grounds for revocation of a permit under this Chapter.
 - (7) The applicant, each owner and the managing officer/employee is at least eighteen (18) years of age.

- (8) The permit as requested by the applicant would comply with all applicable laws, including, but not limited to, health, zoning, fire and safety requirements and operating standards.
- (g) Notice to applicant of Grant or Denial of Application. The Chief of Police, or authorized representative, shall give written notice to the applicant of the grant or denial of the application for a permit. If the application is denied, the notice shall advise the applicant of the reasons for the denial and his/her right to appeal through the procedures set forth in Section III-6-18. The Chief of Police may delay issuance of the permit if the applicant is being prosecuted for a violation of any of the Penal Code sections specified in Section III-6-6(f)(4) until final adjudication. If the applicant pleads guilty, pleads no contest, or is found guilty, the Chief of Police shall deny the application.

SECTION 10. AMENDMENT OF MILPITAS MUNICIPAL CODE TITLE III, CHAPTER 6, SECTION 11

Title III, Chapter 6, Section 11 (Change of Location) of the Milpitas Municipal Code is hereby amended to read as follows:

III-6-11 Change of Location

A change in the location of a massage establishment must be submitted for approval by the Chief of Police, the Planning Director, and the Fire Chief, or their designated representatives. A change in the location of a massage establishment may require approval in accordance with the provisions of Milpitas Municipal Code, Title XIII (Zoning Ordinance). If the Chief of Police, in his or her discretion, determines that the new location satisfies the requirements of this Chapter, the existing Massage Establishment Permit shall be amended for the new location. A fee, as set by resolution of the City Council, shall be paid to the City to cover the cost of the investigation by the Chief of Police (or his or her authorized representative) necessitated by each change of location.

SECTION 11. AMENDMENT OF MILPITAS MUNICIPAL CODE TITLE III, CHAPTER 13, SUBSECTION 2.01

Title III, Chapter 13, Subsection 2.01 (Hotel) of the Milpitas Municipal Code is hereby amended to read as follows:

III-13-2.01 Hotel:

"Hotel" means any structure, or any portion of any structure, which is occupied or intended or designed for occupancy by transients for dwelling, lodging or sleeping purposes, and includes any hotel, inn, tourist home or house, motel, studio hotel, bachelor hotel, lodging house, rooming house, dormitory, public or private club, a mobilehome as defined in Health and Safety Code section 18008 located outside a mobilehome park or other similar structure or portion thereof at a fixed location in the City of Milpitas.

"Hotel" shall not include a timeshare estate as defined by Business and Professions Code section 11003.5, a membership camping contract as defined by Civil Code section 1812.300, or a mobilehome located within a mobilehome park, as defined in Title XIII, Chapter E.4 of the Municipal Code.

SECTION 12. AMENDMENT OF MILPITAS MUNICIPAL CODE TITLE V, CHAPTER 3, SUBSECTION 2.06

Title V, Chapter 3, Subsection 2.06 (Permit Approval) of the Milpitas Municipal Code is hereby amended to read as follows:

V-3-2.06 Permit Approval

No permit as required in Title XIII (Zoning) of the Municipal Code of the City of Milpitas shall be issued for any building which is not to be connected to an approved public sanitary sewer, without the written approval of the Health Officer of the plan of the means of sewage disposal for said building.

SECTION 13. AMENDMENT OF MILPITAS MUNICIPAL CODE TITLE V, CHAPTER 100, SUBSECTION 10.11

Title V, Chapter 100, Subsection 10.11 (Unlawful Parking – Peddlers, Vendors) of the Milpitas Municipal Code is hereby amended to read as follows:

V-100-10.11 Unlawful Parking—Peddlers, Vendors

10.11-1 Except as otherwise provided in this section, no person shall stand or park any vehicle, wagon or push-cart from which goods, wares, merchandise, fruits, vegetables or foodstuffs are sold, displayed, solicited or offered for sale or bartered or exchanged, or any lunch wagon or eating car or vehicle, on any portion of any street within this City, except that such vehicles, wagons or push-carts may stand or park only at the request of a bona fide purchaser for a period of time not to exceed ten minutes at any one place. The provisions of this Subsection shall not apply to persons delivering such articles upon order of, or by agreement with a customer from a store or other fixed place of business or distribution.

10.11-2 Application

- (a) The provisions of V-100-10.11-5 shall be applicable to any vehicle, wagon or push-cart, to which V-100-10.11-1 applies.
- (b) The provisions of this Section V-100-10.11 shall not apply to mobile food vehicles as defined in Chapter XIII-E.4.

SECTION 14. AMENDMENT OF MILPITAS MUNICIPAL CODE TITLE V, CHAPTER 210, SUBSECTION 7.01

Title V, Chapter 210, Subsection 7.01 (Animals in Residential Areas) of the Milpitas Municipal Code is hereby amended to read as follows:

V-210-7.01 Animals in Residential Areas

Except as otherwise provided herein, it shall be unlawful for any person to own, possess, have in custody or control, or to maintain any animal upon any lot in any residentially zoned district (pursuant to the

provisions of Title XIII of the Milpitas Municipal Code) when that lot is located within three hundred feet (300') of any residential building owned by someone other than the owner or custodian of said animal or the tenant of said owner or custodian.

SECTION 15. AMENDMENT OF MILPITAS MUNICIPAL CODE TITLE V, CHAPTER 210, SUBSECTION 7.02

Title V, Chapter 210, Subsection 7.02 (Exceptions to Animals in Residential Areas) of the Milpitas Municipal Code is hereby amended to read as follows:

V-210-7.02 Exceptions to Animals in Residential Areas

The ownership, possession, custody, control, or maintenance of the following animals is permitted:

7.02-1 Dogs and Cats. Dogs and/or cats, as defined in Section V-210-2, are allowed in a number not to exceed a combined total of four (4) dogs and/or cats over the age of four (4) months. No household may contain more than one (1) unspayed female dog or one (1) unspayed female cat. Unless an owner provides evidence of spaying, there shall be a rebuttable presumption that a female dog or cat is unspayed. Written certification from a licensed veterinarian that an animal cannot be spayed for health reasons or is incapable of breeding shall be deemed a satisfactory substitution for a certificate stating that an animal is spayed. Authorized volunteers of City of Milpitas permitted animal adoption organizations who provide shelter to stray animals in their own homes may have up to a combined total of seven (7) dogs and/or cats over the age of four (4) months at their homes at any one time.

7.02-2 Birds. Any bird, continuously kept caged and within the confines of a dwelling house, is allowed. The ownership of more than twenty (20) birds at one time is not allowed.

(a) A maximum of six (6) chickens may be kept outdoors in the backyard of a residential property for the personal use of and care by the occupants of the residence. Any outdoor coop or other enclosure for the keeping of chickens shall comply with the setbacks and other development standards for accessory structures that are required in the applicable zoning district, per Section XIII-C.2.020.

7.02-3 Mice, Rabbits, Hamsters, Etc. Any mouse, rabbit, guinea pig, hamster, squirrel, or animal of like size or species, continuously kept caged and within the confines of a dwelling house, is allowed. The ownership of more than ten (10) such animals at one time is not allowed.

7.02-4 Animals in a Terrarium or Aquarium. Any animal continuously confined to a terrarium or aquarium and within the confines of a dwelling house is allowed.

7.02-5 Animals for Which a Permit has been Obtained. Any animal for which a permit has first been obtained pursuant to the provisions of this Section is allowed.

SECTION 16. AMENDMENT OF MILPITAS MUNICIPAL CODE TITLE V, CHAPTER 213, SECTION 3

Title V, Chapter 213, Section 3 (Unlawful to Create or Permit Disturbing Noise) of the Milpitas Municipal

Code is hereby amended to read as follows:

V-213-3 Unlawful to Create or Permit Disturbing Noise

(a) Residential Zone Regulations.

3.01 Except as permitted in Section V-213-3(b), it shall be unlawful for any person in any district zoned for residential use (under the provisions of Title XIII of the Milpitas Municipal Code) to make, continue, maintain, permit or cause to be made, continued, maintained, or permitted any Disturbing Noise that increases the noise exposure level by three dB over the local ambient noise level measured from the property line of the noise source, or more than 65 dB measured from the property line of the noise source, whichever is more restrictive.

3.02 Except as permitted in Section V-213-3(b), it shall be unlawful for any person who owns, possesses, or controls any real property in any district zoned for residential use (under the provisions of Title XIII of the Milpitas Municipal Code) to make, continue, maintain, permit or cause to be made, continued, maintained or permitted any Disturbing Noise that increases the noise exposure level by three dB over the local ambient noise level measured from the property line of the noise source, or more than 65 dB measured from the property line of the noise source, whichever is more restrictive.

3.03 Notwithstanding any other provision of this Chapter and in addition thereto, it is unlawful for any person or any person who owns, possesses, or controls real property in any district zoned for residential use (under provisions of Title XIII of the Milpitas Municipal Code) to make, continue, maintain, permit, or cause to be made, continued, maintained or permitted any Disturbing Noise. It shall be prima facie violation of this Section if any Disturbing Noise is audible during the hours of 10:00 p.m. to 7:00 a.m. from a distance of 50 feet from the property line of the noise source or from a distance of 100 feet from any nonstationary noise source. It shall also be prima facie violation of this Section if any Disturbing Noise is audible during the hours of 7:01 a.m. to 9:59 p.m. from a distance of 100 feet from the property line of the noise source or any nonstationary noise source.

3.04 The above prohibition against making, continuing, maintaining or permitting any Disturbing Noise in any district zoned for residential use shall not apply to the authorized collection of solid waste, recyclables, and/or yard trimmings by an authorized collector beginning at 6:00 a.m.

(b) Outdoor Music Regulations for Commercial and Mixed Use Zones.

3.05 Outdoor music shall be permitted on real property in the C1, C2, TC, MXD and MXD3 zoning districts (per Title XIII of the Milpitas Municipal Code) as an accessory use to a restaurant or bar that is a principal permitted use or approved conditional use. Outdoor music shall be permitted between the hours of 9:00 a.m. and 11:00 p.m.

3.06 Except as provided below in Subsection V-213-3(b) 3.06(1), noise levels for outdoor music as an accessory use shall not exceed 70-90 dB measured from the property line of the parcel on which the outdoor music occurs. See also "Table B.6.020-A_- Commercial Zone Use Regulations" in Title XIII, Section B.6.020 and "Table B.8.020-A - Mixed Use Zone Use Regulations " in Title XIII, Section B.8.020.

- (1) For any parcel in a C1, C2, TC, MXD, or MXD3 zoning district that is located within 100 feet of a parcel in a R1 or R2 zoning district, noise levels for outdoor music as an accessory use shall not exceed 65 dB measured from the property line of the parcel on which the outdoor music occurs.
- (2) For residential uses in the MXD and MXD3 zoning districts, it is recognized that ambient noise from outdoor music that is permitted as an accessory use to a restaurant or bar is a normal

condition inherent to a mixed-use, urban living environment; therefore accessory outdoor music at a restaurant or bar shall not be subject to the noise restrictions in Section V-213-3(a) 3.01 and 3.02 in the case of residential uses in the MXD and MXD3 zones.

(c) Site Construction Regulations.

3.07 No person shall engage or permit others to engage in construction of any building or related road or walkway, pool or landscape improvement or in the construction operations related thereto, including, delivery of construction materials, supplies, or improvements on or to a construction site except within the hours of 7:00 a.m. to 7:00 p.m. on weekdays and weekends. No construction work shall be conducted or performed on the holidays indicated in Section V-213-2-2.05 of this Chapter.

3.08 Exemption from Off-Site Construction Regulations. Exempt from the Off-Site Construction Regulations of this article are as follows:

- (1) Emergency construction and repair that is necessary for protection of life and property,
- (2) Operation preempted from local regulation by state law, such as construction of public school buildings,
- (3) Furnishing utility-type service including construction and maintenance of utility facilities,
- (4) Any work on an existing single-family or duplex (two-family) dwelling undertaken by the property owner,
- (5) Operation to construct and maintain facilities within the public right-of-way as deemed necessary by the Public Works Director, and
- (6) Any other circumstances where the City Manager deems that an exemption would be appropriate.

SECTION 17. AMENDMENT OF MILPITAS MUNICIPAL CODE TITLE VIII, CHAPTER 1, SUBSECTION 8.02

Title VIII, Chapter 1, Subsection 8.02 (Installer) of the Milpitas Municipal Code is hereby amended to read as follows:

VIII-1-8.02 Installer

8.02-1 Each installer shall:

- (a) Install at his own expense all in-tract and perimeter local services main and valves, and off-site facility as required by City (see 8.02-4).
- (b) Pay connection fees as provided in Subsection 7.01.

8.02-2 In-tract excess size mains and facilities: City may require an installer to in-tract excess size mains and facilities. If excess size mains or facilities are required, said installer shall be entitled to a credit for excess costs (as established by Subsection 8.05) incurred thereby in accordance with the provisions of Subsection 8.03-1.

The credit referred to herein (after set-offs to which City is entitled) shall be subject to reimbursement pursuant to a reimbursement agreement as hereafter provided and subject to the conditions hereafter provided.

8.02-3 Perimeter mains: Provided, however, said agreement shall provide for reimbursement to installer of only one-half of the cost of the perimeter mains and facilities. Reimbursement shall be computed on the basis of the front footage of land that develops along the perimeter main in proportion to the total footage of the perimeter main itself.

8.02-4 Water main extension and facilities: If installer installs a water main extension, said installer shall be entitled to apply to the City for reimbursement pursuant to a reimbursement agreement. Said agreement shall provide for reimbursement for the cost of the mains and facilities. Reimbursement shall be computed on the basis of the front footage of land that develops along the water main extension in proportion to the total footage of the water main extension itself.

8.02-5 Provided, however, that installer shall not be entitled to receive reimbursement for front footage fees from land which cannot be served by his perimeter main or water main extension as the result of some barrier such as a State freeway, railroad track, flood control channel or City sphere of influence boundary line.

8.02-6 An installer in the gravity zone shall be entitled to reimbursement only if the excess costs as described in this section are more than the acreage fees said installer is required to pay as a connector in which event reimbursement shall be computed as follows:

Excess costs	+ \$ A
Minus acreage fees	— \$ B
Equals Total Amount subject to reimbursement	= \$ C

8.02-7 Hillside Zone Facilities: Each installer of water facilities serving a hillside zone may be required by the City to install mains and facilities which not only benefit said installer's lands, but benefit other lands. In the event of the installation of such improvements, City may establish a hillside benefit district (see 8.03) requiring other connectors to pay a dwelling unit benefit fee (see 7.01-3). City may enter into a reimbursement agreement with installer, providing reimbursement of a portion of the cost of such improvements. The amount to be reimbursed shall be that portion of the cost of improvements equal to the difference between the amount it would have cost the installer to install such improvements to serve installer's land and the actual cost of such improvements.

8.02-8 Nothing herein contained shall be construed to relieve said hillside connector of any responsibility for payment of any fees hereunder in the event of a density transfer pursuant to the provisions of Title XIII of the Milpitas Municipal Code in connection with the land served by water mains provided that an installer who has entered a reimbursement agreement with City, shall not have any benefit under said reimbursement agreement impaired by virtue of any density transfer in connection with land providing fees used to make reimbursement under said agreement.

SECTION 18. AMENDMENT OF MILPITAS MUNICIPAL CODE TITLE X, CHAPTER 1, SECTION 2

Title X, Chapter 1, Section 2 (Intent) of the Milpitas Municipal Code is hereby amended to read as follows:

Section 2 Intent

The City Council hereby declares it to be its intent in enacting this Ordinance to require any person or persons who propose to erect, construct, alter, enlarge, convert, move or maintain any building or structure for which a building permit is required under and pursuant to the ordinances of the City of Milpitas on or upon any land adjacent to an unimproved street or who seeks to change the use of any land which includes or is adjacent to an unimproved street, to improve or agree to improve said street as herein required by the installation of such of the following improvements as may be necessary: curb, gutter, driveway, sidewalk, drains, street paving, and street lights, and where indicated, the dedication and improvement of service roads, facilities for off-street parking, alleys, easements for public utilities, drainage, walkways, water-courses, planting strips and non-access facilities. It is the further intent of the City Council that said improvement or agreement shall be a condition precedent to the issuance of any required building permit, site development permit, use permit, or variance approval or rezoning.

SECTION 19. AMENDMENT OF MILPITAS MUNICIPAL CODE TITLE X, CHAPTER 1, SUBSECTION 3.02

Title X, Chapter 1, Subsection 3.02 (Permittee) of the Milpitas Municipal Code is hereby amended to read as follows:

X-1-3.02 Permittee

As used herein, the term "Permittee" shall mean any individual, co-partnership, association, corporation, governmental body or unit or agency (other than the City of Milpitas) or any other entity owning or occupying land adjacent to an unimproved street, or unimproved streets, in the City of Milpitas who is required to have a building permit from the City of Milpitas in order to erect, construct, alter, convert, enlarge, move or maintain any building or structure upon said land, or who is required to have a site development permit, use permit, or variance approval or a rezoning in order to change the use of land in the City of Milpitas.

SECTION 20. AMENDMENT OF MILPITAS MUNICIPAL CODE TITLE X, CHAPTER 1, SUBSECTION 4.02

Title X, Chapter 1, Subsection 4.02 (Chapter not Limiting to the Power of the City Council) of the Milpitas Municipal Code is hereby amended to read as follows:

X-1-4.02 Chapter not Limiting to the Power of the City Council

Nothing contained in this Chapter shall be construed to limit the power of authority of the City Council of the City of Milpitas to impose requirements and conditions upon the rezoning of land (under and pursuant to the provisions of Ordinance No. ~~XX-XXX~~, enacted as Title XIII, of the Milpitas Municipal Code, and amendments thereto,) in addition to those authorized by this Chapter. The City Council of the City of Milpitas declares that in enacting this Chapter is expressly reserves the right to impose reasonable requirements and conditions upon the rezoning of land (regardless of whether the same are described herein), and the enactment of this Chapter is not intended to be a limitation upon said power.

SECTION 21. AMENDMENT OF MILPITAS MUNICIPAL CODE TITLE X, CHAPTER 1, SUBSECTION 8.01

Title X, Chapter 1, Subsection 8.01 (Required Improvements Prior to Issuance of a Building Permit) of the Milpitas Municipal Code is hereby amended to read as follows:

X-1-8.01 Required Improvements Prior to Issuance of a Building Permit

As a condition precedent to obtaining a building permit from the City of Milpitas under and pursuant to the provisions of Ordinance 65, enacted as Chapter I, Title II of the Milpitas Municipal Code, and amendments thereto, and as a condition precedent to obtaining a site development permit, use permit, or variance approval or a re-zoning under and pursuant to the provisions of Ordinance No. ~~XX-XXX~~, enacted as Title XIII of the Milpitas Municipal Code, and amendments thereto, any Permittee who proposes to erect, construct, alter, enlarge, convert, move or maintain any building or structure on or upon any land adjacent to an unimproved street or who seeks to change the use of any land which includes or is adjacent to an unimproved street, shall make provision for those matters hereafter set forth in this Chapter.

SECTION 22. AMENDMENT OF MILPITAS MUNICIPAL CODE TITLE X, CHAPTER 1, SUBSECTION 9.01

Title X, Chapter 1, Subsection 9.01 (Requirements) of the Milpitas Municipal Code is hereby amended to read as follows:

X-1-9.01 Requirements

As a condition precedent to obtaining a building permit from the City of Milpitas under and pursuant to the provisions of Ordinance No. 65, enacted as Chapter 1, Title II of the Milpitas Municipal Code, and amendments thereto, and as a condition precedent to obtaining a site development permit, use permit, or variance approval or a re-zoning under and pursuant to the provisions of Ordinance No. ~~XX-XXX~~, enacted as Title XIII of the Milpitas Municipal Code, and amendments thereto, any Permittee who proposes to erect, construct, alter, enlarge, convert, move or maintain any building or structure on or upon any land (or who seeks to change the use of said land) which includes or is adjacent to a street which has been improved by the City of Milpitas, in whole or in part, after January 26, 1954, shall, in addition to meeting the other requirements of this Chapter:

9.01-1 Pay the City a sum computed in accordance with the schedules set forth in subsection X-1-10.05 of this Chapter for such improvements as the City or other public entity shall have theretofore installed (e.g., curbs, gutters, driveways, sidewalks, fire hydrants, drains, street paving and street lights); and

9.01-2 Pay the City such sum as the City or other public entity shall have paid to acquire the land upon which the improvements were installed.

SECTION 23. AMENDMENT OF MILPITAS MUNICIPAL CODE TITLE X, CHAPTER 3, SUBSECTION 2.02

Title X, Chapter 3, Subsection 2.02 (Permittee) of the Milpitas Municipal Code is hereby amended to read as follows:

X-3-2.02 Permittee

As used herein, the term "Permittee" shall mean any individual, partnership, association, corporation, trust, governmental body, or unit or agency (other than the City of Milpitas) or any other entity owning or occupying land adjacent to an unimproved street, or unimproved streets, in the City of Milpitas in order to erect, construct, alter, convert, enlarge, move or maintain any building or structure upon said land, or who is required to obtain a site development permit, use permit, or variance approval to change the use of land in the City of Milpitas or who seeks to rezone land in the City of Milpitas.

SECTION 24. AMENDMENT OF MILPITAS MUNICIPAL CODE TITLE X, CHAPTER 3, SUBSECTION 2.03

Title X, Chapter 3, Subsection 2.03 (Development Permit) of the Milpitas Municipal Code is hereby amended to read as follows:

X-3-2.03 Development Permit

As used herein, the term "Development Permit" shall apply to any of the following:

1. Building permit pursuant to the provisions of Chapter 1, Title II, of the Milpitas Municipal Code.
2. Site development permit, use permit, or variance approval pursuant to Title XIII of the Milpitas Municipal Code.

SECTION 25. AMENDMENT OF MILPITAS MUNICIPAL CODE TITLE X, CHAPTER 3, SUBSECTION 6.00

Title X, Chapter 3, Subsection 6.00 (Rezoning to "Agricultural" Classification) of the Milpitas Municipal Code is hereby amended to read as follows:

X-3-6.00 Rezoning to "Agricultural" Classification

The rezoning of a parcel of land under the provisions of Title XIII of the Milpitas Municipal Code to "Agricultural A" classification will not require either the dedication or improvement of land pursuant to this Chapter, but said dedication and improvement shall be postponed until a development permit or rezoning to a classification other than "Agricultural A" is subsequently sought for said land.

SECTION 26. AMENDMENT OF MILPITAS MUNICIPAL CODE TITLE XI

The Name of Title XI (Zoning, Planning and Annexation) of the Milpitas Municipal Code is hereby amended to read as follows:

Title XI – PLANNING AND ANNEXATION

SECTION 27. ADDITION OF MILPITAS MUNICIPAL CODE TITLE XI, CHAPTER 14

Title XI, Chapter 14 (Public Art Requirements for Private Development) is hereby added to the Milpitas

Municipal Code to read as follows:

Chapter 14 – PUBLIC ART REQUIREMENTS FOR PRIVATE DEVELOPMENT

XI-14-1.01 Definitions

"Affordable Housing" means either, as the context indicates, a residential development, as defined in Section XII-1-2.15 of this Code, or affordable units, as defined in Section XII-1-2.04 of this Code, that comply with the Milpitas Affordable Housing Ordinance (Title XII, Chapter 1 of this Code), including by providing sufficient dwelling units at an affordable housing cost, as defined in Section XII-1-2.02 of this Code, with sufficient resale controls and/or rent restrictions, as defined in Section XII-1-2.14, to ensure the continued restriction of affordable units.

"Building Development Costs" means those construction costs as declared on building permit applications, and as accepted by the Building Official. Building permit applications shall include building, plumbing, mechanical and electrical permit applications for the project.

"Developer and/or Owner" means any individual, firm, limited liability company, association, partnership, political subdivision, government agency, municipality (other than the City of Milpitas), industry, public or private corporation, or any other entity that undertakes any construction within the City subject to the requirements in this Chapter 14.

"Public Art" is a process which results in the incorporation of original works of art by artists in publicly accessible spaces and which serves a socio-environmental function identifiable with people; is accessible to the mind and the eye; is integral to the site and responds to the concept of place making; is integrated with the work of other design professionals; is of high quality; serves the City by enhancing the quality of life for citizens and contributes to the City's prestige; is unique to its moment in time and place.

"Public Art Program In-Lieu Contribution" means the percentage of Building Development Costs required herein.

"Public Art Projects" are projects which involve artists working through the public art process that result in the creation of original works in publicly accessible spaces that include but are not limited to paintings, mural decorations, inscriptions, stained glass, fiber work, statues, reliefs or other sculpture, monuments, fountains, arches, or other structures intended for ornament or commemoration, carvings, frescoes, mosaics, mobiles, photographs, drawings, collages, prints, crafts both decorative and utilitarian in clay, fiber, wood, metal, glass, plastics and other materials. Public Art Projects also include artists serving on design and development teams to identify opportunities to incorporate art in publicly accessible space.

"Publicly Accessible Art" means art that is accessible to the general public.

XI-14-1.02 Purpose and Intent

This Chapter 14 is intended to promote the aesthetics and arts in the City of Milpitas by requiring the inclusion of a public artwork component in new private development projects in Milpitas. A policy is hereby established to require certain private developments to include Publicly Accessible works of art for placement on the development site or contribute a Public Art Program In-Lieu Contribution as a condition of project approval. Developers and/or Owners are encouraged to employ Milpitas artists or arts organizations to fulfill the Public Art requirement.

XI-14-1.03 Contribution Requirements

A. Calculation.

1. **Nonresidential Building Developments.** Private nonresidential building developments involving 2,000 square feet or more of new floor area shall devote an amount not less than one-half of one percent of Building Development Costs for acquisition and installation of Publicly Accessible Art on the development site.
2. **Residential Building Developments.** Private residential building developments of 20 or more new dwelling units shall devote an amount not less than one-half of one percent of Building Development Costs for acquisition and installation of Publicly Accessible Art on the development site.

B. Public Art Review. All proposed Public Art to be installed on a development site under this Chapter 14 shall first be reviewed and approved by the Art Commission for its artistic value and appropriateness in light of the size of the development project. The cost of the proposed Public Art shall not be the sole reason for rejecting the proposed Public Art.

C. In-Lieu Contribution.

1. At the discretion of the Developer and/or Owner, in lieu of installing on-site Public Art, the Developer and/or Owner may provide a Public Art Program In-Lieu Contribution to be deposited into the Public Art Fund for acquisition and placement of Public Art throughout the City.
2. The Art Commission may allow a Developer and/or Owner to satisfy the public art requirement by a combination of installing Publicly Accessible Art on the development site and make a Public Art Program In-Lieu Contribution if the Art Commission determines that the location, siting or scale of the development site makes the installation of Publicly Accessible Art inappropriate or impossible for the purposes of satisfying the one percent requirement for installing Publicly Accessible Art on the development site.

D. Subsequent Removal of Public Art or Alternative Compliance Space. If the Developer and/or Owner satisfies the Public Art requirement in accordance with subsection (A)(1), (A)(2), above, the Public Art previously installed on the development site may only subsequently be removed if the Developer and/or Owner makes a Public Art Program In-Lieu Contribution equivalent to the original amount to the Public Art Fund.

E. Exclusions. The requirements of this Chapter 14 shall not apply to an Affordable Housing development with a minimum of 20 percent Affordable Housing-units the Developer and/or Owner demonstrates to the satisfaction of the City Council that said requirements would cause the development project not to be economically feasible.

XI-14-1.04 Public Art Fund

Public Art Program In-lieu Contribution shall be placed in the Public Art Fund. The fund shall be used exclusively to (1) provide sites for works of art, (2) acquire and install works of art, (3) maintain works of art, or (4) fund other administrative costs associated with the Public Art Program. The Art Commission shall recommend utilization of monies in the Public Art Fund to the City Council.

XI-14-1.05 Compliance

Compliance with the provisions of this Chapter 14 shall be demonstrated by the Developer and/or Owner at the time of filing the Building Permit application as follows: (a) payment of the full amount of the Public Art Program In-Lieu Contribution, or (b) written proof to the Building Department and the Public Art Program of a contractual agreement to commission or purchase and to install the requested artwork on the development site by a date approved by City. The value of the Publicly Accessible Artwork shall be independently verified by a third party unrelated to the Developer and/or Owner and submitted to the City with the contractual agreement at the sole expense of the Developer and/or Owner. The Developer and/or Owner shall provide the City with proof of installation of the requested artwork on the development site or proof of full payment of the Public Art In-Lieu Contribution before issuance of the certificate of occupancy, unless the City has approved some other method of assuring compliance with the provisions of this Chapter 14. In the case of installation of Public Art on the development site, the Developer and/or Owner shall maintain said artwork in proper condition on an ongoing basis.

XI-14-1.06 Violations of this Section

In addition to other fines or penalties provided by State or municipal law, the City may revoke or suspend any permit granted to any Developer and/or Owner who violates the provisions of this Chapter 14.

SECTION 28. AMENDMENT OF MILPITAS MUNICIPAL CODE TITLE XII, CHAPTER 1, SUBSECTION 2.01

Title XII, Chapter 1, Subsection 2.01 (Definitions – Accessory Dwelling Unit) of the Milpitas Municipal Code is hereby amended to read as follows:

XII-1-2.01

"Accessory dwelling unit" shall have the meaning set forth in Chapter E.4 of Title XIII of this Code.

SECTION 29. AMENDMENT OF MILPITAS MUNICIPAL CODE TITLE XII, CHAPTER 1, SECTION 7.00

Title XII, Chapter 1, Section 7.00 (Incentives to Encourage On-Site Construction of Affordable Units) of the Milpitas Municipal Code is hereby amended to read as follows:

XII-1-7.00

Applicants shall receive incentives as specified in this Section to encourage the on-site construction of affordable units. If an applicant provides affordable units in excess of 20 percent of the total number of units in the project the City will provide the following incentives to include:

- A. Planning waivers. In addition to waivers, incentives and/or concessions that may be provided pursuant to density bonus law as outlined in Section XIII-C.12.040 in the Milpitas Municipal Code if the applicant provides affordable units in excess of 20 percent of the total number of units in the development, the Director of Planning shall grant up to two of the waivers listed below in this Section

that help increase the feasibility of the construction of affordable units. The applicant will receive an additional two waivers from the list below for every additional five percent of affordable units provided above the 20 percent. The applicant may choose from the following waivers:

1. Priority processing.
2. Reduced setback requirements not to exceed 50 percent of the minimum required setback.
3. Greater floor area ratio (FAR) not to exceed 50 percent of the maximum FAR for commercial space in mixed use zoning.
4. Reduced landscaping requirements.
5. Reduced interior or exterior amenities.
6. A maximum 20 percent reduction in parking requirements.
7. Height restriction waivers not to exceed 20 percent of the maximum zoning height limitations and in no event to exceed the general plan height limitations.

B. Fee deferral.

1. Development processing fees. The City Manager may approve deferred payment of City processing fees applicable to the review and processing of the project. The terms and payment schedule of the deferred fees shall be subject to the approval of the City Manager.
2. Development impact fees. The City Manager may authorize the deferred payment of development impact fees applicable to the affordable units. Approval of this incentive requires demonstration by the applicant that the deferral increases the project's feasibility. The applicant must provide appropriate security to ensure future payment of such fees.

SECTION 30. AMENDMENT OF MILPITAS MUNICIPAL CODE TITLE XI, CHAPTER 10, SECTION 3.03

The Zoning Map of the City of Milpitas, as amended, which was adopted as part of Ordinance No. 38, enacted as Title XI, Chapter 10, Section 3.03 of the Milpitas Municipal Code (“Zoning Map”), is hereby amended as depicted within the map as attached hereto in **Exhibit A**.

SECTION 31. SEVERABILITY

The provisions of this Ordinance are separable, and the invalidity of any phrase, clause, provision, or part has no effect on the validity of the remainder.

SECTION 32. EFFECTIVE DATE AND POSTING


In accordance with Section 36937 of the Government Code of the State of California, this Ordinance takes effect 30 days from the date of its passage. The City Council hereby directs the City Clerk to cause this Ordinance or a summary thereof to be published in accordance with Section 36933 of the Government Code of the State of California.

Exhibit A: Zoning Map Amendment

CITY OF MILPITAS ZONING MAP

July 2025

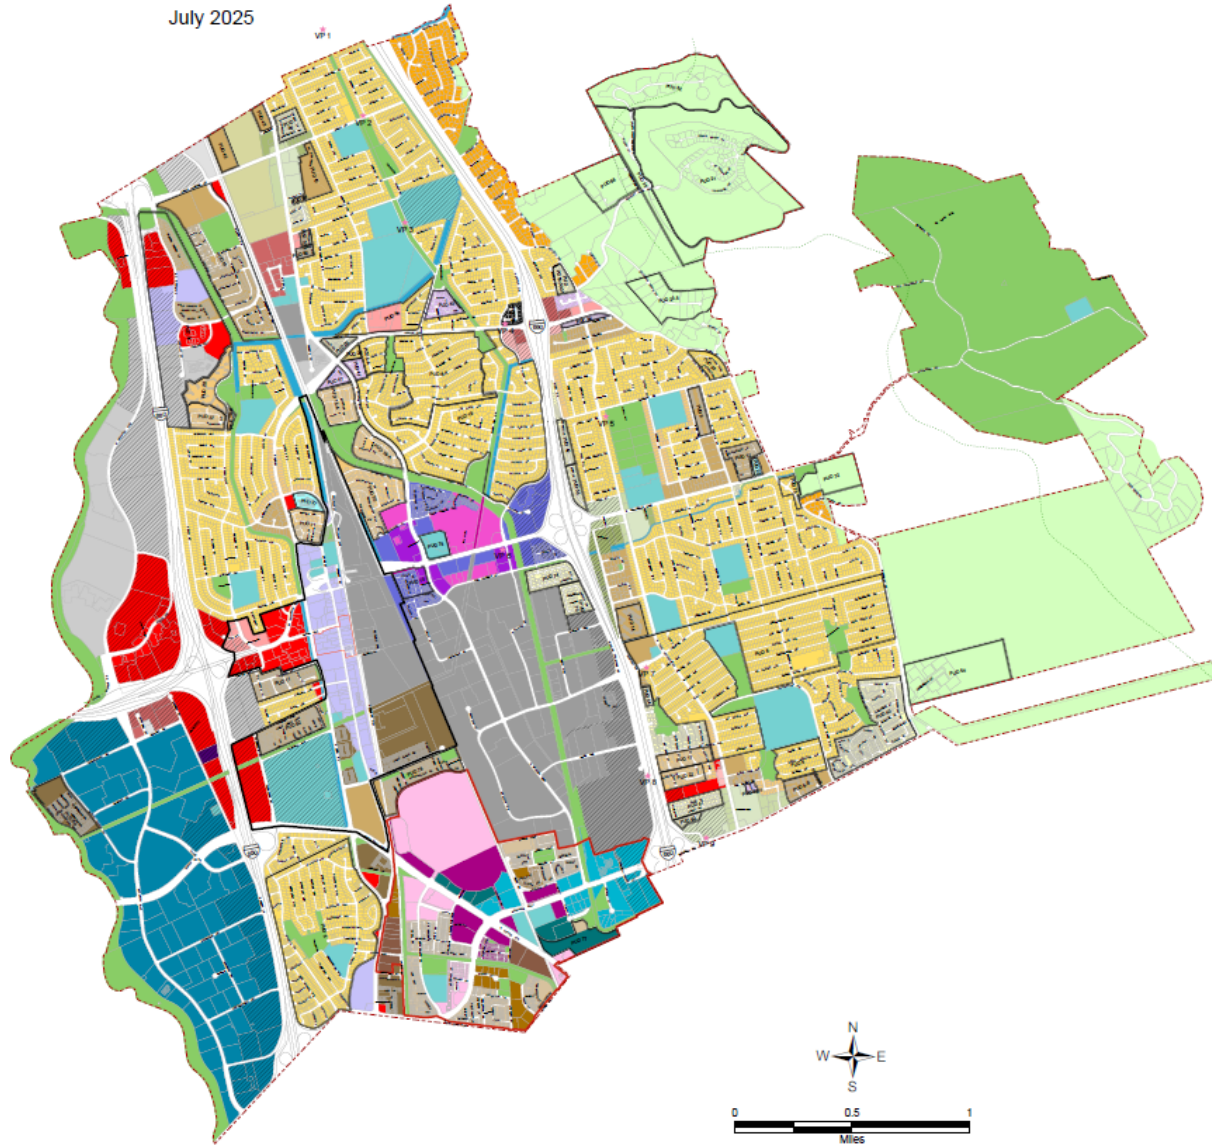Public Hearing Draft



Zones

- Single-Family minimum lot size 2,500 s.f. (R1-2.5)
 - Single-Family minimum lot size 3,000 s.f. (R1-3)
 - Single-Family minimum lot size 4,000 s.f. (R1-4)
 - Single-Family minimum lot size 5,000 s.f. (R1-5)
 - Single-Family minimum lot size 6,000 s.f. (R1-6)
 - Single-Family minimum lot size 10,000 s.f. (R1-10)
 - Single-Family with Hillside Combining District (R1-H)*
 - One or Two-Family (R2)
 - Multi-Family (R3)
 - Multi-Family Very High Density (R4)
 - Mobile Home Park (MHP)
 - Mixed Use (MXD)
 - Very High Density Mixed Use (MXD3)
 - Town Center (TC)
 - Town Center (TC1)
 - Town Center (TC2)
 - Town Center (TC3)
 - Neighborhood Commercial Mixed Use (NCMU1)
 - Neighborhood Commercial Mixed Use (NCMU2)
 - Neighborhood Commercial Mixed Use (NCMU3)
 - Administrative and Professional Office (CO)
 - Neighborhood Commercial (C1)
 - General Commercial (C2)
 - Highway Services (HS)
 - Light Industrial (M1)
 - Heavy Industrial (M2)
 - Industrial Park (MP)
 - Business Park Research & Development (BPRD)
 - Institutional (I)
 - Agricultural (A)
 - Park and Open Space (POS)
 - Waterway
- Milpitas Metro Specific Plan Zones**
- Metro Multi-Family High Density Residential (R3-Metro)
 - Metro Multi-Family Very High Density Residential (R4-Metro)
 - Metro Urban Residential (RS-Metro)
 - Metro High Density Mixed Use (MXD2-Metro)
 - Metro Very High Density Mixed Use (MXD3-Metro)
 - Metro Business Park Research & Development, Limited Residential (BPRD-R-Metro)
 - Metro Business Park Research & Development (BPRD-Metro)

Overlay

- Freeway Corridor Overlay (FC)

Other Features

- Planned Unit Development (PUD)
- Predse Plan Area of the Midtown Specific Plan
- Midtown Specific Plan Area
- Metro Specific Plan Area
- City Boundary
- Parcels
- Crestline
- View Points

*Note: The "H" Hillside Combining District is mapped as R1-H. The Site and Architectural (S) Overlay was adopted through a voter initiative and is not currently mapped on any parcel.

Summary of Zoning Ordinance Changes for Comprehensive Zoning Ordinance Update (Phase 2)

General

- Relocate the Zoning Ordinance to a new Title in the MMC (i.e., currently Chapter 10 in Title XI; proposed to be a new Title XIII).
- Revise the organizational structure of the Zoning Ordinance.
- Revise the numbering system for the Zoning Ordinance.
- Replace archaic language; updated terms, text, and graphics; simplified and clarified content.
- Incorporate tables and graphics for clarity and illustration of standards where appropriate.
- Edits for legal compliance (i.e., state and federal law). This includes, but is not limited to, revisions to the following:
 - Allowed land uses and definitions of allowed land uses;
 - Parking (e.g., AB 2097 that prohibits requiring parking for projects within 0.5 mile of a major transit stop);
 - Sign standards for content-neutrality based on the *Reed v. Town of Gilbert* (No. 135 S.Ct. 2218, 2015) decision;
 - State density bonus law;
 - Accessory dwelling units; and
 - Public hearing noticing.
- Edits for compliance with state law and the City’s 2023-2031 Housing Element. This includes, but is not limited to, revisions to the following:
 - Emergency shelters;
 - Low barrier navigation centers
 - Supportive housing;
 - Single-room occupancy;
 - Employee and farmworker housing;
 - Residential care facilities;
 - Parking;
 - Reasonable Accommodation procedure; and
 - Site Development Permit findings.

Zones

- Modify zones and associated development standards to implement the General Plan (*Note - Draft Zoning Ordinance Table B.2.020-A shows alignment of zones to General Plan Land Use Designations*).
- Remove the R1-8 subzone and the R5, MXD2, and AR zones as they are not applied to any property.
- Remove overlays that are outdated, not being used, or otherwise would be addressed elsewhere in the updated Zoning Ordinance.
 - Transit-Oriented Development (TOD) Overlay [addressed by the Metro Specific Plan Zones adopted in Phase 1]
 - High Rise (HR) Overlay [applied to one property as the result of a project-specific entitlement that was never constructed]
 - Gateway Office (OO) Overlay [will be addressed in the Gateway-Main Specific Plan, which is currently underway]
 - Recreation and Entertainment (RE) Overlay [addressed by the Business Park Research and Development Zone that was adopted in Phase 1 and will be addressed through updated land use tables in the Zoning Ordinance]
 - Mobile Home Park Combining District [will be replaced with a base zone for mobile home parks "Mobile Home Park" (MHP) Zone]
- Modify/increase density standards to be consistent with the General Plan (i.e., R2, R3, MHP, MXD3 zones).
- Modify/increase FAR standards to be consistent with the General Plan (i.e., C1, M1, M2, MP zones).
- Modify/reduce interior side and rear setbacks in R2 and R3 zones and open space requirement in R3 Zone consistent with Housing Element programs.
- Comprehensively update allowed land uses (consolidate allowed uses, add new uses where appropriate, and revise definitions of land uses to reflect modern uses and best practices). Recategorize some specific land use types into broader and well-defined classes of land uses.
- Lower land use permit requirements where appropriate (e.g., staff level approval instead of Planning Commission approval). *Also see Procedures section below.*

Parking

- Modify/reduce required parking ratios consistent with state law, the Housing Element, and General Plan policies.

- Expand alternative methods available to provide the required number of parking spaces (e.g., shared parking, off-site parking, car-share parking, etc.) consistent with the General Plan and Climate Action Plan policies.
- Add citywide bicycle parking requirements consistent with the General Plan.
- Add transportation demand management (TDM) requirements consistent with the Climate Action Plan.

Other Citywide Standards

- Substantially revised sign standards:
 - Zoning standards for signs have been comprehensively rewritten, including the roster of sign types and how they are defined/categorized
 - Sign standards (allowable height, area, etc.) have been reorganized into a table format for easier reference
 - New illustrations have been included to demonstrate sign types and applicable standards for size and placement, and color graphics and photos have been added to illustrate the sign design standards.
- Add comprehensive landscape standards consistent with the General Plan and Climate Action Plan.
- Add exterior lighting standards (Draft Zoning Ordinance Section C.2.070).
- Expand performance standards (e.g., noise, odor, hazardous materials, air contaminants, etc.) (Draft Zoning Ordinance Section C.2.110).
- Add incentives for the development of larger affordable rental units (3 or more bedrooms) consistent with Housing Element programs. Incentives consist of 30% reduction in setbacks and 30% reduction in common open space required.
- Add incentives for the consolidation of smaller existing lots into larger lots that can be more efficiently developed into higher density housing or mixed-use projects consistent with Housing Element programs. Incentives consist of 10% reduction in setbacks, 10% reduction in common open space required, and 20% reduction in guest parking.
- Update and expand regulations for special uses, including alcoholic beverage sales, drive-through facilities, home occupations, temporary uses, and service stations.
- Add design standards for newly constructed single-family residential units.
- Comprehensively rewrite sign standards to reflect legally compliant, content-neutral sign types and associated sign definitions and standards; add photos and graphics to illustrate sign standards.

Procedures

- Revise planning permit types and the applicable review authority for each for clarity, and to provide for an appropriate level of review/discretion and public notification for development

projects of various sizes and scales. The level of review (i.e., decision authority) for many project types has been reduced to a lower body (e.g., Zoning Administrator instead of Planning Commission).

- Offer streamlined review as an incentive for projects that exceed the City's building code energy efficiency requirements.
- Add Minor Deviation approval and specific allowances for building height exceptions to allow certainty and clarity for deviating from development standards (replacing the current Conditional Use Permit procedure for these types of requests).
- Add new Temporary Use Permit type and procedure, with greater detail and clarity as to the types of temporary uses that do and do not require Planning review and approval
- Revise thresholds for Site Development Permit applicability.
- Add Planned Unit Development procedures.
- Add Development Agreement procedures.



City of Milpitas Comprehensive Zoning Ordinance Update Project

Addendum

City of Milpitas, Santa Clara County, California

PREPARED FOR:

City of Milpitas

Planning Department
455 East Calaveras Boulevard
Milpitas, CA 95035
408.609.0072

Contact: Holly Pearson, AICP

PREPARED BY:

FirstCarbon Solutions

2999 Oak Road, Suite 250
Walnut Creek, CA 94597
925.357.2562

Contact: Mary Bean, Project Director
Madelyn Dolan, Project Manager

June 5, 2025

THIS PAGE INTENTIONALLY LEFT BLANK

Table of Contents

Acronyms and Abbreviations	v
1 - Introduction	1
1.1 - Environmental Checklist	1
1.2 - Environmental Analysis and Conclusions	1
2 - Project Description	5
2.1 - Location and Setting	5
2.2 - Project Background	5
2.3 - Project Characteristics	7
2.4 - Project Summary	13
2.5 - Discretionary Approvals	13
2.6 - Intended Uses of this Document	13
3 - CEQA Checklist	23
3.1 - Explanation of Checklist Evaluation Categories	23
3.2 - Discussion and Mitigation Sections	24
3.3 - Environmental Topics	25
I. Aesthetics, Light, and Glare	27
II. Agriculture and Forestry Resources	32
III. Air Quality	36
IV. Biological Resources	41
V. Cultural and Tribal Cultural Resources	49
VI. Energy	55
VII. Geology, Seismicity, and Soils	57
VIII. Greenhouse Gas Emissions	64
IX. Hazards and Hazardous Materials	68
X. Hydrology and Water Quality	75
XI. Land Use and Planning	82
XII. Mineral Resources	85
XIII. Noise	87
XIV. Population and Housing	92
XV. Public Services	95
XVI. Recreation	98
XVII. Transportation	101
XVIII. Utilities and Service Systems	106
XIX. Wildfire	112
XX. Mandatory Findings of Significance	117

Appendices

Appendix A: Tribal Cultural Resources Supporting Information

Exhibits

Exhibit 1: Regional Location Map	15
Exhibit 2: General Plan Land Use Map	17
Exhibit 3: Existing Zoning Map	19
Exhibit 4: Proposed Zoning Map	21

ACRONYMS AND ABBREVIATIONS

°C	degrees Celsius (Centigrade)
°F	degrees Fahrenheit
µg/m ³	micrograms per cubic meter
AB	Assembly Bill
ABAG	Association of Bay Area Governments
AIA	Airport Influence Area
ARB	California Air Resources Board
BAAQMD	Bay Area Air Quality Management District
BMP	Best Management Practices
BPRD	Business Park Research and Development
CAL FIRE	California Department of Forestry and Fire Protection
Cal/OSHA	California Occupational Health and Safety Administration
CalEEMod	California Emissions Estimator Model
CALGreen	California Green Building Standards Code
CAP	Climate Action Plan
CBC	California Building Standards Code
CBSC	California Building Standards Commission
CDFW	California Department of Fish and Wildlife
CEQA	California Environmental Quality Act
CERCLA	Comprehensive Environmental Response, Compensation, and Liability Act
CESA	California Endangered Species Act
CFC	California Fire Code
CH ₄	methane
CHRIS	California Historical Resources Information System
CIP	capital improvement project
CNDDDB	California Natural Diversity Database
CO ₂	carbon dioxide
CPUC	California Public Utilities Commission
CUPA	Certified Unified Program Agency
CWA	Clean Water Act
DTSC	California Department of Toxic Substances Control
EOP	Emergency Operations Plan

EPA	Environmental Protection Agency
FAR	floor area ratio
FEIR	Final Environmental Impact Report
FEMA	Federal Emergency Management Agency
FIRM	Flood Insurance Rate Map
FMMP	Farmland Mapping and Monitoring Program
GHG	greenhouse gas
HCP	Habitat Conservation Plan
HR	High Rise
HRA	Health Risk Assessment
LID	Low Impact Development
LOS	Level of Service
LRA	Local Responsibility Area
LUST	Leaking Underground Storage Tank
mgd	million gallons per day
MHP	Mobile Home Park
MND	Mitigated Negative Declaration
mph	miles per hour
MS4	Municipal Separate Storm Sewer System
N ₂ O	nitrous oxide
NCCP	Natural Community Conservation Plan
NCMU	Neighborhood Commercial Mixed-Use
ND	Negative Declaration
NFIP	National Flood Insurance Program
NPDES	National Pollutant Discharge Elimination System
NWIC	Northwest Information Center
OO	Gateway Office
PM _{2.5}	particulate matter, including dust, 2.5 micrometers or less in diameter
POS	Public Open Space
PRC	Public Resources Code
RE	Recreation and Entertainment
RWF	Regional Wastewater Facility
RWQCB	Regional Water Quality Control Board
SB	Senate Bill
SCCFD	Santa Clara County Fire Department

SCVURPP	Santa Clara Valley Urban Runoff Prevention Program
SOI	Sphere of Influence
SR	State Route
SSMP	Sewer System Management Plan
SWPPP	Storm Water Pollution Prevention Plan
TAC	toxic air contaminant
TCR	Tribal Cultural Resource
TDM	Transportation Demand Management
TOD	Transit-Oriented Development
UGB	Urban Growth Boundary
USACE	United States Army Corps of Engineers
USGS	United States Geological Survey
UWMP	Urban Water Management Plan
VHFHSZ	Very High Fire Hazard Severity Zone
VMT	Vehicle Miles Traveled
VOC	volatile organic compound
VTa	Valley Transportation Authority
WMPU	Water Master Plan Update
WPCP	Water Pollution Control Plant
WQMP	Water Quality Management Plan

THIS PAGE INTENTIONALLY LEFT BLANK

1 - INTRODUCTION

This Addendum, checklist, and attached supporting documents have been prepared to determine whether and to what extent the City of Milpitas General Plan Update Final Environmental Impact Report (General Plan FEIR, State Clearinghouse Number 2020070348 [previous EIR]) prepared for the City of Milpitas, Santa Clara County, remains sufficient to address the potential impacts of the proposed City of Milpitas Comprehensive Zoning Ordinance Update Project (proposed project), or whether additional documentation is required under the California Environmental Quality Act (CEQA) (Public Resources Code [PRC] § 21000, *et seq.*).

1.1 - Environmental Checklist

Pursuant to Public Resources Code Section 21166, and CEQA Guidelines Sections 15162 and 15164, subd. (a), this Addendum has been prepared to evaluate the proposed project. Consistent with the thresholds used by the lead agency in the previous EIR, the Addendum uses the standard environmental checklist categories provided in Appendix G of the CEQA Guidelines but provides answer columns for evaluation consistent with the provisions of CEQA Guidelines Section 15162, subd. (a).

1.2 - Environmental Analysis and Conclusions

The CEQA Guidelines establish the type of environmental documentation that is required when changes to a project occur after an EIR has been adopted. Section 15164 (a) states: “The lead agency or a responsible agency shall prepare an addendum to a previously certified EIR if some changes or additions are necessary but none of the conditions described in Section 15162 calling for preparation of a subsequent EIR have occurred.” CEQA Guidelines Section 15164, subd. (a) provides that the lead agency or a responsible agency shall prepare an Addendum to a previously certified EIR or Negative Declaration (ND) if some changes or additions are necessary but none of the conditions described in CEQA Guidelines Section 15162 calling for preparation of a subsequent EIR or ND have occurred (CEQA Guidelines, § 15164, subd. (a)).

An Addendum need not be circulated for public review but can be included in or attached to the Final EIR or ND (CEQA Guidelines § 15164, subd. (c)). The decision-making body shall consider the Addendum to the previous EIR prior to making a decision on the proposed project (CEQA Guidelines § 15164, subd. (d)). An agency must also include a brief explanation of the decision not to prepare a subsequent EIR or ND pursuant to Section 15162 (CEQA Guidelines § 15164, subd. (e)).

Consequently, once an EIR or ND has been certified for a project, no subsequent EIR or ND is required under CEQA unless, based on substantial evidence:

- 1) Substantial changes are proposed in the project which will require major revisions of the previous EIR or ND . . . due to the involvement of new significant environmental effects or a substantial increase in the severity of previously identified significant effects;¹
- 2) Substantial changes occur with respect to the circumstances under which the project is undertaken which will require major revisions of the previous EIR or ND . . . due to the involvement of new significant environmental effects or a substantial increase in the severity of previously identified significant effects; or
- (3) New information of substantial importance, which was not known and could not have been known with the exercise of reasonable diligence at the time the previous EIR was certified as complete or the ND was adopted. . . shows any of the following:
 - A. The project will have one or more significant effects not discussed in the previous EIR or ND;
 - B. Significant effects previously examined will be substantially more severe than shown in the previous EIR or ND;
 - C. Mitigation measures or alternatives previously found not to be feasible would in fact be feasible, and would substantially reduce one or more significant effects of the project, but the project proponents decline to adopt the mitigation measure or alternative; or
 - D. Mitigation measures or alternatives which are considerably different from those analyzed in the previous EIR or ND would substantially reduce one or more significant effects on the environment, but the project proponents decline to adopt the mitigation measure or alternative (CEQA Guidelines, Section 15162, subd. (a); see also Pub. Resources Code, Section 21166).

This Addendum, checklist, and attached documents constitute substantial evidence supporting the conclusion that preparation of a supplemental or subsequent EIR or ND is not required.

This Addendum addresses the conclusions of the General Plan FEIR (hereinafter referred to as the “previous EIR”) in light of the proposed project.

1.2.1 - Findings

There are no substantial changes proposed by the Milpitas Comprehensive Zoning Ordinance Update Project or under the circumstances in which the proposed project would be undertaken that would require major revisions of the previous EIR. The proposed zoning ordinance amendments do not require preparation of a new subsequent or supplemental EIR or MND due to either (1) the involvement of new significant environmental effects, (2) a substantial increase in the severity of previously identified significant effects, or (3) new information of substantial importance. No mitigation measures or alternatives previously found not to be feasible would in fact be feasible, nor has the City

¹ CEQA Guidelines Section 15382 defines “significant effect on the environment” as “ . . . a substantial, or potentially substantial adverse change in any of the physical conditions within the area affected by the project, including land, air, water, minerals, flora, fauna, ambient noise, and objects of historic or aesthetic significance . . . ” (see also Public Resources Code [PRC], § 21068).

declined to adopt any additional mitigation measures or alternatives that would substantially reduce one or more significant effects on the environment. Applicable mitigation measures from the previous EIR are identified and discussed in this Addendum.

As illustrated herein, the proposed project is consistent with and within the scope of the previous EIR and would involve only minor changes; therefore, an Addendum is the appropriate level of CEQA compliance for the proposed project.

1.2.2 - Conclusions

The impacts of the proposed project remain within the impacts previously analyzed in the previous EIR (CEQA Guidelines § 15164).

THIS PAGE INTENTIONALLY LEFT BLANK

2 - PROJECT DESCRIPTION

The proposed Milpitas Comprehensive Zoning Ordinance Update (proposed project) includes amendments to the City's Zoning Ordinance, Zoning Map, and the Milpitas Municipal Code, as well as specific clerical amendments to the General Plan to ensure internal consistency between the General Plan and Municipal Code. No specific development or entitlements are contemplated or would be approved as part of the proposed project.

2.1 - Location and Setting

The project site consists of the General Plan Planning Area (Planning Area) (Exhibit 1). The Planning Area encompasses the city limits, Sphere of Influence (SOI), and Urban Growth Boundary (UGB), also known as the Urban Service Area. The Planning Area is approximately 12,327 acres or approximately 19.3 square miles (Exhibit 2) and is bounded by San Francisco Bay and Santa Clara County (west), the City of Fremont (north), unincorporated Santa Clara County (east), and the City of San José (south). In addition, there are mountain ranges and wilderness areas to the east. The Planning Area is located on the Milpitas, California United States Geological Survey (USGS) 7.5-Minute topographic quadrangle map, Township 6 South, Range 1 East, Section 00 (Latitude 37° 25' 56" North; Longitude 121° 53' 58" West).

The proposed project involves policies and planning guidance that covers lands that are generally urbanized, including industrial, commercial, and residential land uses.

2.2 - Project Background

As noted, this Addendum evaluates whether the previous EIR remains sufficient to address the potential impacts of the proposed project. This section provides background and context for these two foundational documents.

2.2.1 - City of Milpitas General Plan 2040

The City of Milpitas General Plan 2040 (General Plan), the City's current long-range planning document, was adopted by the Milpitas City Council on March 9, 2021.

The General Plan establishes goals, policies, and actions to guide the future growth and development of the City. The General Plan's key objectives include (1) protecting and enhancing the unique character of the community, (2) promoting efficient use of limited land resources, (3) fostering strategic land use decisions, and (4) facilitating the use of alternative transportation options. It also establishes the City's current Land Use Designations (Exhibit 2).

The General Plan buildout numbers for population, dwelling units, and employment are summarized in Table 1.

Table 1: General Plan Buildout Estimates

Category	General Plan Buildout Estimate
Population	113,530
Dwelling Units	33,401
Employment¹	84,333
Notes: ¹ Number of jobs in the City. Source: City of Milpitas. 2021. Milpitas 2040 General Plan Update FEIR. Website: https://www.milpitas.gov/DocumentCenter/View/1168/Draft-EIR-PDF?bidId= . Accessed January 30, 2025.	

2.2.2 - City of Milpitas General Plan 2040 Final Environmental Impact Report

In conjunction with the City's adoption of the General Plan, on March 9, 2021, the City Council certified the previous EIR, which analyzed the potential environmental impacts associated with implementation of the General Plan.

In 2024, the City proposed amendments to the Zoning Ordinance and zoning map to ensure conformity with the General Plan and Metro Specific Plan and evaluated those amendments in an addendum (2024 Addendum). The 2024 Addendum tiered off both the General Plan EIR and Metro Specific Plan EIR and evaluated rezoning of certain parcels, amendments to certain zoning districts, and minor technical amendments to the General Plan Land Use Element and General Plan Land Use Map to ensure vertical consistency among the City's planning documents. The 2024 Addendum was approved on June 4, 2024.² Pursuant to the conclusions of the 2024 Addendum, overall land uses, density, and intensity at full buildout of the City would remain relatively the same as previously evaluated in the previous EIR.

Other General Plan amendments that have occurred since 2021 are listed below in Table 2.

² City of Milpitas. Comprehensive Zoning Ordinance Update Website. Resources. Website:
<https://www.milpitaszoningupdate.org/resources>. Accessed February 19, 2025.

Table 2: General Plan Amendments Since 2021

Amendment #	Date	Description	Resolution No.
GP24-0002	6/4/2024	Amend Land Use Element Text and Land Use Map to achieve consistency between the Milpitas 2040 General Plan, Zoning Ordinance, and Zoning Map (GP Amendments adopted concurrently with Phase 1 Zoning Update)	9332
GP22-0001	11/7/2023	Remove language in Land Use Element related to California Circle Specific Plan. This includes amending the Neighborhood Commercial Mixed-Use (NCMU) designation (pg. LU-6), the “California Circle Specific Plan Overlay” statement (pg. LU-8) and removing Action LU-2b (pg. LU-17)	9282
GP23-0002	6/6/2023	Amend Land Use Map designations of 168 parcels for consistency with the new boundaries of Metro Specific Plan and the proposed boundaries of the draft Gateway-Main Street Specific Plan	9258
GP23-0001	1/24/2023	Adopt 2023–2031 Housing Element (6th cycle)	9214

2.3 - Project Characteristics

The proposed project includes a comprehensive set of updates to the City’s Zoning Ordinance and zoning map to guide decisions on future development and in a manner that ensures vertical consistency among the City’s planning documents. No physical development is proposed as part of the updates. The following discussion describes the key characteristics of each element of the updates.

2.3.1 - Zoning Ordinance Updates

Government Code Section 65860 requires a city’s zoning ordinance to be consistent with the general plan. When a Zoning Ordinance becomes inconsistent due to a general plan amendment, the City must enact a consistent Zoning Ordinance within a “reasonable time,” pursuant to Government Code Section 65860(c). Accordingly, the proposed project includes updates to the Zoning Ordinance to make it more user friendly, to be in keeping with best practices in land use planning, and to ensure conformity with the current General Plan, Climate Action Plan (CAP), and Housing Element, as well as state and federal law. The updates would also promote more compact mixed-use and transit-oriented development in certain areas of the City.

Edits for Consistency with Best Planning Practices

The proposed project would amend definitions and categorizations of many land uses, and update the allowed uses in various zoning districts, in order to be consistent with best planning practices and current economic realities. These changes would consolidate existing allowed uses, clarify the applicability of different existing land use categories, and revise definitions of land uses to reflect modern uses and the evolving nature of land uses. However, permitted densities of development and more general land use categories would not change.

Amendments to reasonable accommodation procedures and site development permit findings are also proposed for consistency with best planning practices.

Furthermore, the proposed project would include edits to the Zoning Ordinance related to parking requirements, which are intended to encourage the use of alternative transit methods, which is a best practice in planning, as well as to more realistically reflect the actual parking demand for various land uses.

Clerical Amendments

The proposed project would relocate the Zoning Ordinance to Title XIII in the Municipal Code (currently Chapter 10 in Title XI) and would revise its organizational structure including revisions to the numbering system. The proposed project would also replace archaic language, update terms, text, and graphics, and simplify and clarify content. It would also incorporate new tables and graphics for clarity and illustration of standards where appropriate.

The proposed project would include edits to ensure legal compliance of the Zoning Ordinance (i.e., with state and federal law), including, but not limited to, revisions to the following regulations:

- Parking (e.g., Assembly Bill [AB] 2097 that prohibits requiring parking for projects within 0.5 mile of a major transit stop).
- Sign standards for content-neutrality based on the *Reed v. Town of Gilbert* (No. 135 S.Ct. 2218, 2015) decision.
- State density bonus law.
- Accessory dwelling units; and
- Public hearing noticing.

The proposed project would include edits to the Zoning Ordinance for compliance with State housing laws and the City's 2023–2031 Housing Element, including but not limited to revisions to the following regulations:

- Emergency shelters;
- Low barrier navigation centers;

- Supportive housing;
- Single room occupancy housing;
- Employee and farmworker housing; and
- Residential care facilities.

These proposed updates are either clerical or reflect existing requirements in the City's General Plan or state and federal law and would not affect the overall land uses, density, or intensity expected at full buildout of the approved General Plan.

Amendments to Zones

The proposed project would adjust the following development standards of certain zones to be consistent with the General Plan:

- Modify or increase density standards in the R2, R3, MHP, and MXD3 zones.
- Modify or increase floor area ratio (FAR) standards in the C1, M1, M2, and MP zones.
- Modify or reduce interior side and rear setbacks in R2 and R3 zones and open space requirement in R3 Zone to ensure consistency with Housing Element programs.

Furthermore, the proposed project would remove the R1-8 subzone and the R5, MXD2, and AR zones as they are not applied to any property. The proposed project would also remove the following overlays that are either outdated, not being used, or otherwise would be addressed elsewhere in the updated Zoning Ordinance:

- The Transit-Oriented Development (TOD) Overlay, which is now obsolete due to zones adopted in 2024 to implement the Metro Specific Plan.
- The High Rise (HR) Overlay, which was applied to one property as the result of a project-specific entitlement that was never constructed.
- The Gateway Office (OO) Overlay, which will be obsolete following approval of the Gateway-Main Specific Plan, which is currently under development.
- The Recreation and Entertainment (RE) Overlay, which is no longer consistent with the City's current land use policies. Most of the RE Overlay is applied to areas that are now zoned Business Park Research and Development Zone (BPRD), as evaluated in the 2024 Addendum.
- The Mobile Home Park Combining District, which would be replaced with a new base zone for mobile home parks, Mobile Home Park (MHP) Zone.

These updates would create consistency with the General Plan and/or provide administrative and clerical updates, and would not change the overall land uses, density, or intensity of development at full buildout of the City.

Amendments to Parking Regulations

The proposed project would include the following adjustments to parking regulations throughout the Zoning Ordinance to ensure consistency with the General Plan:

- Modification/reduction in required parking ratios consistent with state law, the Housing Element, and General Plan policies.
- Expanding alternative methods available to provide the required number of parking spaces (e.g., shared parking, off-site parking, car-share parking, etc.) consistent with the General Plan and Climate Action Plan policies.
- Adding citywide bicycle parking requirements consistent with the General Plan.
- Adding Transportation Demand Management (TDM) requirements for development projects over certain size thresholds, consistent with the CAP.

These updates would create consistency with the General Plan and help meet the goals of the Milpitas CAP. They would not change the overall land uses, density, or intensity of development at full buildout of the City.

Amendments to Other Citywide Standards

The following citywide standards in the Zoning Ordinance would be updated by the proposed project:

- Addition of comprehensive landscape standards consistent with the General Plan and CAP.
- Addition of exterior lighting standards (Draft Zoning Ordinance Section C.2.070, included in Appendix A).
- Expanding performance standards (e.g., noise, odor, hazardous materials, air contaminants, etc.) (Draft Zoning Ordinance Section C.2.110, included in Appendix A).
- Adding incentives for the development of larger affordable rental units (3 or more bedrooms) consistent with Housing Element programs. Incentives consist of 30 percent reduction in setbacks and 30 percent reduction in common open space required.
- Adding incentives for the consolidation of smaller existing lots into larger lots that can be more efficiently developed into higher density housing or mixed-use projects consistent with Housing Element programs. Incentives consist of 10 percent reduction in setbacks, 10 percent reduction in common open space required, and 20 percent reduction in guest parking.
- Updating and expanding regulations for special uses, including alcoholic beverage sales, drive-through facilities, home occupations, temporary uses, and service stations to clarify and modernize existing regulations.
- Adding design standards for newly constructed single-family residential units.

- Comprehensive rewrite of sign standards to reflect legally compliant, content-neutral sign types and associated sign definitions, standards, tables, and graphics.

These amendments would create consistency with the existing General Plan, Housing Element, or CAP, and/or would expand requirements related to CEQA topics such as lighting standards, noise, odor, hazardous materials, and air contaminants to reduce potential impacts of development through the application of uniformly applied standards. Other amendments would clarify and modernize existing regulations.

Amendments to Procedures

The proposed project would include updates to the following existing procedures outlined in the Zoning Ordinance:

- Revision of planning permit types and the applicable review authority for each to ensure clarity and to provide an appropriate level of review/discretion and public notification for development projects of various sizes and scales. The level of review (i.e., decision authority) for many project types has been reduced to a lower body (e.g., Zoning Administrator instead of Planning Commission).
- Offering streamlined review as an incentive for projects that exceed the City's building code energy efficiency requirements.
- Adding Minor Deviation approval and specific allowances for building height exceptions to allow certainty and clarity for deviating from development standards (replacing the current Conditional Use Permit procedure for these types of requests).
- Adding new Temporary Use Permit type and procedure, with greater detail and clarity as to the types of temporary uses that do and do not require Planning review and approval.
- Revising thresholds for Site Development Permit applicability.
- Adding Planned Unit Development procedures.
- Adding Development Agreement procedures.

These updates would provide administrative and clerical updates, and would not change the overall land uses, density, or intensity of development at full buildout of the City.

Municipal Code Changes

Other sections of the Municipal Code will need to be amended concurrently with the Zoning Ordinance update. These are non-substantive changes and include the following:

- Amend Municipal Code Title 1 (Administration), Chapter 1 (General Provisions), Section 4.02 (Titles Contained in the Code) to reflect the relocation of Zoning to a new Title (Title XIII).

- Update all references in the Municipal Code to the zoning ordinance (or specific sections thereof) to reflect new numbering in updated Zoning Ordinance.
- Amend name of Title XI to “Planning and Annexation.”
- Move public art requirements (currently Section 14 of the Zoning Ordinance) to Title XI, Chapter 14.
- Conduct minor text edits to Title V (Public Health, Safety, and Welfare), Chapter 210 (Animal Regulation), Section 7.02 (Exceptions to Animals in Residential Areas) – to reflect process for permitting chickens to be kept outdoors.

These updates would provide administrative and clerical updates, and would not change the overall land uses, density, or intensity of development at full buildout of the City.

Zoning Map Changes

Under the proposed project, the Milpitas Zoning Map would be amended to be consistent with the Zoning Ordinance text changes proposed. The Zoning Map changes primarily involve the removal of overlays, including:

- Transit-Oriented Development (TOD) Overlay
- High Rise (HR) Overlay
- Gateway Office (OO) Overlay
- Recreation and Entertainment (RE) Overlay

The Site and Architecture (S) Overlay would no longer be mapped on any parcel as it will be addressed with citywide Site Development Review process.

The Mobile Home Park (MHP) Overlay would also be replaced with the new mobile home park base zone (“Mobile Home Park” [MHP]).

All proposed changes to the Zoning Map would be consistent with the proposed changes to the Zoning Ordinance listed above.

Milpitas General Plan Updates

The proposed project would include clerical changes to the General Plan to reflect the proposed text changes in the Zoning Ordinance. All General Plan changes would be focused on Table 1 of the General Plan Land Use Element: General Plan Designations and Implementing Zones, as listed below:

- Remove the R5 Zone as an implementing zone for VHDMU land use designation (as the R5 Zone would be removed).
- Change the implementing zone for MHP land use designation to MHP – Mobile Home Park Zone (not “R1-MHP” as the MHP Overlay would be removed and replaced with a base zone).

2.4 - Project Summary

The proposed project would update the Municipal Code, Zoning Map, and General Plan. However, as explained above, all the amendments are either administrative, are meant to clarify and modernize existing regulations, or would expand requirements related to certain CEQA topics, or reflect existing requirements in the CAP, General Plan, State, or federal law. The proposed project does not include any physical development, specific development proposals or infrastructure plans. The overall projected land uses, density, and intensity of development at full buildout of the City would remain the same as previously evaluated in the approved General Plan and General Plan EIR.

2.5 - Discretionary Approvals

The proposed project requires the following discretionary approvals from the City of Milpitas:

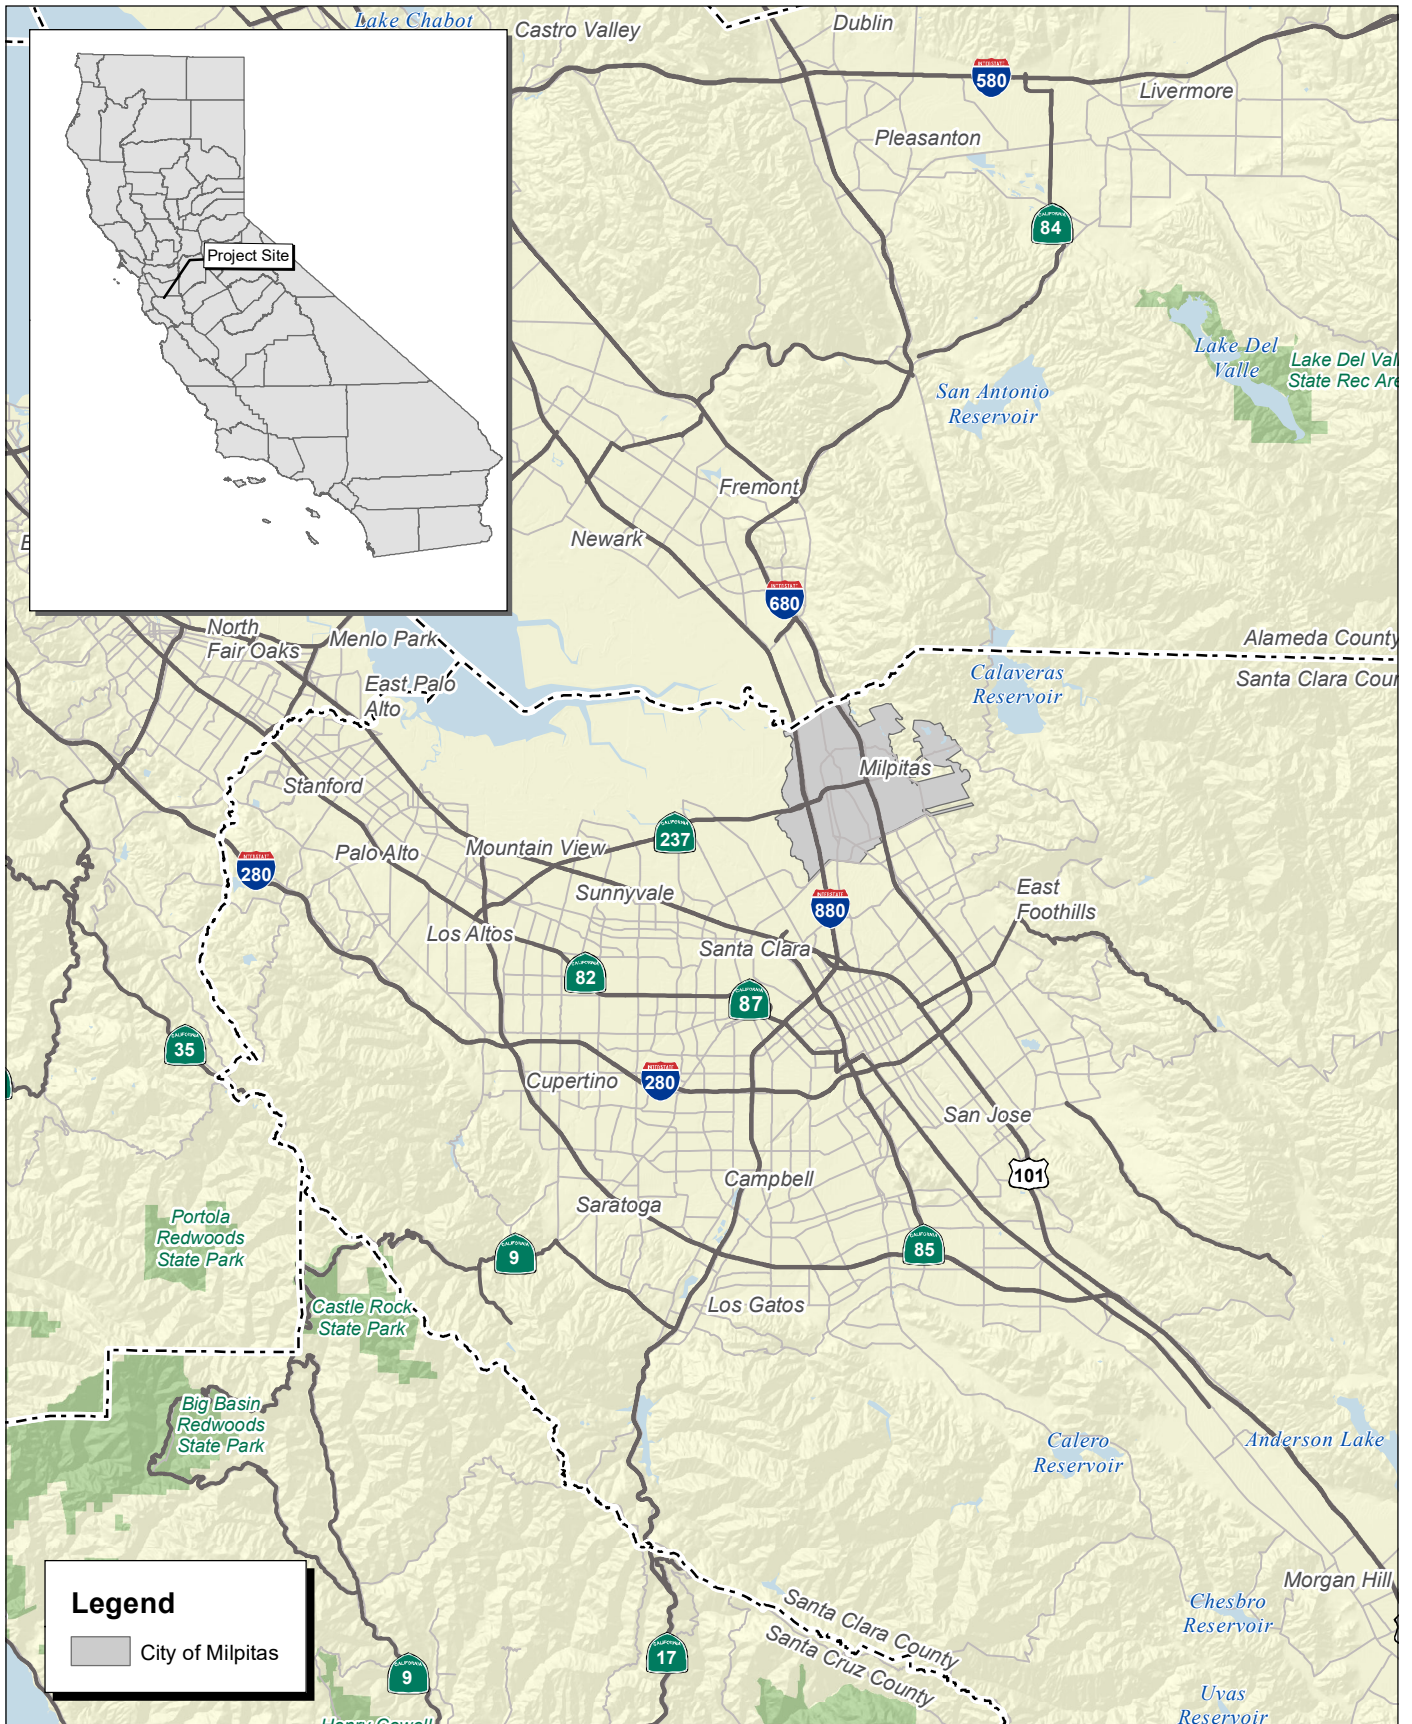
- Adoption and Approval of General Plan Amendments
- Adoption and Approval of Municipal Code Amendments
- Adoption and Approval of Zoning Map Amendments

2.6 - Intended Uses of this Document

The City of Milpitas, as the lead agency, has prepared this Addendum to the previous EIR to provide the public and responsible and trustee agencies with an objective analysis of the potential environmental impacts resulting from adoption of the Milpitas General Plan and subsequent implementation of projects consistent with the General Plan. The environmental review process enables interested parties to evaluate the proposed project in terms of its environmental consequences, to examine and recommend methods to eliminate or reduce potential adverse impacts, and to consider a reasonable range of alternatives to the project. While CEQA requires that consideration be given to avoiding adverse environmental effects, the lead agency must balance adverse environmental effects against other public objectives, including the economic and social benefits of a project, in determining whether a project should be approved.

This Addendum to the previous EIR will be used as a supplemental environmental document to evaluate all subsequent planning and permitting actions associated with the General Plan.

THIS PAGE INTENTIONALLY LEFT BLANK



Source: Census 2000 Data, The California Spatial Information Library (CaSIL).

FIRSTCARBON
SOLUTIONS™



5 2.5 0 5
Miles


Exhibit 1 Regional Location Map

58070001 • 04/2025 | 1_regional.mxd


CITY OF MILPITAS
CITY OF MILPITAS COMPREHENSIVE ZONING ORDINANCE UPDATE PROJECT ADDENDUM

CITY OF MILPITAS

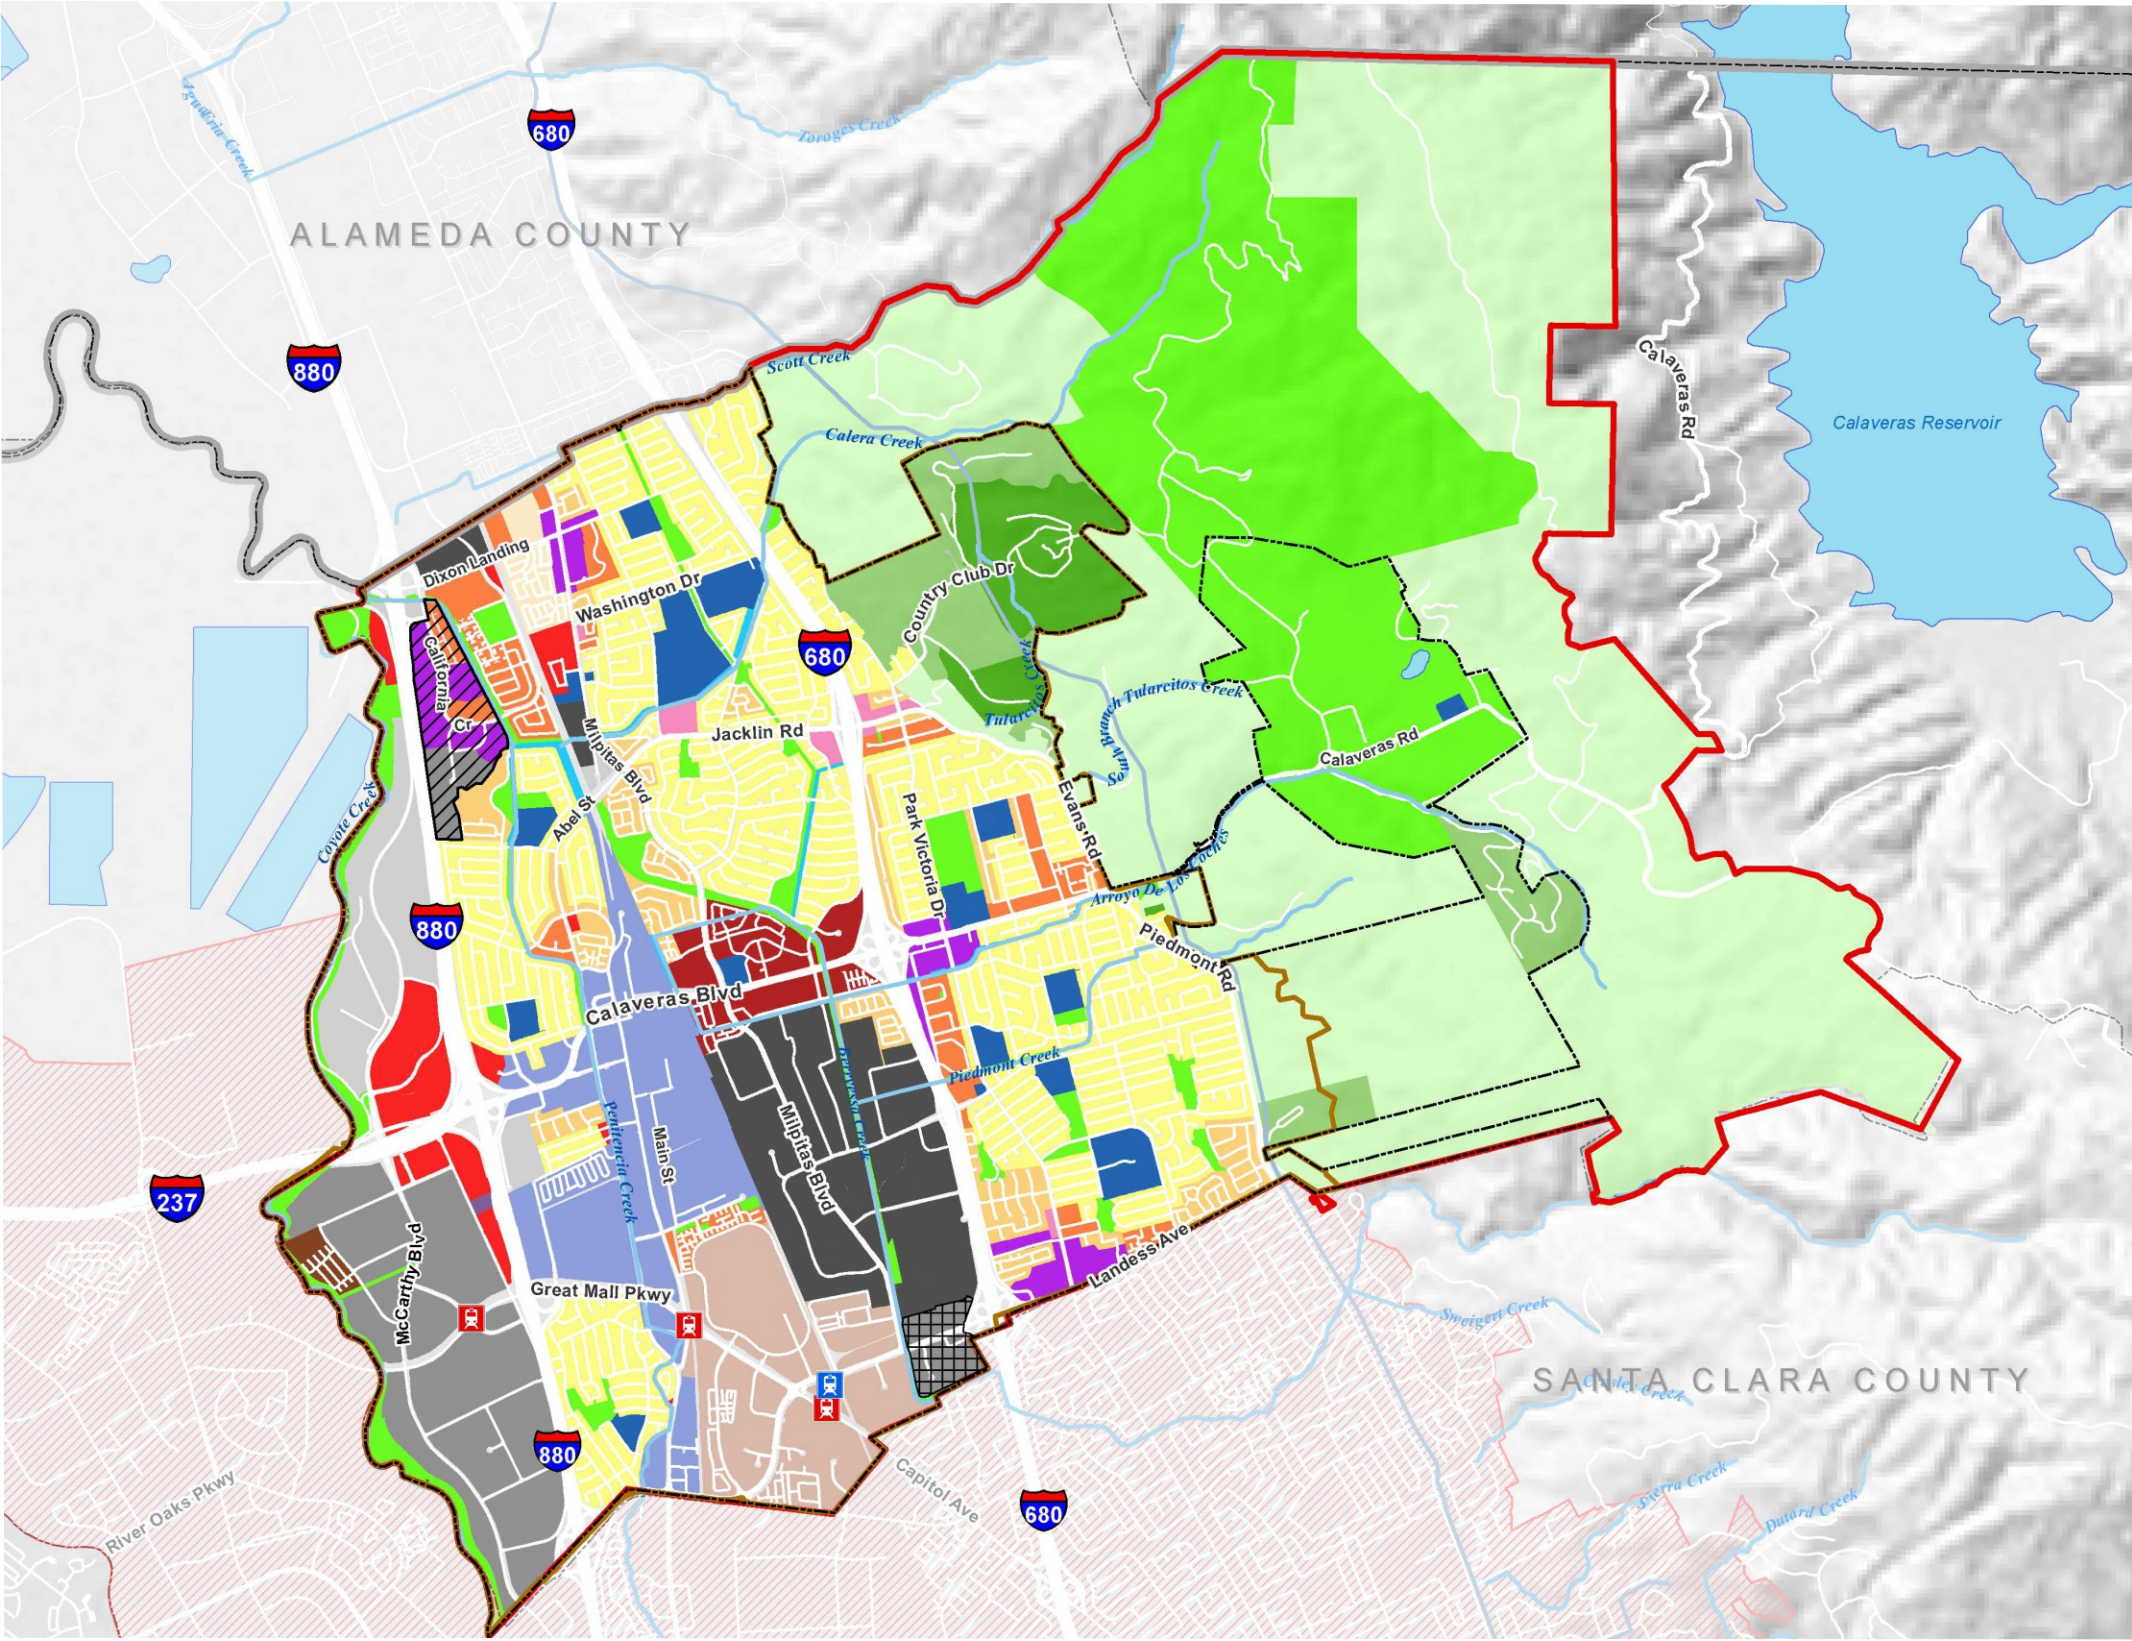THIS PAGE INTENTIONALLY LEFT BLANK




- Legend**
- HVL - Hillside Very Low Density
 - HLD - Hillside Low Density
 - HMD - Hillside Medium Density
 - LDR - Low Density Residential
 - MDR - Medium Density Residential
 - HDR - High Density Residential
 - VHDR - Very High Density Residential
 - MHP - Mobile Home Park
 - VHDMU - Very High Density Mixed Use
 - NCMU - Neighborhood Commercial Mixed Use
 - GNC - General Commercial
 - NC - Neighborhood Commercial
 - TWC - Town Center
 - INP - Industrial Park
 - BPRD - Business Park/Research & Development
 - MFG - Manufacturing
 - PF - Public Facilities
 - POS - Permanent Open Space
 - MMSP - Milpitas Metro Specific Plan
 - MGSP - Milpitas Gateway-Main Street Specific Plan
 - WW - Waterway
 - Future Specific Plan Overlay
 - Innovation District Overlay
- Planning Areas**
- City of Milpitas
 - Milpitas Sphere of Influence
 - Milpitas Urban Service Area
 - San Jose Planning Limits of Urban Growth
 - County Boundary
- Transit Stations**
- BART Station
 - VTA Station

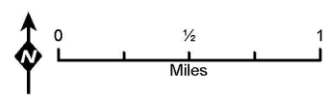


Source: City of Milpitas; Santa Clara County; USGS; CalAtlas. August 4, 2020. De Novo Planning Group.

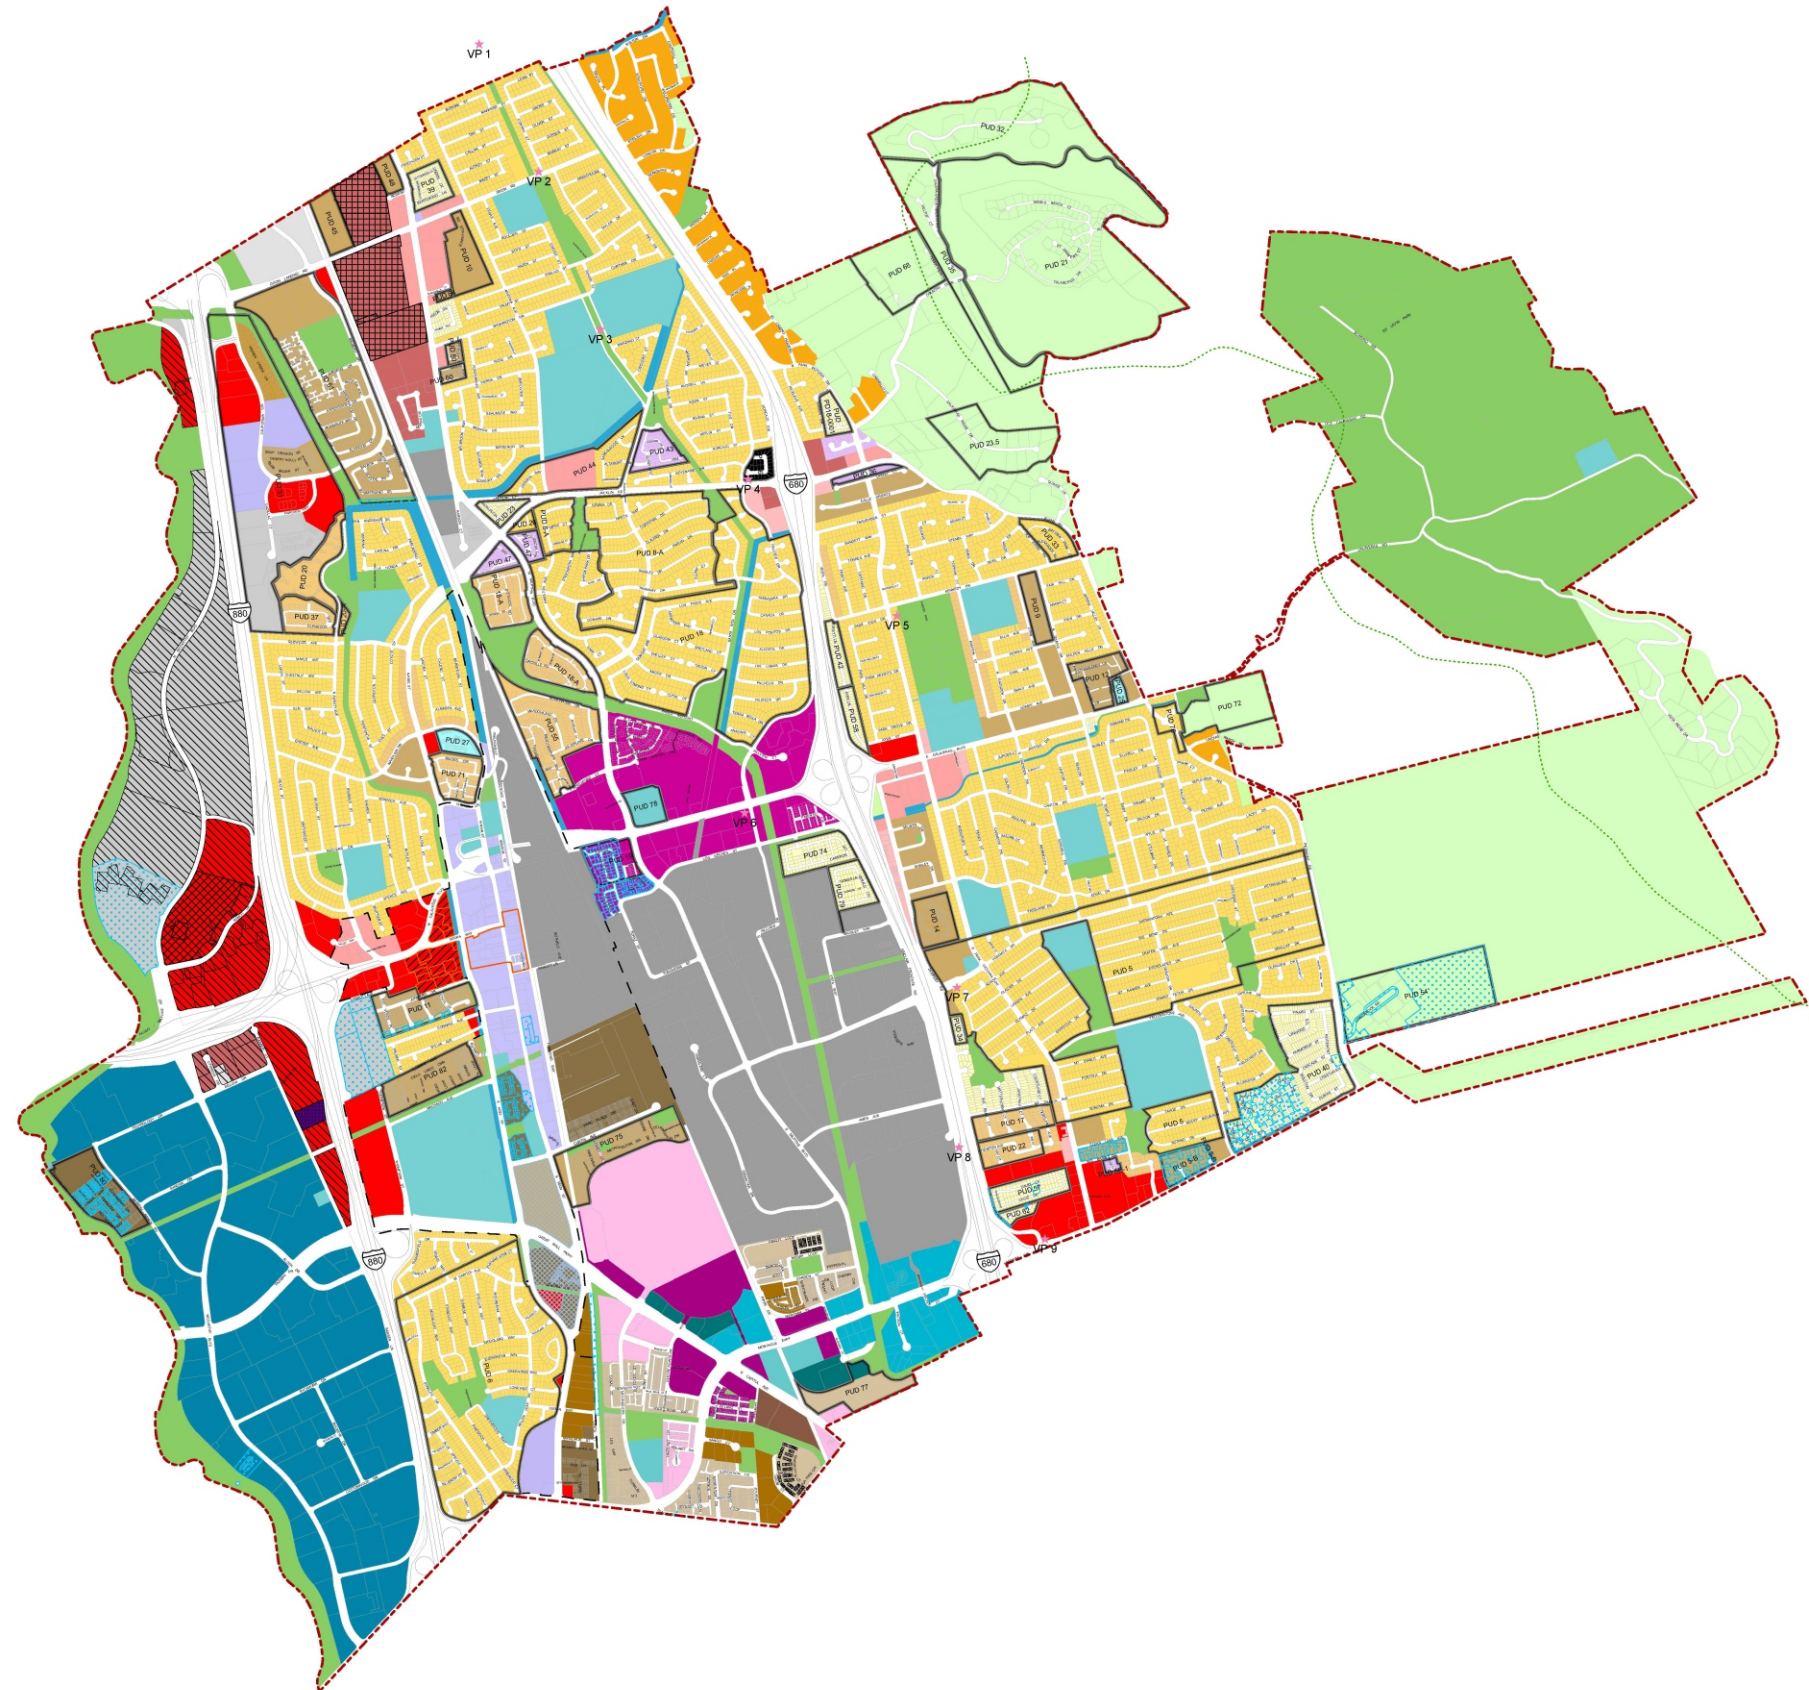THIS PAGE INTENTIONALLY LEFT BLANK



- Legend**
- Zones
- Single Family Residential minimum lot size 2,500 s.f. (R1-2.5)
 - Single Family Residential minimum lot size 3,000 s.f. (R1-3)
 - Single Family Residential minimum lot size 4,000 s.f. (R1-4)
 - Single Family Residential minimum lot size 5,000 s.f. (R1-5)
 - Single Family Residential minimum lot size 6,000 s.f. (R1-6)
 - Single Family Residential minimum lot size 10,000 s.f. (R1-10)
 - Single Family Residential with Hillside Combining District (R1-H)
 - One or Two Family (R2)
 - Multi-Family Residential, High Density (R3)
 - Multi-Family Residential, Very High Density (R4)
 - Mixed Use (MXD)
 - Mixed Use, Very High Density (MXD3)
 - Administrative and Professional Offices (CO)
 - Neighborhood Commercial (C1)
 - General Commercial (C2)
 - Highway Services (HS)
 - Town Center (TC)
 - Light Industrial (M1)
 - Heavy Industrial (M2)
 - Industrial Park (MP)
 - Business Park Research & Development (BPRD)
 - Institutional (I)
 - Agricultural (A)
 - Parks and Open Space (POS)
 - Waterway
- Milpitas Metro Specific Plan Zones
- Metro High Density Mixed Use (MXD2-Metro)
 - Metro Very High Density Mixed Use (MXD3-Metro)
 - Metro Multi-Family High Density Residential (R3-Metro)
 - Metro Multi-Family Very High Density Residential (R4-Metro)
 - Metro Urban (R5-Metro)
 - Business Park Research & Development (BPRD-Metro)
 - Business Park Research & Development, Limited Residential (BPRD-R-Metro)
- Overlays
- Freeway Corridor Overlay (FC)
 - High Rise Overlay (HR)
 - Mobile Home Park Overlay (MHP)
 - Office Overlay (OO)
 - Recreation and Entertainment Overlay (RE)
 - Site and Architectural Overlay (S)
 - Transit Oriented Development Overlay (TOD)
- Other Features
- Planned Unit Development (PUD)
 - Precise Plan Area
 - Midtown Specific Plan Area
 - City Boundary
 - Parcels
 - Crestline
 - View Points

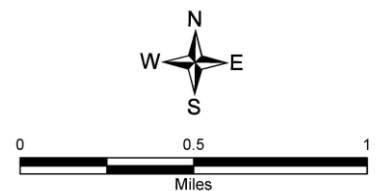

Source: City of Milpitas, June 2024.


FIRSTCARBON
SOLUTIONS™

58070001 • 04/2025 | 3_existing_zoning.cdr

Exhibit 3 Existing Zoning Map

CITY OF MILPITAS
CITY OF MILPITAS COMPREHENSIVE ZONING ORDINANCE UPDATE PROJECT ADDENDUM

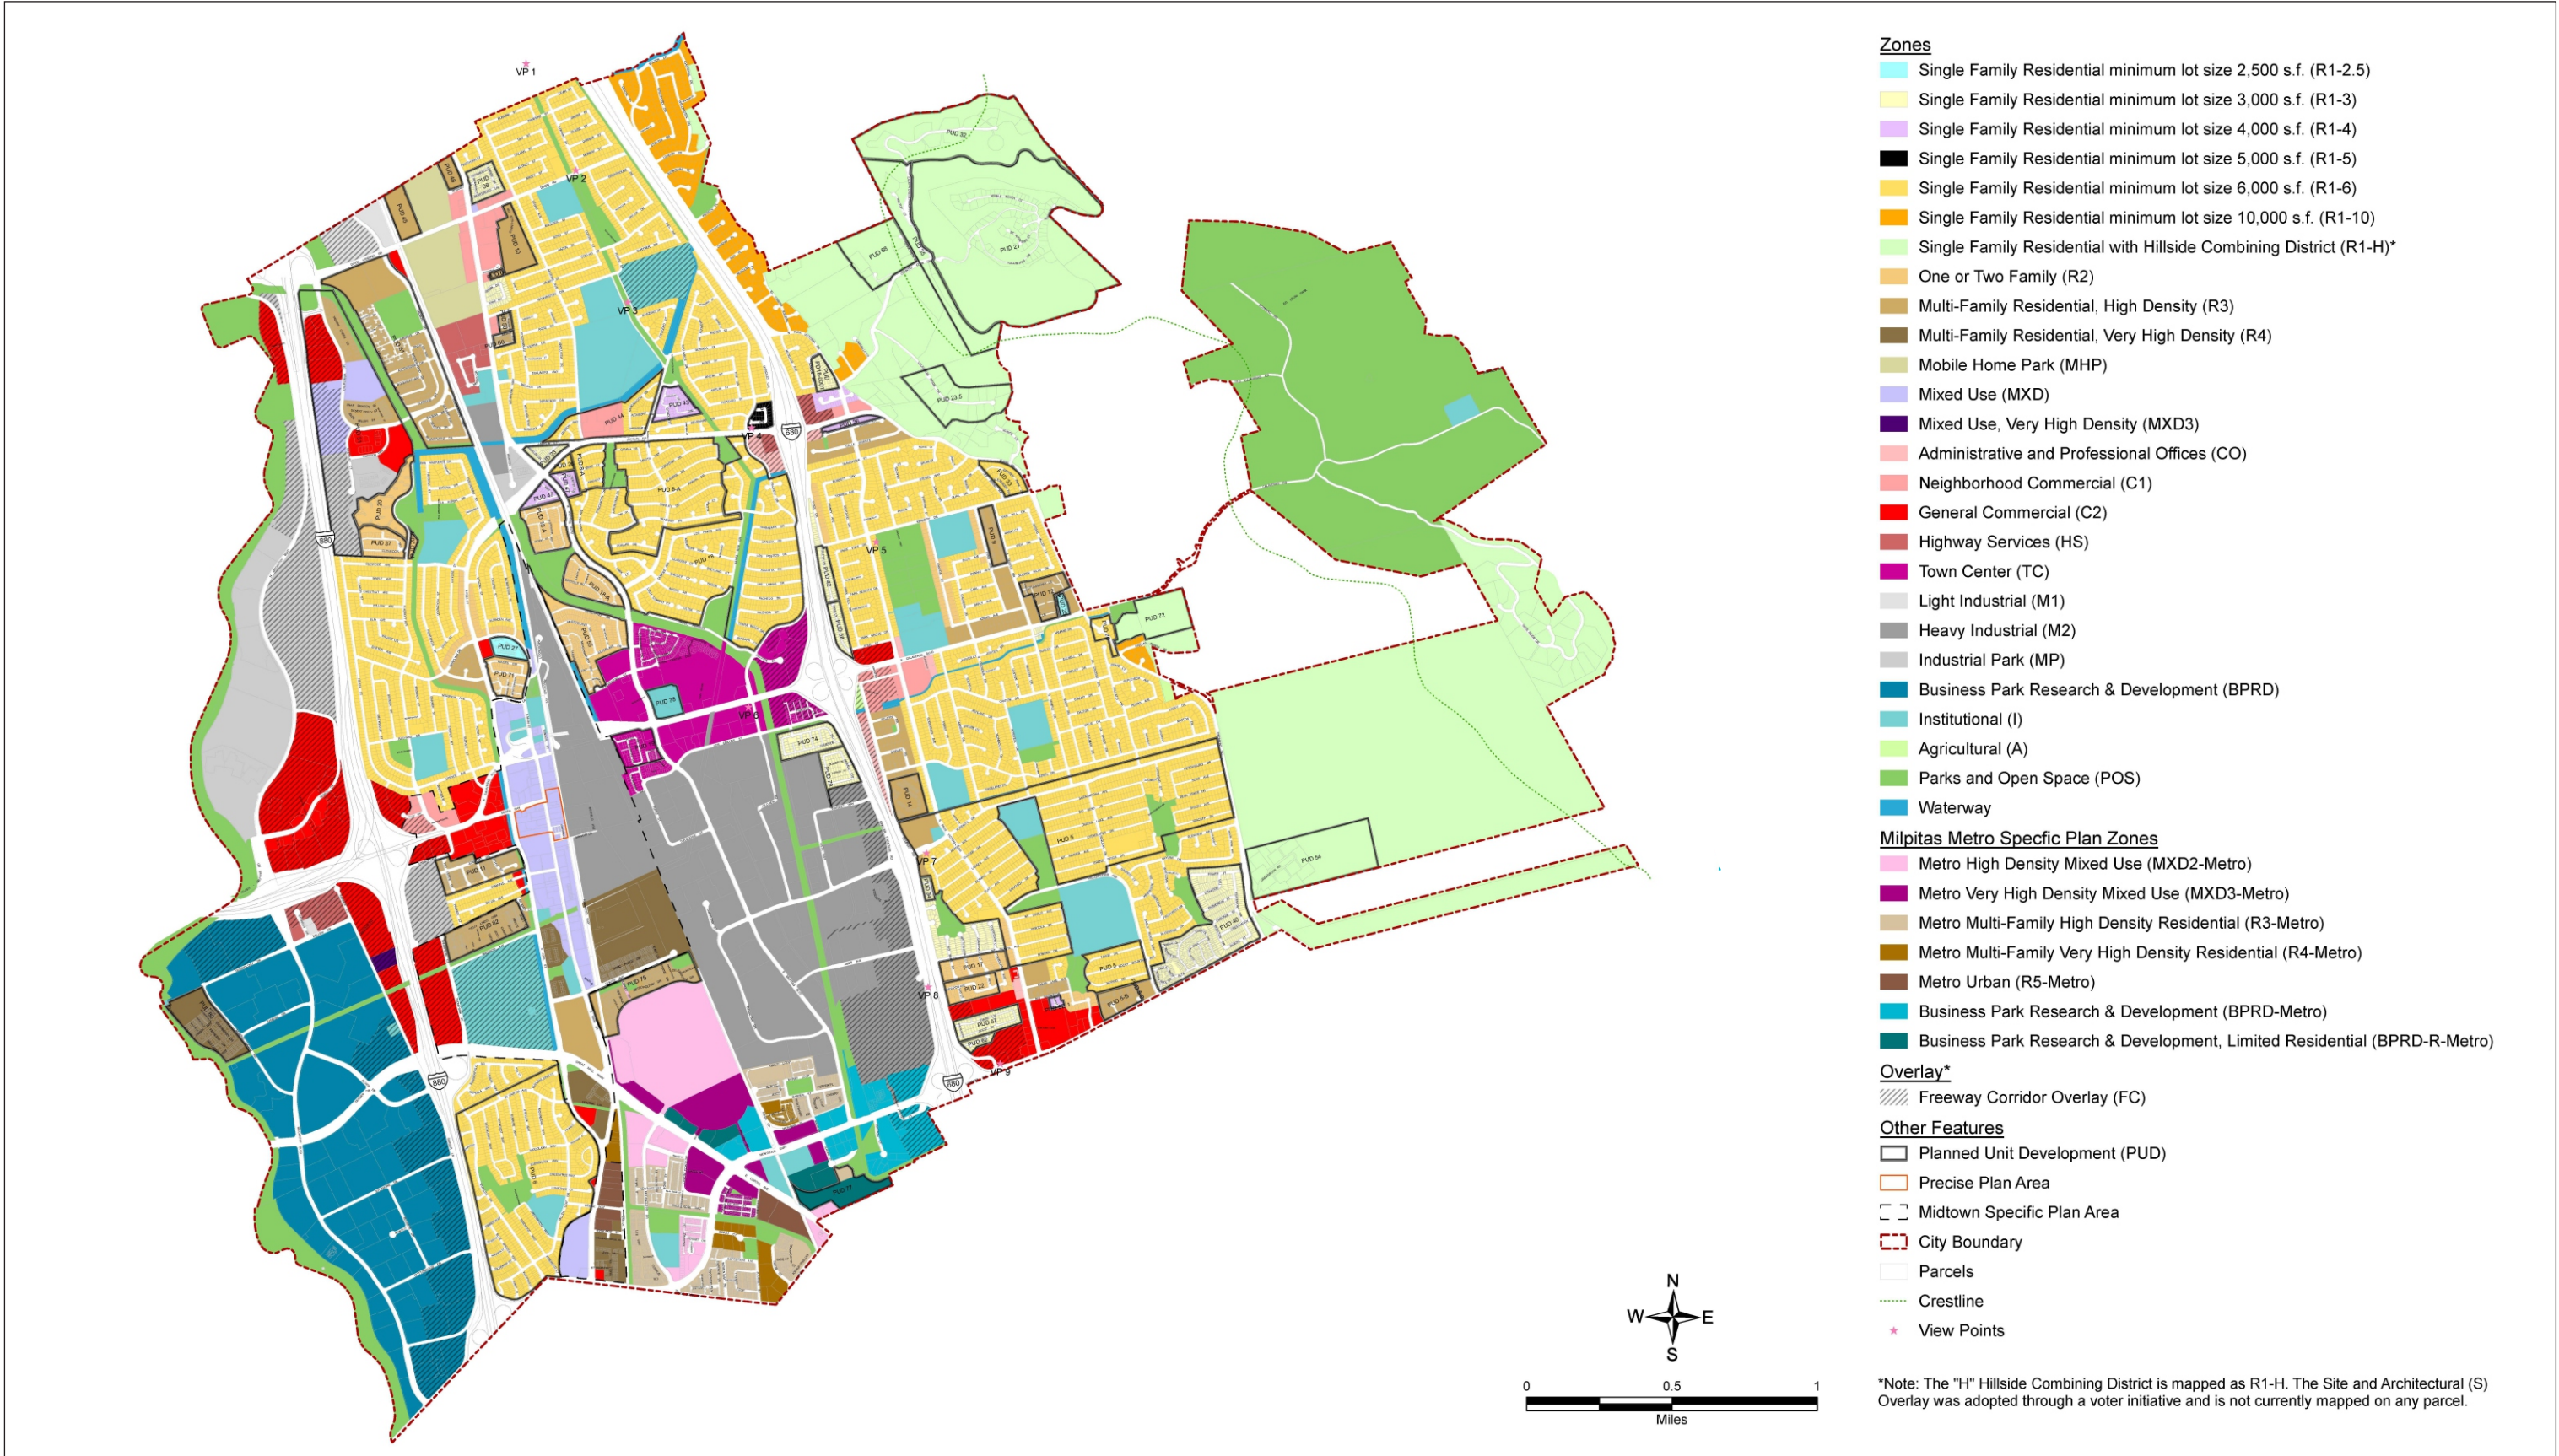THIS PAGE INTENTIONALLY LEFT BLANK



Source: City of Milpitas, December 2024.

THIS PAGE INTENTIONALLY LEFT BLANK

3 - CEQA CHECKLIST

The purpose of the checklist is to evaluate the categories in terms of any changed condition (e.g., changed circumstances, project changes, or new information of substantial importance) that may result in a changed environmental result (e.g., a new significant impact or substantial increase in the severity of a previously identified significant effect) (CEQA Guidelines § 15162).

The questions posed in the checklist come from Appendix G of the CEQA Guidelines. A “no” answer does not necessarily mean that there are no potential impacts relative to the environmental category, but that there is no change in the condition or status of the impact since it was analyzed and addressed with mitigation measures in the Final EIR. These environmental categories might be answered with a “no” in the checklist, since the proposed project does not introduce changes that would result in a modification to the conclusion of the previously approved CEQA document.

This Addendum addresses the conclusions of the previous EIR.

3.1 - Explanation of Checklist Evaluation Categories

(1) Conclusion in the Previous EIR and Related Documents

This column summarizes the conclusion of the previous EIR relative to the environmental issue listed under each topic.

(2) Do the Proposed Changes Involve New Impacts?

Pursuant to CEQA Guidelines Section 15162, subd. (a)(1), this column indicates whether the changes represented by the revised project will result in new significant environmental impacts not previously identified or mitigated by the previous EIR or whether the changes will result in a substantial increase in the severity of a previously identified significant impact.

(3) New Circumstances Involving New Impacts?

Pursuant to CEQA Guidelines Section 15162, subd. (a)(2), this column indicates whether there have been substantial changes with respect to the circumstances under which the project is undertaken that will require major revisions to the previous EIR due to the involvement of new significant environmental effects or a substantial increase in the severity of previously identified significant effects.

(4) New Information Requiring New Analysis or Verification?

Pursuant to CEQA Guidelines Section 15162, subd. (a)(3)(A-D), this column indicates whether new information of substantial importance, which was not known and could not have

been known with the exercise of reasonable diligence at the time the previous EIR was adopted, shows any of the following:

- (A) The project will have one or more significant effects not discussed in the previous EIR or negative declaration;
- (B) Significant effects previously examined will be substantially more severe than shown in the previous EIR;
- (C) Mitigation measures or alternatives previously found not to be feasible would in fact be feasible, and would substantially reduce one or more significant effects of the project, but the project proponents decline to adopt the mitigation measure or alternative; or
- (D) Mitigation measures or alternatives which are considerably different from those analyzed in the previous EIR would substantially reduce one or more significant effects on the environment, but the project proponents decline to adopt the mitigation measure or alternative.

If the additional analysis completed as part of this environmental review were to find that the conclusions of the previous EIR remain the same and no new significant impacts are identified, or identified impacts are not found to be substantially more severe, or additional mitigation is not necessary, then the question would be answered “no” and no additional environmental document would be required.

(5) Mitigation Measures Implemented to Address Impacts

Pursuant to CEQA Guidelines Section 15162, subd. (a)(3), this column indicates whether the previous EIR provides mitigation measures to address effects in the related impact category. Any previously adopted mitigation measures will be identified. The response will also address proposed revisions to previously adopted mitigation measures. These mitigation measures will be implemented with the construction of the project, as applicable. If “NA” is indicated, the Final EIR has concluded that the impact either does not occur with this project or is not significant, and therefore no additional mitigation measures are needed.

3.2 - Discussion and Mitigation Sections

The following sections include three components for each environmental checklist question: discussion of each checklist question and any potential impacts to the environment, any mitigation measures required, and a conclusion of the analysis. Each component is further described below:

(1) Discussion

A discussion of the elements of the checklist is provided under each environmental category in order to clarify the answers. The discussion provides information about the particular

environmental issue, how the project relates to the issue, and the status of any mitigation that may be required or that has already been implemented.

(2) Mitigation Measures

Applicable mitigation measures from the previous EIR that apply to the proposed project are listed under each environmental category.

(3) Conclusions

A discussion of the conclusion relating to the analysis is contained in each section.

3.3 - Environmental Topics

The following topics are evaluated in accordance with current CEQA Guidelines and requirements:

- Aesthetics
- Agriculture and Forestry Resources
- Air Quality
- Biological Resources
- Cultural Resources and Tribal Cultural Resources
- Energy
- Geology and Soils
- Greenhouse Gas Emissions
- Hazards and Hazardous Materials
- Hydrology and Water Quality
- Land Use and Planning
- Mineral Resources
- Noise
- Population and Housing
- Public Services
- Recreation
- Transportation
- Utilities and Service Systems
- Wildfire

THIS PAGE INTENTIONALLY LEFT BLANK

City of Milpitas Comprehensive Zoning Ordinance Update Project

Addendum

Environmental Issue Area	Conclusion in Previous EIR	Do the Proposed Changes Involve New or More Severe Impacts?	New Circumstances Involving New or More Severe Impacts?	New Information Requiring New Analysis or Verification?	Mitigation Measures
I. Aesthetics, Light, and Glare <i>Except as provided in Public Resources Code Section 21099, would the project:</i>					
a) Have a substantial adverse effect on a scenic vista?	Less than significant impact	No	No	No	None
b) Substantially damage scenic resources, including, but not limited to, trees, rock outcroppings, and historic building within a State Scenic Highway?	Less than significant impact	No	No	No	None
c) In non-urbanized areas, substantially degrade the existing visual character or quality of public views of the site and its surroundings? (Public views are those that are experienced from publicly accessible vantage point). If the project is in an urbanized area, would the project conflict with applicable zoning and other regulations	Less than significant impact	No	No	No	None

Environmental Issue Area	Conclusion in Previous EIR	Do the Proposed Changes Involve New or More Severe Impacts?	New Circumstances Involving New or More Severe Impacts?	New Information Requiring New Analysis or Verification?	Mitigation Measures
governing scenic quality?					
d) Create a new source of substantial light or glare which would adversely affect day or nighttime views in the area?	Less than significant impact	No	No	No	None

Discussion

a) Have a substantial adverse effect on a scenic vista?

Summary of the Previous EIR

The previous EIR indicated that there are no officially designated scenic vistas in the Planning Area. Significant visual resources in the Planning Area include Mission Hills and Monument Peak; Mount Diablo, though outside the Planning Area, is considered a significant visual feature visible from the city limits.

The majority of areas within the City that are designated for urban land uses are already developed. Additionally, the General Plan does not propose to convert any open space lands to urban uses. However, implementation of the General Plan could lead to new and expanded urban development in the City, which could result in interference with views of visual features surrounding the City. Development could also occur along highway corridors with high scenic values; however, the General Plan is developed to minimize interruption of views of nearby visual features by ensuring that new development is primarily an extension of the existing urban landscape.

The previous EIR concluded that the implementation of the policies and actions contained in the General Plan would ensure that new urban residential and nonresidential development in the City is located in and around existing urbanized areas and developed to be visually compatible with open space resources. Therefore, the previous EIR concluded that implementation of the General Plan would result in a less than significant impact regarding scenic vistas.

Proposed Project Analysis and Conclusions

There are no officially designated scenic vistas within the General Plan Planning Area. Accordingly, there would be no impact to scenic vistas. The previous EIR does, however, identify significant visual resources and features. As described in Section 2, Project Description, buildout of the proposed project would result in the same intensity of development as that anticipated in the General Plan and would have a similar impact on the identified visual resources and features.

Furthermore, the proposed project does not include any specific development proposals at this time. Future development and associated land use activities would be subject to the General Plan policies, as applicable, including provisions associated with the protection of visual resources and visual compatibility with open space resources. Future development would be required to undergo design review, through the site development permit process, to ensure consistency with the most up-to-date regulations.

The overall projected land uses, density, and intensity of development at full buildout of the City would remain the same as previously evaluated in the approved General Plan and previous EIR. Therefore, implementation of the proposed project would not introduce new significant environmental impacts related to scenic vistas or significant visual resources or create substantially more severe impacts than those analyzed in the previous EIR. No additional analysis is required.

b) Substantially damage scenic resources, including, but not limited to, trees, rock outcroppings, and historic building within a State Scenic Highway?

Summary of the Previous EIR

The previous EIR indicated that no designated State Scenic Highway is located within the Planning Area, and no scenic highways provide views of the Planning Area. Therefore, the previous EIR concluded that impacts associated with General Plan implementation would be less than significant with respect to scenic resources.

Proposed Project Analysis and Conclusions

There are no officially designated State Scenic Highways within the General Plan Planning Area. A portion of I-680 in the northern portion of the City is listed as eligible for designation as a State Scenic Highway. However, there are no changes being proposed in the immediate vicinity of this portion of I-680.

The proposed project does not include any physical development, specific development proposals or infrastructure plans. The overall projected land uses, density, and intensity of development at full buildout of the City would remain the same as previously evaluated in the approved General Plan and General Plan FEIR. Therefore, implementation of the proposed project would not introduce new significant environmental impacts or create substantially more severe impacts than those analyzed in the previous EIR. No additional analysis is required.

- c) **In non-urbanized areas, substantially degrade the existing visual character or quality of public views of the site and its surroundings? (Public views are those that are experienced from publicly accessible vantage point). If the project is in an urbanized area, would the project conflict with applicable zoning and other regulations governing scenic quality?**

Summary of the Previous EIR

The previous EIR found that the Planning Area is considered an urbanized area. Zoning and other regulations governing scenic quality in the City include the Design Guidelines and Plan Review Checklist, the City of Milpitas Master Streetscape Plan, and voter-approved Measures I, J, and K (summarized on page LU-2 of the General Plan Land Use Element). The previous EIR also noted that the policies and actions included in the General Plan are intended to complement and further the intent of these provisions regulating scenic quality and resources, and any development occurring under the General Plan would be subject to compliance with these guidelines, as well as applicable regulations set forth in the Municipal Code. The previous EIR concluded that, with compliance with applicable regulations, implementation of the General Plan would result in a less than significant impact related to consistency with regulations governing scenic quality.

Proposed Project Analysis and Conclusions

As described in Section 2, Project Description, buildout of the proposed project would result in the same intensity of development as that anticipated in the General Plan.

Additionally, the proposed project includes updates to the Zoning Ordinance regarding design standards for signage and newly constructed single-family residential units, as well as additional landscape standards, all of which would protect visual character in the City.

The proposed project does not include any physical development, specific development proposals or infrastructure plans. Future development associated with implementation of the proposed project would undergo discretionary review to ensure that such development matches the surrounding visual character and complies with the most up-to-date development standards in the General Plan and Zoning Ordinance. The overall projected land uses, density, and intensity of development at full buildout of the City would remain the same as previously evaluated in the approved General Plan and previous EIR. Therefore, implementation of the proposed project would not introduce new significant environmental impacts or create substantially more severe impacts than those analyzed in the previous EIR. No additional analysis is required.

- d) **Create a new source of substantial light or glare which would adversely affect day or nighttime views in the area?**

Summary of the Previous EIR

The previous EIR found that implementation of the General Plan would introduce new sources of daytime glare into previously developed areas and increase the amount of daytime glare in existing urbanized areas. Additionally, exterior lighting around commercial and industrial areas may be

present throughout the night, and nighttime lighting would be most severe in areas that do not currently experience high levels of nighttime lighting. The previous EIR also indicated that future development would be required to be consistent with the General Plan, as well as lighting and design requirements in the Municipal Code. Therefore, the previous EIR concluded that, with the implementation of applicable General Plan policies and actions and the Municipal Code during the design review process, impacts related to daytime glare and nighttime lighting would be less than significant.

Proposed Project Analysis and Conclusions

As described in Section 2, Project Description, buildout of the proposed project would result in the same intensity of development as that anticipated in the General Plan. As such, the proposed project would likely introduce a similar amount of light and glare to the Planning Area.

The proposed project includes the addition of new lighting standards, which would reduce impacts related to light and glare. The proposed project does not include any physical development, specific development proposals or infrastructure plans. The overall projected land uses, density, and intensity of development at full buildout of the City would remain the same as previously evaluated in the approved General Plan and previous EIR. Therefore, implementation of the proposed project would not introduce new significant environmental impacts or create substantially more severe impacts than those analyzed in the previous EIR. No additional analysis is required.

Mitigation Measures

None required.

Conclusion

With regard to Aesthetics, the analysis demonstrates that:

1. No substantial changes are proposed in the project which require major revisions to the previous EIR due to new significant effects or a substantial increase in the severity of previously identified effects.
2. No substantial changes are proposed with respect to the circumstances under which the project is undertaken which require major revisions to the previous EIR due to new significant effects or a substantial increase in the severity of previously identified effects.
3. No new information of substantial importance indicates any new or more significant effects than shown in the previous EIR.
4. No mitigation measures are necessary because the proposed project's specific impacts would be less than significant.
5. None of the conditions described in CEQA Guidelines Section 15162 calling for the preparation of a subsequent EIR or negative declaration have occurred.

Environmental Issue Area	Conclusion in Previous EIR	Do the Proposed Changes Involve New or More Severe Impacts?	New Circumstances Involving New or More Severe Impacts?	New Information Requiring New Analysis or Verification?	Mitigation Measures
II. Agriculture and Forestry Resources <i>In determining whether impacts to agricultural resources are significant environmental effects, lead agencies may refer to the California Agricultural Land Evaluation and Site Assessment Model (1997) prepared by the California Dept. of Conservation as an optional model to use in assessing impacts on agriculture and farmland. In determining whether impacts to forest resources, including timberland, are significant environmental effects, lead agencies may refer to information compiled by the California Department of Forestry and Fire Protection regarding the state's inventory of forest land, including the Forest and Range Assessment Project and the Forest Legacy Assessment project; and forest carbon measurement methodology provided in Forest Protocols adopted by the California Air Resources Board. Would the project:</i>					
a) Convert Prime Farmland, Unique Farmland, or Farmland of Statewide Importance (Farmland), as shown on the maps prepared pursuant to the Farmland Mapping and Monitoring Program of the California Resources Agency, to nonagricultural use?	Less than significant impact	No	No	No	None
b) Conflict with existing zoning for agricultural use, or a Williamson Act Contract?	Less than significant impact	No	No	No	None
c) Conflict with existing zoning for, or cause rezoning	No impact	No	No	No	None

Environmental Issue Area	Conclusion in Previous EIR	Do the Proposed Changes Involve New or More Severe Impacts?	New Circumstances Involving New or More Severe Impacts?	New Information Requiring New Analysis or Verification?	Mitigation Measures
of, forest land (as defined in Public Resources Code Section 12220(g)), timberland (as defined by Public Resources Code Section 4526), or timberland zoned Timberland Production (as defined by Government Code Section 51104(g))?					
d) Result in the loss of forest land or conversion of forest land to non-forest use?	No impact	No	No	No	None
e) Involve other changes in the existing environment which, due to their location or nature, could result in conversion of Farmland, to nonagricultural use or conversion of forest land to non-forest use?	Less than significant impact	No	No	No	None

Discussion

a-e) Conversion of Important Farmland to Nonagricultural Use, Conflict with Existing Zoning for Agricultural Use or Williamson Act Contracts, Conflict with Existing Forest Land Zoning, Conversion of Forest Land to Non-Forest Use, and Other Changes to Convert Farmland to Nonagricultural Use or Forest Land to Non-Forest Use

Would the project:

- a) Convert Prime Farmland, Unique Farmland, or Farmland of Statewide Importance (Farmland), as shown on the maps prepared pursuant to the Farmland Mapping and Monitoring Program of the California Resources Agency, to nonagricultural use?**
- b) Conflict with existing zoning for agricultural use, or a Williamson Act Contract?**
- c) Conflict with existing zoning for, or cause rezoning of, forest land (as defined in Public Resources Code Section 12220(g)), timberland (as defined by Public Resources Code Section 4526), or timberland zoned Timberland Production (as defined by Government Code Section 51104(g))?**
- d) Result in the loss of forest land or conversion of forest land to non-forest use?**
- e) Involve other changes in the existing environment which, due to their location or nature, could result in conversion of Farmland, to nonagricultural use or conversion of forest land to non-forest use?**

Summary of the Previous EIR

The previous EIR indicated that there are no parcels within the City that have a land use designation for agricultural use or forest land, contain agriculture or forestry uses, have a Williamson Act Contract, or are on lands identified by the California Department of Conservation's Farmland Mapping and Monitoring Program (FMMP).

The majority of the areas within the City are designated for urban land uses and are already developed. While there are three parcels throughout the Planning Area that are zoned for agricultural use, none of these parcels are in active agricultural production. Furthermore, parcels within the Zoning District Agricultural District (A) are not intended to be used exclusively for agricultural uses in perpetuity. Table 1: General Plan Designations and Implementing Zoning Districts in the General Plan Land Use Element notes that the A zoning district is consistent with all land use designations; therefore, a zoning change from A to any other zoning district can be made in general accord with the General Plan.

Therefore, the previous EIR concluded that implementation of the General Plan would result in a less than significant impact on Agricultural and Forestry Resources.

Proposed Project Analysis and Conclusions

There are currently no lands in the General Plan Planning Area currently being used for agriculture or forestry. While there are parcels with a land use designation of Agriculture (A) in the General Plan Planning Area, none of these parcels currently support agricultural uses. The proposed project also does not include changes to these zones to nonagricultural zones. Therefore, implementation of the proposed project would not introduce new significant environmental impacts or create substantially more severe impacts than those analyzed in the previous EIR. No additional analysis is required.

Mitigation Measures

None required.

Conclusion

With regard to Agriculture and Forestry Resources, the analysis demonstrates that:

1. No substantial changes are proposed in the project which require major revisions to the previous EIR due to new significant effects or a substantial increase in the severity of previously identified effects.
2. No substantial changes are proposed with respect to the circumstances under which the project is undertaken which require major revisions to the previous EIR due to new significant effects or a substantial increase in the severity of previously identified effects.
3. No new information of substantial importance indicates any new or more significant effects than shown in the previous EIR.
4. No mitigation measures are necessary because the proposed project's specific impacts would be less than significant.
5. None of the conditions described in CEQA Guidelines Section 15162 calling for the preparation of a subsequent EIR or negative declaration have occurred.

Environmental Issue Area	Conclusion in Previous EIR	Do the Proposed Changes Involve New or More Severe Impacts?	New Circumstances Involving New or More Severe Impacts?	New Information Requiring New Analysis or Verification?	Mitigation Measures
III. Air Quality <i>Where available, the significance criteria established by the applicable air quality management district or air pollution control district may be relied upon to make the following determinations. Would the project:</i>					
a) Conflict with or obstruct implementation of the applicable air quality plan?	Less than significant impact	No	No	No	None
b) Result in a cumulatively considerable net increase of any criteria pollutant for which the project region is nonattainment under an applicable federal or state ambient air quality standard?	Less than significant impact	No	No	No	None
c) Expose sensitive receptors to substantial pollutant concentrations?	Less than significant impact	No	No	No	None
d) Result in other emissions (such as those leading to odors or) adversely affecting a substantial number of people?	Less than significant impact	No	No	No	None

Discussion

a) Conflict with or obstruct implementation of the applicable air quality plan?

Summary of the Previous EIR

The previous EIR determined that the General Plan includes various policies and actions aimed at improving air quality by promoting compact urban development form, emphasizing infill development, and ensuring that land use patterns do not expose sensitive receptors to pollutant concentrations. The General Plan would also reduce Vehicle Miles Traveled (VMT) per service population at buildout using complete streets and multimodal transportation systems. The previous EIR determined that the implementation of the General Plan would be consistent with the Bay Area Air Quality Management District's (BAAQMD) 2017 Clean Air Plan through policies reducing greenhouse gas (GHG) emissions, criteria pollutant emissions, odors, health risks, and other emissions. The General Plan would also be consistent with the goals of the BAAQMD by reducing emissions of criteria pollutants associated with VMT. Therefore, the previous EIR concluded that impacts would be less than significant.

Proposed Project Analysis and Conclusions

The proposed project would update the Municipal Code, Zoning Map, and General Plan, to create conformity between the General Plan and the Zoning Ordinance. The proposed project would also expand performance standards, including those for air contaminants, to create consistency with the City's CAP. As explained under Section 2.3, Project Characteristics, buildout of the proposed project would result in the same land use densities and intensities as was previously evaluated under the approved previous EIR. Therefore, air quality impacts associated with the proposed project would remain consistent with those identified in the previous EIR analyses, including the conclusions that the General Plan is consistent with the BAAQMD's 2017 Clean Air Plan, and would have a less than significant impact as future individual development projects under the proposed project would be required to comply with policies and measures contained in the General Plan. At the time development proposals are submitted for application, they would be required to comply with the most up-to-date BAAQMD regulations and guidance, as well as the California Green Building Code (CALGreen), which provide additional policies and measures to reduce air quality impacts. Accordingly, none of the legislative changes represent new information of substantial importance because they do not show that the proposed project would have significant effects not discussed in or more severe than shown in the previous EIR. Therefore, implementation of the proposed project would not introduce new significant environmental impacts or create substantially more severe impacts than those analyzed in the previous EIR. No additional analysis is required.

b) Result in a cumulatively considerable net increase of any criteria pollutant for which the project region is nonattainment under an applicable federal or state ambient air quality standard?

Summary of the Previous EIR

Refer to summary provided in Impact III(a).

Proposed Project Analysis and Conclusions

Consistent with the previous EIR, future individual development projects resulting from buildout of the proposed project would be evaluated under the policies and programs contained in the General Plan. The overall buildout numbers from the proposed project would be the same as those contained in the General Plan, resulting in similar operational emissions. As such, the traffic volumes would continue to meet the BAAQMD screening criteria for CO concentrations. The proposed project would also expand performance standards, including those for air contaminants, to create consistency with the City's CAP. The proposed project would also expand on existing performance standards, including those for air contaminants, to ensure consistency with the City's CAP. Furthermore, the proposed project would expand TDM requirements and reduce required parking ratios. Parking on its own is not considered a physical impact on the environment under CEQA. Reduced parking could promote alternative methods of transit such as walking and biking, which could decrease the number of vehicles on the road and the secondary effects to traffic and air quality.³ Reducing parking minimums (and promoting shared parking, off-site parking, and car-share parking) allows for more compact and efficient urban layouts that prioritize pedestrians and alternative transit, creating more livable and attractive neighborhoods. Reduction in parking could also allow for increased alternative transit infrastructure, such as bike lanes, pedestrian-friendly streets, and public transit hubs. The expansion of TDM requirements would improve transportation efficiency and further support and incentivize a reduction in traffic by promoting alternative transit. Therefore, air quality impacts associated with the proposed project would be consistent with those identified in the previous EIR analyses and would have a less than significant impact, as future individual development projects under the proposed project would be required to comply with policies and measures contained in the General Plan. Therefore, implementation of the proposed project would not introduce new significant environmental impacts or create substantially more severe impacts than those analyzed in the previous EIR. No additional analysis is required.

c) Expose sensitive receptors to substantial pollutant concentrations?***Summary of the Previous EIR***

The previous EIR determined that the implementation of the General Plan would have the potential to introduce new sources of toxic air contaminant (TAC) and PM_{2.5} emissions within the City as well as siting new sensitive receptors in close proximity to existing sources of air pollutants. However, the previous EIR identified various policies and actions within the General Plan intended to minimize exposure of TACs to sensitive receptors within the City. For example, Policy CON 7-2 requires adequate buffer or setback distances between sensitive land uses and potential sources of toxic or harmful air emissions. Additionally, Policy CON 7-3 requires projects that generate high levels of pollutants to incorporate air quality mitigations into design, and Action CO-7c requires site-specific air quality Health Risk Assessments (HRAs) for developments that would place sensitive receptors within a specific distance from sources of TAC emissions. Furthermore, the previous EIR found that all new

³ Washington State Department of Transportation (WSDOT). 2010. Impacts of VMT Reduction Strategies on Selected Areas and Groups. December.

sources of TAC emissions within the City would be required to obtain an Air Permit from BAAQMD, including the analysis of TAC or PM_{2.5} emissions generated and potential health impacts to the nearest sensitive receptor. Therefore, the previous EIR determined that the General Plan would minimize exposure to TACs and PM_{2.5} concentrations within the City. Therefore, the previous EIR concluded that impacts would be less than significant.

Proposed Project Analysis and Conclusions

As discussed above, buildout of the proposed project would result in the same land use densities and intensities as those analyzed under the previous EIR. The proposed project would not propose any significant land use modifications that could result in a substantial increase in air pollutant emissions. Furthermore, future individual development projects would be required to comply with applicable General Plan policies and measures described above, as well as applicable BAAQMD rules and regulations, designed to minimize the potential exposure of sensitive receptors to substantial concentrations of TACs and PM_{2.5} within the City. The proposed project would also expand performance standards, including those for air contaminants, to create consistency with the City's CAP. Therefore, implementation of the proposed project would not introduce new significant environmental impacts or create substantially more severe impacts than those analyzed in the previous EIR. No additional analysis is required.

d) Result in other emissions (such as those leading to odors or) adversely affecting a substantial number of people?

Summary of the Previous EIR

The previous EIR determined that potential odor sources within the City are the Newby Island Landfill and Composting operation, the Santa Clara/San José Wastewater Facility, which is also known as the Water Pollution Control Plant (WPCP), the Zanker Landfill and Composting Facility, and the Zanker Organic Digester Facility. The previous EIR found that the General Plan does not include land uses within the vicinity of these or any other potential sources of objectional odors. Future individual development projects with the potential to generate significant objectionable odors would be required to undergo CEQA review, as applicable, and the implementation of the General Plan policies would further minimize the potential for other emissions to adversely affect a substantial number of people. Therefore, the previous EIR concluded that impacts related to odors would be less than significant.

Proposed Project Analysis and Conclusions

Implementation of the proposed project would result in the same land use patterns as well as land use densities and intensities as those identified and analyzed under the previous EIR. Additionally, the proposed project includes expansion of performance standards for odors and air contaminants, in order to create consistency with the City's CAP. Furthermore, the proposed project would not place sensitive land uses near odor sources beyond what was analyzed in the previous EIR. Therefore, implementation of the proposed project would not introduce new significant environmental impacts or create substantially more severe impacts than those analyzed in the previous EIR. No additional analysis is required.

Mitigation Measures

None required.

Conclusion

With regard to Air Quality, the analysis demonstrates that:

1. No substantial changes are proposed in the project which require major revisions to the previous EIR due to new significant effects or a substantial increase in the severity of previously identified effects.
2. No substantial changes are proposed with respect to the circumstances under which the project is undertaken which require major revisions to the previous EIR due to new significant effects or a substantial increase in the severity of previously identified effects.
3. No new information of substantial importance indicates any new or more significant effects than shown in the previous EIR.
4. No mitigation measures are necessary because the proposed project's specific impacts would be less than significant.
5. None of the conditions described in CEQA Guidelines Section 15162 calling for the preparation of a subsequent EIR or negative declaration have occurred.

Environmental Issue Area	Conclusion in Previous EIR	Do the Proposed Changes Involve New or More Severe Impacts?	New Circumstances Involving New or More Severe Impacts?	New Information Requiring New Analysis or Verification?	Mitigation Measures
IV. Biological Resources <i>Would the project:</i>					
a) Have a substantial adverse effect, either directly or through habitat modifications, on any species identified as a candidate, sensitive, or special-status species in local or regional plans, policies, or regulations, or by the California Department of Fish and Wildlife or United States Fish and Wildlife Service?	Less than significant impact	No	No	No	None
b) Have a substantial adverse effect on any riparian habitat or other sensitive natural community identified in local or regional plans, policies, and regulations or by the California Department of Fish and Wildlife or United States Fish	Less than significant impact	No	No	No	None

Environmental Issue Area	Conclusion in Previous EIR	Do the Proposed Changes Involve New or More Severe Impacts?	New Circumstances Involving New or More Severe Impacts?	New Information Requiring New Analysis or Verification?	Mitigation Measures
and Wildlife Service?					
c) Have a substantial adverse effect on state or federally protected wetlands (including, but not limited to, marsh, vernal pool, coastal, etc.) through direct removal, filling, hydrological interruption, or other means?	Less than significant impact	No	No	No	None
d) Interfere substantially with the movement of any native resident or migratory fish or wildlife species or with established native resident or migratory wildlife corridors, or impede the use of wildlife nursery sites?	Less than significant impact	No	No	No	None
e) Conflict with any local policies or ordinances protecting biological resources, such as a tree preservation policy or ordinance?	Less than significant impact	No	No	No	None

Environmental Issue Area	Conclusion in Previous EIR	Do the Proposed Changes Involve New or More Severe Impacts?	New Circumstances Involving New or More Severe Impacts?	New Information Requiring New Analysis or Verification?	Mitigation Measures
f) Conflict with the provisions of an adopted habitat conservation plan, natural community conservation plan, or other approved local, regional, or state habitat conservation plan?	Less than significant impact	No	No	No	None

Discussion

- a) **Have a substantial adverse effect, either directly or through habitat modifications, on any species identified as a candidate, sensitive, or special-status species in local or regional plans, policies, or regulations, or by the California Department of Fish and Wildlife or United States Fish and Wildlife Service?**

Summary of the Previous EIR

The previous EIR concluded that development associated with the implementation of the General Plan could result in the direct loss of habitat areas associated with special-status plant and animal species. Additionally, indirect impacts to special-status plant and animal species could occur, including habitat degradation, due to impacts to water quality, increased human presence, and loss of foraging habitat. However, special-status plant and animal species receive protection from various federal and state laws and regulations, including the Endangered Species Act and the California Endangered Species Act (CESA). These regulations generally prohibit the removal of a species or direct impact to foraging and breeding habitats without a special permit. Additionally, the previous EIR indicated that the General Plan includes various policies and actions intended to reduce or avoid impacts to special-status plant and animal species, such as General Plan Policies CON 2-1, CON 2-3, CON 3-1, CON 3-2, CON 3-4, CON 3-5, and CON 3-7, which require the conservation and/or replacement of trees, preservation of riparian corridors, and development of an urban forest along major corridors. Therefore, the previous EIR concluded that impacts would be less than significant.

Proposed Project Analysis and Conclusions

The proposed project does not propose any physical development and would result in the same land use patterns, densities, and intensities as those already evaluated in the previous EIR thereby precluding the potential for new impacts associated with biological resources beyond those already evaluated and disclosed in the previous EIR. Future development and land use activities resulting from the proposed project would be subject to federal and state regulations, including the Endangered Species Act and CESA, as well as General Plan goals, policies, and actions that would reduce impacts related to special-status plant and animal species.

Future development projects would also be evaluated for conformance with the General Plan, Municipal Code, and other regulations, as applicable. Applicable policies may include, but are not limited to, General Plan Policies CON 2-1, CON 2-3, CON 3-1, CON 3-2, CON 3-4, CON 3-5, and CON 3-7, which require the conservation and/or replacement of trees, preservation of riparian corridors, and development of an urban forest along major corridors. The General Plan also includes Action CON-2a, 2b, 2f, 3a through 3c, 3f, 3g, 3j, and 3l, which involve coordination with the California Department of Fish and Wildlife (CDFW), Santa Clara County, the Santa Clara Valley Water District, and local water district groups; and require compliance with the Santa Clara Valley Habitat Plan.

Therefore, implementation of the proposed project would not introduce new significant environmental impacts or create substantially more severe impacts than those analyzed in the previous EIR. No additional analysis is required.

- b) Have a substantial adverse effect on any riparian habitat or other sensitive natural community identified in local or regional plans, policies, and regulations or by the California Department of Fish and Game or United States Fish and Wildlife Service?**

Summary of the Previous EIR

The previous EIR concluded that development associated with the implementation of the General Plan could change the physical environment, thereby adversely affecting riparian habitat or sensitive natural communities. A California Natural Diversity Database (CNDDB) search revealed three sensitive natural communities within the 12-quad region of the Planning Area, including the aquatic communities of the Northern Coastal Salt Marsh and the Sycamore Alluvial Woodland, as well as the terrestrial community of Serpentine Bunchgrass grassland. Additionally, the previous EIR identified numerous aquatic habitats that qualify as sensitive habitat within the City. Therefore, implementation of individual projects would require site-specific review of the project site to determine the presence or absence of riparian habitat or natural sensitive communities. If riparian habitat or natural sensitive communities are present and disturbance is required, federal and state laws require measures to reduce, avoid, or compensate for impacts to these resources. Furthermore, development projects would be required to comply with the General Plan's policies intended to protect sensitive natural communities, such as General Plan Policies CON-3.1 through CON-3.6, which require the preservation and enhancement of biological communities and riparian habitat and limit the disturbance of natural water bodies and drainage systems in the City. Therefore, the previous EIR concluded that impacts would be less than significant.

Proposed Project Analysis and Conclusions

The proposed project does not propose any physical development and would result in the same land use patterns, densities, and intensities as those already evaluated in the previous EIR, thereby precluding the potential for new impacts associated with sensitive natural communities and riparian habitat beyond those already evaluated and disclosed in the previous EIR. Future development and land use activities resulting from the proposed project would be subject to federal and state regulations, as well as General Plan goals, policies, and actions detailed above, which would require site-specific review of future project sites to determine whether riparian habitat or natural sensitive communities are present and mitigate as necessary.

Future development projects would also be evaluated for conformance with the General Plan, Municipal Code, and other regulations, as applicable. Therefore, implementation of the proposed project would not introduce new significant environmental impacts or create substantially more severe impacts than those analyzed in the previous EIR. No additional analysis is required.

- c) Have a substantial adverse effect on state or federally protected wetlands (including, but not limited to, marsh, vernal pool, coastal, etc.) through direct removal, filling, hydrological interruption, or other means?**

Summary of the Previous EIR

The previous EIR determined that the City contains numerous aquatic habitats that qualify as federally protected wetlands and jurisdictional waters found in the northwest corner of the Planning Area. Section 404 of the Clean Water Act (CWA) requires any project that involves disturbance to a wetland or water of the United States to obtain a permit that authorizes the disturbance. If a project cannot avoid a wetland or jurisdictional water, then the United States Army Corps of Engineers (USACE) requires that an equal amount of wetland be created elsewhere to mitigate loss of wetlands.

The previous EIR determined that construction activities could result in the disturbance or loss of protected waters of the United States, but individual projects would be required to have a detailed review of the project site to determine the presence or absence of water features and to reduce, avoid, or compensate for impacts to these resources. Furthermore, projects would be required to comply with the General Plan's policies and actions intended to protect wetlands and jurisdictional water features, such as General Plan Policies CON-3.1 through CON-3.6, which require the preservation and enhancement of biological communities and riparian habitat and limit the disturbance of natural water bodies and drainage systems in the City. Therefore, the previous EIR concluded that impacts would be less than significant.

Proposed Project Analysis and Conclusions

The proposed project does not propose any physical development and would result in the same land use patterns, densities, and intensities as those already evaluated in the previous EIR, thereby precluding the potential for new impacts associated with federally protected wetlands beyond those already evaluated and disclosed in the previous EIR. Future development and land use activities resulting from the proposed project would be subject to federal and state regulations, including CWA

and USACE requirements, as well as General Plan goals, policies, and actions intended to protect wetlands and jurisdictional water features, described above.

Future development projects would also be evaluated for conformance with the General Plan, Zoning Ordinance, and other regulations, as applicable. Therefore, implementation of the proposed project would not introduce new significant environmental impacts or create substantially more severe impacts than those analyzed in the previous EIR. No additional analysis is required.

d) Interfere substantially with the movement of any native resident or migratory fish or wildlife species or with established native resident or migratory wildlife corridors, or impede the use of wildlife nursery sites?

Summary of the Previous EIR

The previous EIR concluded that implementation of the General Plan would not interfere substantially with the movement of any native resident or migratory fish or wildlife species or with wildlife corridors. The previous EIR found that the City contains numerous aquatic habitats that may be used for movement of wildlife, but the areas of land next to waterways within the city limits were generally designated for urban uses by the previous Land Use Map and were generally developed with urban uses. Therefore, the creeks at the time did not function as important movement corridors for native wildlife.

The updated General Plan Land Use Map that was adopted as part of the implementation of the most recent General Plan designates the majority of land adjacent to existing waterways as existing waterways as Public Open Space (POS) to allow the area to be used by wildlife as movement corridors.

Discretionary projects associated with the implementation of the General Plan would be required to undergo a detailed review to determine the presence or absence of movement corridors on the project site and to reduce, avoid, or compensate for impacts to these resources. Furthermore, the General Plan contains policies and actions intended to protect movement corridors, including Policies CON-3.1 through CON-3.6 and Actions CON-3a through 3c, CON-3e, CON-3f, CON-3h, CON 3j, and CON-3l. Therefore, the previous EIR concluded that impacts would be less than significant.

Proposed Project Analysis and Conclusions

The proposed project does not propose any physical development and would result in the same land use patterns, densities, and intensities as those already evaluated in the previous EIR. Additionally, the proposed project does not propose to convert any open space lands to urban uses. This would preclude the potential for new impacts on wildlife movement corridors beyond those already evaluated and disclosed in the previous EIR. Future development and land use activities resulting from the proposed project would be subject to federal and state regulations, including CWA and USACE requirements, as well as General Plan goals, policies, and actions, described above, which require individual projects to determine the presence or absence of movement corridors and to mitigate impacts as necessary.

Furthermore, future development projects would also be evaluated for conformance with the General Plan, Municipal Code, and other regulations, as applicable. Therefore, implementation of the proposed project would not introduce new significant environmental impacts or create substantially more severe impacts than those analyzed in the previous EIR. No additional analysis is required.

e) Conflict with any local policies or ordinances protecting biological resources, such as a tree preservation policy or ordinance?

Summary of the Previous EIR

The previous EIR concluded that since the General Plan is a policy-level document, it would not conflict with local policies or ordinances. Further, individual development projects associated with the implementation of the General Plan would be required to comply with the General Plan and with the Municipal Code. Therefore, impacts would be less than significant.

Proposed Project Analysis and Conclusions

The proposed project does not propose any physical development and would result in the same land use patterns, densities, and intensities as those already evaluated in the previous EIR, thereby precluding the potential for new impacts on the City's local policies protecting biological resources beyond those already evaluated and disclosed in the previous EIR. Future development projects would be evaluated for conformance with the General Plan, Municipal Code, and other regulations, as applicable. Therefore, implementation of the proposed project would not introduce new significant environmental impacts or create substantially more severe impacts than those analyzed in the previous EIR. No additional analysis is required.

f) Conflict with the provisions of an adopted habitat conservation plan, natural community conservation plan, or other approved local, regional, or state habitat conservation plan?

Summary of the Previous EIR

The previous EIR found that implementation of the General Plan would not conflict with the Santa Clara Valley Habitat Plan or any other Habitat Conservation Plans (HCPs). The City is not currently a permittee of the Santa Clara Valley Habitat Plan, and the land within the city limits is not within the Habitat Plan Study Area and Permit Area. Additionally, the previous EIR determined that the Land Use Map did not re-designate any land designated for open space or habitat protection. Although the City is not a permittee of the Santa Clara Valley Habitat Plan, future projects associated with the implementation of the General Plan would be required to comply with the Santa Clara Valley Habitat Plan through the implementation of General Plan Action CON-3a, which states "Require new development, as well as infrastructure projects, long-range planning projects, and other projects, to comply with the requirements of the Santa Clara Valley Habitat Plan to ensure that potentially significant impacts to special-status species and sensitive resources are adequately addressed." Therefore, the previous EIR concluded that impacts would be less than significant.

Proposed Project Analysis and Conclusions

The proposed project does not propose any physical development and would result in the same land use patterns, densities, and intensities as those already evaluated in the previous EIR, thereby precluding the potential for new impacts on HCPs or Natural Community Conservation Plans (NCCPs) beyond those already evaluated and disclosed in the previous EIR. Future development and land use activities resulting from the proposed project would be required to comply with the Santa Clara Valley Habitat Plan through the implementation of Action CON-3a in the General Plan. Furthermore, future development projects would also be evaluated for conformance with the General Plan, Santa Clara Valley Habitat Plan, Municipal Code, and other regulations, as applicable. Therefore, implementation of the proposed project would not introduce new significant environmental impacts or create substantially more severe impacts than those analyzed in the previous EIR. No additional analysis is required.

Mitigation Measures

None required.

Conclusion

With regard to Biological Resources, the analysis demonstrates that:

1. No substantial changes are proposed in the project which require major revisions to the previous EIR due to new significant effects or a substantial increase in the severity of previously identified effects.
2. No substantial changes are proposed with respect to the circumstances under which the project is undertaken which require major revisions to the previous EIR due to new significant effects or a substantial increase in the severity of previously identified effects.
3. No new information of substantial importance indicates any new or more significant effects than shown in the previous EIR.
4. No mitigation measures are necessary because the proposed project's specific impacts would be less than significant.
5. None of the conditions described in CEQA Guidelines Section 15162 calling for the preparation of a subsequent EIR or negative declaration have occurred.

Environmental Issue Area	Conclusion in Previous EIR	Do the Proposed Changes Involve New or More Severe Impacts?	New Circumstances Involving New or More Severe Impacts?	New Information Requiring New Analysis or Verification?	Mitigation Measures
V. Cultural and Tribal Cultural Resources					
<i>Would the project:</i>					
a) Cause a substantial adverse change in the significance of a historical resource as pursuant to Section 15064.5?	Less than significant impact	No	No	No	None
b) Cause a substantial adverse change in the significance of an archaeological resource pursuant to Section 15064.5?	Less than significant impact	No	No	No	None
c) Disturb any human remains, including those interred outside of formal cemeteries?	Less than significant impact	No	No	No	None
<i>Would the project cause a substantial adverse change in the significance of a Tribal Cultural Resource, defined in Public Resources Code Section 21074 as either a site, feature, place, cultural landscape that is geographically defined in terms of the size and scope of the landscape, sacred place, or object with cultural value to a California Native American Tribe, and that is:</i>					
d) Listed or eligible for listing in the California Register of Historical Resources, or in a local register of historical resources as defined in Public Resources Code Section 5020.1(k), or	Less than significant impact	No	No	No	None

Environmental Issue Area	Conclusion in Previous EIR	Do the Proposed Changes Involve New or More Severe Impacts?	New Circumstances Involving New or More Severe Impacts?	New Information Requiring New Analysis or Verification?	Mitigation Measures
e) A resource determined by the lead agency, in its discretion and supported by substantial evidence, to be significant pursuant to criteria set forth in subdivision (c) of Public Resources Code Section 5024.1. In applying the criteria set forth in subdivision (c) of Public Resource Code Section 5024.1, the lead agency shall consider the significance of the resource to a California Native American Tribe.	Less than significant impact	No	No	No	None

Discussion

Cultural Resources

- a) **Cause a substantial adverse change in the significance of a historical resource as pursuant to Section 15064.5?**

Summary of the Previous EIR

The previous EIR determined that the General Plan Planning Area includes various known historic resource sites and would have the potential for undiscovered prehistoric sites to be located in the Planning Area as well. Thirty-three cultural resources have been identified within the Planning Area

and 25 buildings are identified on the Santa Clara County Historic Property Data File Directory. The previous EIR further determined that future development associated with the implementation of the General Plan could affect known historical or unknown historical and archaeological resources which have not yet been identified.

Future projects would be evaluated for conformance with the General Plan, Municipal Code, and other applicable state and local regulations, as well as analyzed for potential environmental impacts, consistent with CEQA. Additionally, the previous EIR includes policies and actions that would reduce impacts to cultural, historic, and archaeological resources, such as requiring archaeological monitoring, halting ground-disturbing activities and construction in the event that a resource is discovered, and Tribal consultation. Therefore, the previous EIR concluded that impacts related to historic and archaeological resources would be less than significant.

Proposed Project Analysis and Conclusions

The proposed project does not include any ground disturbance and therefore would not directly result in impacts related to historic resources. Future individual development projects would be required to comply with General Plan policies and actions, such as Policy CON 4-1, which requires a record search of the California Historical Resources Information System (CHRIS) at the Northwest Information Center (NWIC) at Sonoma State University. Furthermore, Policy CON 5-2 requires that future individual development projects evaluate the condition of historical buildings when considering the demolition of historic structures, and Action CON 4a requires a cultural survey prior to approval of any project in areas that are known to be sensitive for cultural or archaeological resources. If historic resources are identified, Action CON 4b requires that all development, infrastructure, and other ground-disturbing projects comply with certain conditions and processes in the event that there is an inadvertent discovery of historic resources. Therefore, implementation of the proposed project would not introduce new significant environmental impacts or create substantially more severe impacts than those analyzed in the previous EIR. No additional analysis is required.

b) Cause a substantial adverse change in the significance of an archaeological resource pursuant to Section 15064.5?

Summary of the Previous EIR

Refer to the summary provided in Impact V(a).

Proposed Project Analysis and Conclusions

The proposed project does not include any ground disturbance and therefore would not directly result in impacts related to historic resources. Future individual development projects would be required to comply with General Plan policies and actions, such as Policy CON 4-1, which requires a record search of the CHRIS at the NWIC at Sonoma State University. Action CON 4a requires a cultural survey prior to approval of any project in areas that are sensitive for cultural or archaeological resources. If archaeological resources are identified, Action CON 4b requires that all development, infrastructure, and other ground-disturbing projects comply with certain conditions and processes in the event that there is an inadvertent discovery of archaeological resources. Therefore,

implementation of the proposed project would not introduce new significant environmental impacts or create substantially more severe impacts than those analyzed in the General Plan. No additional analysis is required.

c) Disturb any human remains, including those interred outside of formal cemeteries?

Summary of the Previous EIR

The previous EIR determined that excavation and construction activities allowed under the General Plan may yield human remains that may not be marked in former burials. Future projects may disturb or destroy buried Native American human remains. However, the previous EIR further identified that future development projects in the City would be evaluated for conformance with the General Plan, Municipal Code, and state and local regulations, as well as analyzed for potential environmental impacts, consistent with CEQA. Public Resources Code Section 5097 requires construction activities to stop work and follow specific notification procedures in the event that human remains are inadvertently discovered during development activities. The General Plan also requires that human remains are treated in compliance with the provisions of California Health and Safety Code Section 7050.5 and California Public Resources Code Section 5097.98. Therefore, the previous EIR concluded that impacts related to human remains would be less than significant.

Proposed Project Analysis and Conclusions

The proposed project does not include any ground disturbance and therefore would not result in impacts related to historic resources. Future individual development projects would be required to comply with General Plan policies and actions, such as Policy CON 4-1, which requires a record search of the CHRIS at the NWIC at Sonoma State University. Policy CON 4-2 requires that if human remains are found during construction, they are treated in compliance with the provisions of California Health and Safety Code Section 7050.5 and California Public Resources Code Section 5097.98. Policy CON 4-3 requires collaboration with Native American Tribal representatives to identify and appropriately address impacts to Native American cultural resources and sacred sites during the development review process. Action CON 4a requires a cultural survey prior to approval of any project in areas that are known to be sensitive for cultural or archaeological resources. If archaeological resources are identified, Action CON 4b requires all development, infrastructure, and other ground-disturbing projects to comply with certain conditions and processes in the event that there is an inadvertent discovery of human remains. Therefore, implementation of the proposed project would not introduce new significant environmental impacts or create substantially more severe impacts than those analyzed in the previous EIR. No additional analysis is required.

Tribal Cultural Resources

Would the project cause a substantial adverse change in the significance of a Tribal Cultural Resource, defined in Public Resources Code Section 21074 as either a site, feature, place, cultural landscape that is geographically defined in terms of the size and scope of the landscape, sacred place, or object with cultural value to a California Native American Tribe, and that is:

- d) **Listed or eligible for listing in the California Register of Historical Resources, or in a local register of historical resources as defined in Public Resources Code Section 5020.1(k), or**
- e) **A resource determined by the lead agency, in its discretion and supported by substantial evidence, to be significant pursuant to criteria set forth in subdivision (c) of Public Resources Code Section 5024.1. In applying the criteria set forth in subdivision (c) of Public Resource Code Section 5024.1, the lead agency shall consider the significance of the resource to a California Native American Tribe.**

Summary of the Previous EIR

The previous EIR identified that no responses to Tribal consultation conducted under Senate Bill (SB) 18 were received and no specific resources were identified through consultation with affiliated Tribes. However, the previous EIR determined that it is possible unknown cultural resources may be present and could be adversely affected by the implementation of the General Plan. Future projects would be required to be evaluated for project-specific impacts under CEQA at the time of project application, and the General Plan and CEQA Guidelines require Tribal consultation and the protection of any identified archaeological and Tribal resources. With the implementation of General Plan policies and actions, such as General Plan Action CON 4a and 4b, local review guidelines, and state and local guidelines, the previous EIR concluded that impacts related to Tribal Cultural Resources (TCRs) would be less than significant.

Proposed Project Analysis and Conclusions

The proposed project does not include any ground disturbance and therefore would not directly result in impacts related to TCRs. Future individual development projects would be required to comply with General Plan policies and actions, such as Policy CON 4-1, which requires a record search of the CHRIS at the NWIC at Sonoma State University. Policy CON 4-2 requires that if TCRs are found during construction, they are treated in compliance with the provisions of California Health and Safety Code Section 7050.5 and California Public Resources Code Section 5097.98. Policy CON 4-3 requires collaboration with Native American Tribal representatives to identify and appropriately address, impacts to Native American cultural resources and sacred sites during the development review process. Policy CON 4-4 requires compliance with SB 18 and AB 52 related to Tribal intergovernmental consultation. Action CON 4a requires a cultural survey prior to approval of any project in areas that are known to be sensitive for TCRs. If archaeological resources are identified, Action CON 4b requires that all development, infrastructure, and other ground-disturbing activities comply with certain conditions and processes in the event that there is an inadvertent discovery of TCRs. Because the proposed project includes a General Plan Amendment, the City sent out a letter to X tribes requesting consultation pursuant to SB 18 on May 2, 2025 via email and on May 4, 2025 via certified mail. The Muwekma Ohlone Tribe responded on May 21, 2025, but did not request consultation. The Tamien Nation responded via email on June 2, 2025 requesting consultation. On June 5, 2025, the City reached out to the Tamien Nation to schedule consultation. No response has been received to date (Appendix A). Therefore, implementation of the proposed project would not

introduce new significant environmental impacts or create substantially more severe impacts than those analyzed in the previous EIR. No additional analysis is required.

Mitigation Measures

None required.

Conclusion

With regard to Cultural and Tribal Cultural Resources, the analysis demonstrates that:

1. No substantial changes are proposed in the project which require major revisions to the previous EIR due to new significant effects or a substantial increase in the severity of previously identified effects.
2. No substantial changes are proposed with respect to the circumstances under which the project is undertaken which require major revisions to the previous EIR due to new significant effects or a substantial increase in the severity of previously identified effects.
3. No new information of substantial importance indicates any new or more significant effects than shown in the previous EIR.
4. No mitigation measures are necessary because the proposed project's specific impacts would be less than significant.
5. None of the conditions described in CEQA Guidelines Section 15162 calling for the preparation of a subsequent EIR or negative declaration have occurred.

Environmental Issue Area	Conclusion in Previous EIR	Do the Proposed Changes Involve New or More Severe Impacts?	New Circumstances Involving New or More Severe Impacts?	New Information Requiring New Analysis or Verification?	Mitigation Measures
VI. Energy <i>Would the project:</i>					
a) Result in potentially significant environmental impact due to wasteful, inefficient, or unnecessary consumption of energy resources, during project construction or operation?	Less than significant impact	No	No	No	None
b) Conflict with or obstruct a state or local plan for renewable energy or energy efficiency?	Less than significant impact	No	No	No	None

Discussion

- a) **Result in potentially significant environmental impact due to wasteful, inefficient, or unnecessary consumption of energy resources, during project construction or operation?**
- b) **Conflict with or obstruct a state or local plan for renewable energy or energy efficiency?**

Summary of the Previous EIR

The previous EIR determined that the implementation of the General Plan would not cause an inefficient, wasteful, or unnecessary use of energy resources or conflict with or obstruct a state or local plan for renewable energy or energy efficiency. Buildout of the General Plan would use energy resources for the operation of buildings, on-road vehicle trips, and off-road construction activities. However, the previous EIR determined that future individual development projects would conserve

energy to the maximum extent feasible and would reduce per capita energy consumption to achieve this goal, since the General Plan requires that all implementing projects comply with all applicable federal, state, and local regulations regulating energy usage. Furthermore, the previous EIR would comply with the state's latest Title 24 building energy efficiency standards and other Statewide measures intended to improve energy efficiency. Therefore, the previous EIR concluded that impacts related to energy would be less than significant.

Proposed Project Analysis and Conclusions

As discussed in Section 2.3.1, Project Summary, implementation of the proposed project would result in the same land use patterns, densities and intensities as those analyzed by the previous EIR. Therefore, the effects of the proposed project were anticipated in the previous EIR and there are no project-specific effects that were not analyzed in the previous EIR. All projects within the City would be required to comply with applicable regulations stated above to ensure efficient energy use. The proposed project also includes an update to the Zoning Ordinance that provides streamlined review for projects that exceed the City's building code energy efficiency requirements. Therefore, implementation of the proposed project would not introduce new significant environmental impacts or create substantially more severe impacts than those analyzed in the previous EIR. No additional analysis is required.

Mitigation Measures

None required.

Conclusion

With regard to Energy, the analysis demonstrates that:

1. No substantial changes are proposed in the project which require major revisions to the previous EIR due to new significant effects or a substantial increase in the severity of previously identified effects.
2. No substantial changes are proposed with respect to the circumstances under which the project is undertaken which require major revisions to the previous EIR due to new significant effects or a substantial increase in the severity of previously identified effects.
3. No new information of substantial importance indicates any new or more significant effects than shown in the previous EIR.
4. No mitigation measures are necessary because the proposed project's specific impacts would be less than significant.
5. None of the conditions described in CEQA Guidelines Section 15162 calling for the preparation of a subsequent EIR or negative declaration have occurred.

Environmental Issue Area	Conclusion in Previous EIR	Do the Proposed Changes Involve New or More Severe Impacts?	New Circumstances Involving New or More Severe Impacts?	New Information Requiring New Analysis or Verification?	Mitigation Measures
VII. Geology, Seismicity, and Soils <i>Would the project:</i>					
a) Directly or indirectly cause potential substantial adverse effects, including the risk of loss, injury, or death involving:					
i) Rupture of a known earthquake fault, as delineated on the most recent Alquist-Priolo Earthquake Fault Zoning Map issued by the State Geologist for the area or based on other substantial evidence of a known fault? Refer to Division of Mines and Geology Special Publication 42.	Less than significant impact	No	No	No	None
ii) Strong seismic ground shaking?	Less than significant impact	No	No	No	None
iii) Seismic-related ground failure, including liquefaction?	Less than significant impact	No	No	No	None

Environmental Issue Area	Conclusion in Previous EIR	Do the Proposed Changes Involve New or More Severe Impacts?	New Circumstances Involving New or More Severe Impacts?	New Information Requiring New Analysis or Verification?	Mitigation Measures
iv) Landslides?	Less than significant impact	No	No	No	None
b) Result in substantial soil erosion or the loss of topsoil?	Less than significant impact	No	No	No	None
c) Be located on a geologic unit or soil that is unstable, or that would become unstable as a result of the project, and potentially result in on- or off-site landslide, lateral spreading, subsidence, liquefaction or collapse?	Less than significant impact	No	No	No	None
d) Be located on expansive soil, as defined in Table 18-1-B of the Uniform Building Code (1994), creating substantial direct or indirect risks to life or property?	Less than significant impact	No	No	No	None
e) Have soils incapable of adequately supporting the use of septic tanks or	Less than significant impact	No	No	No	None

Environmental Issue Area	Conclusion in Previous EIR	Do the Proposed Changes Involve New or More Severe Impacts?	New Circumstances Involving New or More Severe Impacts?	New Information Requiring New Analysis or Verification?	Mitigation Measures
alternative wastewater disposal systems where sewers are not available for the disposal of wastewater?					
f) Directly or indirectly destroy a unique paleontological resource or site or unique geologic feature?	Less than significant impact	No	No	No	None

Discussion

- a) **Directly or indirectly cause potential substantial adverse effects, including the risk of loss, injury, or death involving:**
 - i) **Rupture of a known earthquake fault, as delineated on the most recent Alquist-Priolo Earthquake Fault Zoning Map issued by the State Geologist for the area or based on other substantial evidence of a known fault? Refer to Division of Mines and Geology Special Publication 42.**
 - ii) **Strong seismic ground shaking?**
 - iii) **Seismic-related ground failure, including liquefaction?**
 - iv) **Landslides?**
- a) **Result in substantial soil erosion or the loss of topsoil?**
- b) **Be located on a geologic unit or soil that is unstable, or that would become unstable as a result of the project, and potentially result in on- or off-site landslide, lateral spreading, subsidence, liquefaction or collapse?**
- c) **Be located on expansive soil, as defined in Table 18-1-B of the Uniform Building Code (1994), creating substantial direct or indirect risks to life or property?**

Summary of the Previous EIR

The previous EIR determined that development associated with the implementation of the General Plan would have the potential to expose people or structures to substantial adverse effects, related to surface rupture, ground shaking, liquefaction, landslides, ground instability/failure, or expansive soils. The Planning Area includes known active faults, and the Hayward Fault Zone traverses the Planning Area. Unstable geologic units could be present within the Planning Area, including those at risk for liquefaction, landslides, lateral spreading, subsidence, or collapse, and the majority of the land within the Planning Area has moderately to very highly expansive soils, while the eastern and western portions of the Planning Area have low expansive soils. The areas with moderately to highly expansive soils would require special design considerations due to shrink-swell potentials.

Furthermore, the previous EIR determined that implementation of the General Plan has the potential to result in substantial soil erosion or loss of topsoil. Construction-related erosion could result in the loss of a substantial amount of nonrenewable topsoil and adversely affect water quality in surface waters. However, the previous EIR identified that, because the majority of the land within the city limits contains urban uses, the erosion potential is low.

The previous EIR found that all future projects would be required to comply with the provisions of the California Building Standards Code (CBC), which require geotechnical studies, engineering improvements to address potential seismic and ground failure issues, and earthquake-resistant

construction techniques. Future individual development projects would be evaluated for conformance with the CBC, General Plan, Zoning Ordinance, and other regulations. Further, the General Plan requires review of development proposals to ensure compliance with the California Health and Safety Code, applicable building standards related to seismic safety, and CEQA. Therefore, the previous EIR concluded that impacts would be less than significant.

Proposed Project Analysis and Conclusions

The proposed project does not propose any physical development, which precludes the potential for new impacts associated with seismic hazards, erosion, sedimentation, unstable geologic units, and expansive soils beyond those already evaluated and disclosed in the previous EIR. Construction-related soil erosion could occur during future discretionary projects associated with the implementation of the proposed project. However, most development that could occur as a result of the proposed project would take place on lands that already contain urban uses, which have a low erosion potential.

Furthermore, future development and land use activities resulting from the proposed project would be subject to General Plan goals, policies, and actions that would reduce impacts related to development occurring in a fault zone, ground shaking, ground failure, and landslides. Future development projects would be evaluated for conformance with the California Building Standards Commission (CBSC), General Plan, Zoning Ordinance, and other regulations described above, as applicable. Future projects would be required to develop and implement a site-specific geotechnical study in compliance with the state and City codes. Therefore, implementation of the proposed project would not introduce new significant environmental impacts or create substantially more severe impacts than those analyzed in the previous EIR. No additional analysis is required.

- e) Have soils incapable of adequately supporting the use of septic tanks or alternative wastewater disposal systems where sewers are not available for the disposal of wastewater?**

Summary of the Previous EIR

The previous EIR determined that implementation of the General Plan would not have the potential for soils incapable of adequately supporting the use of septic tanks or alternative wastewater disposal systems. Construction within the city limits would not require the use of septic tanks or alternative wastewater disposal systems because wastewater would be discharged into the existing public sanitary sewer system in the Planning Area. Additionally, the previous EIR identified that adequate system capacity is ensured through implementation and periodic auditing of the Sewer System Management Plan (SSMP) and sewer-related capital improvement project (CIP) projects and studies. Therefore, the previous EIR concluded that impacts would be less than significant.

Proposed Project Analysis and Conclusions

Existing urban development within the General Plan Planning Area is currently served with sanitary sewer service provided by the City. New urban development that would occur within the Planning Area as a result of the proposed project would be served by sanitary sewer service. No new septic

systems or alternative wastewater systems are contemplated by the proposed project. Therefore, implementation of the proposed project would not introduce new significant environmental impacts or create substantially more severe impacts than those analyzed in the previous EIR. No additional analysis is required.

f) Directly or indirectly destroy a unique paleontological resource or site or unique geologic feature?

Summary of the Previous EIR

The previous EIR determined that there could be fossils of potential scientific significance and other unique geologic features that remain undiscovered and are not recorded. Ground-disturbing construction associated with the implementation of the General Plan could potentially uncover previously unknown resources. However, the previous EIR found that implementation of the General Plan policies and actions would ensure steps would be taken to minimize impacts to paleontological resources if they are discovered during construction. This includes Action CON 4b, which requires that all work within 100 feet of a paleontological discovery cease until it can be evaluated by a Paleontologist. Therefore, the previous EIR concluded that impacts would be less than significant.

Proposed Project Analysis and Conclusions

The proposed project would largely maintain the existing land use patterns throughout the General Plan Planning Area, thereby precluding the potential for new, unaddressed impacts on paleontological resources beyond those already evaluated and disclosed in the previous EIR. Future individual development projects would be required to adhere to all federal, state, and local policies regarding paleontological resources, including Action CON 4b. Therefore, implementation of the proposed project would not introduce new significant environmental impacts or create substantially more severe impacts than those analyzed in the previous EIR. No additional analysis is required.

Mitigation Measures

None required.

Conclusion

With regard to Geology, Seismicity, and Soils, the analysis demonstrates that:

1. No substantial changes are proposed in the project which require major revisions to the previous EIR due to new significant effects or a substantial increase in the severity of previously identified effects.
2. No substantial changes are proposed with respect to the circumstances under which the project is undertaken which require major revisions to the previous EIR due to new significant effects or a substantial increase in the severity of previously identified effects.

3. No new information of substantial importance indicates any new or more significant effects than shown in the previous EIR.
4. No mitigation measures are necessary because the proposed project's specific impacts would be less than significant.
5. None of the conditions described in CEQA Guidelines Section 15162 calling for the preparation of a subsequent EIR or negative declaration have occurred.

Environmental Issue Area	Conclusion in Previous EIR	Do the Proposed Changes Involve New or More Severe Impacts?	New Circumstances Involving New or More Severe Impacts?	New Information Requiring New Analysis or Verification?	Mitigation Measures
VIII. Greenhouse Gas Emissions <i>Would the project:</i>					
a) Generate greenhouse gas emissions, either directly or indirectly, that may have a significant impact on the environment?	Less than significant impact	No	No	No	None
b) Conflict with any applicable plan, policy or regulation adopted for the purpose of reducing the emissions of greenhouse gases?	Less than significant impact	No	No	No	None

Discussion

- a) **Generate greenhouse gas emissions, either directly or indirectly, that may have a significant impact on the environment?**
- b) **Conflict with any applicable plan, policy or regulation adopted for the purpose of reducing the emissions of greenhouse gases?**

Summary of the Previous EIR

The previous EIR determined that the implementation of the General Plan would contribute to increases of GHG emissions that are associated with global climate change, including increases of carbon dioxide (CO₂), methane (CH₄), and nitrous oxide (N₂O).

Short-term Emissions

Short-term GHG emissions would occur because of construction equipment used for demolition, grading, paving, and building construction activities. The previous EIR identified that construction-related GHG emissions would be assessed on a project-by-project basis and would be required to

comply with the state's requirements for GHG emissions, as required by the City's CAP and the BAAQMD. For example, Milpitas CAP Measure 12.2 encourages projects to comply with BAAQMD performance-based Best Management Practices (BMPs) that reduce GHG emissions during construction. Further, General Plan Policy CON 7-4 requires projects to adhere to the requirements of the BAAQMD, and Policy CON 7-5 requires the City to use the development review process and the CEQA process to evaluate and mitigate effects of new development on air quality.

Long-term Emissions

The previous EIR determined that future individual development projects would result in continuous GHG emissions from mobile, area, and operational sources. However, the implementation of the General Plan would reduce VMT per capita and per service population at buildout, thereby decreasing GHG emissions in the long run. Additionally, the previous EIR acknowledges that the City's CAP is a Qualified GHG Reduction Plan per CEQA Guidelines Section 15183.5, which identifies reduction measures and implementation strategies to achieve the state-recommended GHG emissions reduction targets. The previous EIR identifies several General Plan policies that directly support and implement the goals established by the CAP. Because future individual development projects would be required to comply with the General Plan and adopted federal, state, and local regulations, the previous EIR concluded that impacts related to the generation of GHG emissions would be less than significant.

Conflict with Applicable Plans and Policies

The previous EIR determined that the General Plan is consistent with the City's adopted CAP, which satisfies the GHG reduction requirements established by AB 32. In addition, the previous EIR found that the General Plan would not conflict with the implementation of regional transportation-related GHG targets outlined in the Association of Bay Area Governments (ABAG) Plan Bay Area because of the land use modifications contained in the General Plan and the corresponding reduction in VMT. The General Plan would also not conflict with any provisions of the California Air Resources Board's (ARB's) 2022 Scoping Plan or other applicable regulations related to GHG reductions because the General Plan expands transit access, increases mobility options, promotes a compact pedestrian-oriented urban development pattern, and focuses new development on infill sites with higher densities. Therefore, the previous EIR concluded that impacts would be less than significant.

Proposed Project Analysis and Conclusions

As described in the project summary under Section 2.3.1, Zoning Ordinance Updates, the proposed project would result in the same land use densities and intensities as those identified and analyzed in the previous EIR. Since certification of the previous EIR, there have been several legislative updates related to air quality. Notably, the Ninth Circuit questioned the validity of reach codes in *California Restaurant Association v. City of Berkeley* (9th Cir. 2023) — F.4th — (No. 21-16278). However, future individual development projects would need to comply with the latest CBC and its electrification

requirements that function to provide similar benefits as found in the City's Reach Code.⁴ Future individual development projects under the proposed project would comply with applicable policies and measures contained in the General Plan and the City's adopted CAP. The proposed project would also expand on existing performance standards, including those for GHG emissions, to ensure consistency with the City's CAP. Furthermore, the proposed project would expand TDM requirements and reduce required parking ratios. Parking on its own is not considered a physical impact on the environment under CEQA. Reduced parking could promote alternative methods of transit, such as walking and biking, which could decrease the number of vehicles on the road and the secondary effects to traffic and air quality.⁵ Reducing parking minimums (and promoting shared parking, off-site parking, and car-share parking) allows for more compact and efficient urban layouts that prioritize pedestrians and alternative transit, creating more livable and attractive neighborhoods. Reductions in parking could also encourage the use of alternative transit infrastructure such as bike lanes, pedestrian-friendly streets, and public transit hubs. The expansion of TDM requirements would improve transportation efficiency and further support and incentivize a reduction in traffic by promoting alternative transit. T, the effects of the proposed project were anticipated in the previous EIR and there are no project-specific effects that were not analyzed in the General Plan EIR. Therefore, implementation of the proposed project would not introduce new significant environmental impacts or create substantially more severe impacts than those analyzed in the previous EIR. No additional analysis is required.

Mitigation Measures

None required.

Conclusion

With regard to GHG Emissions, the analysis demonstrates that:

1. No substantial changes are proposed in the project which require major revisions to the previous EIR due to new significant effects or a substantial increase in the severity of previously identified effects.
2. No substantial changes are proposed with respect to the circumstances under which the project is undertaken which require major revisions to the previous EIR due to new significant effects or a substantial increase in the severity of previously identified effects.
3. No new information of substantial importance indicates any new or more significant effects than shown in the previous EIR.

⁴ A "reach code" is a local ordinance that surpasses the state's minimum requirements for energy and green building standards.

⁵ Washington State Department of Transportation (WSDOT). 2010. Impacts of VMT Reduction Strategies on Selected Areas and Groups. December.

4. No mitigation measures are necessary because the proposed project's specific impacts would be less than significant.
5. None of the conditions described in CEQA Guidelines Section 15162 calling for the preparation of a subsequent EIR or negative declaration have occurred.

Environmental Issue Area	Conclusion in Previous EIR	Do the Proposed Changes Involve New or More Severe Impacts?	New Circumstances Involving New or More Severe Impacts?	New Information Requiring New Analysis or Verification?	Mitigation Measures
IX. Hazards and Hazardous Materials					
<i>Would the project:</i>					
a) Create a significant hazard to the public or the environment through the routine transport, use, or disposal of hazardous materials?	Less than significant impact	No	No	No	None
b) Create a significant hazard to the public or the environment through reasonably foreseeable upset and accident conditions involving the release of hazardous materials into the environment?	Less than significant impact	No	No	No	None
c) Emit hazardous emissions or handle hazardous or acutely hazardous materials, substances, or waste within one-quarter mile of an existing or proposed school?	Less than significant impact	No	No	No	None
d) Be located on a site which is included on a list of	Less than significant impact	No	No	No	None

Environmental Issue Area	Conclusion in Previous EIR	Do the Proposed Changes Involve New or More Severe Impacts?	New Circumstances Involving New or More Severe Impacts?	New Information Requiring New Analysis or Verification?	Mitigation Measures
hazardous materials sites compiled pursuant to Government Code Section 65962.5 and, as a result, would it create a significant hazard to the public or the environment?					
e) For a project located within an airport land use plan or, where such a plan has not been adopted, within two miles of a public airport or public use airport, would the project result in a safety hazard or excessive noise for people residing or working in the project area?	Less than significant impact	No	No	No	None
f) Impair implementation of or physically interfere with an adopted emergency response plan or emergency evacuation plan?	Less than significant impact	No	No	No	None

Environmental Issue Area	Conclusion in Previous EIR	Do the Proposed Changes Involve New or More Severe Impacts?	New Circumstances Involving New or More Severe Impacts?	New Information Requiring New Analysis or Verification?	Mitigation Measures
g) Expose people or structures, either directly or indirectly to a significant risk of loss, injury or death involving wildland fires?	Less than significant impact	No	No	No	None

Discussion

- a) **Create a significant hazard to the public or the environment through the routine transport, use, or disposal of hazardous materials?**
- b) **Create a significant hazard to the public or the environment through reasonably foreseeable upset and accident conditions involving the release of hazardous materials into the environment?**
- c) **Emit hazardous emissions or handle hazardous or acutely hazardous materials, substances, or waste within one-quarter mile of an existing or proposed school?**

Summary of the Previous EIR

The previous EIR determined that the implementation of the General Plan has the potential to create a significant hazard to the public or to the environment through routine transport, use, or disposal of hazardous materials. Future development projects allowed under the General Plan may involve the transportation, use, and/or disposal of hazardous materials for construction and operation. Therefore, the previous EIR found that there is a potential for accidental release of hazardous materials. The use, transportation, and disposal of hazardous materials is regulated and monitored by local fire departments, Certified Unified Program Agencies (CUPAs), the California Occupational Health and Safety Administration (Cal/OSHA), and the California Department of Toxic Substances Control (DTSC), consistent with the requirements of federal, state, and local regulations and policies. These requirements would limit the potential for a project to expose nearby uses, such as schools, to hazardous emissions or an accidental release. In the event of a hazardous materials spill or release, notification and cleanup operations would be performed in compliance with applicable regulations. Facilities that store hazardous materials are also required to maintain a Hazardous Materials Business Plan per General Plan Safety Element Policy SA-5.3. Per General Plan Action SA-5a, applications for future discretionary projects must provide detailed information regarding the potential

for the historical use of hazardous materials on-site as well as mitigation measures if warranted. Therefore, the previous EIR concluded that impacts would be less than significant.

Proposed Project Analysis and Conclusions

The proposed project includes the same land uses and intensity of development as those contemplated in the previous EIR. The proposed project includes expansions to performance standards, including those for hazardous materials, to create consistency with the City's CAP. The project does not propose specific development. Future development and land use activities within the Planning Area, including development within 0.25 mile of a school, would be subject to all applicable federal, state, and local policies for the transport, use and disposal of hazardous materials as described above, including General Plan Action SA-5a. Therefore, implementation of the proposed project would not introduce new significant environmental impacts or create substantially more severe impacts than those analyzed in the previous EIR. No additional analysis is required.

- d) Be located on a site which is included on a list of hazardous materials sites compiled pursuant to Government Code Section 65962.5 and, as a result, would it create a significant hazard to the public or the environment?**

Summary of the Previous EIR

The previous EIR determined that there are no hazardous materials release sites compiled pursuant to Government Code Section 65962.5 within the Planning Area. The previous EIR identified 65 locations with a Milpitas address listed in the EnviroStor database. Of these sites, two are active, eight require no further action, four are certified, two are closed, two are protective filers, 37 are inactive and need evaluation, two are inactive and withdrawn, and eight are referred to the Regional Water Quality Control Board (RWQCB), SB 1248 local agency, or other agency. The previous EIR further identified 95 Leaking Underground Storage Tank (LUST) locations within the City listed in the GeoTracker database. Of these sites, 93 have undergone LUST cleanup and have been closed by the state, one is open for site assessment, and one is an open verification monitoring case. These sites are subject to various federal and state laws such as Comprehensive Environmental Response, Compensation, and Liability Act (CERCLA), and oversight by various regulatory agencies, including the United States Environmental Protection Agency (EPA), DTSC, and RWQCB. The previous EIR concluded that future development projects would comply with applicable federal and state regulations, reducing impacts to less than significant.

Proposed Project Analysis and Conclusions

The project does not propose any physical development. As described above, there are no hazardous materials release sites within the General Plan Planning Area. While there are LUST sites and sites identified by EnviroStor in the General Plan Planning Area, these sites would be evaluated and restored subject to federal and state laws and regulatory agencies, including the CERCLA, the EPA, DTSC, and the RWQCB, in the case that any specific development was proposed at these sites. The proposed project includes expansions to performance standards, including those for hazardous materials, to create consistency with the City's CAP. Therefore, implementation of the proposed

project would not introduce new significant environmental impacts or create substantially more severe environmental impacts than those analyzed in the previous EIR. No additional analysis is required.

- e) For a project located within an airport land use plan or, where such a plan has not been adopted, within two miles of a public airport or public use airport, would the project result in a safety hazard or excessive noise for people residing or working in the project area?**

Summary of the Previous EIR

The previous EIR determined that there are no airport facilities within the Planning Area and the nearest airport facility is the San José International Airport, located approximately two miles south of the Milpitas border. The Airport Influence Area (AIA) extends south along State Route (SR) 87 to just south of Interstate 280 (I-280), approximately 3 miles northeast of the City. The National Transportation Safety Board Aviation Accident Database identifies a total of eight aircraft accidents at the San José International Airport, and these incidents were small-scale and did not occur within Milpitas city limits. Furthermore, the previous EIR identified that the City is not located within one of the Airport Safety Zones for the San José International Airport. Therefore, the previous EIR concluded that impacts would be less than significant.

Proposed Project Analysis and Conclusions

The project does not propose any development in areas not previously contemplated by the previous EIR. As described in the previous EIR, the closest airport to the General Plan Planning Area is the San José International Airport, located approximately two miles south of the City. Further, the City is not located within one of the Airport Safety Zones identified by the Comprehensive Land Use Plan for the San José International Airport. Therefore, development and land use activities contemplated by the proposed project would not expose persons residing or working in the General Plan Planning Area to aviation safety hazards. Therefore, implementation of the proposed project would not introduce new significant environmental impacts or create substantially more severe environmental impacts than those analyzed in the previous EIR. No additional analysis is required.

- f) Impair implementation of or physically interfere with an adopted emergency response plan or emergency evacuation plan?**

Summary of the Previous EIR

The previous EIR determined that implementation of the General Plan would not remove or impede any established evacuation routes within the City and that the General Plan does not include land uses, policies, or other components that conflict with adopted emergency response or evacuation plans. However, the City could receive a development proposal that could potentially interfere with an established emergency evacuation route or plan. The Santa Clara County Operation Area and the Santa Clara County Emergency Management Organization provide mutual aid to communities via the Santa Clara County Sheriff's Office, Santa Clara County Fire Department (SCCFD), and the State of California Office of Emergency Services. The City of Milpitas Emergency Operations Plan (EOP) also addresses the integration and coordination within other governmental agencies required during an

emergency. The previous EIR found that coordination with these agencies required by the General Plan would ensure the City's emergency access routes, emergency contact lists, and public information regarding designated facilities and routes are regularly reviewed and updated. Therefore, the previous EIR concluded that impacts would be less than significant.

Proposed Project Analysis and Conclusions

The proposed project does not propose any physical development within the General Plan Planning Area. Therefore, the proposed project would not directly interfere with emergency response or evacuation. The proposed project includes shifts in zoning districts along established vehicular corridors but does not propose any increase in overall development associated with the buildout of the General Plan. Roadways would continue to accommodate project-related traffic, and individual projects would be required to make improvements where needed to ensure adequate capacity for emergency response. Therefore, the implementation of the proposed project would not introduce new significant environmental impacts or create substantially more severe environmental impacts than those analyzed in the previous EIR. No additional analysis is required.

g) Expose people or structures, either directly or indirectly to a significant risk of loss, injury or death involving wildland fires?

Summary of the Previous EIR

The previous EIR determined that the City and its vicinity are not categorized as Very High Fire Hazard Severity Zone (VHFHSZ) by the California Department of Forestry and Fire Protection (CAL FIRE) and that Local Responsibility Areas (LRA) are concentrated in the incorporated areas of the City and served by the Milpitas Fire Department. The previous EIR identified policies and actions in the General Plan which require adequate water supply and water flow availability, adequate emergency access, adequate fire protection services, fire safe design site standards, and public awareness regarding fire safety. Future individual development projects associated with the implementation of the General Plan would be required to comply with the provisions of federal, state, and local requirements related to wildland fire hazards. Therefore, the previous EIR concluded that impacts would be less than significant.

Proposed Project Analysis and Conclusions

The proposed project does not approve or propose any physical development within the General Plan Planning Area. Furthermore, the proposed project would have the same land use patterns, densities and intensities as those analyzed by the previous EIR. As such, future individual development projects resulting from the proposed project would not expose additional people to wildland fire hazards. Therefore, implementation of the proposed project would not introduce new significant environmental impacts or create substantially more severe environmental impacts than those analyzed in the previous EIR. No additional analysis is required.

Mitigation Measures

None required.

Conclusion

With regard to Hazards and Hazardous Materials, the analysis demonstrates that:

1. No substantial changes are proposed in the project which require major revisions to the previous EIR due to new significant effects or a substantial increase in the severity of previously identified effects.
2. No substantial changes are proposed with respect to the circumstances under which the project is undertaken which require major revisions to the previous EIR due to new significant effects or a substantial increase in the severity of previously identified effects.
3. No new information of substantial importance indicates any new or more significant effects than shown in the previous EIR.
4. No mitigation measures are necessary because the proposed project's specific impacts would be less than significant.
5. None of the conditions described in CEQA Guidelines Section 15162 calling for the preparation of a subsequent EIR or negative declaration have occurred.

Environmental Issue Area	Conclusion in Previous EIR	Do the Proposed Changes Involve New or More Severe Impacts?	New Circumstances Involving New or More Severe Impacts?	New Information Requiring New Analysis or Verification?	Mitigation Measures
X. Hydrology and Water Quality <i>Would the project:</i>					
a) Violate any water quality standards or waste discharge requirements or otherwise substantially degrade surface or groundwater quality?	Less than significant impact	No	No	No	None
b) Substantially decrease groundwater supplies or interfere substantially with groundwater recharge such that the project may impede sustainable groundwater management of the basin?	Less than significant impact	No	No	No	None
c) Substantially alter the existing drainage pattern of the site or area, including through the alteration of the course of a stream or river or through the addition of impervious surfaces, in a	Less than significant impact	No	No	No	None

Environmental Issue Area	Conclusion in Previous EIR	Do the Proposed Changes Involve New or More Severe Impacts?	New Circumstances Involving New or More Severe Impacts?	New Information Requiring New Analysis or Verification?	Mitigation Measures
manner which would:					
(i) result in substantial erosion or siltation on- or off-site;	Less than significant impact	No	No	No	None
(ii) substantially increase the rate or amount of surface runoff in a manner which would result in flooding on- or off-site;	Less than significant impact	No	No	No	None
(iii) create or contribute runoff water which would exceed the capacity of existing or planned stormwater drainage systems or provide substantial additional sources of polluted runoff; or	Less than significant impact	No	No	No	None
(iv) impede or redirect flood flows?	Less than significant impact	No	No	No	None

Environmental Issue Area	Conclusion in Previous EIR	Do the Proposed Changes Involve New or More Severe Impacts?	New Circumstances Involving New or More Severe Impacts?	New Information Requiring New Analysis or Verification?	Mitigation Measures
d) In flood hazard, tsunami, or seiche zones, risk release of pollutants due to project inundation?	Less than significant impact	No	No	No	None
e) Conflict with or obstruct implementation of a water quality control plan or sustainable groundwater management plan?	Less than significant impact	No	No	No	None

Discussion

- a) **Violate any water quality standards or waste discharge requirements or otherwise substantially degrade surface or groundwater quality?**
- b) **Substantially decrease groundwater supplies or interfere substantially with groundwater recharge such that the project may impede sustainable groundwater management of the basin?**
- e) **Conflict with or obstruct implementation of a water quality control plan or sustainable groundwater management plan?**

Summary of the Previous EIR

Construction

The previous EIR determined that grading, excavation, removal of vegetation cover, and loading activities associated with construction of future individual development projects could temporarily increase runoff, erosion, and sedimentation. Construction activities could also result in soil compaction and wind erosion impacts with the potential to adversely affect soil and reduce revegetation potential at construction sites. A future development project would require an approved Storm Water Pollution Prevention Plan (SWPPP) if it disturbs more than one acre of land to ensure BMPs are implemented during project construction. Further, the previous EIR identifies that specific projects larger than one acre in size are required to obtain National Pollutant Discharge Elimination

System (NPDES) coverage under the California General Permit for Storm Water Discharges Associated with Construction and Land Disturbance Activities from the RWQCB. Therefore, the previous EIR concluded that impacts would be less than significant.

New Development

The previous EIR determined that development associated with the implementation of the General Plan could introduce constituents into the stormwater system associated with urban runoff and could increase impervious surfaces that could reduce rainwater infiltration and groundwater recharge. However, the majority of development imagined by the General Plan is within areas currently developed with urban uses, and the amount and type of runoff would be similar to the existing conditions. Additionally, the previous EIR identified that the implementation of the General Plan would not appreciably add to the volume of impervious surfaces in the City or the Santa Clara Plain Recharge Area and that there are adequate water supplies. Furthermore, the previous EIR identified that each future development project is required to prepare a detailed project-specific drainage plan, Water Quality Management Plan (WQMP), and a SWPPP to control stormwater runoff and erosion. Future projects would also require a Dewatering permit, NPDES permit, and Waste Discharge permit from the RWQCB and compliance with all stormwater sewer system (Municipal Separate Storm Sewer System [MS4]) requirements.

Furthermore, the previous EIR identified various policies and actions in the General Plan which would reduce water pollution, enhance storm drainage, and reduce the potential for water quality impacts. Applicable policies include, but not are limited to, General Plan Policies SA 2-2, SA 2-3, UCS 1-1 through UCS 1-3, and UCS 4-1 through UCS 4-15. These policies involve coordination with agencies and landowners to plan, construct, and maintain stormwater management facilities, demonstration of stormwater runoff detention, retention, and/or conveyance for project sites, requiring all future projects to analyze infrastructure and service impacts and mitigate as necessary, as well as incorporate BMPs and Low Impact Development (LID) measures. Therefore, the previous EIR concluded that impacts would be less than significant with implementation of all applicable federal, state, and local policies and regulations.

Proposed Project Analysis and Conclusions

The proposed project does not propose any physical development. It would result in the same land use patterns, densities and intensities as those analyzed by the previous EIR; therefore, impacts related to polluted runoff are not anticipated beyond those analyzed in the previous EIR. Furthermore, future development and land use activities within the City's jurisdiction would be subject to General Plan policies detailed above, as applicable, including provisions associated with the protection of water quality and runoff. Therefore, implementation of the proposed project would not introduce new significant environmental impacts or create substantially more severe impacts than those analyzed in the previous EIR. No additional analysis is required.

- c) **Substantially alter the existing drainage pattern of the site or area, including through the alteration of the course of a stream or river or through the addition of impervious surfaces, in a manner which would:**
- i) **Result in substantial erosion or siltation on- or off-site;**
 - ii) **Substantially increase the rate or amount of surface runoff in a manner which would result in flooding on- or off-site;**
 - iii) **Create or contribute runoff water which would exceed the capacity of existing or planned stormwater drainage systems or provide substantial additional sources of polluted runoff; or**
 - iv) **Impede or redirect flood flows?**

Summary of the Previous EIR

The previous EIR determined that the implementation of the General Plan could alter the Planning Area's storm drainage system, primarily in areas that are currently undeveloped or underutilized. Construction activities are regulated by the NPDES General Construction Stormwater Permit, which requires the preparation of a SWPPP to control the discharge of pollutants. Additionally, the previous EIR found that the City must implement post-construction stormwater management in new development and redevelopment projects. Furthermore, the Santa Clara Valley Urban Runoff Prevention Program (SCVURPP) implements pollution prevention, source control, and monitoring and outreach programs aimed at reducing pollutants in stormwater runoff and protecting water quality. The previous EIR also identifies several policies and actions within the General Plan which seek to reduce impacts associated with stormwater and drainage, such as Policies SA 2-2, SA 2-3, UCS 1-1 through UCS 1-3, and UCS 4-1 through UCS 4-14. Future projects would also be required to obtain permits from USACE and the CDFW if any work is performed within a waterway, and future development projects must include project-specific floodplain and drainage studies, as necessary. Therefore, the previous EIR concluded that impacts would be less than significant with implementation of General Plan policies and Actions, the Municipal Code, federal and state regulations, and regulations for the SCVURPP.

Proposed Project Analysis and Conclusions

The proposed project does not propose any physical development and would result in the same land use patterns, densities and intensities as those analyzed by the previous EIR. Therefore, the proposed project would not result in any changes to existing drainage patterns, nor would it result in stream alteration that could result in erosion or siltation in the City beyond those analyzed in the previous EIR. Furthermore, future development and land use activities within the City's jurisdiction would be subject to General Plan policies, as applicable, including provisions associated with the protection of water quality and runoff, such as General Plan Policies SA 2-3, UCS 1-2, UCS 4-2, UCS 4-5, and UCS 4-14, detailed above. Therefore, implementation of the proposed project would not introduce new significant environmental impacts or create more severe impacts than those analyzed in the previous EIR. No additional analysis is required.

d) In flood hazard, tsunami, or seiche zones, risk release of pollutants due to project inundation?

Summary of the Previous EIR

Flood

The previous EIR determined that the Planning Area is subject to flooding along natural creeks, drainages, and lakes. Milpitas contains areas within the 1 percent annual chance flood hazard zone, the 0.2 percent annual chance flood hazard zone, and areas of undetermined flood hazard. Portions of the City may also be at risk of inundation from upstream dam failure. According to the previous EIR, the City is a participant in the National Flood Insurance Program (NFIP), which provides property owners and renters with flood insurance, reduces flood damage through a mandatory local floodplain management ordinance, and identifies and maps flood hazards. The NFIP requires the City to maintain a floodplain management ordinance based upon current Federal Emergency Management Agency (FEMA) Flood Insurance Rate Maps (FIRMs), which the City is consistent with through the implementation of Floodplain Management Regulations (Municipal Code Title XI, Chapter 15). Further, the previous EIR determined that future projects would require an approved SWPPP designed to control stormwater quality degradation, and the City regulates stormwater discharge in accordance with the NPDES programs and WQMP stormwater requirements. Therefore, the previous EIR concluded that impacts would be less than significant with implementation of the General Plan and compliance with applicable federal, state, and local regulations.

Tsunami and Seiches

The previous EIR determined that there are no tsunami inundation areas or tsunami inundation lines within the Planning Area. However, there are multiple dam inundation areas that could impact the Planning Area. Therefore, the Santa Clara Valley Water District's Dam Safety Program operates a comprehensive Dam Safety Program for the public. The Dam Safety Program includes periodic special engineering studies, a surveillance and monitoring program, routine inspections, maintenance activities, and emergency response and preparedness plans. This program ensures the continued operation of the 10 major dams within the County, ensuring that Milpitas is not at significant risk from dam failure. Therefore, the previous EIR concluded that impacts would be less than significant.

Proposed Project Analysis and Conclusions

The proposed project does not propose any physical development. This precludes the potential for new impacts associated with 100-year flood hazards, levees, dam failure, tsunami, seiche, or mudflow. Future individual development projects would be evaluated for inundation risks pursuant to General Plan Policies SA 2-3 through SA 2-10, which describe flood control measures and requirements for new developments to reduce flooding risks. Therefore, implementation of the proposed project would not introduce new significant environmental impacts or create substantially more severe impacts than those analyzed in the previous EIR. No additional analysis is required.

Mitigation Measures

None required.

Conclusion

With regard to Hydrology and Water Quality, the analysis demonstrates that:

1. No substantial changes are proposed in the project which require major revisions to the previous EIR due to new significant effects or a substantial increase in the severity of previously identified effects.
2. No substantial changes are proposed with respect to the circumstances under which the project is undertaken which require major revisions to the previous EIR due to new significant effects or a substantial increase in the severity of previously identified effects.
3. No new information of substantial importance indicates any new or more significant effects than shown in the previous EIR.
4. No mitigation measures are necessary because the proposed project's specific impacts would be less than significant.
5. None of the conditions described in CEQA Guidelines Section 15162 calling for the preparation of a subsequent EIR or negative declaration have occurred.

Environmental Issue Area	Conclusion in Previous EIR	Do the Proposed Changes Involve New or More Severe Impacts?	New Circumstances Involving New or More Severe Impacts?	New Information Requiring New Analysis or Verification?	Mitigation Measures
XI. Land Use and Planning <i>Would the project:</i>					
a) Physically divide an established community?	Less than significant impact	No	No	No	None
b) Cause a significant environmental impact due to a conflict with any land use plan, policy, or regulation adopted for the purpose of avoiding or mitigating an environmental effect?	Less than significant impact	No	No	No	None

Discussion

a) Physically divide an established community?

Summary of the Previous EIR

The previous EIR determined that the implementation of the General Plan would not physically divide an established community. The land uses allowed under the General Plan provide opportunities for new growth at infill locations within existing urbanized areas of the City and would not create physical division within the community. The previous EIR found that development projects would be designed to complement the character of the existing community and provide connectivity between the existing development and new development. Furthermore, according to the previous EIR, the General Plan would not include any new areas designated for urbanization or new roadways, infrastructure, or features that would divide existing communities. Therefore, the previous EIR concluded that impacts would be less than significant.

Proposed Project Analysis and Conclusions

The proposed project would result in the same land use patterns as those evaluated in the previous EIR. Furthermore, the proposed project would not alter existing roadways. Therefore, implementation of the proposed project would not introduce new significant environmental impacts or create substantially more severe environmental impacts than those analyzed in the previous EIR. No additional analysis is required.

- b) Cause a significant environmental impact due to a conflict with any land use plan, policy, or regulation adopted for the purpose of avoiding or mitigating an environmental effect?**

Summary of the Previous EIR

The previous EIR found that the General Plan was prepared in conformance with state laws and regulations, and therefore would not conflict with continued application of state land use plans, policies, and regulations. Additionally, the General Plan focuses on a balanced land use pattern that promotes the City as a desirable place to live and work. The General Plan enhances policies and measures from the previous General Plan that were intended for environmental protection, and the implementation of the General Plan would not remove or conflict with City plans, policies, or regulations adopted for environmental protection. Furthermore, future development projects would be required to be consistent with all applicable policies, standards, and regulations. Therefore, the previous EIR concluded that impacts would be less than significant.

Proposed Project Analysis and Conclusions

The proposed project contains updates to the City's Municipal Code, General Plan, and Zoning Ordinance with the purpose of establishing consistency between the General Plan and Municipal Code. These updates would result in the same land uses, density, and intensity of development as what was evaluated in the previous EIR. Therefore, implementation of the proposed project would not introduce new significant environmental impacts or create substantially more severe environmental impacts than those analyzed in the previous EIR. No additional analysis is required.

Mitigation Measures

None required.

Conclusion

With regard to Land Use and Planning, the analysis demonstrates that:

1. No substantial changes are proposed in the project which require major revisions to the previous EIR due to new significant effects or a substantial increase in the severity of previously identified effects.

2. No substantial changes are proposed with respect to the circumstances under which the project is undertaken which require major revisions to the previous EIR due to new significant effects or a substantial increase in the severity of previously identified effects.
3. No new information of substantial importance indicates any new or more significant effects than shown in the previous EIR.
4. No mitigation measures are necessary because the proposed project's specific impacts would be less than significant.
5. None of the conditions described in CEQA Guidelines Section 15162 calling for the preparation of a subsequent EIR or negative declaration have occurred.

Environmental Issue Area	Conclusion in Previous EIR	Do the Proposed Changes Involve New or More Severe Impacts?	New Circumstances Involving New or More Severe Impacts?	New Information Requiring New Analysis or Verification?	Mitigation Measures
XII. Mineral Resources <i>Would the project:</i>					
a) Result in the loss of availability of a known mineral resource that would be of value to the region and the residents of the state?	Less than significant impact	No	No	No	None
b) Result in the loss of availability of a locally important mineral resource recovery site delineated on a local general plan, specific plan or other land use plan?	Less than significant impact	No	No	No	None

Discussion

- a) **Result in the loss of availability of a known mineral resource that would be of value to the region and the residents of the state?**
- b) **Result in the loss of availability of a locally important mineral resource recovery site delineated on a local general plan, specific plan or other land use plan?**

Summary of the Previous EIR

The previous EIR determined that the implementation of the General Plan would not result in the loss of availability of a known mineral resource. The Planning Area contains four areas identified by the State Geologist as containing Regionally Significant Construction Aggregate Resources, located outside city limits. These areas are part of the South San Francisco Bay Production-Consumption Region, contain sandstone deposits, and are currently being quarried. Additionally, the previous EIR

determined that the Planning Area does not contain sites designated as a locally important mineral resource recovery site by the General Plan. The Santa Clara County General Plan identifies important mineral resources within the County, including the hillside areas within the City's SOI. However, the previous EIR determined that the implementation of the General Plan would not result in the loss of a locally important mineral resource recovery site, and impacts would be less than significant. Therefore, the previous EIR identified that there would be no loss of known or locally important mineral resources as a result of the implementation of the General Plan, and impacts would be less than significant.

Proposed Project Analysis and Conclusions

The proposed project does not propose any changes within the General Plan Planning Area that could potentially result in development in areas not previously contemplated by the previous EIR. This precludes the potential for new impacts associated with mineral resources. Therefore, implementation of the proposed project would not introduce environmental impacts or create more severe environmental impacts than those analyzed in the previous EIR. No additional analysis is required.

Mitigation Measures

None required.

Conclusion

With regard to Mineral Resources, the analysis demonstrates that:

1. No substantial changes are proposed in the project which require major revisions to the previous EIR due to new significant effects or a substantial increase in the severity of previously identified effects.
2. No substantial changes are proposed with respect to the circumstances under which the project is undertaken which require major revisions to the previous EIR due to new significant effects or a substantial increase in the severity of previously identified effects.
3. No new information of substantial importance indicates any new or more significant effects than shown in the previous EIR.
4. No mitigation measures are necessary because the proposed project's specific impacts would be less than significant.
5. None of the conditions described in CEQA Guidelines Section 15162 calling for the preparation of a subsequent EIR or negative declaration have occurred.

Environmental Issue Area	Conclusion in Previous EIR	Do the Proposed Changes Involve New or More Severe Impacts?	New Circumstances Involving New or More Severe Impacts?	New Information Requiring New Analysis or Verification?	Mitigation Measures
XIII. Noise <i>Would the project result in:</i>					
a) Generation of a substantial temporary or permanent increase in ambient noise levels in the vicinity of the project in excess of standards established in the local general plan or noise ordinance, or applicable standards of other agencies?	Significant and unavoidable impact (traffic noise) Less than significant impact (railroad noise) Less than significant impact (stationary noise sources) Less than significant impact (construction noise sources)	No	No	No	None
b) Generation of excessive groundborne vibration or groundborne noise levels?	Less than significant impact	No	No	No	None
c) For a project located within the vicinity of a private airstrip or an airport	Less than significant impact	No	No	No	None

Environmental Issue Area	Conclusion in Previous EIR	Do the Proposed Changes Involve New or More Severe Impacts?	New Circumstances Involving New or More Severe Impacts?	New Information Requiring New Analysis or Verification?	Mitigation Measures
land use plan or, where such a plan has not been adopted, within two miles of a public airport or public use airport, would the project expose people residing or working in the project area to excessive noise levels?					

Discussion

- a) **Generation of a substantial temporary or permanent increase in ambient noise levels in the vicinity of the project in excess of standards established in the local general plan or noise ordinance, or applicable standards of other agencies?**

Summary of the Previous EIR

Traffic Noise

The previous EIR indicated that the General Plan may contribute to an exceedance of the City's transportation noise standards and/or result in significant increases in traffic noise levels at existing sensitive receptors, such as residences, schools, or libraries. While the General Plan included several policies and actions to reduce noise and land use compatibility impacts from traffic noise sources, the previous EIR concluded that traffic noise would still exceed applicable noise exposure criteria even with implementation of General Plan requirements. Impacts related to traffic noise on existing noise-sensitive uses in the City were therefore determined to be significant and unavoidable.

Railroad Noise Sources

The previous EIR indicated that although future development located along railroad lines could expose residents to unacceptable exterior noise levels, implementation of General Plan policies and actions related to noise mitigation would ensure that development allowed under the General Plan would not expose residents to noise levels associated with railroad operations in excess of the City's

established standards. Therefore, the previous EIR concluded that implementation of applicable General Plan policies and actions would ensure that development allowed under the General Plan would not be exposed to noise levels associated with railroad operations in excess of the City's established standards, and impacts would be less than significant.

Stationary Noise Sources

The previous EIR indicated that future development could result in land uses that generate noise levels in excess of applicable City noise standards for non-transportation noise sources. However, implementation of General Plan policies and actions would ensure that development allowed under the General Plan would reduce noise impacts from stationary noise sources, and impacts would be less than significant.

Construction Noise Sources

The previous EIR indicated that future development could result in an increase of construction noise sources that could result in periods of significant ambient noise level increases and the potential for annoyance. The previous EIR noted that due to the temporary nature of construction noise, noise increase from construction activities would not lead to ongoing or long term exceedances of the City's noise standards. In addition, the ambient noise standards established by the General Plan do not apply to temporary noise sources such as construction activity. The previous EIR concluded that implementation of General Plan policies and actions would reduce noise impacts from construction noise to a less than significant level.

Proposed Project Analysis and Conclusions

The proposed project does not propose any physical development in areas not previously evaluated in the previous EIR. As described in Section 2, Project Description, buildout of the proposed project would result in the same intensity of development as that evaluated in the previous EIR, and would expand performance standards for noise to reduce potential impacts of development through the application of uniformly applied standards. Therefore, the proposed project does not anticipate any additional construction noise impacts beyond those analyzed in the previous EIR. Furthermore, future development and land use activities resulting from the proposed project would be subject to General Plan goals, policies and actions that would reduce noise and land use compatibility impacts from traffic noise sources, stationary sources, railroad-related sources, and construction sources, which would help reduce potential future noise impacts from the proposed project. Similar to the conclusions of the previous EIR, potential impacts related to traffic noise would continue to be significant and unavoidable for the proposed project. Therefore, implementation of the proposed project would not introduce new significant environmental impacts or create substantially more severe impacts than those analyzed in the previous EIR. No additional analysis is required.

b) Generation of excessive groundborne vibration or groundborne noise levels?

Summary of the Previous EIR

Construction

The previous EIR indicated that construction associated with development under the General Plan could create perceptible vibration levels and potential damage to existing structures, resulting in a potentially significant impact. However, the previous EIR concluded that, given the temporary nature of construction, and upon compliance with applicable General Plan policies and actions, impacts from construction vibration would be less than significant.

Operation

The previous EIR indicated that development could expose persons to excessive groundborne vibration levels caused by trains; given the programmatic nature of the General Plan, the locations of buildings and their sensitivity to vibration were not known at the time previous EIR was certified. The previous EIR concluded that compliance with applicable General Plan policies and actions would require that individual development projects undergo project-specific environmental review and address potential vibration impacts associated with railroad operations. Therefore, the previous EIR determined that impacts related to groundborne vibration during operation would be less than significant.

Proposed Project Analysis and Conclusions

The proposed project does not propose any physical development in areas not previously contemplated by the General Plan. As described in Section 2, Project Description, buildout of the proposed project would result in the same intensity of development as that anticipated in the previous EIR, and would expand performance standards for noise to reduce potential impacts of development through the application of uniformly applied standards. Therefore, the proposed project does not anticipate any additional construction vibration impacts beyond those analyzed in the previous EIR. In compliance with General Plan policies and actions, buildout of the proposed project would be required to undergo project-specific environmental review and address potential vibration impacts associated with railroad operations. Therefore, implementation of the proposed project would not introduce new significant environmental impacts or create substantially more severe impacts than those analyzed in the previous EIR. No additional analysis is required.

c) For a project located within the vicinity of a private airstrip or an airport land use plan or, where such a plan has not been adopted, within two miles of a public airport or public use airport, would the project expose people residing or working in the project area to excessive noise levels?

Summary of the Previous EIR

Impacts related to airports are discussed in Section 3.8, Hazards and Hazardous Materials, of the previous EIR. The previous EIR concluded that Milpitas is not located within an airport land use plan or within 2 miles of a public airport. Therefore, implementation of the General Plan would result in less than significant impacts related to aircraft noise.

Proposed Project Analysis and Conclusions

The area associated with the proposed project is the same as the General Plan Planning Area. As such, the proposed project is not located within an airport land use plan or within two miles of a public airport, and the proposed project would not expose people residing or working in the General Plan Planning Area to excessive aircraft noise. Therefore, implementation of the proposed project would not introduce new significant environmental impacts or create substantially more severe impacts than those analyzed in the previous EIR. No additional analysis is required.

Mitigation Measures

None required.

Conclusion

With regard to Noise, the analysis demonstrates that:

1. No substantial changes are proposed in the project which require major revisions to the previous EIR due to new significant effects or a substantial increase in the severity of previously identified effects.
2. No substantial changes are proposed with respect to the circumstances under which the project is undertaken which require major revisions to the previous EIR due to new significant effects or a substantial increase in the severity of previously identified effects.
3. No new information of substantial importance indicates any new or more significant effects than shown in the previous EIR.
4. No mitigation measures are necessary because the proposed project's specific impacts would be less than significant.
5. None of the conditions described in CEQA Guidelines Section 15162 calling for the preparation of a subsequent EIR or negative declaration have occurred.

Environmental Issue Area	Conclusion in Previous EIR	Do the Proposed Changes Involve New or More Severe Impacts?	New Circumstances Involving New or More Severe Impacts?	New Information Requiring New Analysis or Verification?	Mitigation Measures
XIV. Population and Housing <i>Would the project:</i>					
a) Induce substantial unplanned population growth in an area, either directly (for example, by proposing new homes and businesses) or indirectly (for example, through extension of roads or other infrastructure)?	Less than significant impact	No	No	No	None
b) Displace substantial numbers of existing people or housing, necessitating the construction of replacement housing elsewhere?	Less than significant impact	No	No	No	None

Discussion

- a) **Induce substantial unplanned population growth in an area, either directly (for example, by proposing new homes and businesses) or indirectly (for example, through extension of roads or other infrastructure)?**

Summary of the Previous EIR

The previous EIR determined that the implementation of the General Plan would not induce substantial unplanned growth in the City, either directly or indirectly. The General Plan accommodates future growth in the City, including new businesses, expansion of existing business, and new

residential uses. The previous EIR also identified that as future development occurs, new roads, infrastructure, and services would be required to serve the development, and that this infrastructure would accommodate the planned growth. There are few areas within the City designated for urban land uses that are not already developed as described in the previous EIR, and new growth is focused on infill sites throughout the City with higher density uses focused around major transportation corridors. Therefore, with implementation of the General Plan policies and actions intended to guide growth to appropriate areas and provide services necessary to accommodate growth, the previous EIR concluded that impacts would be less than significant.

Proposed Project Analysis and Conclusions

The proposed project would update the Municipal Code, Zoning Map, and General Plan. These updates would be clerical and administrative in nature and are intended to create consistency between the General Plan and the Zoning Code. The proposed project also includes the same land uses and intensity of development as those evaluated in the previous EIR. Therefore, the proposed project does not anticipate any changes to direct and indirect population growth impacts in the City beyond those analyzed in the previous EIR, and implementation of the proposed project would not introduce new significant environmental impacts or create substantially more severe impacts than those analyzed in the previous EIR. No additional analysis required.

b) Displace substantial numbers of existing people or housing, necessitating the construction of replacement housing elsewhere?

Summary of the Previous EIR

The previous EIR determined that implementation of the General Plan would not displace substantial numbers of existing people or housing. The previous EIR found that the majority of developed land in the Planning Area consists of residential uses, which would not undergo significant land use changes under the General Plan. Furthermore, the General Plan focuses on infill development in vacant and underutilized areas of the City, and the General Plan would generally increase the overall number of dwelling units within the City. Therefore, the previous EIR concluded that impacts would be less than significant.

Proposed Project Analysis and Conclusions

The proposed project would update the City's Municipal Code, Zoning Map, and General Plan to ensure conformity with current General Plan land use designations. The proposed project does not propose any physical development and would not lower the number of housing units allowed within the City. The land use patterns that would result from the proposed project would be the same as those envisioned and evaluated in the previous EIR. As such, there are no areas designated for residential development that would be rezoned for nonresidential uses. Therefore, implementation of the proposed project would not introduce new significant environmental impacts or create substantially more severe environmental impacts than those analyzed in the previous EIR. No additional analysis is required.

Mitigation Measures

None required.

Conclusion

With regard to Population and Housing, the analysis demonstrates that:

1. No substantial changes are proposed in the project which require major revisions to the previous EIR due to new significant effects or a substantial increase in the severity of previously identified effects.
2. No substantial changes are proposed with respect to the circumstances under which the project is undertaken which require major revisions to the previous EIR due to new significant effects or a substantial increase in the severity of previously identified effects.
3. No new information of substantial importance indicates any new or more significant effects than shown in the previous EIR.
4. No mitigation measures are necessary because the proposed project's specific impacts would be less than significant.
5. None of the conditions described in CEQA Guidelines Section 15162 calling for the preparation of a subsequent EIR or negative declaration have occurred.

Environmental Issue Area	Conclusion in Previous EIR	Do the Proposed Changes Involve New or More Severe Impacts?	New Circumstances Involving New or More Severe Impacts?	New Information Requiring New Analysis or Verification?	Mitigation Measures
XV. Public Services <i>Would the project result in substantial adverse physical impacts associated with the provision of new or physically altered governmental facilities, need for new or physically altered governmental facilities, the construction of which could cause significant environmental impacts, in order to maintain acceptable service ratios, response times or other performance objectives for any of the public services:</i>					
a) Fire protection?	Less than significant impact	No	No	No	None
b) Police protection?	Less than significant impact	No	No	No	None
c) Schools?	Less than significant impact	No	No	No	None
d) Parks?	Less than significant impact	No	No	No	None
e) Other public facilities?	Less than significant impact	No	No	No	None

Discussion

Would the project result in substantial adverse physical impacts associated with the provision of new or physically altered governmental facilities, need for new or physically altered governmental facilities, the construction of which could cause significant environmental impacts, in order to maintain acceptable service ratios, response times or other performance objectives for any of the public services:

- a) Fire protection?
- b) Police protection?
- c) Schools?
- d) Parks?
- e) Other public facilities?

Summary of the Previous EIR

The previous EIR determined that the implementation of the General Plan would result in additional residents and businesses in the City, which would result in increased demand for public services, including fire protection, police protection, schools, parks, and other public facilities, such as libraries. However, the previous EIR identified various policies and actions within the General Plan which would ensure that public services are provided at acceptable levels and that the City would maintain and implement public facility master plans to ensure compliance with applicable federal, state, and regional laws related to public services. While new public facilities would likely be required to serve growth contemplated by the General Plan, future development projects would be required to comply with regulations, policies, and standards in the General Plan and would be subject to CEQA review as appropriate. Therefore, the previous EIR concluded that impacts related to fire protection, police protection, schools, parks, and other public facilities would be less than significant.

Proposed Project Analysis and Conclusions

The proposed project does not propose any physical development, land use, or policy changes within the General Plan Planning Area that could result in direct or indirect population growth not previously contemplated by the previous EIR. Additionally, the proposed project would maintain the same land use patterns as were envisioned and evaluated in the previous EIR and, as such, would result in the same intensity and density of development. This precludes the potential for new impacts associated with new or expanded public services beyond those already evaluated and disclosed in the previous EIR. Furthermore, future development projects would be required to comply with applicable federal, state, regional, and local laws and regulations related to public services, including payment of impact fees that support the provision of increased public services. Therefore, implementation of the proposed project would not introduce new significant environmental impacts or create substantially more severe environmental impacts than those analyzed in the previous EIR. No additional analysis is required.

Mitigation Measures

None required.

Conclusion

With regard to Public Services, the analysis demonstrates that:

1. No substantial changes are proposed in the project which require major revisions to the previous EIR due to new significant effects or a substantial increase in the severity of previously identified effects.
2. No substantial changes are proposed with respect to the circumstances under which the project is undertaken which require major revisions to the previous EIR due to new significant effects or a substantial increase in the severity of previously identified effects.
3. No new information of substantial importance indicates any new or more significant effects than shown in the previous EIR.
4. No mitigation measures are necessary because the proposed project's specific impacts would be less than significant.
5. None of the conditions described in CEQA Guidelines Section 15162 calling for the preparation of a subsequent EIR or negative declaration have occurred.

Environmental Issue Area	Conclusion in Previous EIR	Do the Proposed Changes Involve New or More Severe Impacts?	New Circumstances Involving New or More Severe Impacts?	New Information Requiring New Analysis or Verification?	Mitigation Measures
XVI. Recreation					
a) Would the project increase the use of existing neighborhood and regional parks or other recreational facilities such that substantial physical deterioration of the facility would occur or be accelerated?	Less than significant impact	No	No	No	None
b) Does the project include recreational facilities or require the construction or expansion of recreational facilities, which might have an adverse physical effect on the environment?	Less than significant impact	No	No	No	None

Discussion

- a) **Would the project increase the use of existing neighborhood and regional parks or other recreational facilities such that substantial physical deterioration of the facility would occur or be accelerated?**
- b) **Does the project include recreational facilities or require the construction or expansion of recreational facilities, which might have an adverse physical effect on the environment?**

Summary of the Previous EIR

The previous EIR determined that the implementation of the General Plan would increase the demand for parks and recreation facilities due to an increase in population, employment, and tourism in the City. The additional demand on existing parks and recreational facilities would increase the need for maintenance and improvements. The previous EIR found that the provision of new parks and recreation facilities would reduce the potential for adverse impacts and physical deterioration of existing parks and facilities. New facilities would be provided at a pace and in locations appropriate to serve new development in order to maintain the City-adopted standard for park space of 5 acres per 1,000 residents. New neighborhood and community parks and trails would generally be accommodated in the Permanent Open Space and Public Facilities land use designations to accommodate new parks and trails, in accordance with General Plan Policy PROS 1-4. The previous EIR concluded that future projects would be analyzed for conformance with the General Plan, Municipal Code, and other applicable regulations, including evaluation pursuant to CEQA. Additionally, the General Plan includes policies and actions to ensure that parks and recreation facilities are adequately maintained and improved to serve both existing and planned growth. Therefore, the previous EIR concluded that impacts would be less than significant.

Proposed Project Analysis and Conclusions

The proposed project does not propose any physical development, land use, or policy changes within the General Plan Planning Area that could result in direct or indirect population growth not previously contemplated by the previous EIR. Additionally, the proposed project would maintain existing land use patterns as evaluated in the previous EIR. This precludes the potential for new impacts associated with new or expanded parks and recreational facilities beyond those already evaluated and disclosed in the previous EIR. Furthermore, future development projects would be required to comply with applicable federal, state, regional, and local laws and regulations related to parks and recreational facilities, including the policies and actions of the General Plan.

Applicable policies include, but are not limited to, General Plan Policies PROS 1-1 through 1-16, which establish standards for parkland acreage within the Planning Area, require dedication of parkland within future development or payment of in lieu fees, and provide various requirements for expansion, design, and maintenance of park facilities. Therefore, implementation of the proposed project would not introduce new significant environmental impacts or create substantially more severe environmental impacts than those analyzed in the previous EIR. No additional analysis is required.

Mitigation Measures

None required.

Conclusion

With regard to Recreation, the analysis demonstrates that:

1. No substantial changes are proposed in the project which require major revisions to the previous EIR due to new significant effects or a substantial increase in the severity of previously identified effects.
2. No substantial changes are proposed with respect to the circumstances under which the project is undertaken which require major revisions to the previous EIR due to new significant effects or a substantial increase in the severity of previously identified effects.
3. No new information of substantial importance indicates any new or more significant effects than shown in the previous EIR.
4. No mitigation measures are necessary because the proposed project's specific impacts would be less than significant.
5. None of the conditions described in CEQA Guidelines Section 15162 calling for the preparation of a subsequent EIR or negative declaration have occurred.

Environmental Issue Area	Conclusion in Previous EIR	Do the Proposed Changes Involve New or More Severe Impacts?	New Circumstances Involving New or More Severe Impacts?	New Information Requiring New Analysis or Verification?	Mitigation Measures
XVII. Transportation <i>Would the project:</i>					
a) Conflict with a program plan, ordinance or policy of the circulation system, including transit, roadway, bicycle and pedestrian facilities?	Less than significant impact	No	No	No	None
b) Would the project conflict or be inconsistent with CEQA Guidelines Section 15064.3, subdivision (b)?	Significant and unavoidable impact	No	No	No	None available
c) Substantially increase hazards due to a geometric design feature (e.g., sharp curves or dangerous intersections) or incompatible uses (e.g., farm equipment)?	Less than significant impact	No	No	No	None
d) Result in inadequate emergency access?	Less than significant impact	No	No	No	None

Discussion

- a) **Conflict with a program plan, ordinance or policy of the circulation system, including transit, roadway, bicycle and pedestrian facilities?**

Summary of the Previous EIR

The previous EIR determined that the policies included in the General Plan would support and further the implementation of a variety of City transportation plans, including the Bikeway Master Plan and the Trails Master Plan. The previous EIR also identified that the context of the City's transportation network would be considered through policies that support interjurisdictional coordination and linking the development of transportation facilities to the surrounding land uses. Furthermore, the VTA has provided Level of Service (LOS) thresholds for intersections and roadways since the 1990s, including for intersections and roadways within the Planning Area, but LOS is no longer considered an environmental impact under CEQA. As such, the General Plan's policies focus on the development of a multimodal transportation network and the enhancement of facilities to improve walking, bicycling, and transit use. Therefore, the previous EIR concluded that impacts related to conflict with a program, plan, ordinance, or policy associated with the circulation system would be less than significant.

Proposed Project Analysis and Conclusions

The proposed project would result in the same intensity and density of development within the General Plan Planning Area, as well as result in the same land use patterns as those evaluated in the previous EIR. Therefore, the proposed project would not be expected to alter transportation patterns and uses or conflict with any programs, plans, policies, or ordinances associated with the circulation system. Future development projects would be required to comply with all applicable standards, policies, and regulations described above. Therefore, the proposed project would not introduce new significant environmental impacts or create substantially more severe environmental impacts than those analyzed in the previous EIR. No additional analysis is required.

- b) **Would the project conflict or be inconsistent with CEQA Guidelines Section 15064.3, subdivision (b)?**

Summary of the Previous EIR

The previous EIR determined that the implementation of the General Plan would result in less than significant impacts related to residential VMT and significant and unavoidable impacts related to employment-based VMT. The previous EIR identified that residential uses in the City were projected to generate an average of 11.03 VMT per capita, which is below the applied significance threshold of 11.48 VMT per capita. However, the previous EIR further identified that the projected VMT per employee (20.41) for the City was nearly 31 percent higher than the applied significance threshold (14.14 VMT per employee). The General Plan's land use patterns, intensities, and policies include several components that aim to reduce VMT, and individual development projects would also be required to complete VMT analyses and implement TDM measures as applicable. Although these measures would likely reduce VMT impacts to less than significant when considered at an individual project-level, the previous EIR determined that they cannot be guaranteed and are not possible to

fully quantify or mitigate at the programmatic level. Therefore, the previous EIR concluded that impacts related to VMT would be significant and unavoidable.

Proposed Project Analysis and Conclusions

The proposed project would result in the same land use patterns, densities, and intensities as those evaluated in the previous EIR. As such, it is unlikely that the proposed project would result in additional impacts related to VMT. Future development projects would be required to comply with all applicable standards, policies, and regulations described above. To create consistency with the City's CAP, the proposed project would update the Zoning Ordinance by adding TDM requirements. The proposed project would also expand TDM requirements and reduce required parking ratios. Parking on its own is not considered a physical impact on the environment under CEQA. However, reduced parking could promote alternative methods of transit, such as walking and biking, which could decrease the number of vehicles on the road and the secondary effects to traffic.⁶ Reducing parking minimums (and promoting shared parking, off-site parking, and car-share parking) allows for more compact and efficient urban layouts that prioritize pedestrians and alternative transit, creating more livable and attractive neighborhoods. Reduction in parking could also allow for increased alternative transit infrastructure, such as bike lanes, pedestrian-friendly streets, and public transit hubs. The expansion of TDM requirements would improve transportation efficiency and further support and incentivize a reduction in traffic by promoting alternative transit. Therefore, the proposed project would not introduce new significant environmental impacts or create substantially more severe environmental impacts than those analyzed in the previous EIR. No additional analysis is required.

c) Substantially increase hazards due to a geometric design feature (e.g., sharp curves or dangerous intersections) or incompatible uses (e.g., farm equipment)?

Summary of the Previous EIR

The previous EIR determined that the General Plan would not directly result in any modification to the transportation network and would have no impact related to increasing hazards related to design features. Furthermore, future facilities associated with the implementation of the General Plan would be required to meet applicable federal, state, and City design standards. General Plan Policy CIR 2-2 requires that intersections are designed to safely and comfortably accommodate all transportation modes and users. Therefore, the previous EIR concluded that impacts related to hazards due to geometric design features would be less than significant.

Proposed Project Analysis and Conclusions

The proposed project includes updates to the Municipal Code, Zoning Map, and General Plan that would not result in any physical development, which precludes the potential for new impacts associated with roadway safety. Future development projects, including streets, circulation improvements, and access points associated with the implementation of the proposed project would be required to comply with the applicable federal, state, and City design standards, such as General

⁶ Washington State Department of Transportation (WSDOT). 2010. Impacts of VMT Reduction Strategies on Selected Areas and Groups. December.

Plan Policy CIR 2-2, described above. Therefore, the proposed project would not introduce new significant environmental impacts or create substantially more severe environmental impacts than those analyzed in the previous EIR. No additional analysis is required.

d) Result in inadequate emergency access?

Summary of the Previous EIR

The previous EIR determined that the implementation of the General Plan would result in modifications to the existing transportation network, which could impact emergency access response time. However, future development associated with the General Plan would be required to comply with the City's Design and Construction Standards, which include requirements for emergency access, and would be reviewed by public safety officials as part of the entitlement process. Additionally, the previous EIR found that emergency vehicles are able to use vehicle preemption technology and sirens to reduce response times, and specific locations that would experience a reduction in roadway capacity would undergo individual operations analyses to assess and mitigate potential impacts to emergency vehicle access. General Plan Policies CIR 1-1, 1-7, 1-11, and 1-13 further focus on considering safety needs as part of planning and implementing transportation improvements. Therefore, the previous EIR concluded that impacts related to emergency vehicle access would be less than significant.

Proposed Project Analysis and Conclusions

The proposed project would result in the same intensity, density, and land use patterns as those evaluated in the previous EIR, which precludes the potential for new impacts associated with emergency access. Furthermore, any future development projects associated with the implementation of the proposed project would be required to comply with the applicable City and County design standards. For example, General Plan Policies CIR 1-1, 1-7, 1-11, and 1-13 require prioritization of infrastructure and facility safety on streets, coordination with neighboring jurisdictions regarding planned developments and transportation improvements, maintenance of acceptable operations for major streets and intersections, and maintenance of updated emergency preparedness and evacuation plans and procedures. Therefore, the proposed project would not introduce new significant environmental impacts or create substantially more severe environmental impacts than those analyzed in the previous EIR. No additional analysis is required.

Mitigation Measures

None required.

Conclusion

With regard to Transportation, the analysis demonstrates that:

1. No substantial changes are proposed in the project which require major revisions to the previous EIR due to new significant effects or a substantial increase in the severity of previously identified effects.

2. No substantial changes are proposed with respect to the circumstances under which the project is undertaken which require major revisions to the previous EIR due to new significant effects or a substantial increase in the severity of previously identified effects.
3. No new information of substantial importance indicates any new or more significant effects than shown in the previous EIR.
4. No mitigation measures are necessary because the proposed project's specific impacts would be less than significant.
5. None of the conditions described in CEQA Guidelines Section 15162 calling for the preparation of a subsequent EIR or negative declaration have occurred.

Environmental Issue Area	Conclusion in Previous EIR	Do the Proposed Changes Involve New or More Severe Impacts?	New Circumstances Involving New or More Severe Impacts?	New Information Requiring New Analysis or Verification?	Mitigation Measures
XVIII. Utilities and Service Systems <i>Would the project:</i>					
a) Require or result in the relocation or construction of new or expanded water, wastewater treatment or stormwater drainage, electric power, natural gas, or telecommunications facilities, the construction or relocation of which could cause significant environmental effects?	Less than significant impact	No	No	No	None
b) Have sufficient water supplies available to serve the project and reasonably foreseeable future development during normal, dry and multiple dry years?	Less than significant impact	No	No	No	None
c) Result in a determination by the wastewater treatment provider which serves or	Less than significant impact	No	No	No	None

Environmental Issue Area	Conclusion in Previous EIR	Do the Proposed Changes Involve New or More Severe Impacts?	New Circumstances Involving New or More Severe Impacts?	New Information Requiring New Analysis or Verification?	Mitigation Measures
may serve the project that it has adequate capacity to serve the project's projected demand in addition to the provider's existing commitments?					
d) Generate solid waste in excess of state or local standards, or in excess of the capacity of local infrastructure, or otherwise impair the attainment of solid waste reduction goals?	Less than significant impact	No	No	No	None
e) Comply with federal, state, and local management and reduction statutes and regulations related to solid waste?	Less than significant impact	No	No	No	None

Discussion

- a) **Require or result in the relocation or construction of new or expanded water, wastewater treatment or stormwater drainage, electric power, natural gas, or telecommunications facilities, the construction or relocation of which could cause significant environmental effects?**

Summary of the Previous EIR

Water

The previous EIR determined that the implementation of the General Plan would increase demand for water supplies, including water conveyance and treatment infrastructure, but that the projected 2040 water supplies would be adequate to meet the demand that would be generated by buildout of the General Plan. Therefore, the General Plan would not result in the need to construct or expand water supply and treatment facilities that have not been addressed in the Santa Clara Valley Water District's water master plans. Future discretionary projects would be evaluated for conformance with the General Plan, Municipal Code, and other applicable regulations, including the requirements of CEQA. Further, the previous EIR identifies several policies to ensure that water providers are consulted with during future land use changes to ensure that future supply meets demands. Future development would also be required to connect to existing water distribution infrastructure, pay the applicable water system connection fees, and pay the applicable water usage rates. Therefore, the previous EIR concluded that impacts would be less than significant.

Wastewater

The previous EIR determined that the implementation of the General Plan would increase demand for wastewater services. The previous EIR found that there is excess treatment capacity at the Regional Wastewater Facility (RWF), and no physical plant expansions would be required as a result of the General Plan. Further, future development projects would be evaluated for conformance with the General Plan, Municipal Code, and other applicable regulations, including the requirements of CEQA. The previous EIR also identified policies within the General Plan that are designed to ensure adequate wastewater treatment capacity is available to serve development. Therefore, the previous EIR concluded that impacts would be less than significant.

Stormwater Drainage

The previous EIR determined that the implementation of the General Plan may result in increased areas of impervious surfaces throughout the Planning Area, requiring additional or expanded stormwater drainage, conveyance, and retention infrastructure. Future development would be required to evaluate stormwater drainage and conveyance facilities at the project level, and facilities would primarily be provided on sites with land use designations that allow such uses. Furthermore, General Plan Action UCS-4e requires compliance with the SCVURPP and the C.3 Stormwater Handbook, which includes post-construction stormwater controls on development projects. The previous EIR also identifies several policies and actions designed to ensure adequate drainage infrastructure is available to serve development, minimize potential adverse effects of stormwater

conveyance, and ensure that development does not move forward until adequate drainage capacity exists. All development projects would be required to demonstrate how stormwater detention and/or retention would occur on-site or be conveyed to the nearest drainage facility. Therefore, the previous EIR concluded that impacts related to stormwater drainage would be less than significant.

Proposed Project Analysis and Conclusions

The purpose of the proposed project is to establish consistency between the General Plan and Zoning Code; therefore, the proposed project would result in the same density and intensity of development as well as the same land use patterns as those evaluated in the previous EIR. Accordingly, the proposed project would not result in direct or indirect population growth not previously contemplated by the previous EIR and would not result in the need for construction or relocation of any utilities infrastructure. Additionally, the proposed project would not increase demand for water supplies or wastewater due to an increase in population and employment. Therefore, implementation of the proposed project would not introduce new significant environmental impacts or create substantially more severe environmental impacts than those analyzed in the previous EIR. No additional analysis is required.

b) Have sufficient water supplies available to serve the project and reasonably foreseeable future development during normal, dry and multiple dry years?

Summary of the Previous EIR

The previous EIR determined that the implementation of the General Plan would result in increased demand for additional water supplies due to an increase in population and employment in the Planning Area, although the previous EIR also found that the City would have adequate water supply to serve the General Plan's land uses with an available water supply of 17.5 million gallons per day (mgd) compared to the 13.7 mgd water demands at buildout according to the 2020 Water Master Plan Update (WMPU). Additionally, the General Plan includes various policies designed to ensure an adequate water supply for development and minimize the potential adverse effects of increased water use, such as General Plan Policies UCS 2-1 through UCS 2-8 and Actions UCS-2a through -2k, which require that the water system adequately meets the needs of existing and future development, that additional water supply sources are pursued, that new development pays its fair share of funding for water distribution, and that the use of recycled water is encouraged. Therefore, the previous EIR concluded that impacts related to adequate water supplies would be less than significant.

Proposed Project Analysis and Conclusions

Refer to Impact XVIII(a).

- c) **Result in a determination by the wastewater treatment provider which serves or may serve the project that it has adequate capacity to serve the project's projected demand in addition to the provider's existing commitments?**

Summary of the Previous EIR

The previous EIR determined that the implementation of the General Plan would not exceed the projected wastewater generation volumes described in the City's 2014 SSMP and the 2015 Urban Water Management Plan (UWMP). The previous EIR found that there would be an increased demand for water and wastewater services, including a reliable source of recycled water; however, these needs have been addressed in the water and sewer master plans prepared for the City by West Yost Engineers and HydroScience Engineers, Inc., and the San José-Santa Clara RWF Master Plan. Projected future water demand will require that the districts continue to implement phased improvements to pump stations, sewer mains, and wastewater treatment plans. Furthermore, the previous EIR identified various General Plan policies designed to ensure an adequate wastewater treatment capacity for development. Therefore, the previous EIR concluded that impacts related to adequate wastewater treatment capacity would be less than significant.

Proposed Project Analysis and Conclusions

Refer to Impact XVIII(a).

- d) **Generate solid waste in excess of state or local standards, or in excess of the capacity of local infrastructure, or otherwise impair the attainment of solid waste reduction goals?**
- e) **Comply with federal, state, and local management and reduction statutes and regulations related to solid waste?**

Summary of the Previous EIR

The previous EIR determined that implementation of the General Plan would result in an increase of approximately 32,886.5 tons of solid waste per year. The City's projected increase in solid waste generation associated with the implementation of the General Plan is well within the permitted capacity of the Newby Island Landfill, which serves Milpitas. The previous EIR also identified that future projects would be required to comply with applicable state and local requirements pertaining to solid waste, construction waste diversion, and recycling. Further, the General Plan includes actions to further reduce impacts on solid waste services. Therefore, the previous EIR concluded that impacts related to solid waste would be less than significant.

Proposed Project Analysis and Conclusions

The proposed project would not result in direct or indirect population growth not previously contemplated by the previous EIR and would not result in any physical development. This precludes the potential for new impacts associated with solid waste capacity beyond those already evaluated and disclosed in the previous EIR. Future individual development projects would be required to comply with General Plan policies as well as AB 939 (which mandated that 50 percent of solid waste

be diverted by 2000) and the City's UWMP. Therefore, implementation of the proposed project would not introduce new significant environmental impacts or create substantially more severe environmental impacts than those analyzed in the previous EIR. No additional analysis is required.

Mitigation Measures

None required

Conclusion

With regard to Utilities and Service Systems, the analysis demonstrates that:

1. No substantial changes are proposed in the project which require major revisions to the previous EIR due to new significant effects or a substantial increase in the severity of previously identified effects.
2. No substantial changes are proposed with respect to the circumstances under which the project is undertaken which require major revisions to the previous EIR due to new significant effects or a substantial increase in the severity of previously identified effects.
3. No new information of substantial importance indicates any new or more significant effects than shown in the previous EIR.
4. No mitigation measures are necessary because the proposed project's specific impacts would be less than significant.
5. None of the conditions described in CEQA Guidelines Section 15162 calling for the preparation of a subsequent EIR or negative declaration have occurred.

Environmental Issue Area	Conclusion in Previous EIR	Do the Proposed Changes Involve New or More Severe Impacts?	New Circumstances Involving New or More Severe Impacts?	New Information Requiring New Analysis or Verification?	Mitigation Measures
XIX. Wildfire <i>If located in or near State Responsibility Areas or lands classified as very high fire hazard severity zones, would the project:</i>					
a) Substantially impair an adopted emergency response plan or emergency evacuation plan?	Less than significant impact	No	No	No	None
b) Due to slope, prevailing winds, and other factors, exacerbate wildfire risks, and thereby expose project occupants to, pollutant concentrations from a wildfire or the uncontrolled spread of a wildfire?	Less than significant impact	No	No	No	None
c) Require the installation or maintenance of associated infrastructure (such as roads, fuel breaks, emergency water sources, power lines or other utilities) that may exacerbate fire risk or that may result in temporary or	Less than significant impact	No	No	No	None

Environmental Issue Area	Conclusion in Previous EIR	Do the Proposed Changes Involve New or More Severe Impacts?	New Circumstances Involving New or More Severe Impacts?	New Information Requiring New Analysis or Verification?	Mitigation Measures
ongoing impacts to the environment?					
d) Expose people or structures to significant risks, including downslope or downstream flooding or landslides, as a result of runoff, post-fire slope instability, or drainage changes?	Less than significant impact	No	No	No	None

Discussion

a) Substantially impair an adopted emergency response plan or emergency evacuation plan?

Summary of the Previous EIR

The previous EIR indicated that implementation of the General Plan does not include any site-specific designs or proposals that would have potential to impair an adopted emergency response plan or evacuation plan. In addition, the General Plan does not include land uses, policies, or other components that conflict with adopted emergency response or evacuation plans which would be provided by the City of Milpitas as a member of the Santa Clara County Emergency Management Organization. The City maintains adequate staffing and access for emergency services, and all new development contemplated under the General Plan would be subject to all City regulations, reviews, and requirements related to emergency services, as well as CEQA analysis of project-specific impacts. The previous EIR concluded that implementation of the policies and actions contained in the General Plan would ensure resiliency and functionality in the event of a natural disaster. Therefore, the previous EIR concluded that implementation of the General Plan would result in a less than significant impact regarding impairment of adopted emergency response plans or emergency evacuation plans.

Proposed Project Analysis and Conclusions

The proposed project does not include any specific development proposals. Future development and associated land use activities would be subject to General Plan policies, as applicable, including provisions associated with fire safety. Therefore, implementation of the proposed project would not introduce new significant environmental impacts related to wildfires to create substantially more severe impacts than those analyzed in the previous EIR. No additional analysis is required.

- b) Due to slope, prevailing winds, and other factors, exacerbate wildfire risks, and thereby expose project occupants to, pollutant concentrations from a wildfire or the uncontrolled spread of a wildfire?**

Summary of the Previous EIR

The General Plan found that the City of Milpitas does not contain any areas determined to have either a High or Very High fire threat to people within city limits. While the General Plan does not include any site-specific design or proposals or entitlements with the potential to expose project occupants to pollutant concentrations from a wildfire or the uncontrolled spread of a wildfire, all future development contemplated under the General Plan is required to comply with all applicable federal, state, and local policies and regulations related to wildland fire safety hazards, such as General Plan Policies SA 4-1, 4-8 through 4-11, and 6-7, which require ensuring adequate water supplies are available for fire suppression throughout the City, providing adequate funding for fire facilities and personnel, and maintaining a response time of 4 minutes or less for urban service areas. The previous EIR concluded that nothing in the General Plan will substantially alter the slope, prevailing winds, or other factors that would increase exposure of Milpitas residents to wildfires. Therefore, the previous EIR concluded that implementation of the General Plan would result in a less than significant impact regarding the exposure of project occupants to pollutant concentrations from a wildfire or the uncontrolled spread of a wildfire.

Proposed Project Analysis and Conclusions

The proposed project does not include any specific development proposals. Future development and associated land use activities would be subject to the General Plan policies, as applicable, including provisions associated with fire safety.

Applicable policies include, but are not limited to, General Plan Policies SA 4-1, 4-8 through 4-11, and 6-7, detailed above. General Plan Actions SA-4b, SA-4c, and SA-6g further require development applications to be reviewed by the Public Works Department and Fire Department and to incorporate a climate vulnerability assessment and strategies to safeguard human health and community assets into relevant plans, such as the Emergency Preparedness Plan, Local Hazard Mitigation Plan, and CAP. Therefore, implementation of the proposed project would not introduce new significant environmental impacts related to wildfires to create substantially more severe impacts than those analyzed in the previous EIR. No additional analysis is required.

- c) **Require the installation or maintenance of associated infrastructure (such as roads, fuel breaks, emergency water sources, power lines or other utilities) that may exacerbate fire risk or that may result in temporary or ongoing impacts to the environment?**

Summary of the Previous EIR

The previous EIR found that proposed construction projects contemplated under the General Plan would be located in areas that are already urbanized and served by infrastructure. However, all development would be required to comply with applicable provisions from the California Fire Code (CFC), the California Code of Regulations, and the California Public Utilities Commission (CPUC). The General Plan also includes requirements for adequate water supply and flow availability and access for fire suppression.

The previous EIR concluded that implementation of the policies and actions included in the General Plan and described above would ensure that wildland fire hazards would not be exacerbated by local infrastructure. Therefore, the previous EIR concluded that implementation of the General Plan would result in a less than significant impact regarding installation or maintenance of infrastructure and wildfire risk.

Proposed Project Analysis and Conclusions

The proposed project does not include any specific development proposals. Future development and associated land use activities would be subject to the General Plan policies described above, as applicable, including provisions related to infrastructure and fire risk. Therefore, implementation of the proposed project would not introduce new significant environmental impacts related to infrastructure-related fire risk to create substantially more severe impacts than those analyzed in the previous EIR. No additional analysis is required.

- d) **Expose people or structures to significant risks, including downslope or downstream flooding or landslides, as a result of runoff, post-fire slope instability, or drainage changes?**

Summary of the Previous EIR

The previous EIR found that a large portion of central Milpitas and areas along Coyote Creek are located within a mapped portion of 1 percent annual chance flood hazard and 0.2 percent annual chance flood hazard zones, according to the FEMA Flood Hazard Map Viewer. The General Plan Planning Area has not been impacted by fires. However, wildfire areas within the City's SOI are located in the hillside areas outside of city limits. The topography in the urban areas of the Planning Area is generally flat and would not be at risk due to debris flows. However, as stated above, all future development under the General Plan will be evaluated for conformance to the CBC as well as the Zoning Ordinance and other City policies, and will be required to prepare a project-specific SWPPP by the RWQCB.

The previous EIR concluded that proposed future development contemplated under the General Plan would not be subject to debris flows, as the topography of the urban portions of the General Plan Planning Area are generally flat, and portions of the Planning Area adjacent to hillside areas subject to landslides and debris flows are sparsely developed. Therefore, the General Plan would result in a less than significant impact regarding the exposure of people or structures to significant risks, including downslope or downstream flooding or landslides, as a result of runoff, post-fire slope instability, or drainage change.

Proposed Project Analysis and Conclusions

The proposed project does not include any specific development proposals. Future development and associated land use activities would be subject to the General Plan policies as applicable, including provisions associated with fire safety and flood hazard protection, such as General Plan Policies SA 2-1 through 2-11, which include various provisions related to flood hazards and flood control facilities. Therefore, implementation of the proposed project would not introduce new significant environmental impacts related to risks from downslope or downstream flooding resulting from runoff or post-fire slope instability or create substantially more severe impacts than those analyzed in the previous EIR. No additional analysis is required.

Mitigation Measures

None required.

Conclusion

With regard to Wildfire, the analysis demonstrates that:

1. No substantial changes are proposed in the project which require major revisions to the previous EIR due to new significant effects or a substantial increase in the severity of previously identified effects.
2. No substantial changes are proposed with respect to the circumstances under which the project is undertaken which require major revisions to the previous EIR due to new significant effects or a substantial increase in the severity of previously identified effects.
3. No new information of substantial importance indicates any new or more significant effects than shown in the previous EIR.
4. No mitigation measures are necessary because the proposed project's specific impacts would be less than significant.
5. None of the conditions described in CEQA Guidelines Section 15162 calling for the preparation of a subsequent EIR or negative declaration have occurred.

Environmental Issue Area	Conclusion in Previous EIR	Do the Proposed Changes Involve New or More Severe Impacts?	New Circumstances Involving New or More Severe Impacts?	New Information Requiring New Analysis or Verification?	Mitigation Measures
XX. Mandatory Findings of Significance					
a) Does the project have the potential to substantially degrade the quality of the environment, substantially reduce the habitat of a fish or wildlife species, cause a fish or wildlife population to drop below self-sustaining levels, threaten to eliminate a plant or animal community, substantially reduce the number or restrict the range of a rare or endangered plant or animal, or eliminate important examples of the major periods of California history or prehistory?	Less than significant impact	No	No	No	None
b) Does the project have impacts that are individually limited, but cumulatively considerable? ("Cumulatively considerable"	Significant and unavoidable impact	No	No	No	None

Environmental Issue Area	Conclusion in Previous EIR	Do the Proposed Changes Involve New or More Severe Impacts?	New Circumstances Involving New or More Severe Impacts?	New Information Requiring New Analysis or Verification?	Mitigation Measures
means that the incremental effects of a project are considerable when viewed in connection with the effects of past projects, the effects of other current projects, and the effects of probable future projects)?					
c) Does the project have environmental effects, which will cause substantial adverse effects on human beings, either directly or indirectly?	Significant and unavoidable impact	No	No	No	None

Discussion

- a) **Does the project have the potential to substantially degrade the quality of the environment, substantially reduce the habitat of a fish or wildlife species, cause a fish or wildlife population to drop below self-sustaining levels, threaten to eliminate a plant or animal community, substantially reduce the number or restrict the range of a rare or endangered plant or animal, or eliminate important examples of the major periods of California history or prehistory?**

Summary of the Previous EIR

The previous EIR determined that the General Plan would have less than significant impacts related to biological resources, cultural resources, and TCRs. Future individual development projects would be required to comply with the policies and actions of the General Plan, which would require site-specific review of project sites to determine whether movement corridors, sensitive habitat, special-

status species, and potential cultural resources and TCRs are present. If any of these are determined to be present, future projects would be required to mitigate and reduce impacts to the greatest extent feasible. Therefore, the previous EIR concluded that the General Plan would not substantially degrade the quality of the environment, reduce special-status species habitats, or eliminate important examples of the major periods of California history or prehistory.

Proposed Project Analysis and Conclusions

The proposed project would result in the same intensity and density of development, as well as the same land use patterns, as those envisioned and evaluated in the previous EIR. Therefore, the proposed project would have similar environmental effects related to biological resources, cultural resources, and TCRs as evaluated and disclosed in the previous EIR. Therefore, implementation of the proposed project would not introduce new significant environmental impacts or create substantially more severe environmental impacts than those analyzed in the previous EIR. No additional analysis is required.

- b) Does the project have impacts that are individually limited, but cumulatively considerable? (“Cumulatively considerable” means that the incremental effects of a project are considerable when viewed in connection with the effects of past projects, the effects of other current projects, and the effects of probable future projects)?**

Summary of the Previous EIR

The previous EIR found that the General Plan would result in a significant and unavoidable cumulative impact related to noise because traffic noise increases would exceed the applicable noise exposure criteria. The General Plan would also result in a significant and unavoidable cumulative impact on the transportation network because it is unlikely that the 31 percent VMT reduction needed to reach the applied significance threshold would be obtained, since VMT reductions cannot be guaranteed and could not be fully quantified or mitigated at a citywide level in the programmatic General Plan. Therefore, the previous EIR concluded that the implementation of the General Plan would have cumulatively considerable impacts related to noise and transportation.

Proposed Project Analysis and Conclusions

The proposed project does not approve any specific development and would result in the same intensity and density of development, as well as the same land use patterns, as those envisioned and evaluated in the previous EIR, because the proposed project would ensure consistency between the Zoning Ordinance and General Plan. Accordingly, the proposed project would have similar environmental effects related to noise, air quality, transportation, and GHG emissions, as evaluated and disclosed in the previous EIR. Therefore, implementation of the proposed project would not introduce new significant environmental impacts or create substantially more severe environmental impacts than those analyzed in the previous EIR. No additional analysis is required.

c) Does the project have environmental effects which will cause substantial adverse effects on human beings, either directly or indirectly?

Summary of the Previous EIR

The previous EIR determined that the General Plan would result in a significant and unavoidable cumulative impact related to traffic noise, which could have adverse effects on human beings. Refer to summary provided in Impact XX(b).

Proposed Project Analysis and Conclusions

The proposed project would result in the same intensity and density of development, as well as the same land use patterns, as envisioned and evaluated in the previous EIR because the proposed project would ensure consistency between the Zoning Ordinance and General Plan. Accordingly, the proposed project would have similar environmental effects related to noise, air quality, and GHG emissions, as evaluated and disclosed in the previous EIR. Therefore, implementation of the proposed project would not introduce new significant environmental impacts or create substantially more severe environmental impacts than those analyzed in the previous EIR. No additional analysis is required.

Mitigation Measures

None required.

Conclusion

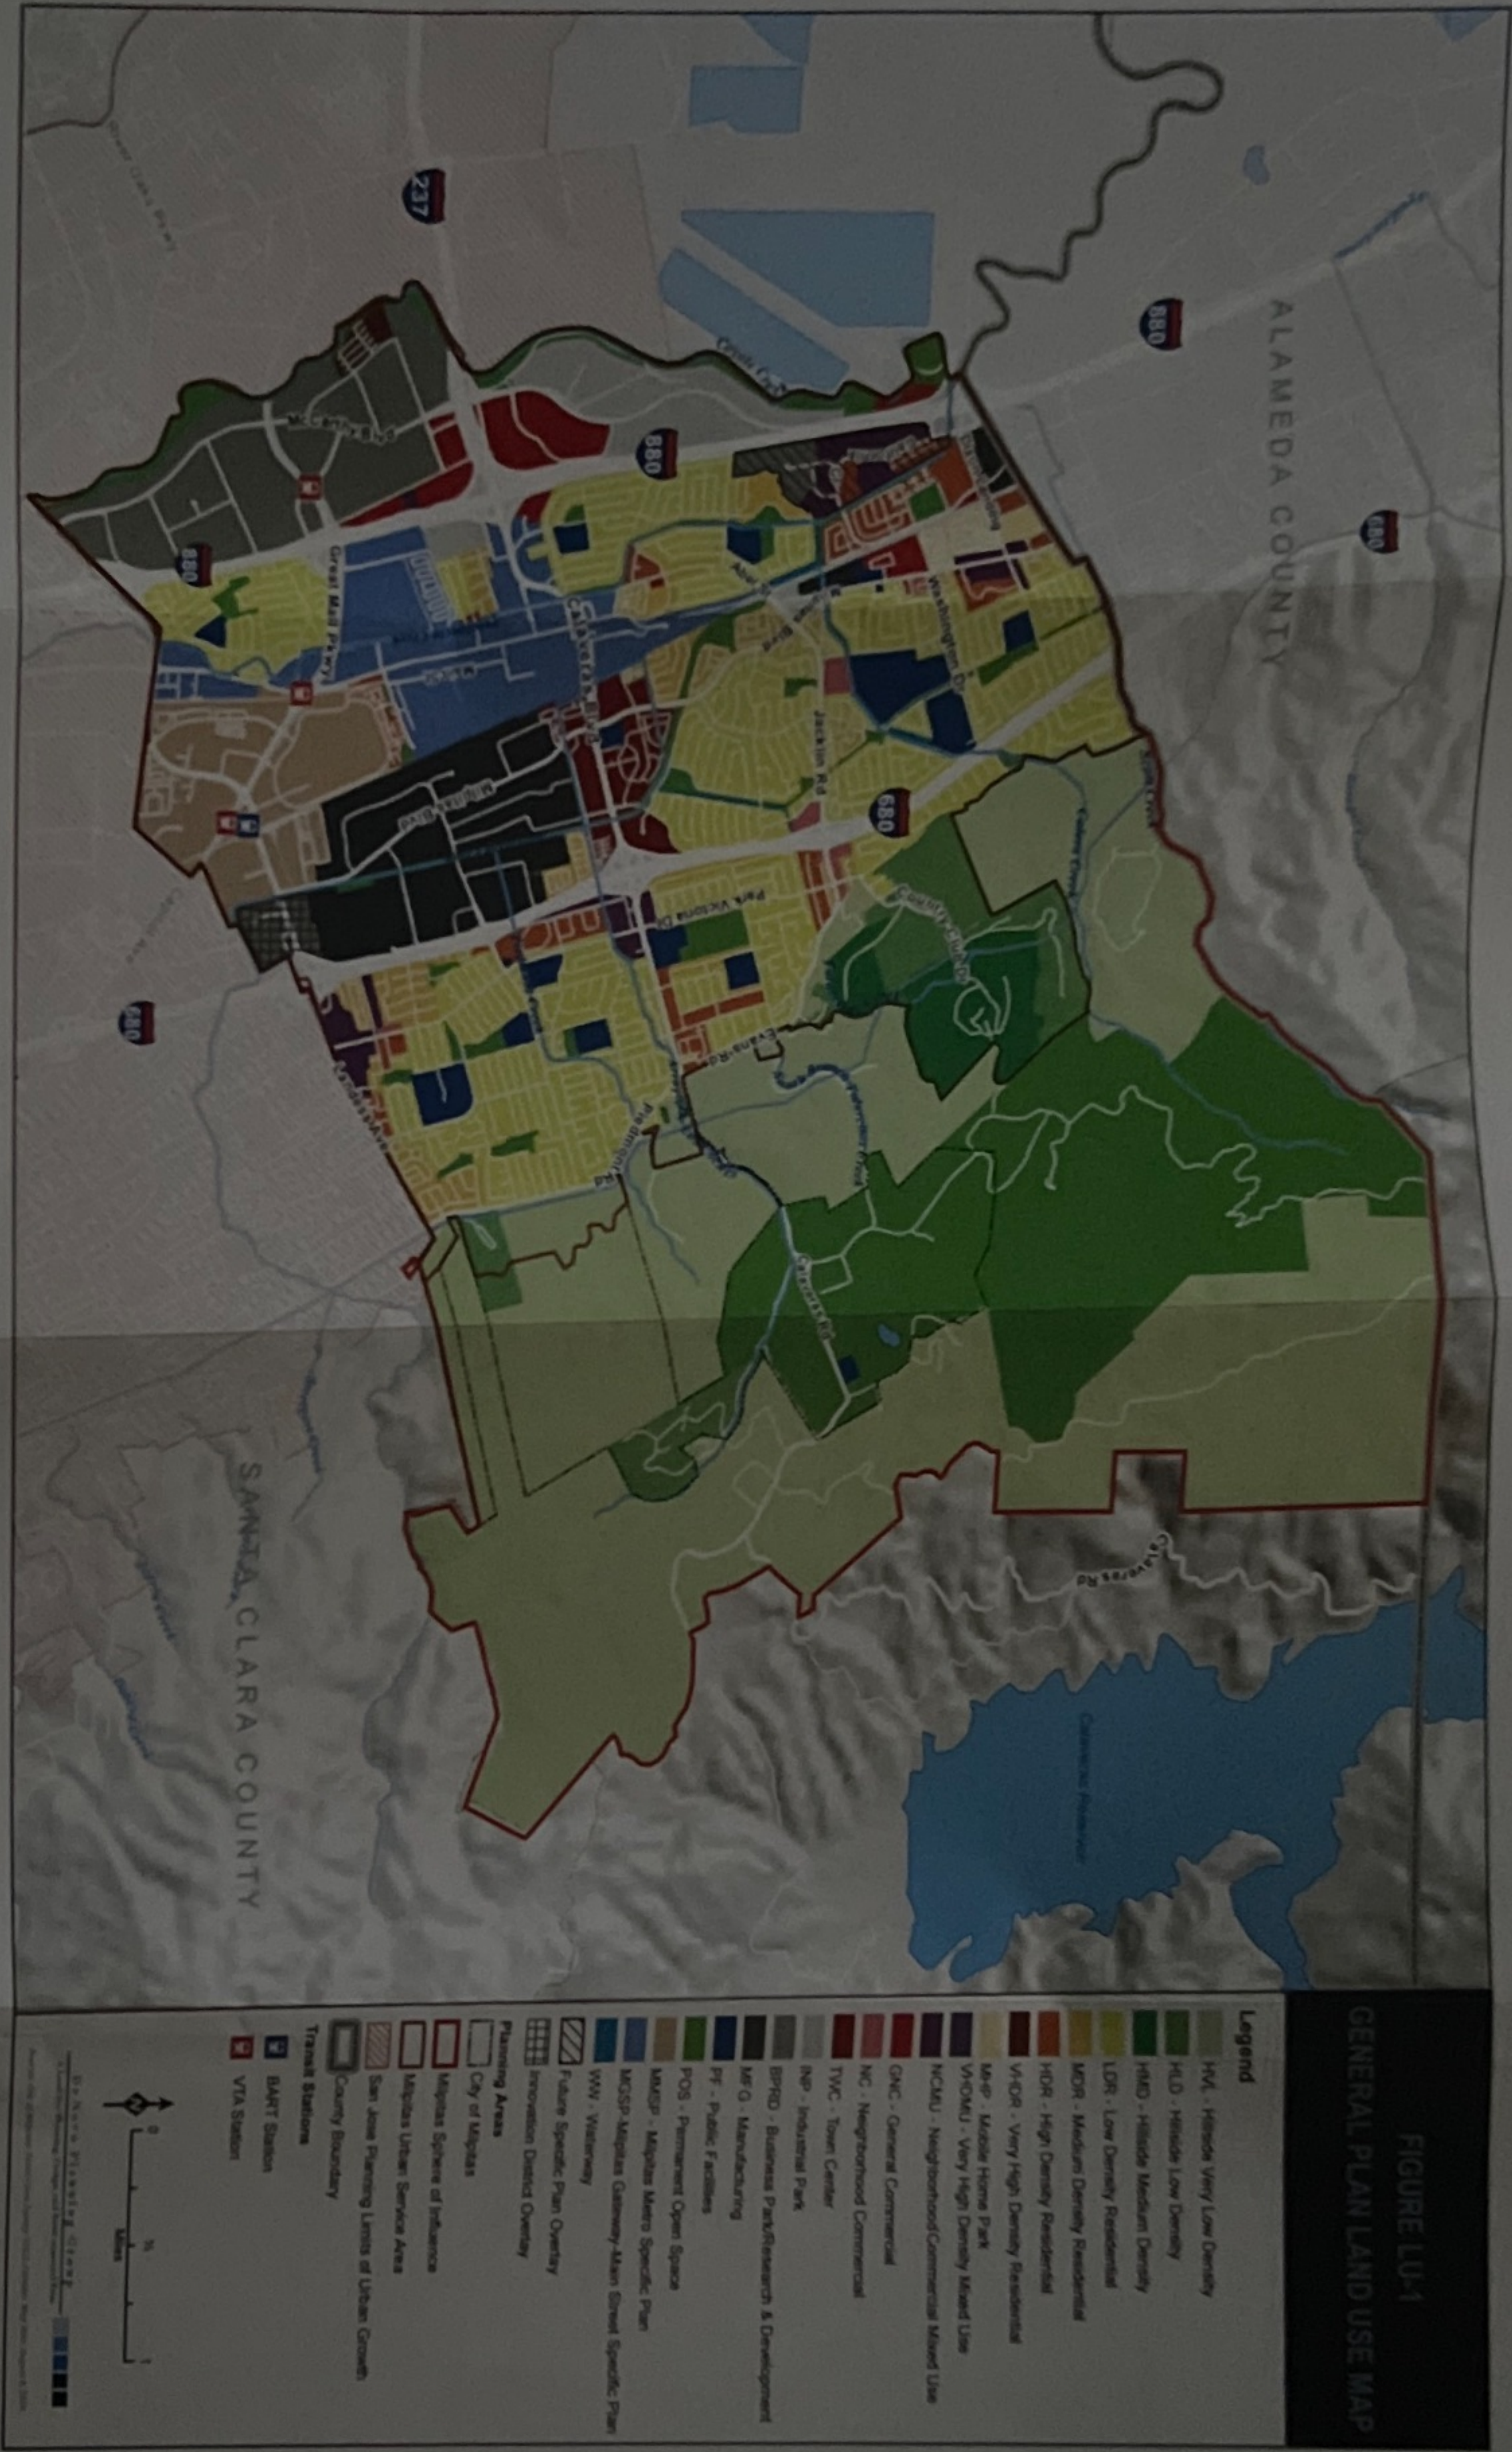
With regard to Mandatory Findings of Significance, the analysis demonstrates that:

1. No substantial changes are proposed in the project which require major revisions to the previous EIR due to new significant effects or a substantial increase in the severity of previously identified effects.
2. No substantial changes are proposed with respect to the circumstances under which the project is undertaken which require major revisions to the previous EIR due to new significant effects or a substantial increase in the severity of previously identified effects.
3. No new information of substantial importance indicates any new or more significant effects than shown in the previous EIR.
4. No mitigation measures are necessary because the proposed project's specific impacts would be less than significant.
5. None of the conditions described in CEQA Guidelines Section 15162 calling for the preparation of a subsequent EIR or negative declaration have occurred.

Appendix A:

Tribal Cultural Resources Supporting Information

THIS PAGE INTENTIONALLY LEFT BLANK





City of Milpitas

408.586.3000

455 E. Calaveras Blvd.

Milpitas, CA 95035

www.milpitas.gov

May 2, 2025

Via E-mail with Certified Mail to Follow

Richard Massiatt, Councilmember/MLD Tribal Rep.
Muwekma Ohlone Tribe of the SF Bay Area
1169 S. Main Street, Suite 336
Manteca, CA 95337

RE: Senate Bill 18 Consultation for Proposed General Plan Amendment, Milpitas, California.

Dear Mr. Massiatt:

On behalf of the City of Milpitas, we are providing you with notice of a proposed minor amendment to the Milpitas 2040 General Plan that will be considered in conjunction with the forthcoming comprehensive update to the City's Zoning Ordinance. This notice is provided in accordance with California Government Code § 65352.3. Below please find a description of the proposed General Plan amendment and the name of the project point of contact.

- Amend Table 1: General Plan Designations and Implementing Zoning Districts in the Land Use Element to
 - (1) remove R5 as an implementing zone for the Very High Density Mixed Use (VHDMU) designation, since the R5 zone will be replaced with other zones through the zoning ordinance update and will be eliminated from the code; and
 - (2) change the implementing zone for the Mobile Home Park (MHP) land use designation to MHP – Mobile Home Park Zone, since the existing Mobile Home Park Combining District Overlay will be replaced with a new Mobile Home Park (MHP) base zone as part of the zoning ordinance update.

This text amendment would apply to the entire General Plan planning area (City of Milpitas boundaries and Sphere of Influence) – see enclosed map. For your reference, the Milpitas 2040 General Plan can be viewed online: <https://www.milpitas.gov/370/Milpitas-2040-General-Plan>

The purpose of Tribal Consultation is to determine whether or not Tribal Cultural Resource(s) are present within the areas affected by the proposed General Plan Amendment, and, if so, whether or not those resources will be significantly impacted. If Tribal Cultural Resources may be significantly impacted, then consultation will help to determine the most appropriate way to avoid or mitigate those impacts.

No grading or other ground-disturbing activities are proposed as part of these amendments.

The City respects and values your input. In accordance with Government Code § 65352.3, you have 90 days from the receipt of this letter to either request or decline consultation in writing for this project. If you do not believe there would be an impact to protected cultural resources from these



From: [Holly Pearson](#)
To: [Maddie Dolan](#)
Subject: FW: Senate Bill 18 Consultation General Plan Admendment, Milpitas California
Date: Wednesday, June 4, 2025 10:02:28 AM
Attachments: [May 19, Doc 3.pdf](#)

Caution: This is an external email and may contain suspicious subject or content. Please take care when clicking links or opening attachments. When in doubt, please contact your IT Department

From: Richard Massiatt <rmassiatt@muwekma.org>
Sent: Wednesday, May 21, 2025 7:01 PM
To: Holly Pearson <hpearson@milpitas.gov>; Marni McManus <mcmanus@muwekma.org>; Alan Leventhal <aleventh@muwekma.org>; Charlene Nijmeh <cnijmeh@muwekma.org>
Subject: Senate Bill 18 Consultation General Plan Admendment, Milpitas California

Hello Holly Pearson,

Thank you for reaching out to Muwekma Ohlone Tribe, Inc., we are interested in your project and would like to have further discussions in assisting you with our services. We offer Tribal Consultations as defined under Section 106, CEQA, Assembly Bill (AB) 52, Senate Bill (SB) 18 Consultation, and California Public Resources Code § 21080.3.1. Should your agency and/or project developers choose to work with our Tribe for monitoring and, if necessary, burial recovery services after reviewing documents our Senior Tribal Archeologist and Ethnohistorian Alan Leventhal will have further discussions with you.

At your request we can email you our services and our Muwekma Rate sheet for your review. Any other future concerns please contact us.

Please update new mailing address 1169 S. Main St. Ste. 336 Manteca CA. 95337

Get [Outlook for iOS](#)



May 2, 2025

Via E-mail with Certified Mail to Follow

Quirina Luna Geary, Chairperson
Tamien Nation
PO Box 8053
San Jose, CA 95155

RE: Senate Bill 18 Consultation for Proposed General Plan Amendment, Milpitas, California.

Dear Ms. Geary:

On behalf of the City of Milpitas, we are providing you with notice of a proposed minor amendment to the Milpitas 2040 General Plan that will be considered in conjunction with the forthcoming comprehensive update to the City's Zoning Ordinance. This notice is provided in accordance with California Government Code § 65352.3. Below please find a description of the proposed General Plan amendment and the name of the project point of contact.

- Amend *Table 1: General Plan Designations and Implementing Zoning Districts* in the Land Use Element to
 - (1) remove R5 as an implementing zone for the Very High Density Mixed Use (VHDMU) designation, since the R5 zone will be replaced with other zones through the zoning ordinance update and will be eliminated from the code; and
 - (2) change the implementing zone for the Mobile Home Park (MHP) land use designation to MHP – Mobile Home Park Zone, since the existing Mobile Home Park Combining District Overlay will be replaced with a new Mobile Home Park (MHP) base zone as part of the zoning ordinance update.

This text amendment would apply to the entire General Plan planning area (City of Milpitas boundaries and Sphere of Influence) – see enclosed map. For your reference, the Milpitas 2040 General Plan can be viewed online: <https://www.milpitas.gov/370/Milpitas-2040-General-Plan>

The purpose of Tribal Consultation is to determine whether or not Tribal Cultural Resource(s) are present within the areas affected by the proposed General Plan Amendment, and, if so, whether or not those resources will be significantly impacted. If Tribal Cultural Resources may be significantly impacted, then consultation will help to determine the most appropriate way to avoid or mitigate those impacts.

No grading or other ground-disturbing activities are proposed as part of these amendments.

The City respects and values your input. In accordance with Government Code § 65352.3, you have 90 days from the receipt of this letter to either request or decline consultation in writing for this project. If you do not believe there would be an impact to protected cultural resources from these



limited General Plan changes, we would appreciate you affirmatively informing us of this as soon as possible.

Please send your written response to the **City of Milpitas, Planning Department, 455 East Calaveras Blvd., Milpitas, California 95035, Attn: Holly Pearson**, or by email to hpearson@milpitas.gov.

We look forward to receiving your response.

Sincerely,

A handwritten signature in black ink, appearing to read 'Holly Pearson', is written over a light gray rectangular background.

Holly Pearson, AICP
Senior Special Projects Associate



TN-20250520-01

TAMIEN NATION
P.O. Box 8053, San Jose, California 95155
(707) 295-4011 tamien@tamien.org

June 02, 2025

Holly Pearson, AICP Senior Special Projects Associate

City of Milpitas

455 East Calaveras Blvd., Milpitas, CA 95035

Sent Via Email: hpearson@milpitas.gov

RE: Formal Request for Tribal Consultation Pursuant to the California Environmental Quality Act (CEQA), Public Resources Code section 21080.3.1, subds. (b),(d) and (e).

Project: Senate Bill 18 Proposed General Plan Amendment, Milpitas, California

Dear Holly,

Thank you for the notification. We sincerely appreciate your time and effort in reaching out to us. This letter serves as a formal request for tribal consultation in accordance with the provisions of the California Environmental Quality Act (CEQA) Public Resources Code section 21080.3.1 subdivisions (b), (d) and (e) for the mitigation of potential project impacts to tribal cultural resource for the above referenced project. Tamien Nation requested formal notice and information for all projects within your agency's geographical jurisdiction and received project notification on May 20, 2025

Tamien Nation requests consultation on the following topics checked below, which shall be included in consultation (Public Resources Code section 21080.3.2.

- ☒ Alternatives to the project
- ☒ Recommended mitigation measures
- ☒ Significant effects of the project

Tamien Nation also requests consultation on the following discretionary topics checked below (Public Resources Code section 21080.3.2(, subd. (a):

- ☒ Type of environmental review necessary
- ☒ Significance of tribal cultural resources, including any regulations, policies standards used by you agency or to determine significance of tribal cultural resources
- ☒ Significance of the project's impacts on tribal cultural resources

Project alternatives and/or appropriate measures for preservation or mitigation that we may recommend, including, but not limited to:

- (1) Avoidance and preservation of the resources in place, pursuant to Public Resources Code section 21084.3, including, but not limited to, planning and construction to avoid the resources and protect the cultural and natural context, or planning greenspace, parks or other open space, to incorporate the resources with culturally appropriate protection and management criteria;
- (2) Treating the resources with culturally appropriate dignity taking into account the tribal cultural values and meaning of the resources, including but not limited to the following:
 - a. Protecting the cultural character and integrity of the resource;
 - b. Protection the traditional use of the resource; and
 - c. Protecting the confidentiality of the resource.
- (3) Permanent conservation easements or other interests in real property, with culturally appropriate management criteria for the purposes of preserving or utilizing the resources or places.
- (4) Protecting the resource.

Additionally, Tamien Nation would like to receive any cultural resources assessments or other assessments that have been completed on all or part of the project's potential "area of project effect" (APE), including, but not limited to:

1. The results of any record search that may have been conducted at an Information Center of the California Historical Resources Information System(CHRIS), including, but not limited to:
 - A listing of any and all known cultural resources have already been recorded on or adjacent to the APE;
 - Copies of any and all cultural resource records and study reports that may have been provided by the Information Center as part of the records search response;
 - If the probability is low, moderate, or high that cultural resources are located in the APE.
 - Whether the records search indicates a low, moderate or high probability that unrecorded cultural resources are located in the potential APE; and
 - If a survey is recommended by the Information Center to determine whether previously unrecorded cultural resources are present.
2. The results of any archaeological inventory survey that was conducted, including:
 - Any report that may contain site forms, site significance, and suggested mitigation measures.

All information regarding site locations, Native American human remains, and associated funerary objects should be in a separate confidential addendum, and not be made available for public disclosure in accordance with Government Code Section 6254.10.

3. The results of any Sacred Lands File (SFL) check conducted through Native American Heritage Commission. The request form can be found at http://www.nahc.ca.gov/slf_request.html. USGS 7.5-minute quadrangle name, township, range, and section required for the search.
4. Any ethnographic studies conducted for any area including all or part of the potential APE; and
5. Any geotechnical reports regarding all or part of the potential APE.

We would like to draw your attention to CEQA Guidelines Section 15126.4, subdivision (b)(3), emphasizing that avoidance and preservation in place is the preferred method for mitigating impacts to archaeological sites. The California Court of Appeal has clarified in the case of *Madera Oversight Coalition v. County of Madera* (2011) 199 Cal.App.4th 48 (disapproved on other grounds, *Neighbors for Smart Rail v. Exposition Metro Line Construction Authority* (2013) 57 Cal.4th 439) that "feasible preservation in place must be adopted to mitigate impacts to historical resources of an archaeological nature unless the lead agency determines that another form of mitigation is available and provides superior mitigation of impacts."

It is crucial to adhere to this guideline in order to ensure the effective preservation of tribal cultural resources. If you have any questions or require further clarification on this matter, please do not hesitate to reach out.

To streamline the process, please send us the requested documentation at least ten (10) business days before our initial consultation meeting. You can view our availability and schedule a consultation meeting with us here: <https://calendly.com/tamien/ab-52sec106-consultation>.

For consultation, please contact the designated Tamien Nation representatives listed below

Please include all listed contacts in any correspondences.

Quirina Geary

Chairwoman
(707) 295-4011
qgeary@tamien.org

Lillian Camarena

Director of Cultural Resources
(559) 363-5914
lcamarena@tamien.org

Tracie Carrasco

Administrative Assistant
(559) 975-9407
tcarrasco@tamien.org

For physical mail, address it to the same individuals at the following address: PO Box 8053, San Jose, CA 95155.

Tamien Nation expects to begin consultation within 30 days of your receipt of this letter. Please refer to identification number TN-20250520-01 in any correspondence for this project.

On behalf of Tamien Nation, we thank you for providing us with this notice and the opportunity to comment.

Sincerely,



Quirina Geary
Chairwoman

cc: Native American Heritage Commission

From: [Maddie Dolan](#)
To: [Alex Ortiz](#)
Subject: Fwd: Senate Bill 18 Consultation for Proposed General Plan Amendment, Milpitas, CA
Date: Thursday, June 5, 2025 12:49:34 PM
Attachments: [image001.png](#)
[image002.png](#)
[image003.png](#)
[image004.png](#)

Get [Outlook for iOS](#)

From: Holly Pearson <hpearson@milpitas.gov>
Sent: Thursday, June 5, 2025 9:48:39 PM
To: Maddie Dolan <mdolan@fcs-intl.com>
Subject: FW: Senate Bill 18 Consultation for Proposed General Plan Amendment, Milpitas, CA

Caution: This is an external email and may contain suspicious subject or content. Please take care when clicking links or opening attachments. When in doubt, please contact your IT Department

From: Holly Pearson <hpearson@milpitas.gov>
Sent: Thursday, June 5, 2025 1:20 PM
To: Tracie Carrasco <tcarrasco@tamien.org>
Cc: Quirina Geary <qgeary@tamien.org>; Lillian Camarena <lcamarena@tamien.org>
Subject: RE: Senate Bill 18 Consultation for Proposed General Plan Amendment, Milpitas, CA

RE: TN-20250520-01 (City of Milpitas - proposed Gen. Plan Amendment)

Good afternoon,

I have scheduled a consultation meeting regarding the project referenced below for June 25, 2025 at 9:00 am Pacific time.

I will send a more detailed response to your letter, including the requested documentation, at least 10 days prior to that date.

Thank you for your interest in our General Plan Amendment process and for your willingness to meet with our staff!

Kind regards,
Holly Pearson

Holly Pearson, AICP
Zoning Update Project Manager – Planning



Department

Phone [\(408\) 609-0072](tel:(408)609-0072) **Fax** (408) 586-2700

Email hpearson@milpitas.gov

455 E. Calaveras Blvd., Milpitas CA 95035

www.milpitas.gov



From: Tracie Carrasco <tcarrasco@tamien.org>

Sent: Monday, June 2, 2025 11:30 AM

To: Holly Pearson <hpearson@milpitas.gov>

Cc: Quirina Geary <ggeary@tamien.org>; Lillian Camarena <lcamarena@tamien.org>

Subject: RE: Senate Bill 18 Consultation for Proposed General Plan Amendment, Milpitas, CA

Good Morning,

Thank you for contacting Tamien Nation regarding the **SB 18** Notification for Re: Senate Bill 18 Consultation for Proposed General Plan Amendment, Milpitas, CA

Please see the attached letter requesting formal consultation. Kindly reference TN-202505**20-01** in all future correspondence.

When scheduling consultations, we ask that you include Chairwoman Quirina Geary, Cultural Resource Director Lillian Camarena, and Administrative Assistant Tracie Carrasco on the invite.

We appreciate your time and look forward to your response.

Best regards,

Tracie Carrasco

Administrative Assistant

Tamien Nation

www.tamien.org



Holly Pearson

Subject: Holly Pearson and Tamien Nation - Quirina Geary, Chairwoman
Location: TN-20250520-01 (City of Milpitas - proposed Gen. Plan Amendment)

Start: Wed 6/25/2025 10:00 AM
End: Wed 6/25/2025 11:00 AM

Recurrence: (none)

Meeting Status: Accepted

Organizer: Quirina Geary

CAUTION: EXTERNAL SENDER

This email originated from outside the organization. Do NOT click links or open attachments unless you recognize the sender and know the content is safe. Report suspicious messages to the IT Helpdesk.

Event Name: AB 52/SEC 106 Consultation

Please send all requested documentation at least 10 business days before our scheduled meeting to allow us time to review.

Please send a video/teleconference invite link to ggeary@tamien.org

Suururuy (thank you) and we look forward to working with you.

Location: TN-20250520-01 (City of Milpitas - proposed Gen. Plan Amendment)

Project address: Citywide (City of Milpitas)

Please enter a virtual meeting invite link here or email link to: ggeary@tamien.org :

Milpitas Planning Department is inviting you to a scheduled Zoom meeting.

Join Zoom Meeting

<https://ci-milpitas-ca->

[gov.zoom.us/j/86902690846?pwd=bRundTyYOVWYlAiwagXynqLhRy14WH.1](https://zoom.us/j/86902690846?pwd=bRundTyYOVWYlAiwagXynqLhRy14WH.1)

Meeting ID: 869 0269 0846

Passcode: 734135

Provide link to documents here or via email to ggeary@tamien.org: I will send requested documentation via email at least 10 days prior to this meeting date. Thank you!

Need to make changes to this event?

Cancel: <https://calendly.com/cancellations/6901b228-53d7-4de1-a4cd-fefae3289207>

Reschedule: <https://calendly.com/reschedulings/6901b228-53d7-4de1-a4cd-fefae3289207>

Powered by [Calendly.com](https://calendly.com)

When

Wednesday Jun 25, 2025 · 9am – 10am (Mountain Standard Time - Phoenix)

Location

TN-20250520-01 (City of Milpitas - proposed Gen. Plan Amendment)

[View map](#)

Guests

Quirina Geary - organizer

Tracie Carrasco

hpearson@milpitas.gov

Lillian Camarena

[View all guest info](#)

Reply for hpearson@milpitas.gov

Yes	No	Maybe
More options		

Invitation from [Google Calendar](#)

You are receiving this email because you are an attendee on the event.

Forwarding this invitation could allow any recipient to send a response to the organizer, be added to the guest list, invite others regardless of their own invitation status, or modify your RSVP. [Learn more](#)

THIS PAGE INTENTIONALLY LEFT BLANK

RESOLUTION NO. 25-007

A RESOLUTION OF THE PLANNING COMMISSION OF THE CITY OF MILPITAS RECOMMENDING THAT THE CITY COUNCIL APPROVE GENERAL PLAN AMENDMENT GP25-0001 TO AMEND THE LAND USE ELEMENT TEXT FOR CONSISTENCY WITH THE ZONING ORDINANCE, AND ZONING TEXT AND MAP AMENDMENT ZA25-0001 TO COMPREHENSIVELY UPDATE THE ZONING ORDINANCE (TITLE XI, CHAPTER 10 OF THE MILPITAS MUNICIPAL CODE) AND TO MAKE MINOR RELATED AMENDMENTS TO VARIOUS OTHER SECTIONS OF THE MUNICIPAL CODE; AND ADOPT THE COMPREHENSIVE ZONING ORDINANCE UPDATE PHASE 2 ADDENDUM TO THE GENERAL PLAN FEIR (SCH # 2020070348).

WHEREAS, the City of Milpitas, California (the “City”) is a municipal corporation, duly organized under the constitution and laws of the State of California; and

WHEREAS, California Government Code Section 65300 et seq. requires each city to prepare and adopt, and amend as necessary, a comprehensive, long-term general plan for the physical development of the county or city; and

WHEREAS, California Government Code Section 65800 et seq. authorizes the adoption and administration of zoning laws, ordinances, rules, and regulations by cities as a means of implementing the General Plan; and

WHEREAS, on March 9, 2021, the Milpitas City Council adopted the Milpitas 2040 General Plan, updating and revising the land use policies, goals, and objectives contained in the City’s previous General Plan; and

WHEREAS, California Government Code Section 65860 requires a city’s zoning ordinance to be consistent with its adopted general plan, including any specific plan that has been adopted to establish planning policies for a defined geographic area of the city; and

WHEREAS, the City has prepared a General Plan Amendment and Zoning Text and Zoning Map Amendment (“Amendments”) to comprehensively update the Zoning Ordinance (Title XI, Chapter 10 of the Milpitas Municipal Code) and to ensure overall consistency between the City’s General Plan, Zoning Ordinance, and Zoning Map; and

WHEREAS, on March 9, 2021, a Final Environmental Impact Report (FEIR) was certified for the Milpitas 2040 General Plan in accordance with the California Environmental Quality Act (CEQA), and whereas the proposed Amendments are consistent with the updated General Plan and the environmental analysis conducted for the same; and

WHEREAS, an Addendum to the certified Milpitas 2040 General Plan FEIR was published on June 5, 2025, which concluded that the impacts of the proposed General Plan Amendments and Zoning Text and Zoning Map Amendments remain consistent with the impacts previously analyzed in the

Environmental Impact Reports, and therefore no further environmental analysis pursuant to CEQA is required; and

WHEREAS, the Planning Commission makes and accepts as its own the findings set forth in this resolution; and

WHEREAS, the Planning Commission is an advisory body to the City Council; and

WHEREAS, on June 11, 2025, the Planning Commission held a duly noticed public hearing on the subject application, at which all those in attendance were given the opportunity to speak on the proposed Amendments; and

WHEREAS, the Planning Commission has considered all the written and oral testimony presented at the public hearing in making its decision; and

WHEREAS, all legal prerequisites to the adoption of this resolution and the Planning Commission's review, recommendation, and approval of the General Plan amendment, Zoning amendments, and CEQA review contained herein have been met.

NOW THEREFORE, the Planning Commission of the City of Milpitas hereby finds, determines, and resolves as follows:

SECTION 1. Recitals

The Planning Commission has duly considered the full record before it, which may include but is not limited to such things as the City staff report, testimony by staff and the public, and other materials and evidence submitted or provided to the Planning Commission. Furthermore, the recitals set forth above are found to be true and correct and are incorporated herein by reference.

SECTION 2. CEQA Finding

An Addendum to the Final Environmental Impact Report (FEIR) for the Milpitas 2040 General Plan (State Clearinghouse No: 2020070348) was published on June 5, 2025. The Addendum finds that the impacts of the proposed project remain consistent with the impacts previously analyzed in the certified General Plan FEIR. The Addendum further concludes that proposed project does not require any substantial revisions to the General Plan FEIR, that no new significant information or changes in circumstances surrounding the proposed project have occurred since the certification of the General Plan FEIR, and that the previous analysis completed for the General Plan Update FEIR remains adequate under CEQA. The Planning Commission therefore finds that its actions are consistent with CEQA and State CEQA guidelines and that no additional environmental review is required. Subject to the City Council's ultimate adoption and approvals, the Planning Commission approves, recommends the City Council approve, and adopts this Addendum as if fully set forth herein.

SECTION 3. Findings for General Plan Amendment

The Planning Commission finds based upon the full record before it that all findings and prerequisites required for the General Plan amendment proposed have been met, including those set forth in the Government Code, including Sections 65350 et seq., the Milpitas Municipal Code, including Section XI-10-57.02, and page IN-8 of the Milpitas 2040 General Plan itself. The Planning Commission makes the following further and specific findings based on the evidence in the public record in support of General Plan Amendment No. GP25-0001:

1. The amendment is deemed to be in the public interest.

The proposed amendment to the text of the Land Use Element of the City's General Plan is necessary in order for Table 1 of the Land Use Element to accurately reflect the implementing zones for each General Plan Land Use Designation. This minor update to Table 1 in the Land Use Element is needed because certain implementing zones listed in the table, specifically R5-Urban Residential and MHP-Mobile Home Park Combining District Overlay, are proposed to be eliminated from the Zoning Ordinance and Zoning Map as part of the comprehensive zoning update work. These changes are in the public interest because an up-to-date and accurate General Plan Land Use Element, as well as overall consistency between the General Plan and the zoning ordinance and zoning map, is good public policy, helping to promote orderly development and certainty for property owners and neighbors in terms of land uses, development potential, and protection of open space areas.

2. The amendment is consistent and/or compatible with the rest of the General Plan.

The introduction to the General Plan notes that the document "is not static, but rather is a dynamic and multi-faceted document that defines and addresses the changing needs of the City. It is based on an on-going assessment and understanding of existing and projected community needs" (page IN-8, Milpitas 2040 General Plan). This language reflects the understanding that the General Plan will occasionally require amendments to keep pace with changing circumstances and issues that affect growth, conservation, and quality of life in Milpitas.

The proposed amendment to the language in the Land Use Element updates the roster of implementing zones for two Land Use Designations in the General Plan to ensure consistency between the General Plan, Zoning Ordinance, and Zoning Map. This is a minor amendment that affects the Land Use Element only and does not affect any other portion of the General Plan. The amendment is consistent with the General Plan as a whole and does not create any internal inconsistencies.

3. The potential impacts of the amendment have been assessed and have been determined not to be detrimental to the public health, safety, or welfare.

The proposed amendment involves only minor changes to the language of the Land Use Element. This amendment would not be detrimental to public health, safety, or welfare because it would simply bring the General Plan's land use designations into consistency with the corresponding implementing zoning districts, resulting in clearer and more effective land use policies and regulations. No changes to allowable land uses, development densities, or other development standards are proposed as part of this General Plan amendment.

4. The amendment has been processed in accordance with the applicable provisions of the

California Government Code, the California Environmental Quality Act (CEQA), and the City's Municipal Code.

California Government Code Section 65358 provides guidance for a local jurisdiction to follow in amending its general plan, stating that such an amendment may be initiated if deemed “to be in the public interest” and “shall be initiated in the manner specified by the legislative body” (in this case, the Milpitas City Council). The City’s procedure for amending the General Plan is outlined in Milpitas Municipal Code (MMC) [Section XI-10-57.02 in the existing zoning code; Chapter XIII-D.8 in the draft updated Zoning Ordinance]. That procedure includes requirements for a General Plan amendment to be reviewed at a public hearing before the Planning Commission, which shall make a recommendation to the City Council; and then for the City Council to hold a public hearing and make a decision on the proposed amendment. These procedures are being followed for the General Plan amendments in question and are consistent with and fulfill the procedure specified in the Government Code.

The City has also fulfilled all procedural prerequisites of the Government Code and Milpitas Municipal Code. This includes public involvement (Gov. Code, § 65351), referral to other agencies (Gov. Code, § 65352), tribal consultation (Gov. Code, § 65352.3), and all public notices and hearings required.

In conformity with Government Code section 65350.5 and Water Code sections 10910 et seq., the amendments do not substantially change the City’s prior analysis and conclusions regarding water systems, water rights, and groundwater sustainability and management or otherwise require amendment of the City’s prior determinations in this regard with respect to its General Plan.

The California Government Code also states that a municipality may amend a mandatory element of its general plan (including a land use element) no more than four times per calendar year. This is the City’s second proposed amendment to the Milpitas 2040 General Plan in 2025.

The proposed amendments are being processed in accordance with CEQA. As noted above, an EIR Addendum to the previously certified FEIR for the General Plan was prepared and concluded that impacts are consistent with those previously analyzed in these environmental documents and no further analysis pursuant to CEQA is required.

SECTION 4. Findings for Zoning Amendment (Milpitas Municipal Code, Subsection XI-10-57.02(G)(3))

The Planning Commission finds based upon the full record before it that all findings and prerequisites required for the Zoning Text and Zoning Map amendments proposed have been met, including those set forth in the Government Code, including Sections 65850 et seq., and the Milpitas Municipal Code, including Section XI-10-57.02. The Planning Commission makes the following further and specific findings based on the evidence in the public record in support of Zoning Text and Zoning Map Amendment No. ZA24-0002:

1. The proposed amendment is consistent with the General Plan.

The draft updated Zoning Ordinance includes many proposed changes to ensure consistency with the General Plan. These include code revisions related to policies in the 2023-2031 Housing Element to address topics such as emergency shelters, low barrier navigation centers, supportive housing, single-room occupancy housing, and employee and farmworker housing. In addition, density standards for

some zones (R2, R3, MHP, and MXD3) and FAR standards for some zones (C1, M1, M2, and MP) have been modified and increased to be consistent with the policies in the General Plan Land Use Element. Transportation Demand Management provisions for larger development projects have been added to the Zoning Ordinance, consistent with policies in the General Plan Circulation Element.

2. The proposed amendment will not adversely affect the public health, safety and welfare.

The proposed zoning changes will not adversely affect public health, safety and welfare – in fact, the updated zoning regulations will promote safety, community health, and well-being in Milpitas because they provide clear and specific requirements for new development and modifications/expansions of existing buildings and sites that will improve the quality, appearance, and livability of new development. By improving development outcomes for property owners and adjacent residents and businesses, the proposed zoning amendments would advance numerous City goals related to community design, sustainable transportation, environment, and economic development.

SECTION 5: Amendment for Consistency with Housing Opportunity Districts (HODs)

On May 6, 2025, the City Council adopted Ordinance 38.857, amending Chapter 10, Section 6 of Title XI of the Milpitas Municipal Code relating to the establishment of Neighborhood Commercial Mixed-Use (NCMU) Zoning Districts and Town Center (TC) Subdistricts and Amending the Zoning Map designation of certain parcels within the zoning map. These changes are commonly referred to as Housing Opportunity Districts (HODs). Due to the recent date of adoption for Ordinance 38.857, those approved changes to the zoning code and zoning map could not be incorporated into the proposed ordinance accompanying and being approved by this resolution. The present action, however, contemplates incorporation and continuation of the substance of Ordinance 38.857 without substantive change. Therefore, the Planning Commission recommends and approves amendment of the proposed ordinance to reflect the substance of the changes approved in Ordinance 38.857. Staff is directed to bring forward for the City Council's consideration an amended version of the proposed ordinance reflective of this change in a form approved by the City Attorney or designee. The Planning Commission has adequately reviewed this amendment and approves it without further review and hearing.

SECTION 6: Planning Commission Action

The Planning Commission of the City of Milpitas hereby adopts Resolution No. 25-007 recommending that the City Council (1) approve General Plan Amendment No. GP25-0001 and adopt the implementing proposed resolution in Exhibit 1 hereto, to amend the Land Use Element Text for consistency with the updated Zoning Ordinance, (2) approve Zoning Amendment No. ZA25-0001 and adopt the implementing proposed ordinance in Exhibit 2 hereto, to adopt the comprehensively updated Zoning Ordinance as Title XIII of the Milpitas Municipal Code (MMC), to adopt minor amendments to various other sections of the MMC for consistency with the updated Zoning Ordinance, and to update the Zoning Map for consistency with the updated Zoning Ordinance, and (3) adopt the Comprehensive Zoning Ordinance Update Phase 2 Addendum to the General Plan FEIR (SCH # 2020070348), based on the above Findings and the full record before it.

PASSED AND ADOPTED at a regular meeting of the Planning Commission of the City of Milpitas on June 11, 2025.

Signed by:



6D1BF35005EF45F...

Parveen Gupta, Chair

Signed by:



6D1BF35005EF45F...

TO WIT:

I HEREBY CERTIFY that the following resolution was duly adopted at a regular meeting of the Planning Commission of the City of Milpitas on June 11, 2025, and carried by the following roll call vote:

COMMISSIONER	AYES	NOES	ABSENT	ABSTAIN
Mercedes Albana	X			
Dipak Awasthi	X			
Michael Caulkins	X			
Alexander Galang			X	
Parveen Gupta	X			
Chia Ling Kong			X	
Sonia Medina-Ashby			X	

EXHIBITS

- 1: Draft City Council Resolution for General Plan Amendment
- 2: Draft Zoning Text and Map Amendments Ordinance

Exhibit A: Zoning Map Amendment
- 3: EIR Addendum

Certificate Of Completion

Envelope Id: EE3DC57A-B53E-4AEF-8E88-9AF887C9400C

Status: Completed

Subject: Complete with Docusign: Attachment A - PC Reso 25-007 - Phase 2 GP and Zoning Amendments_FINAL.pdf

Source Envelope:

Document Pages: 6

Signatures: 2

Envelope Originator:

Certificate Pages: 5

Initials: 0

Liz Medina

AutoNav: Enabled

455 E Calaveras Blvd

Envelopeld Stamping: Enabled

Milpitas, CA 95035

Time Zone: (UTC-08:00) Pacific Time (US & Canada)

emedina@milpitas.gov

IP Address: 76.126.29.175

Record Tracking

Status: Original

Holder: Liz Medina

Location: DocuSign

June 12, 2025 | 07:22

emedina@milpitas.gov

Security Appliance Status: Connected

Pool: StateLocal

Storage Appliance Status: Connected

Pool: City of Milpitas

Location: Docusign

Signer Events

Chair Parveen Gupta

pg@cs-edit.com

Security Level: Email, Account Authentication
(None)

Signature

Signed by:

6D1BF35005EF45F...

Timestamp

Sent: June 12, 2025 | 07:24

Viewed: June 12, 2025 | 10:39

Signed: June 12, 2025 | 10:40

Signature Adoption: Drawn on Device

Using IP Address: 147.185.47.129

Electronic Record and Signature Disclosure:

Accepted: June 12, 2025 | 10:39

ID: 632c6d03-c48c-48c6-a343-b43042fe11bd

In Person Signer Events

Signature

Timestamp

Editor Delivery Events

Status

Timestamp

Agent Delivery Events

Status

Timestamp

Intermediary Delivery Events

Status

Timestamp

Certified Delivery Events

Status

Timestamp

Carbon Copy Events

Status

Timestamp

Holly Pearson

hpearson@milpitas.gov

Security Level: Email, Account Authentication
(None)

COPIED

Sent: June 12, 2025 | 10:40

Viewed: June 12, 2025 | 12:18

Electronic Record and Signature Disclosure:

Not Offered via Docusign

Kristina Phung

KPhung@ci.milpitas.ca.gov

Security Level: Email, Account Authentication
(None)

COPIED

Sent: June 12, 2025 | 10:40

Viewed: June 12, 2025 | 10:41

Electronic Record and Signature Disclosure:

Not Offered via Docusign

Witness Events

Signature

Timestamp

Notary Events

Signature

Timestamp

Envelope Summary Events	Status	Timestamps
Envelope Sent	Hashed/Encrypted	June 12, 2025 07:24
Certified Delivered	Security Checked	June 12, 2025 10:39
Signing Complete	Security Checked	June 12, 2025 10:40
Completed	Security Checked	June 12, 2025 10:40
Payment Events	Status	Timestamps
Electronic Record and Signature Disclosure		

ELECTRONIC RECORD AND SIGNATURE DISCLOSURE

From time to time, City of Milpitas (we, us or Company) may be required by law to provide to you certain written notices or disclosures. Described below are the terms and conditions for providing to you such notices and disclosures electronically through the DocuSign system. Please read the information below carefully and thoroughly, and if you can access this information electronically to your satisfaction and agree to this Electronic Record and Signature Disclosure (ERSD), please confirm your agreement by selecting the check-box next to 'I agree to use electronic records and signatures' before clicking 'CONTINUE' within the DocuSign system.

Getting paper copies

At any time, you may request from us a paper copy of any record provided or made available electronically to you by us. You will have the ability to download and print documents we send to you through the DocuSign system during and immediately after the signing session and, if you elect to create a DocuSign account, you may access the documents for a limited period of time (usually 30 days) after such documents are first sent to you. After such time, if you wish for us to send you paper copies of any such documents from our office to you, you will be charged a \$0.00 per-page fee. You may request delivery of such paper copies from us by following the procedure described below.

Withdrawing your consent

If you decide to receive notices and disclosures from us electronically, you may at any time change your mind and tell us that thereafter you want to receive required notices and disclosures only in paper format. How you must inform us of your decision to receive future notices and disclosure in paper format and withdraw your consent to receive notices and disclosures electronically is described below.

Consequences of changing your mind

If you elect to receive required notices and disclosures only in paper format, it will slow the speed at which we can complete certain steps in transactions with you and delivering services to you because we will need first to send the required notices or disclosures to you in paper format, and then wait until we receive back from you your acknowledgment of your receipt of such paper notices or disclosures. Further, you will no longer be able to use the DocuSign system to receive required notices and consents electronically from us or to sign electronically documents from us.

All notices and disclosures will be sent to you electronically

Unless you tell us otherwise in accordance with the procedures described herein, we will provide electronically to you through the DocuSign system all required notices, disclosures, authorizations, acknowledgements, and other documents that are required to be provided or made available to you during the course of our relationship with you. To reduce the chance of you inadvertently not receiving any notice or disclosure, we prefer to provide all of the required notices and disclosures to you by the same method and to the same address that you have given us. Thus, you can receive all the disclosures and notices electronically or in paper format through the paper mail delivery system. If you do not agree with this process, please let us know as described below. Please also see the paragraph immediately above that describes the consequences of your electing not to receive delivery of the notices and disclosures electronically from us.

How to contact City of Milpitas:

You may contact us to let us know of your changes as to how we may contact you electronically, to request paper copies of certain information from us, and to withdraw your prior consent to receive notices and disclosures electronically as follows:

To contact us by email send messages to: helpdesk@milpitas.gov

To advise City of Milpitas of your new email address

To let us know of a change in your email address where we should send notices and disclosures electronically to you, you must send an email message to us at helpdesk@milpitas.gov and in the body of such request you must state: your previous email address, your new email address. We do not require any other information from you to change your email address.

If you created a DocuSign account, you may update it with your new email address through your account preferences.

To request paper copies from City of Milpitas

To request delivery from us of paper copies of the notices and disclosures previously provided by us to you electronically, you must send us an email to helpdesk@milpitas.gov and in the body of such request you must state your email address, full name, mailing address, and telephone number. We will bill you for any fees at that time, if any.

To withdraw your consent with City of Milpitas

To inform us that you no longer wish to receive future notices and disclosures in electronic format you may:

- i. decline to sign a document from within your signing session, and on the subsequent page, select the check-box indicating you wish to withdraw your consent, or you may;
- ii. send us an email to helpdesk@milpitas.gov and in the body of such request you must state your email, full name, mailing address, and telephone number. We do not need any other information from you to withdraw consent.. The consequences of your withdrawing consent for online documents will be that transactions may take a longer time to process..

Required hardware and software

The minimum system requirements for using the DocuSign system may change over time. The current system requirements are found here: <https://support.docusign.com/guides/signer-guide-signing-system-requirements>.

Acknowledging your access and consent to receive and sign documents electronically

To confirm to us that you can access this information electronically, which will be similar to other electronic notices and disclosures that we will provide to you, please confirm that you have read this ERSD, and (i) that you are able to print on paper or electronically save this ERSD for your future reference and access; or (ii) that you are able to email this ERSD to an email address where you will be able to print on paper or save it for your future reference and access. Further, if you consent to receiving notices and disclosures exclusively in electronic format as described herein, then select the check-box next to 'I agree to use electronic records and signatures' before clicking 'CONTINUE' within the DocuSign system.

By selecting the check-box next to 'I agree to use electronic records and signatures', you confirm that:

- You can access and read this Electronic Record and Signature Disclosure; and
- You can print on paper this Electronic Record and Signature Disclosure, or save or send this Electronic Record and Disclosure to a location where you can print it, for future reference and access; and
- Until or unless you notify City of Milpitas as described above, you consent to receive exclusively through electronic means all notices, disclosures, authorizations, acknowledgements, and other documents that are required to be provided or made available to you by City of Milpitas during the course of your relationship with City of Milpitas.